


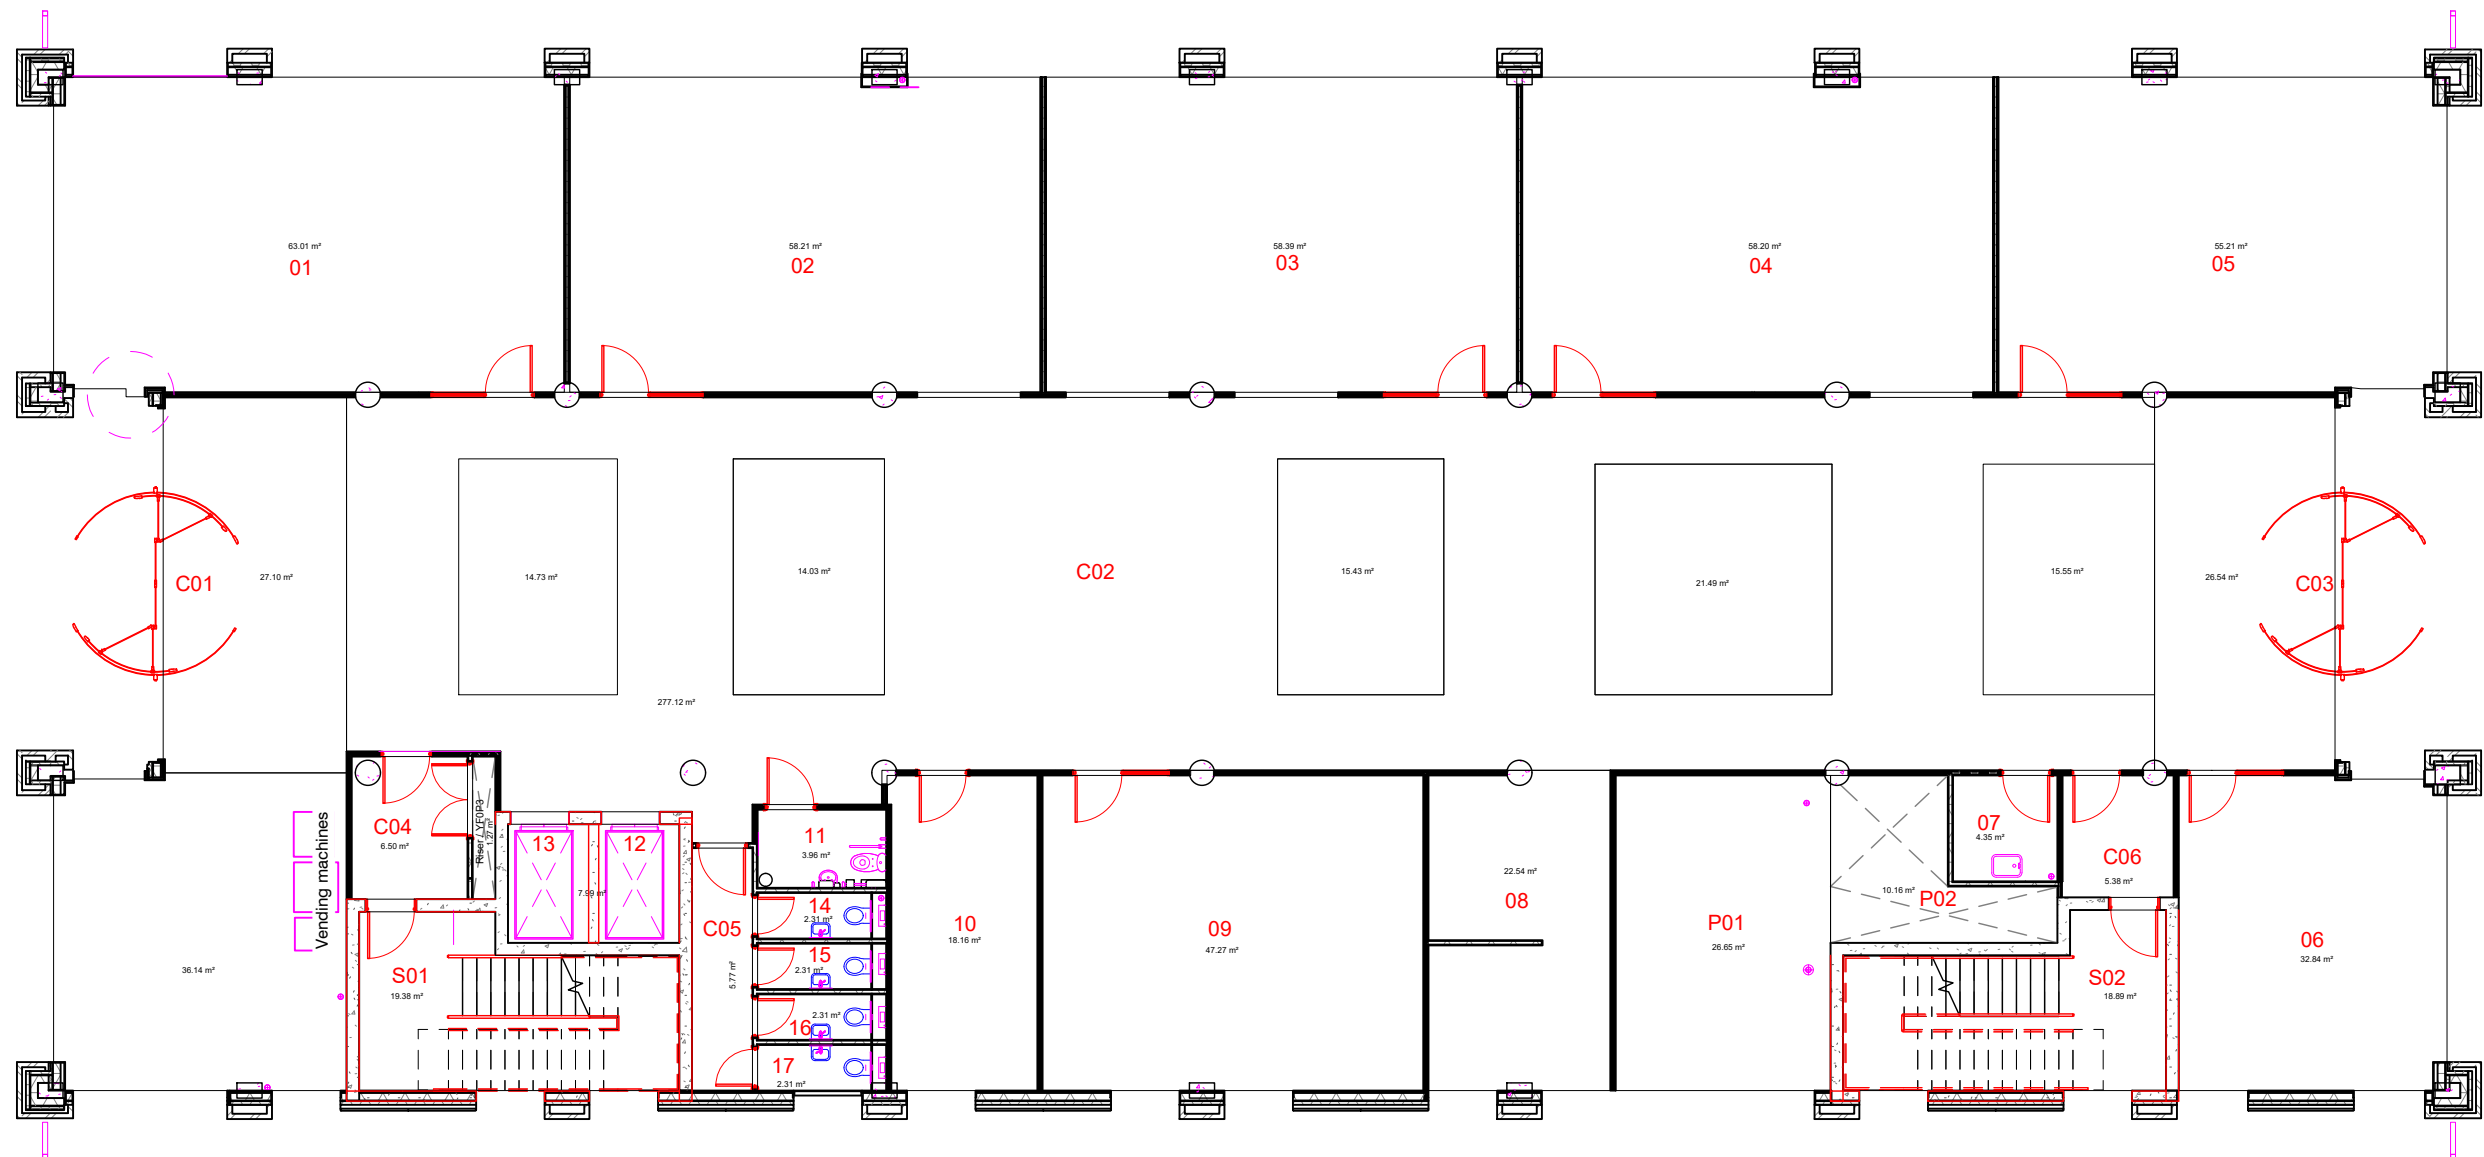

GROUND FLOOR PLAN



DRAWING IS FOR IDENTIFICATION
PURPOSES ONLY RELATING TO THE
CONDITION SURVEY AND SHOULD NOT BE
RELIED UPON FOR ANY OTHER PURPOSE

Revisions:

Rev'	Date	Init'	Description

12 Axis Court,
Riverside Business Park
Swansea, SA7 0AJ
TEL : 01792 791100
FAX : 01792 641110

206 High Street,
Blackwood, Caerphilly,
NP12 1AJ
TEL : 01495 225281

contactus@hurleyanddavies.co.uk
www.hurleyanddavies.co.uk

This drawing must not be scaled, figured dimensions and levels
should be used. Any inaccuracies must be notified to the Contract
Administrator.

THIS DRAWING IS COPYRIGHT

DRAWING STATUS.

INFORMATION

Drawing No.

HD4174
FFO_0

Rev.

Client: UNIVERSITY OF WALES TRINITY SAINT DAVID
Project: ESTATE ROOM REFERENCE SYSTEM
Title: SWANSEA - Y FFORWM (LIBRARY)
GROUND FLOOR PLAN

Scale: 1:150 @ A3
Date: 15/06/2021
Drawn: WP
Checked: LH
Approved:



HURLEY & DAVIES
• CHARTERED SURVEYORS •