



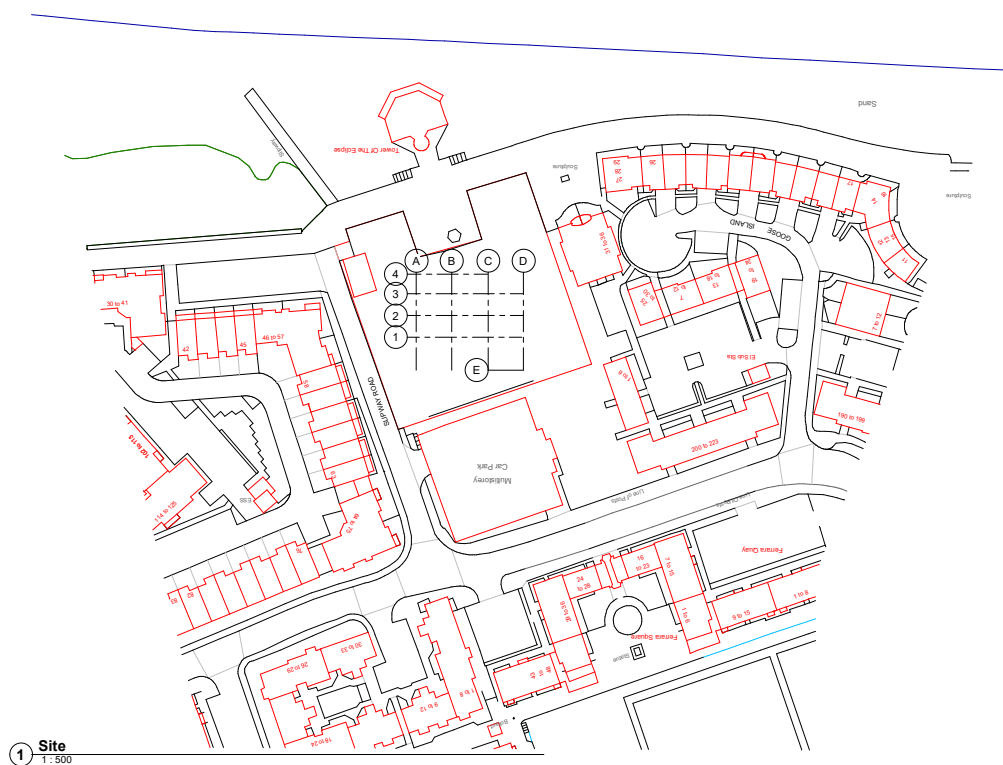


Property Title Ysgol Bae Abertawe	Detail Site Location plan	Property ___ Originator ___ Zone ___ Level ___ Type ___ Role ___ Number ___ Description ___ Substability ___ Revision ___ 9010 ___ UWSTD ___ XX ___ Proposed Designer A101 ___ Site Location ___ Project ___ Status ___ File Path: C:\Users\user\OneDrive - University of Wales Trinity Saint David\Documents\9010 UWSTD-XX-XX-SP-01-0001.drawing.cdw-90	Issue 1 500 Author A David Checked 15/06/21 Date	 Prifysgol Cymru Y Crinondd Dewi University of Wales Trinity Saint David	(S0) UNCONTROLLED Not to be used as a reference document Check Status Before Quoting	If modified Date
---	-------------------------------------	---	---	---	---	---------------------

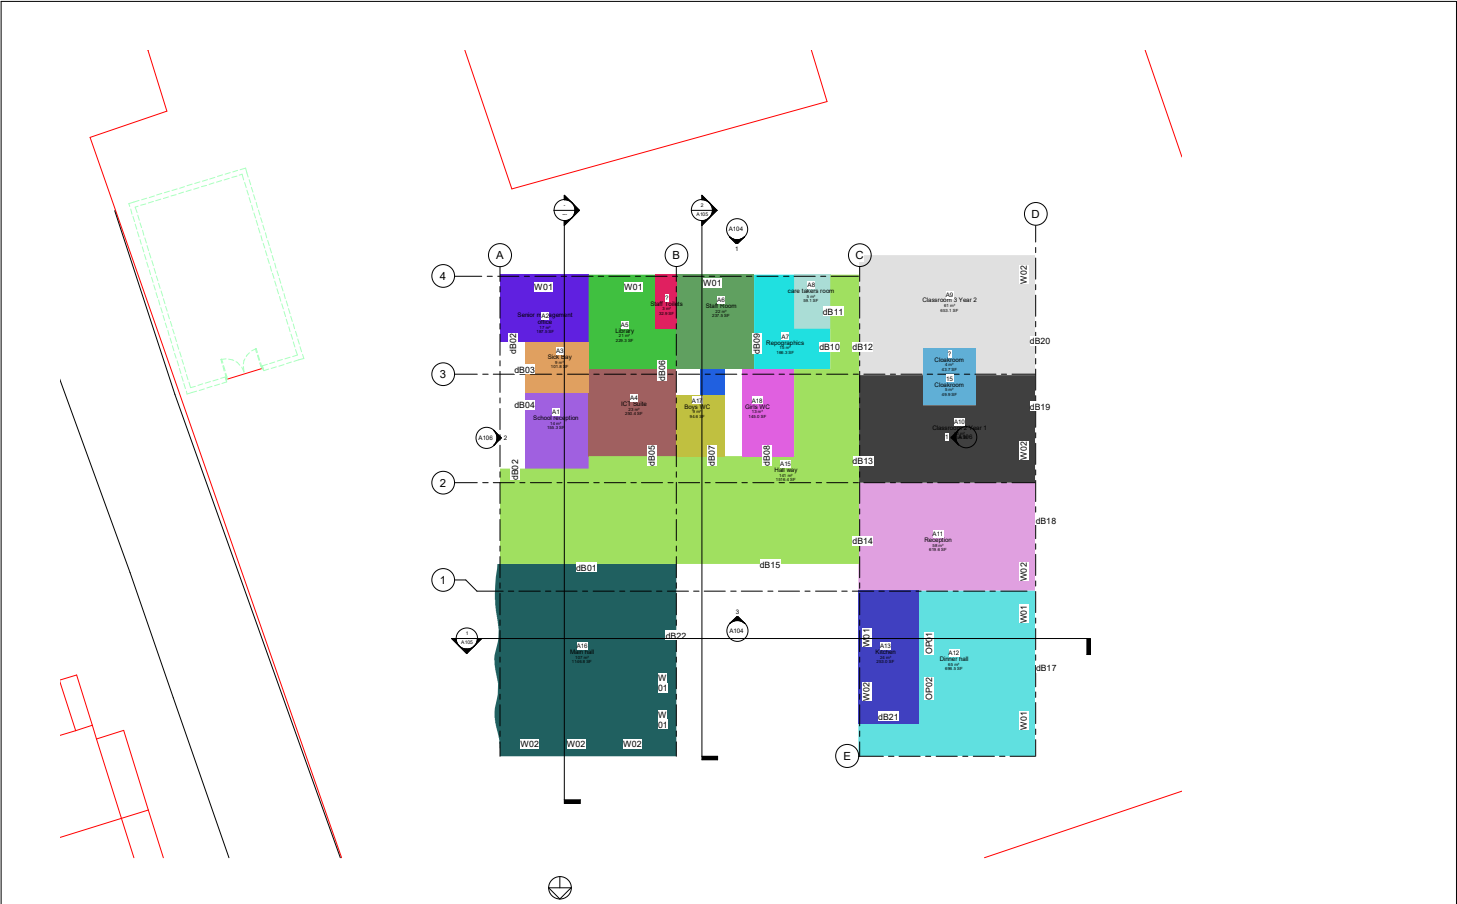


1 Existing Floor plan and demolition
1 : 100


Property Title Ysgol Bae Abertawe	Detail Existing site plan and demolition.	Property — Originator — Zone — Level — Type — Role — Number — Description — Subcategory — Revision S010 — UWTSO — XX — — Proposed Designer A102 — Existing site plan and — Project — Status — File Path: C:\Users\user\OneDrive - University of Wales Trinity Saint David\Documents\00 Demolition\001-XX-SP-S0-001-drawing code-S0 "school final project.rvt"	Scale 1 : 100 Date 05/06/21	Drawn Author Checked Checker	Prifysgol Cymru Y Ddisod Dewi Sant University of Wales Trinity Saint David	(S0) UNCONTROLLED Not to be used as a reference document Check Status Before Quoting	Drawn By Checked By Drawn Date
--------------------------------------	--	---	--------------------------------------	---------------------------------------	---	---	--------------------------------------

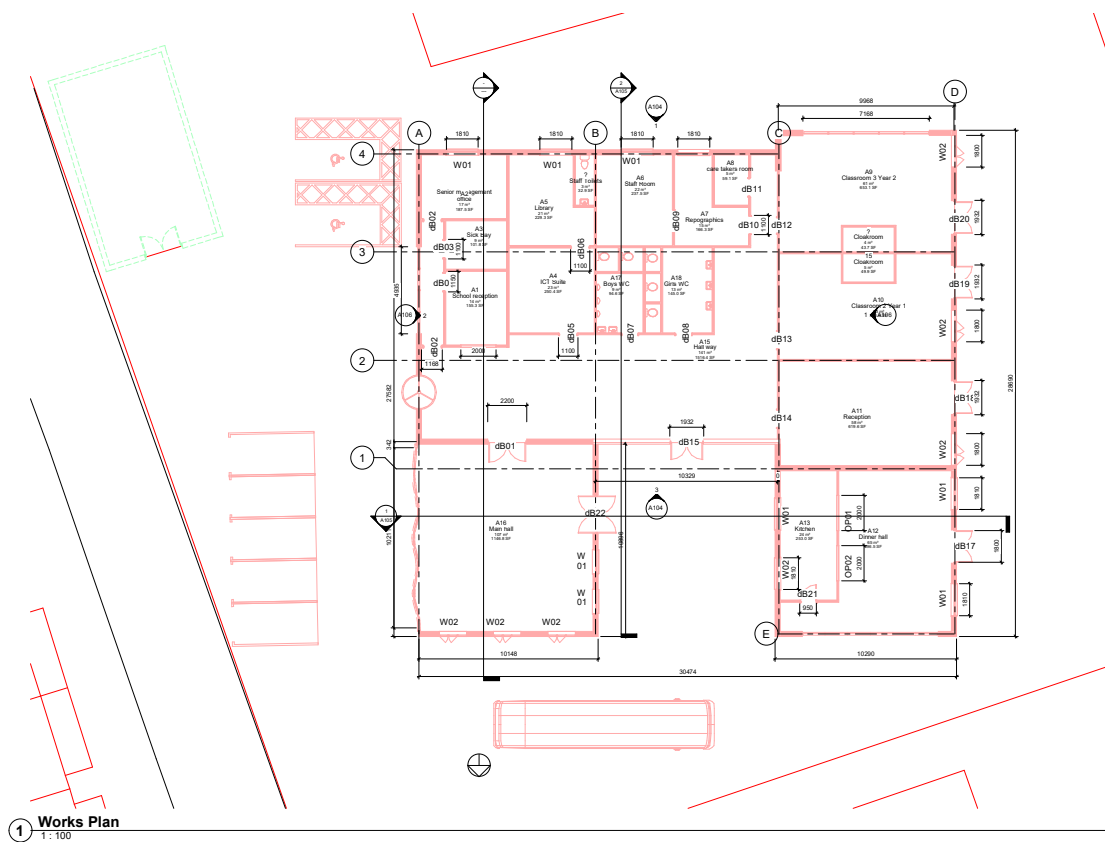

Property Title Ysgol Bae Abertawe	Datol Works plan	Property ___ Originator ___ Zone ___ Level ___ Type ___ Rule ___ Number ___ Description ___ Substability ___ Revision ___ 5010 ___ UWSTD ___ XX ___ Proposed Designer/A103 ___ Works plan ___ Project ___ Status ___ File Path: C:\Users\user\OneDrive - University of Wales Trinity Saint David\Documents\5010 UWSTD-XX-XX-SP-09-2001-drawing.docx-50	Eirfwr Author: AI David Bates Checked Checked By Checker	 Prifysgol Cymru Y Crinodd Ddwir Saint David University of Wales Trinity Saint David	(\$0) UNCONTROLLED Not to be used as a reference document Check Status Before Quoting
---	----------------------------	---	--	---	--

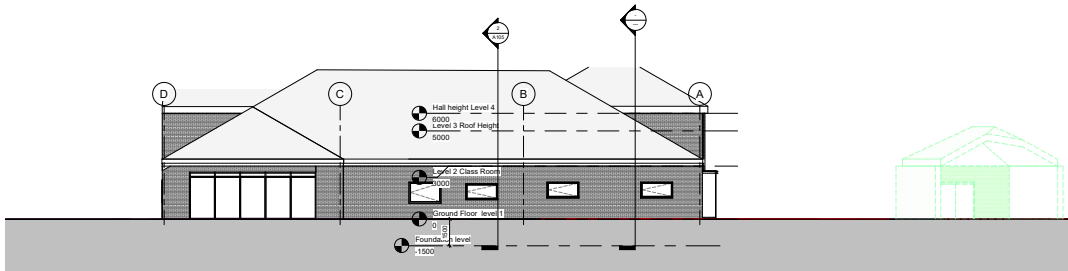

1 South
1:100

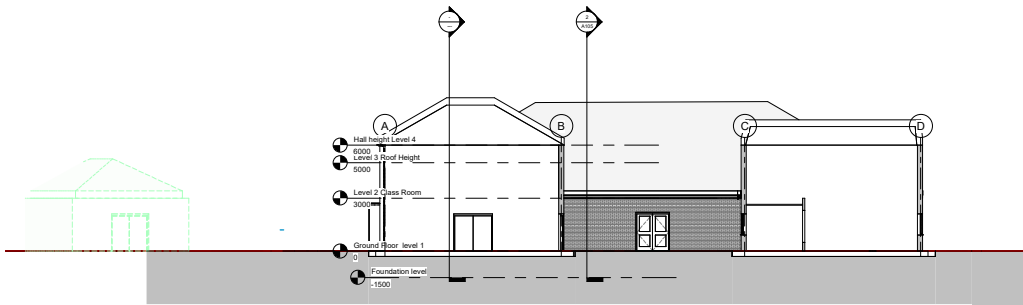


3 North
1:100

Property Title Ysgol Bae Abertawe	Detail Proposed principal elevation	<table><tr><th>Property</th><th>Originator</th><th>Zone</th><th>Level</th><th>Type</th><th>Role</th><th>Number</th><th>Description</th><th>Subsidiary</th><th>Revision</th></tr><tr><td>5010</td><td>UWTSD</td><td>XX</td><td></td><td></td><td></td><td>Proposed Designer A104</td><td>Proposed principal</td><td>Project</td><td>Start</td></tr><tr><td colspan="10">File Path: C:\Users\luser\OneDrive - University of Wales Trinity Saint David\Documents\50 Elevations\5010\XX.XX.SP-30-001-drawing code-50</td></tr></table>										Property	Originator	Zone	Level	Type	Role	Number	Description	Subsidiary	Revision	5010	UWTSD	XX				Proposed Designer A104	Proposed principal	Project	Start	File Path: C:\Users\luser\OneDrive - University of Wales Trinity Saint David\Documents\50 Elevations\5010\XX.XX.SP-30-001-drawing code-50										<table><tr><td>Scale 1:100</td><td>Drawn Date</td><td>Author Checked</td><td>Checker</td></tr><tr><td>500621</td><td></td><td></td><td></td></tr></table>	Scale 1:100	Drawn Date	Author Checked	Checker	500621				 Prifysgol Cymru Y Drindod Dewi Sant University of Wales Trinity Saint David	(S0) UNCONTROLLED Not to be used as a reference document Check Status Before Quoting	Drawn by Revised
		Property	Originator	Zone	Level	Type	Role	Number	Description	Subsidiary	Revision	
		5010	UWTSD	XX				Proposed Designer A104	Proposed principal	Project	Start	
File Path: C:\Users\luser\OneDrive - University of Wales Trinity Saint David\Documents\50 Elevations\5010\XX.XX.SP-30-001-drawing code-50	
Scale 1:100	Drawn Date	Author Checked	Checker	
500621	



1 Section 1
1 : 100

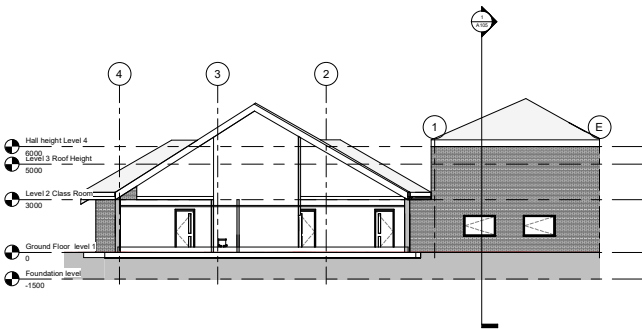


2 Section 2
1 : 100

Property Title	Detail	<table><tr><th>Property</th><th>Originator</th><th>Zone</th><th>Level</th><th>Type</th><th>Role</th><th>Number</th><th>Description</th><th>Subsidiary</th><th>Revision</th></tr><tr><td>5010</td><td>UWTSD</td><td>XX</td><td></td><td></td><td>Proposed Designer</td><td>A105</td><td>Proposed Long and Short section</td><td></td><td></td></tr></table>										Property	Originator	Zone	Level	Type	Role	Number	Description	Subsidiary	Revision	5010	UWTSD	XX			Proposed Designer	A105	Proposed Long and Short section			<table><tr><th>Scale</th><th>Drawn</th><th>Author</th><th>Checked</th><th>Checker</th></tr><tr><td>1 : 100</td><td></td><td></td><td></td><td></td></tr></table>	Scale	Drawn	Author	Checked	Checker	1 : 100					 Prifysgol Cymru Y Ddisod Dewi Sant University of Wales Trinity Saint David	(S0) UNCONTROLLED Not to be used as a reference document Check Status Before Quoting	Drawn by
Property	Originator	Zone	Level	Type	Role	Number	Description	Subsidiary	Revision																																				
5010	UWTSD	XX			Proposed Designer	A105	Proposed Long and Short section																																						
Scale	Drawn	Author	Checked	Checker	
1 : 100	



Property File Ysgol Bae Abertawe	Class Proposed principal elevations sheet 2	Property Originator Zone Level Type Role Number Description Suitability Revision 5010 -- UWYSD -- XX -- -- Proposed Drawing A106 -- Proposed principal Status File Path: C:\Users\user\OneDrive - University of Wales Trinity Saint David\Documents\Drawings\A106\XX-5P-001-001-drawing-coe-50 Sheet 2.dwg 05/06/2021	Scale 1:100 Drawn Author Checked Date	 Prifysgol Cymru Y Ddraig Ddu University of Wales Trinity Saint David	(50) UNCONTROLLED Not to be used as a reference document Check Status Before Quoting	Issued Revised
--	---	---	--	--	--	-------------------

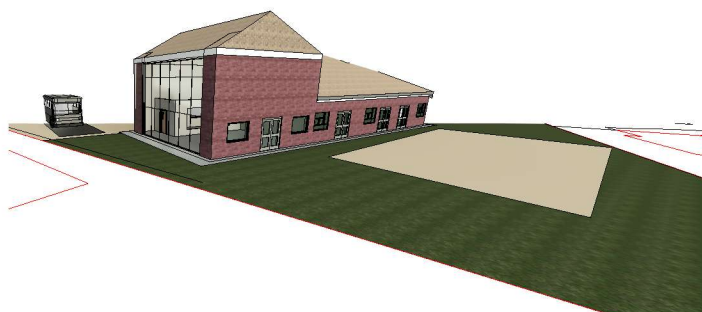[illegible]

