

Project Name: House Refurbishment

UPRN Code: 0001

Originator Code: UWTSD


Role Code: Designer

Drawn By: Y. Calix


Checked By: G. Traylor

Date: 01/05/26


Project Status: S0

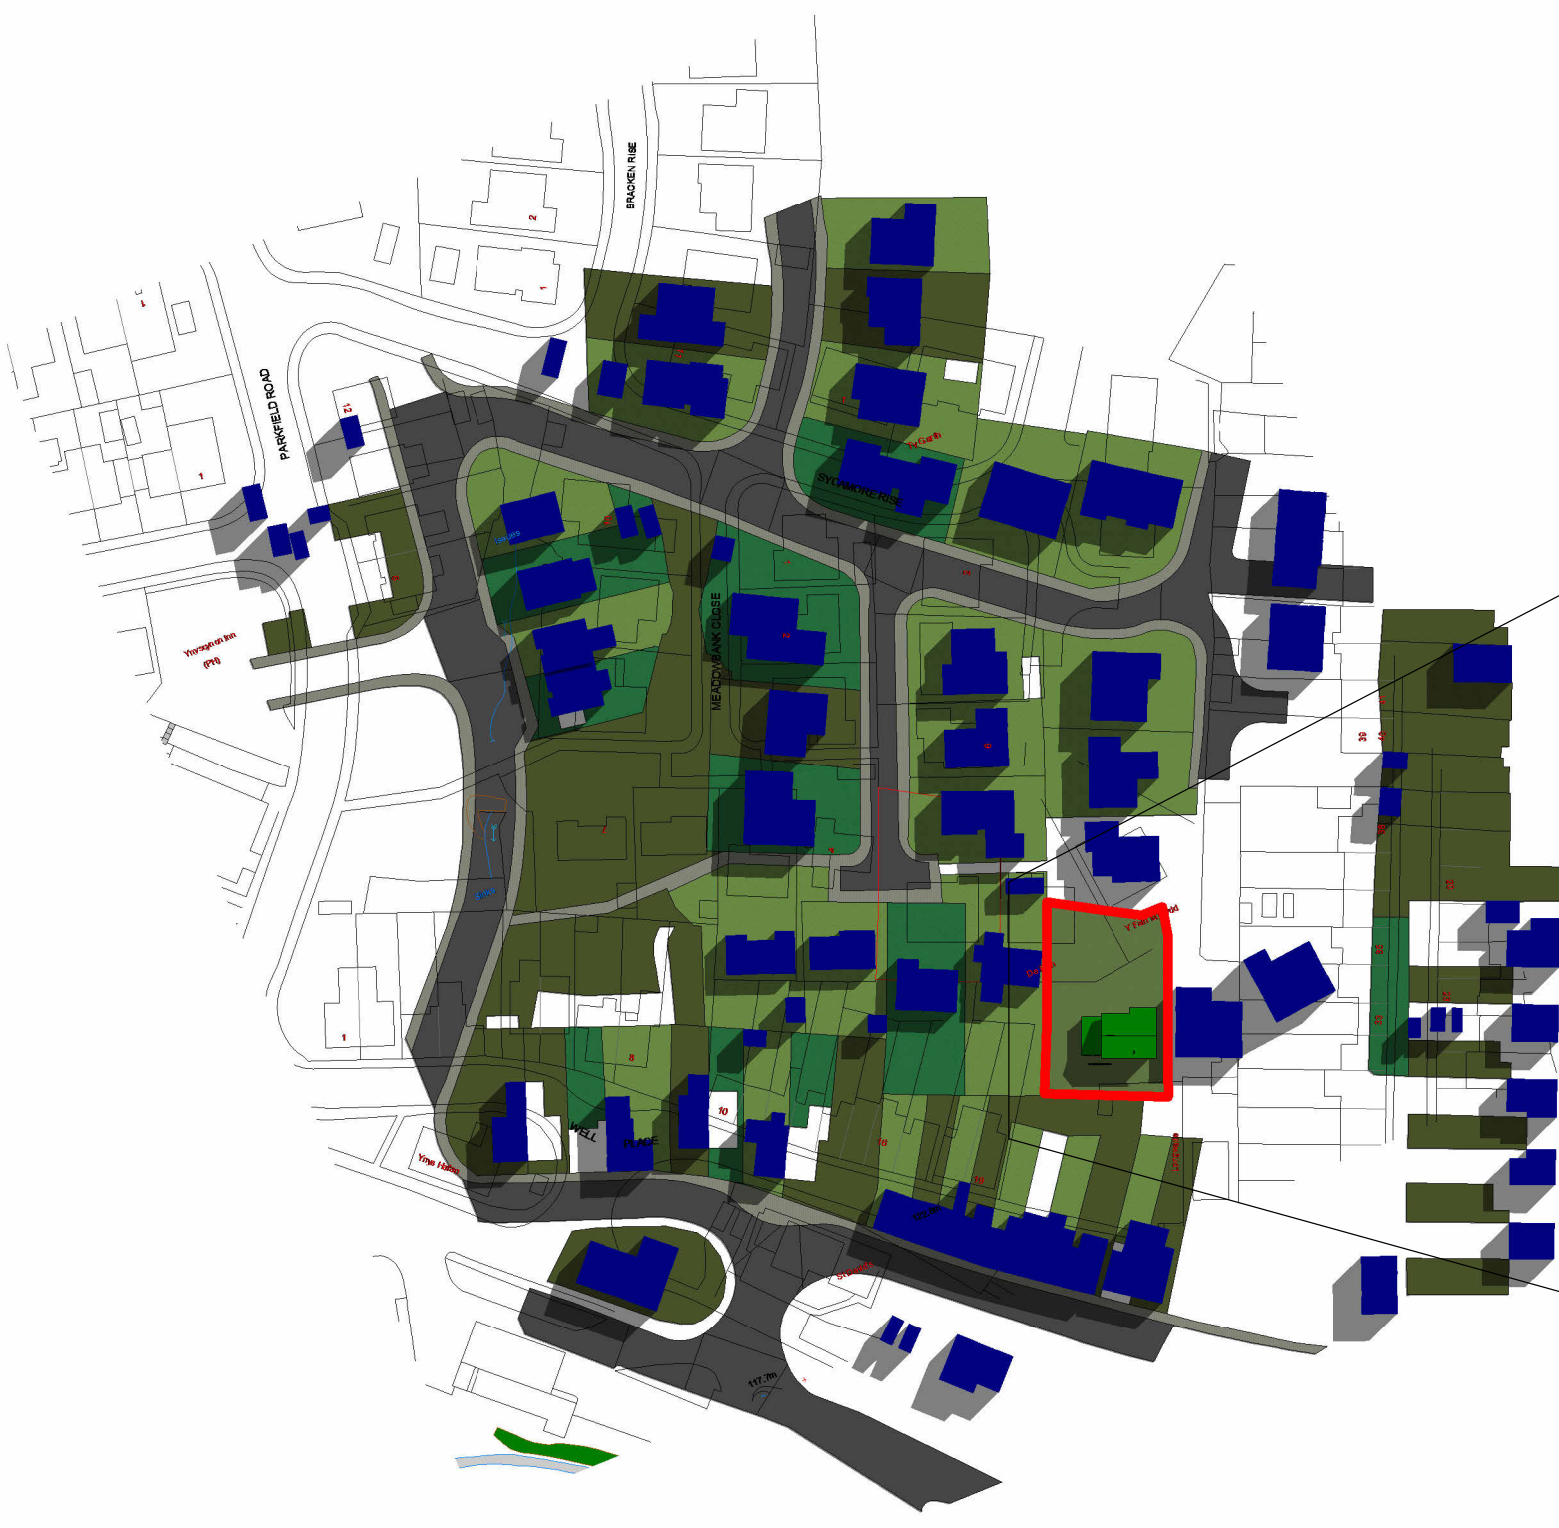

Site Location Plan
1 : 1250

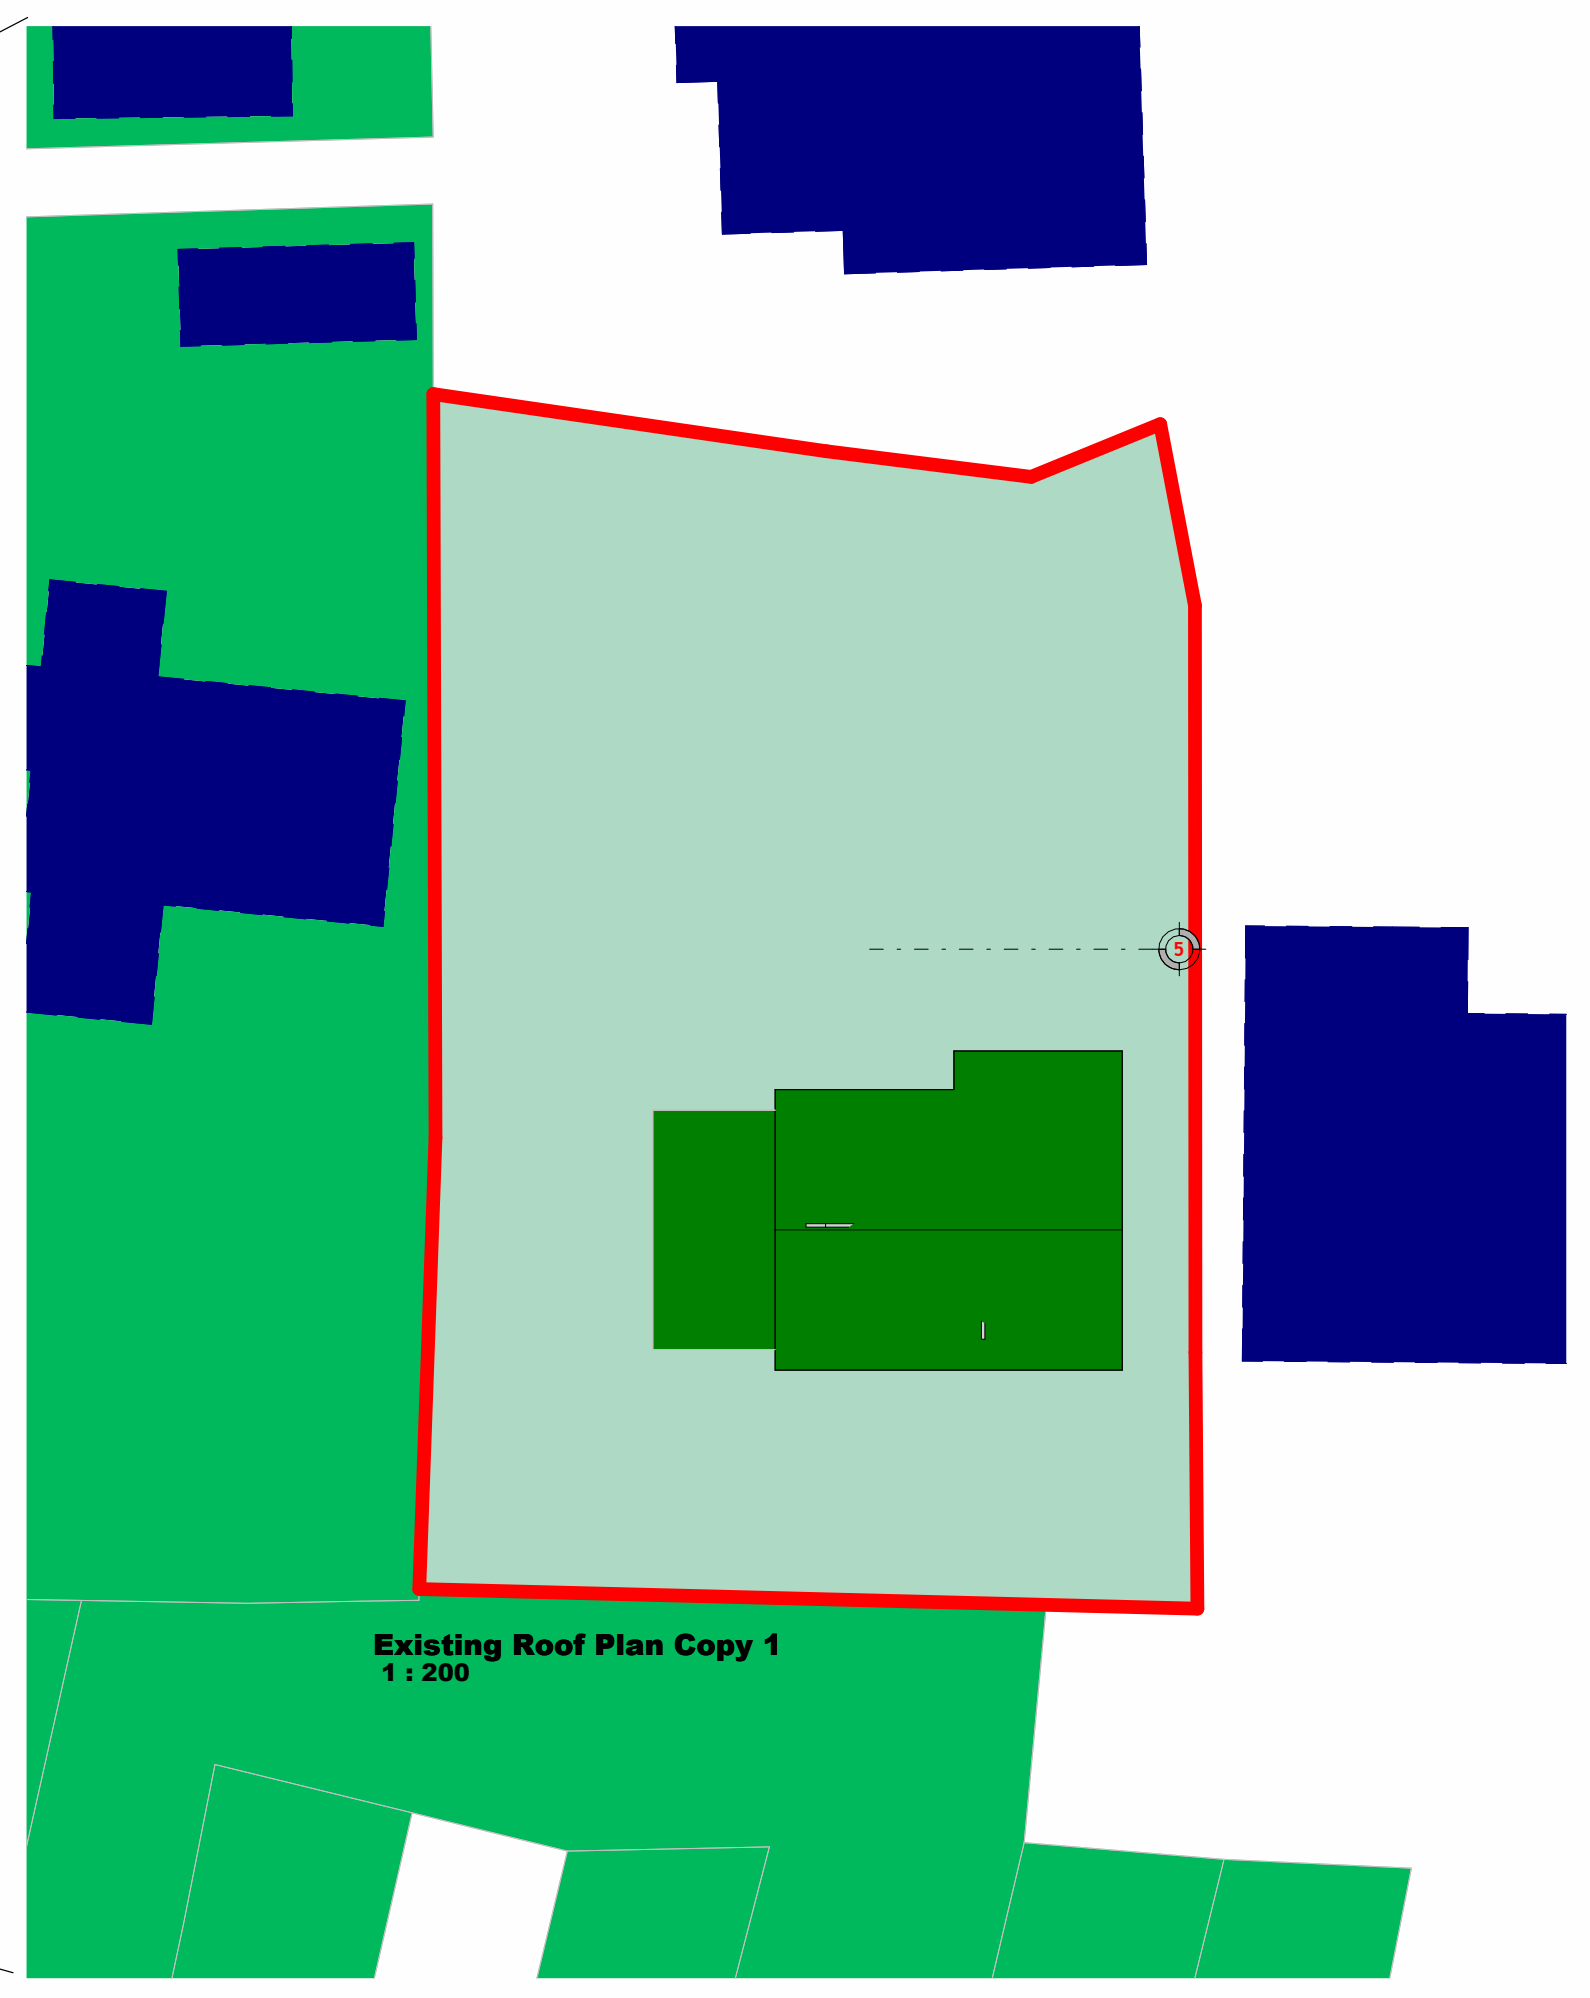

Existing Roof Plan Copy 1
1 : 200

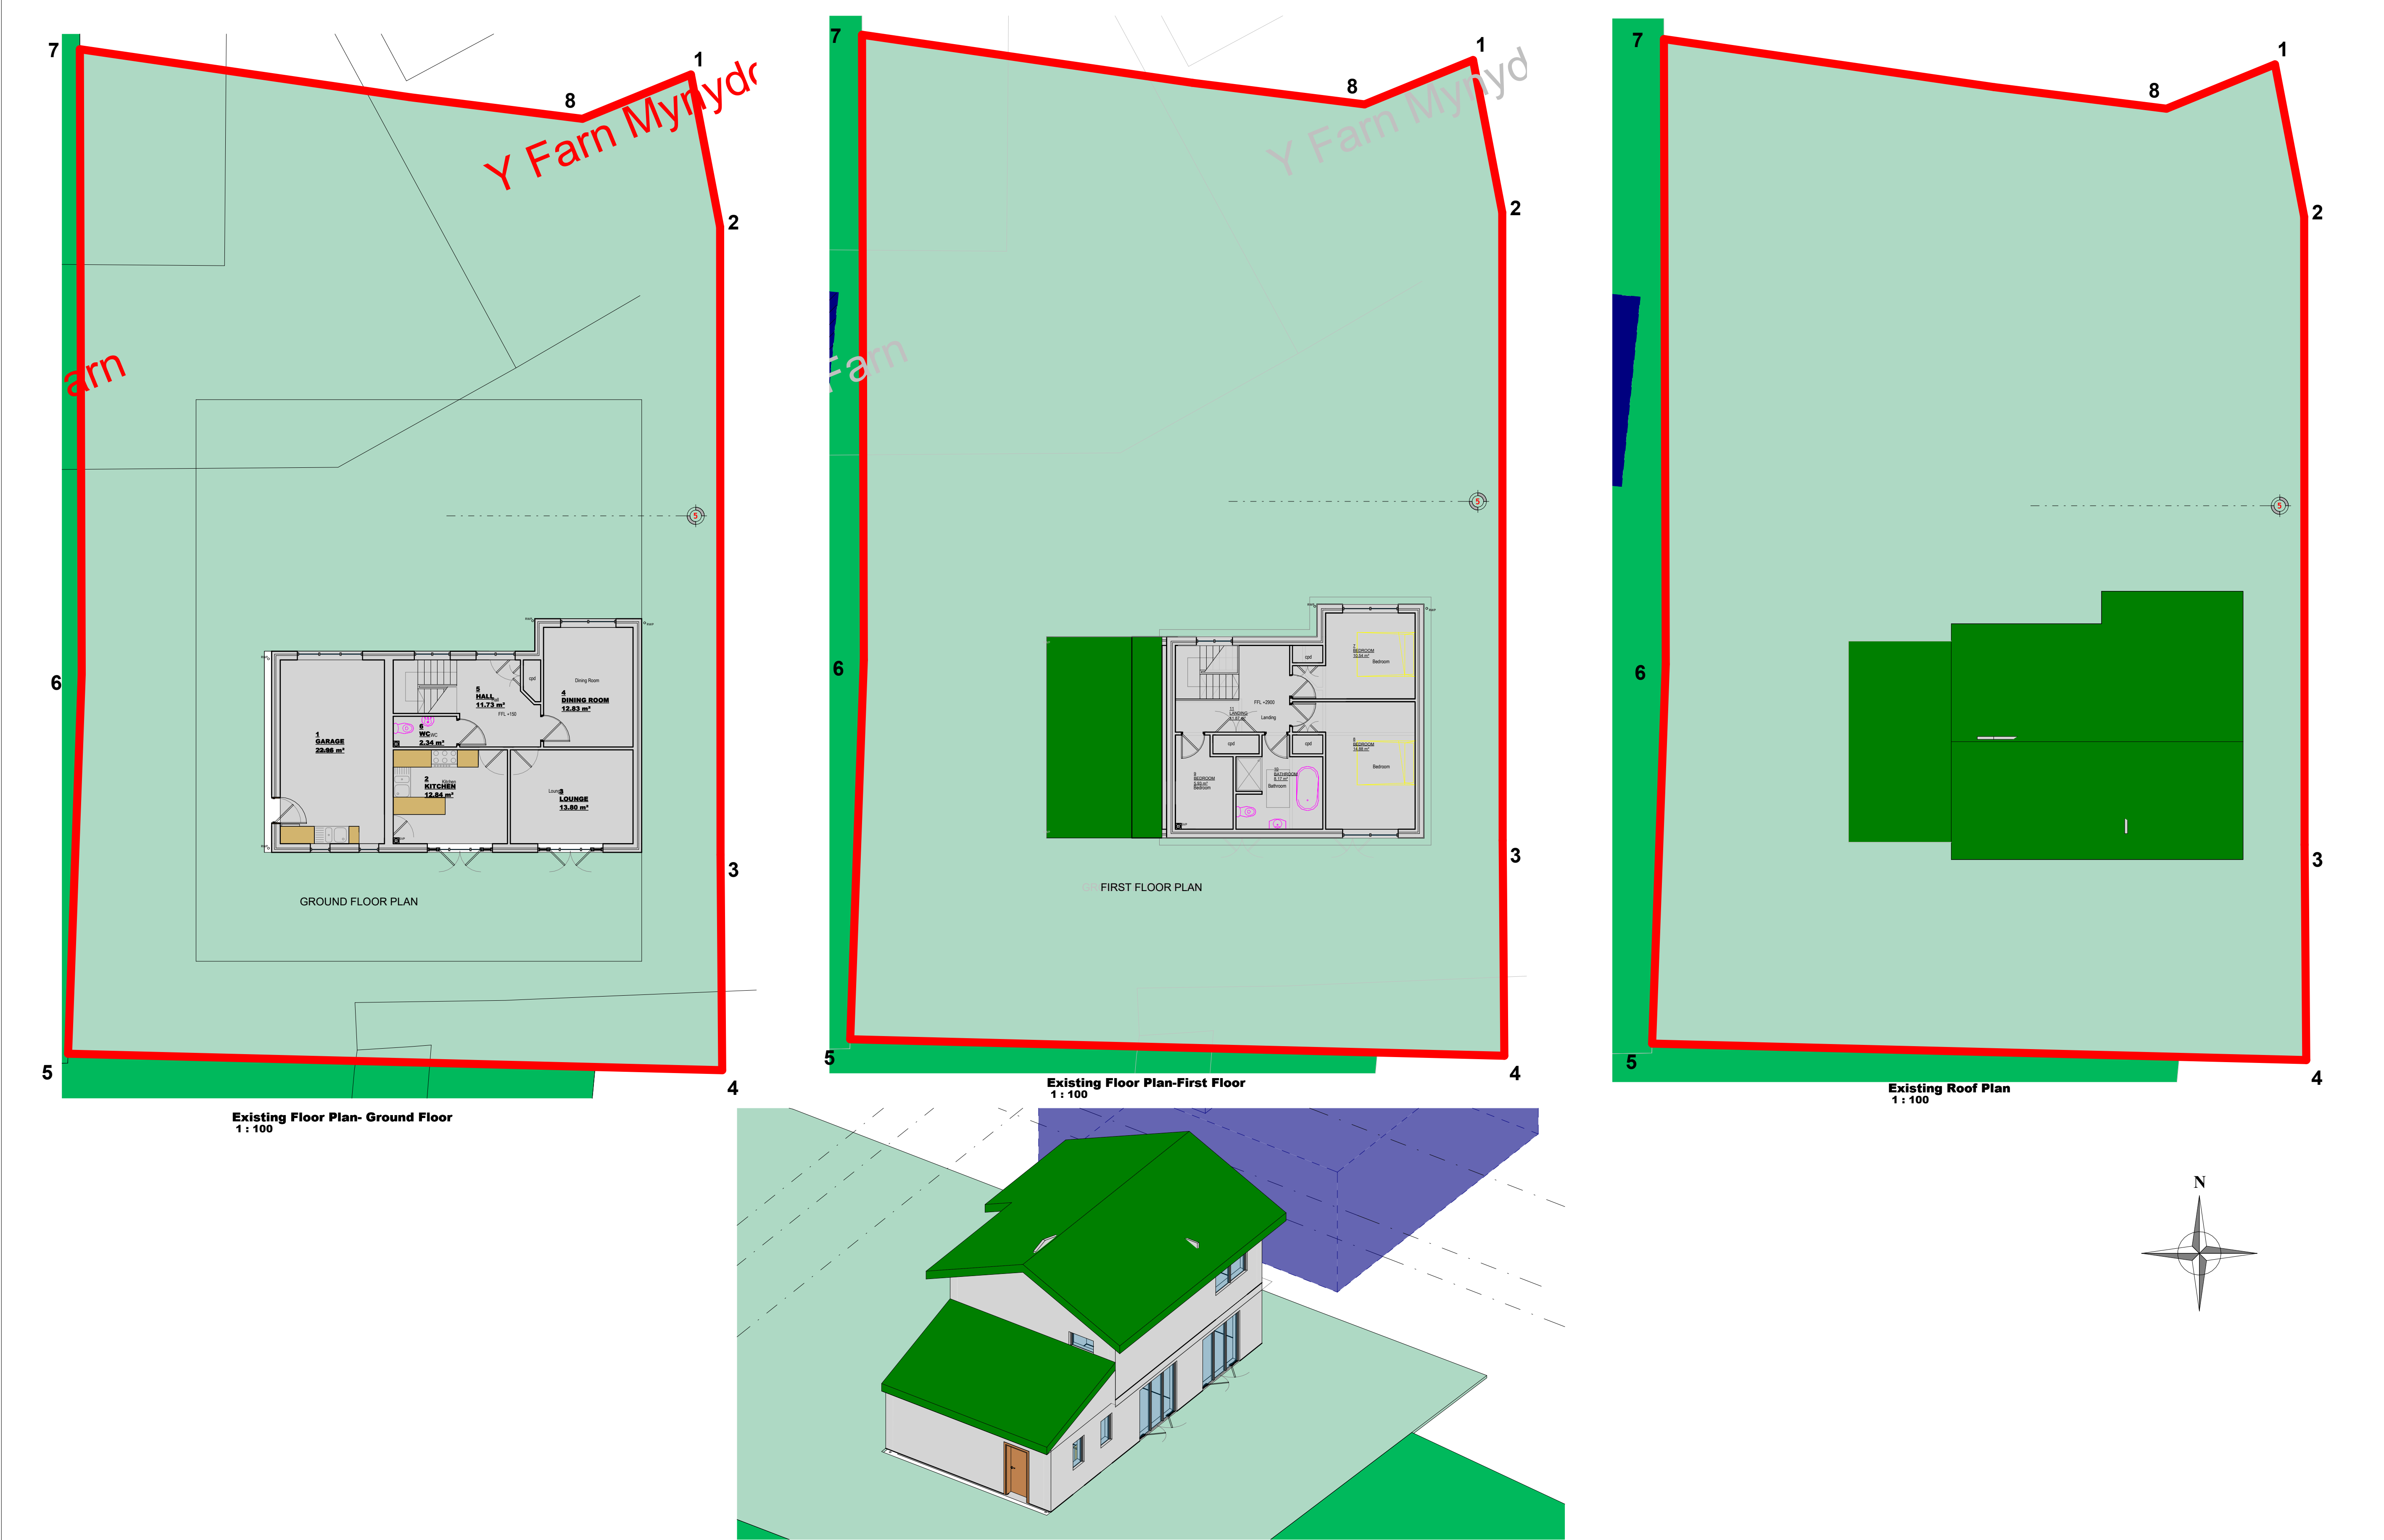

Property Title
House Refurbishment

Detail
Existing Floor Plans

Property	Originator	(Zone) Functional Breakdown	(Level) Spatial Breakdown	(Type) Form	Role	Number	Description	Suitability	Revision
0001	UWTS	XX	N/A	DR	Diseñador	A02	Existing Floor Plans	S0	
File Path: E:\YIMI\01_PROYECTOS\UNIVERSITY\Digital Technology BIM\3D Modelling using Revit.rvt									


scale
1 : 100
date
01/05/26

drawn
Y. Calix
checked
G. T aylor
Prifysgol Cymru Y Drindod Dewi Sant
University of Wales Trinity Saint David
SA1 Campus
Kings Road
Swansea
SA1 8RD




(S0) UNCONTROLLED
Not to be used as a
reference document
Check Status Before Quoting

Rev/Date/By
Revision

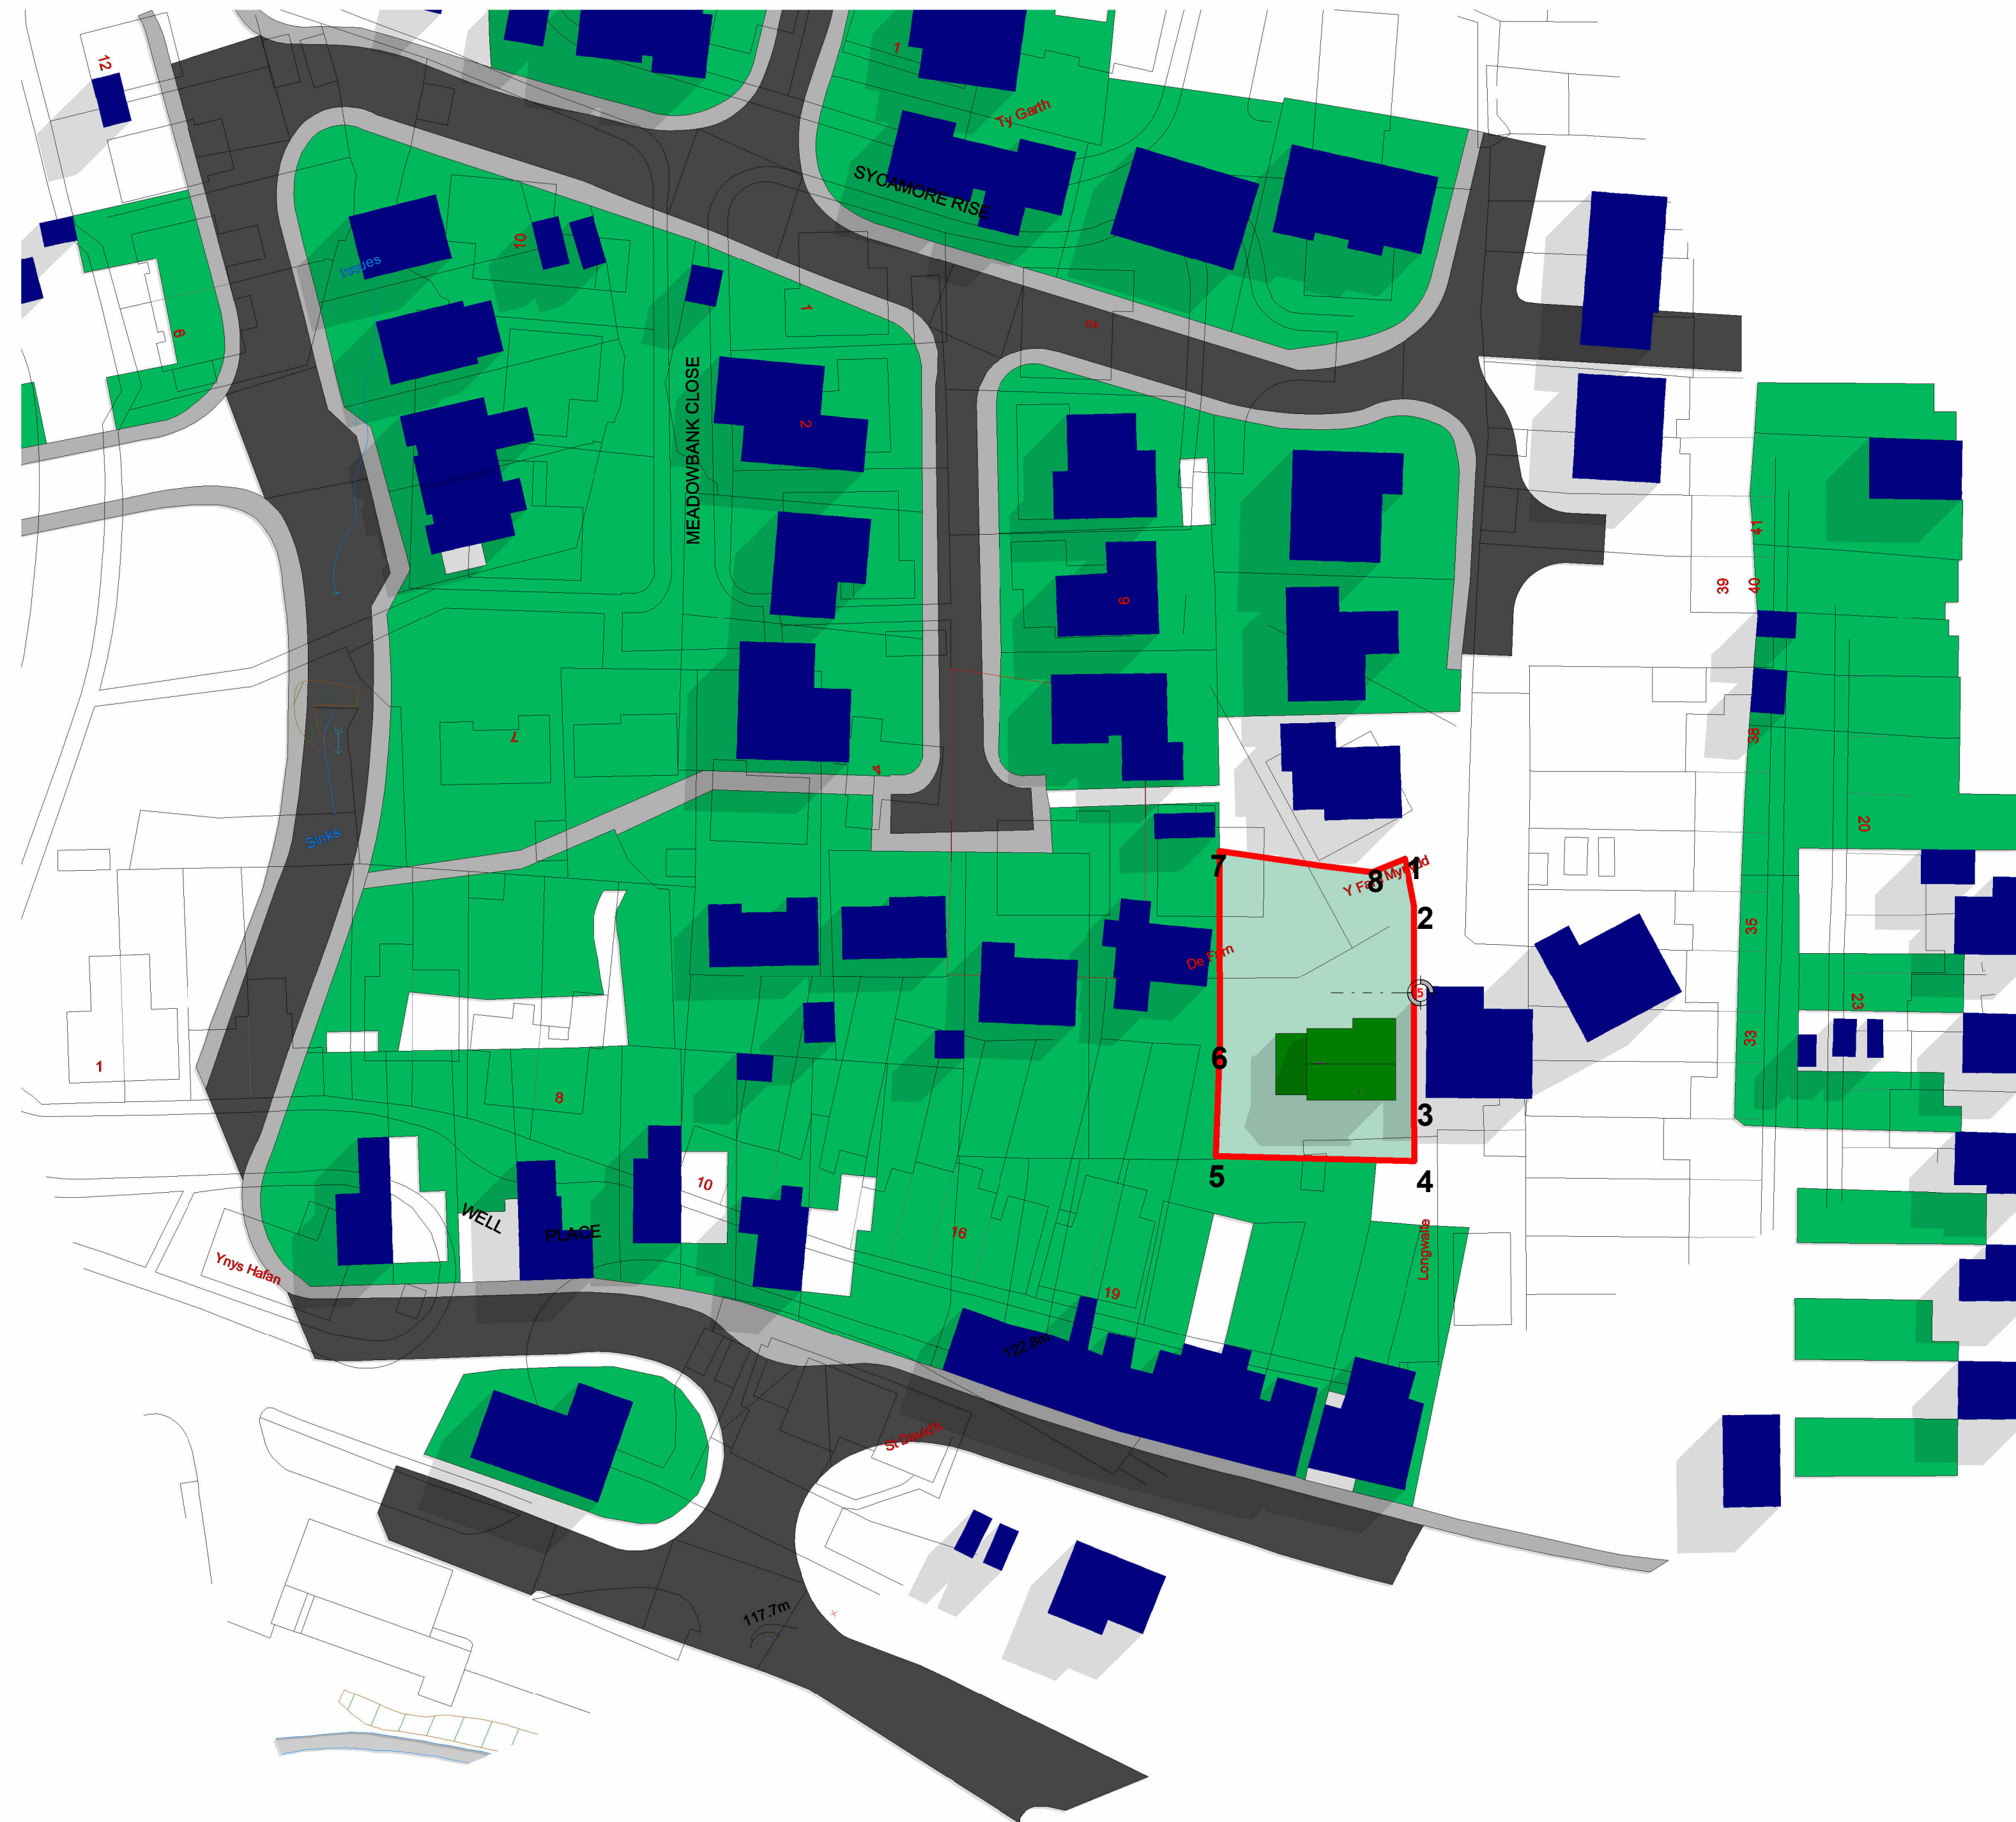


Existing Site Plan
1 : 500


Property Title House Refurbishment	Detail Existing Site Plan	Property Originator (Zone) Functional Breakdown (Level) Spatial Breakdown (Type) Form Role Number Description Suitability Revision	scale 1 : 500 date 01/05/26	drawn Y. Calix checked G. Traylor	 Prifysgol Cymru Y Drindod Dewi Sant University of Wales Trinity Saint David	(S0) UNCONTROLLED Not to be used as a reference document Check Status Before Quoting	Rev/Date/By Revision
		0001 UWTSO XX N/A DR Designer: A03 Existing Site Plan S0					
File Path: E:\YIMI\01 PROJECTS\UNIVERSITY\Digital Technology BIM\3D Modelling using Revit.rvt							

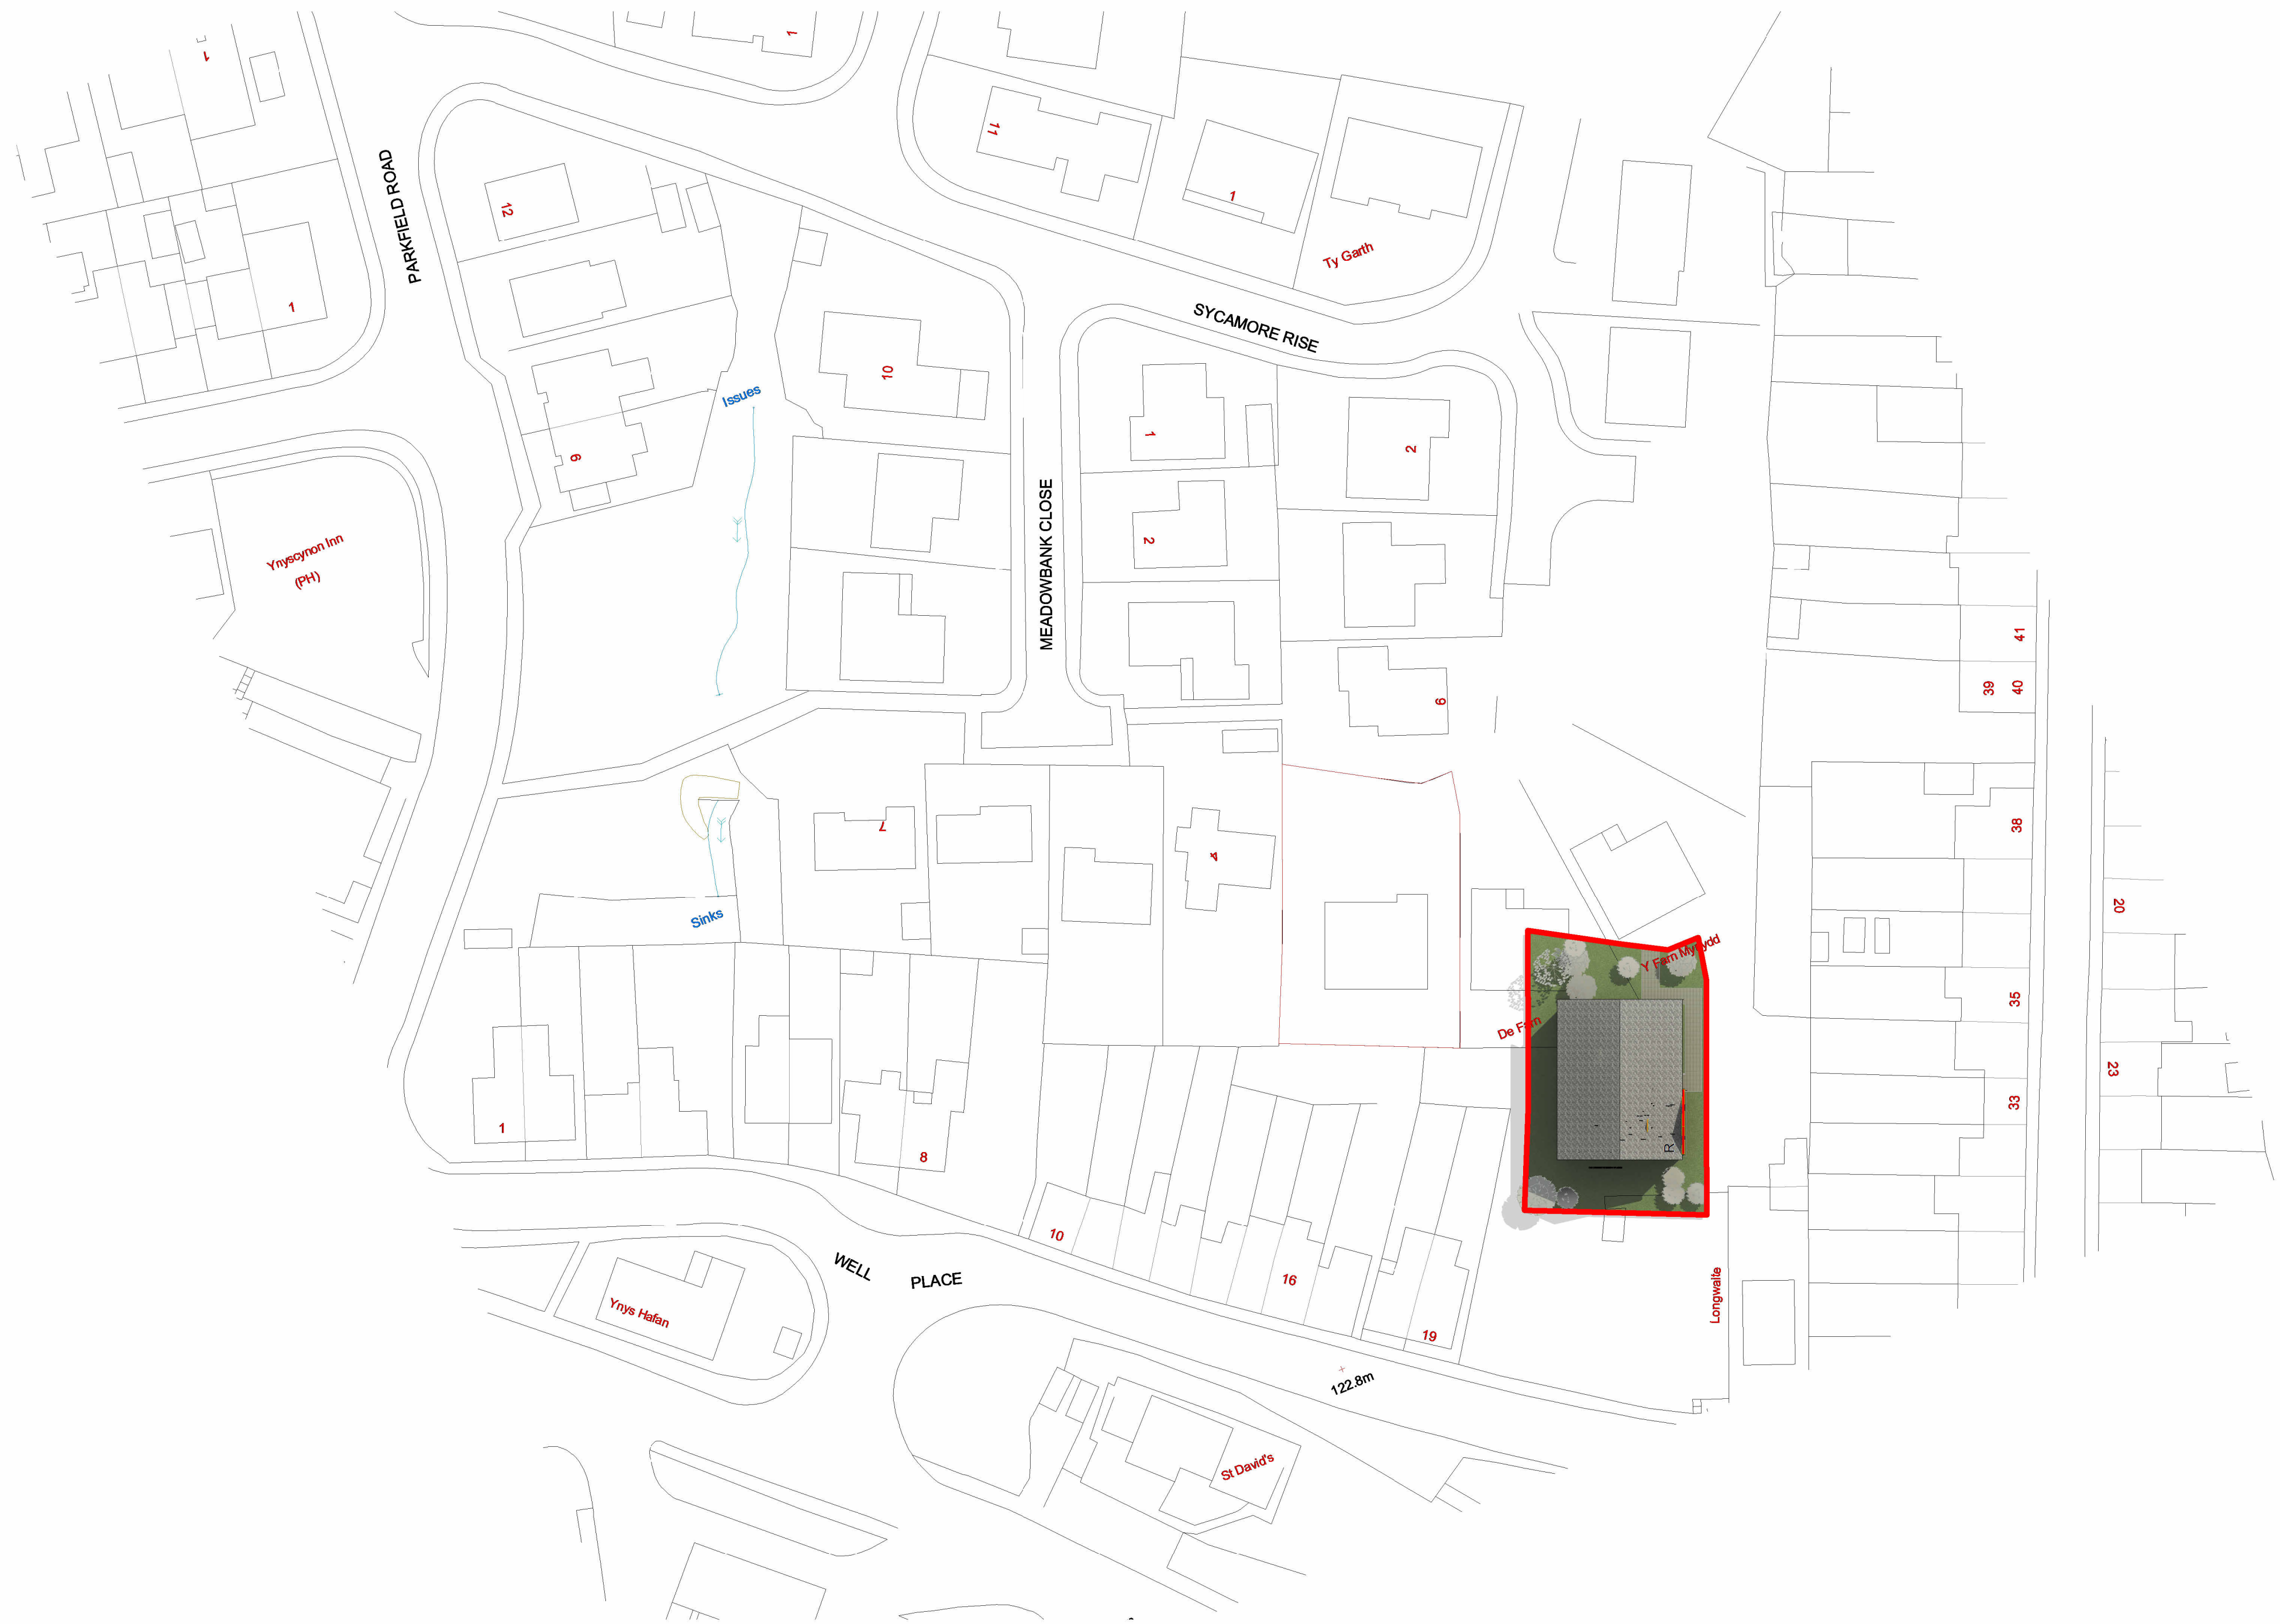


Proposed Site Plan
1 : 500

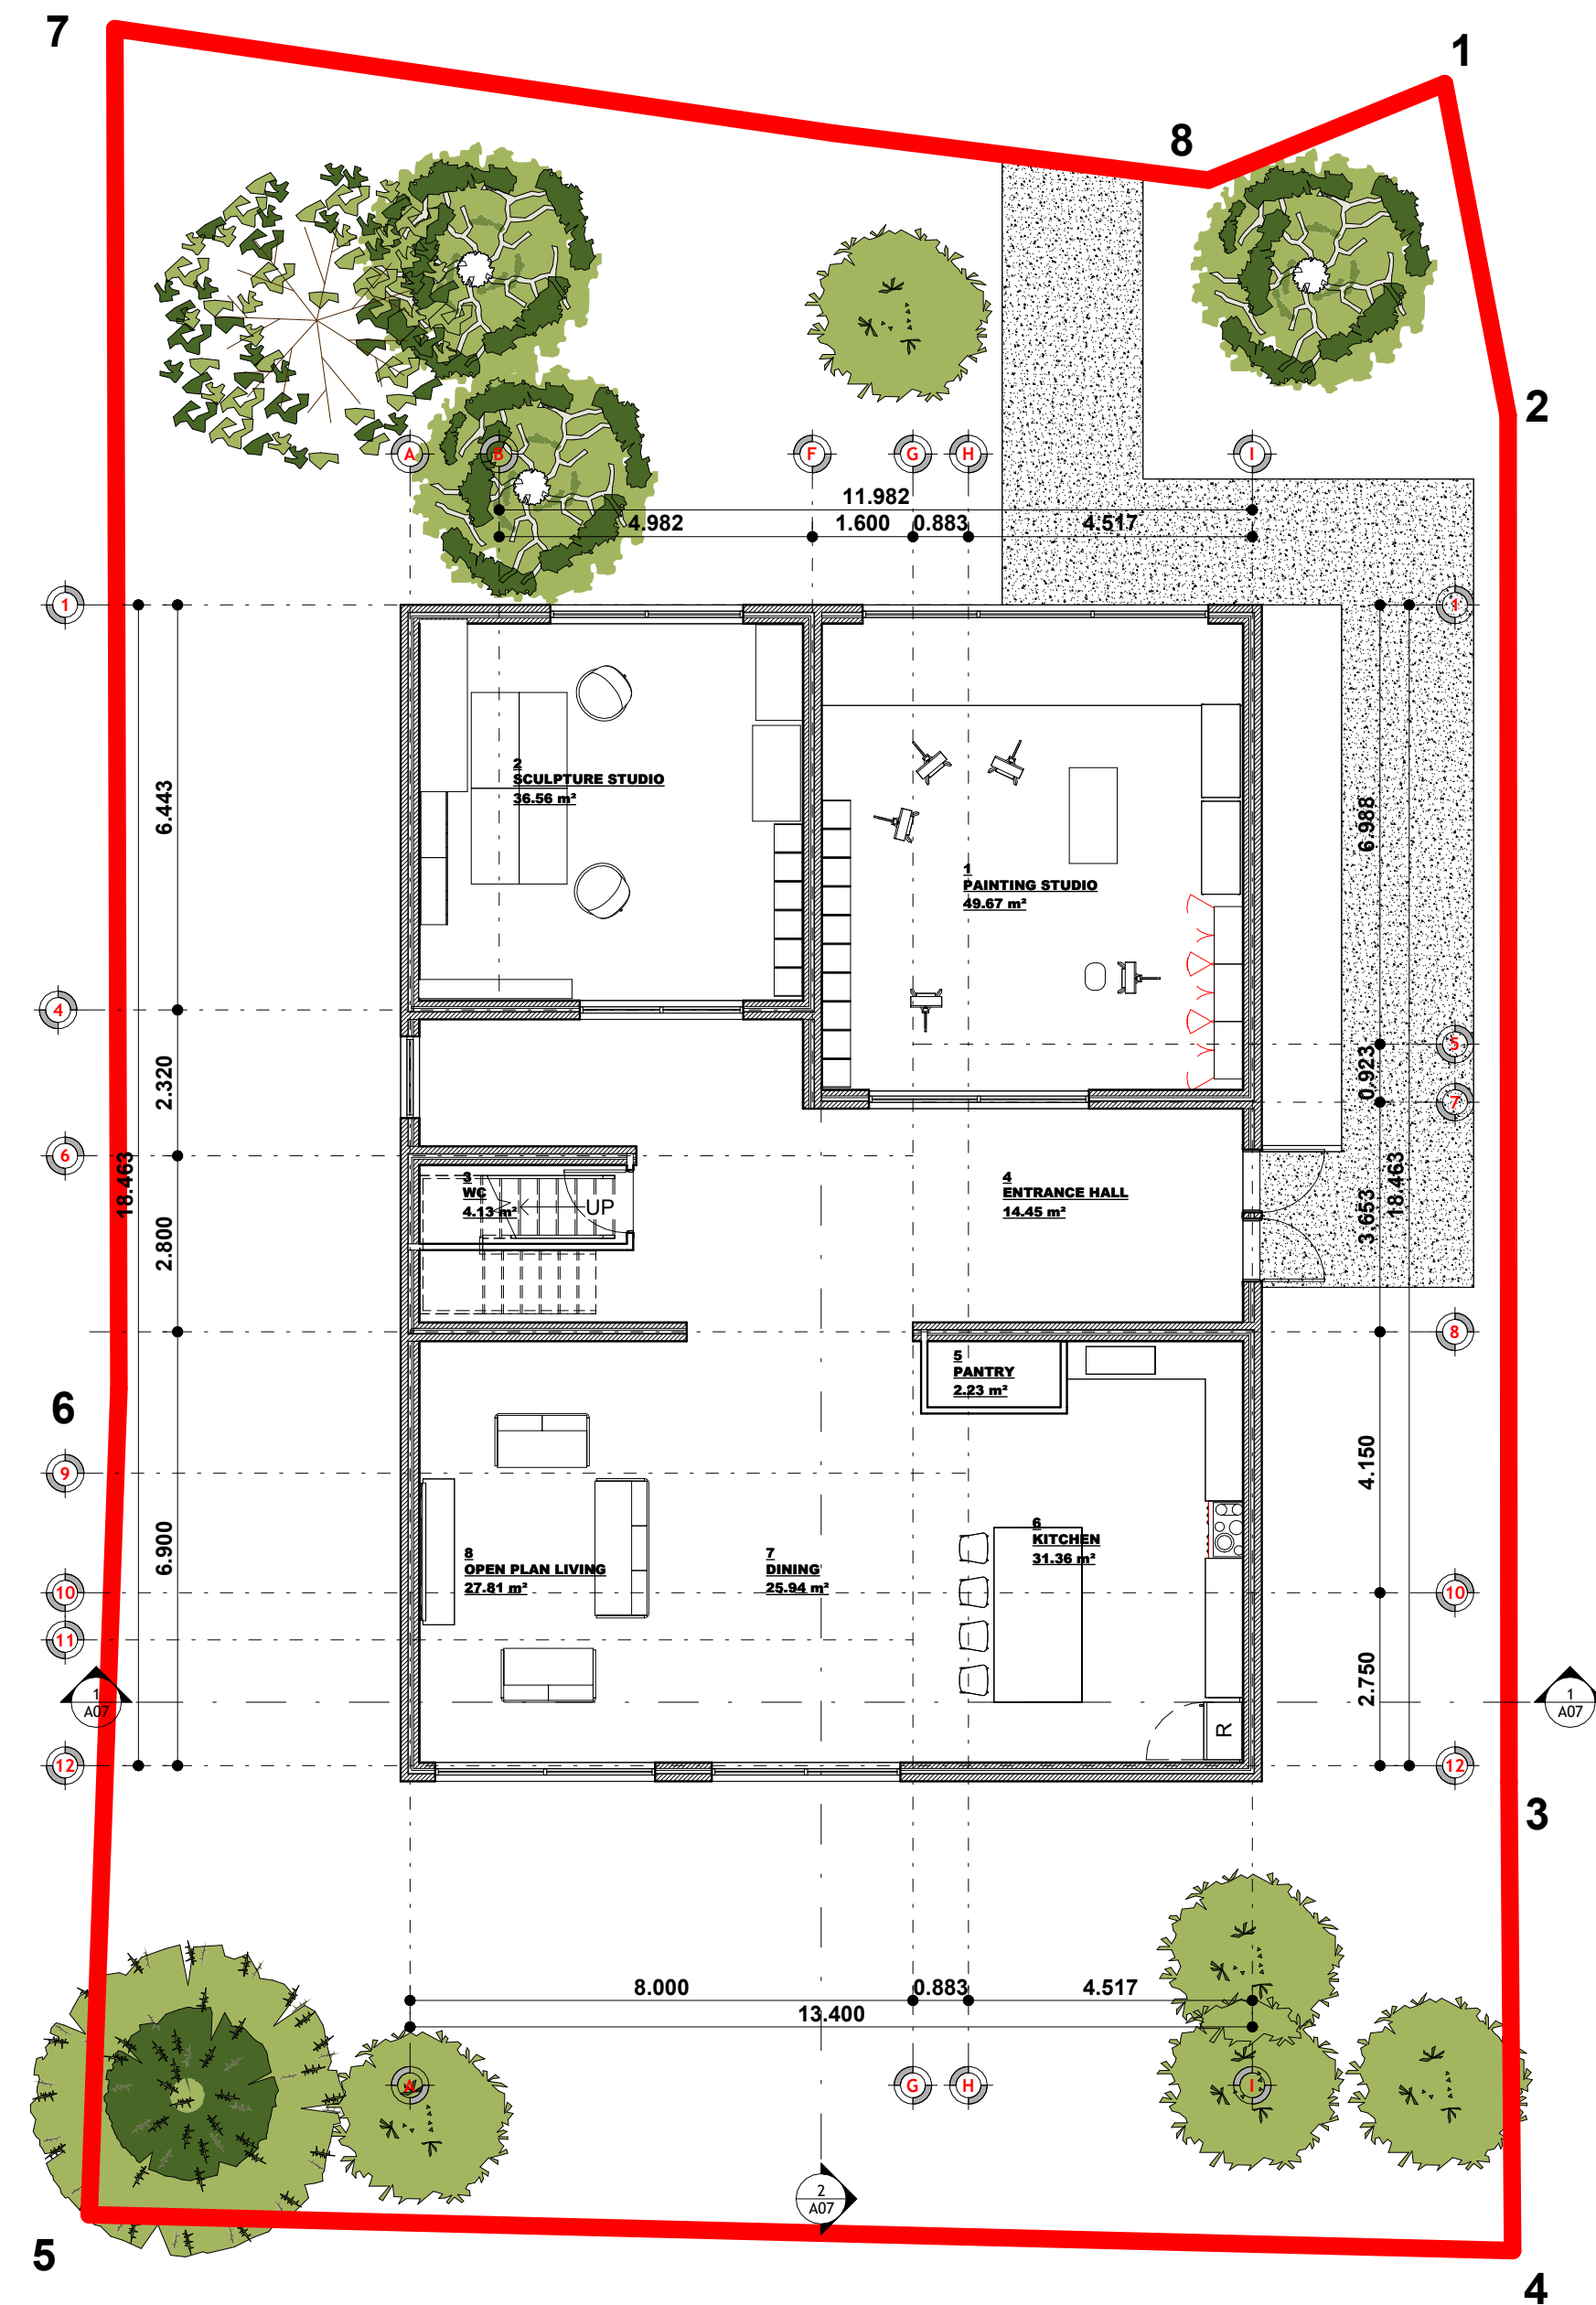


Proposed Floor Plans-Ground Floor
1 : 100

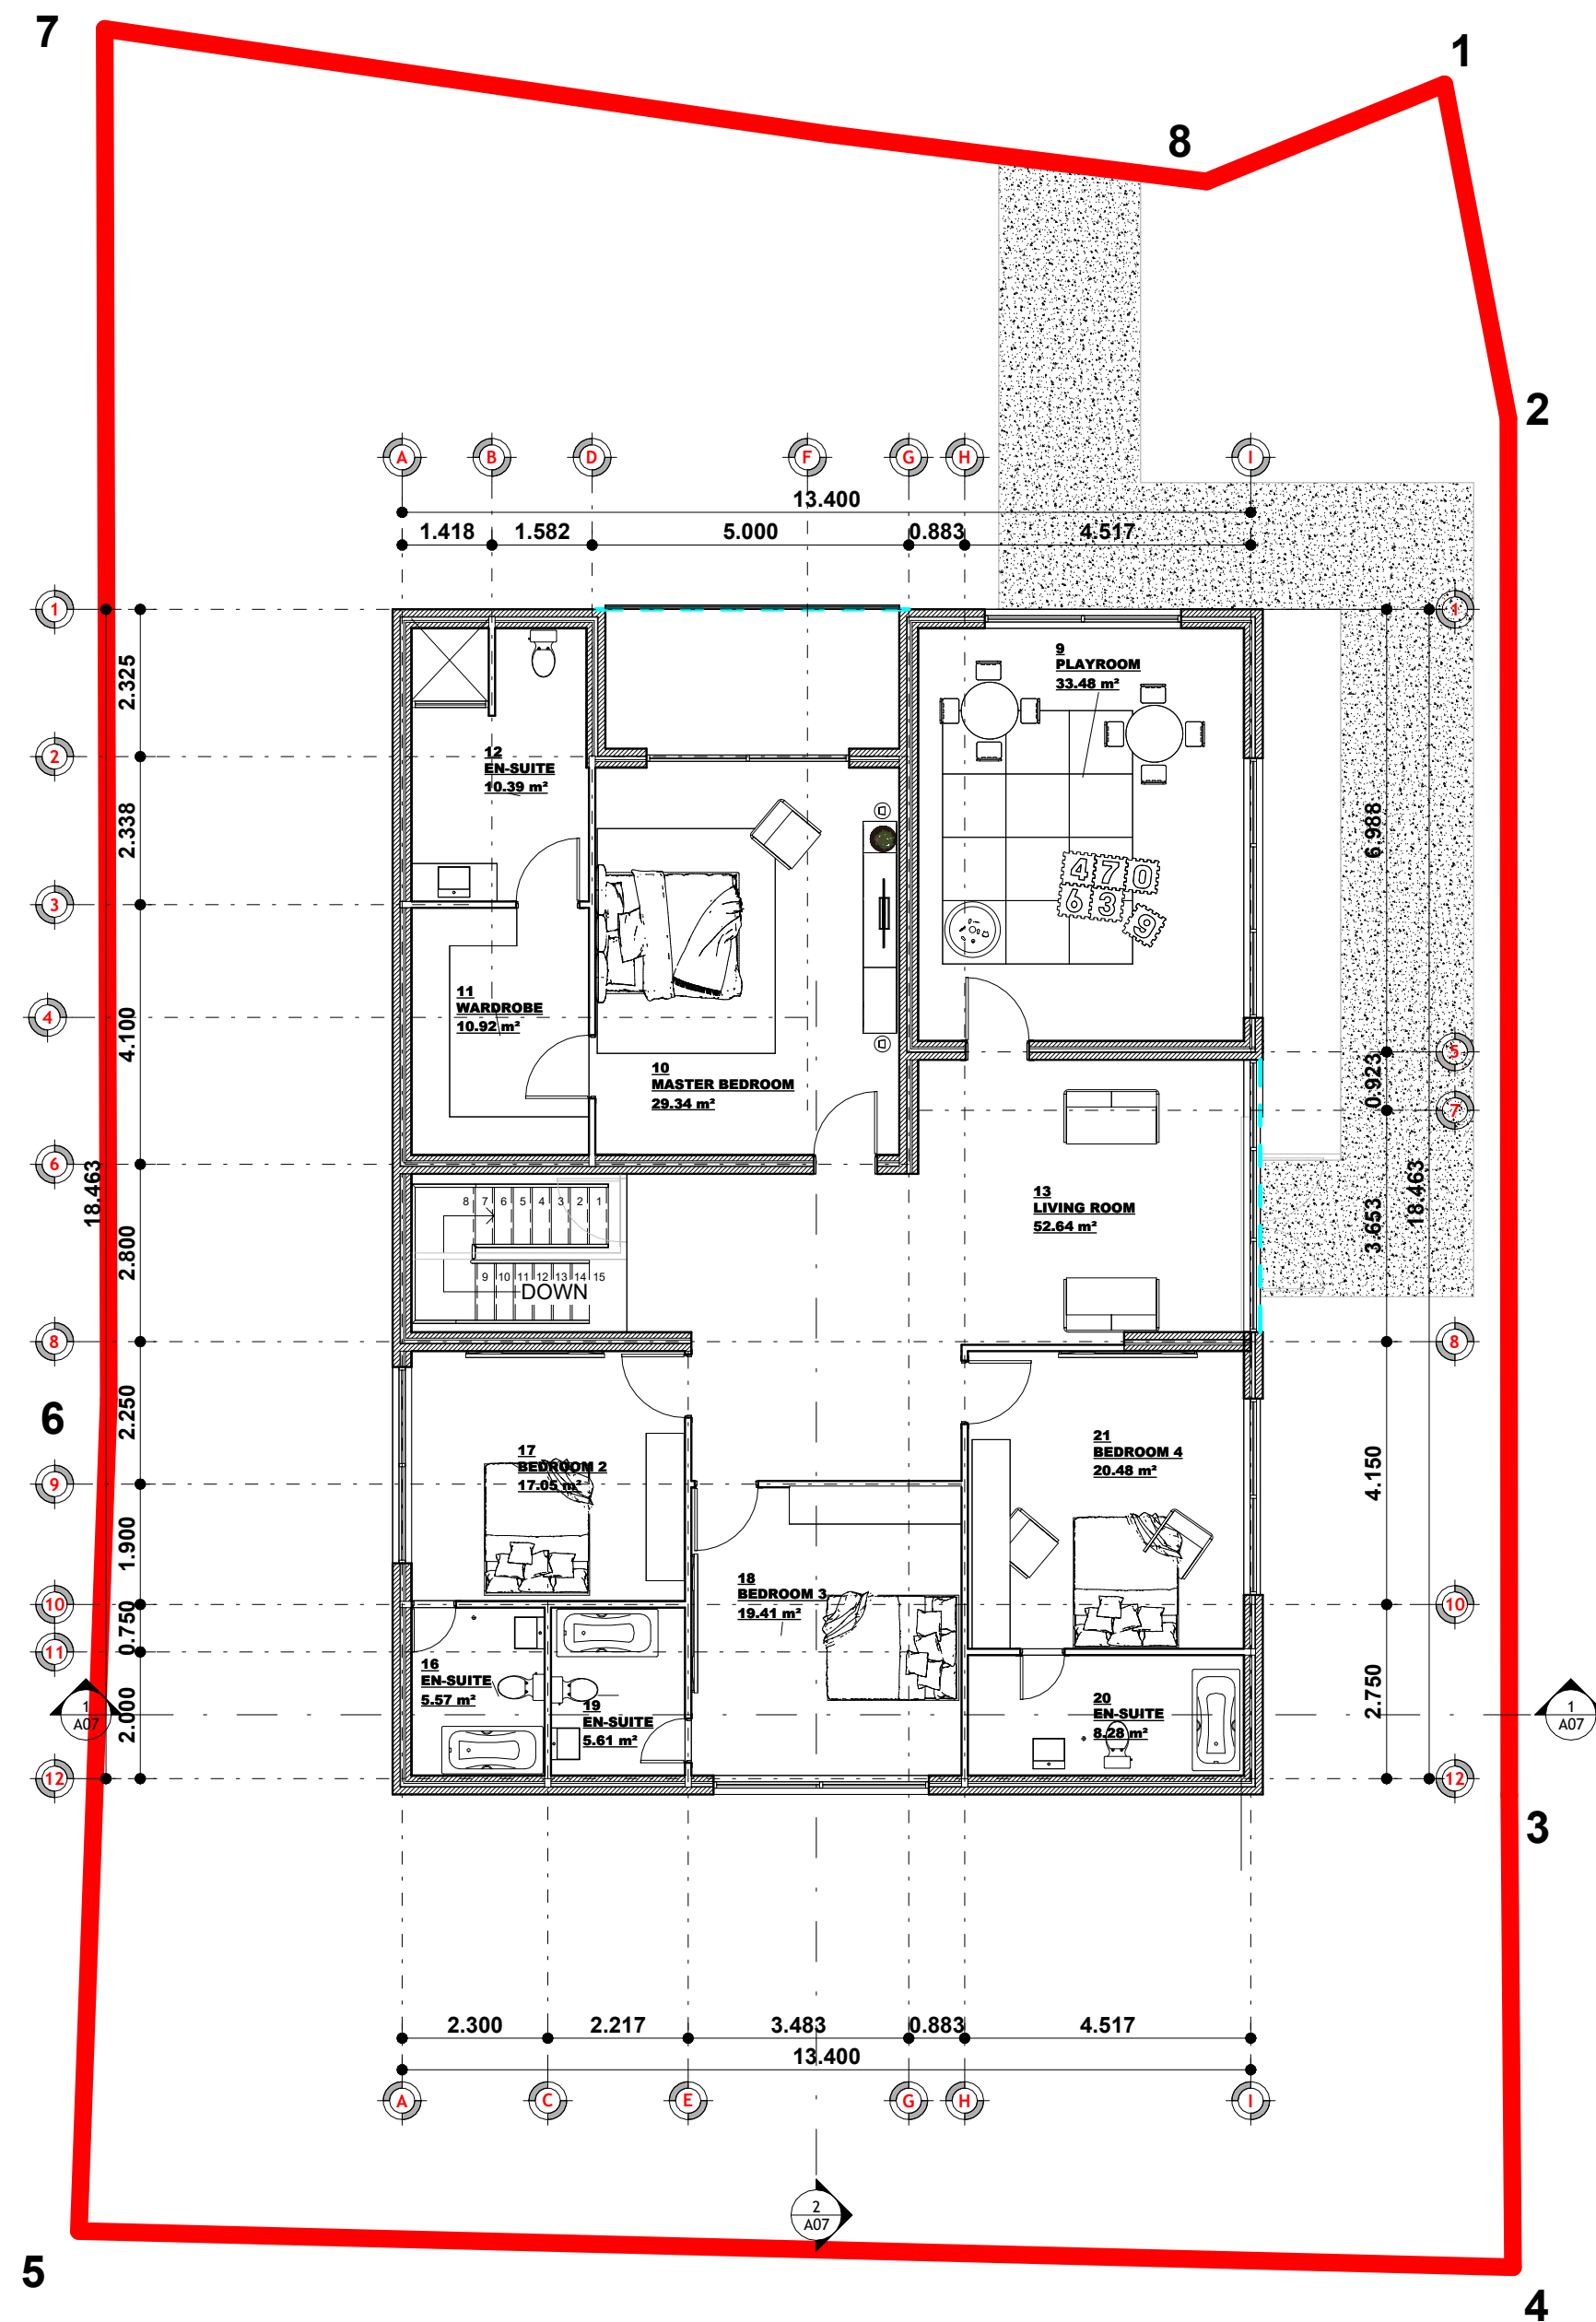






Proposed Floor Plan- First Plan
1 : 100

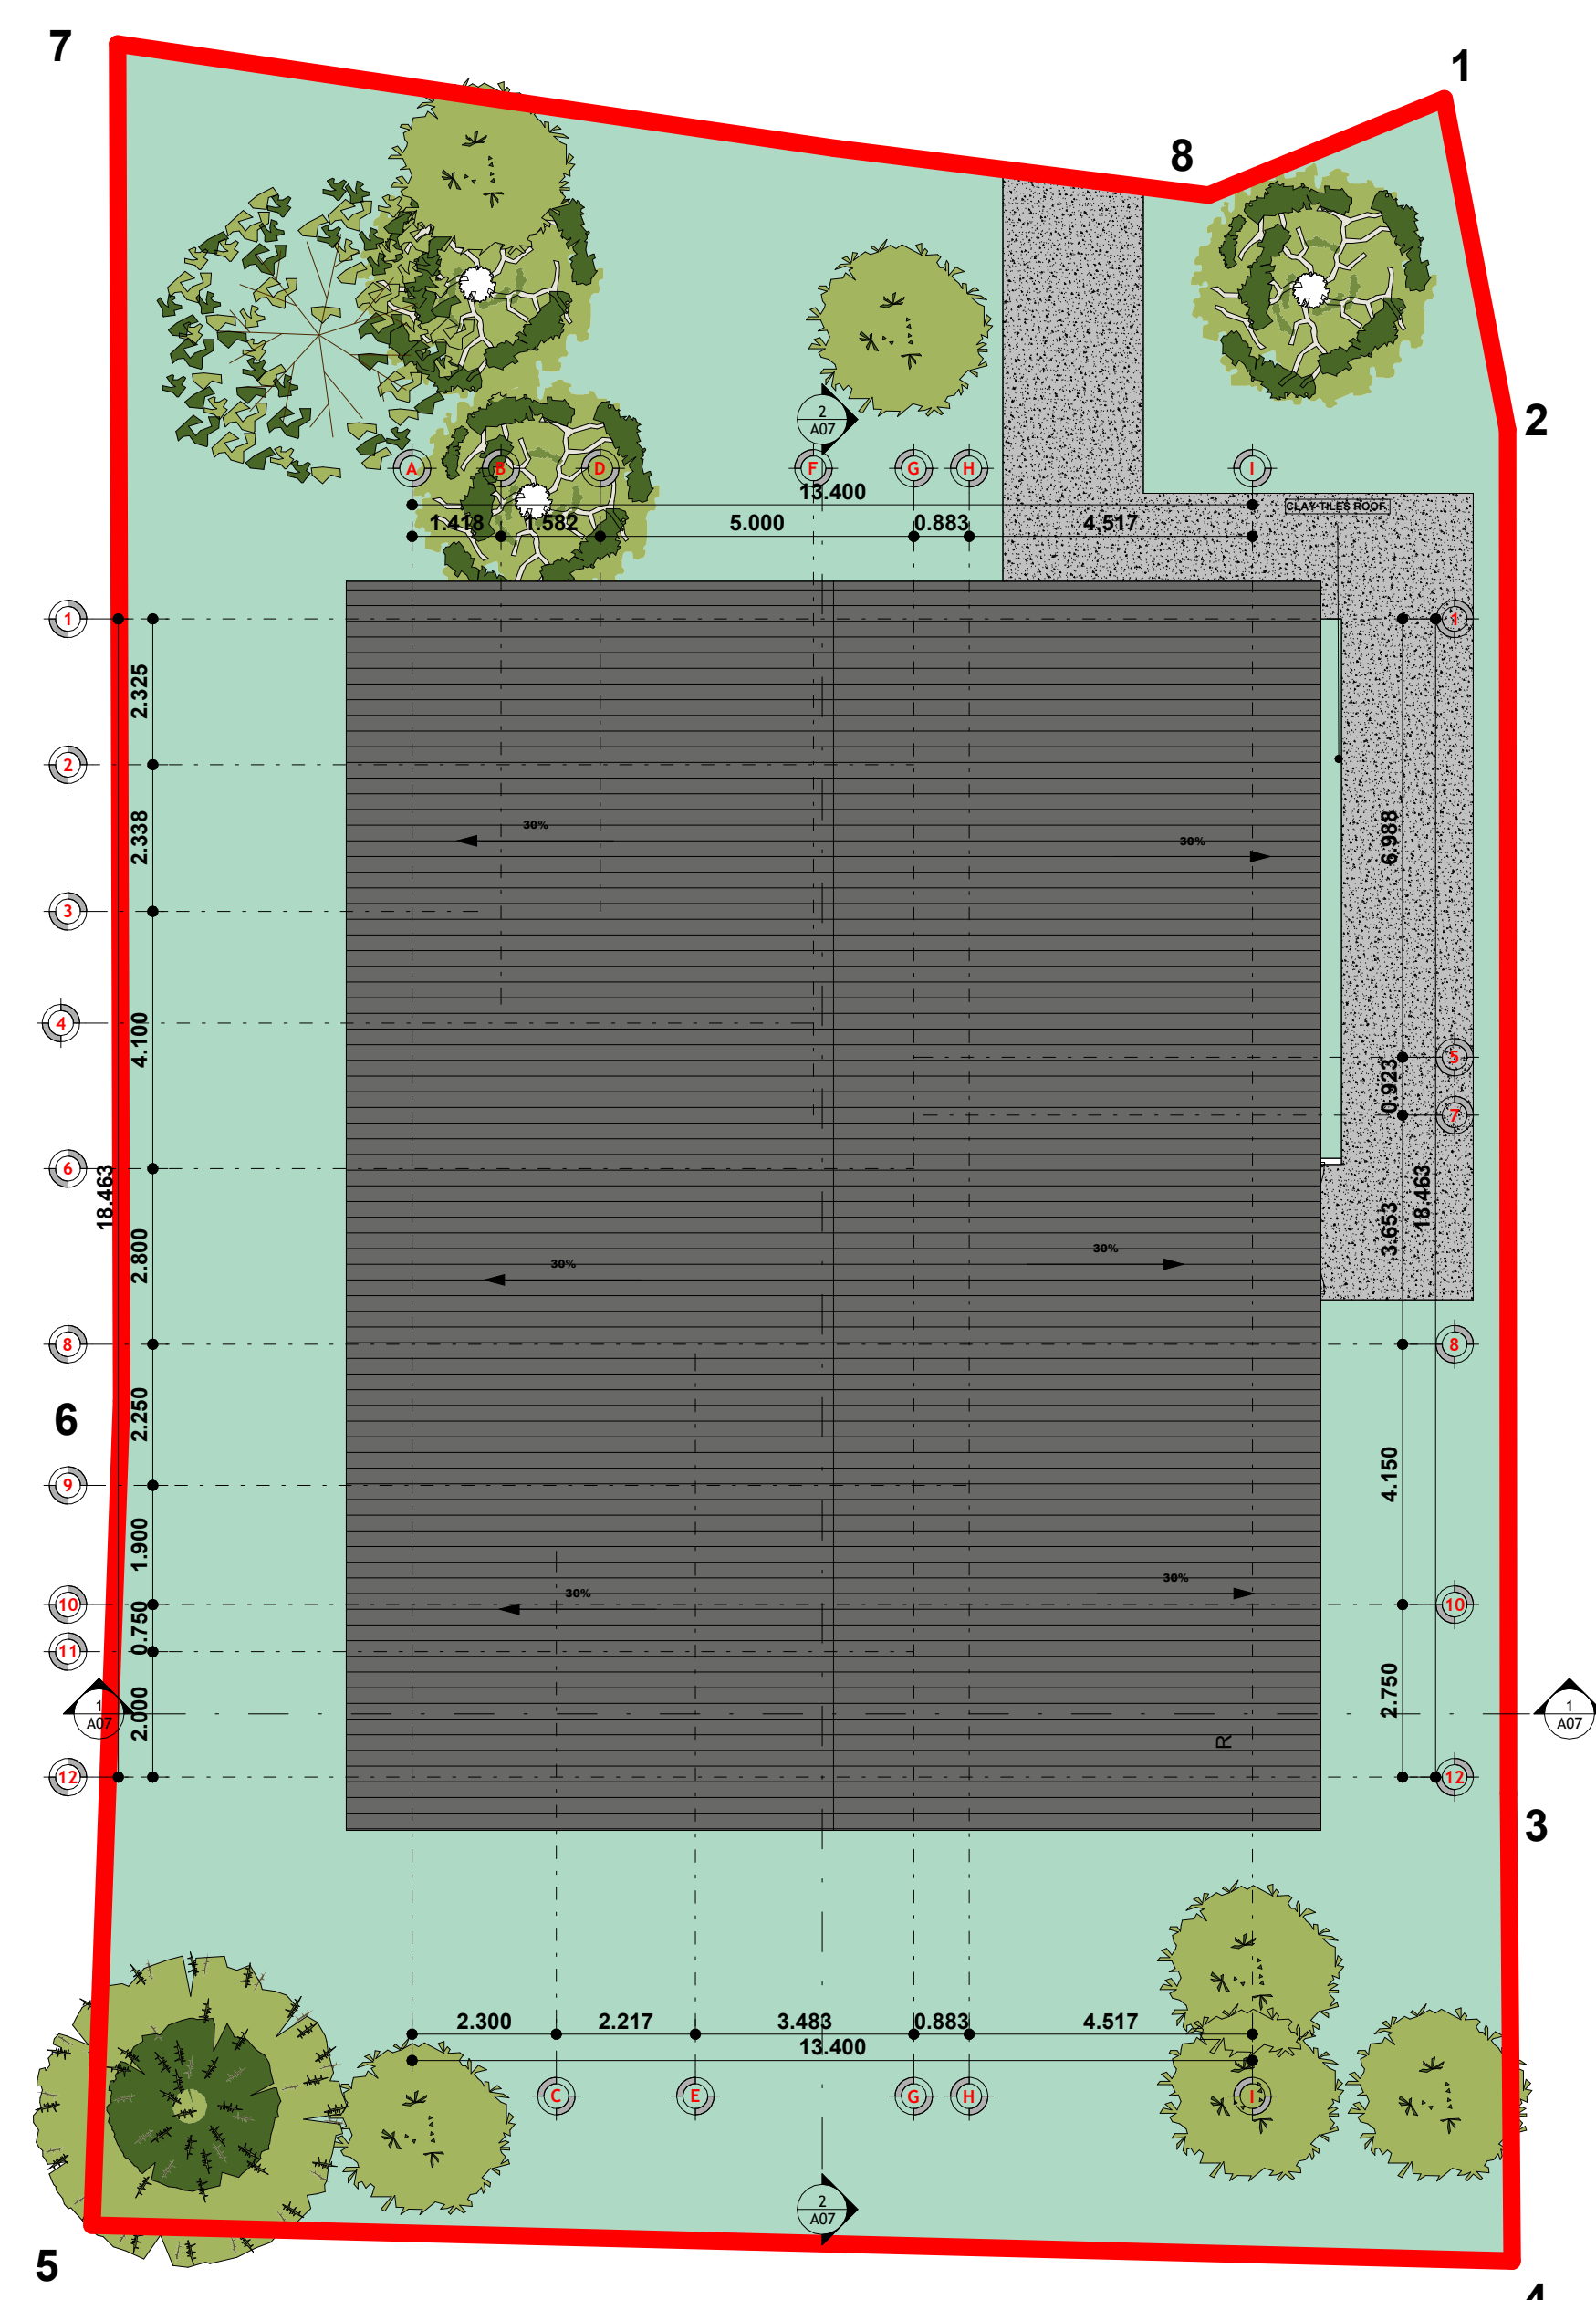


Proposed Roof Plan
1 : 100

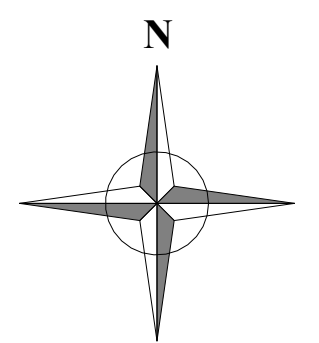


Property Title House Refurbishment	Detail Proposed Floor Plans	<table><tr><td>Property</td><td>Originator</td><td>(Zone) Functional Breakdown</td><td>(Level) Spatial Breakdown</td><td>(Type) Form</td><td>Role</td><td>Number</td><td>Description</td><td>Suitability</td><td>Revision</td></tr><tr><td>0001</td><td>UWTS</td><td>XX</td><td>N/A</td><td>DR</td><td>Diseñador</td><td>A05</td><td>Proposed Floor Plans</td><td>S0</td><td></td></tr></table> File Path: E:\YIMI01_PROYECTOS\UNIVERSITY\Digital Technology BIM\3D Modelling using Revit.rvt	Property	Originator	(Zone) Functional Breakdown	(Level) Spatial Breakdown	(Type) Form	Role	Number	Description	Suitability	Revision	0001	UWTS	XX	N/A	DR	Diseñador	A05	Proposed Floor Plans	S0		scale 1 : 100 date 01/05/26	drawn Y. Calix checked G. Traylor	 Prifysgol Cymru Y Drindod Dewi Sant University of Wales Trinity Saint David	(S0) UNCONTROLLED Not to be used as a reference document Check Status Before Quoting	<table><tr><th>Rev</th><th>Date</th><th>By</th></tr><tr><td></td><td></td><td></td></tr></table> Revision	Rev	Date	By			
Property	Originator	(Zone) Functional Breakdown	(Level) Spatial Breakdown	(Type) Form	Role	Number	Description	Suitability	Revision																								
0001	UWTS	XX	N/A	DR	Diseñador	A05	Proposed Floor Plans	S0																									
Rev	Date	By																															

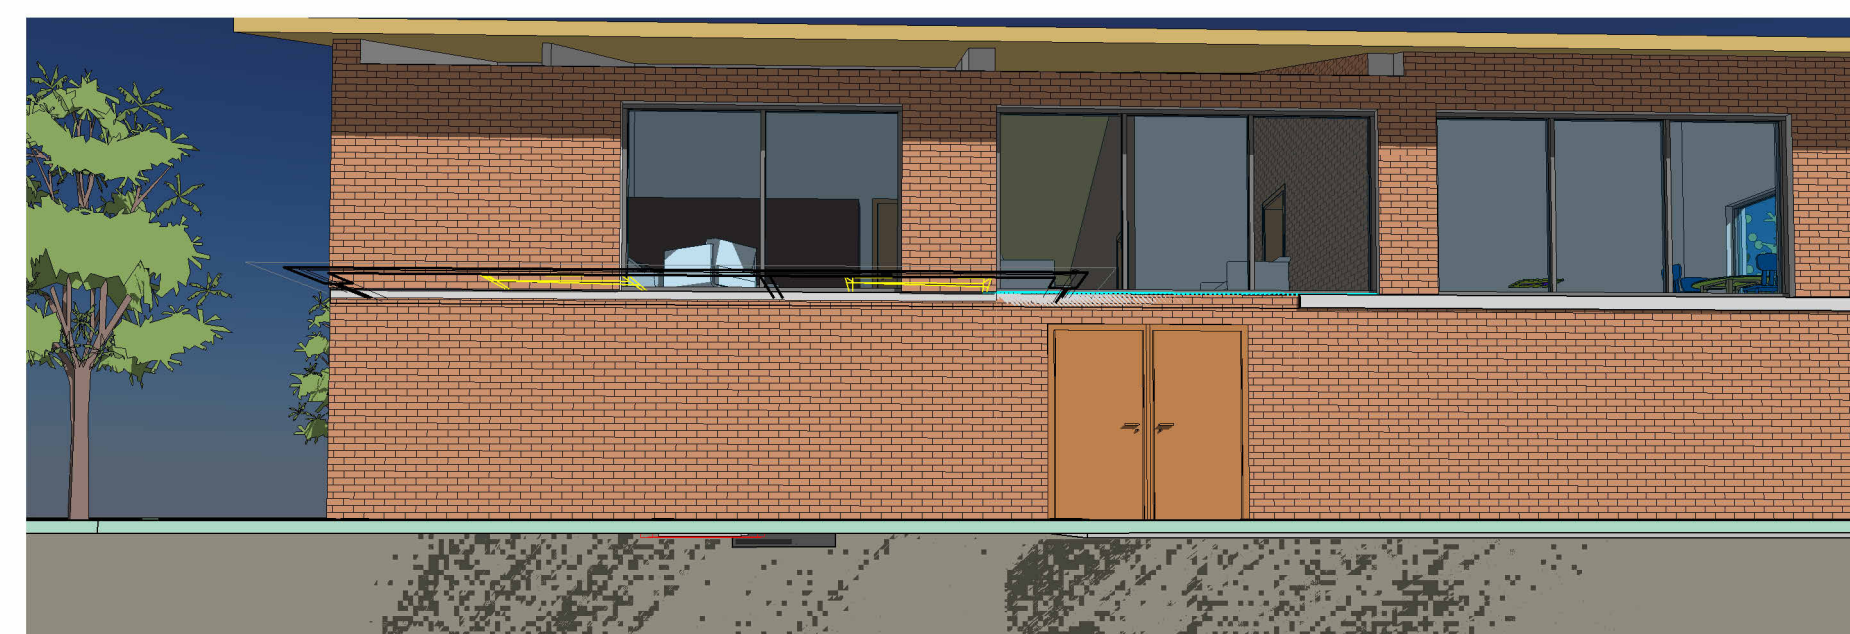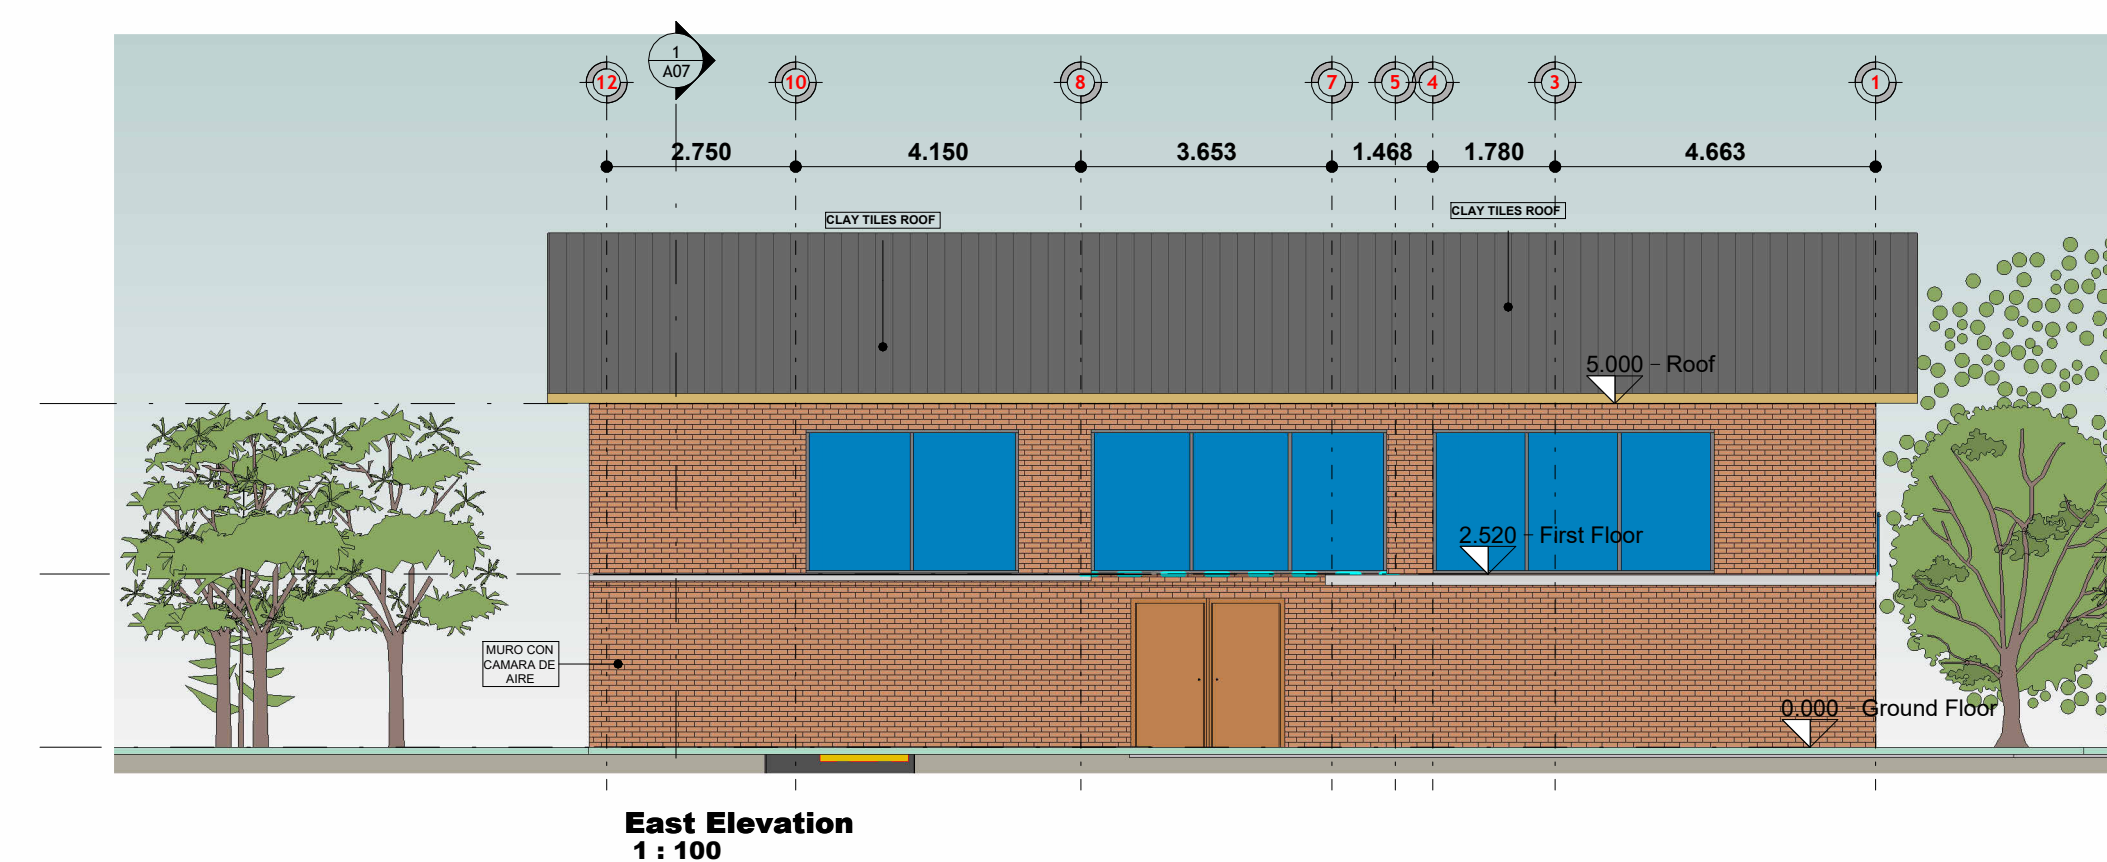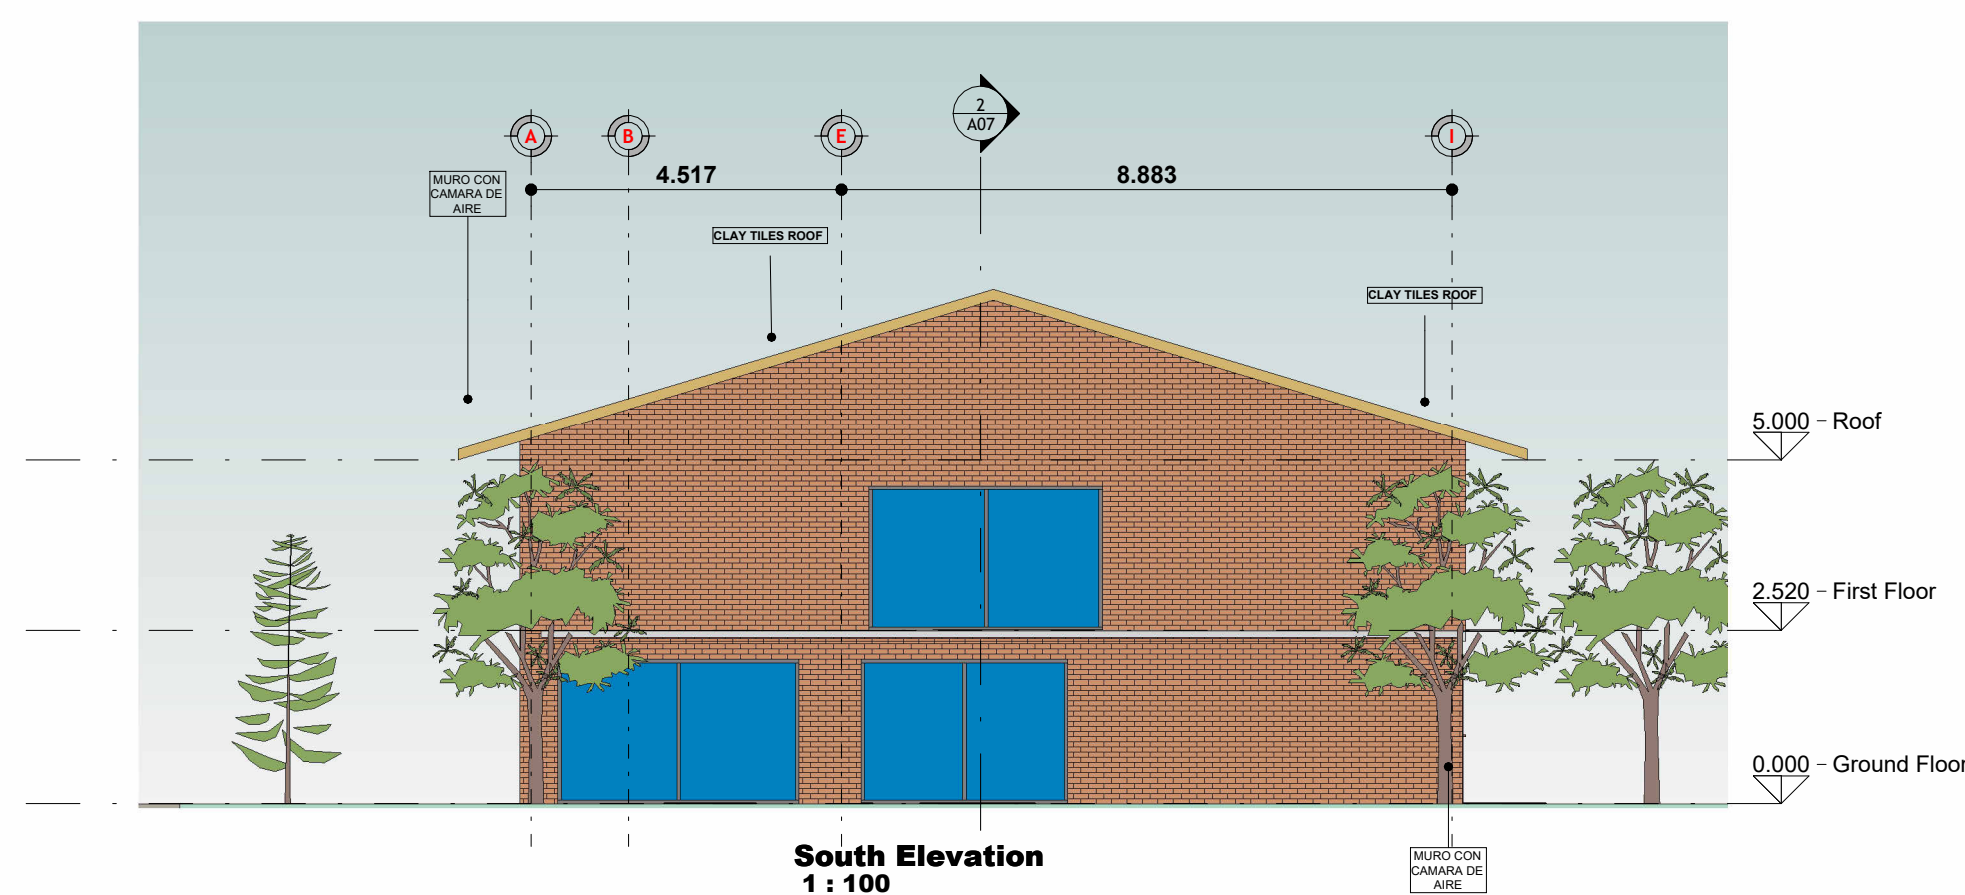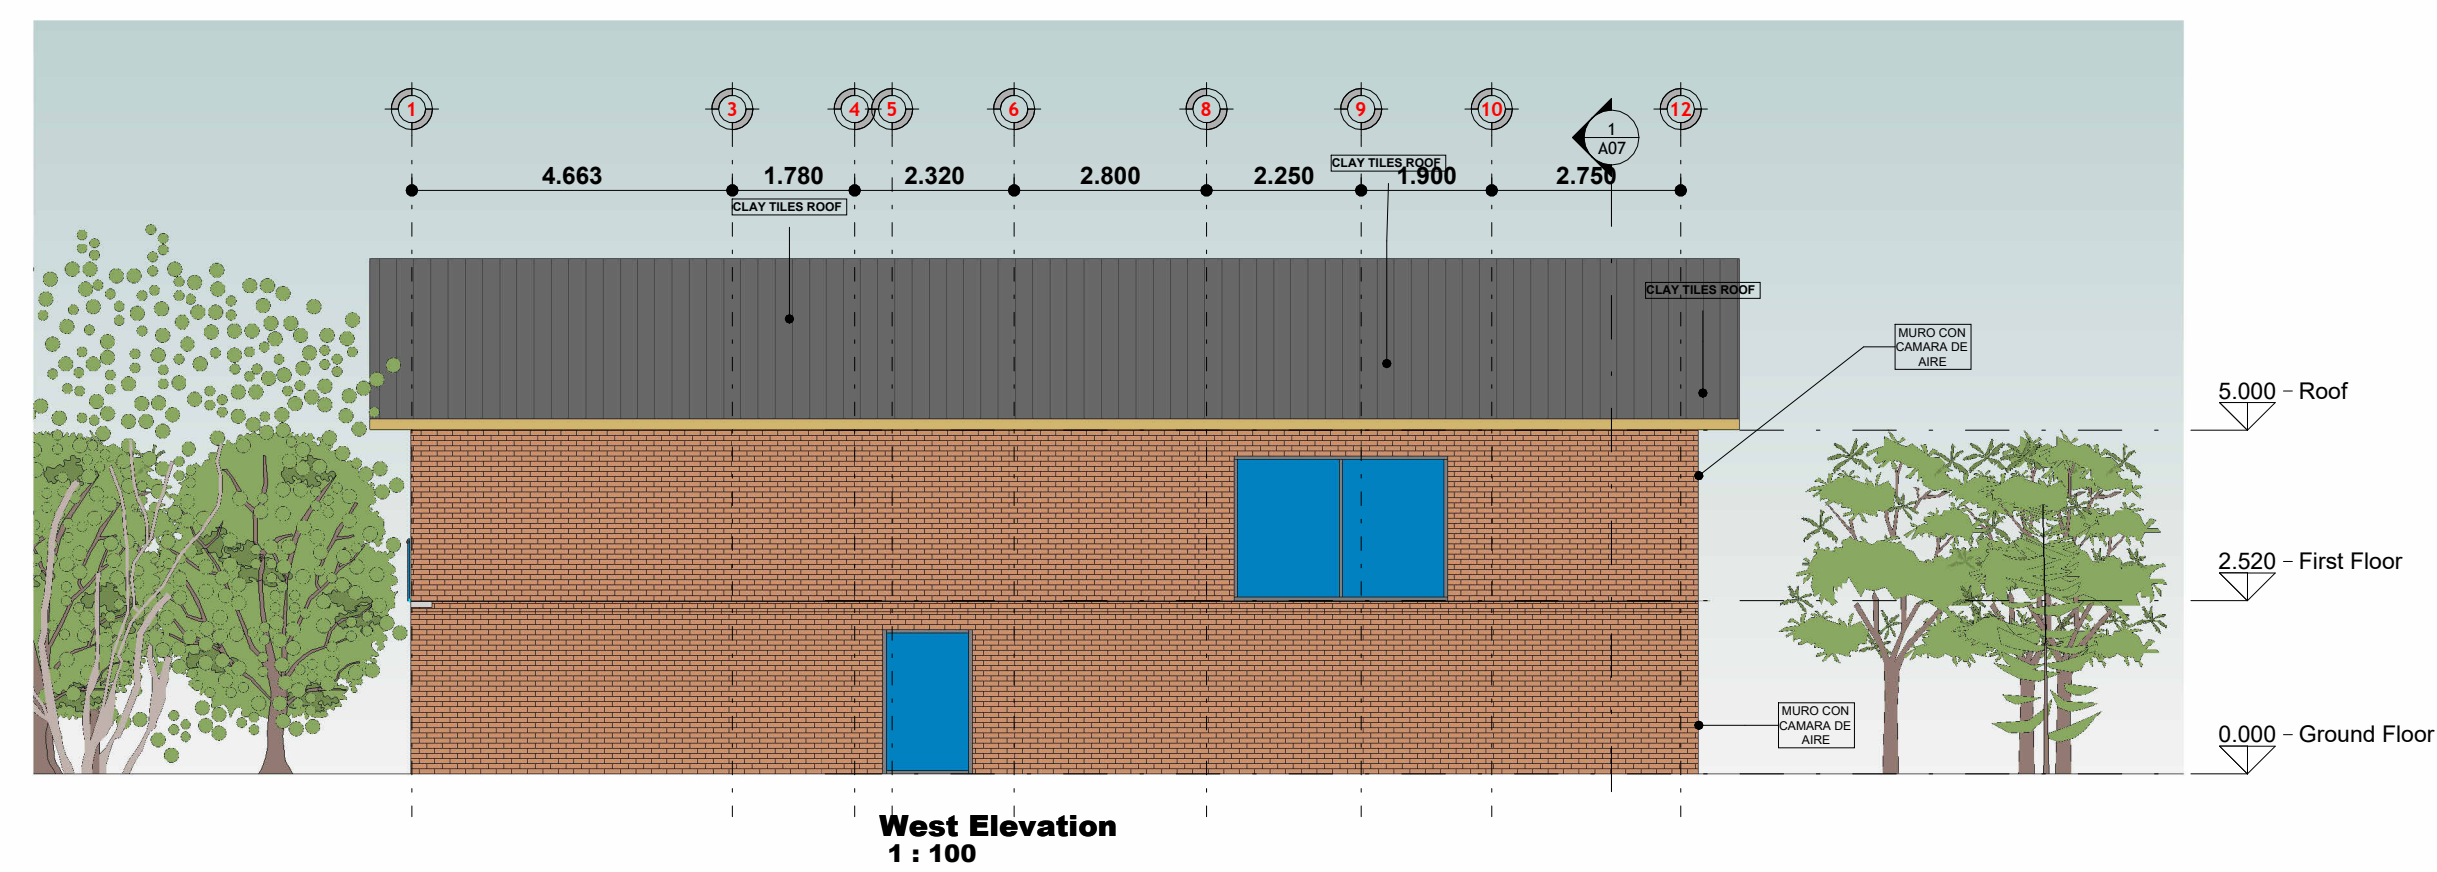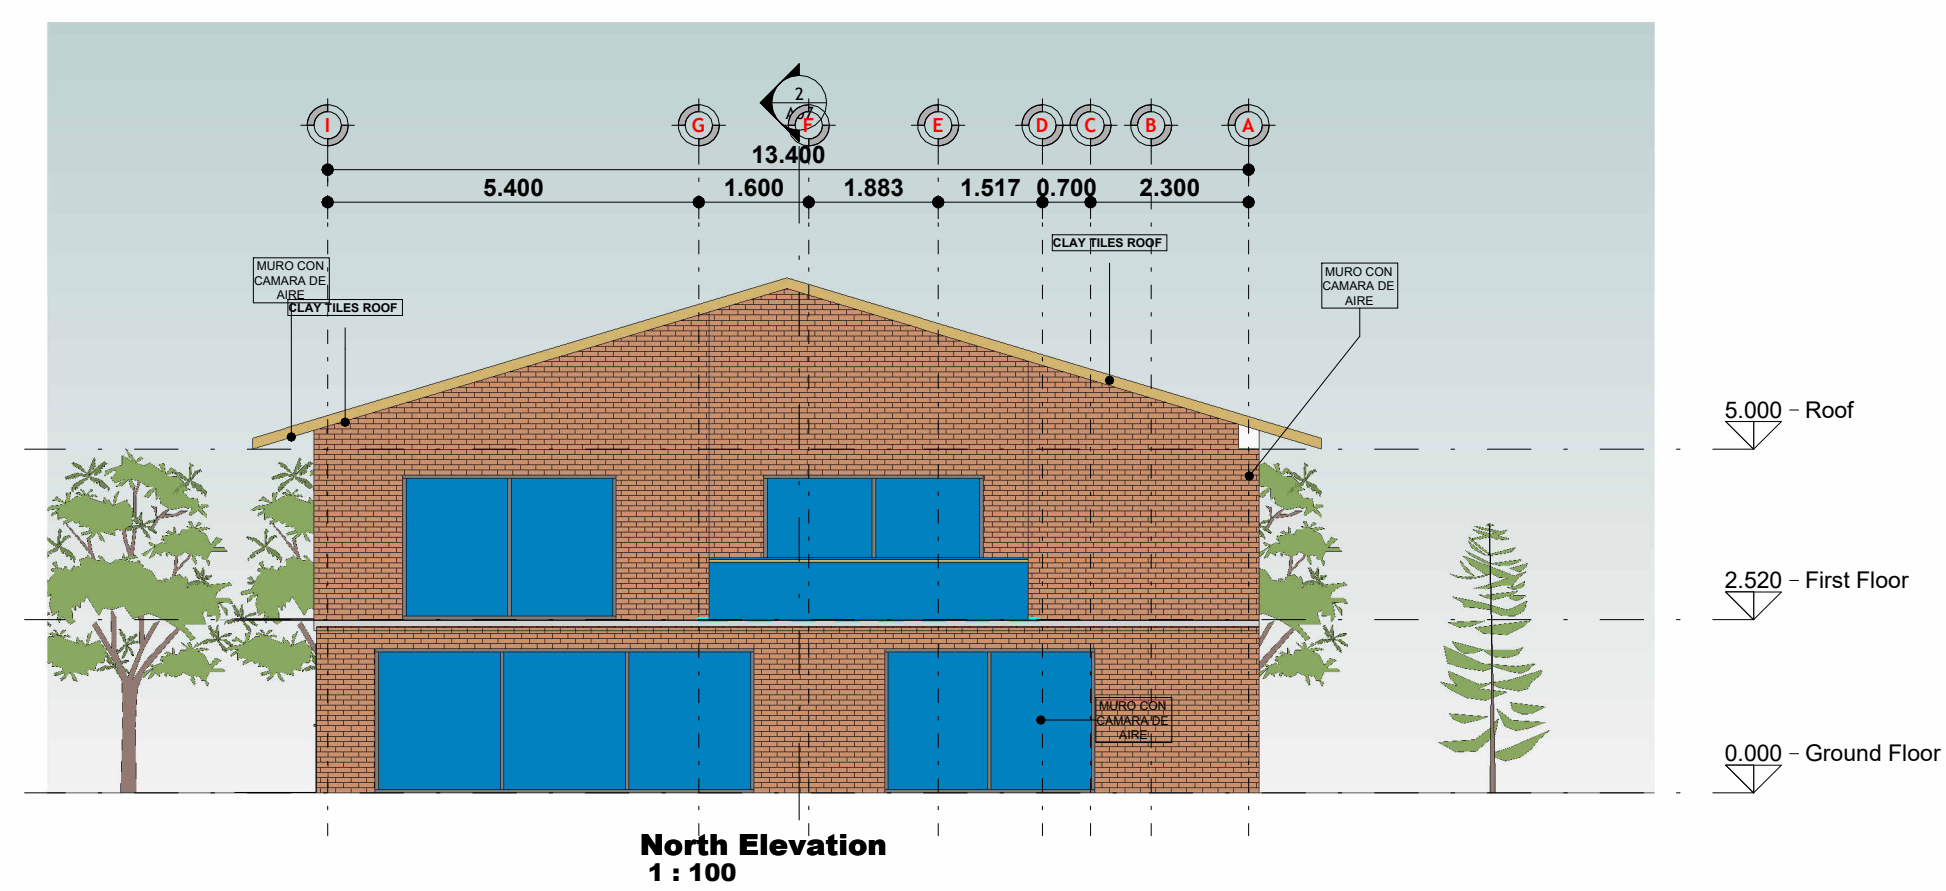

Property Title House Refurbishment	Detail Proposed Elevations	Property Originator (Zone) Functional Breakdown (Level) Spatial Breakdown (Type) Form Role Number Description Suitability Revision										scale 1 : 100	drawn Y. Calix	 Prifysgol Cymru Y Drindod Dewi Sant University of Wales Trinity Saint David	(S0) UNCONTROLLED Not to be used as a reference document Check Status Before Quoting	RevDateBy	
		0001 UWTSO XX N/A DR Diseñador A06 Proposed Elevations S0										date	checked			Prifysgol Cymru Y Drindod Dewi Sant University of Wales Trinity Saint David	Revision
		File Path: F:\YIM\01_PROJECTS\UNIVERSITY\Digital Technology BIM\3D Modelling using Revit.rvt										01/05/26	G. Traylor			SAT Campus King's Road Swansea SA1 2AA	

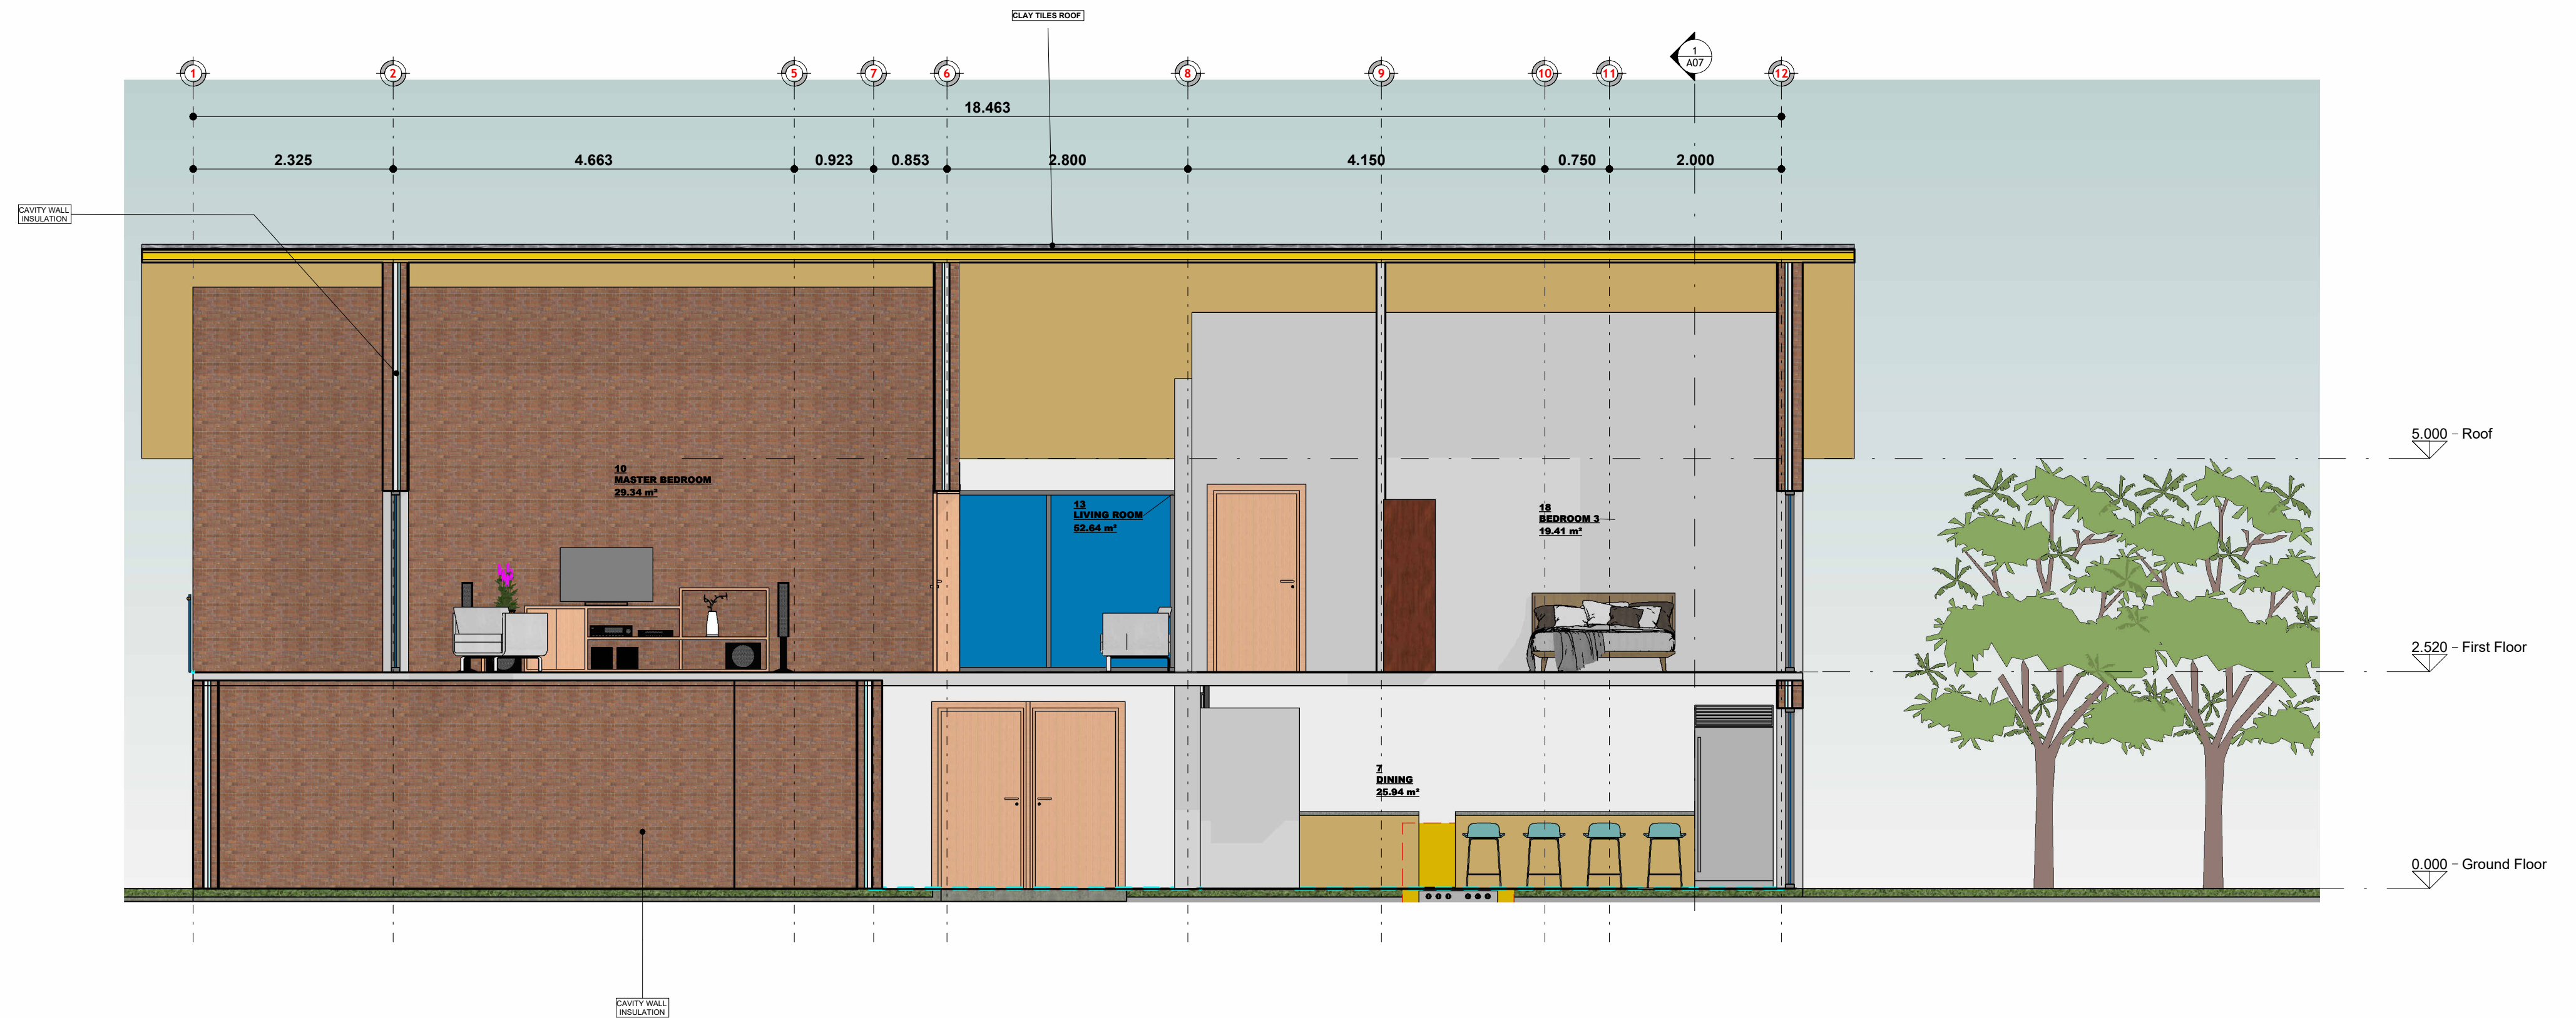


Section 1
1 : 50

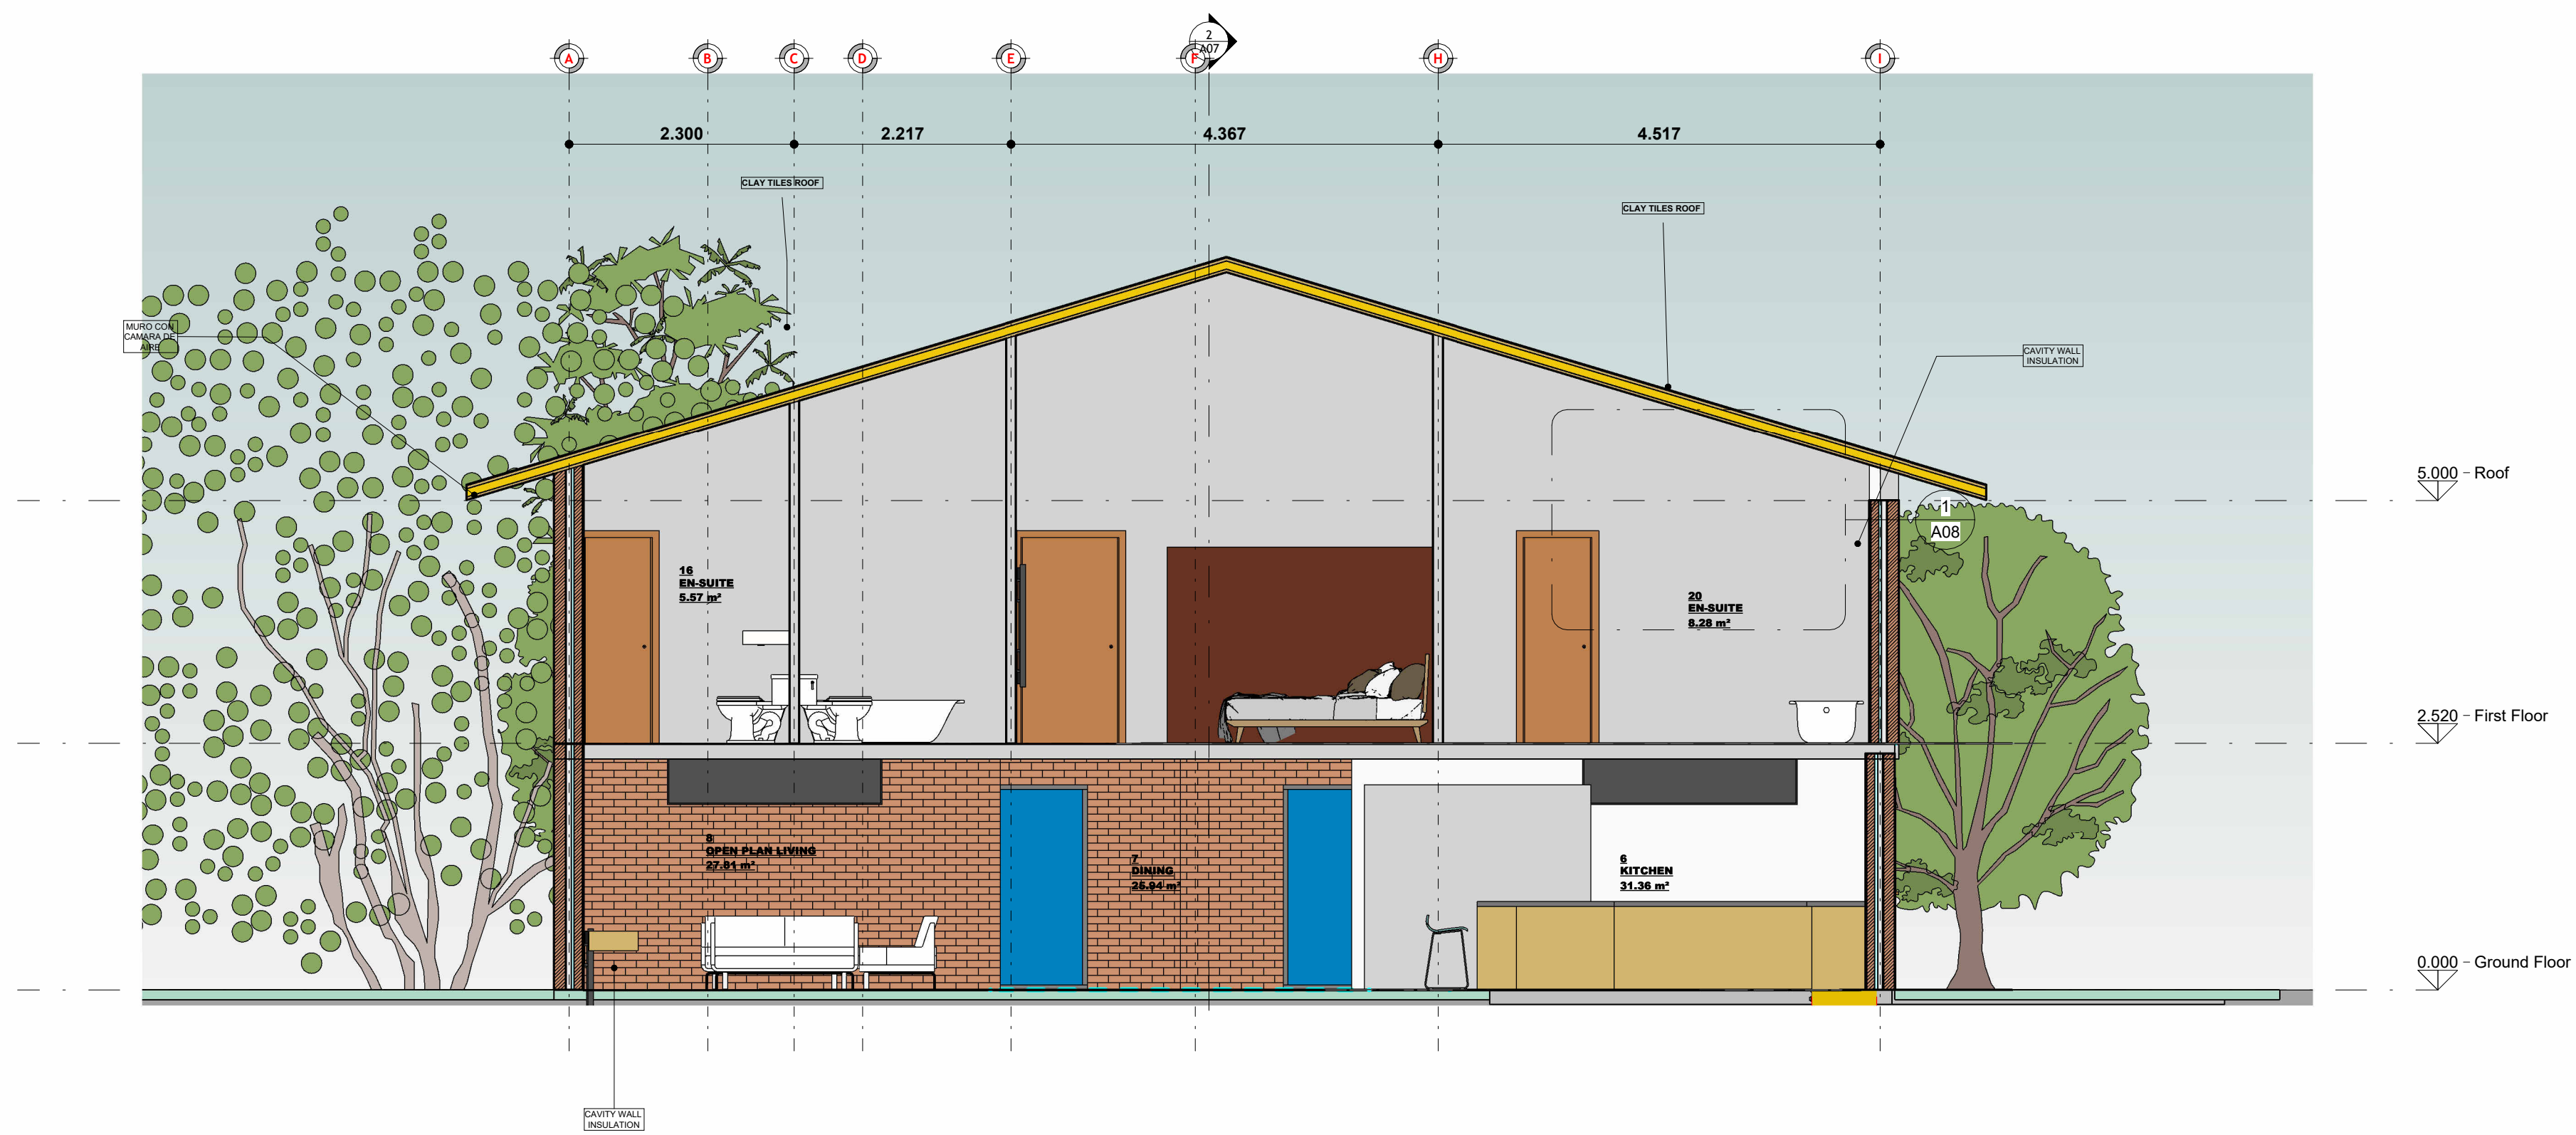

Section 2
1 : 50

Property Title	Detail	Property — Originator — (Zone) Functional Breakdown — (Level) Spatial Breakdown — (Type) Form — Role — Number — Description — Suitability — Revision 0001 — UWTS — XX — N/A — DR — Designer — A07 — Proposed Long and Short Section — S0 — File Path: E:\YIMI\01_PROYECTOS\UNIVERSITY\Digital Technology BIM\3D Modelling using Revit.rvt	scale 1 : 50	drawn Y. Calix	 Prifysgol Cymru Y Drindod Dewi Sant University of Wales Trinity Saint David	(S0) UNCONTROLLED Not to be used as a reference document Check Status Before Quoting Rev/Date/By Revision
House Refurbishment	Proposed Long and Short Section		date 05/01/26	checked G. Traylor		

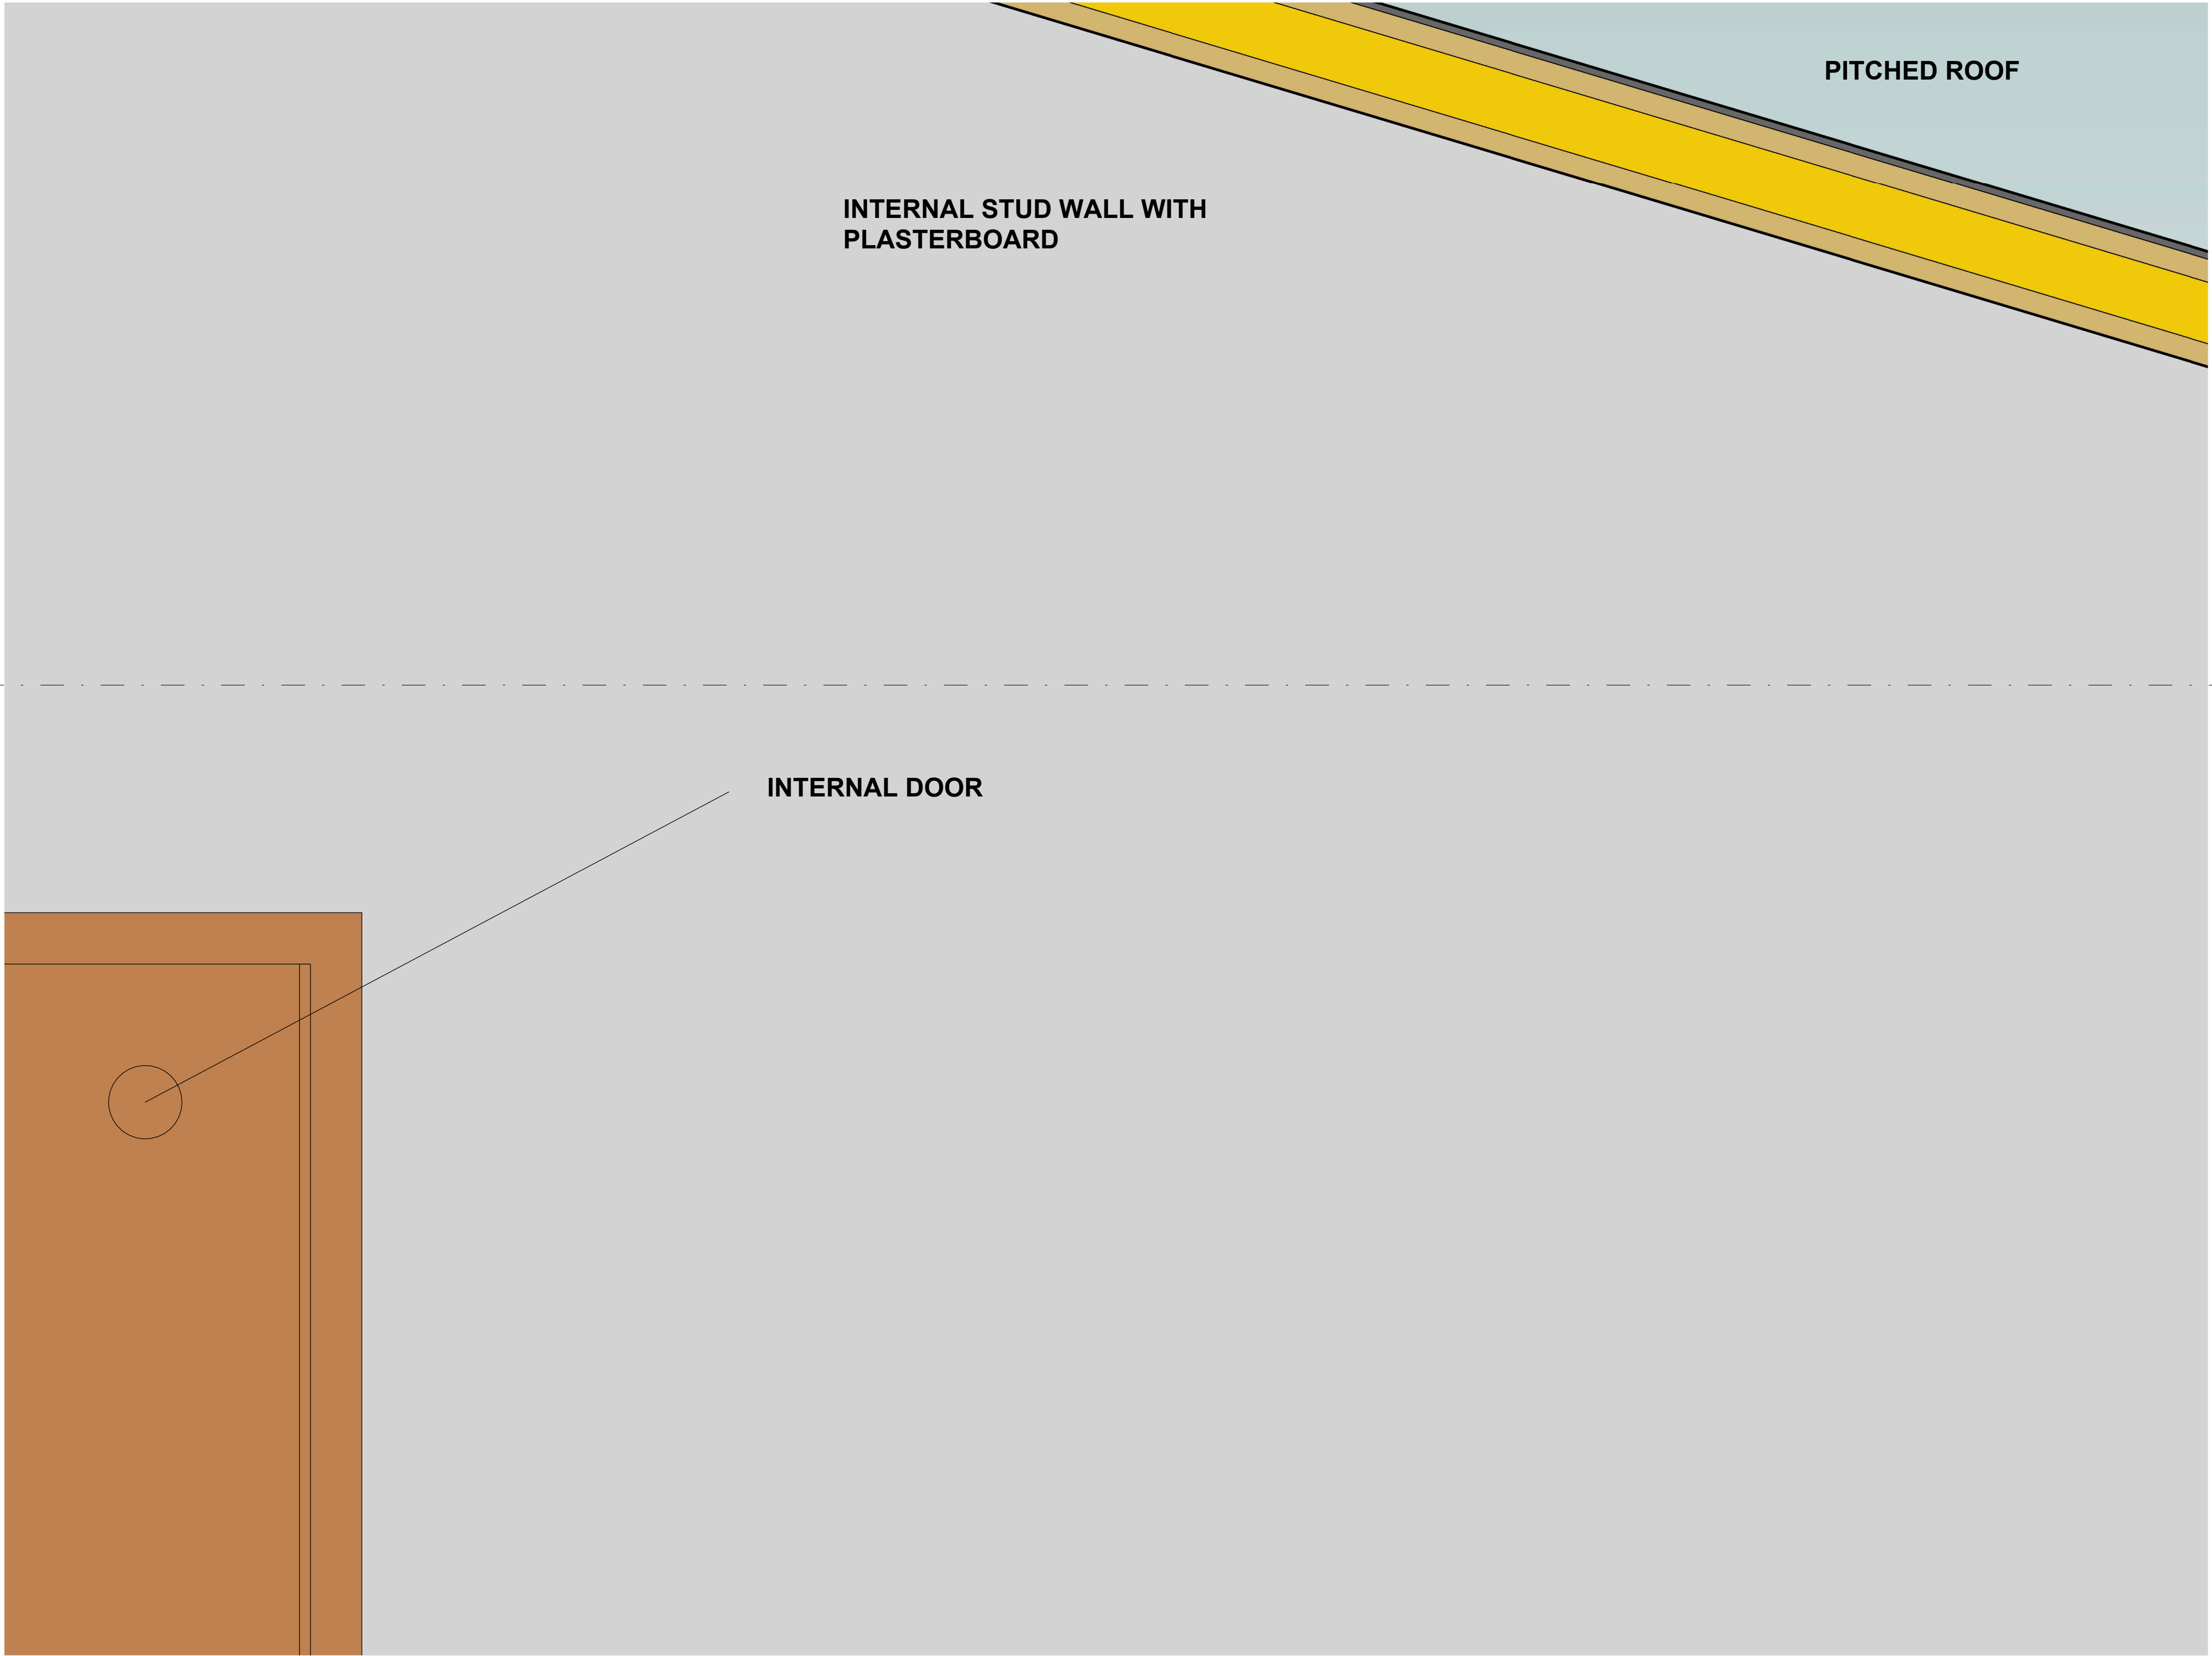

5.000 - Roof

Property Title
House Refurbishment

Detail
Proposed Section Callout Detail

Property	Originator	(Zone) Functional Breakdown	(Level) Spatial Breakdown	(Type) Form	Role	Number	Description	Suitability	Revision
0001	UWTSD	XX	N/A	DR	Designer	A08	Proposed Section Callout Detail	S0	
File Path: E:\YIMI\01_PROYECTOS\UNIVERSITY\Digital Technology BIM\3D Modelling using Revit.rvt									

scale
1 : 5

date
05/01/26

drawn
Y. Calix


checked
G. Traylor

Prifysgol Cymru Y Drindod Dewi Sant
University of Wales Trinity Saint David
SA1 Campus
Kings Road
Swansea
SA1 8NO



(S0) UNCONTROLLED
Not to be used as a
reference document
Check Status Before Quoting

Rev/Date/By
Revision

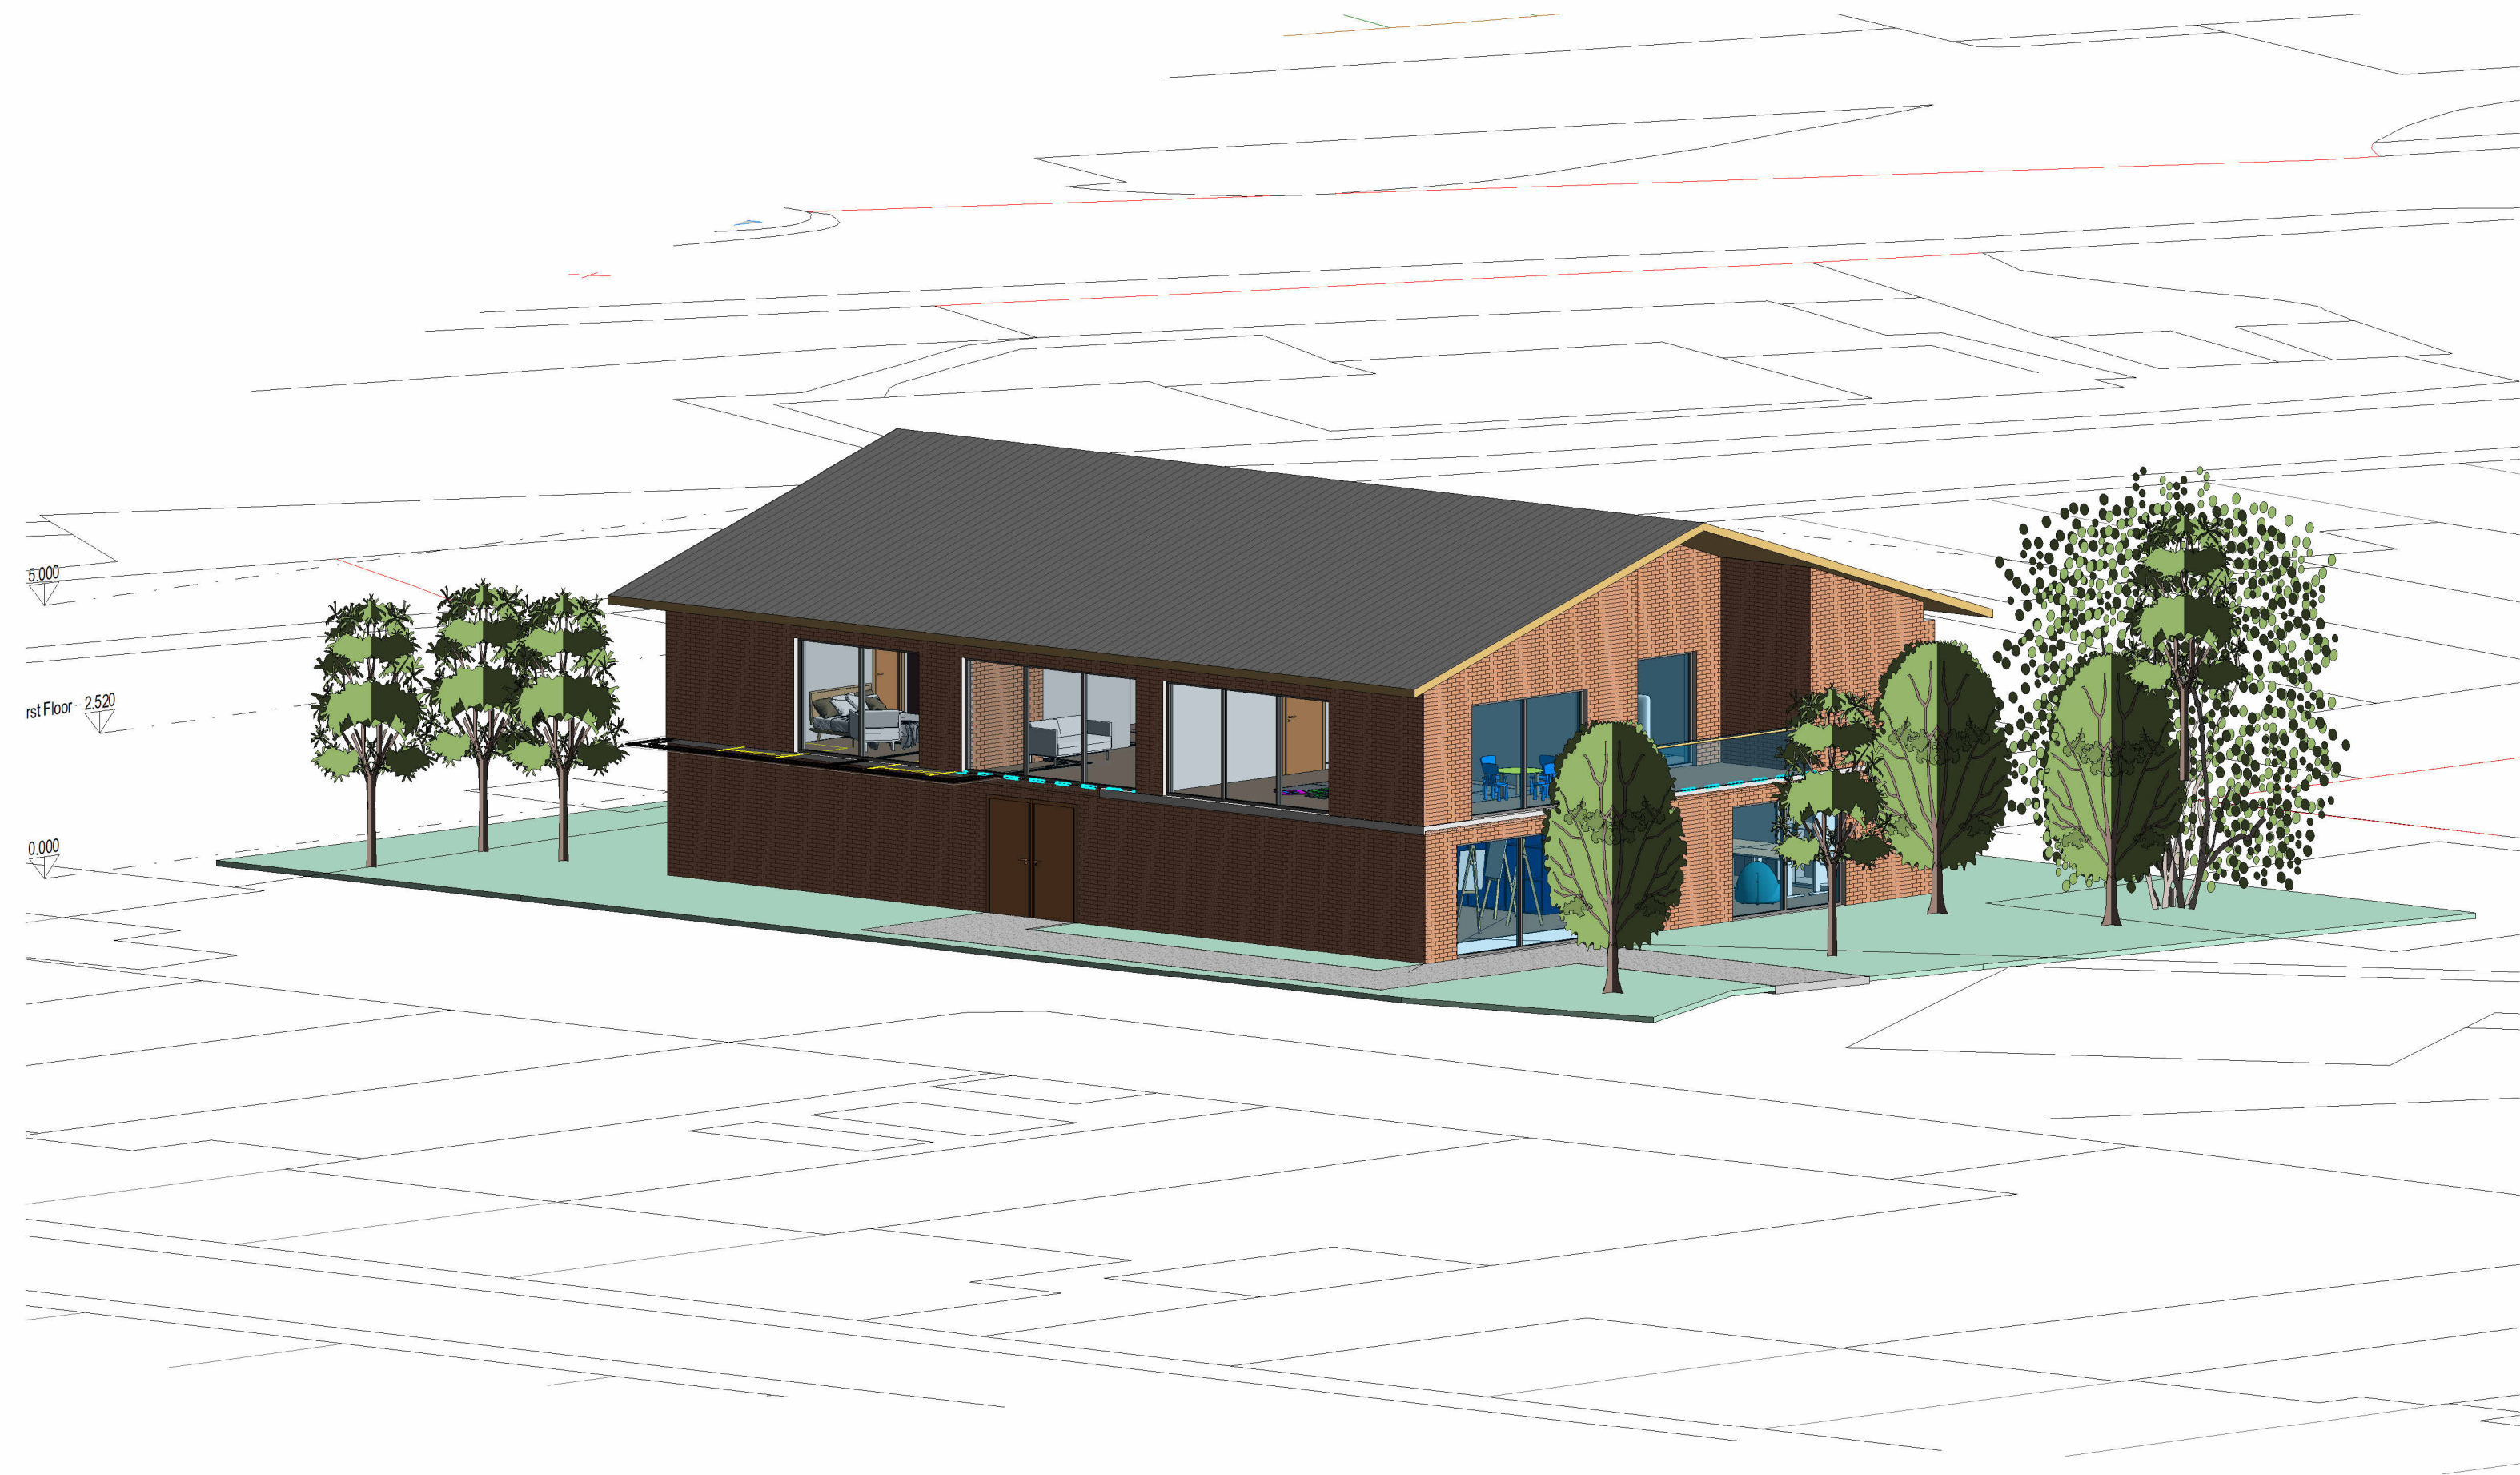

Property Title House Refurbishment	Detail Proposed Visualisation (NTS)	Property _ Originator _ (Zone Functional Breakdown) (Level Spatial Breakdown) (Type) Form _ Role _ Number _ Description _ Suitability _ Revision										scale	drawn Y. Calix	Prifysgol Cymru Y Drindod Dewi Sant University of Wales Trinity Saint David	(S0) UNCONTROLLED Not to be used as a reference document Check Status Before Quoting	Rev/Date/By
		0001 _ UWTS _ XX _ N/A _ DR _ Designer_ A09 _ Proposed Visualisation (NTS) _ S0 _										date	checked G. Traylor			
		File Path: E:\YIMI01_PROYECTOS\UNIVERSITY\Digital Technology BIM\3D Modelling using Revit.rvt										05/01/26				