

Project Name: Pipers Walk

UPRN Code: 5010

Originator Code:


Discipline : Designer

Drawn By: Dalton

Checked By: Checker


Date: 20.07.22

Project Status: Project Status

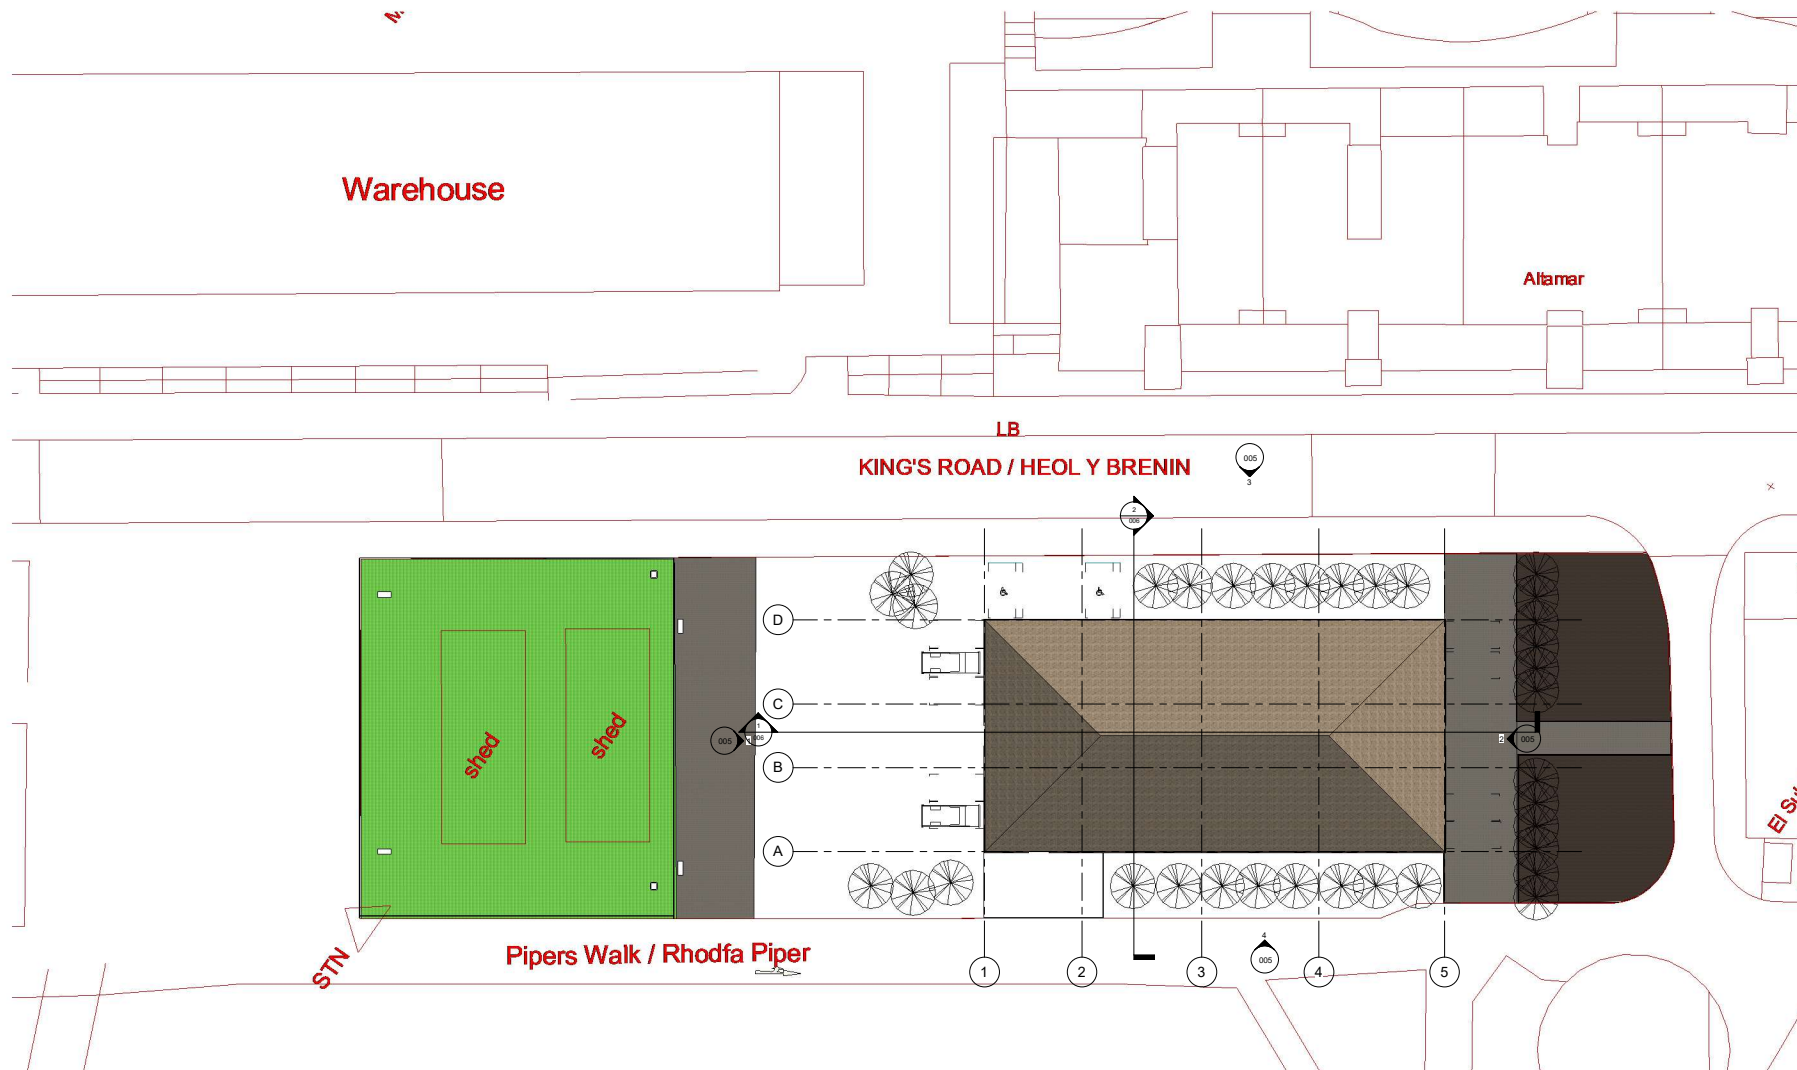


1 Site
1 : 200

Property Title Pipers Walk	Detail Site Location	Property — Originator — (Drawn) Functional Specification — (Surreal) Spatial Specification — (Type) Form — Discipline — Number — Description — Status — Revision 5010 — — XX — — — Designer001 — Site Location — Project Status — File Path: E:\5010-UWTSD-XX-XX-OR-A Pipers Walk Day Centre.rvt	Scale 1 : 200 date 07/18/22	Drawn Dalton Brown checked Prifysgol Cymru Y Drindod Dewi Sant University of Wales Trinity Saint David Checker Sai Cynan Prifysgol Cymru Y Drindod Dewi Sant University of Wales Trinity Saint David	Prifysgol Cymru Y Drindod Dewi Sant University of Wales Trinity Saint David	(S0) UNCONTROLLED Not to be used as a reference document Check Status Before Quoting	Revised By
--------------------------------------	--------------------------------	--	--------------------------------------	--	--	---	----------------

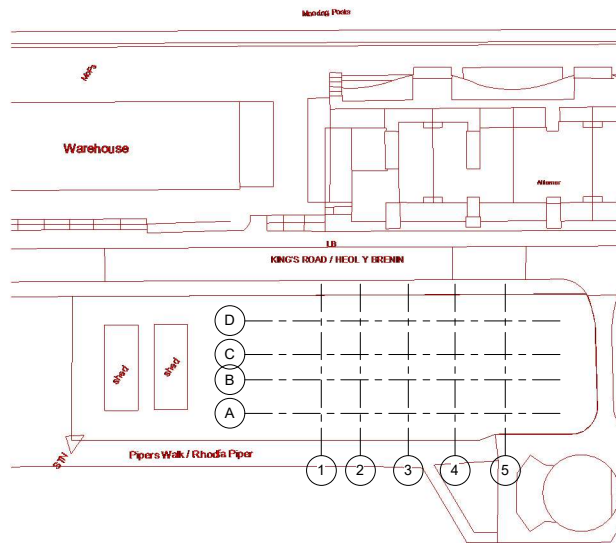


1 0 - GF Existing
1 : 500

Property Title Pipers Walk	Detail Existing Plan and demolition Plan	Property Originator (Drawn) Functional Specification (Surreal) Spatial Specification (Type) Form Discipline Number Description Status Revision										Scale 1 : 500	Drawn Author	 Prifysgol Cymru Y Drindod Dewi Sant University of Wales Trinity Saint David	(S0) UNCONTROLLED Not to be used as a reference document Check Status Before Quoting	Revision <table><tr><td></td><td></td></tr></table>		
		5010	—	—	XX	—	—	Designer002	—	Existing Plan and demolition	—	Project Status	—				Date 07/18/22	Checked S41_Cyfeirnod Rhodri Jones Date Issued 07/18/22
File Path: E:\5010-UWTSO-XX-XX-DR-A Pipers Walk Day Centre.rvt																		

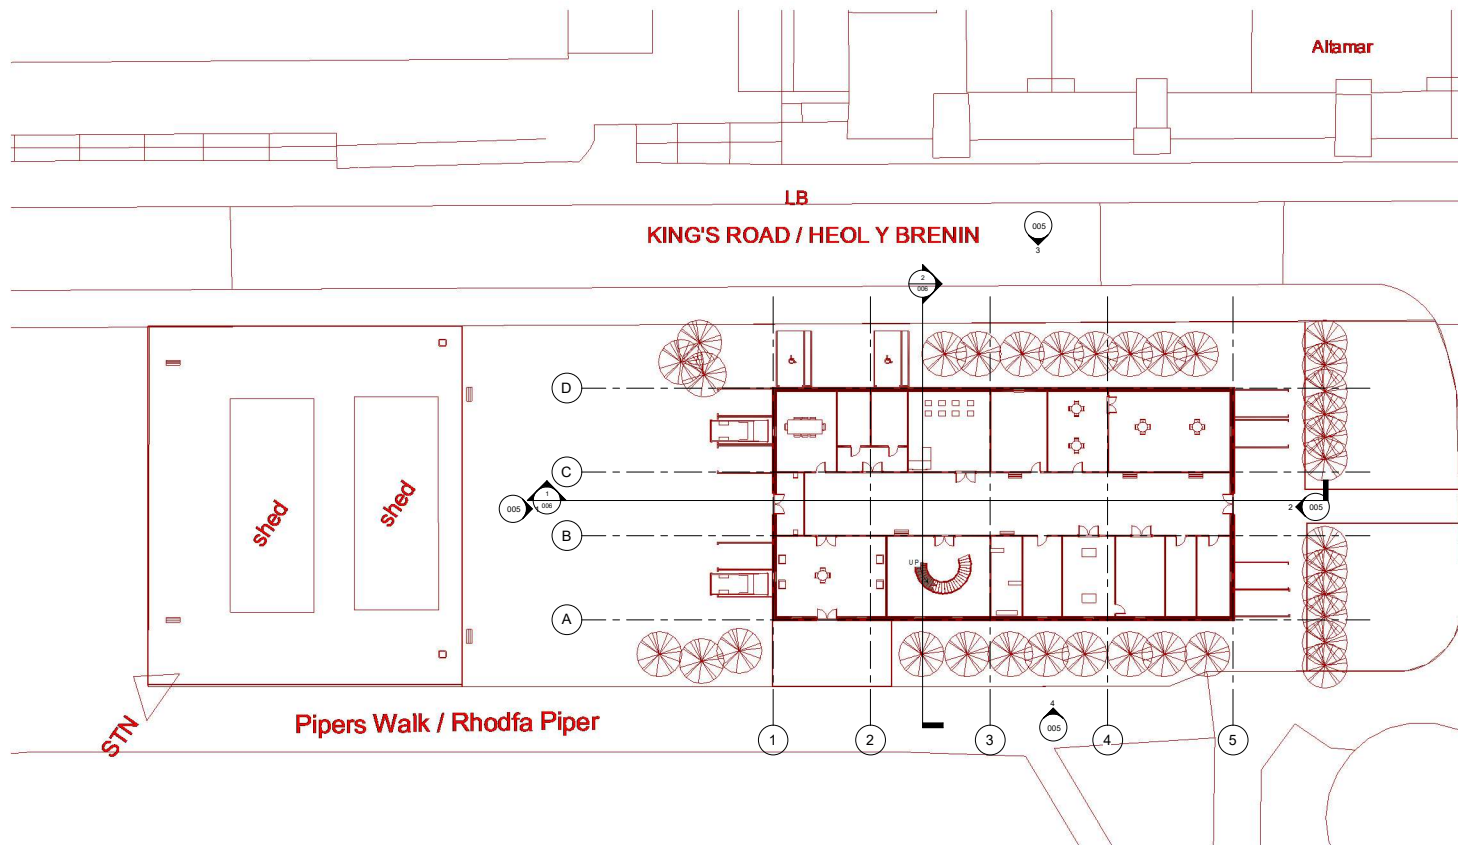


① 0 - GF Works
1 : 200

Property Title Pipers Walk	Detail Proposed Site Plan	Property — Originator — (Drawn) Functional Specification — (Sited) Spatial Specification — (Type) Form — Discipline — Number — Description — Status — Revision 5010 — — XX — — — Designer003 — Proposed Site Plan — Project Status — File Path: E:\5010-UWTS0-XX-XX-DR-A Pipers Walk Day Centre.rvt								Scale 1 : 200	Drawn Dalton Brown	 Prifysgol Cymru Y Drindod Dewi Sant University of Wales Trinity Saint David	(S0) UNCONTROLLED Not to be used as a reference document Check Status Before Quoting	Revision
		date 07/18/22	Checked S. J. Jones 08/08/22											
		Checker S. J. Jones												


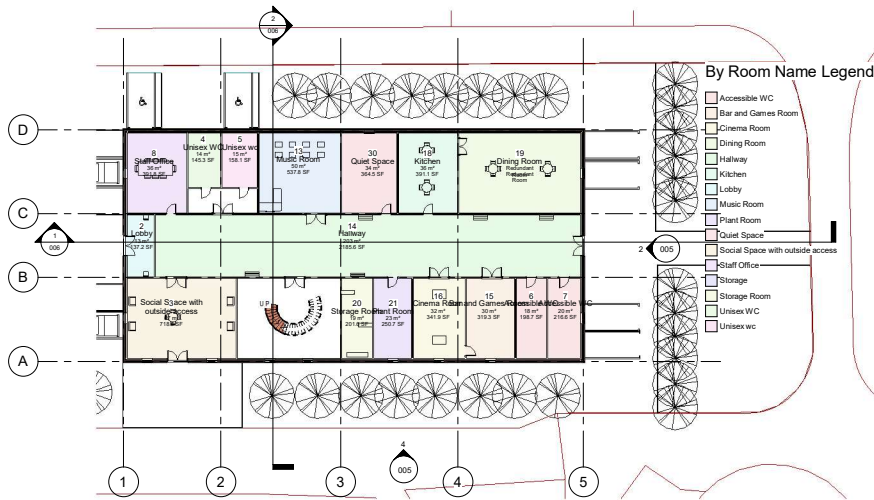


1 0 - GF Proposed
1 : 200

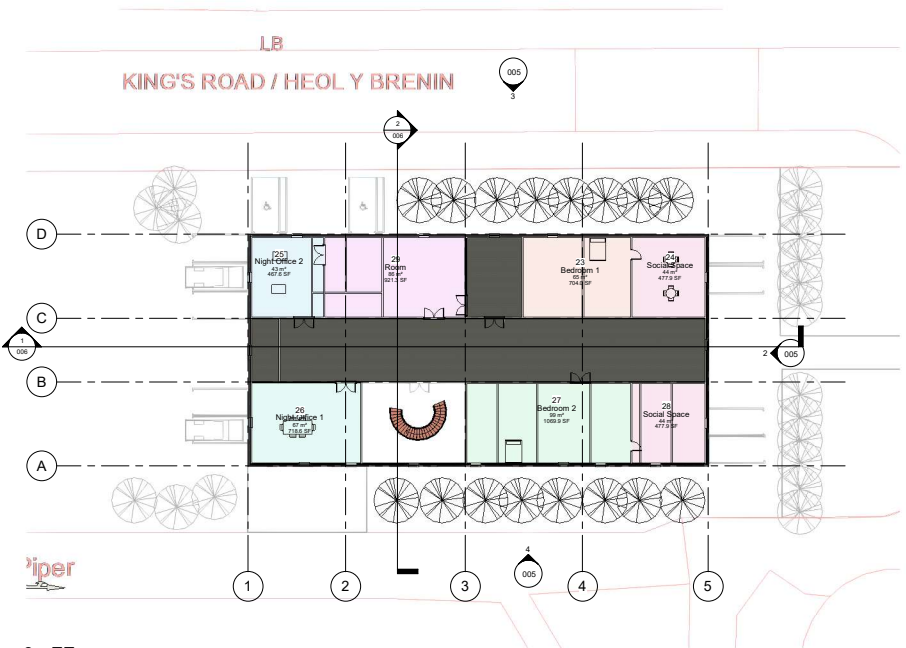


2 0 - FF
1 : 200


Property Title Pipers Walk	Detail GF and FF Plan	Property — Originator — (Drawn) Functional Specification — (Landed) Spatial Requirements — (Type) Form — Discipline — Number — Description — Status — Revision 5010 — — XX — — — Designer004 — GF and FF Plan — Project Status — File Path: E:\5010-UWTSO-XX-XX-OR-A Pipers Walk Day Centre.rvt	Scale 1 : 200 Date 07/18/22	Drawn Dalton Brown Checked Checker Sefi Caplan 04/04/2022 Sefi Caplan	Prifysgol Cymru Y Drindod Dewi Sant University of Wales Trinity Saint David	(S0) UNCONTROLLED Not to be used as a reference document Check Status Before Quoting	Revisions Revision
--------------------------------------	---------------------------------	---	--------------------------------------	---	--	---	-----------------------

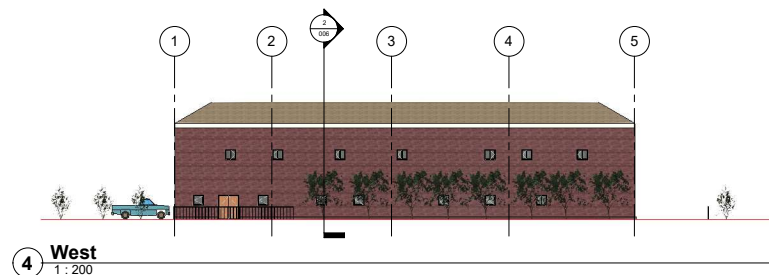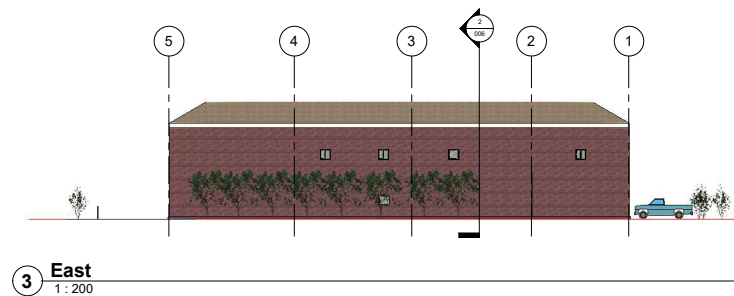

Property Title Pipers Walk	Detail Elevation Plan	Property — Originator — (owner) Functional Breakdown — (level) Spatial Breakdown* — (Type) Form — Discipline — Number — Description — Status — Revision 5010 — XX — Designer005 — Elevation Plan — Project Status — File Path: E:\6010\JMTSD-XX-XX-DR-A Pipers Walk Day Centre.rvt	scale 1 : 200 date 07/18/22	Drawn Dalton Brown checked Pipynaga Cerys Y Cristiol Dewi Sant University Of Wales Trinity Saint David Checker S4I Campus Wrexham Swansea Cardiff Bridgend	 Prifysgol Cymru Y Drindod Dewi Sant University of Wales Trinity Saint David	(S0) UNCONTROLLED Not to be used as a reference document Check Status Before Quoting Standard Policy
--------------------------------------	---------------------------------	---	---	---	--	--

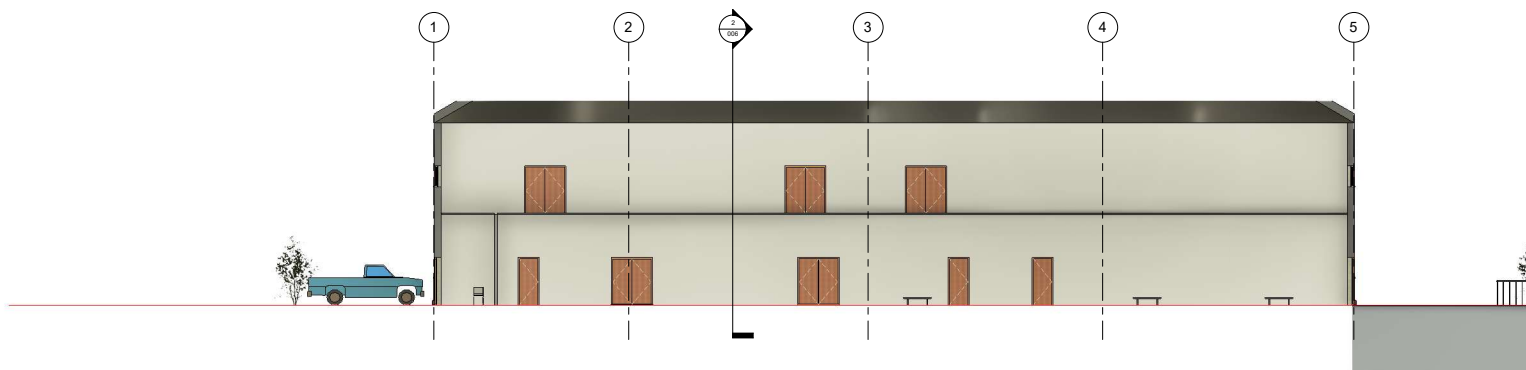

1 Long Section
1 : 100

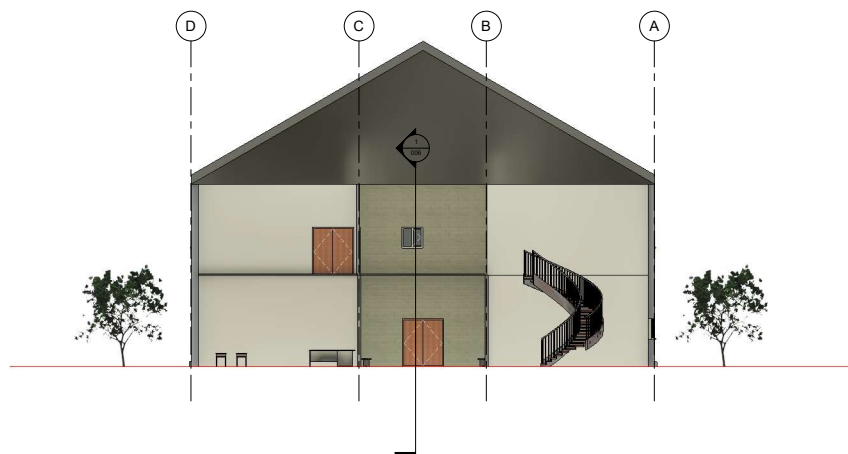


2 Short Section
1 : 100

Property Title Pipers Walk	Detail Long and short sections	Property — Originator — (Drawn) Functional Specification — (Landed) Spatial Requirements — (Type) Form — Discipline — Number — Description — Status — Revision 5010 — — XX — — — Designer006 — Long and short sections — Project — Status — File Path: E:\5010-UWTSD-XX-XX-DR-A Pipers Walk Day Centre.rvt										Scale 1 : 100	Drawn Dalton Brown	 Prifysgol Cymru Y Drindod Dewi Sant University of Wales Trinity Saint David	(S0) UNCONTROLLED Not to be used as a reference document Check Status Before Quoting	Revises Revises
		date	checked	07/18/22	Checker Sali Caplan Project Manager Design											




① Dining Room

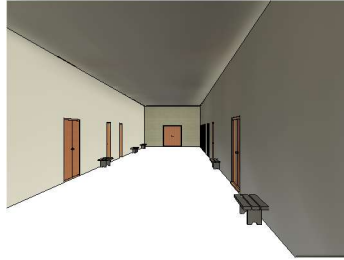

② Hallway



③ Social Space

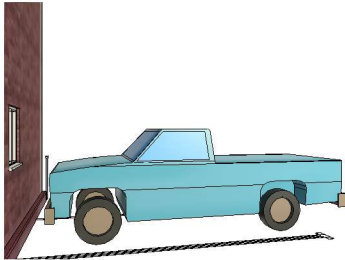

④ Parking Bays



⑤ Night Office



⑥ Upstairs Bedroom

Property Title Pipers Walk	Detail Proposed Visualisations	Property — Originator — (Drawn) Functional Breakdown — (Landed) Spatial Requirements — (Type) Form — Discipline — Number — Description — Status — Revision										scale	drawn	Prifysgol Cymru Y Drindod Dewi Sant University of Wales Trinity Saint David	(S0) UNCONTROLLED Not to be used as a reference document Check Status Before Quoting	Rev/Issued by
		5010 — — XX — — — Designer007 — Proposed — Project —										date	checked			
		Visualisations — Status —										07/05/22	Checker			
		File Path: E:\5010-UWTSO-XX-XX-DR-A Pipers Walk Day Centre.rvt														