
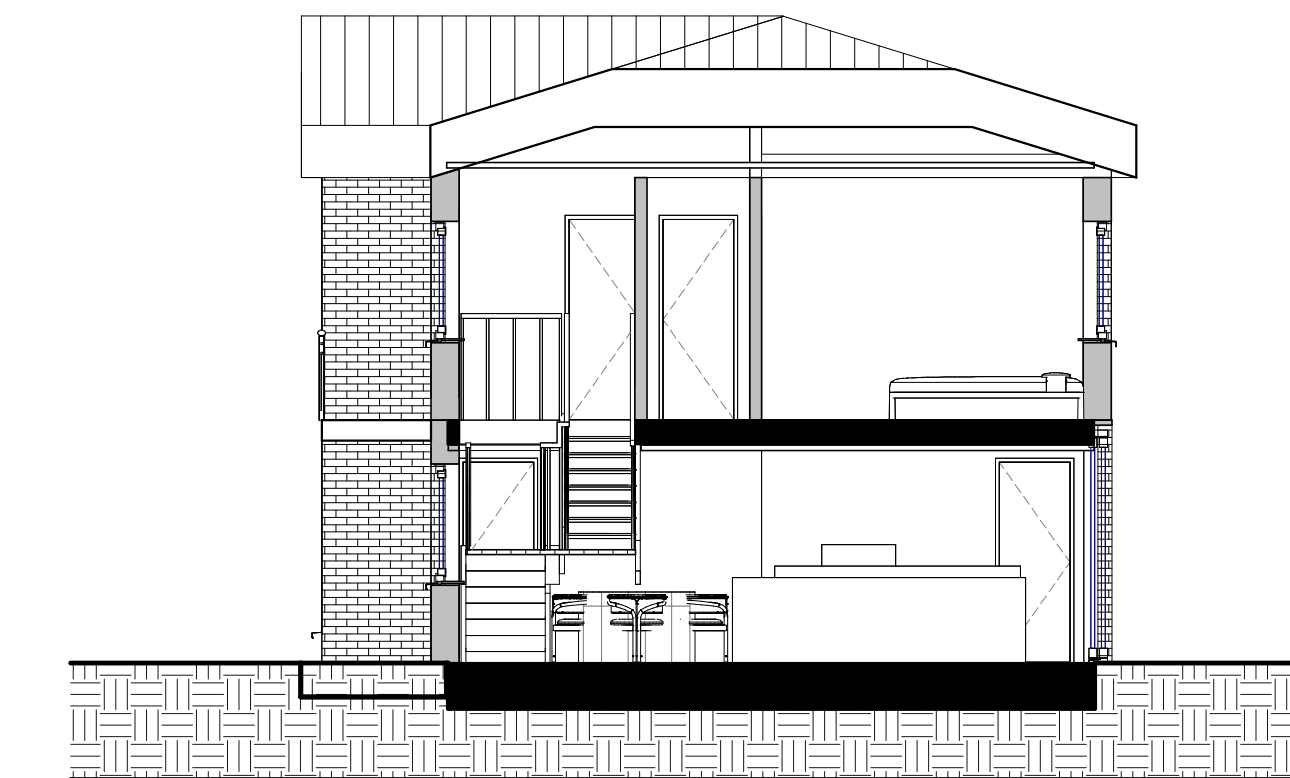
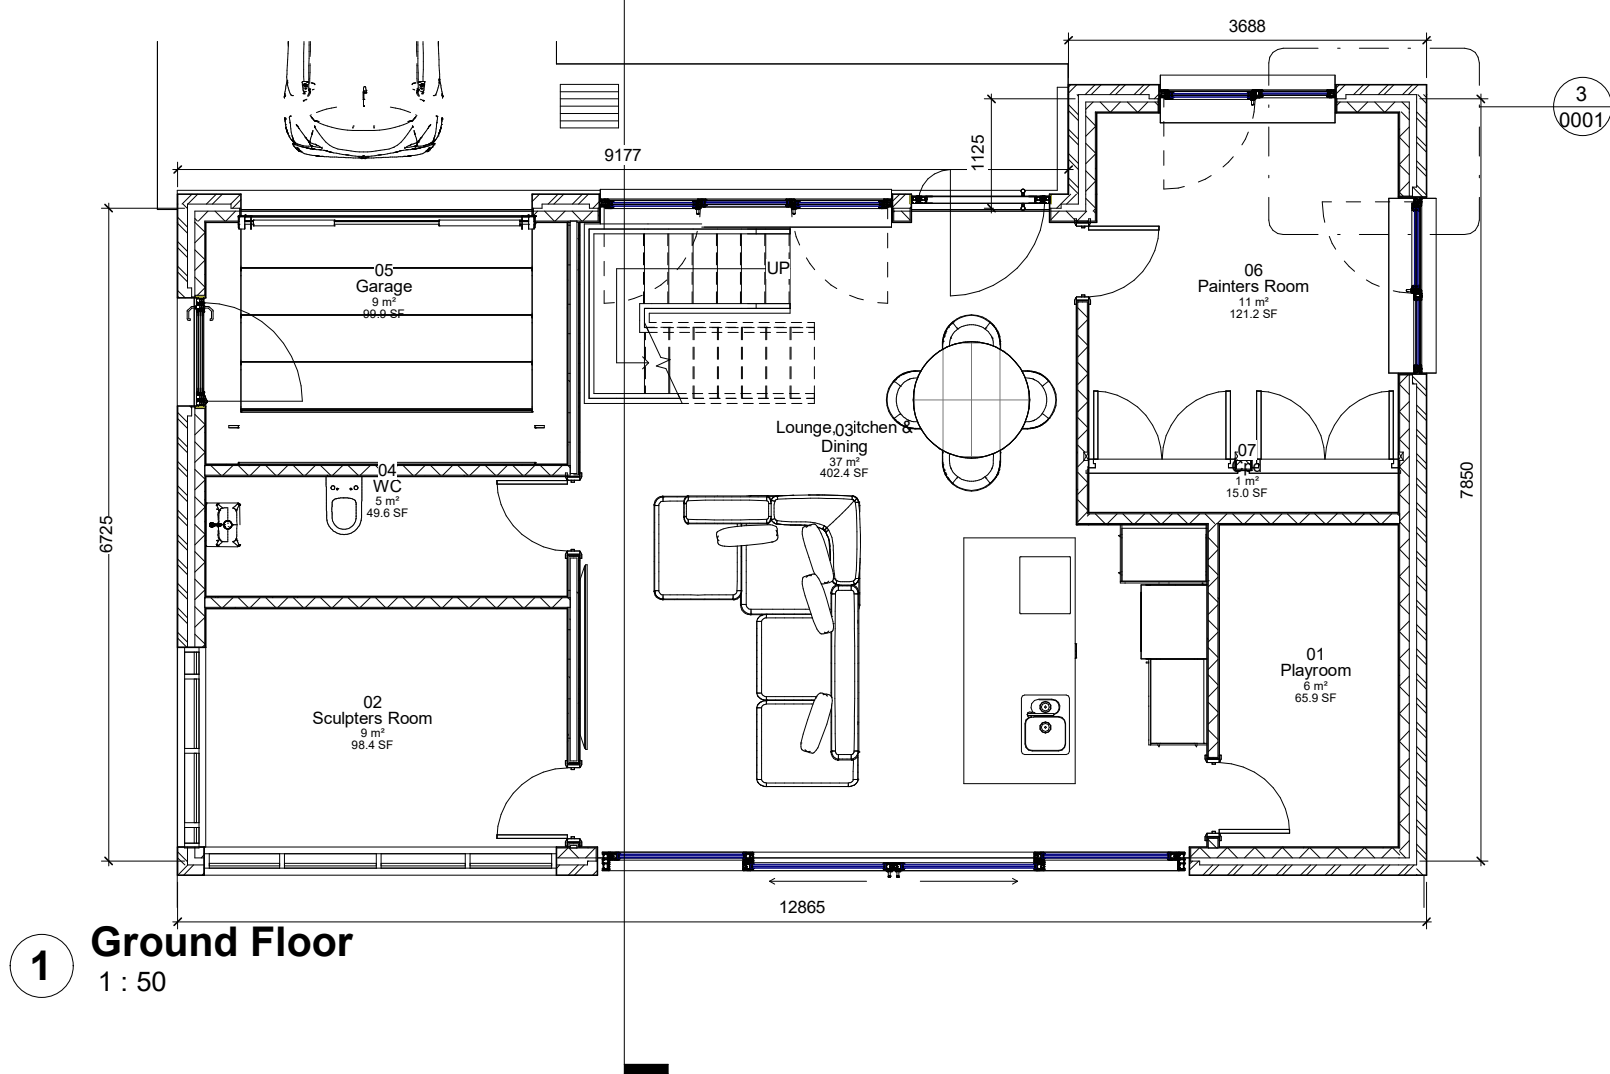
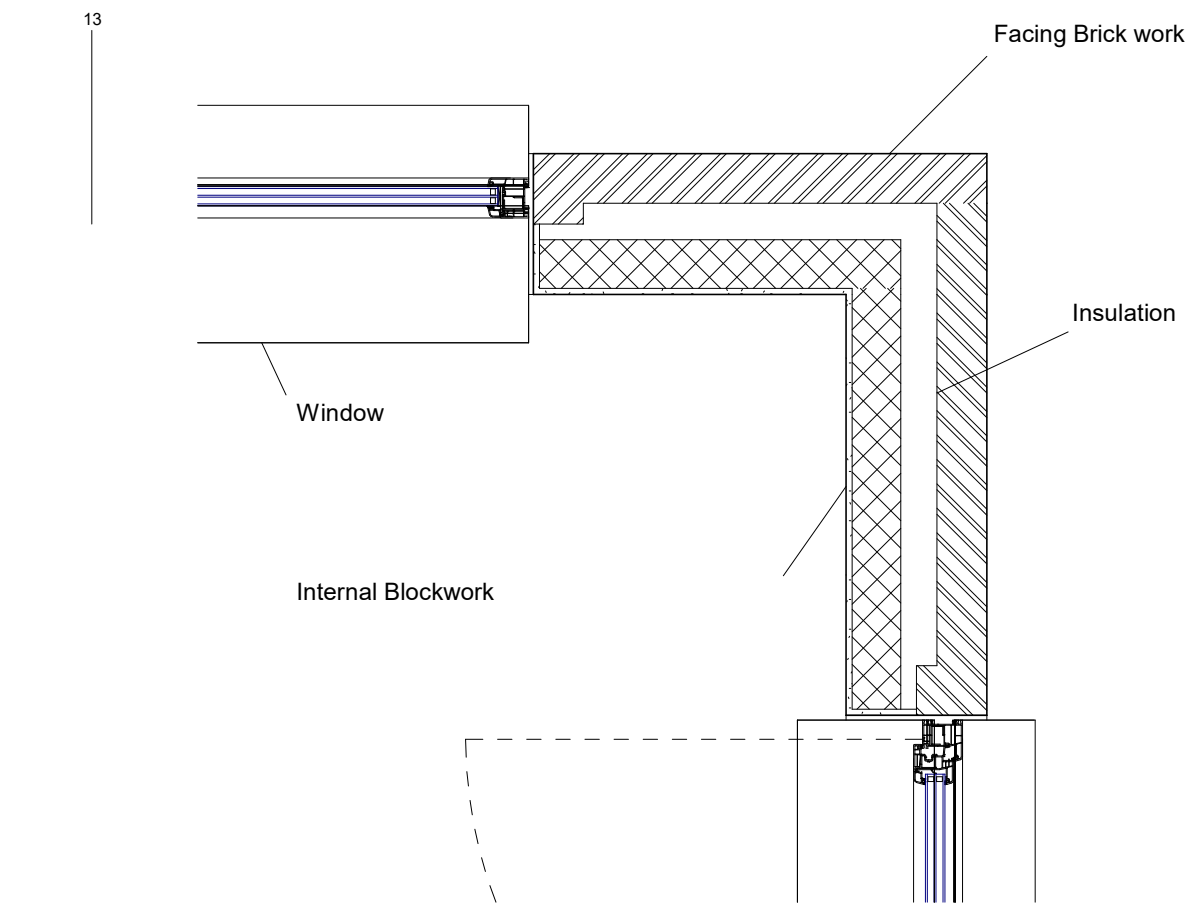


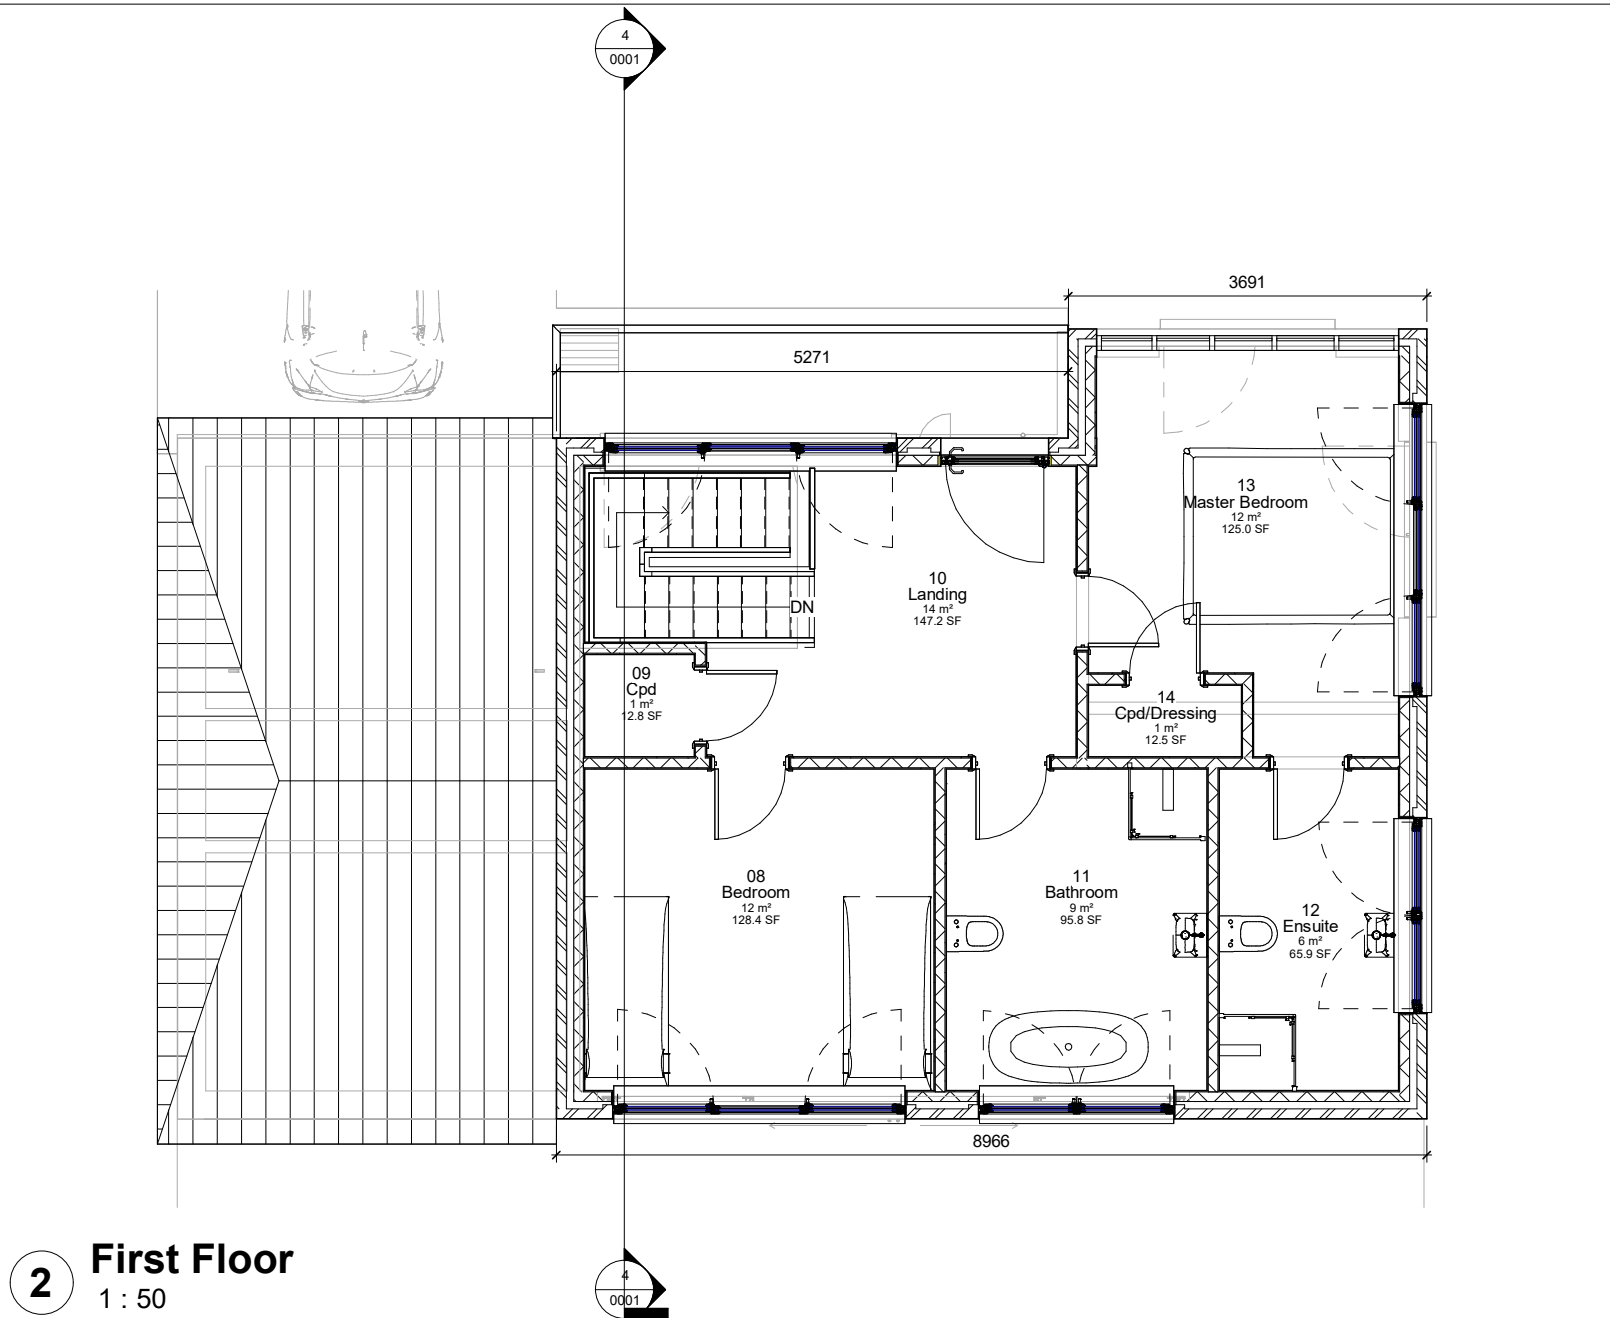

Property Title
BIM Assignment - Proposed

Detail
Floor Plans

Property	Originator	(Zone) Functional Breakdown	(Level) Spatial Breakdown	(Type) Form	Role	Number	Description	Suitability	Revision
4018	UWTS	XX	XX	M2	JD	0001	Floor Plans	S0	

File Path: C:\3. University Work\Year 2\Semester 2\BIM\Assignment\After Extension\Complete Model\4018-UWTS-XX-XX-M2-JD-0001-ProposedModel.rvt

scale
As indicated
date
04/20/26


drawn
RT
checked
GMT

Prifysgol Cymru Y Drindod Dewi Sant
University of Wales Trinity Saint David
SA1 Campus
Kings Road
Swansea
SA1 8HQ




(S0) UNCONTROLLED
Not to be used as a
reference document
Check Status Before Quoting

Rev/Date/By
Revision

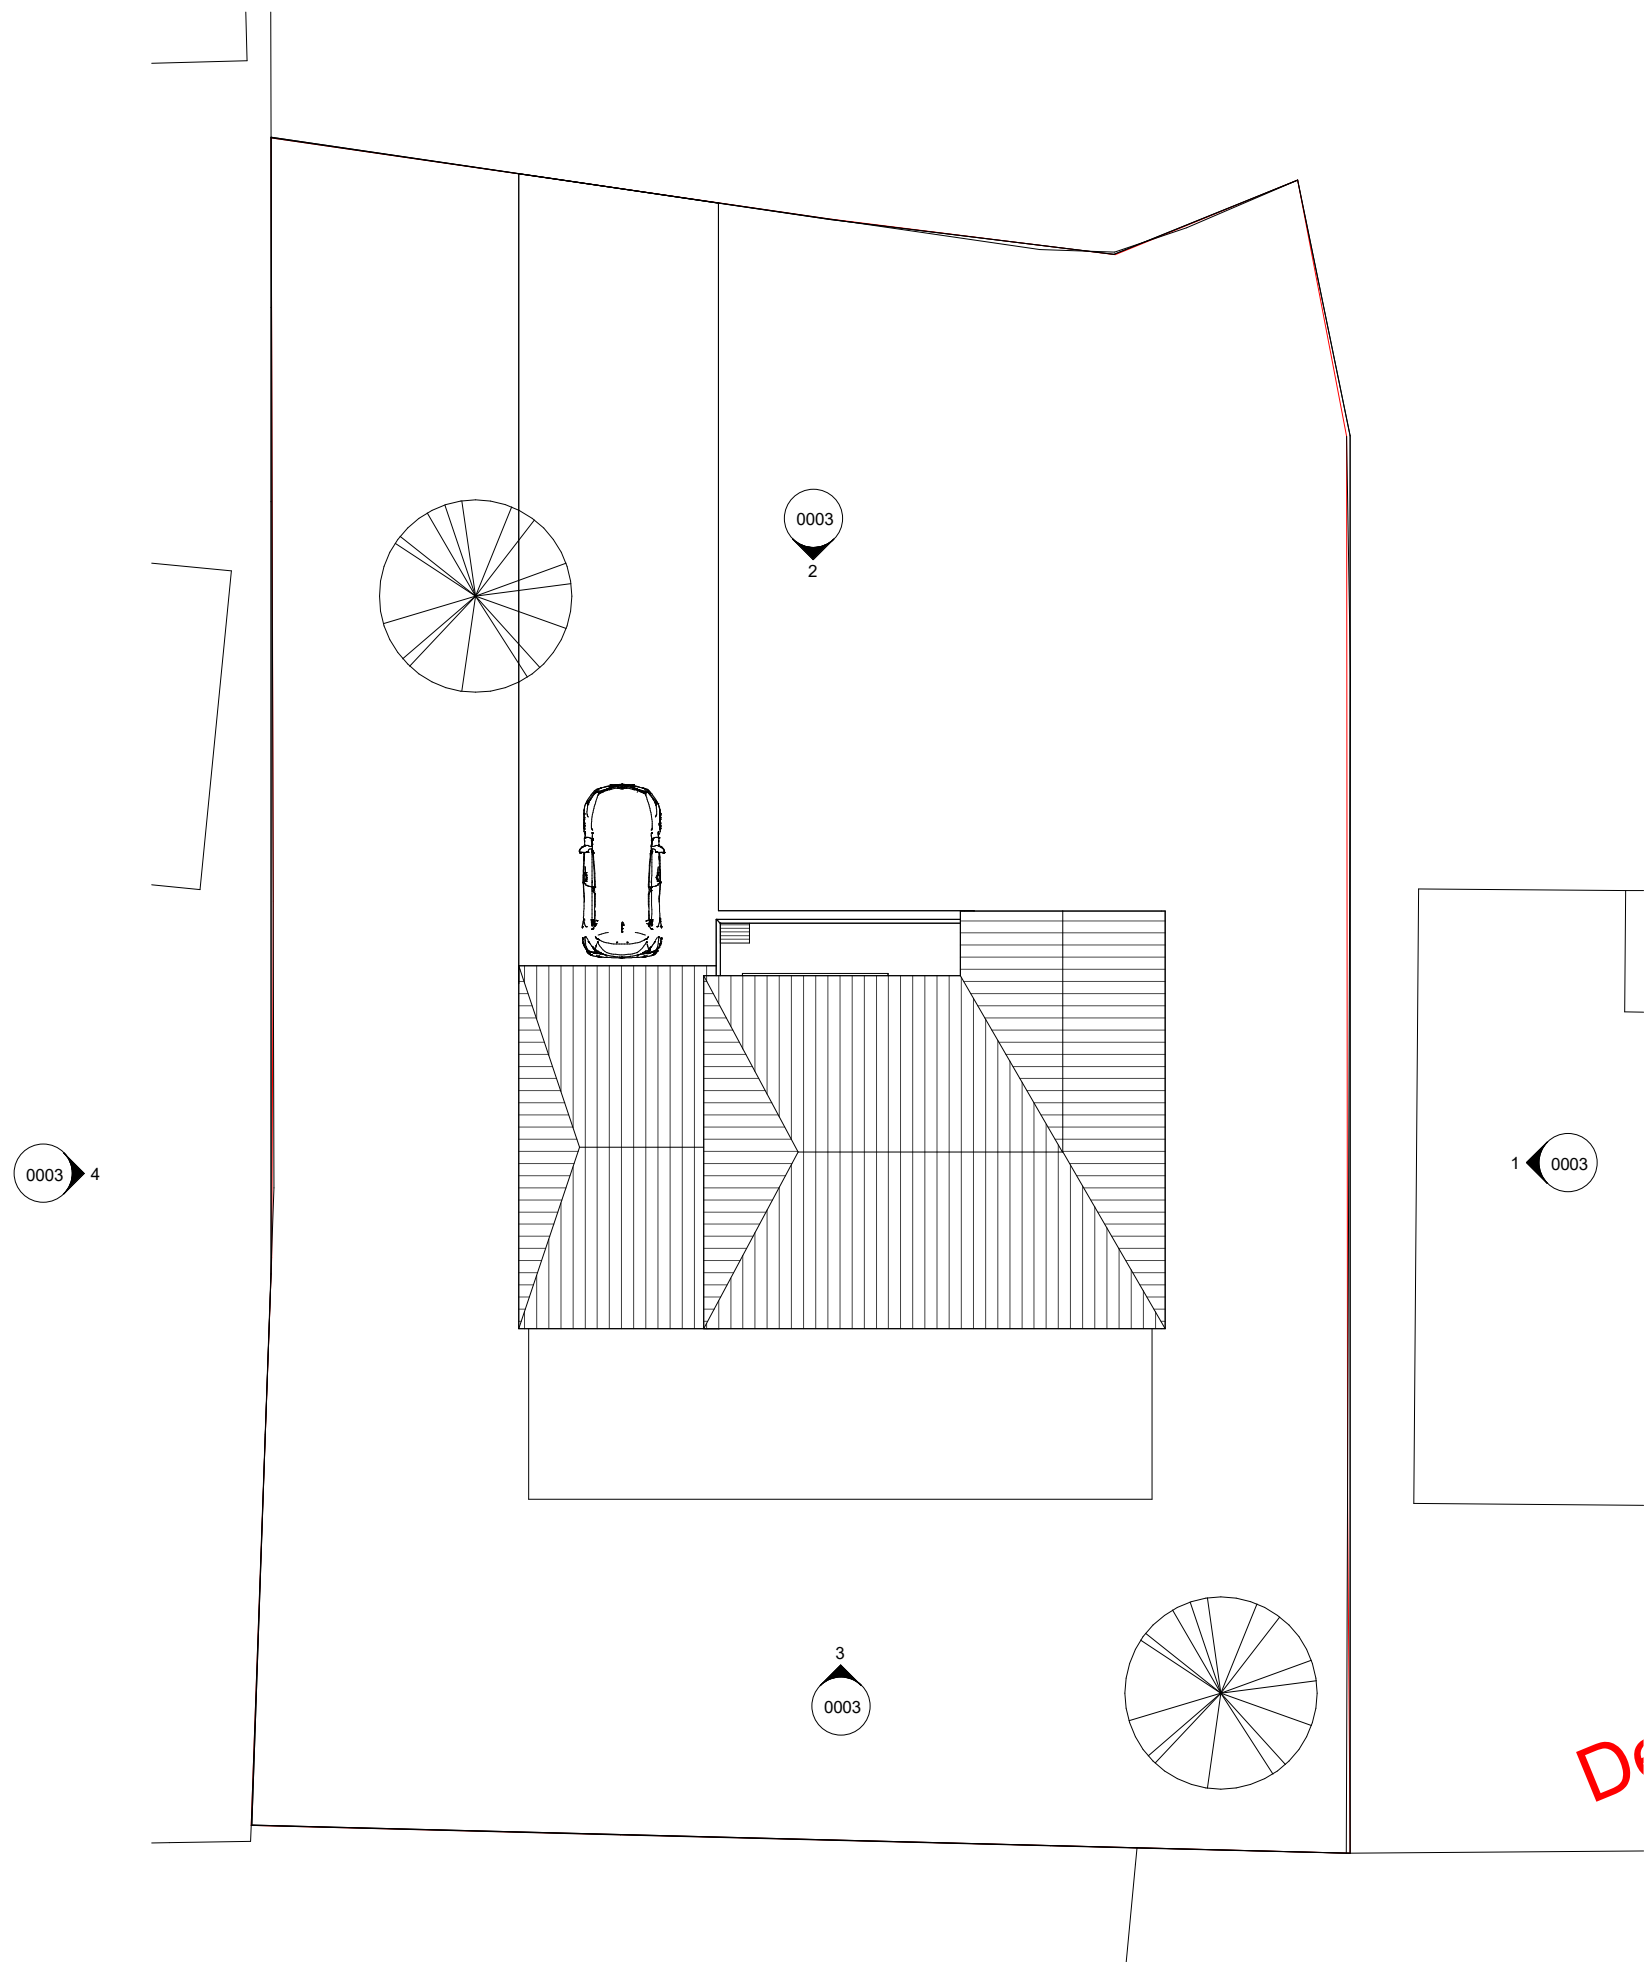


1 Site
1 : 100

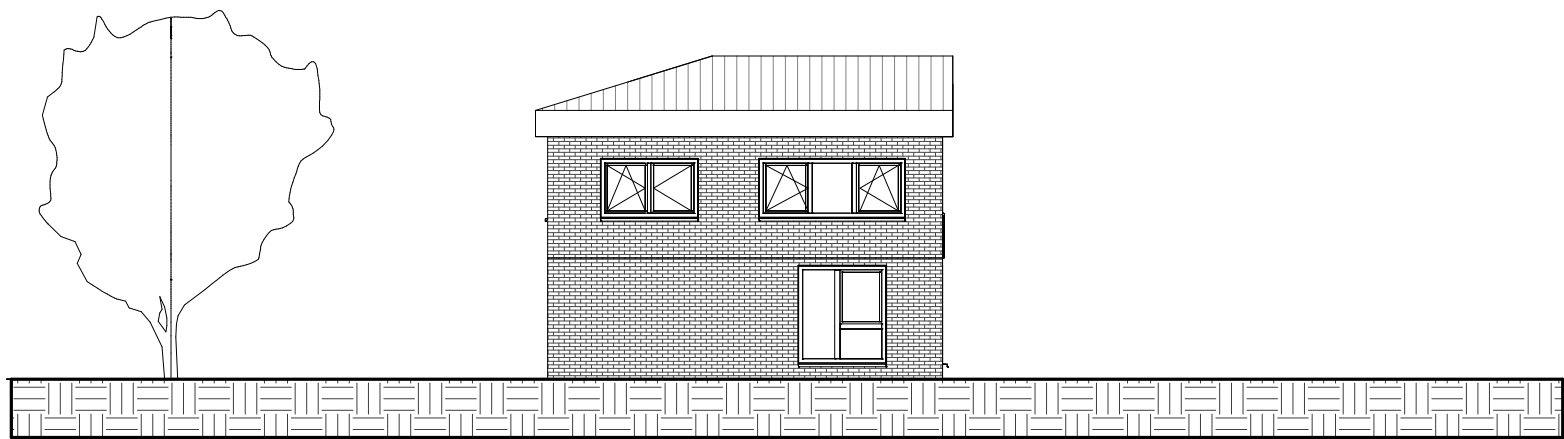


1 East
1 : 100



2 North
1 : 100

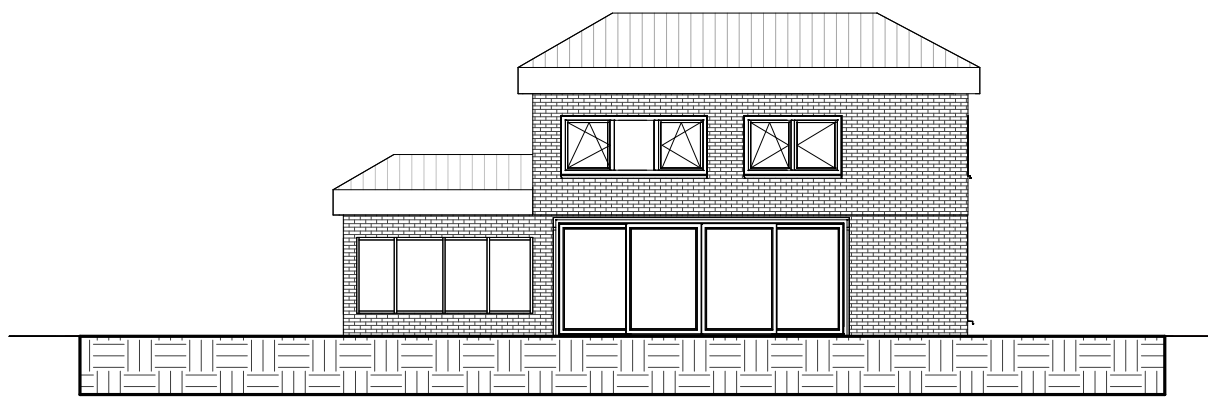


3 South
1 : 100

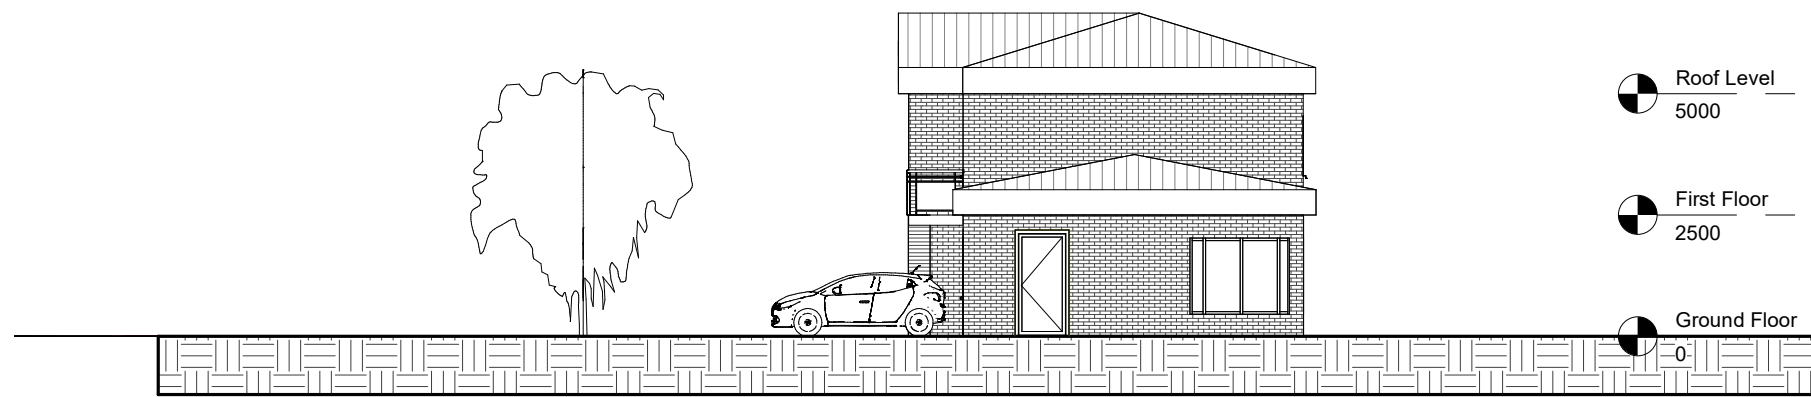


Roof Level 5000
First Floor 2500
Ground Floor 0

4 West
1 : 100

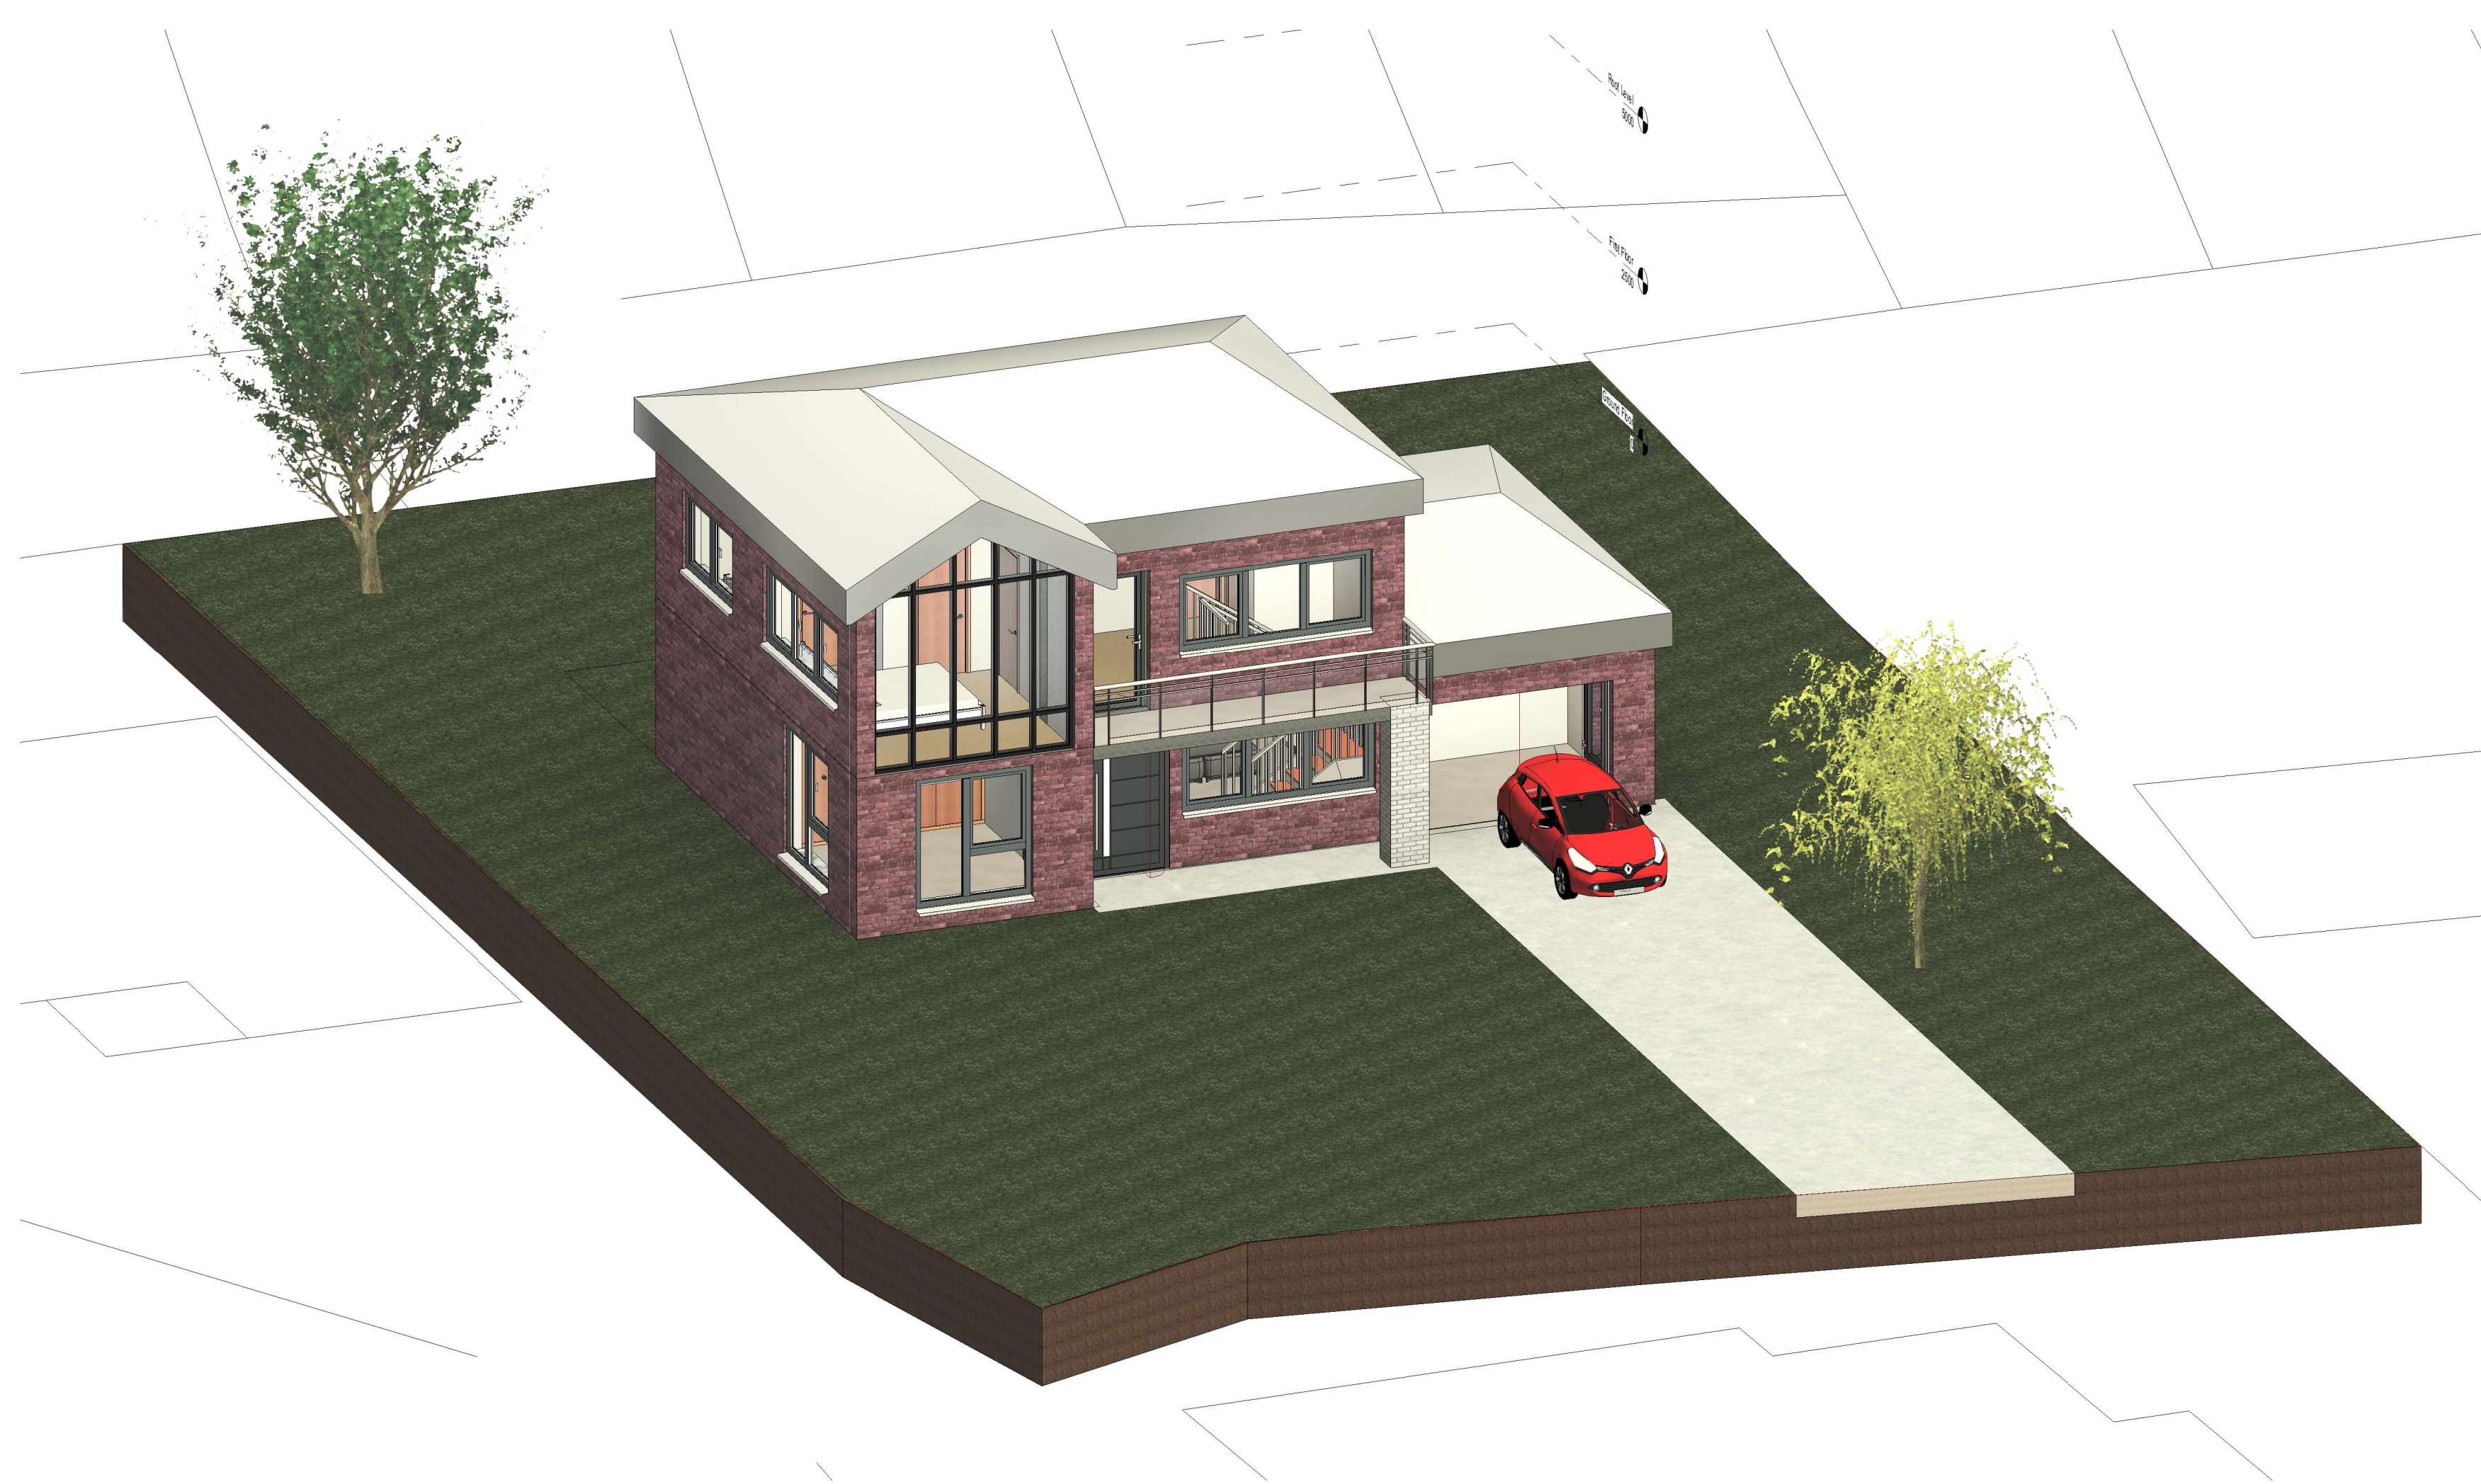


1 {3D}

Property Title BIM Assignment - Proposed	Detail Proposed Visualisation	Property — Originator — (Zone) Functional Breakdown — (Level) Spatial Breakdown — (Type) Form — Role — Number — Description — Suitability — Revision										scale	drawn RT	Prifysgol Cymru Y Drindod Dewi Sant University of Wales Trinity Saint David	(S0) UNCONTROLLED Not to be used as a reference document Check Status Before Quoting	Rev/Date/By Revision
		4018 — UWTSD — XX — XX — M2 — JD — 0004 — Proposed Visualisation — S0 —										date	checked GMT			
		File Path: C:\3. University Work\Year 2\Semester 2\BIM\Assignment\After Extension\Complete Model\4018-UWTSD-XX-XX-M2-JD-0001-ProposedModel.rvt										04/21/26				

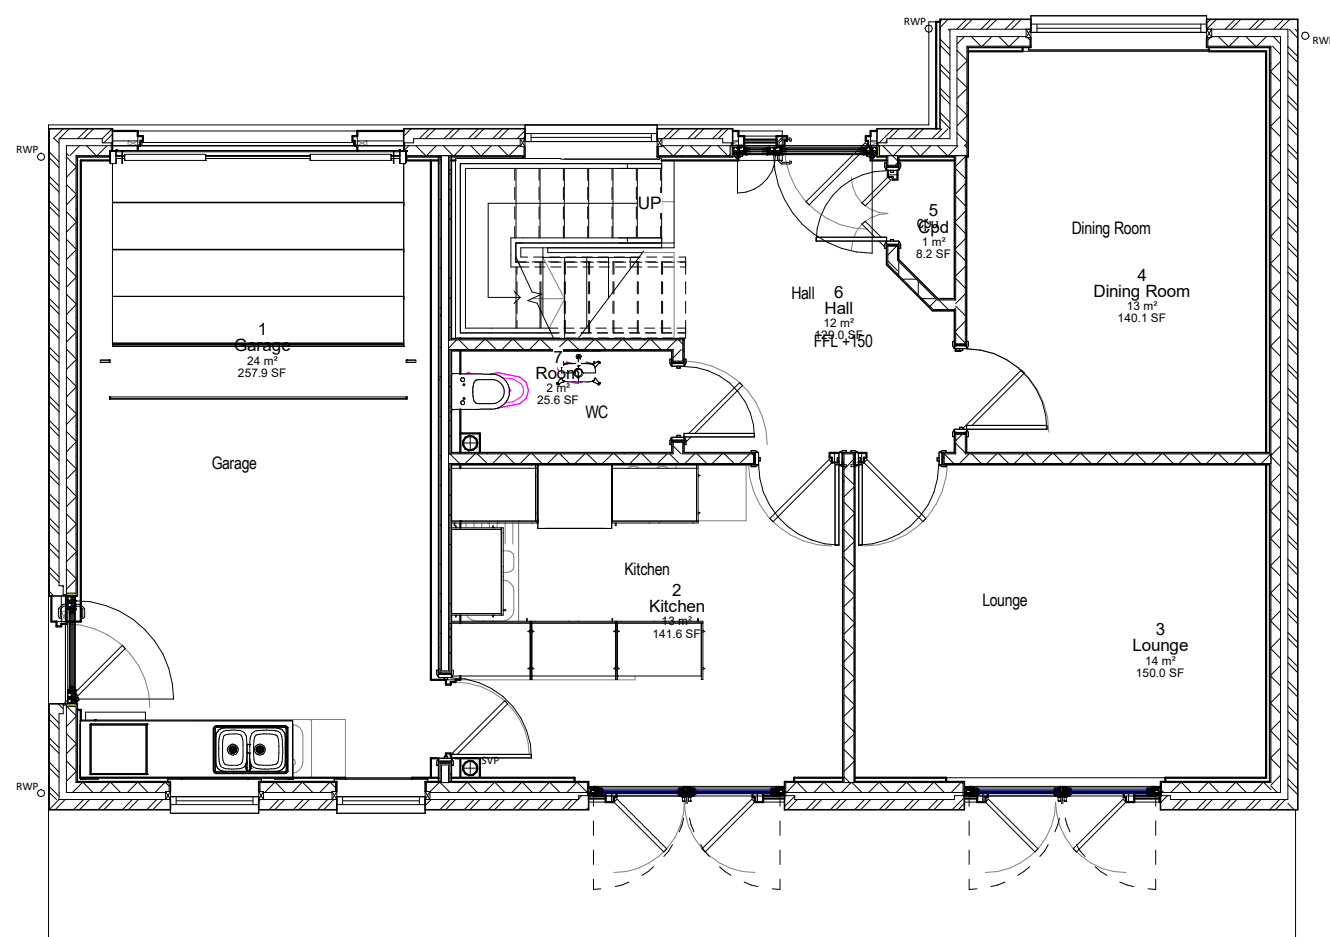

1 Ground Floor
1 : 50

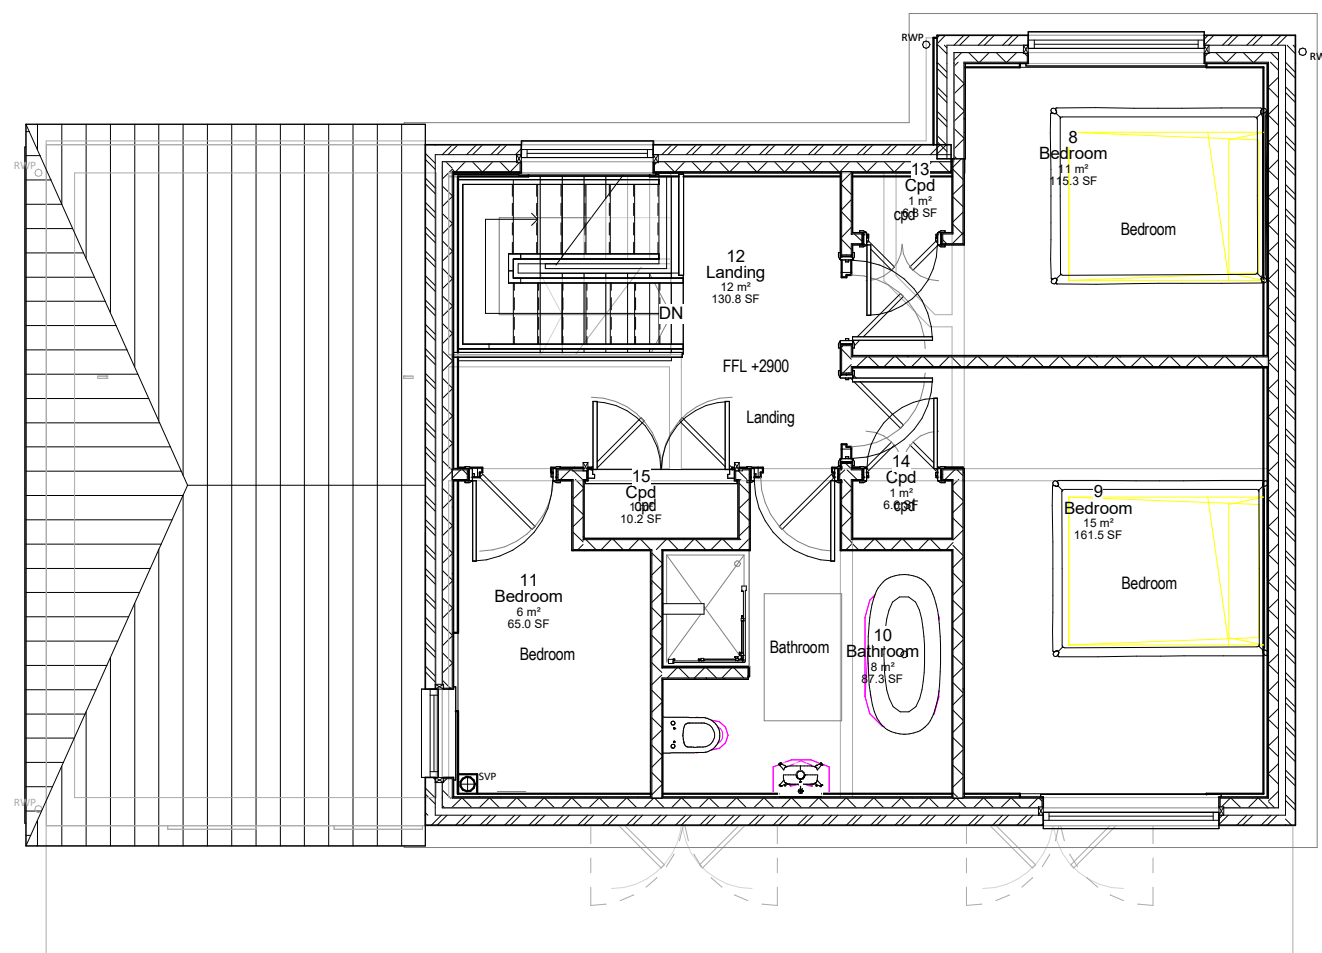

2 First Floor
1 : 50

Property Title BIM Assignment - Existing	Detail Floor Plans	Property — Originator — (Zone) Functional Breakdown — (Level) Spatial Breakdown — (Type) Form — Role — Number — Description — Suitability — Revision									scale 1 : 50	drawn RT	 Prifysgol Cymru Y Drindod Dewi Sant University of Wales Trinity Saint David	(S0) UNCONTROLLED Not to be used as a reference document Check Status Before Quoting		
		4018 — UWTS — XX — XX — M1 — JD — 0001 — Floor Plans — S0 —									date	checked			SA1 Campus King's Road Swansea SA1 8ND	Rev/Date/By
		File Path: C:\3. University Work\Year 2\Semester 2\BIM\Assignment\Before Extension\Complete Model\4018-UWTS-XX-XX-M1-JD-0001-ExistingModel.rvt									04/21/26	GMT				Revision



Property Title BIM Assignment - Existing	Detail Site Plan	Property — Originator — (Zone) Functional Breakdown — (Level) Spatial Breakdown — (Type) Form — Role — Number — Description — Suitability — Revision										scale As indicated	drawn RT	 Prifysgol Cymru Y Drindod Dewi Sant University of Wales Trinity Saint David	(S0) UNCONTROLLED Not to be used as a reference document Check Status Before Quoting	Rev/Cat/By Revision
		4018 — UWTS — XX — XX — M1 — JD — 0002 — Site Plan — S0 —										date	checked			
		File Path: C:\3. University Work\Year 2\Semester 2\BIM\Assignment\Before Extension\Complete Model\4018-UWTS-XX-XX-M1-JD-0001-Existing\Model.rvt										04/21/26	GMT			