

Project Name: Ysgol Glangwilli

UPRN Code: 5010

Originator Code: SD

Discipline : Designer

Drawn By: SD

Checked By: GT


Date: 05/04/23


Project Status: S1




1


1 : 1000

 
Property Title Ysgol Glangwilli	Detail Site location	Property _ Originator _ (zone) (Level) Spatial (Type) Discipline _ Number _ Description _ Status _ Revision Functional Breakdown" Breakdown" Form	scale 1 : 1000	drawn SD	 Prifysgol Cymru Yr Ymddol Dewi Sant University of Wales Trinity Saint David	(S0) UNCONTROLLED Not to be used as a reference document Check Status Before Quoting	RevDateBy	
		5010 _ SD _ XX _ ZZ _ D _ A _ 0001 _ Site location _ S1 _ NA	date 05/04/23	checked GT			Prifysgol Cymru Yr Ymddol Dewi Sant University of Wales Trinity Saint David SA1 Campus King's Road Swansea SA1 2AA	Revision
		File Path: C:\Users\Steffan\Documents\uni 22-23\Gav\UPL\OAD\Ysgol Glangwilli Revit file.rvt						

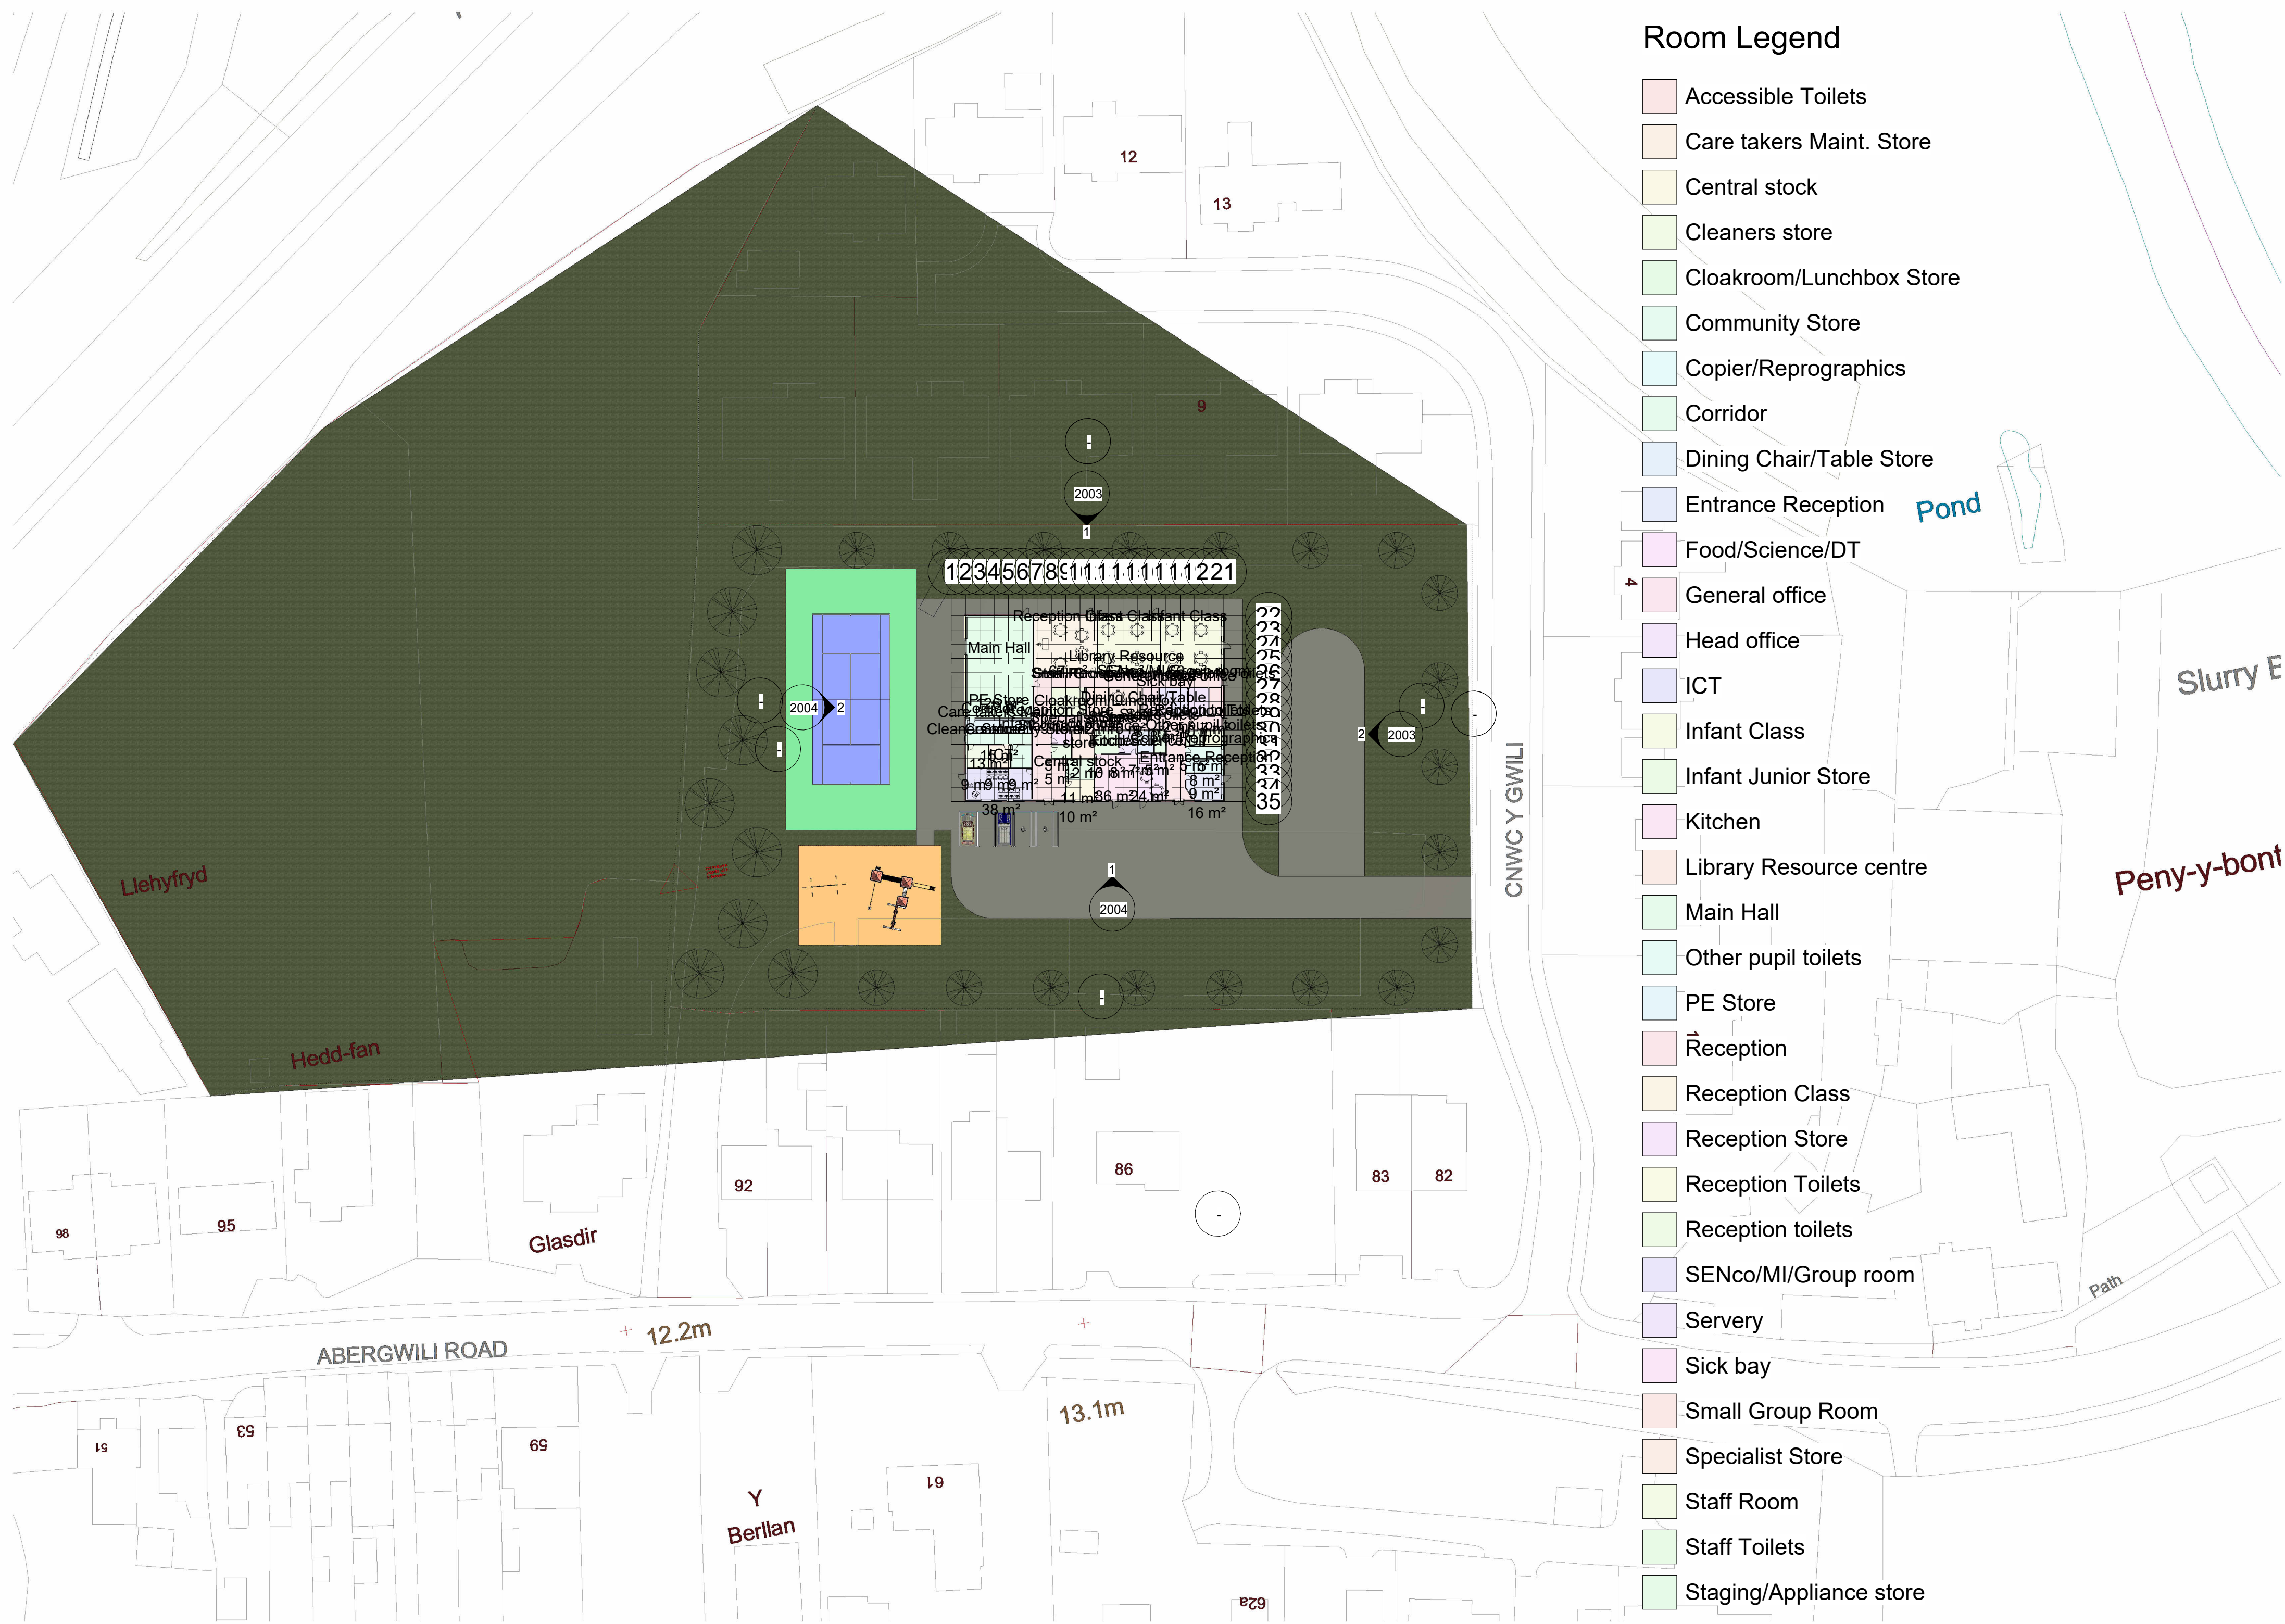


1 Proposed GA Floor Plan
1 : 500

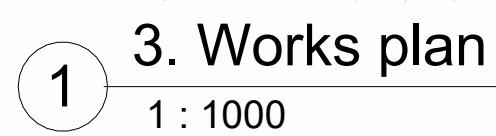

 
Property Title Ysgol Glangwili	Detail Works plan	Property — Originator — (zone) Functional Breakdown — (Level) Spatial Breakdown — (Type) Form — Discipline — Number — Description — Status — Revision										scale 1 : 1000	drawn SD	 Prifysgol Cymru Y Drindod Dewi Sant University of Wales Trinity Saint David	(S0) UNCONTROLLED Not to be used as a reference document Check Status Before Quoting	Rev/DateBy Revision	
		5010 — SD — XX — ZZ — D — A — 2002 — Works plan — S1 — NA										date	checked				Prifysgol Cymru Y Drindod Dewi Sant University of Wales Trinity Saint David
		File Path: C:\Users\Steffan\Documents\Luni 22-23\Gwl\IPL OAD\Ysgol Glangwili Revit file.rvt										05/05/23	GT				SAT Campus Korff Road Swansea SA1 1AA

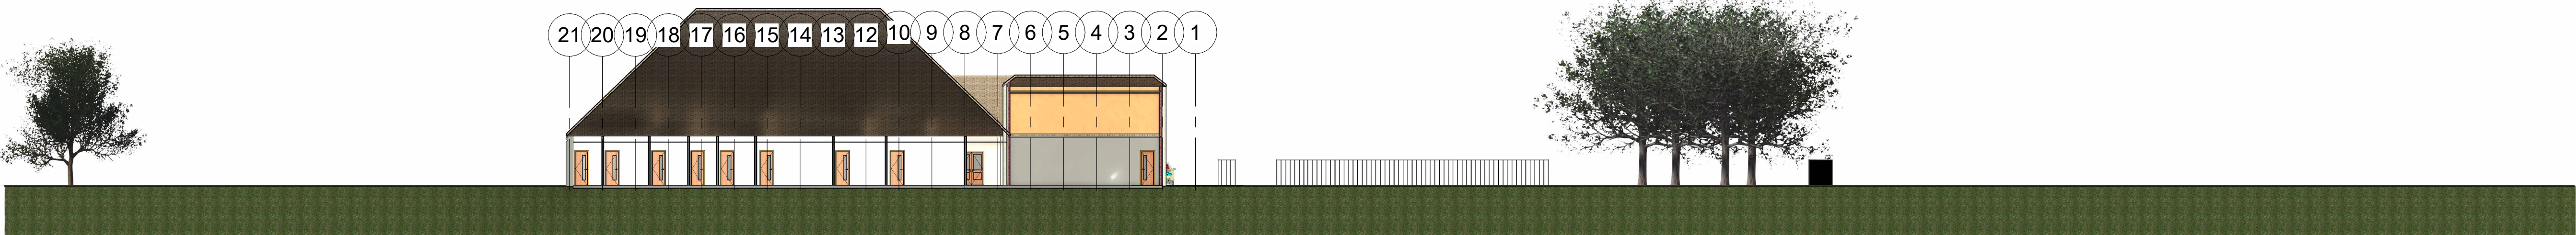


1 North Elevation
1 : 200

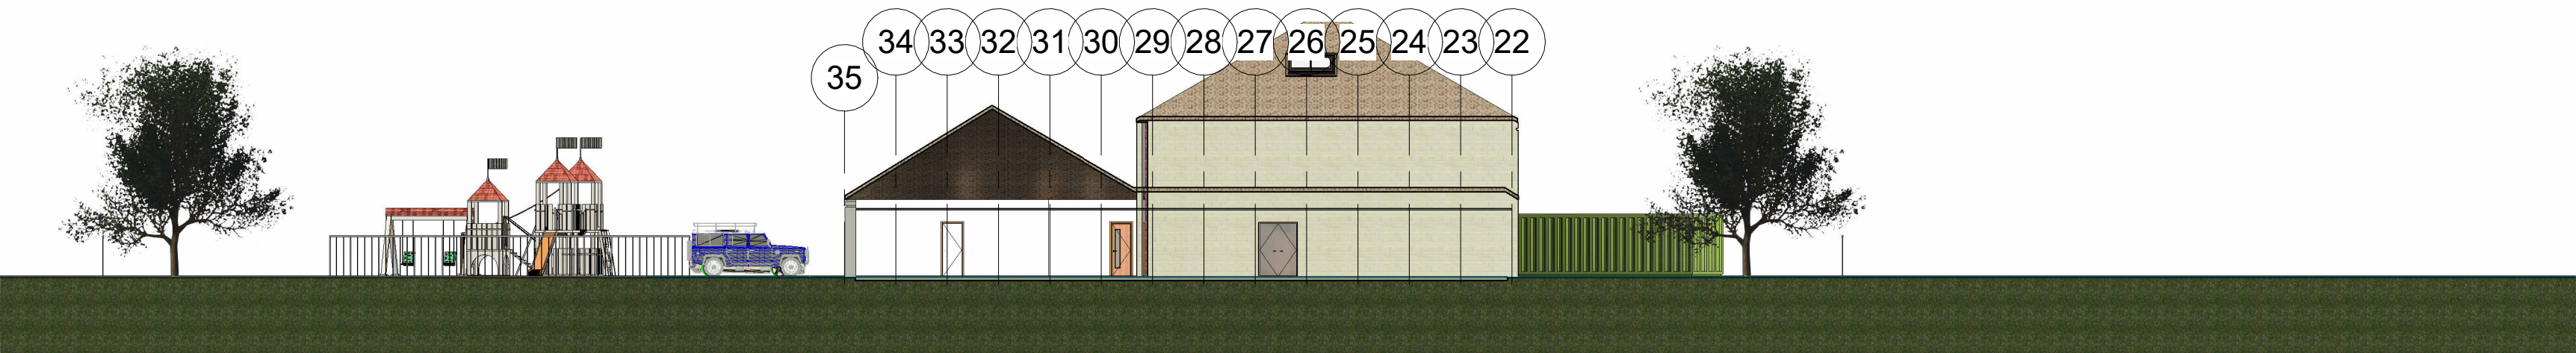

2 East Elevation
1 : 200

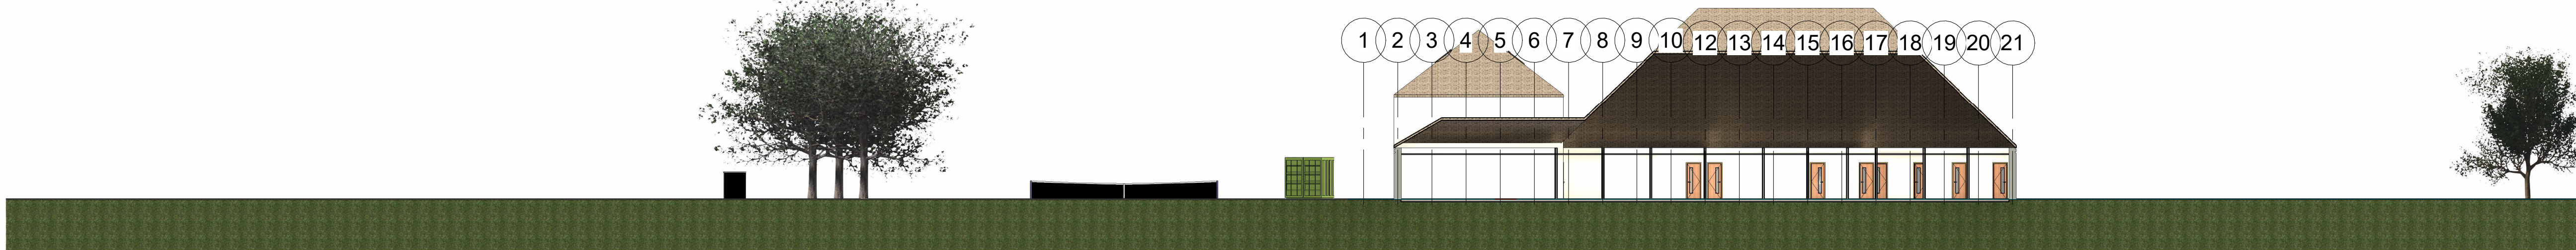


1 South Elevation
1 : 200

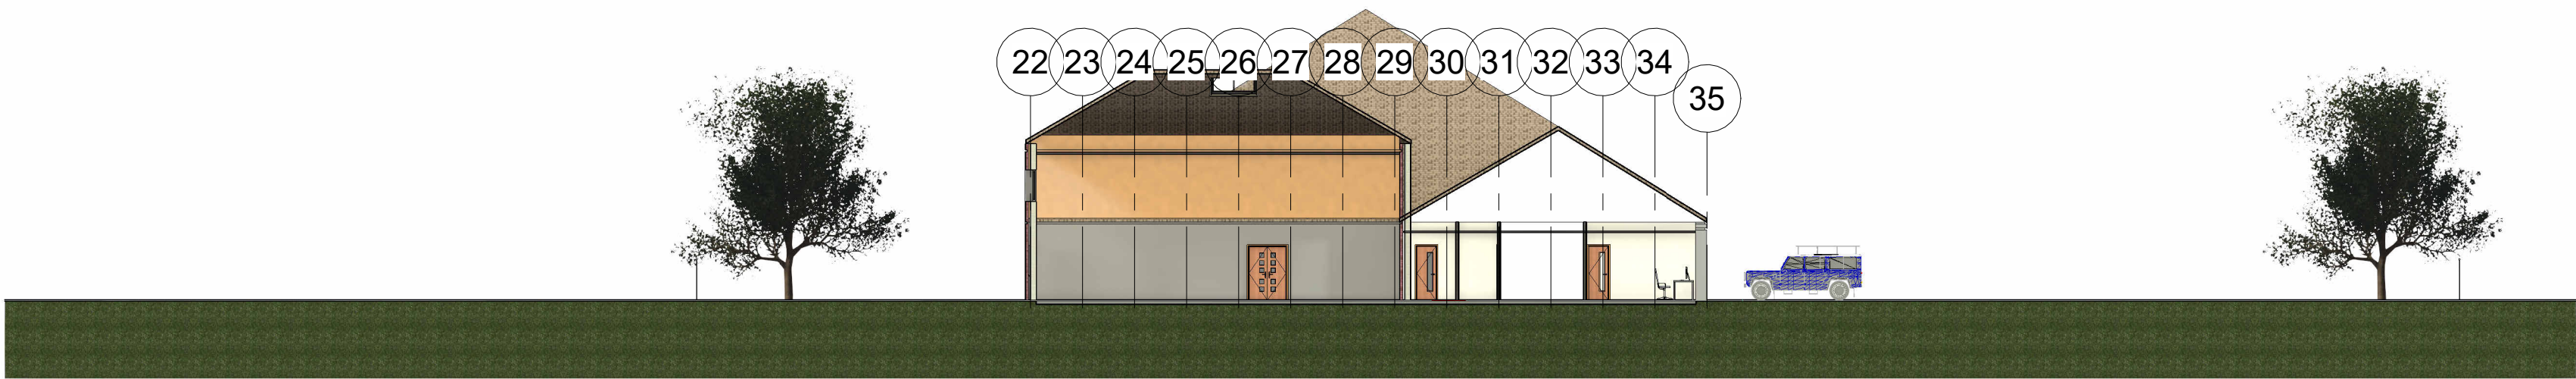


2 West Elevation
1 : 200


Property Title Ysgol Glangwilli	Detail Proposed Elevations #2	Property — Originator — (zone) Functional Breakdown — (Level) Spatial Breakdown — (Type) Form — Discipline — Number — Description — Status — Revision										scale 1 : 200	drawn SD	Prifysgol Cymru Y Drindod Dewi Sant University of Wales Trinity Saint David 	(S0) UNCONTROLLED Not to be used as a reference document Check Status Before Quoting	Rev/Date/By Revision
		5010 — SD — XX — ZZ — D — A — 2004 — Proposed Elevations #2 — S1 — NA										date 05/05/23	checked GT			
		File Path: C:\Users\Steffan\Documents\luni 22-23\Gav\UPLOAD\Ysgol Glangwilli Revit file.rvt														

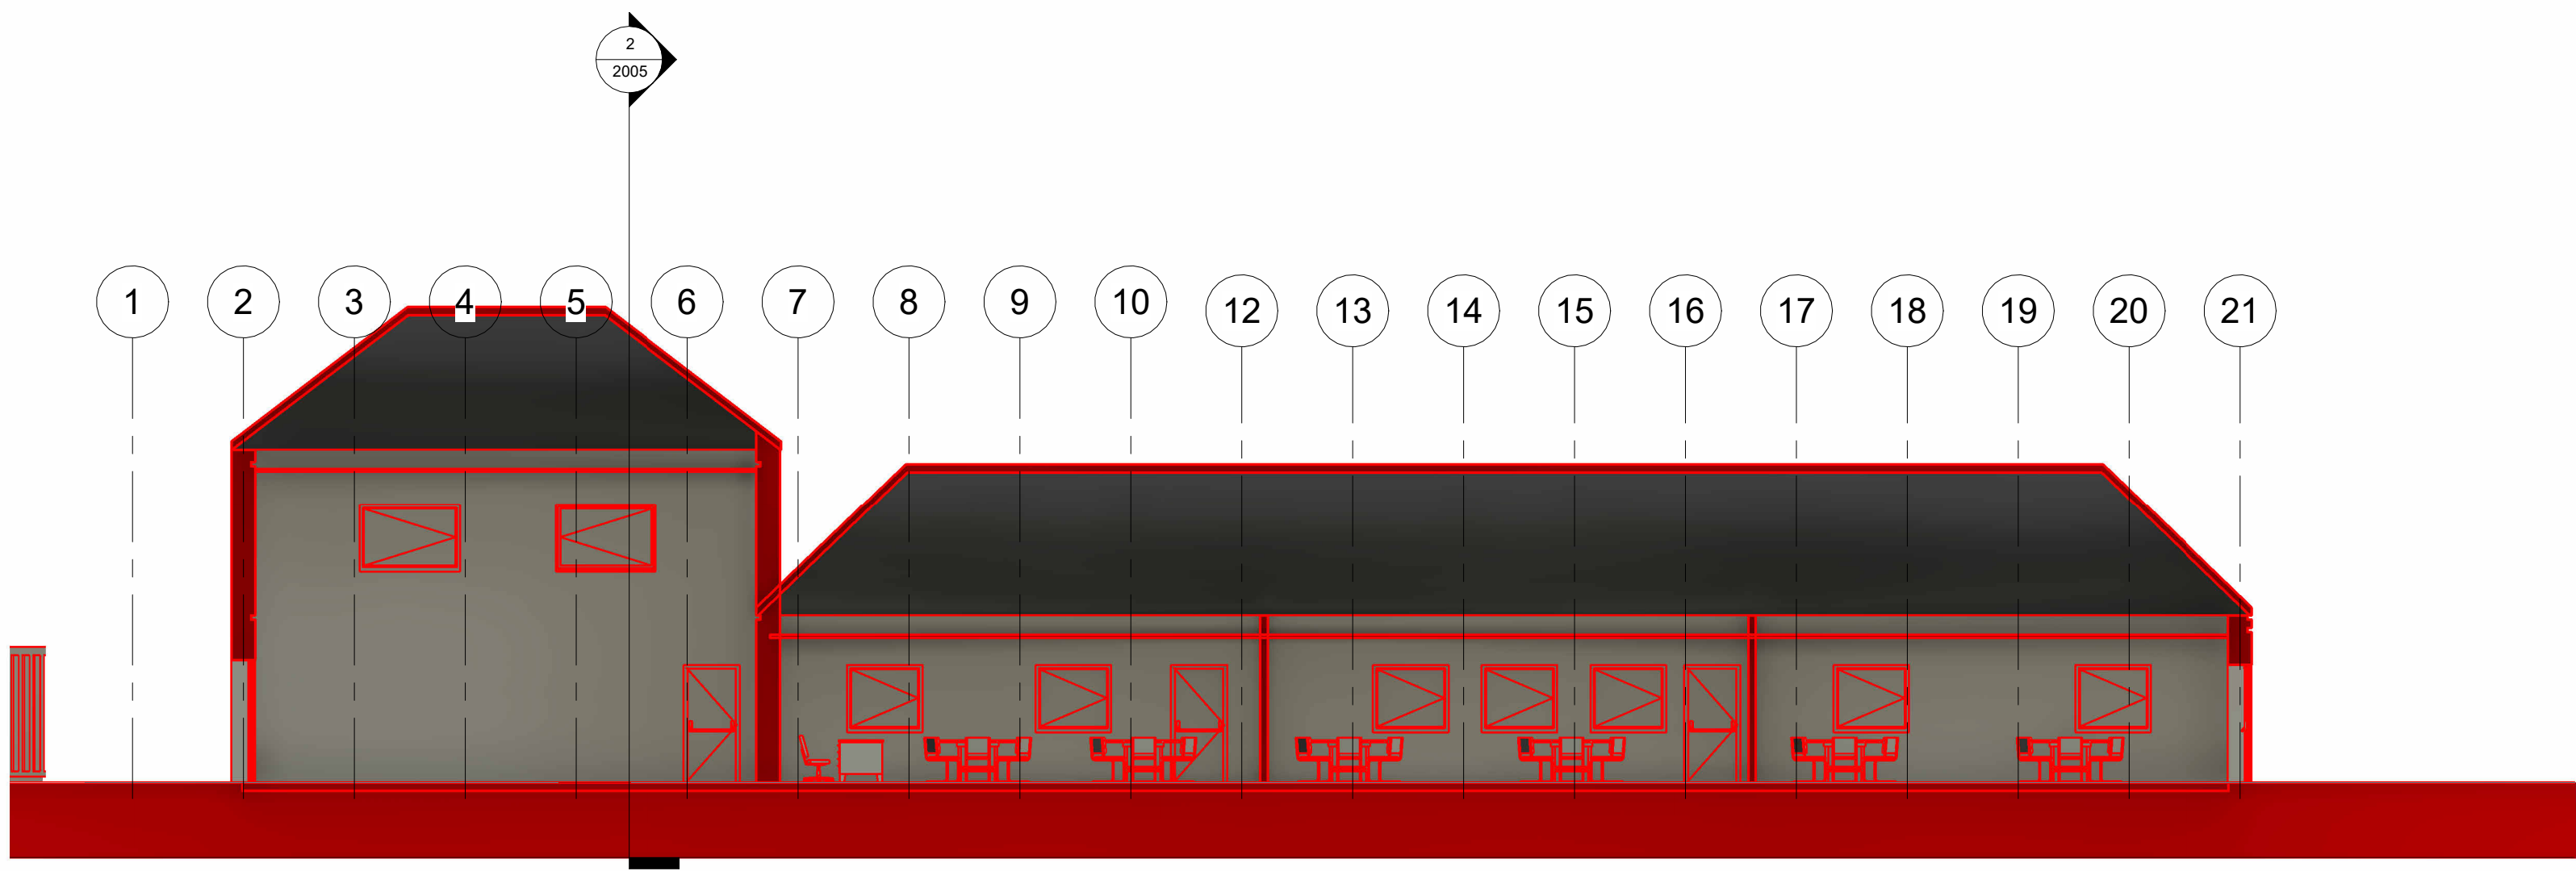


1 Long Section
1 : 100

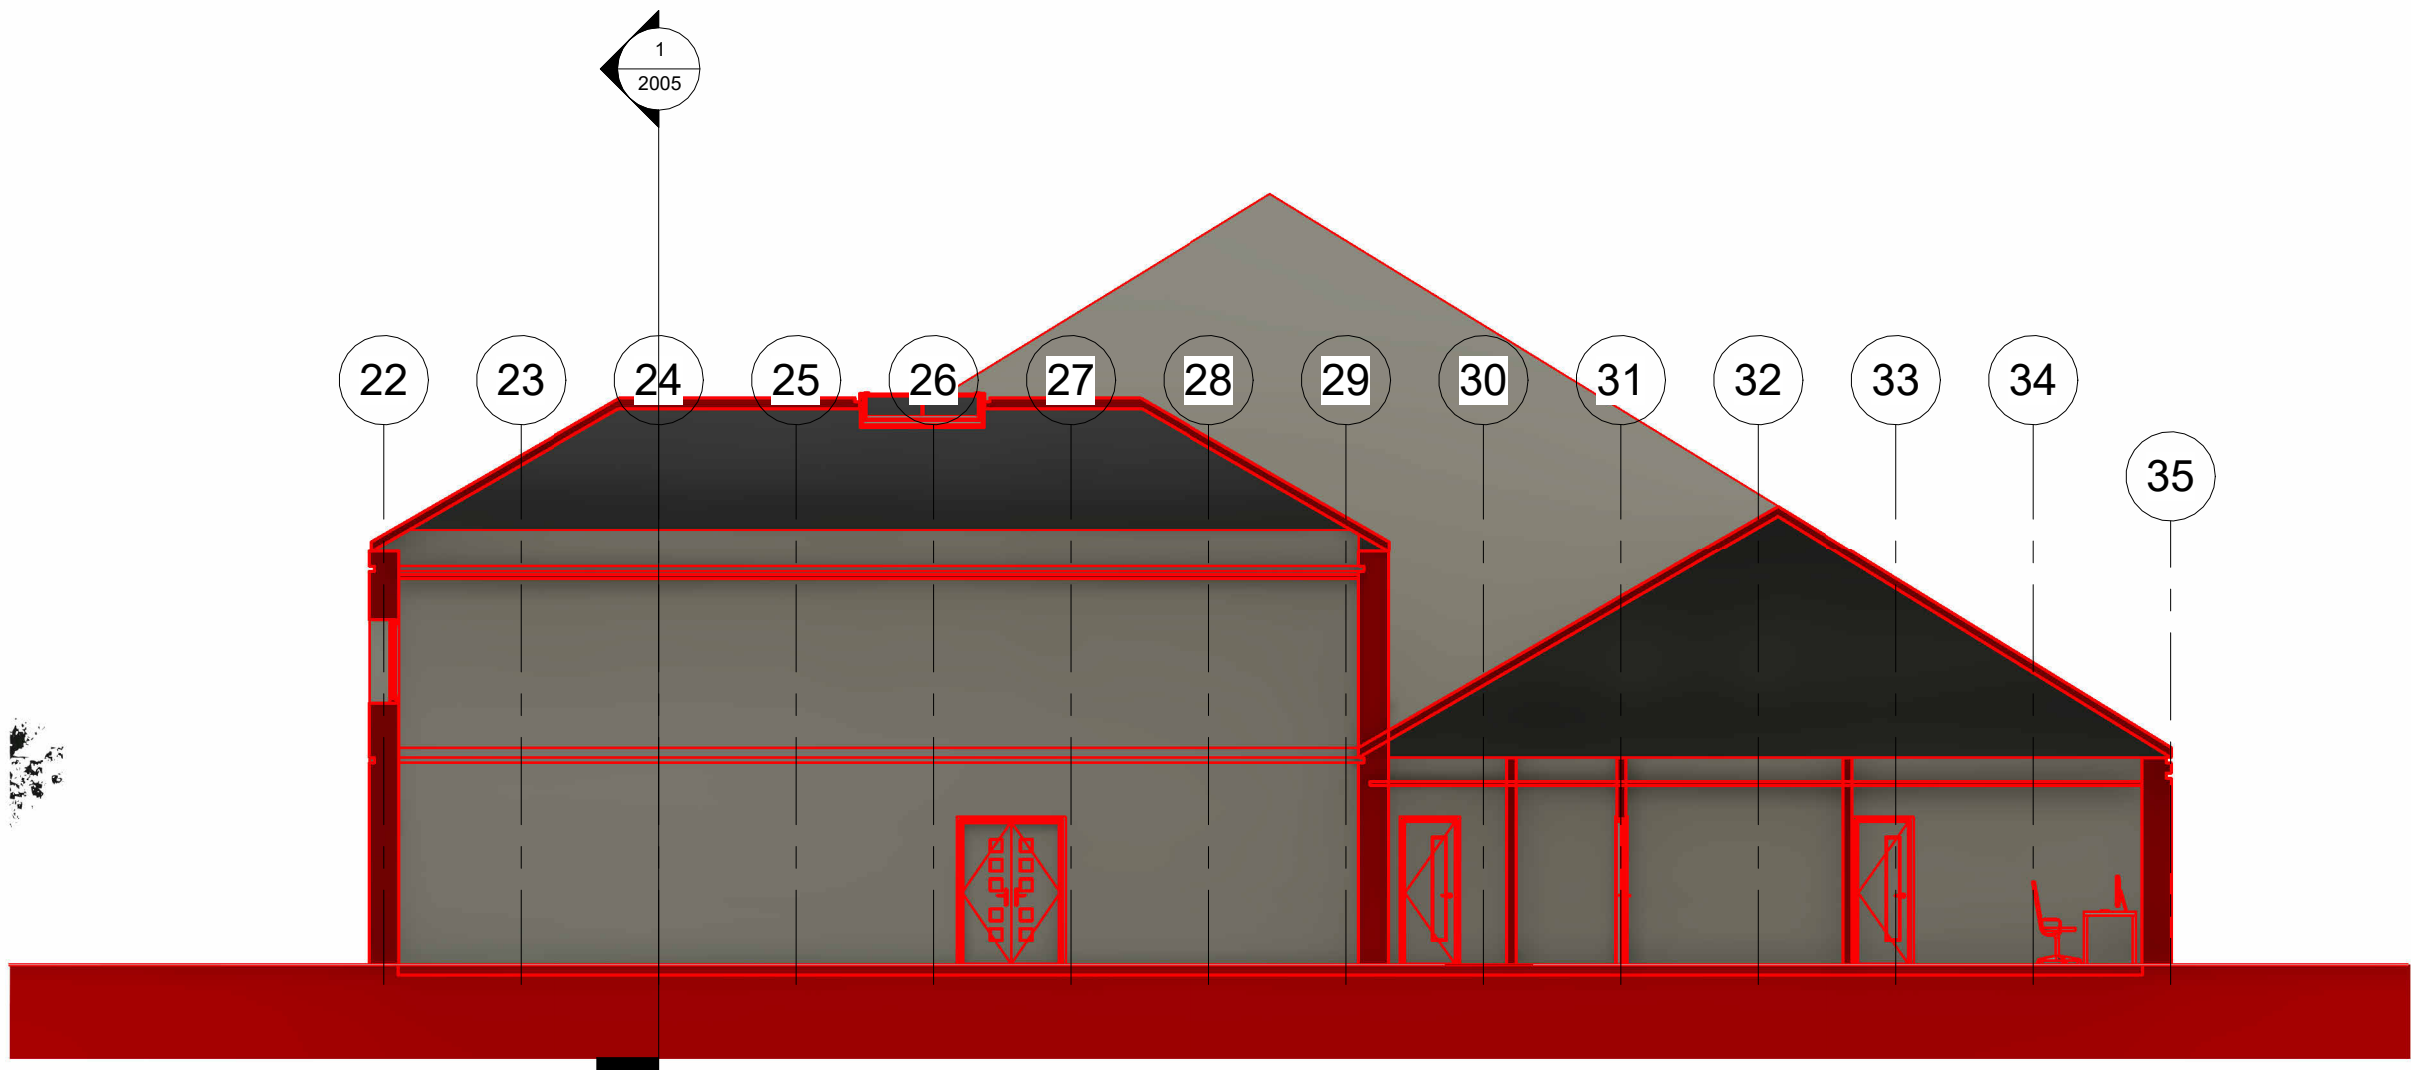


2 Short Section
1 : 100

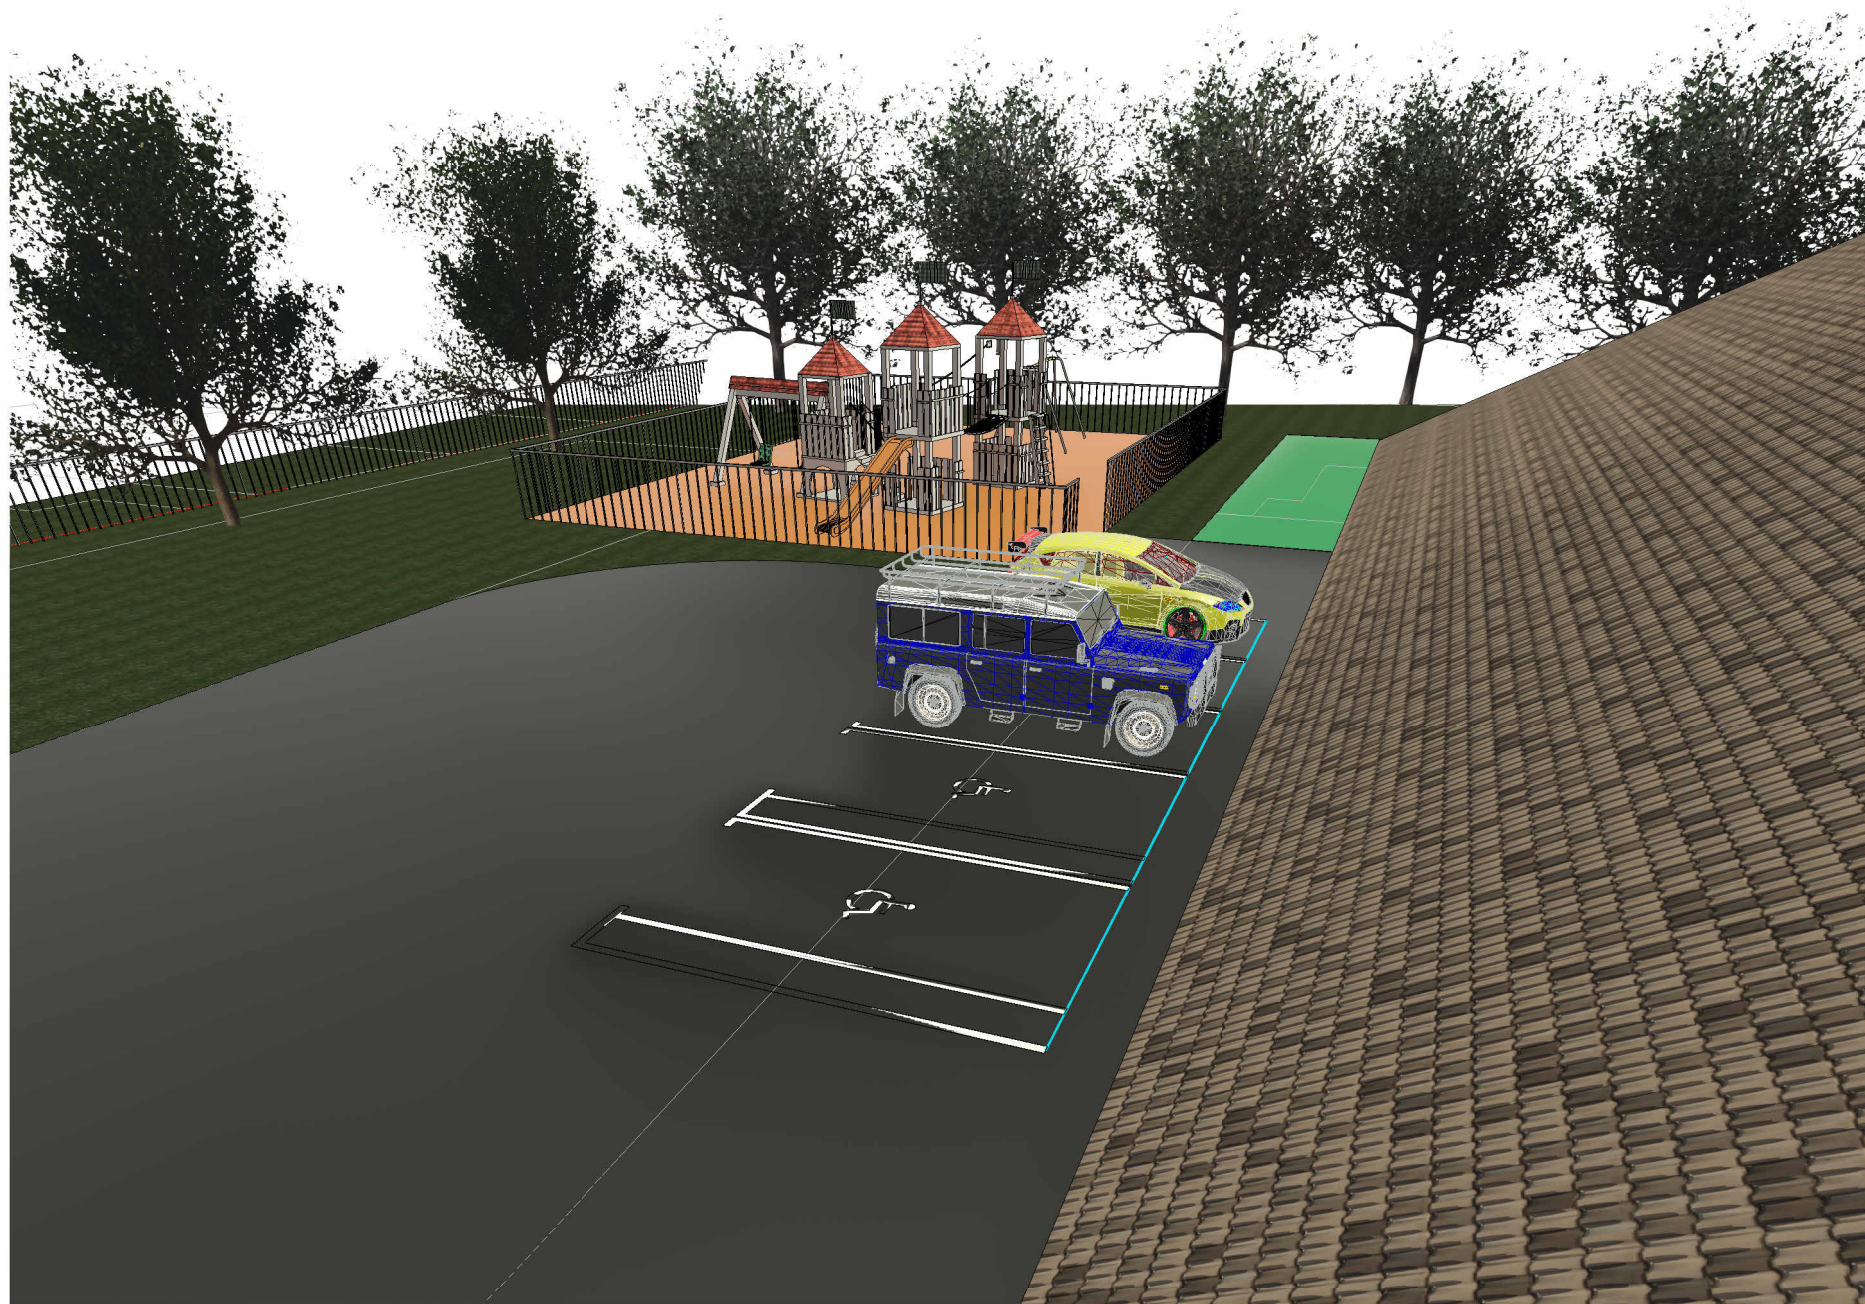

3 Parking

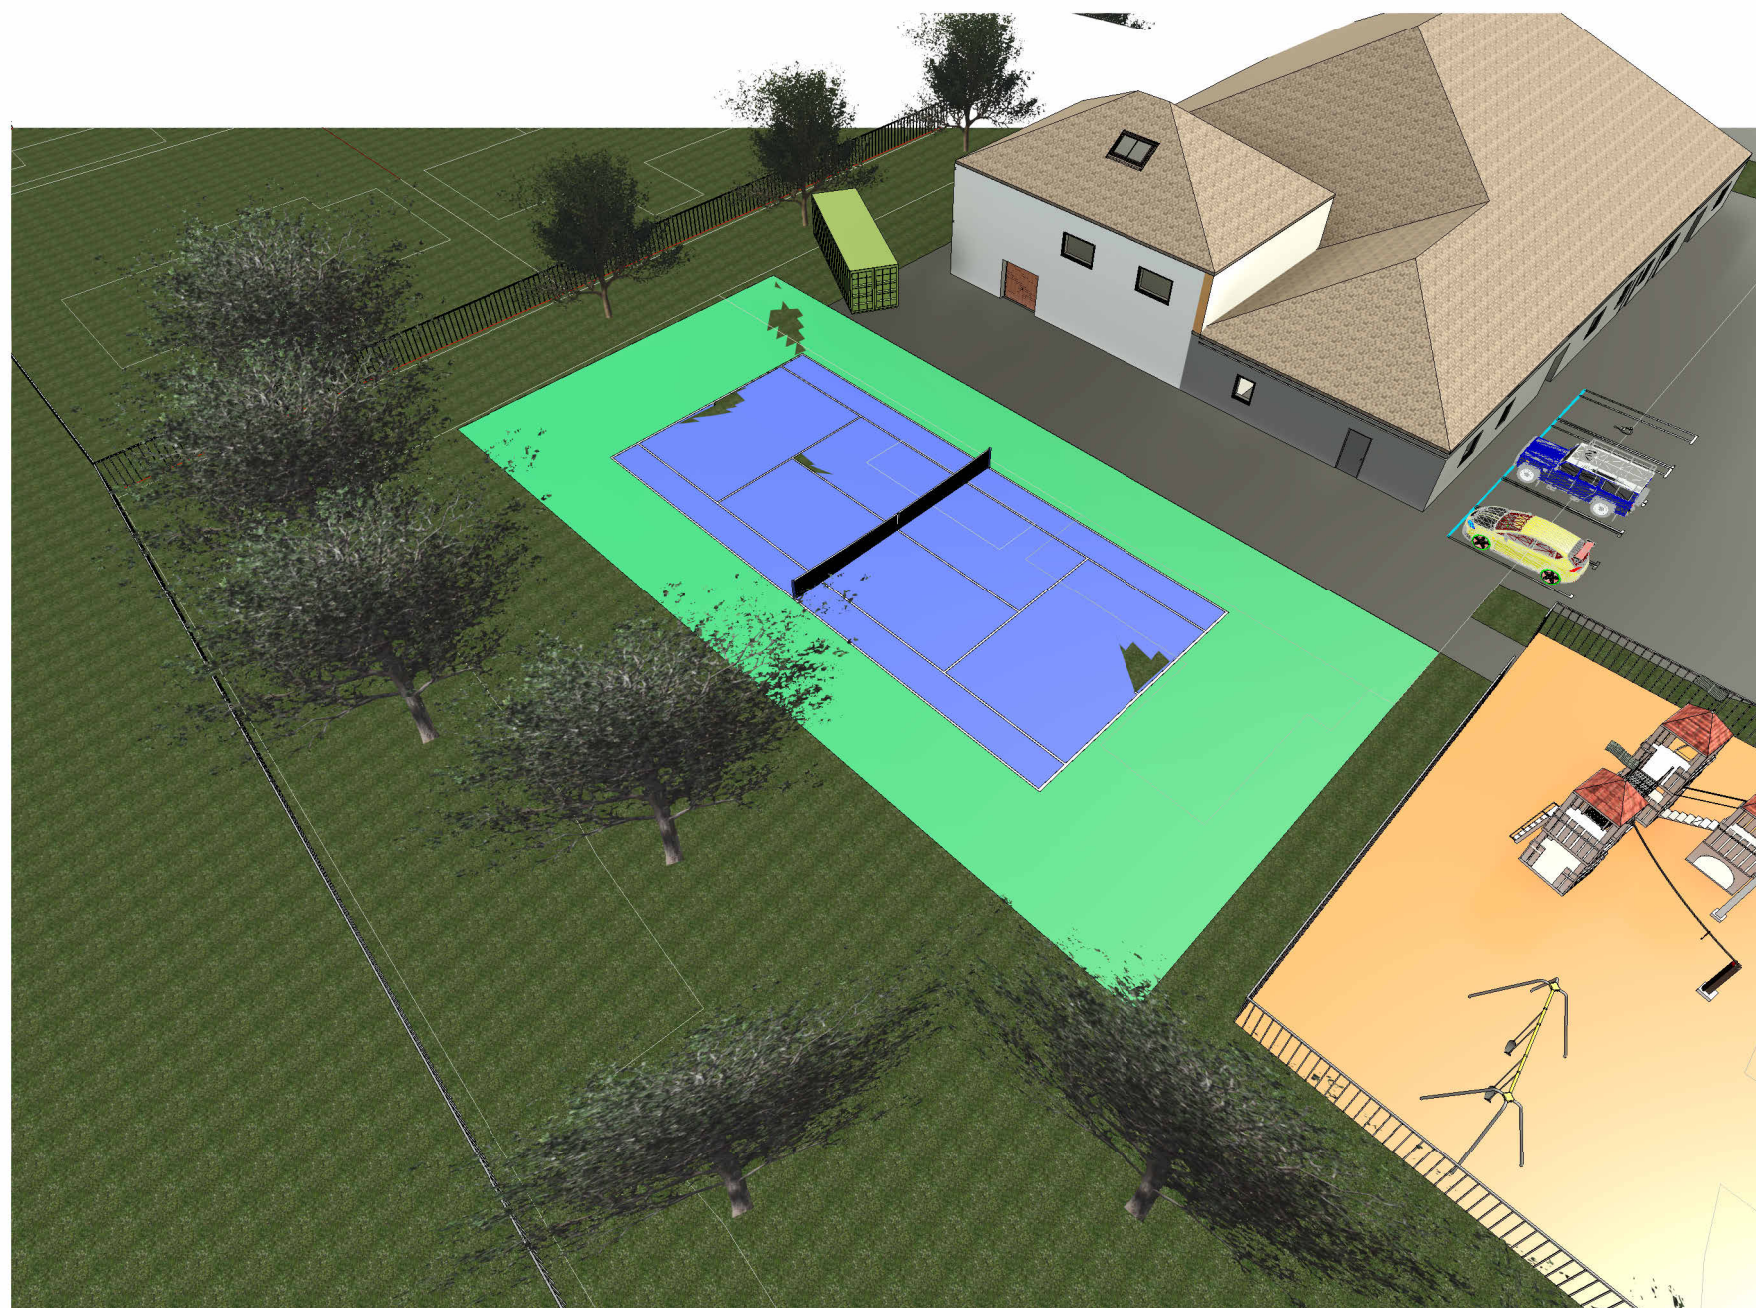

1 Hard play

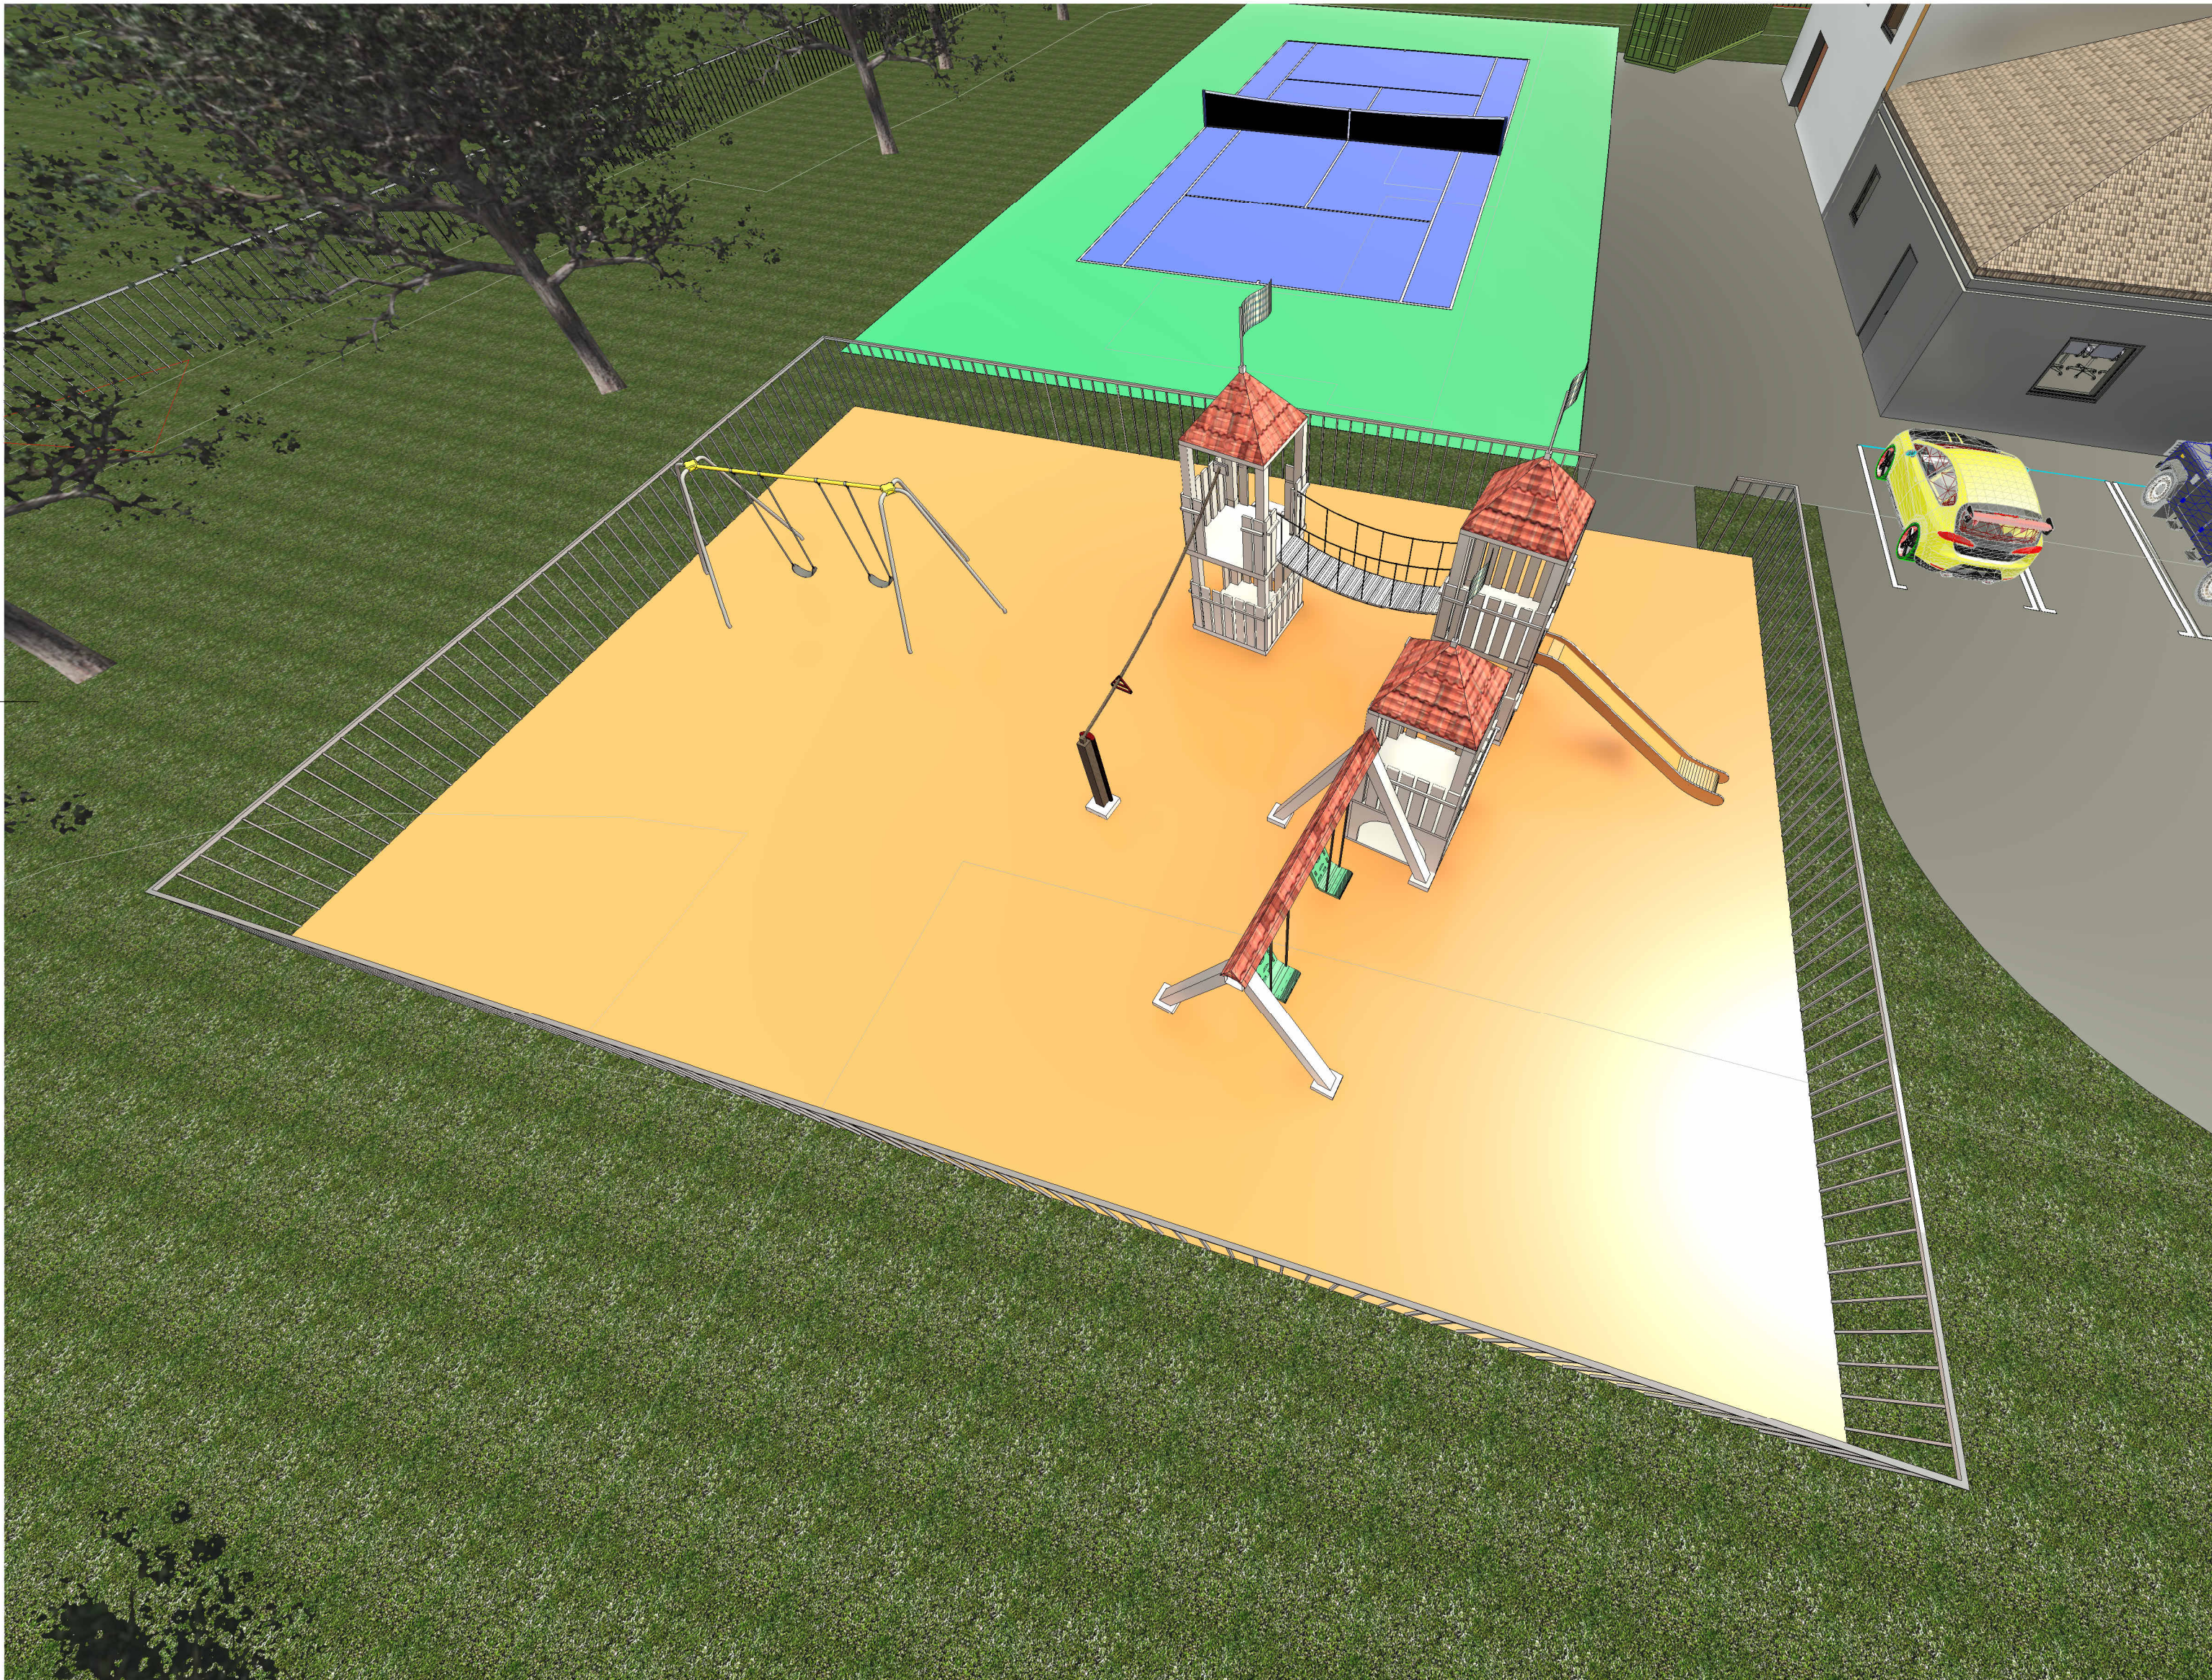

2 Soft Play



1 ICT Room




2 Reception Class



3 Staff Room

 

Property Title Ysgol Glangwili	Detail Existing Site Plan & Demo	Property (zone) (Level) (Type) Discipline Number Description Status Revision Functional Spatial Form Breakdown Breakdown										scale 1 : 1000	drawn SD	 Prifysgol Cymru Y Drindod Dewi Sant University of Wales Trinity Saint David	(S0) UNCONTROLLED Not to be used as a reference document Check Status Before Quoting	Rev/Date/By	
		5010 SD XX ZZ D A 9001 Existing Site Plan & Demo S1 NA										date 05/05/23	checked GT			SAI Campus Kerp Road Swinehead SA1 1AA	Revision
		File Path: C:\Users\Steffan\Documents\Luni 22-23\Gw\IPL OAD\Ysgol Glangwili Revit file.rvt															