






Property Title Intelligent Modelling Digital Submission	Detail EXISTING SITE PLANS	Property — Originator — (Zone) Functional Breakdown — (Level) Spatial Breakdown — (Type) Form — Role — Number — Description — Suitability — Revision										scale As indicated	drawn LKING	 Prifysgol Cymru Y Drindod Dewi Sant University of Wales Trinity Saint David	(S0) UNCONTROLLED Not to be used as a reference document Check Status Before Quoting	Rev/Date/By	
		0001 — UWTS — XX — ZZ — GA — CM — 101 — EXISTING SITE PLANS — Project Status										date	checked				Prifysgol Cymru Y Drindod Dewi Sant University of Wales Trinity Saint David
		File Path: C:\Users\2320088\OneDrive - University of Wales Trinity Saint David\REVIT\ASSIGNMENT\ASSIGNMENT REVIT EXISTING PLANS.rvt										05/02/25	Checker				SAI Campus King's Road Swansea SA1 8HD

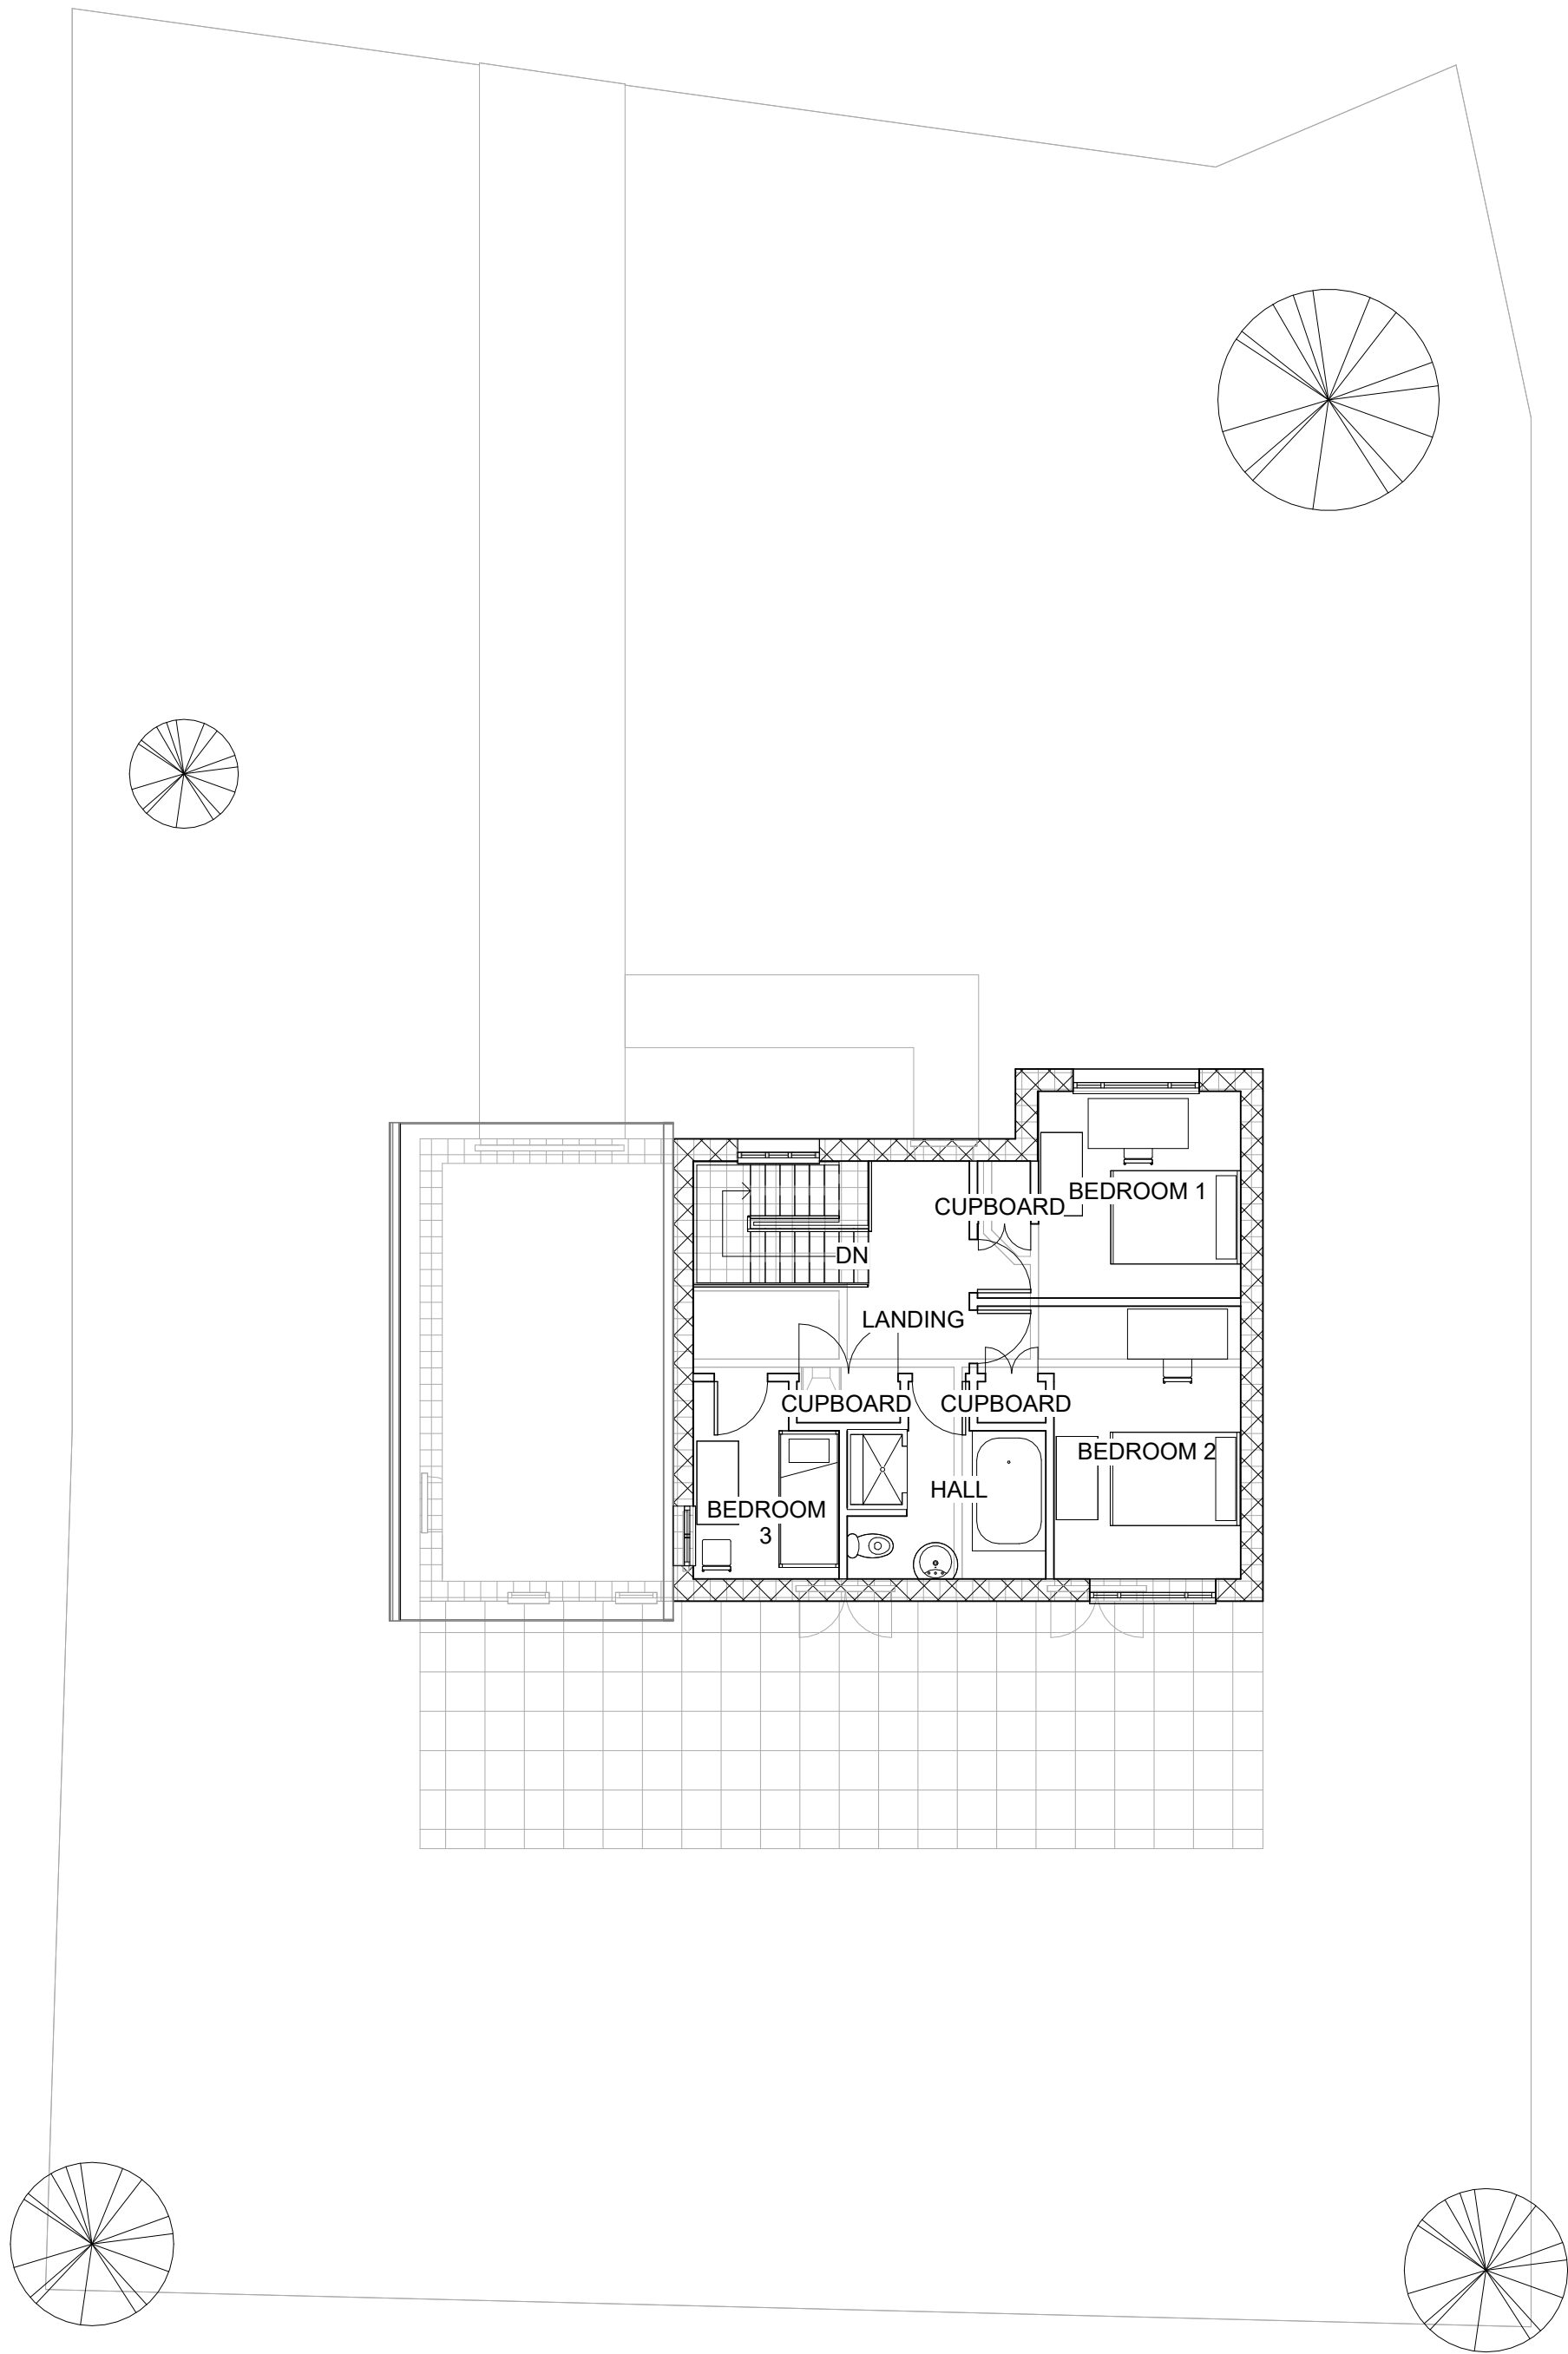


1 FF PLAN
1 : 100

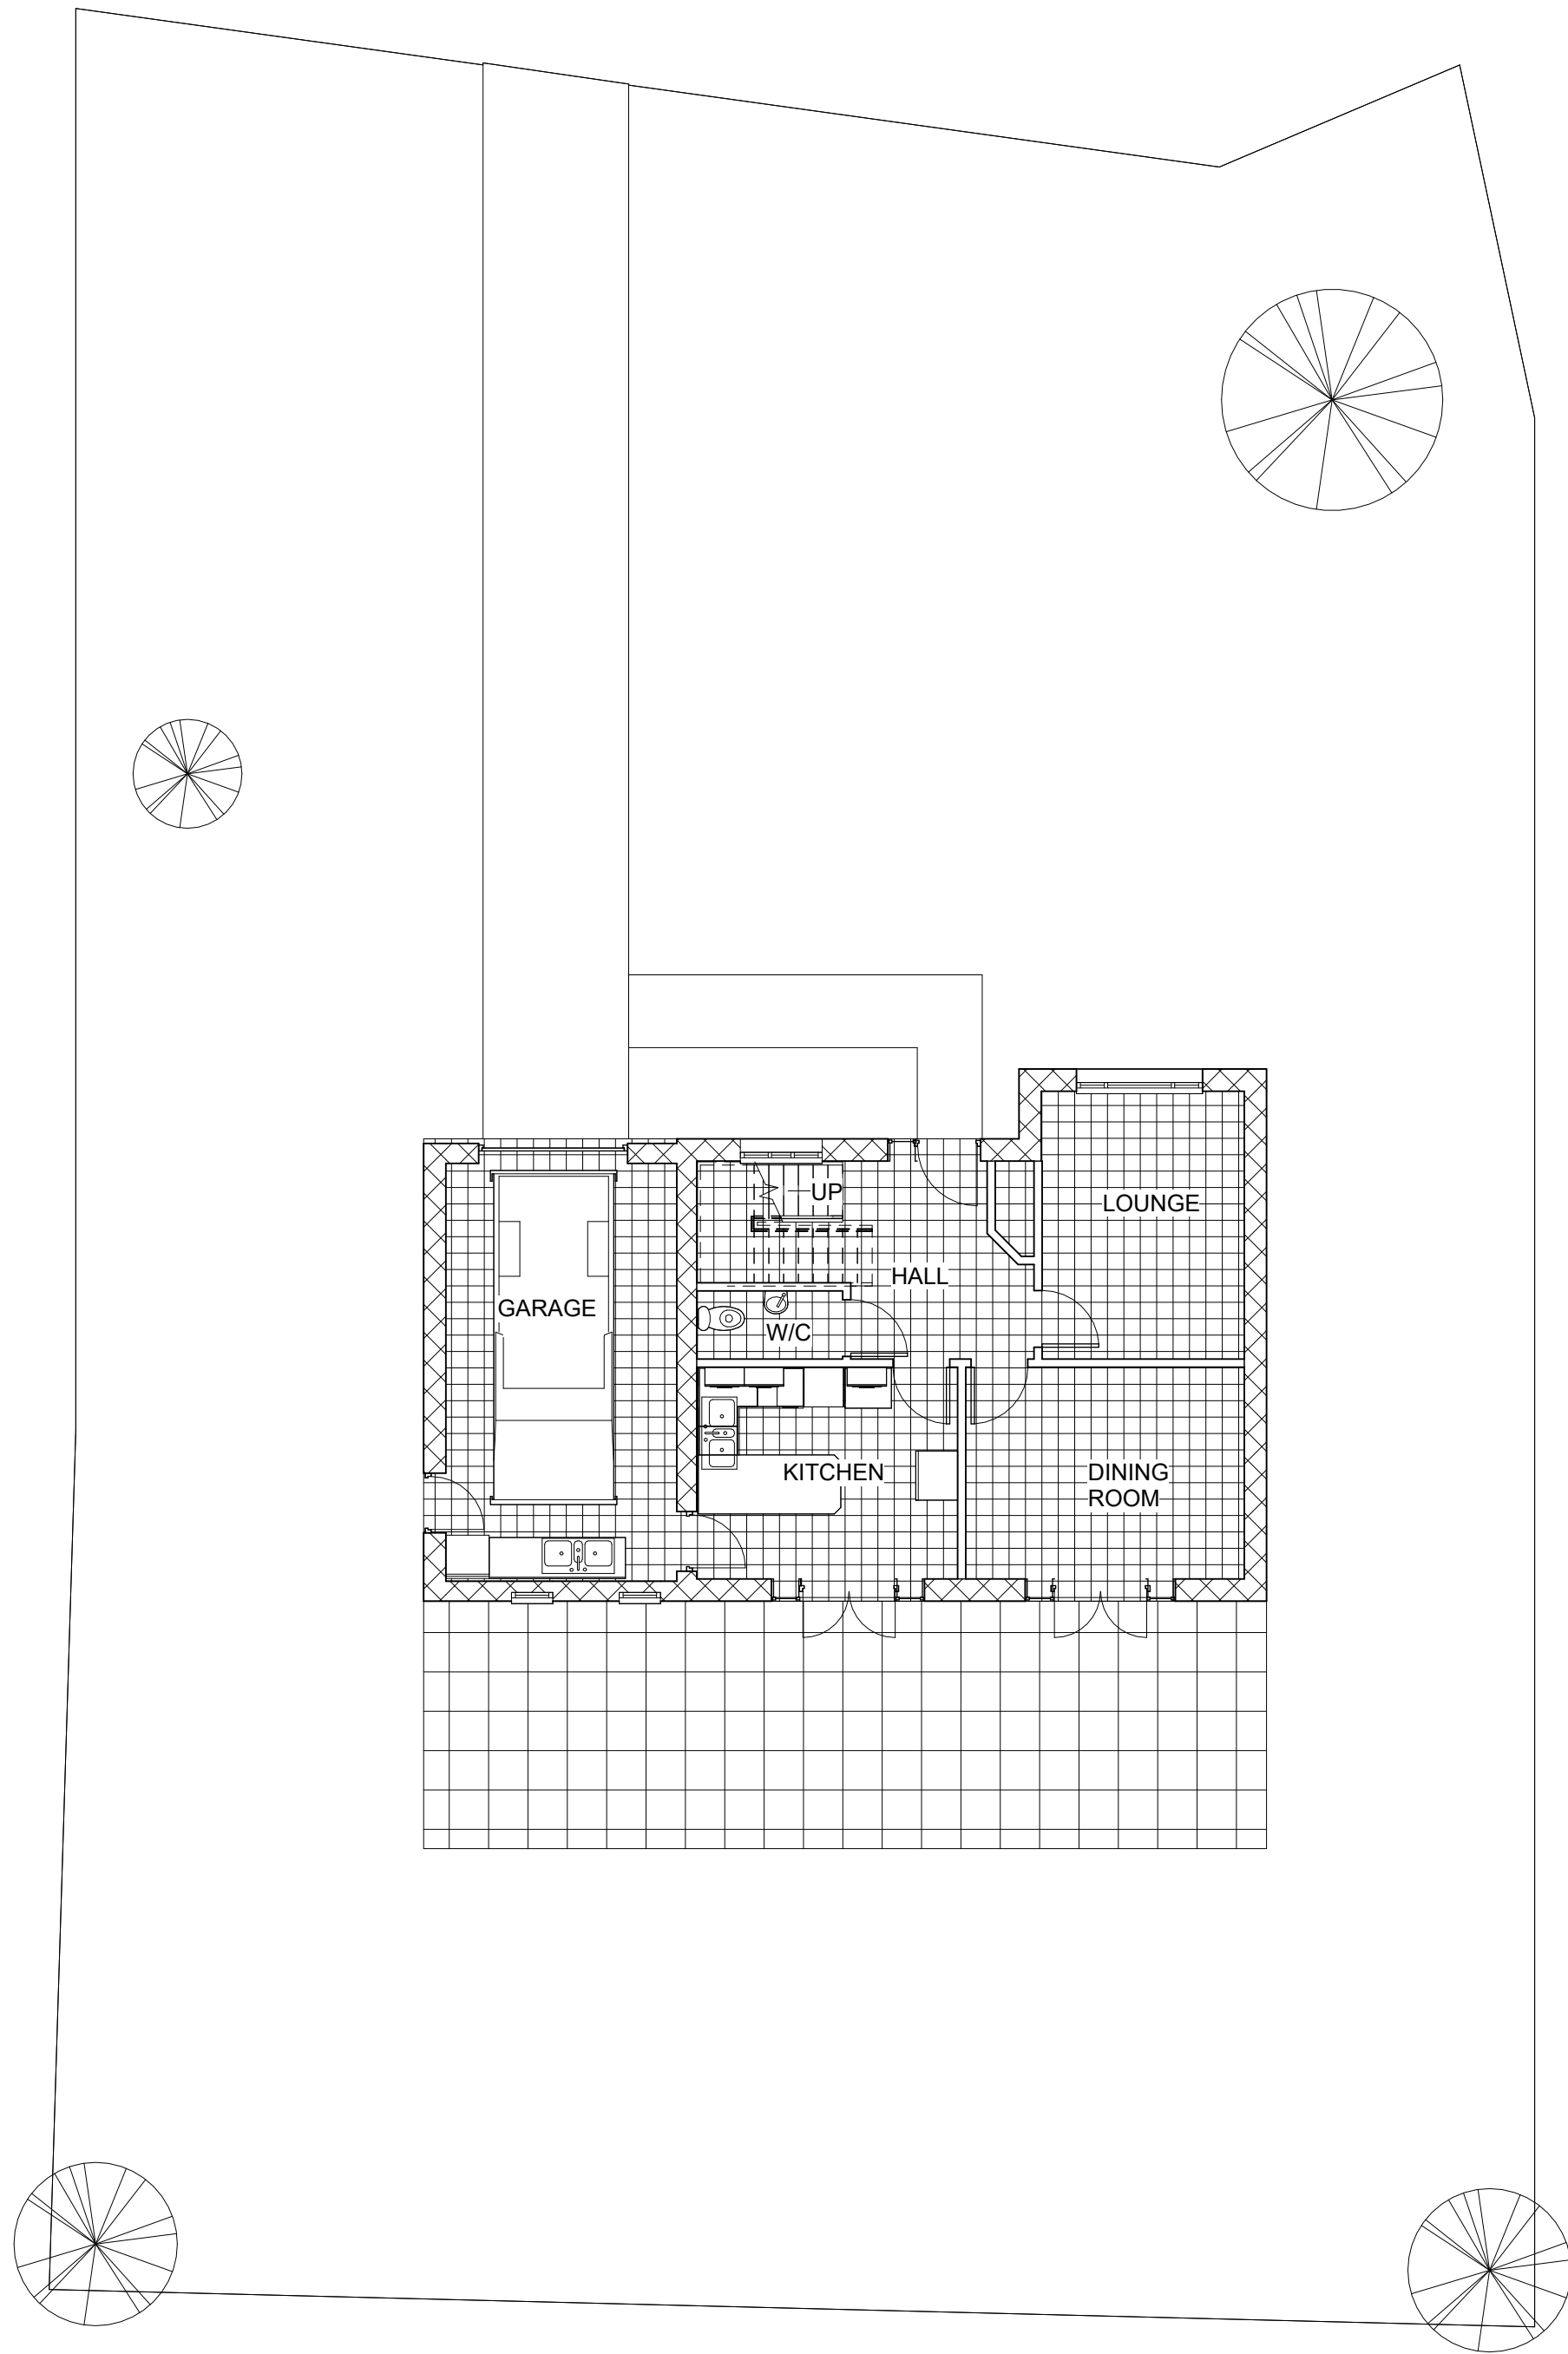


2 GF PLAN
1 : 100

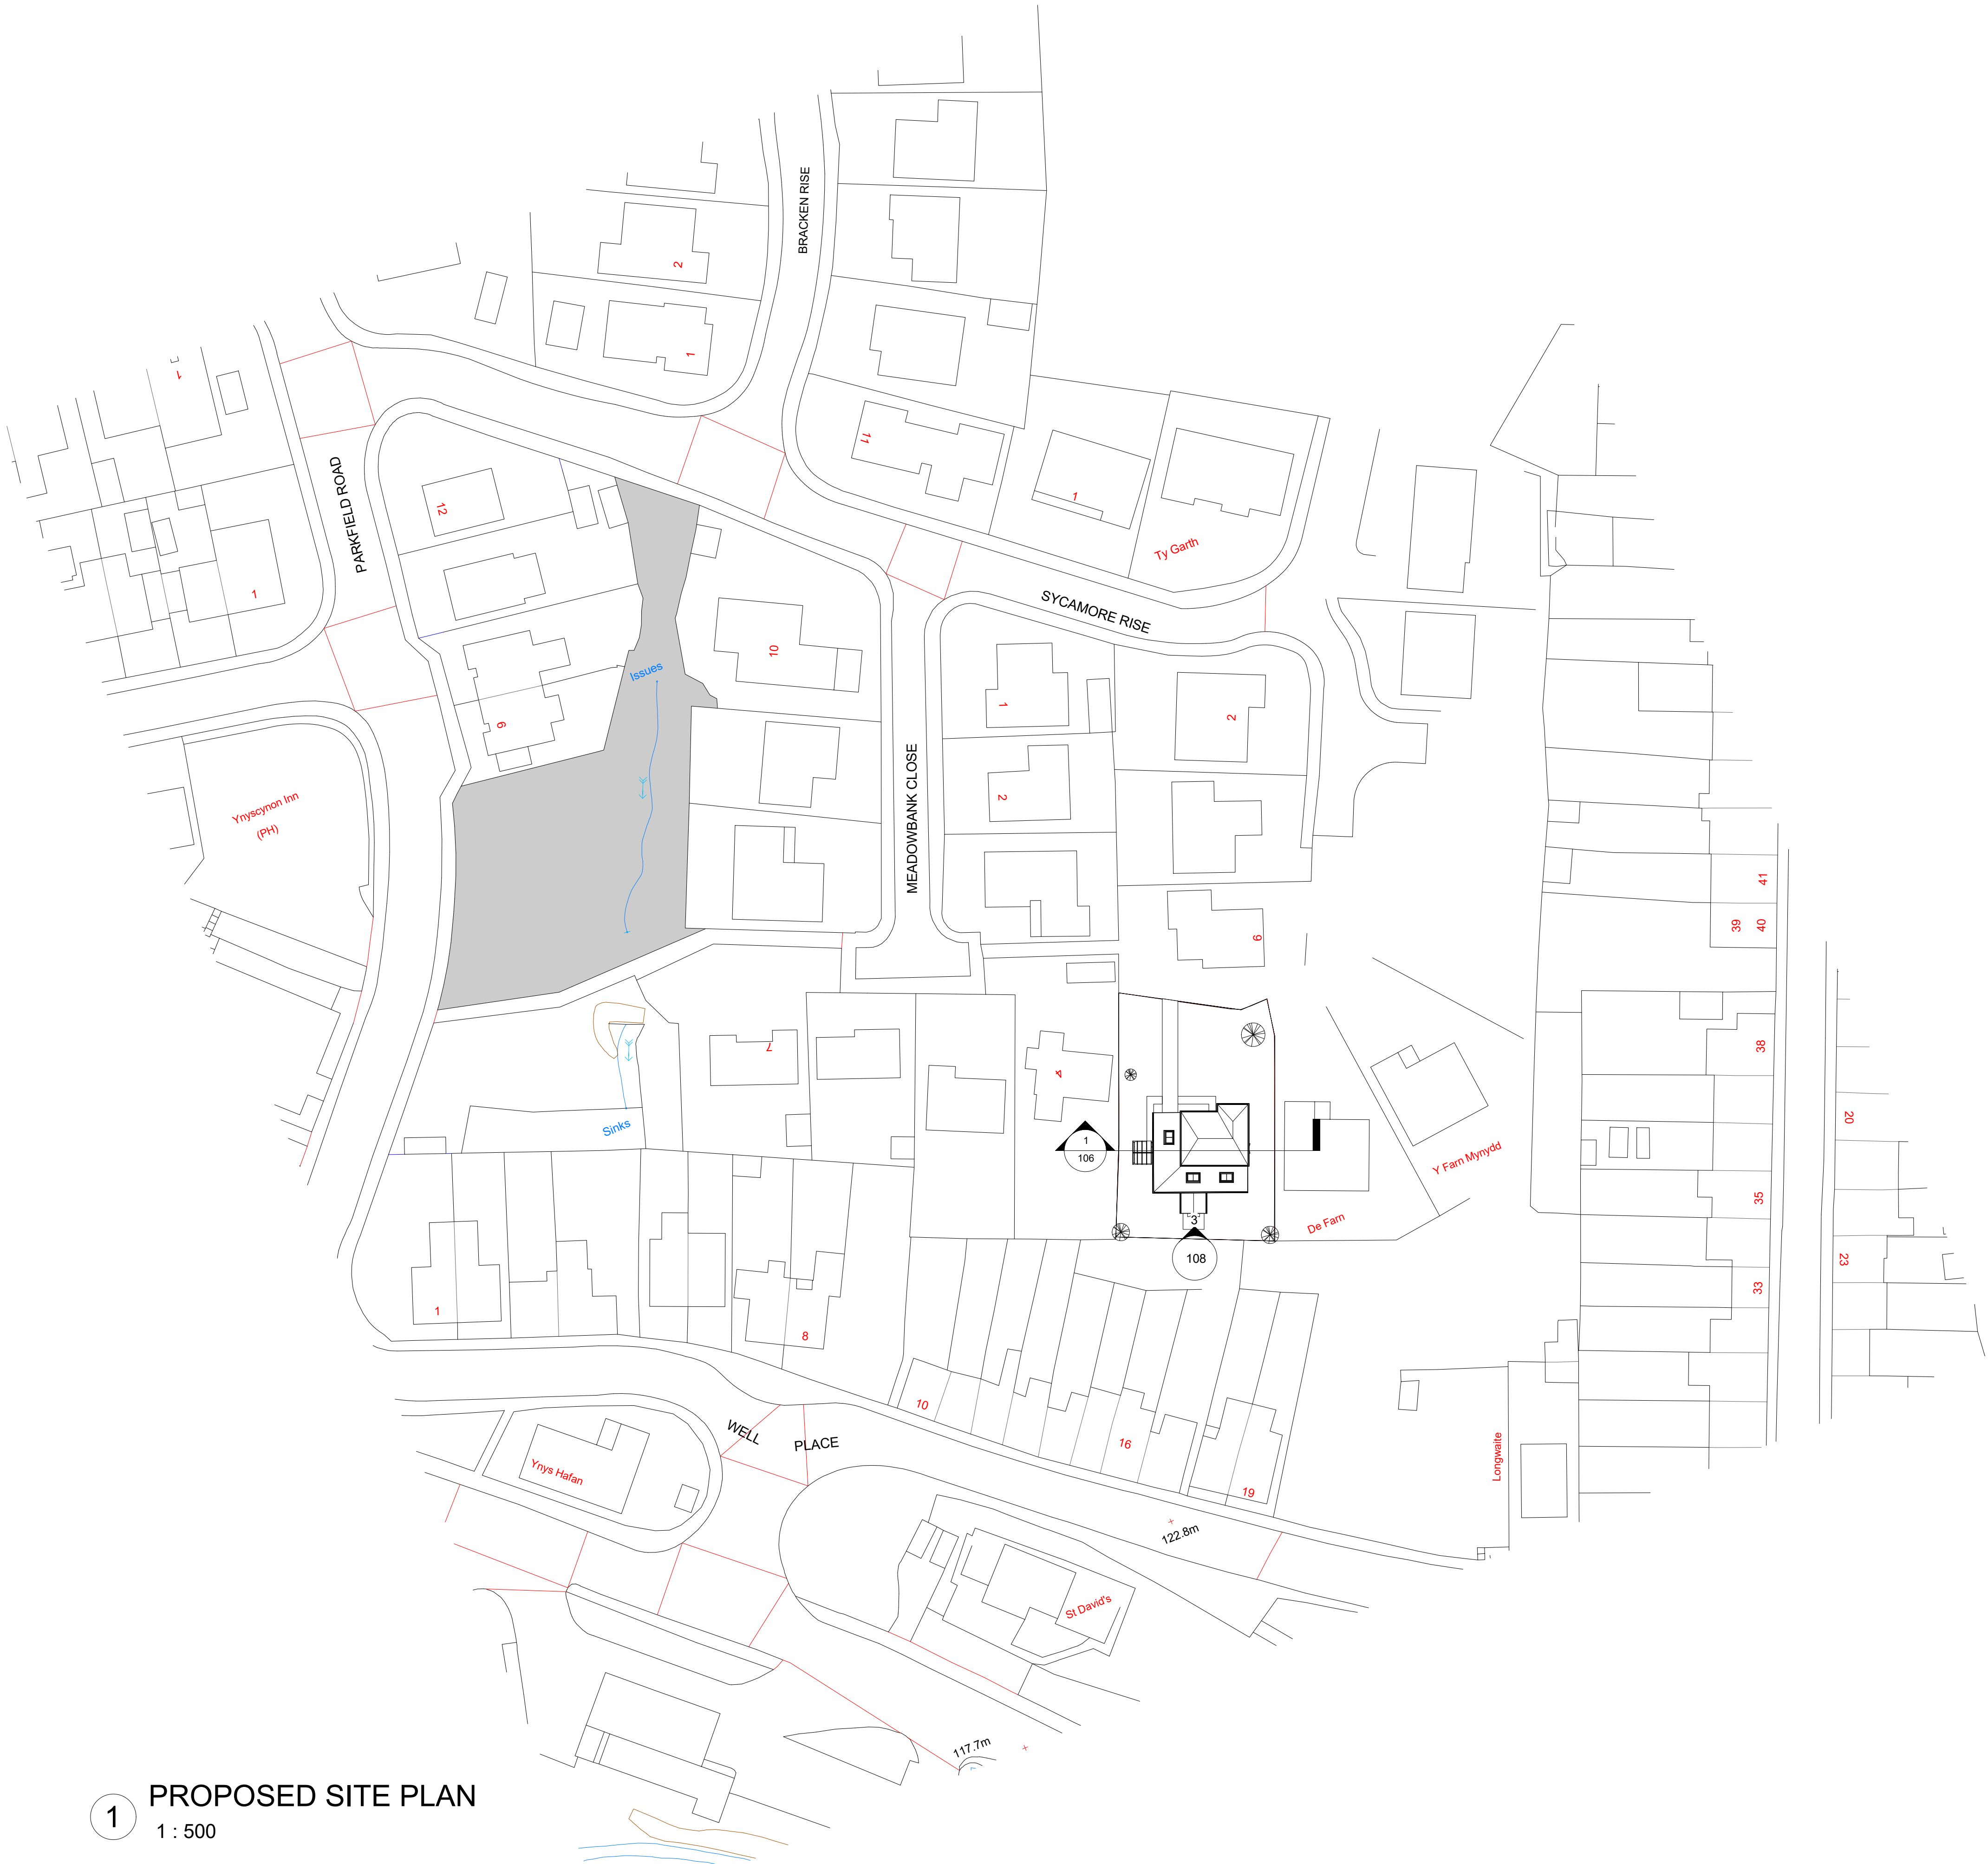


1 PROPOSED SITE PLAN
1 : 500

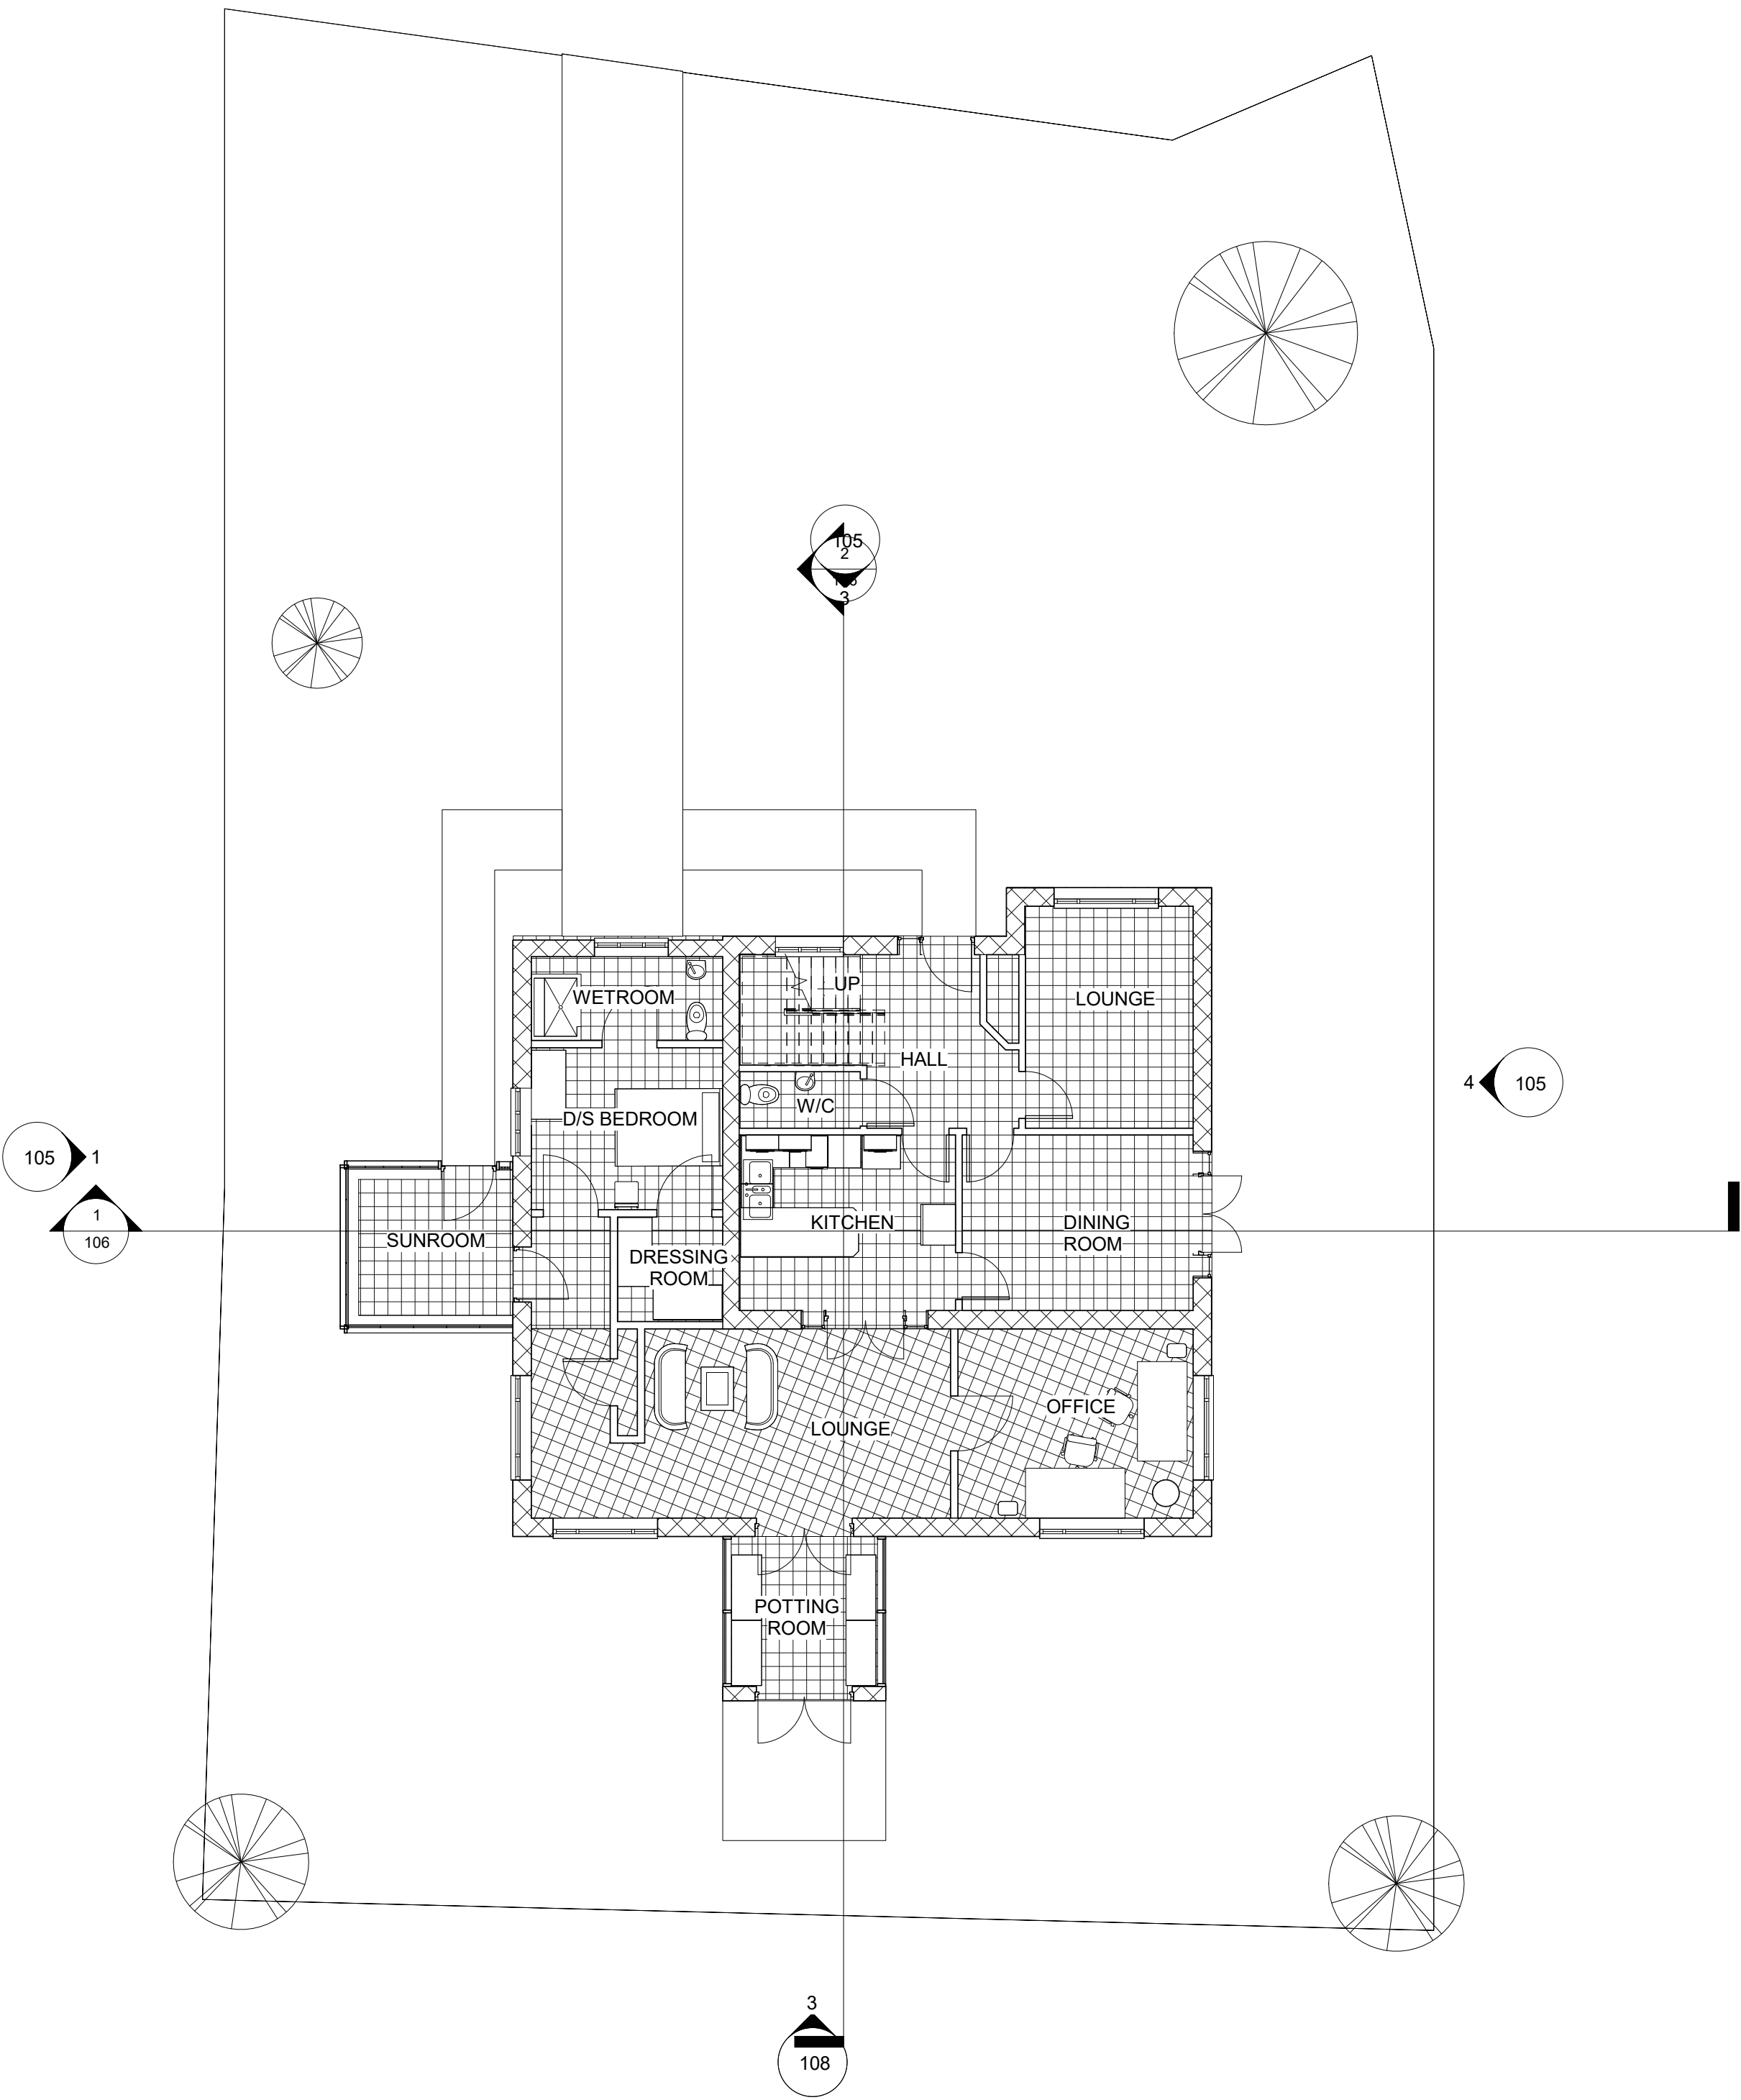


1 GF PLAN
1 : 100

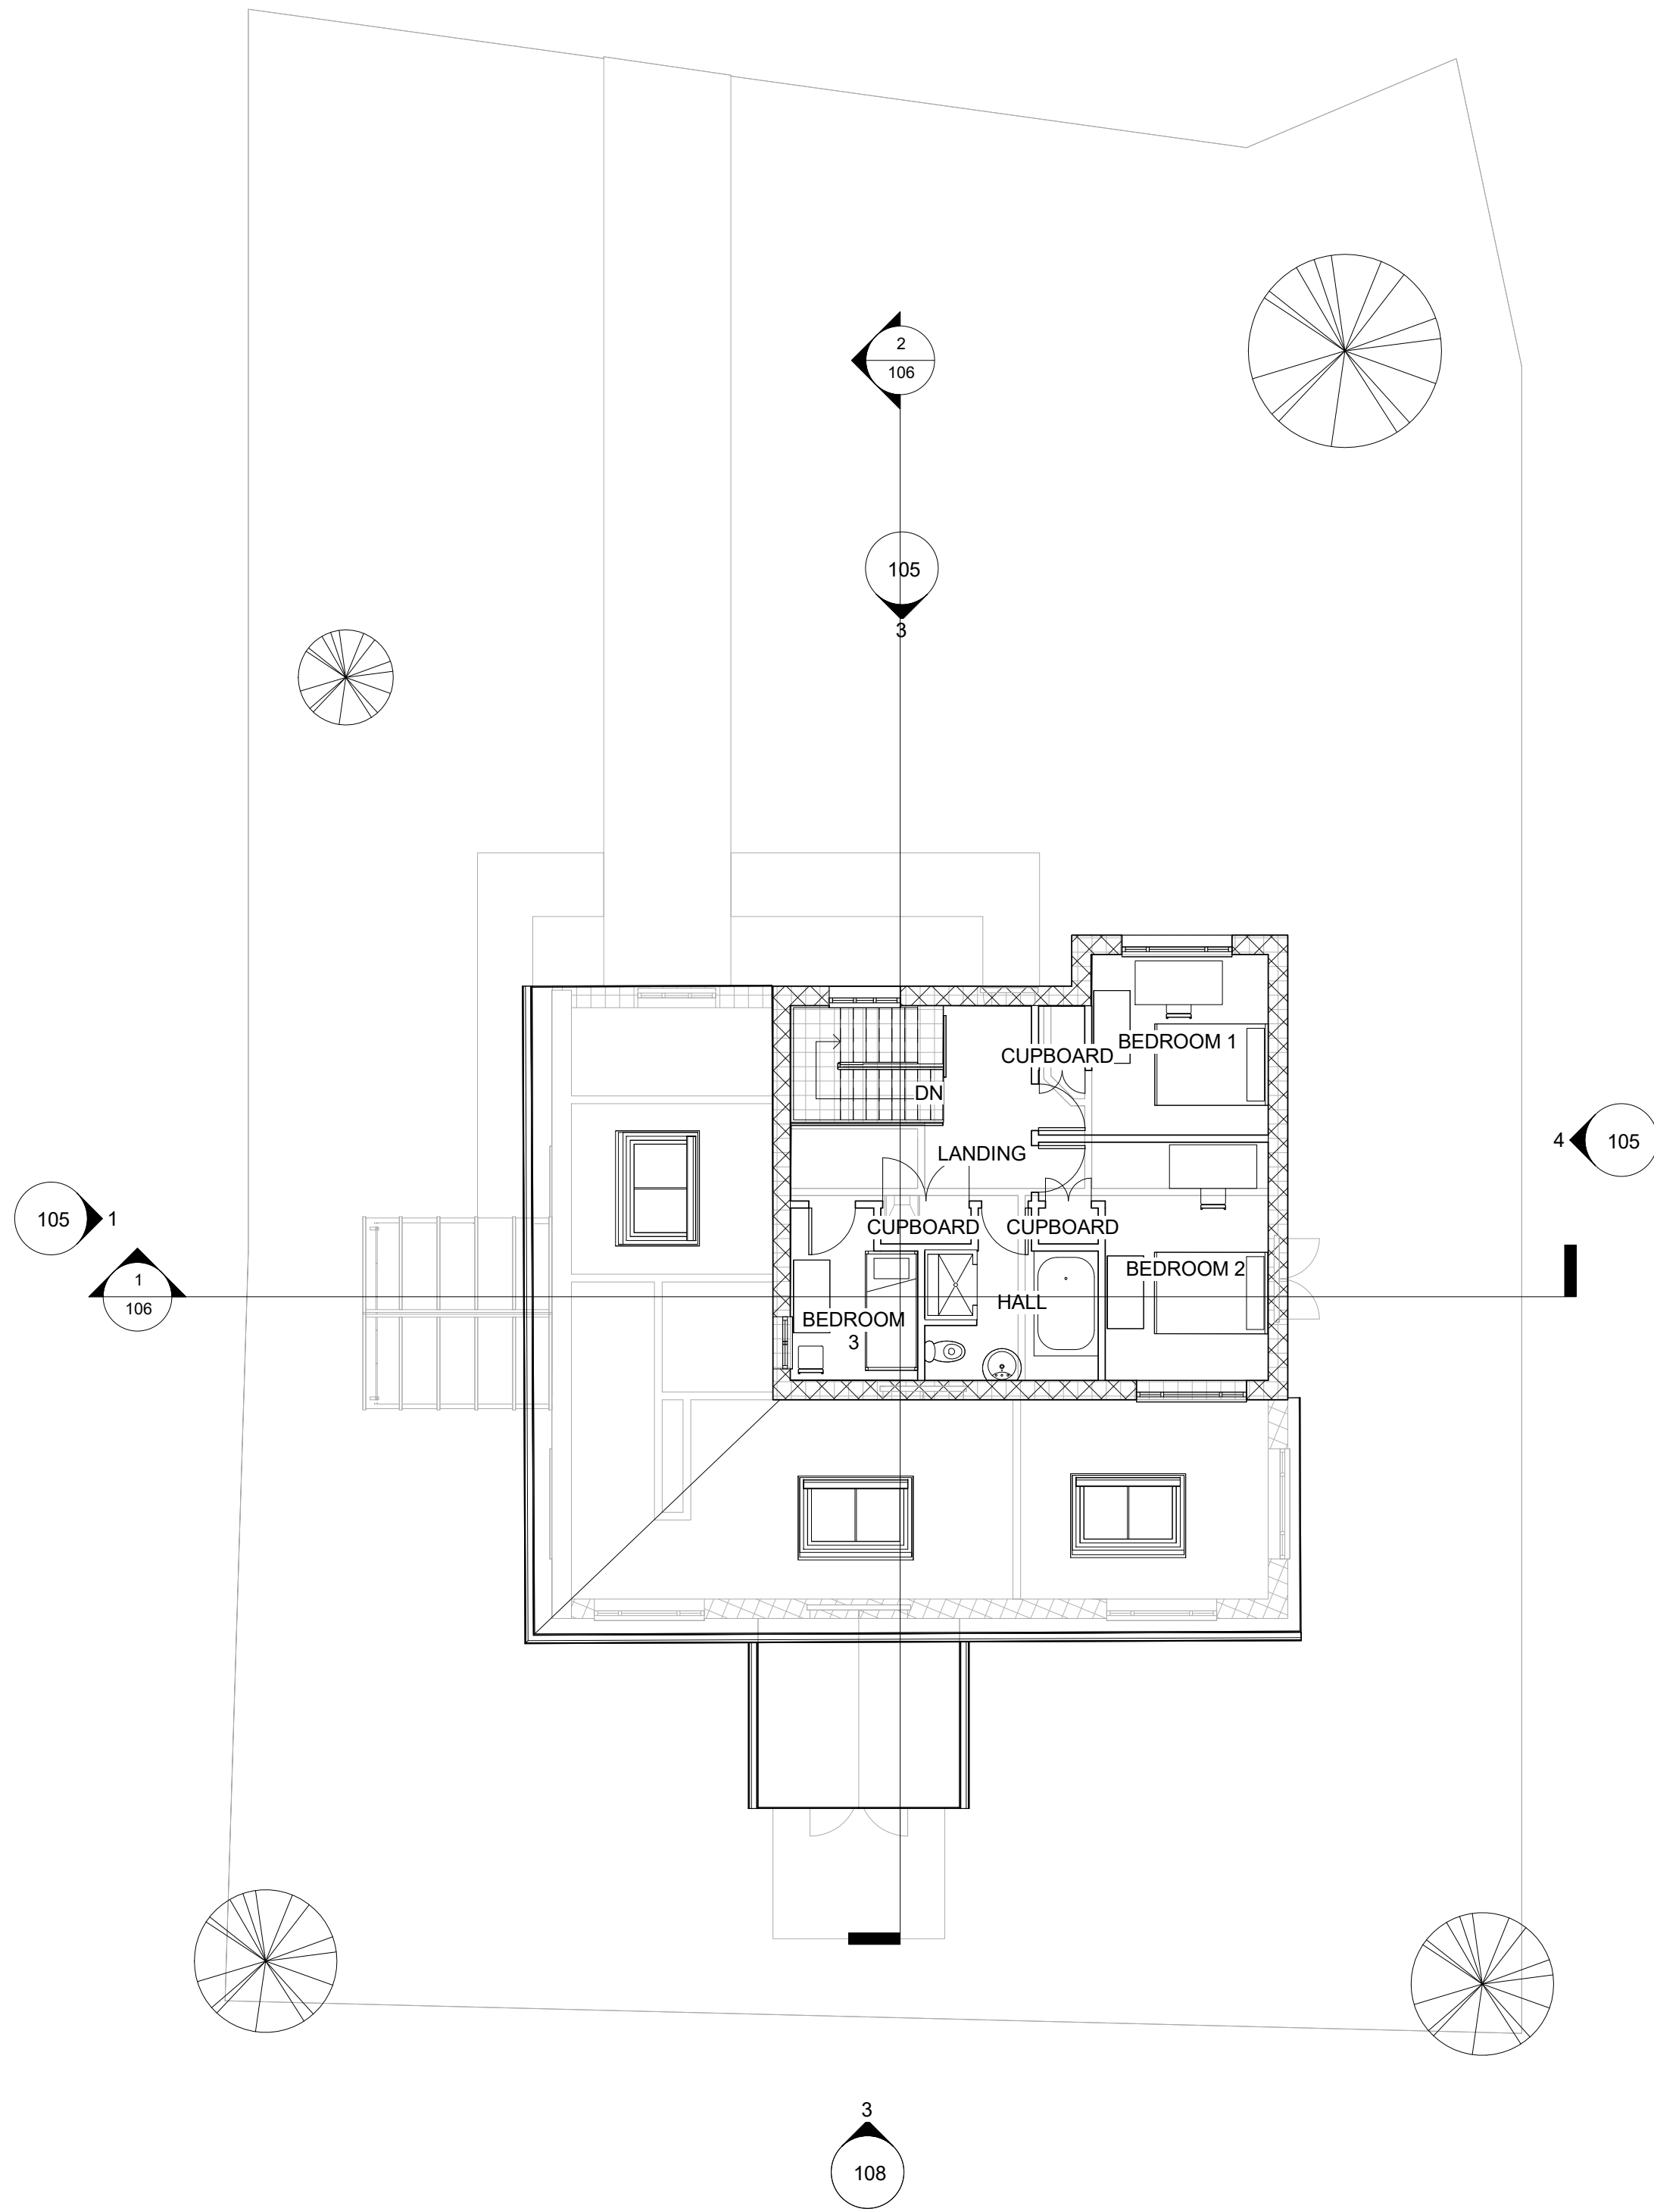


2 FF PLAN
1 : 100

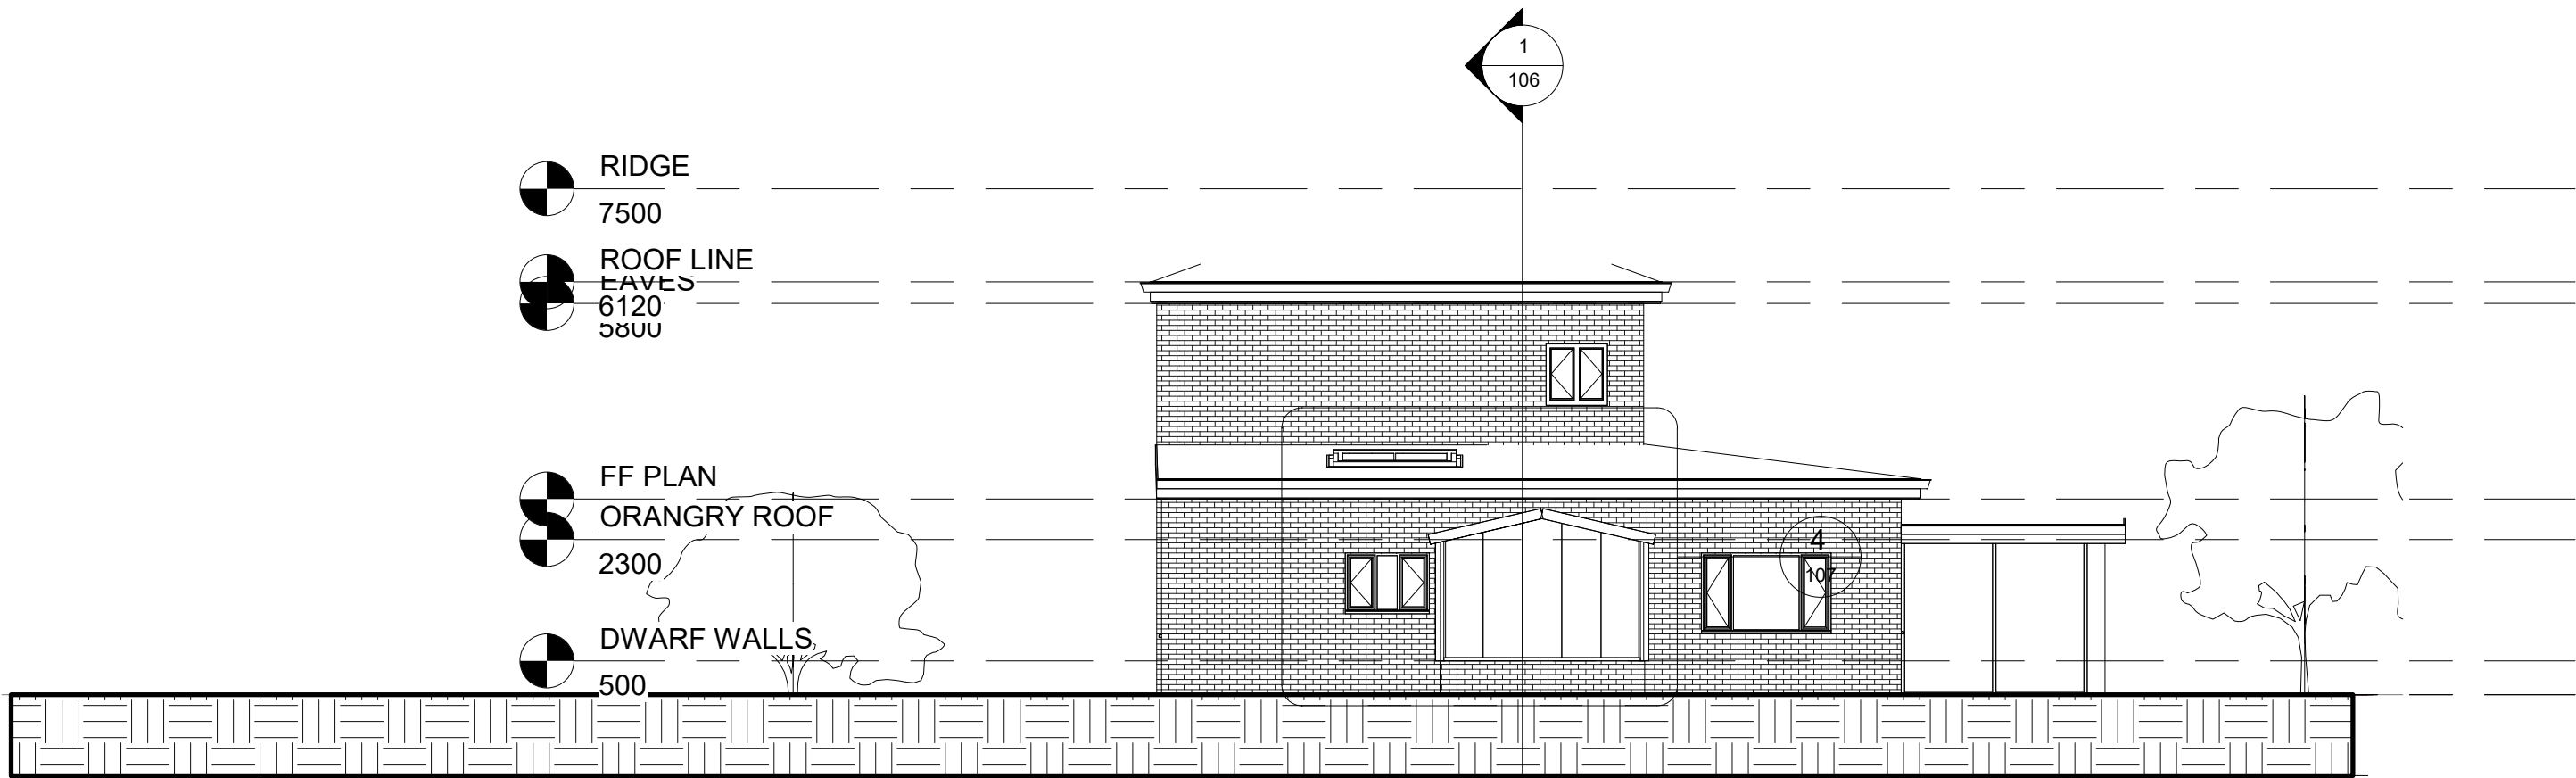


1 EAST ELEVATION
1 : 100

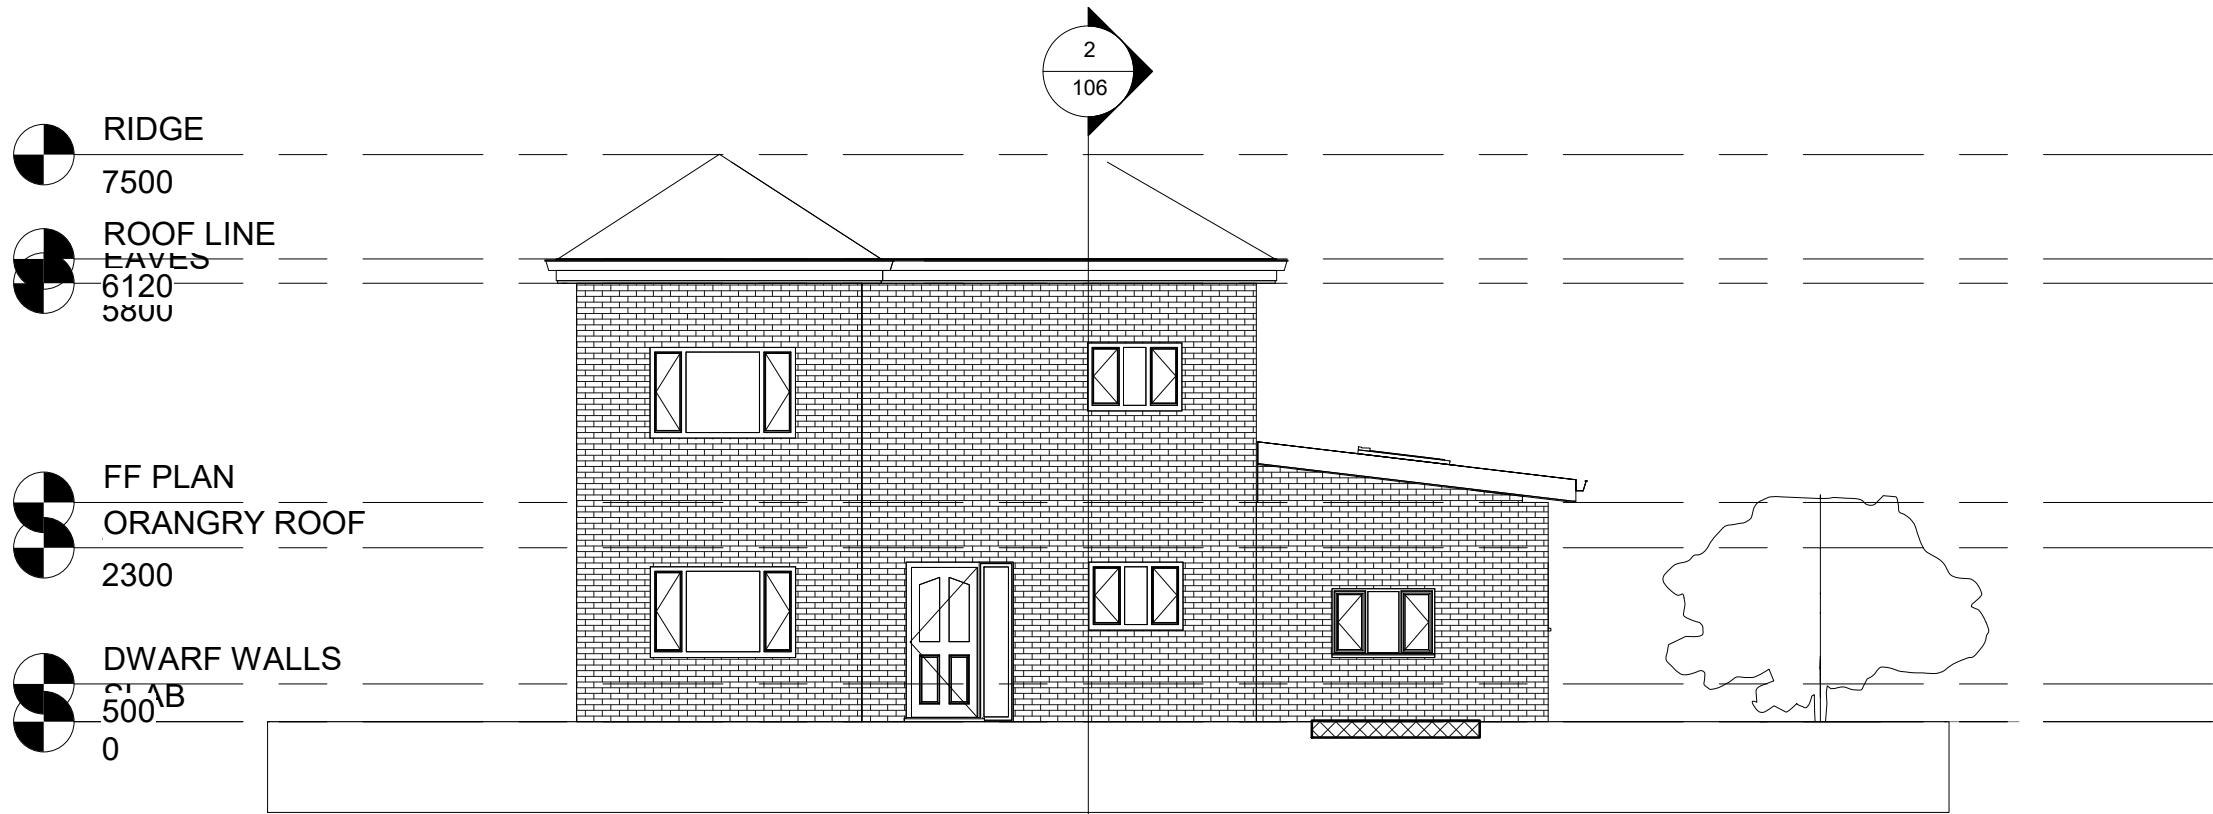

3 SOUTH ELEVATION
1 : 100

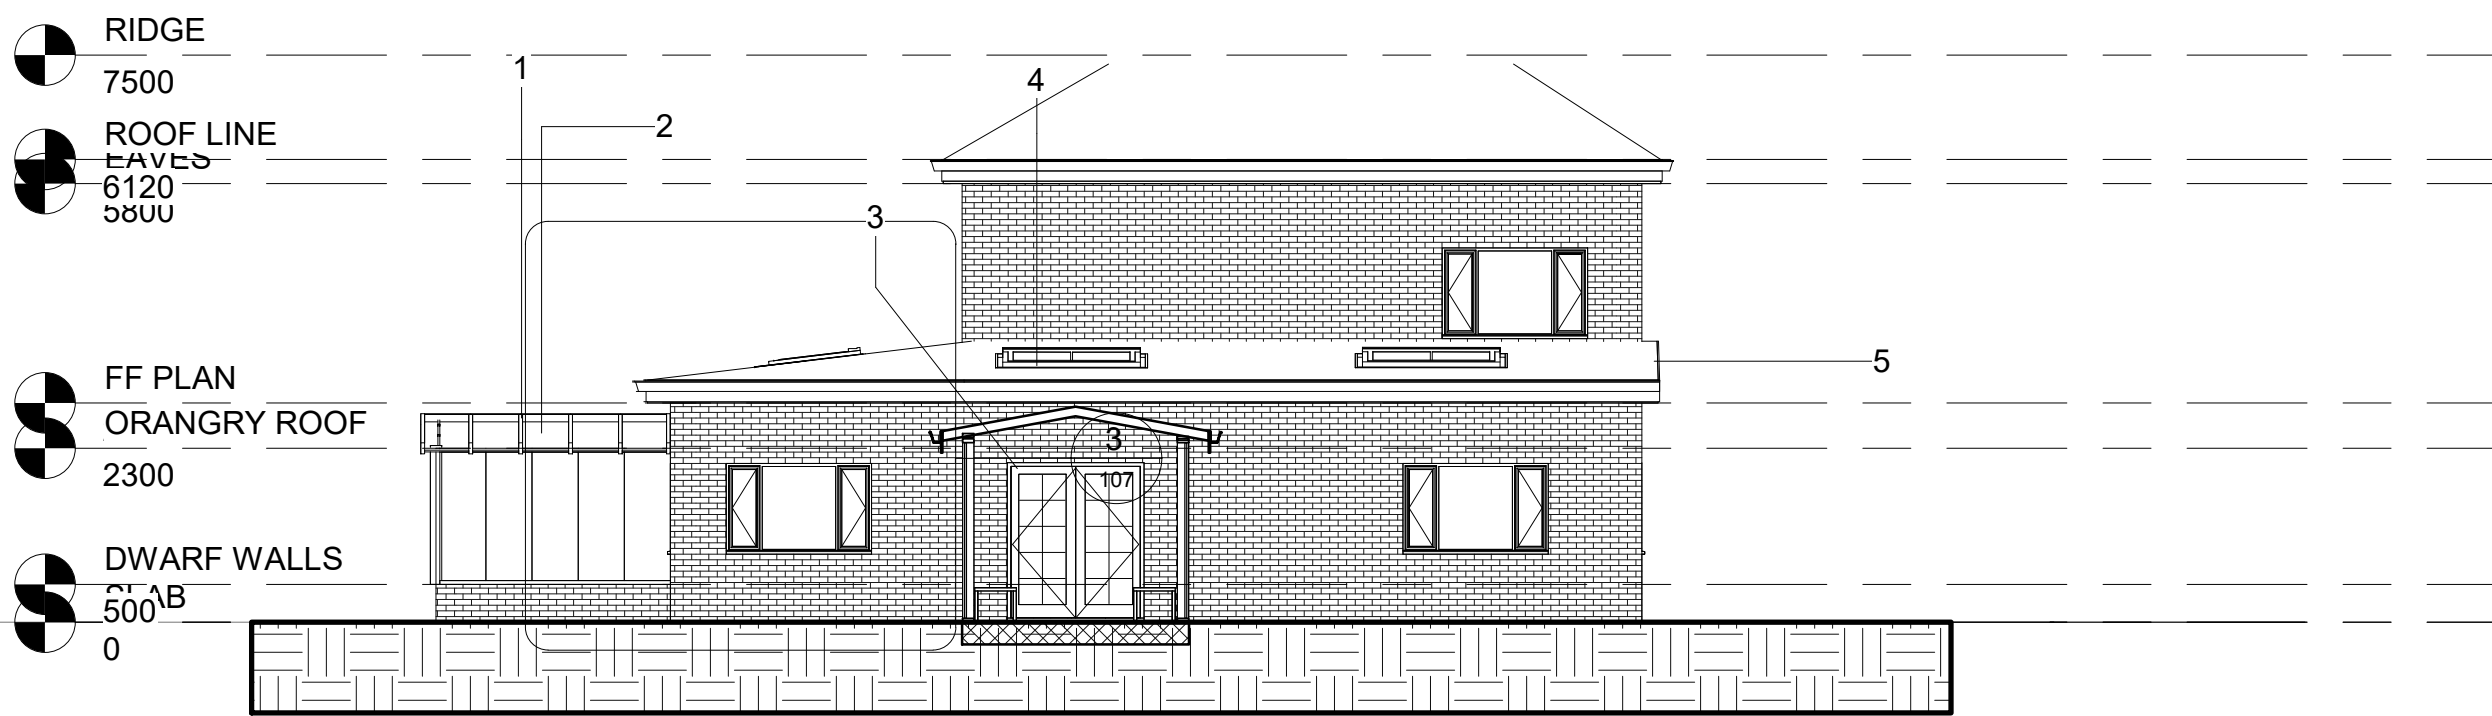


2 NORTH ELEVATION
1 : 100

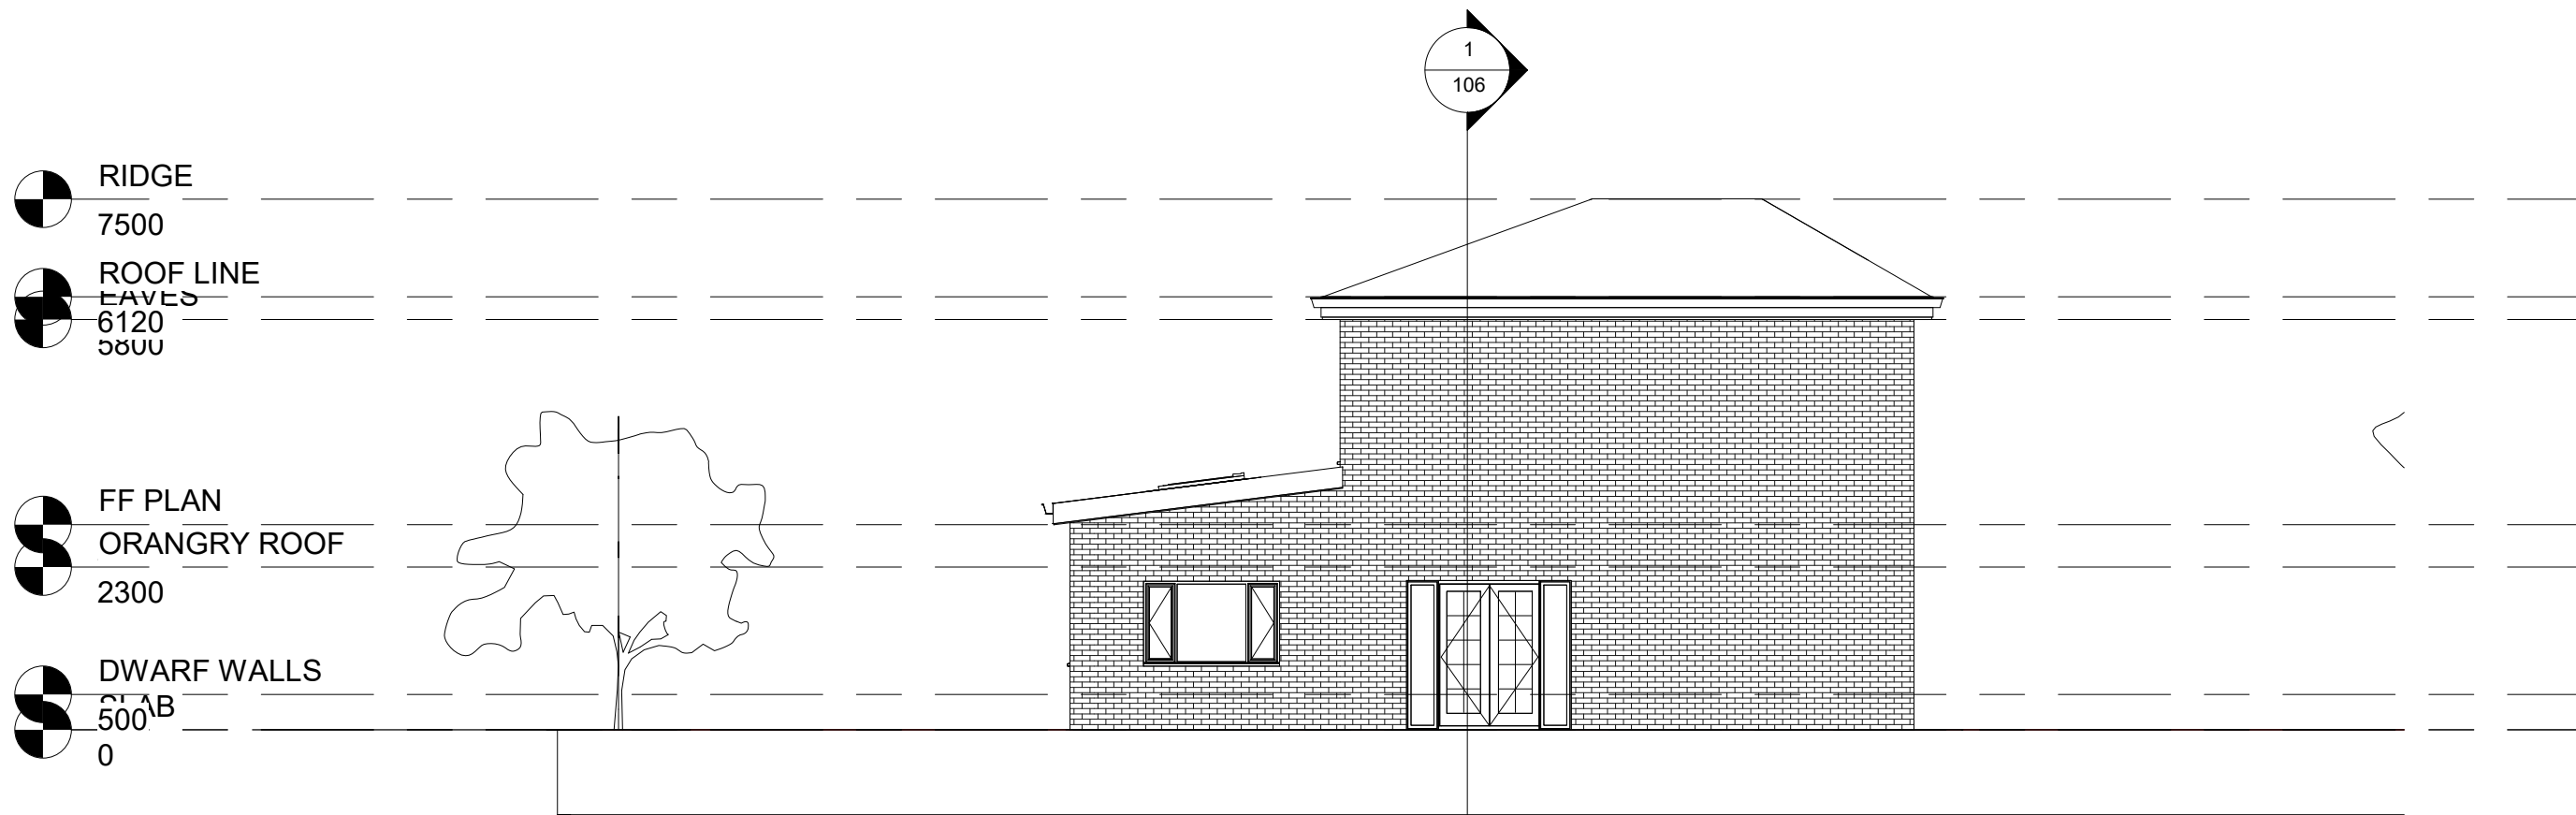


4 WEST ELEVATION
1 : 100


Materials Legend	
MTL TAG	MTL DESCRIPTION
01	Aluminium Frame
02	Glass Pane
03	PVC Windows & Doors
04	Roof Window (Velux)
05	Welsh Roof Slate

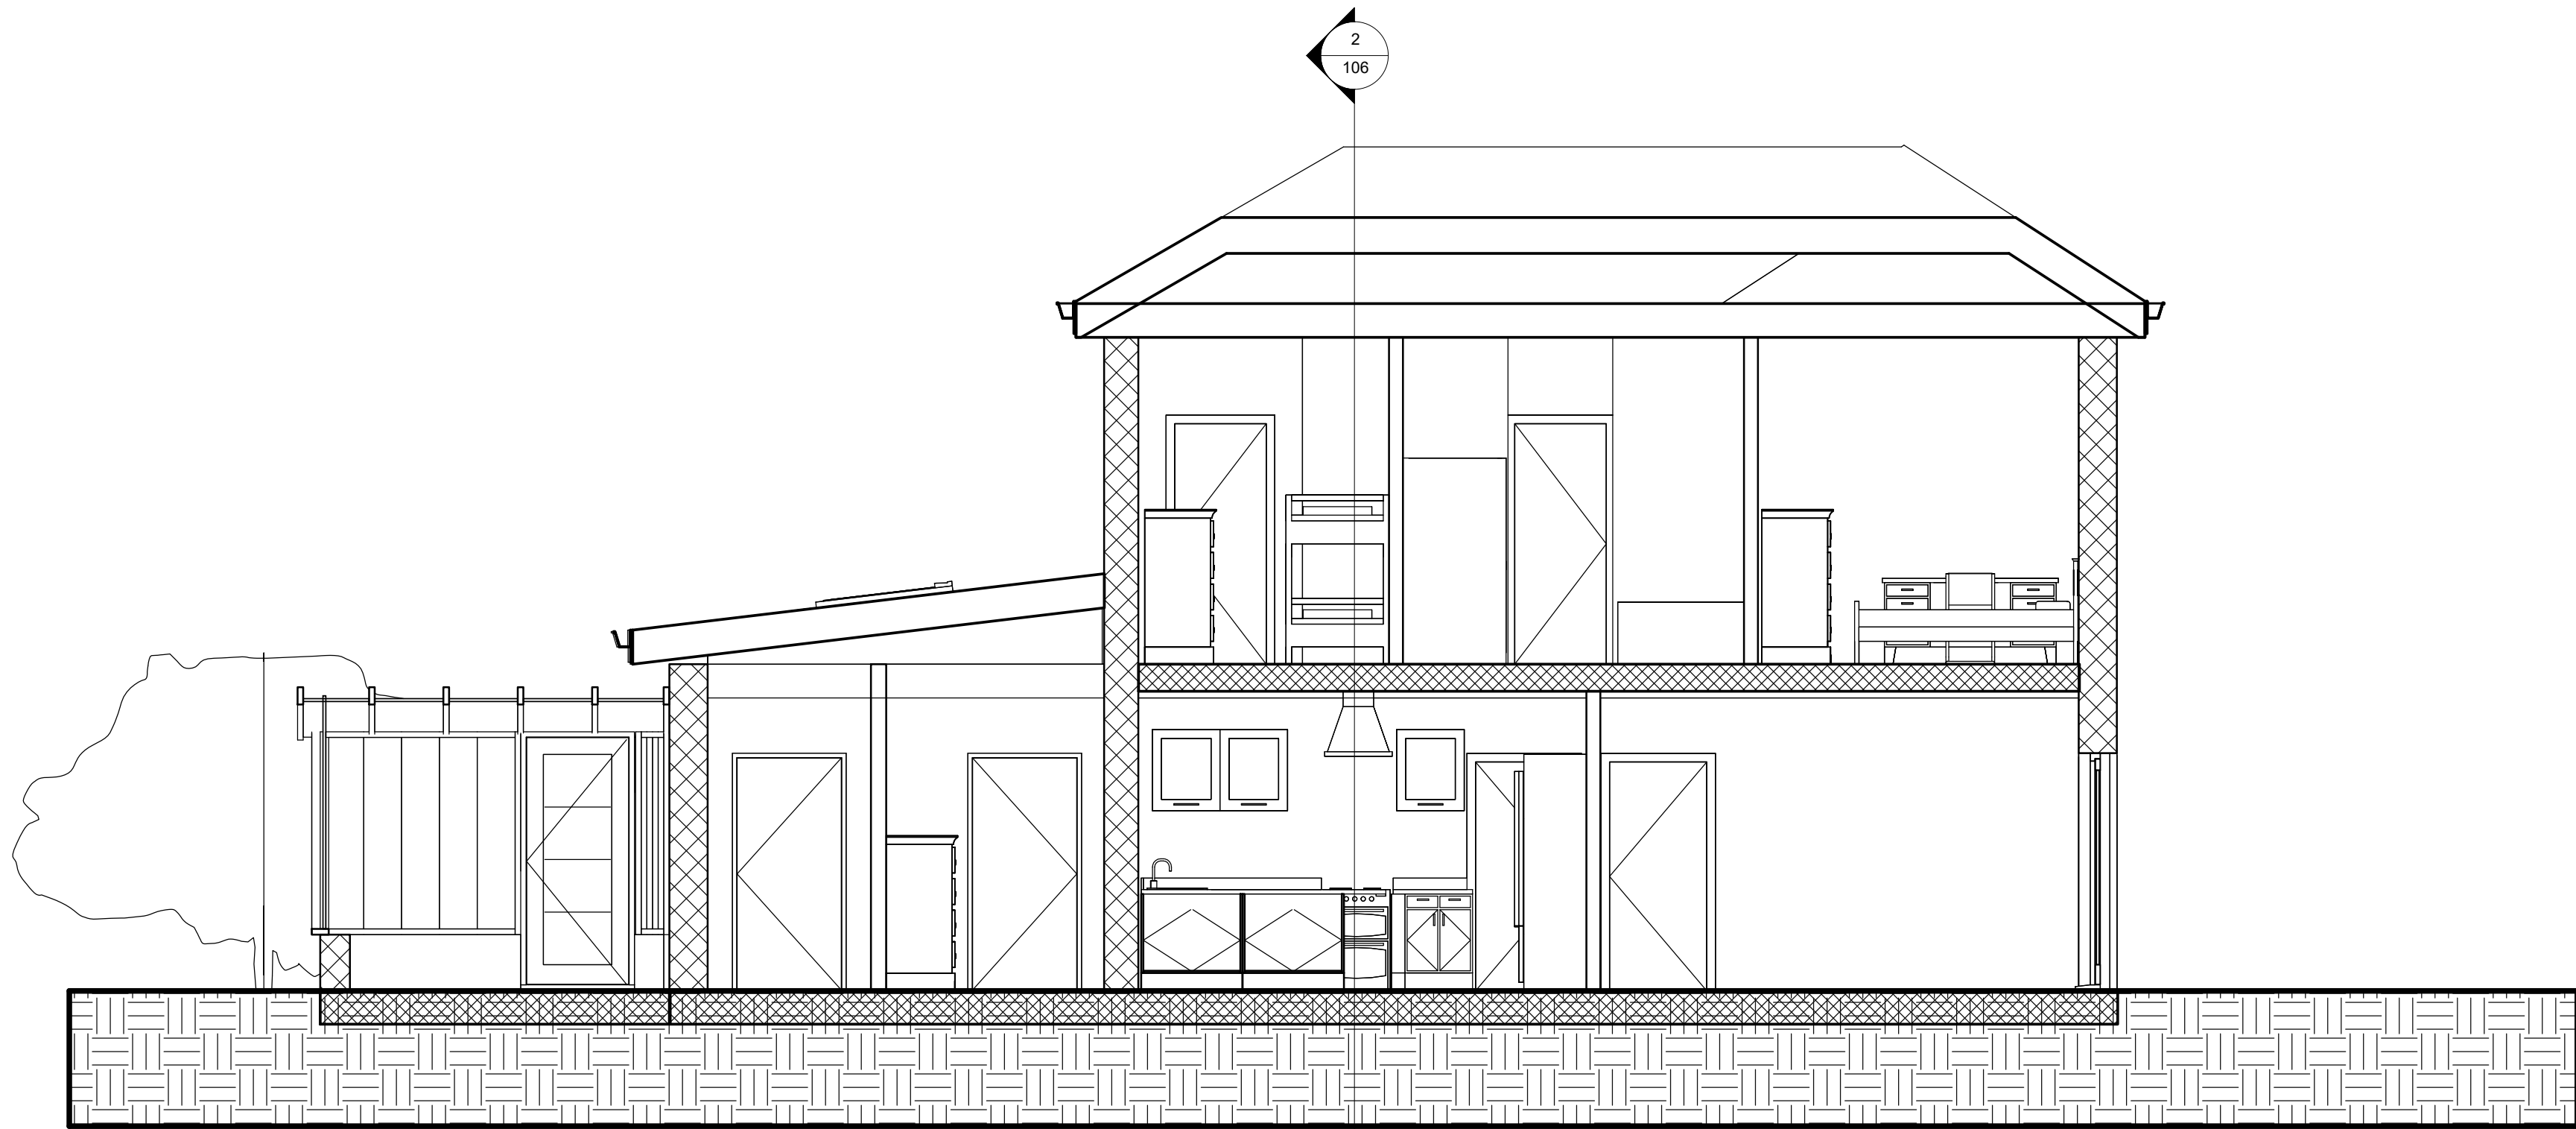


1 SHORT SECTION
1 : 50

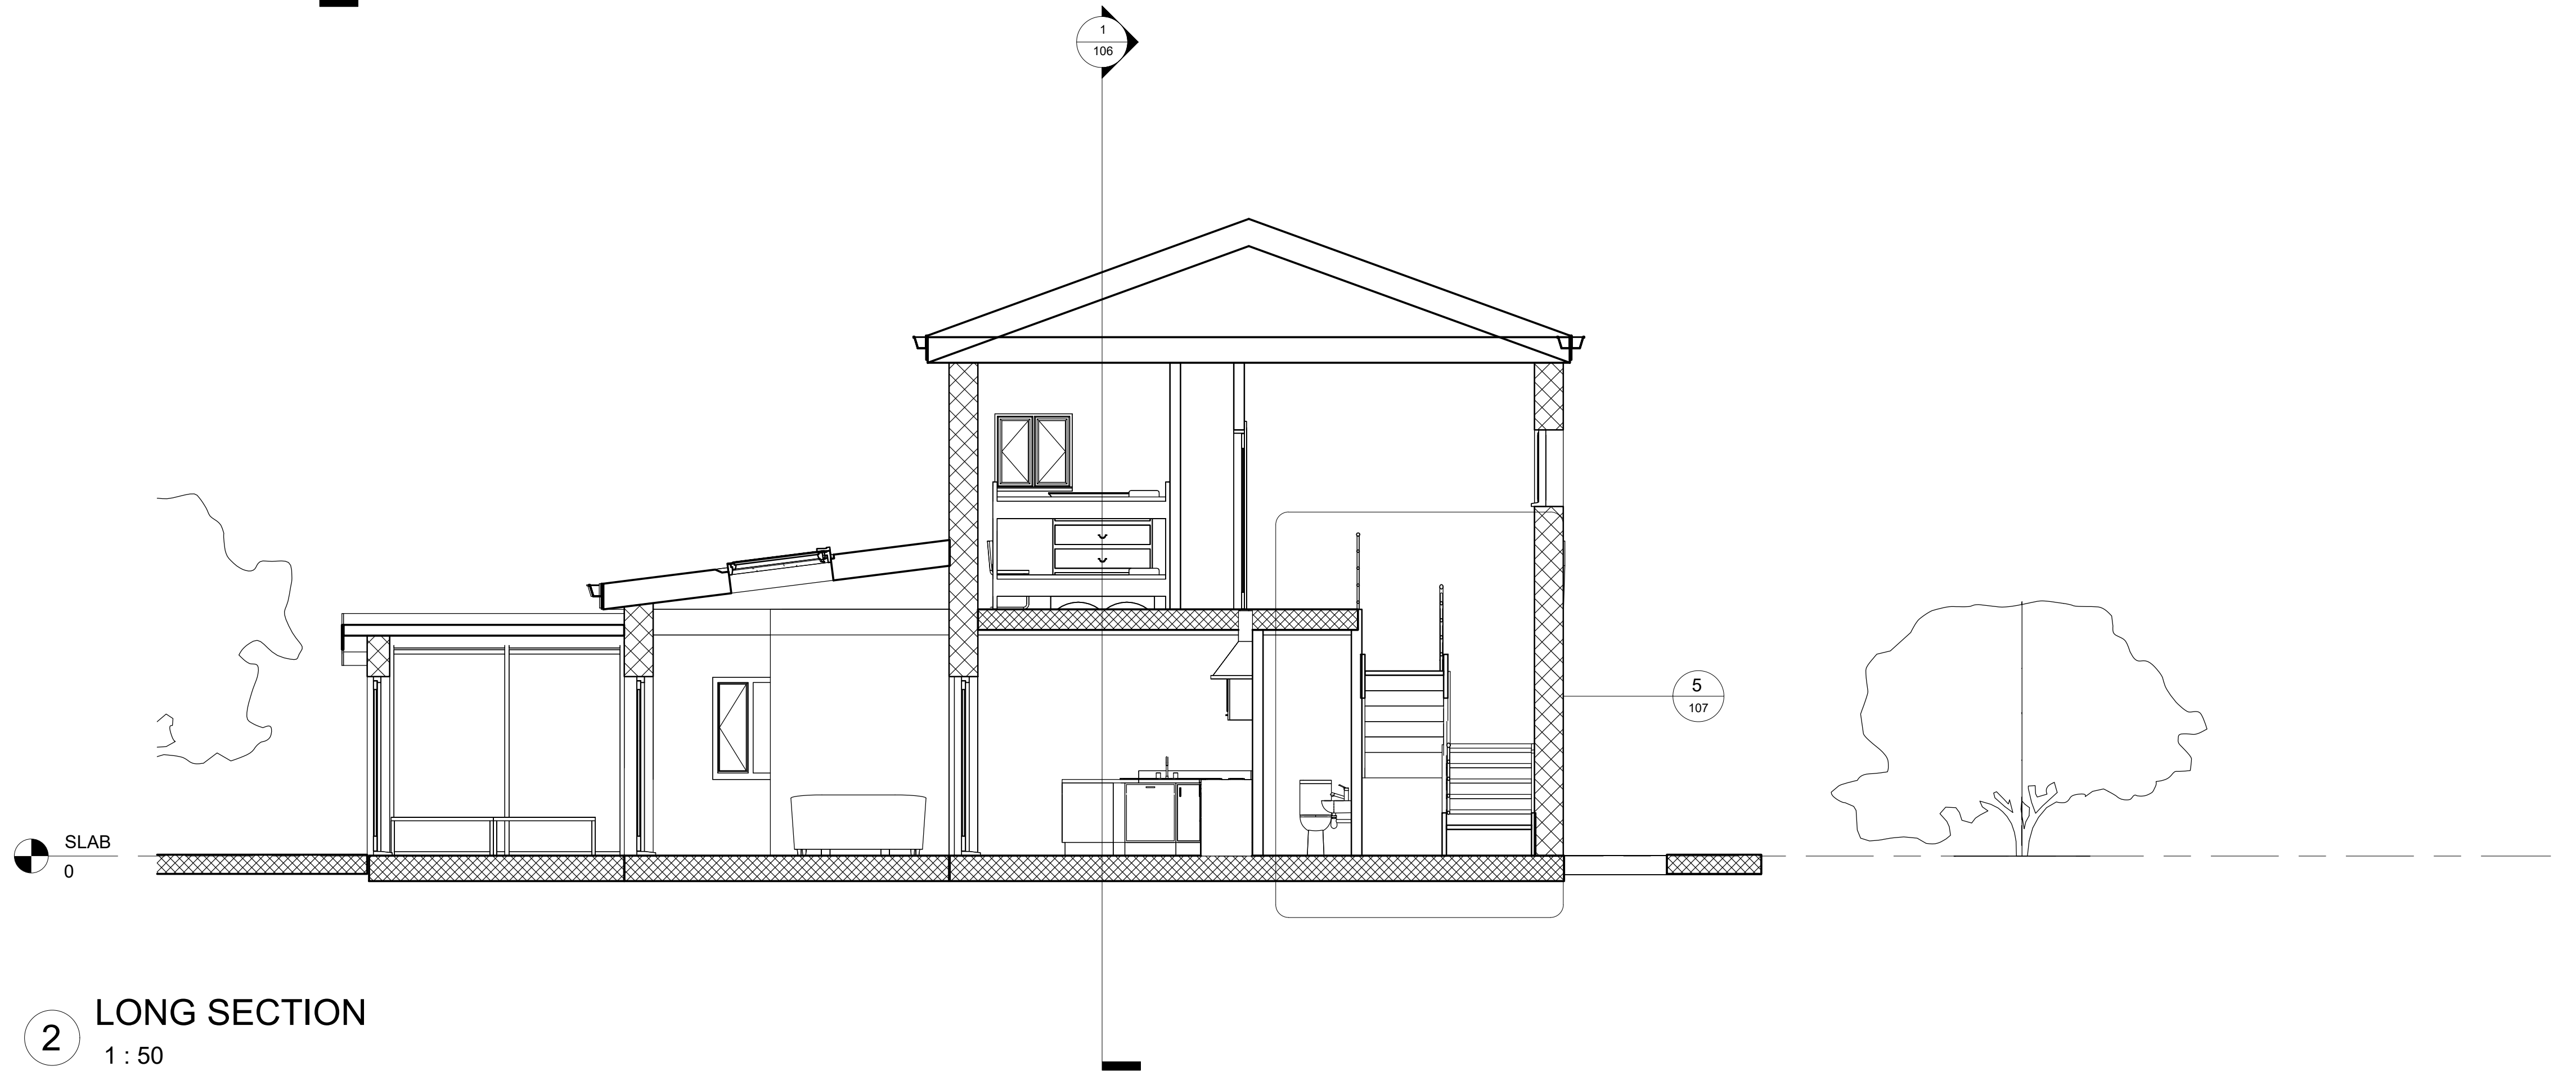


2 LONG SECTION
1 : 50

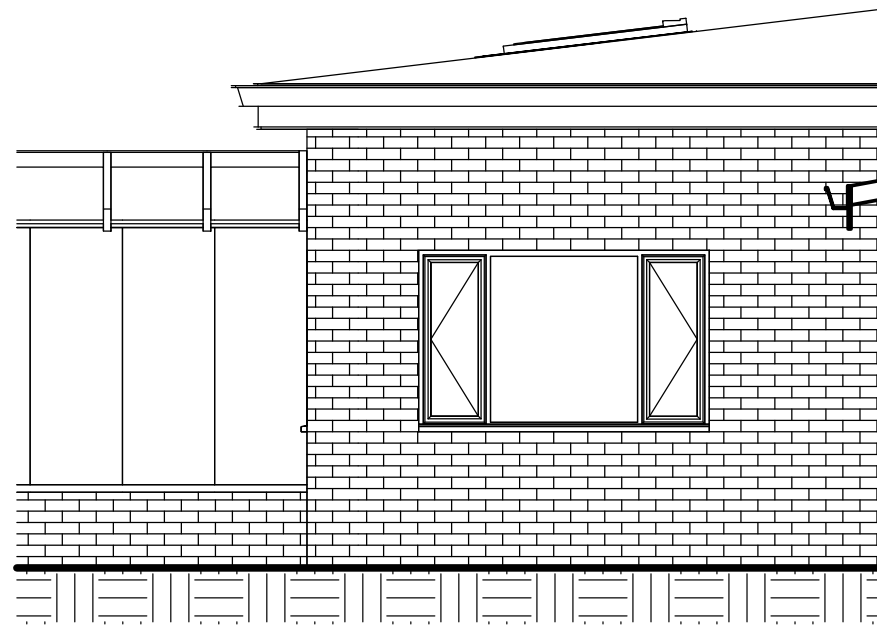

3 NORTH ELEVATION - HIP
DETAIL
1 : 50

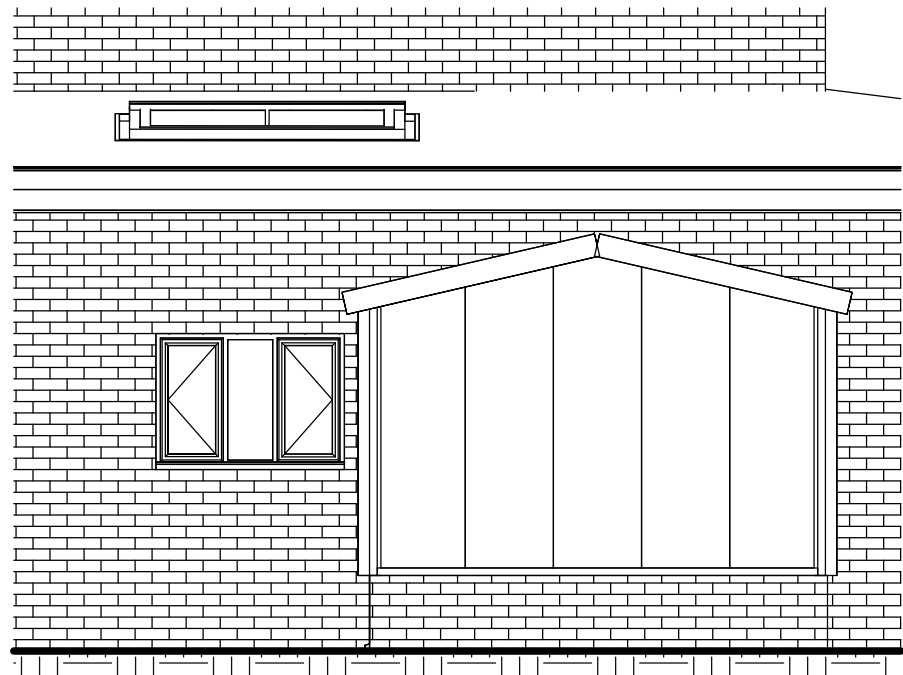

4 SUNROOM AND VELUX
CALLOUT
1 : 50

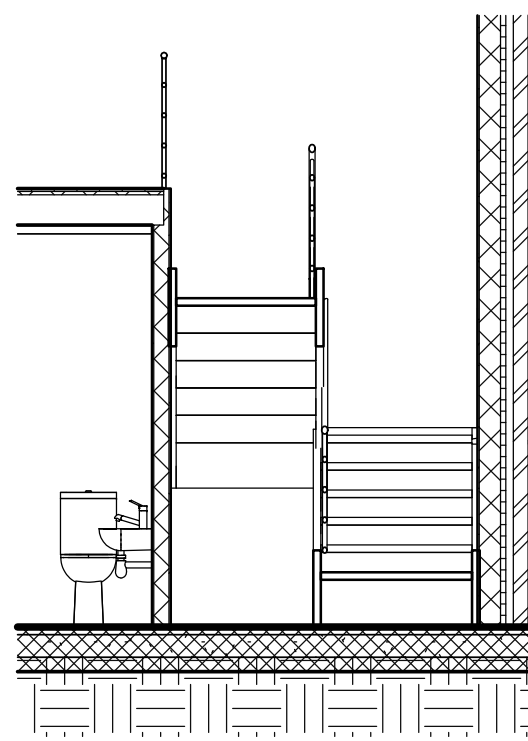

5 STAIR DETAIL CALLOUT
1 : 50




2 PROJECTION 2



1 PROJECTION 1



6 SOUTH-EAST RENDER
1 : 1

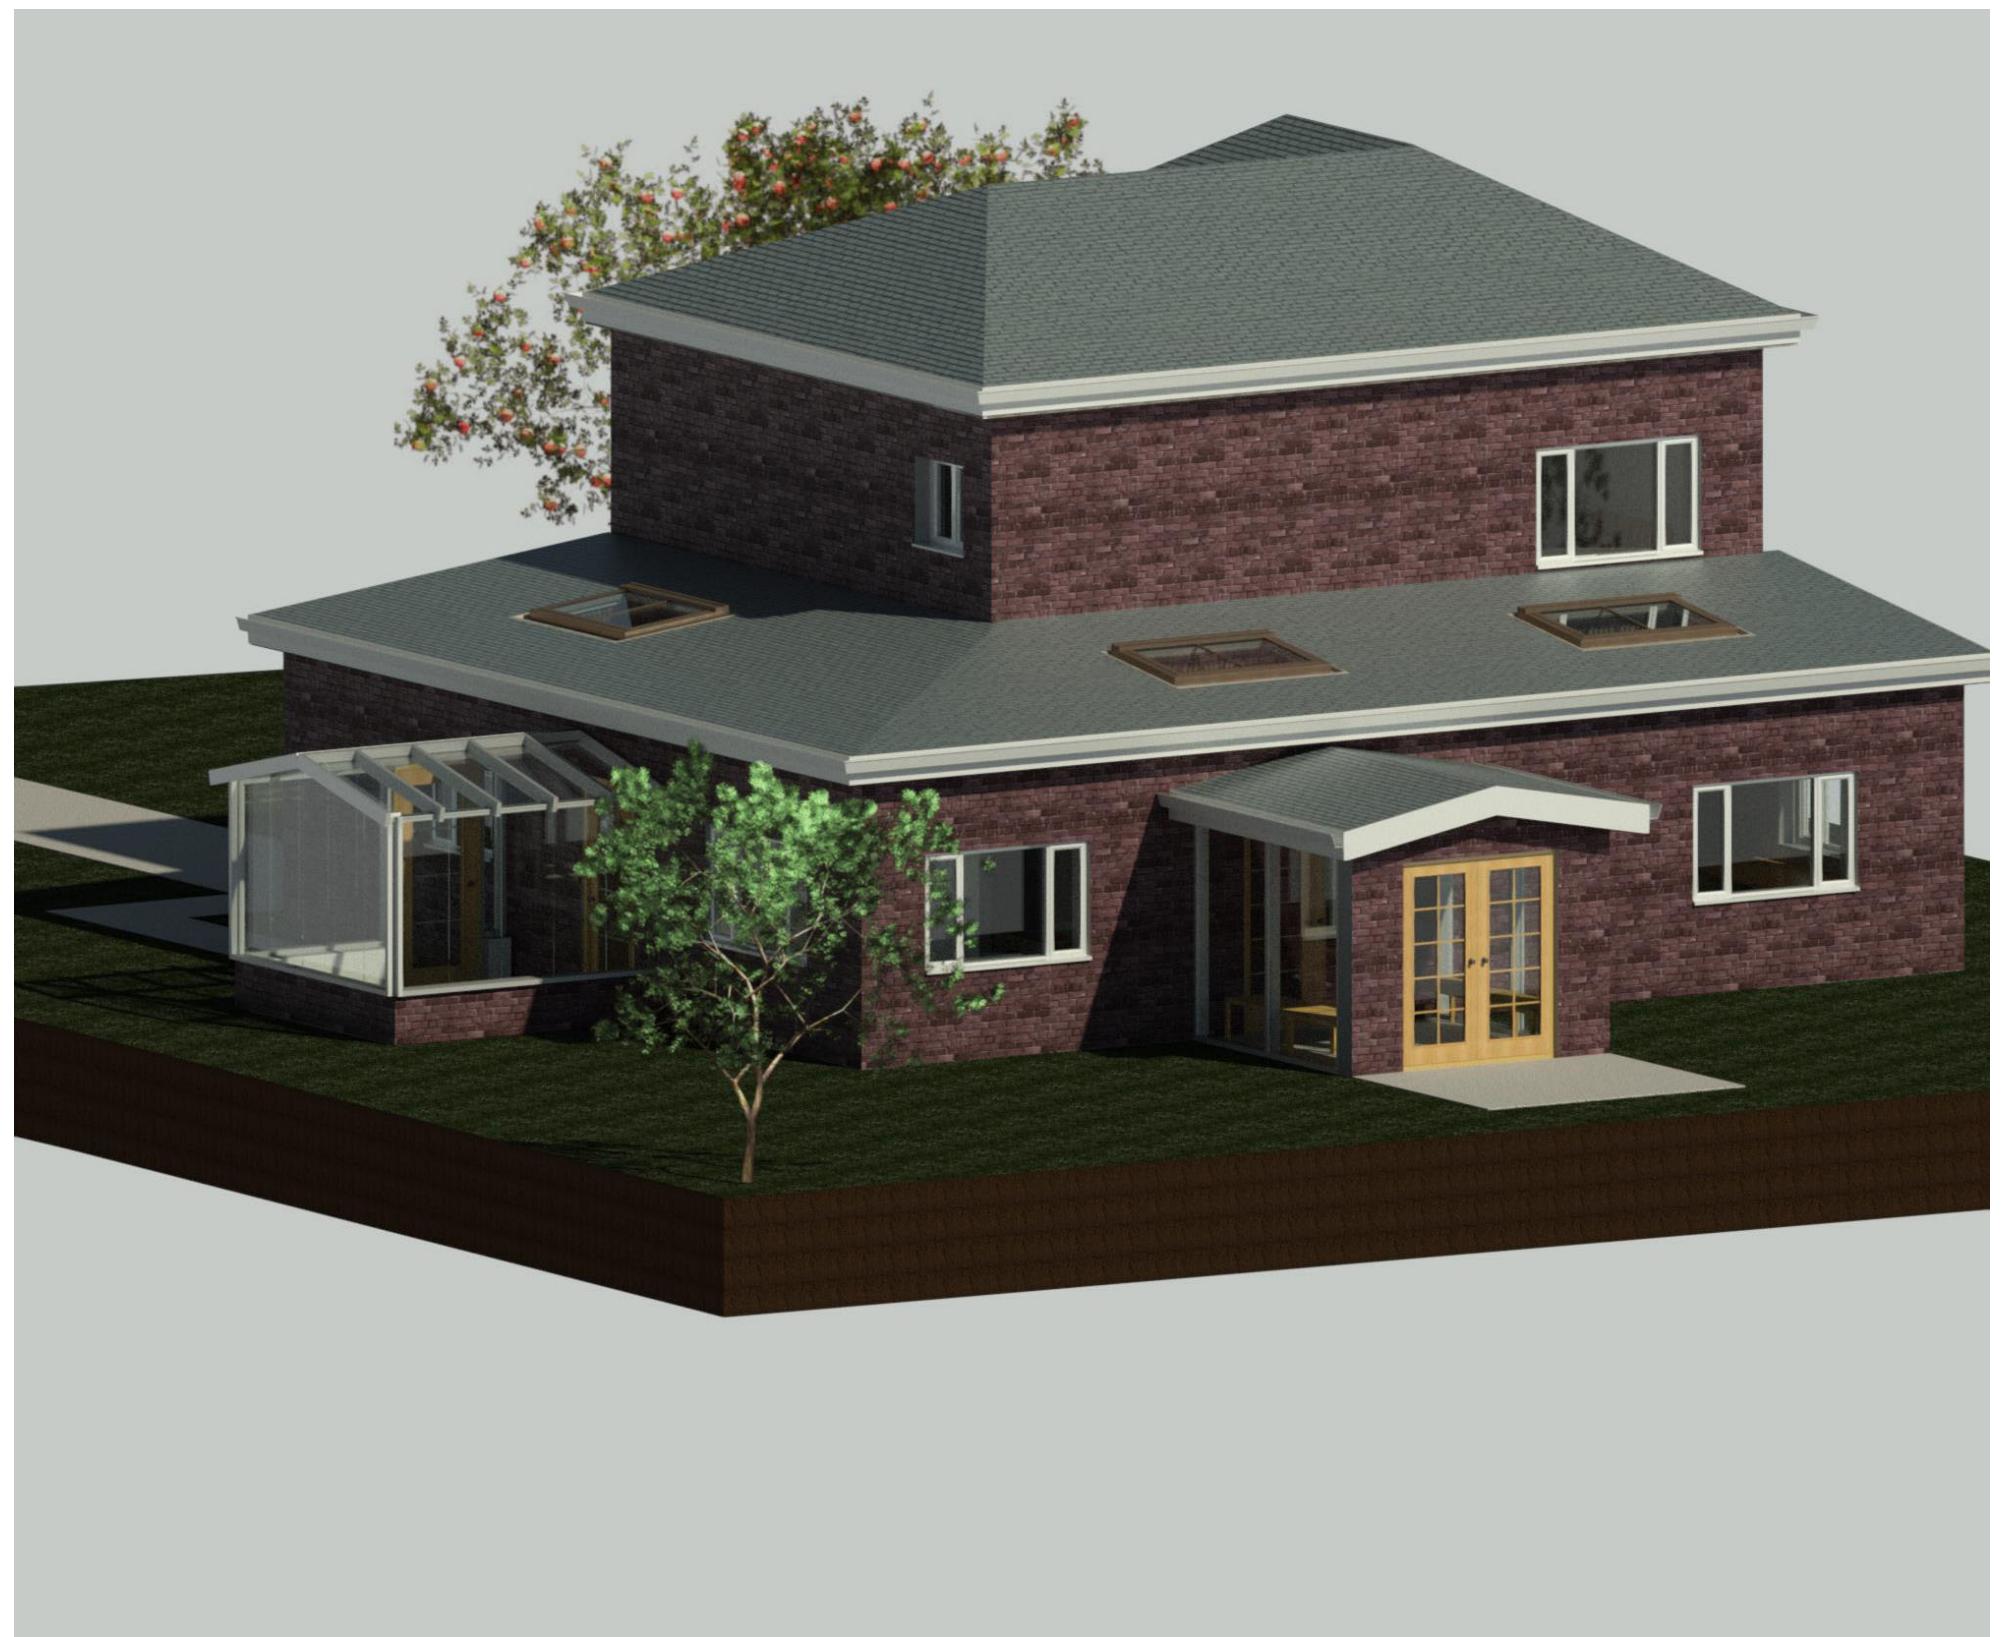

7 NORTH-WEST RENDER
1 : 1

