



Room Legend

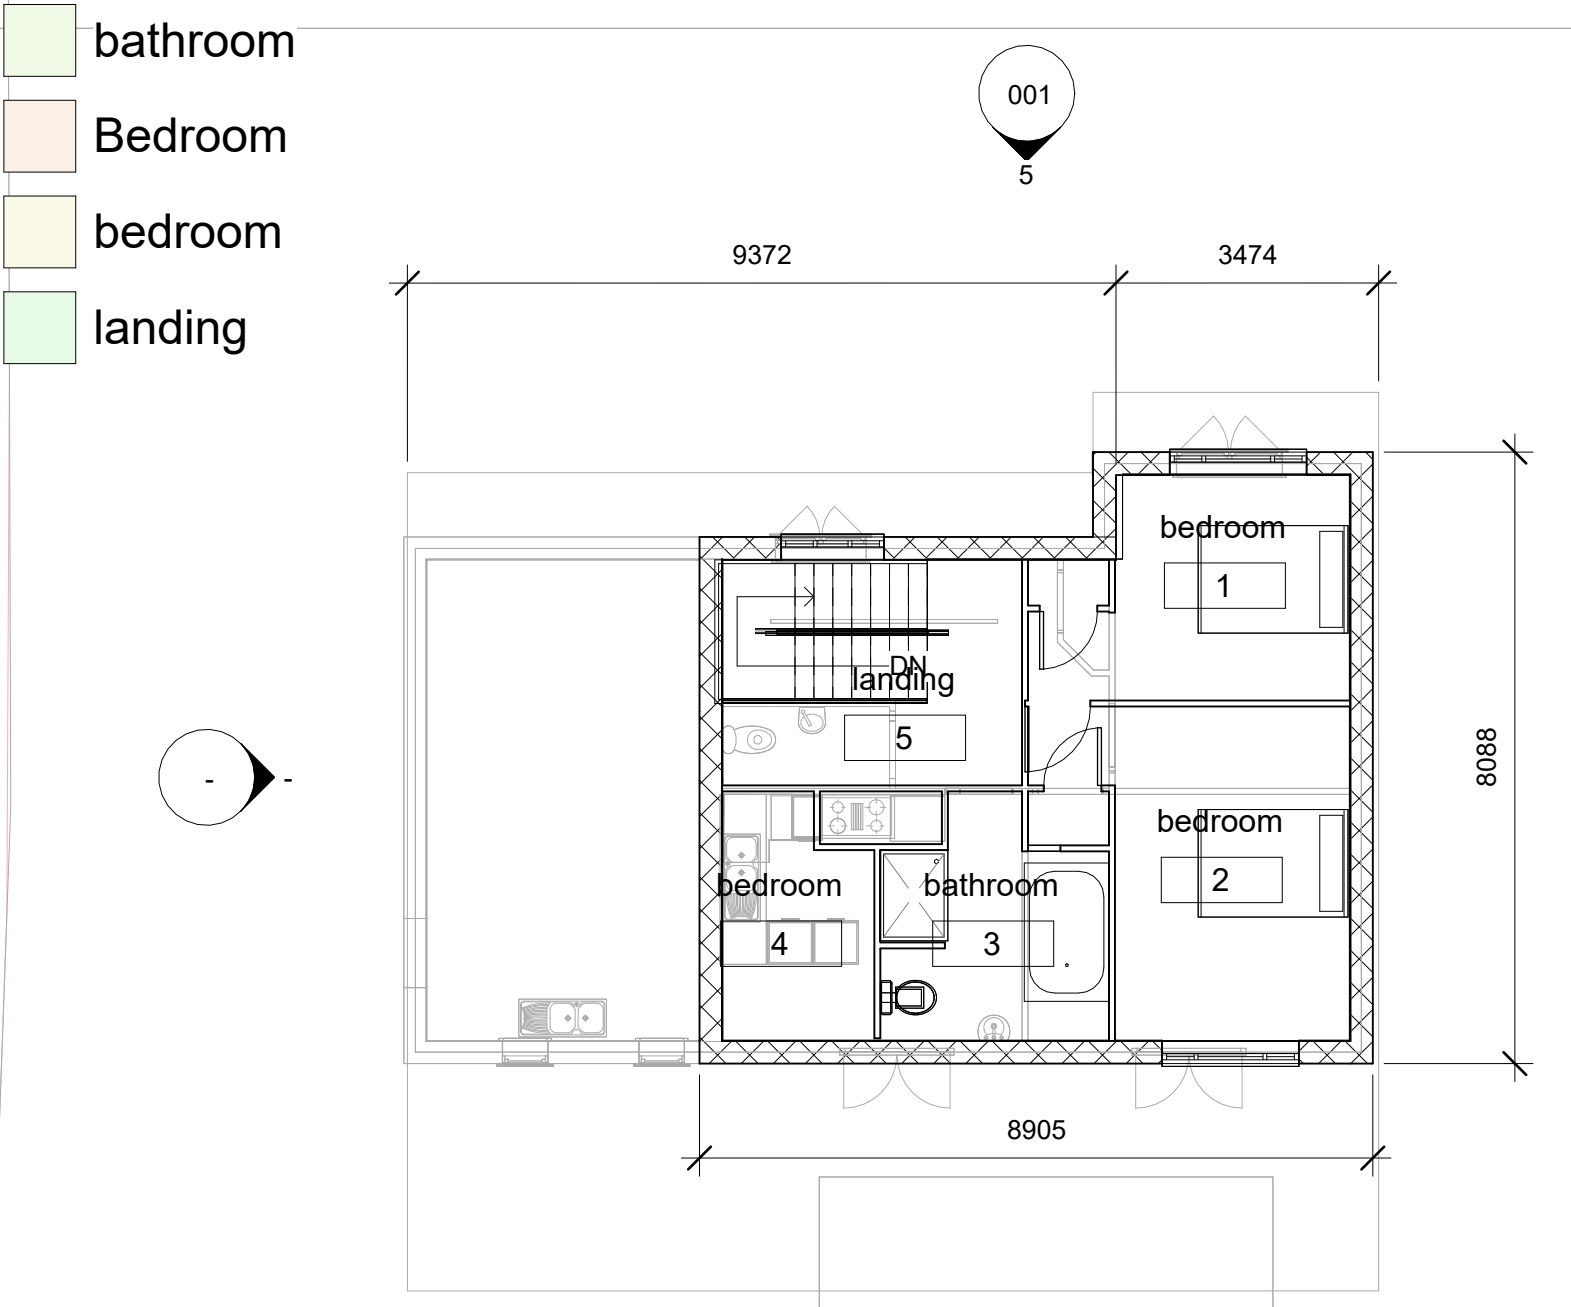


1 first floor plan Existing
1 : 100


5 north
1 : 100

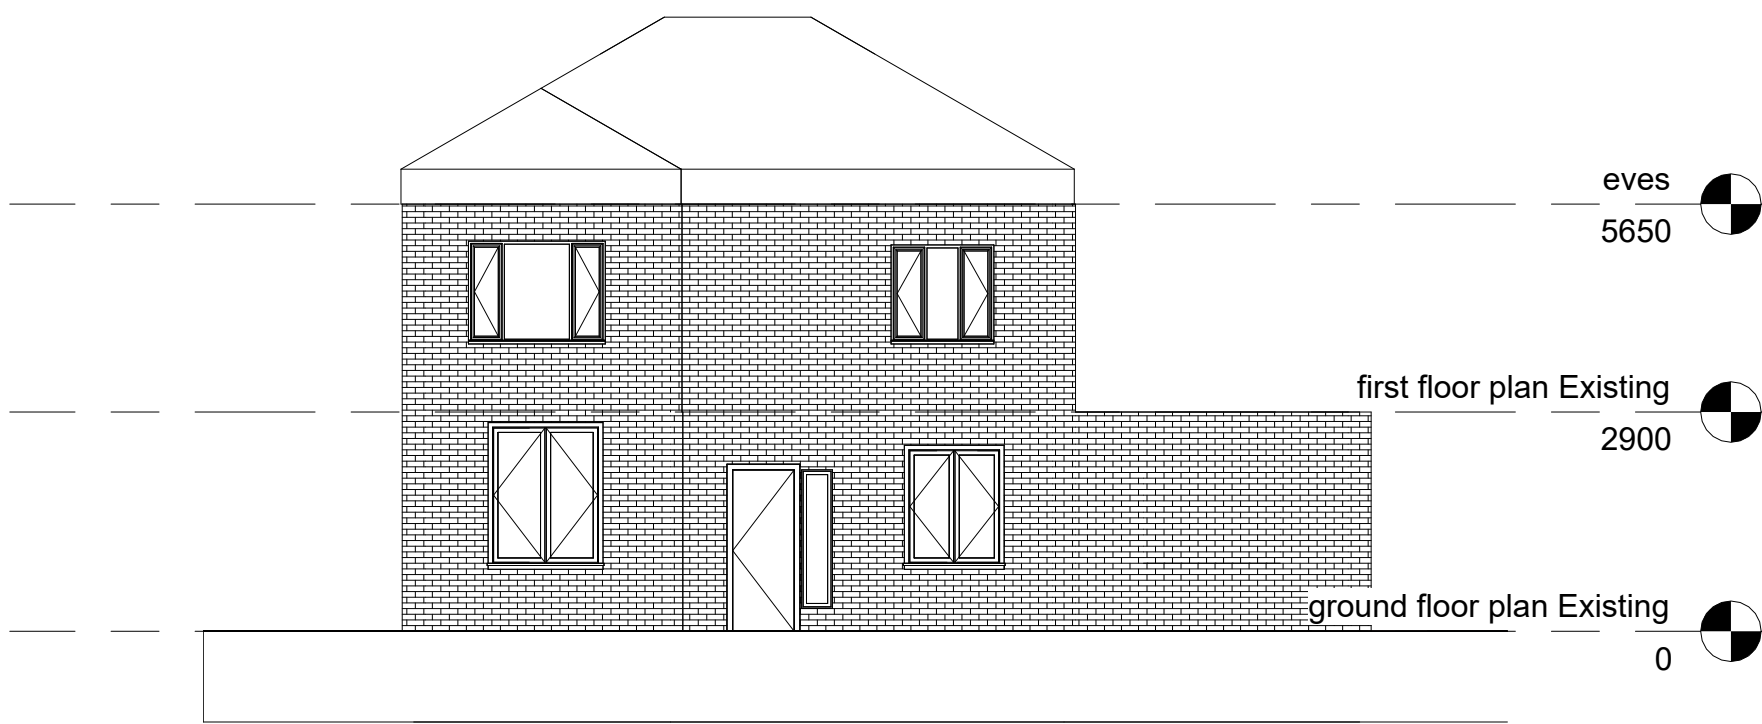

6 south
1 : 100

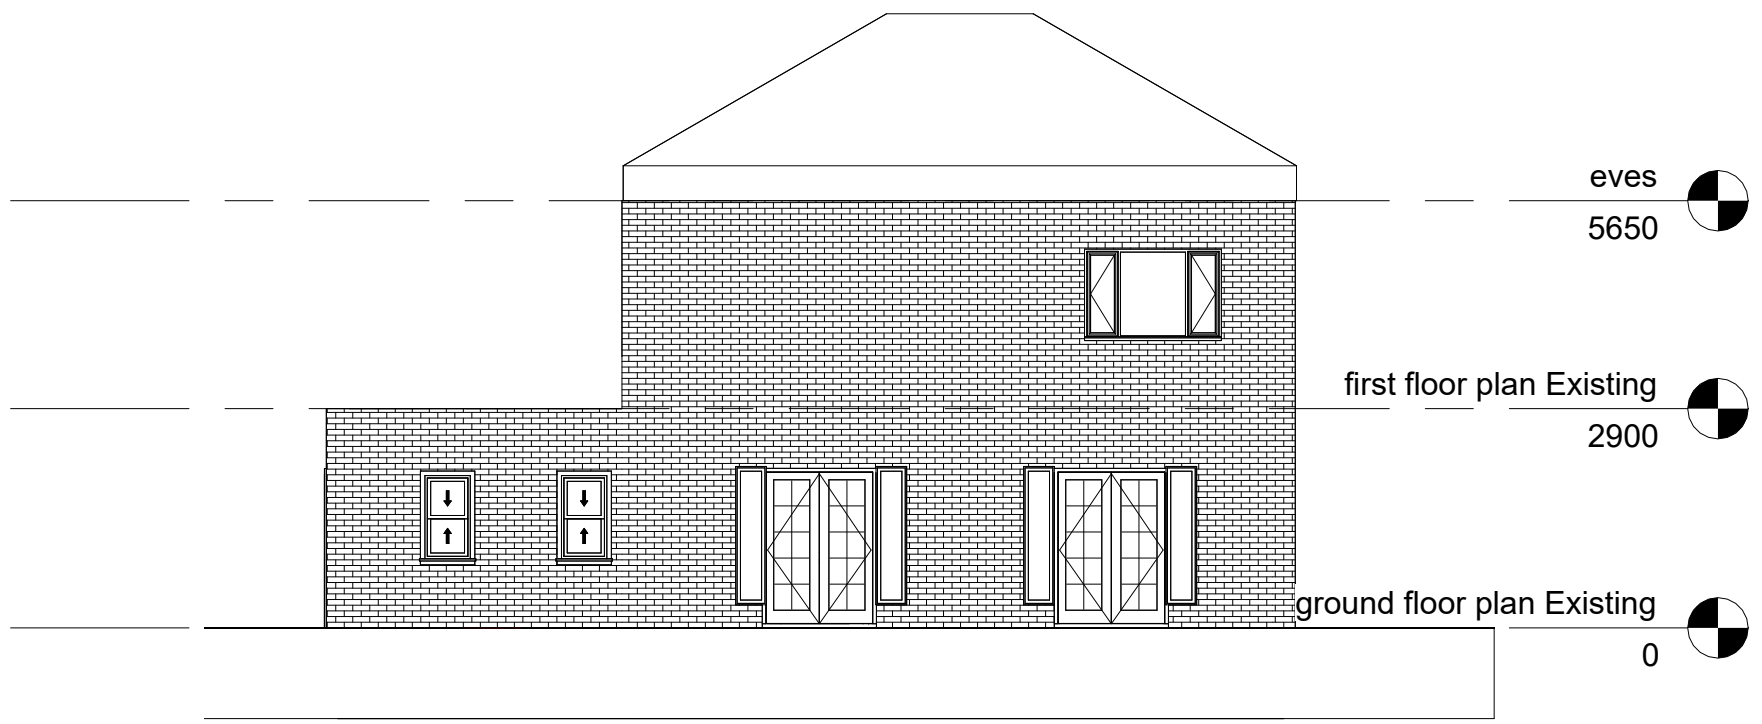

Room Legend

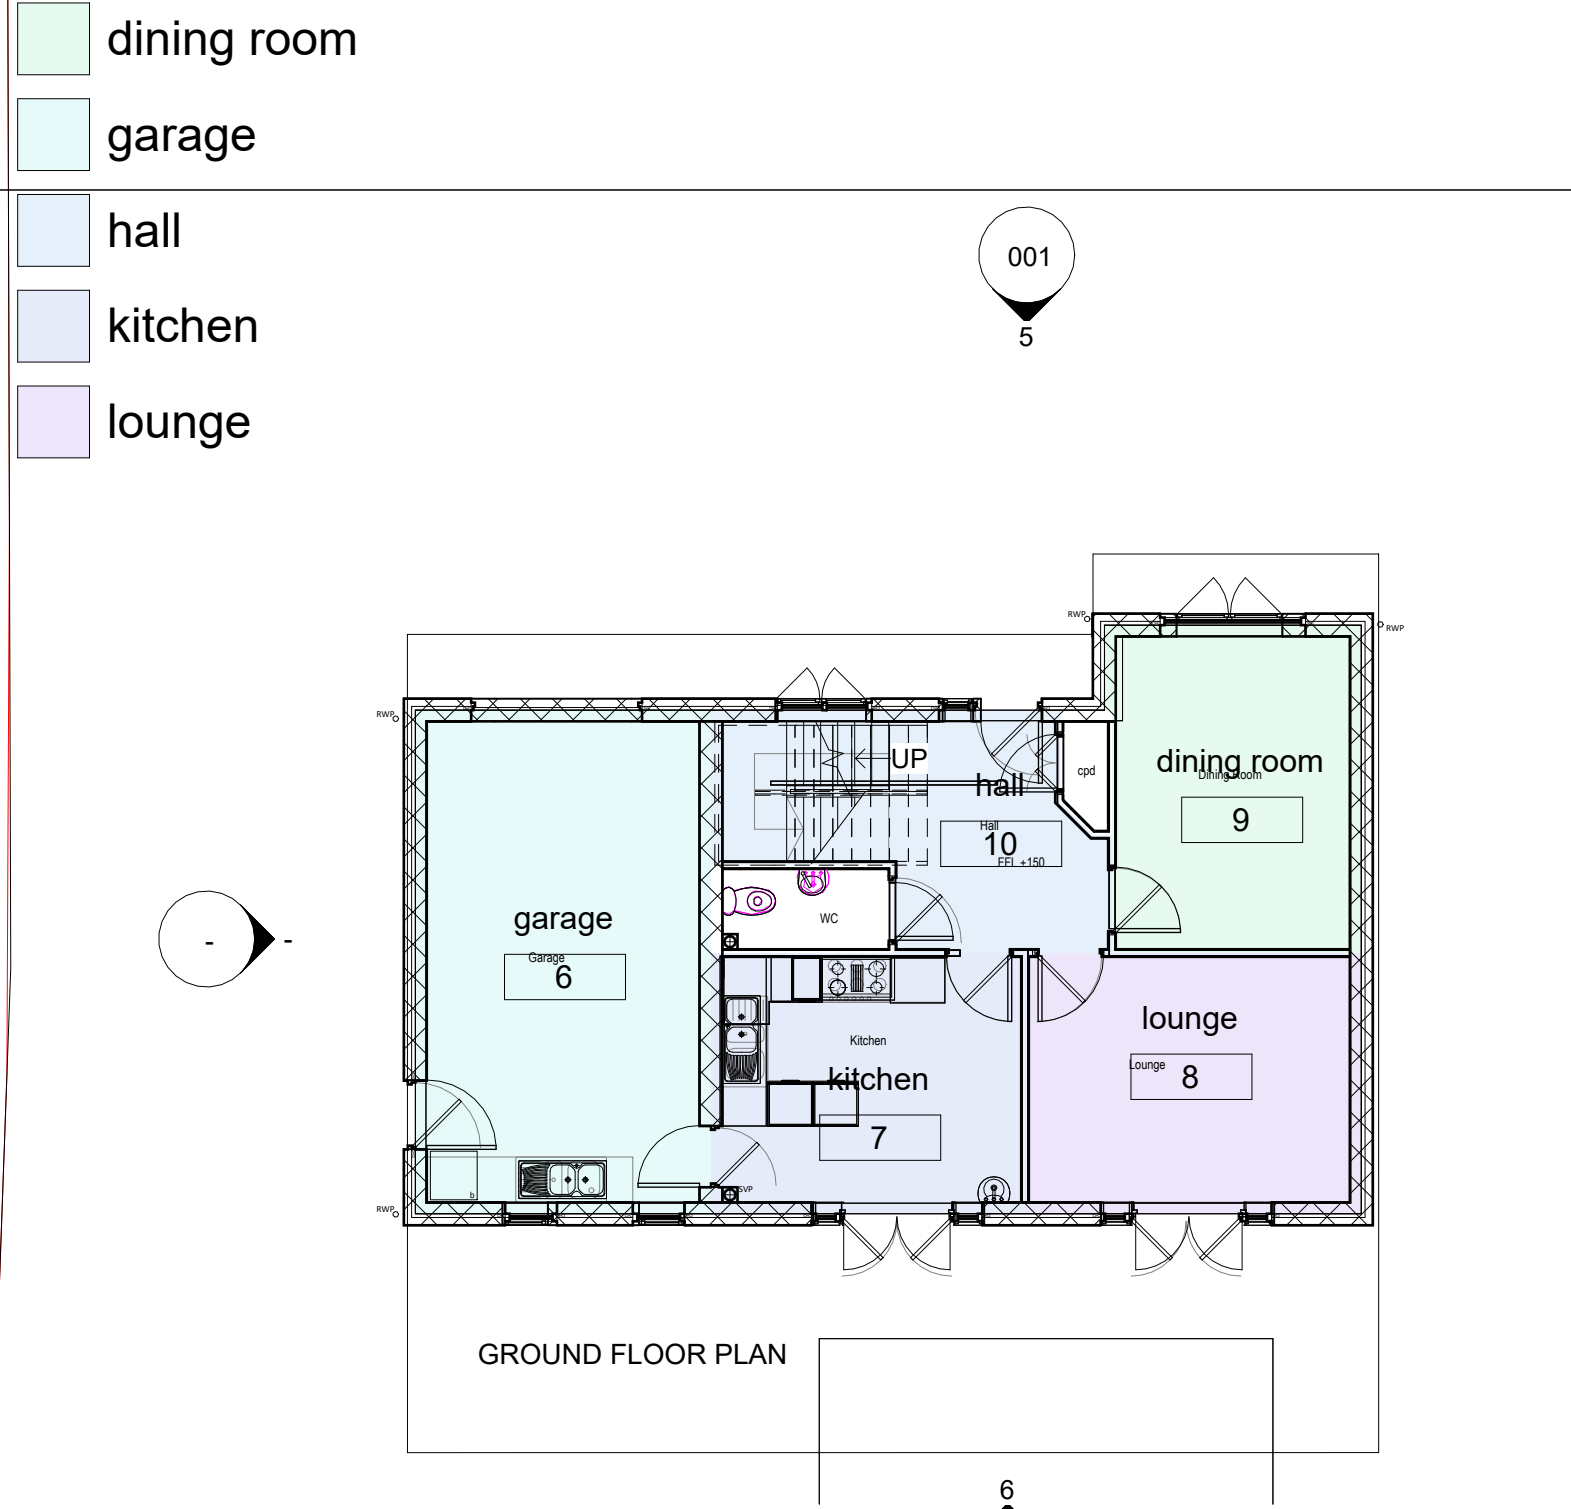


2 ground floor plan Existing
1 : 100

4 Site 1 500
1 : 500




3 Site
1 : 1250

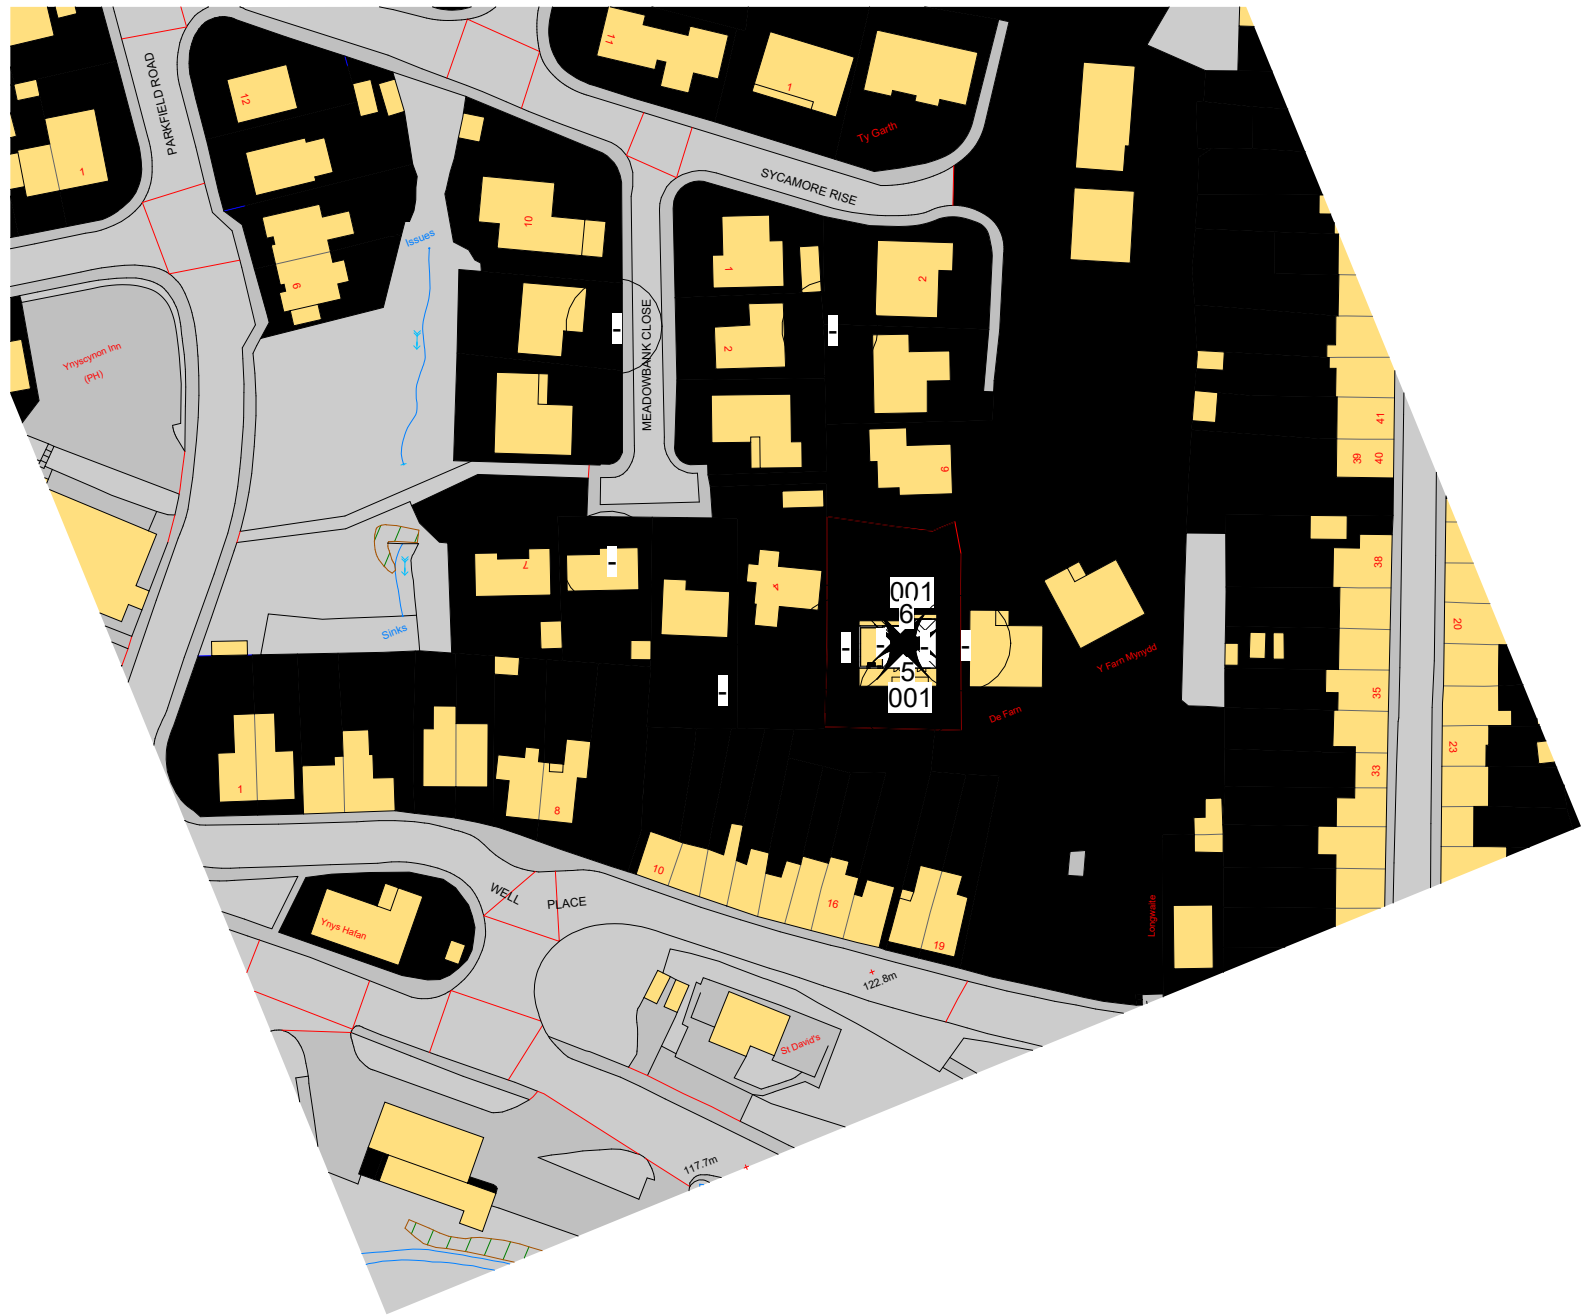

Room Legend


- bathroom
- bedroom
- en suite
- landing
- wardrobe

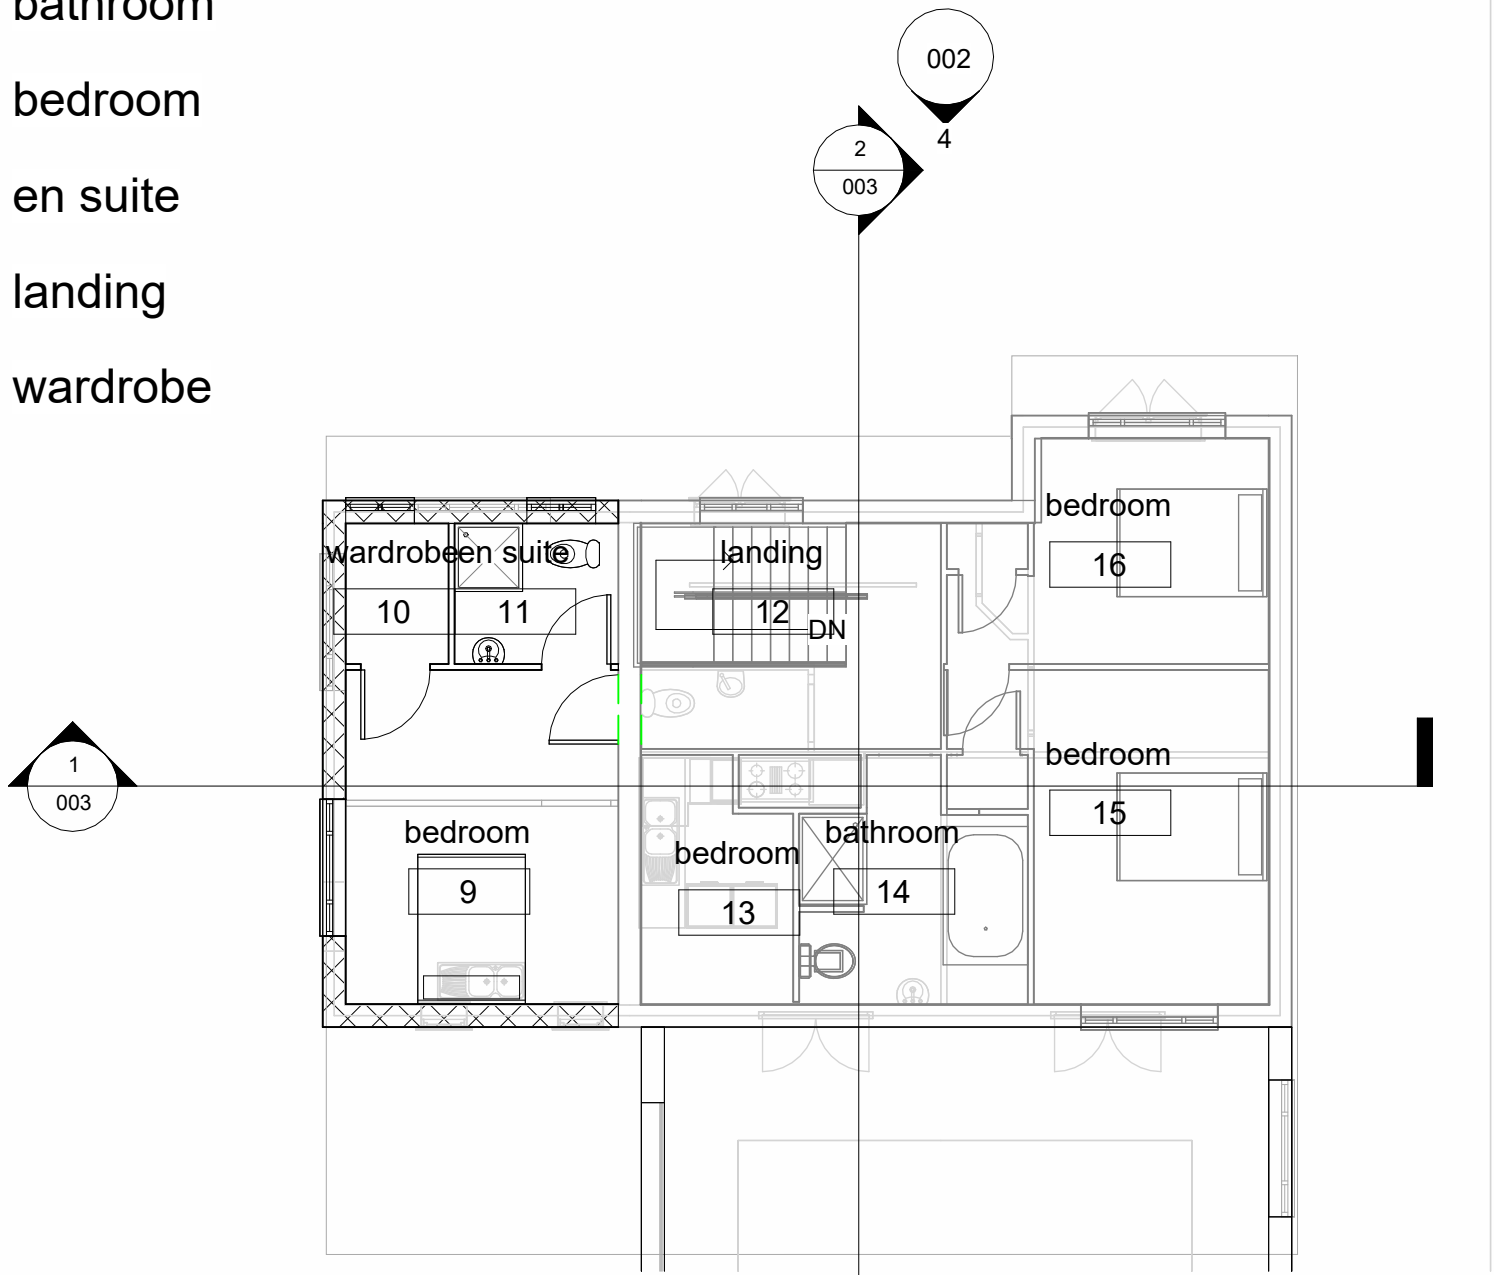

2 first floor plan Proposed
1 : 100


Room Legend

- dining room
- hall
- kitchen
- lounge
- pottery
- swimming pool
- toilet
- utility

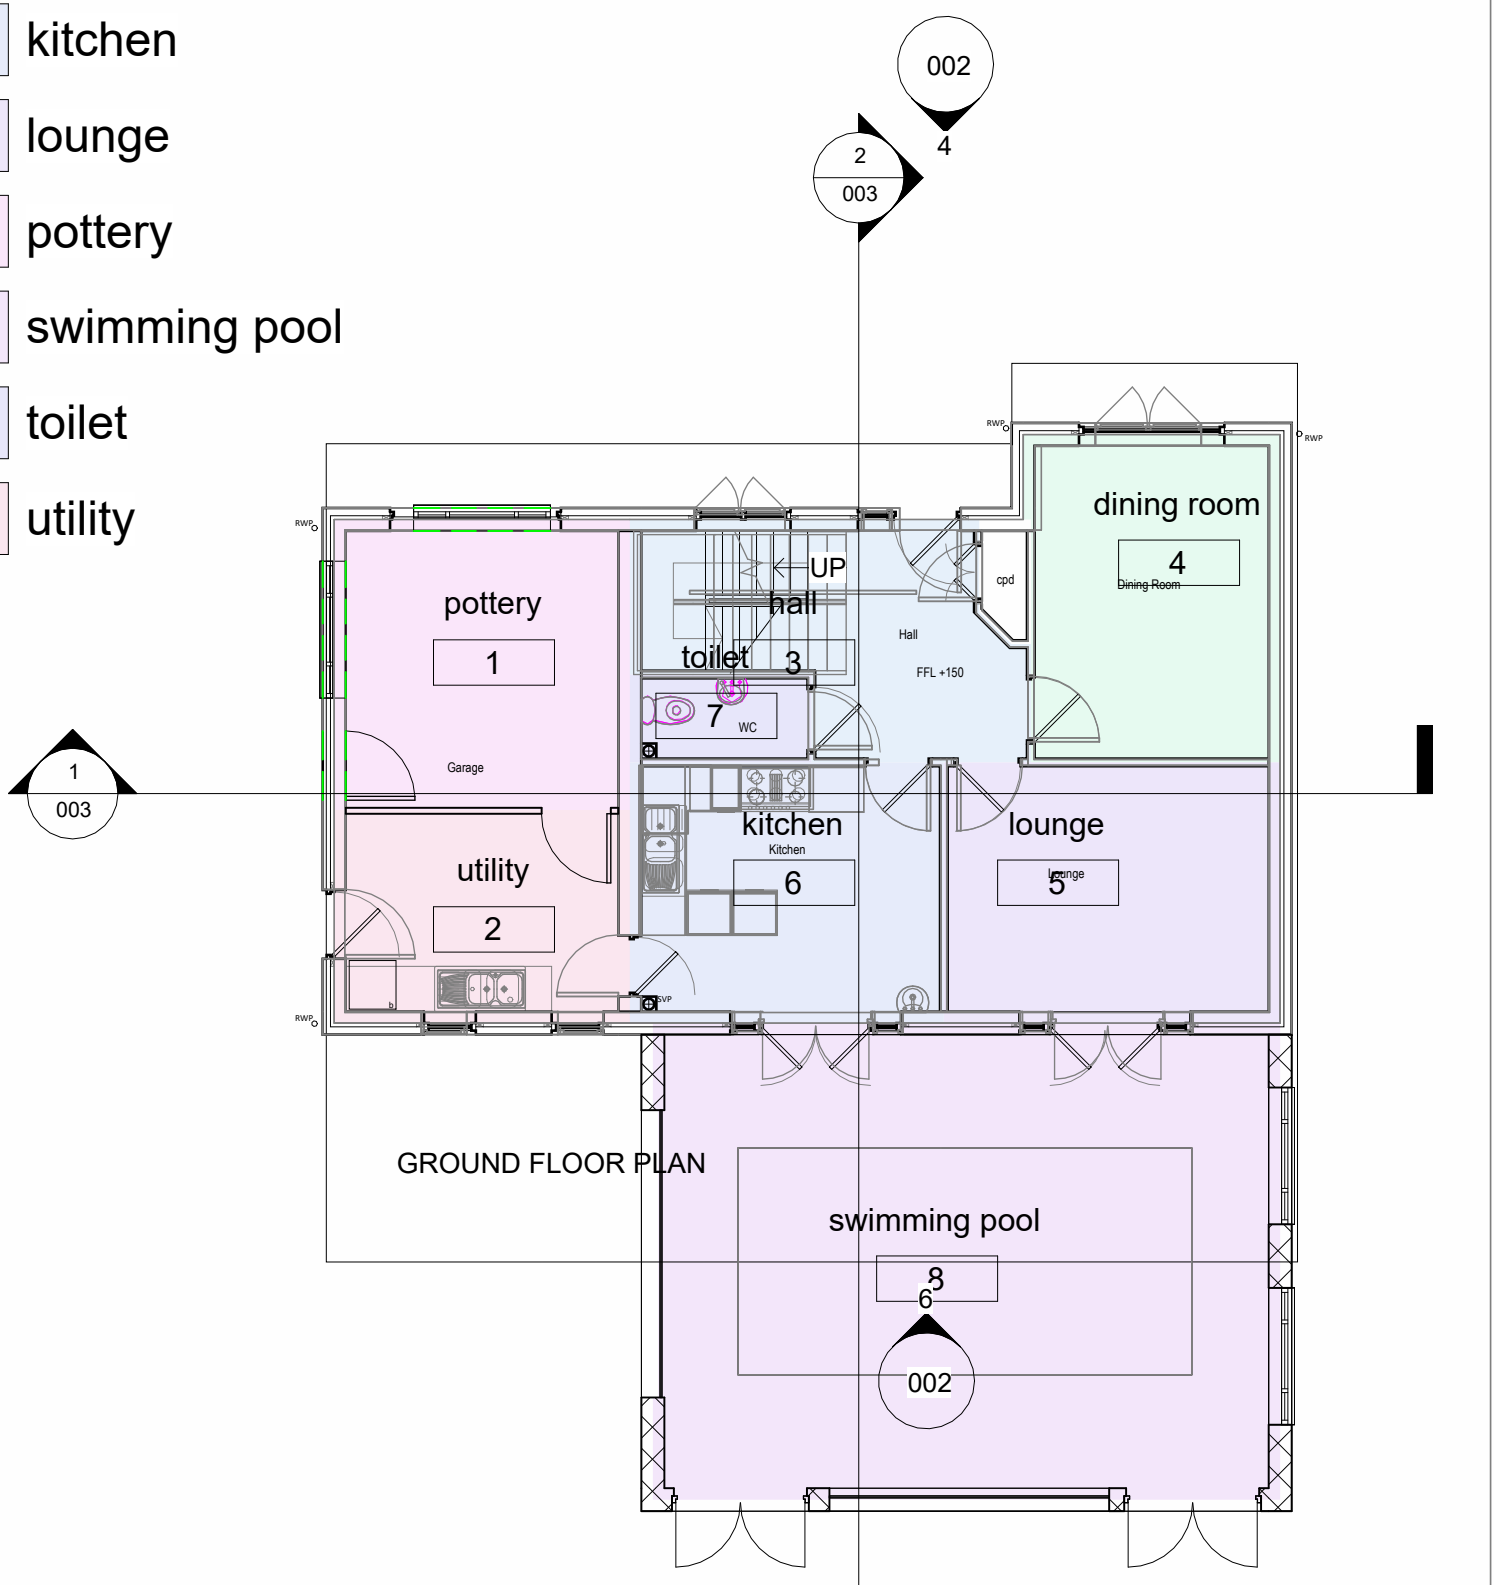

1 ground floor plan Proposed
1 : 100

4 north proposed
1 : 100

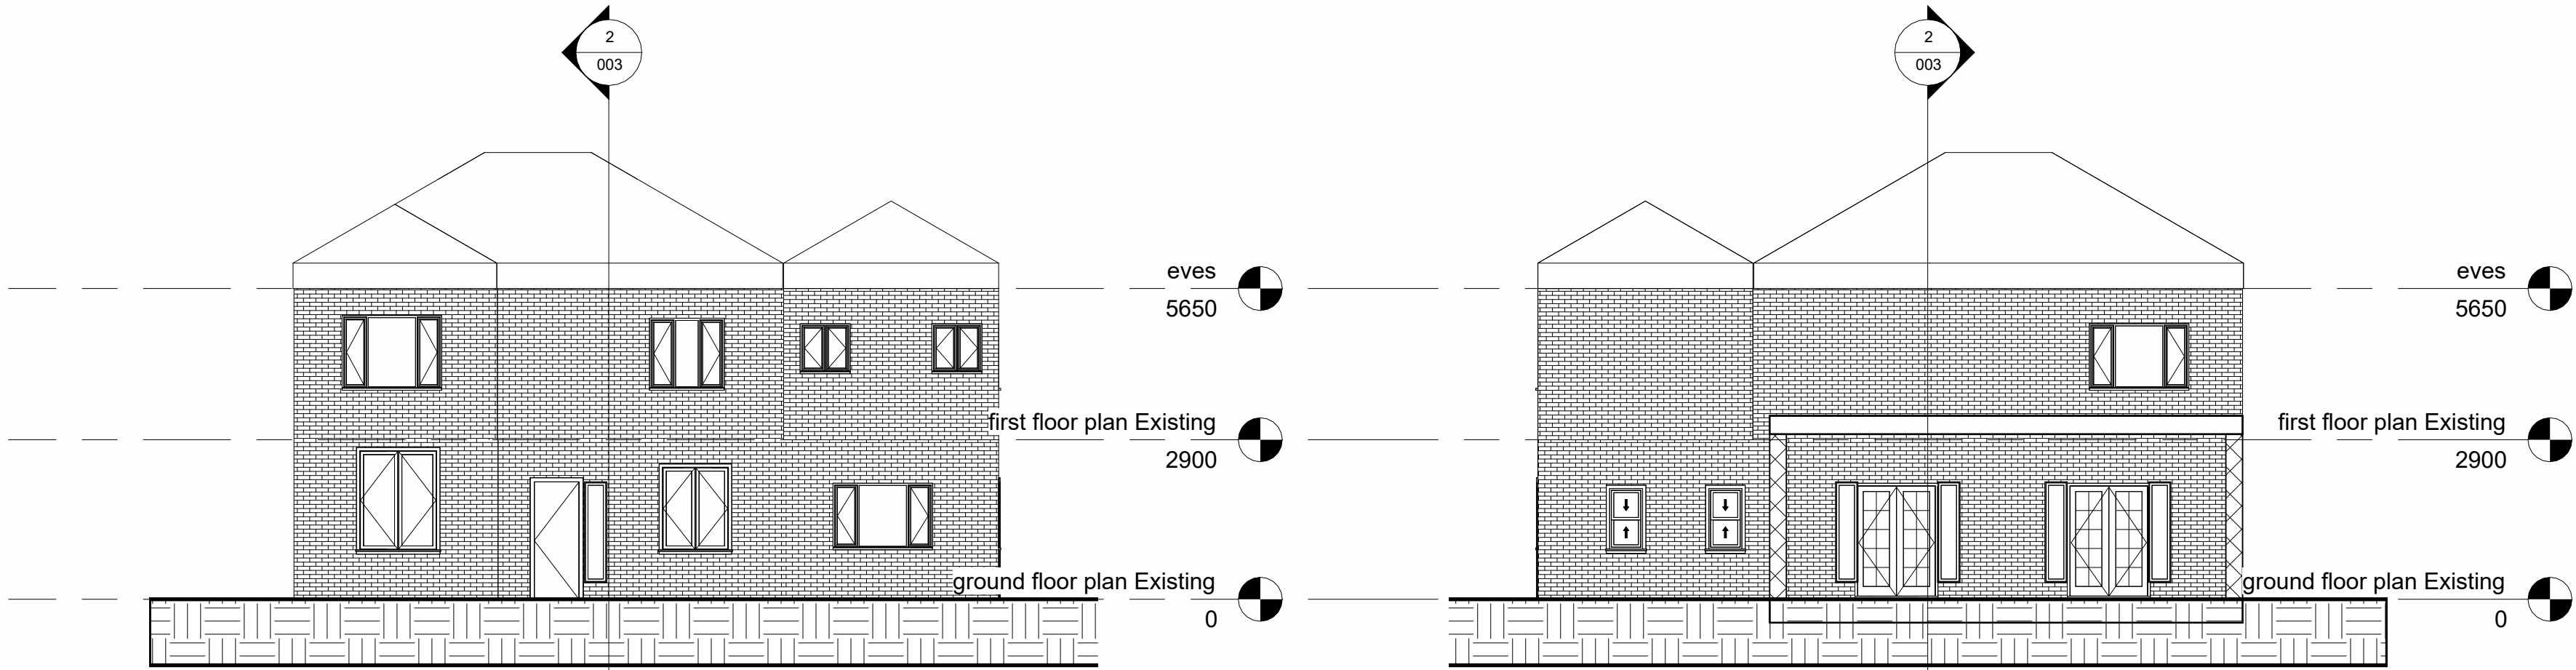

6 south proposed
1 : 100

7 Site proposed
1 : 500



8 {3D}



Project Name: 4005

UPRN Code: ACBA4005

Originator Code: uwtsd

Role Code: c

Drawn By: James-Davies

Checked By: Gavin-Traylor

Date: 15/04/24

Project Status: S0