




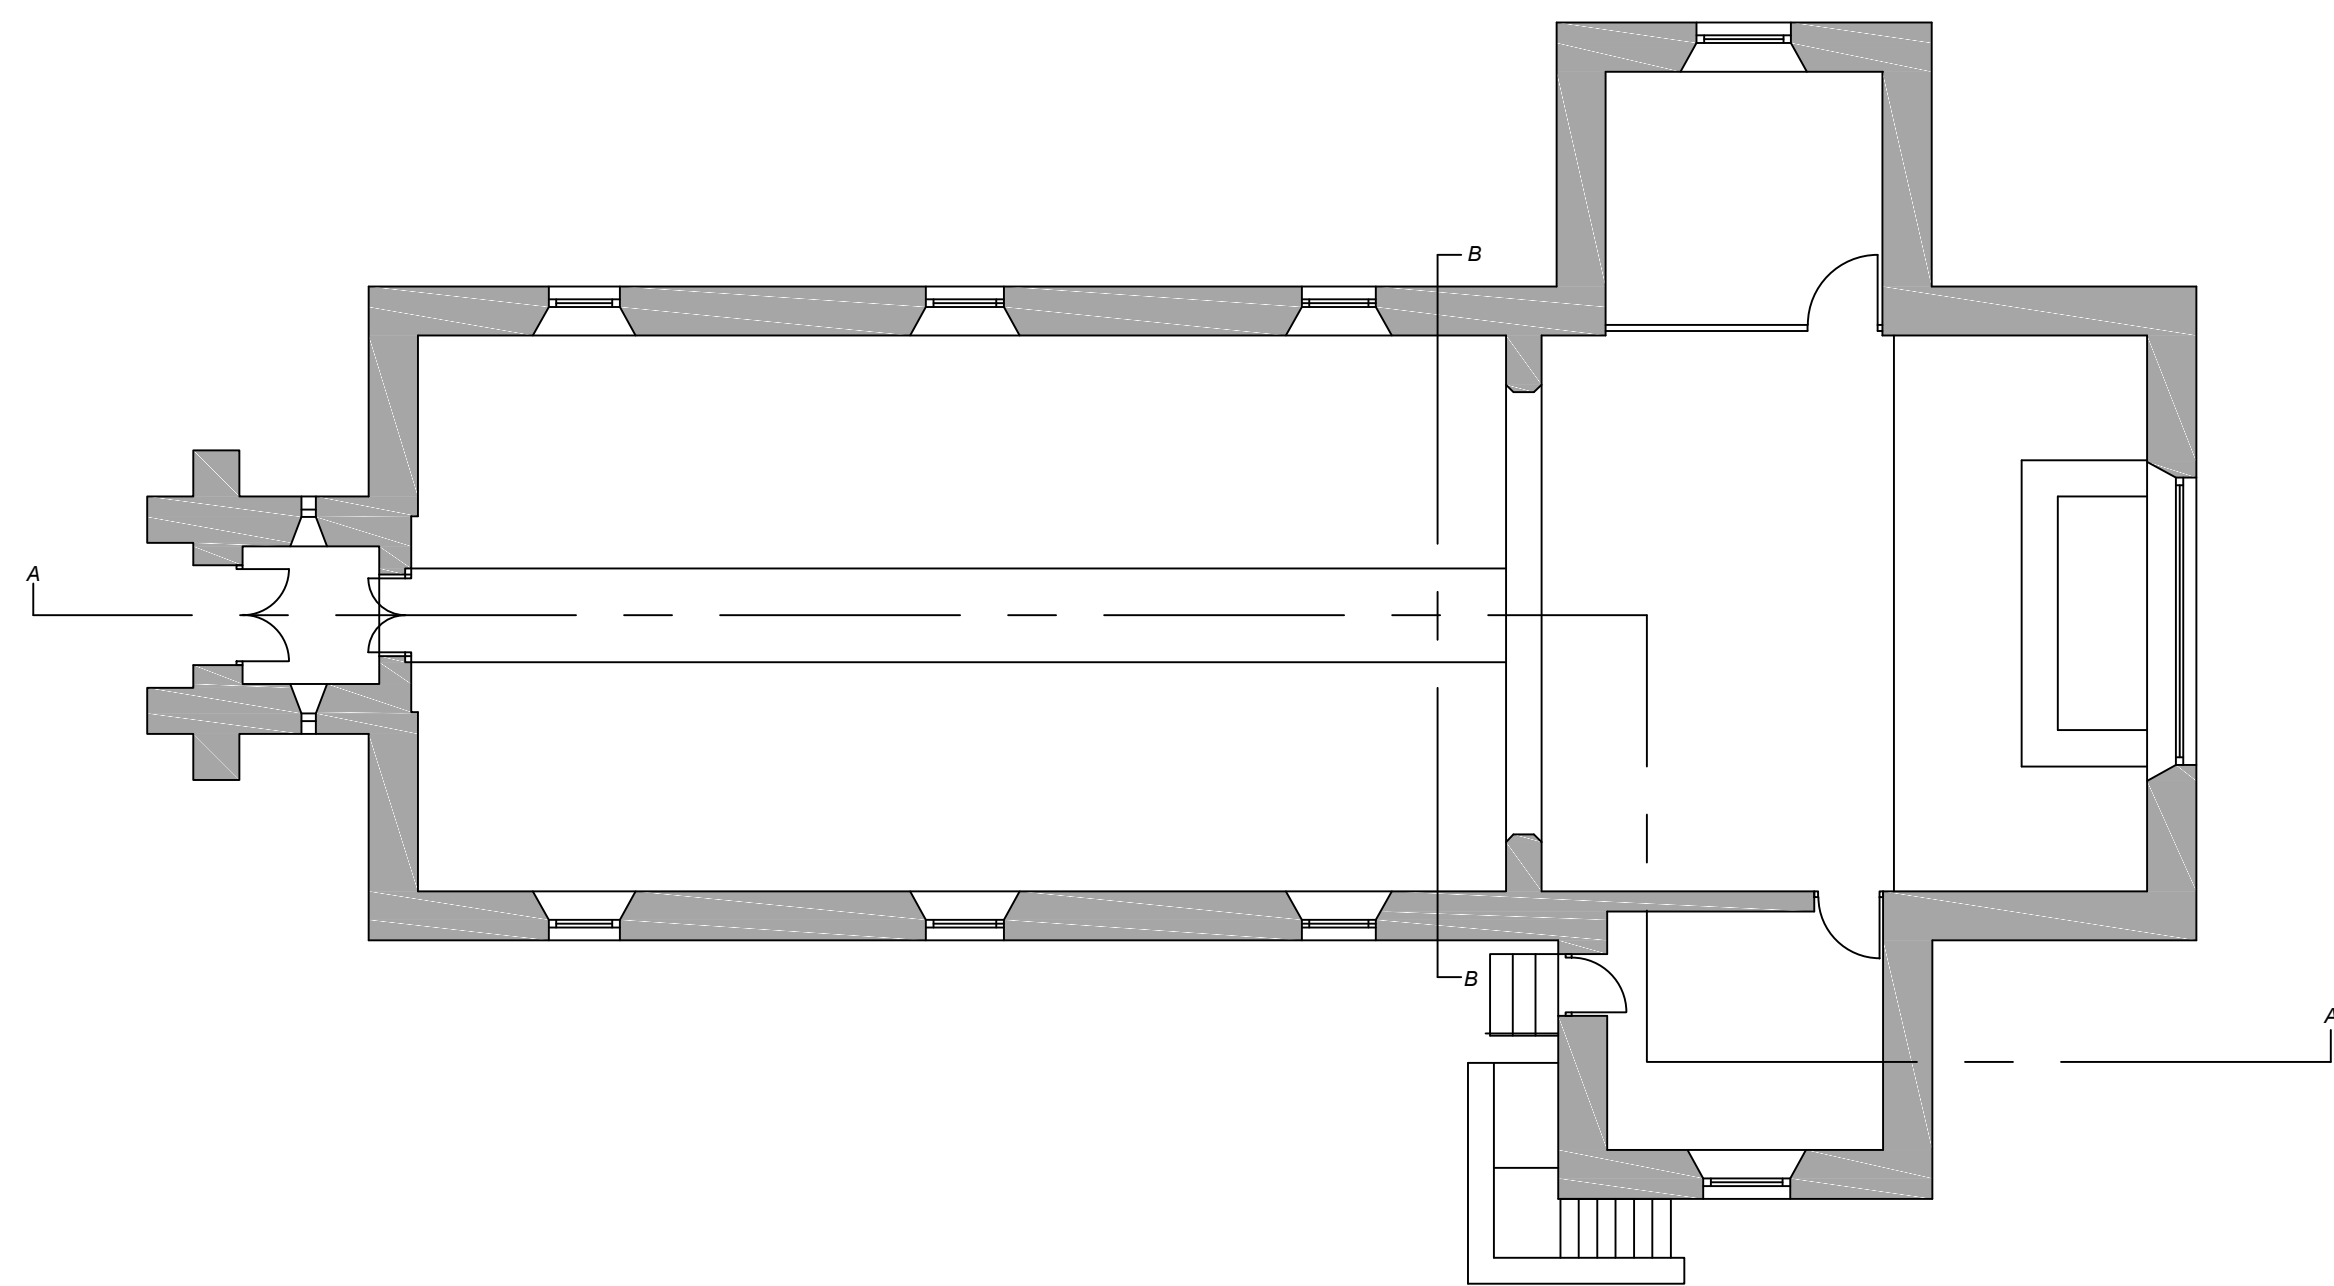


EXISTING GROUND FLOOR PLAN Scale 1:100

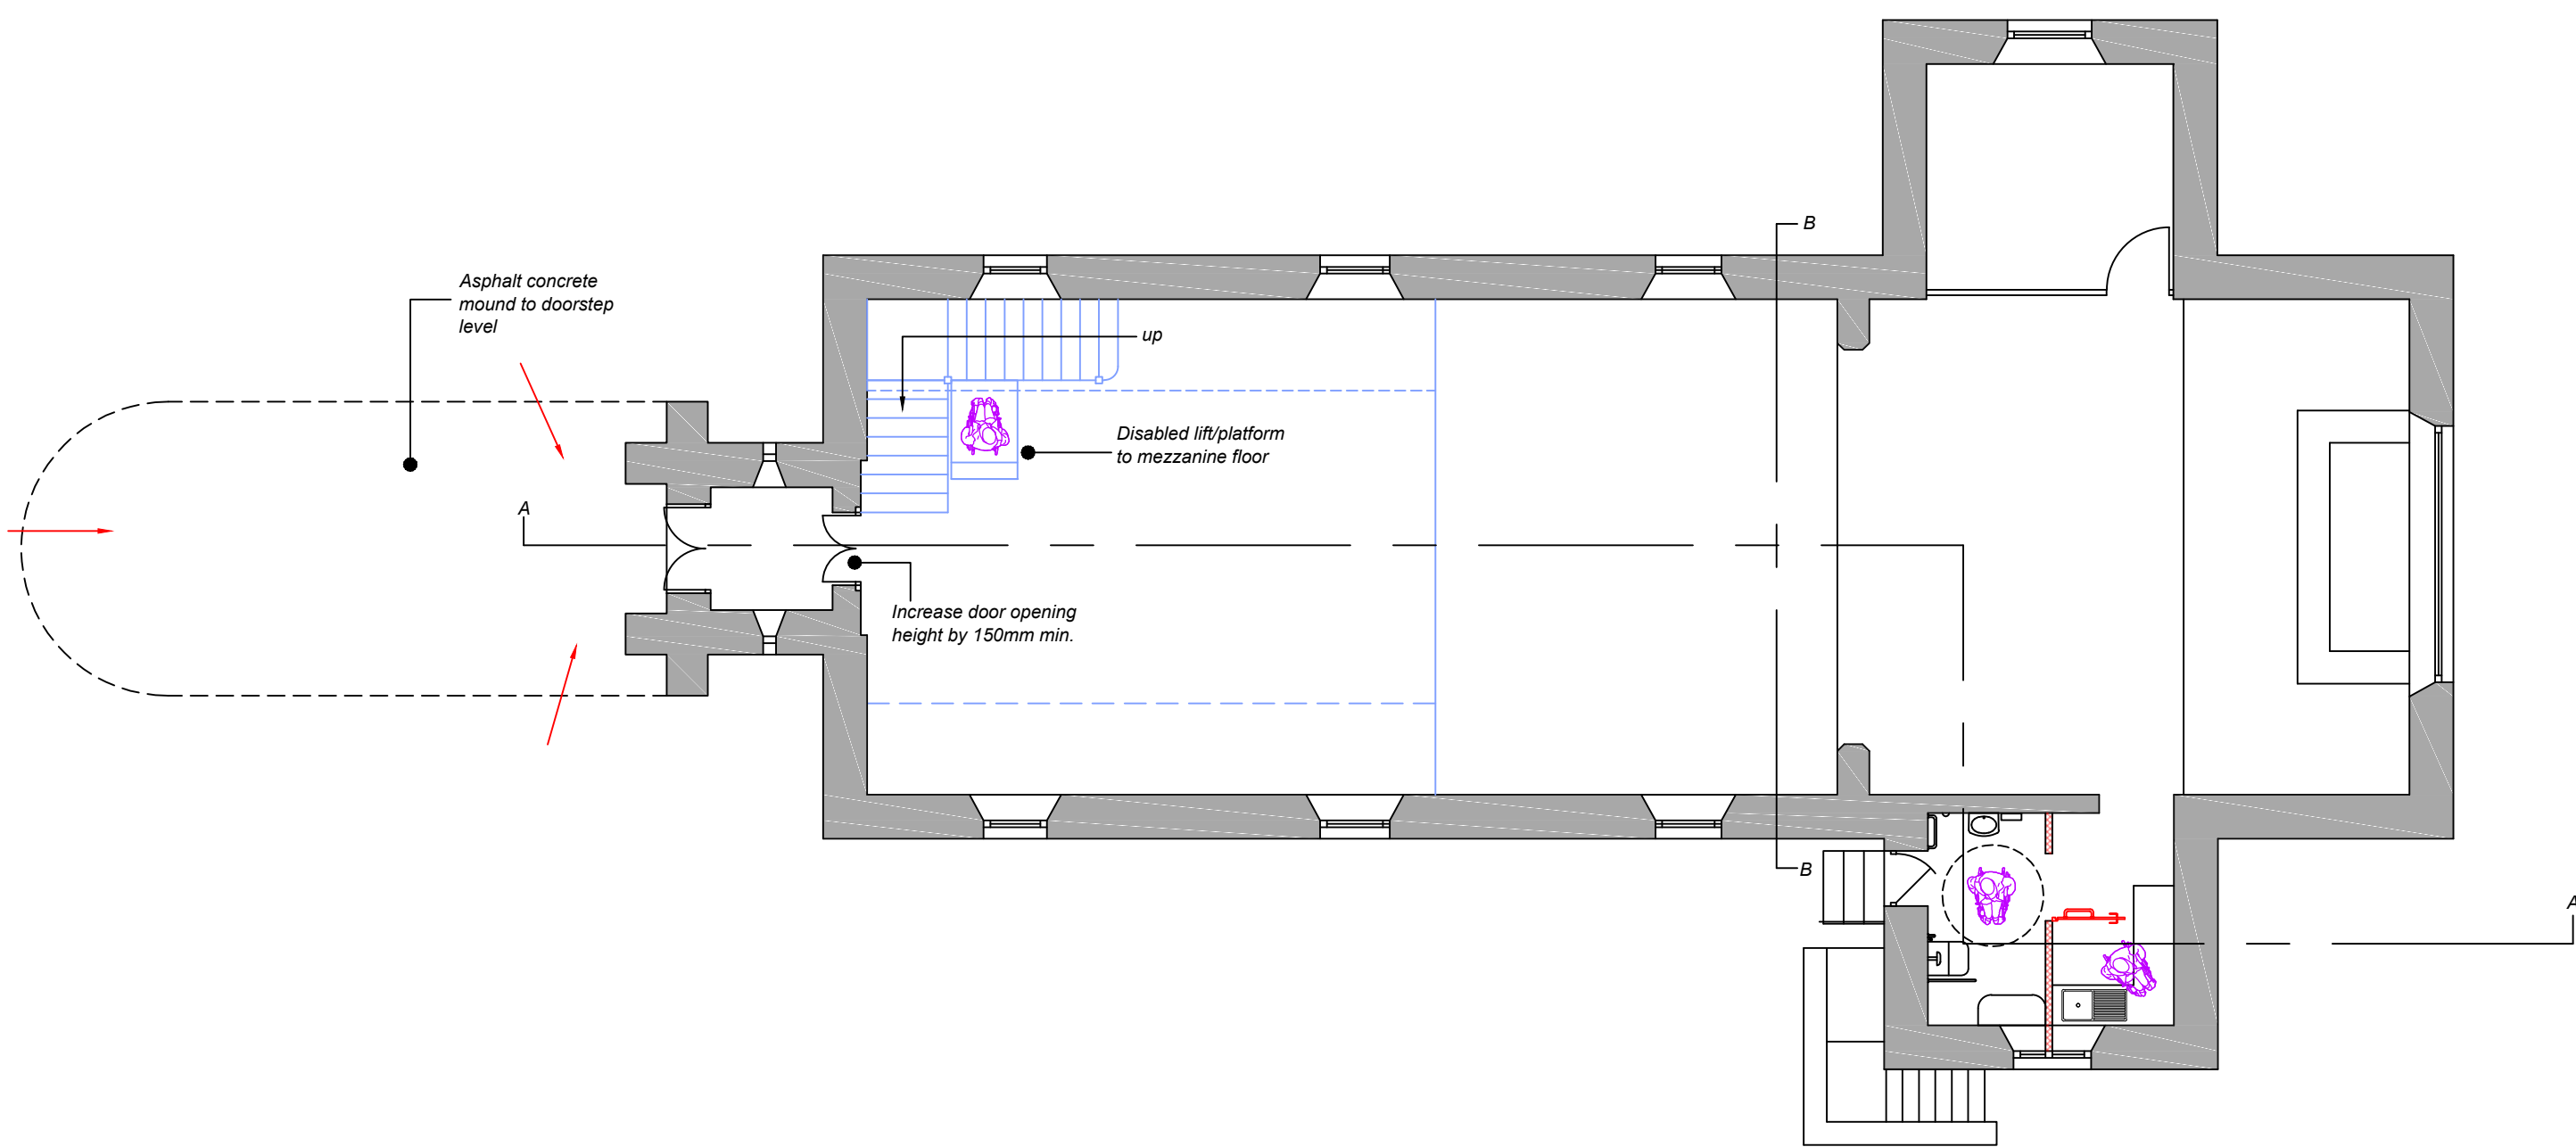


PROPOSED GROUND FLOOR PLAN Scale 1:100

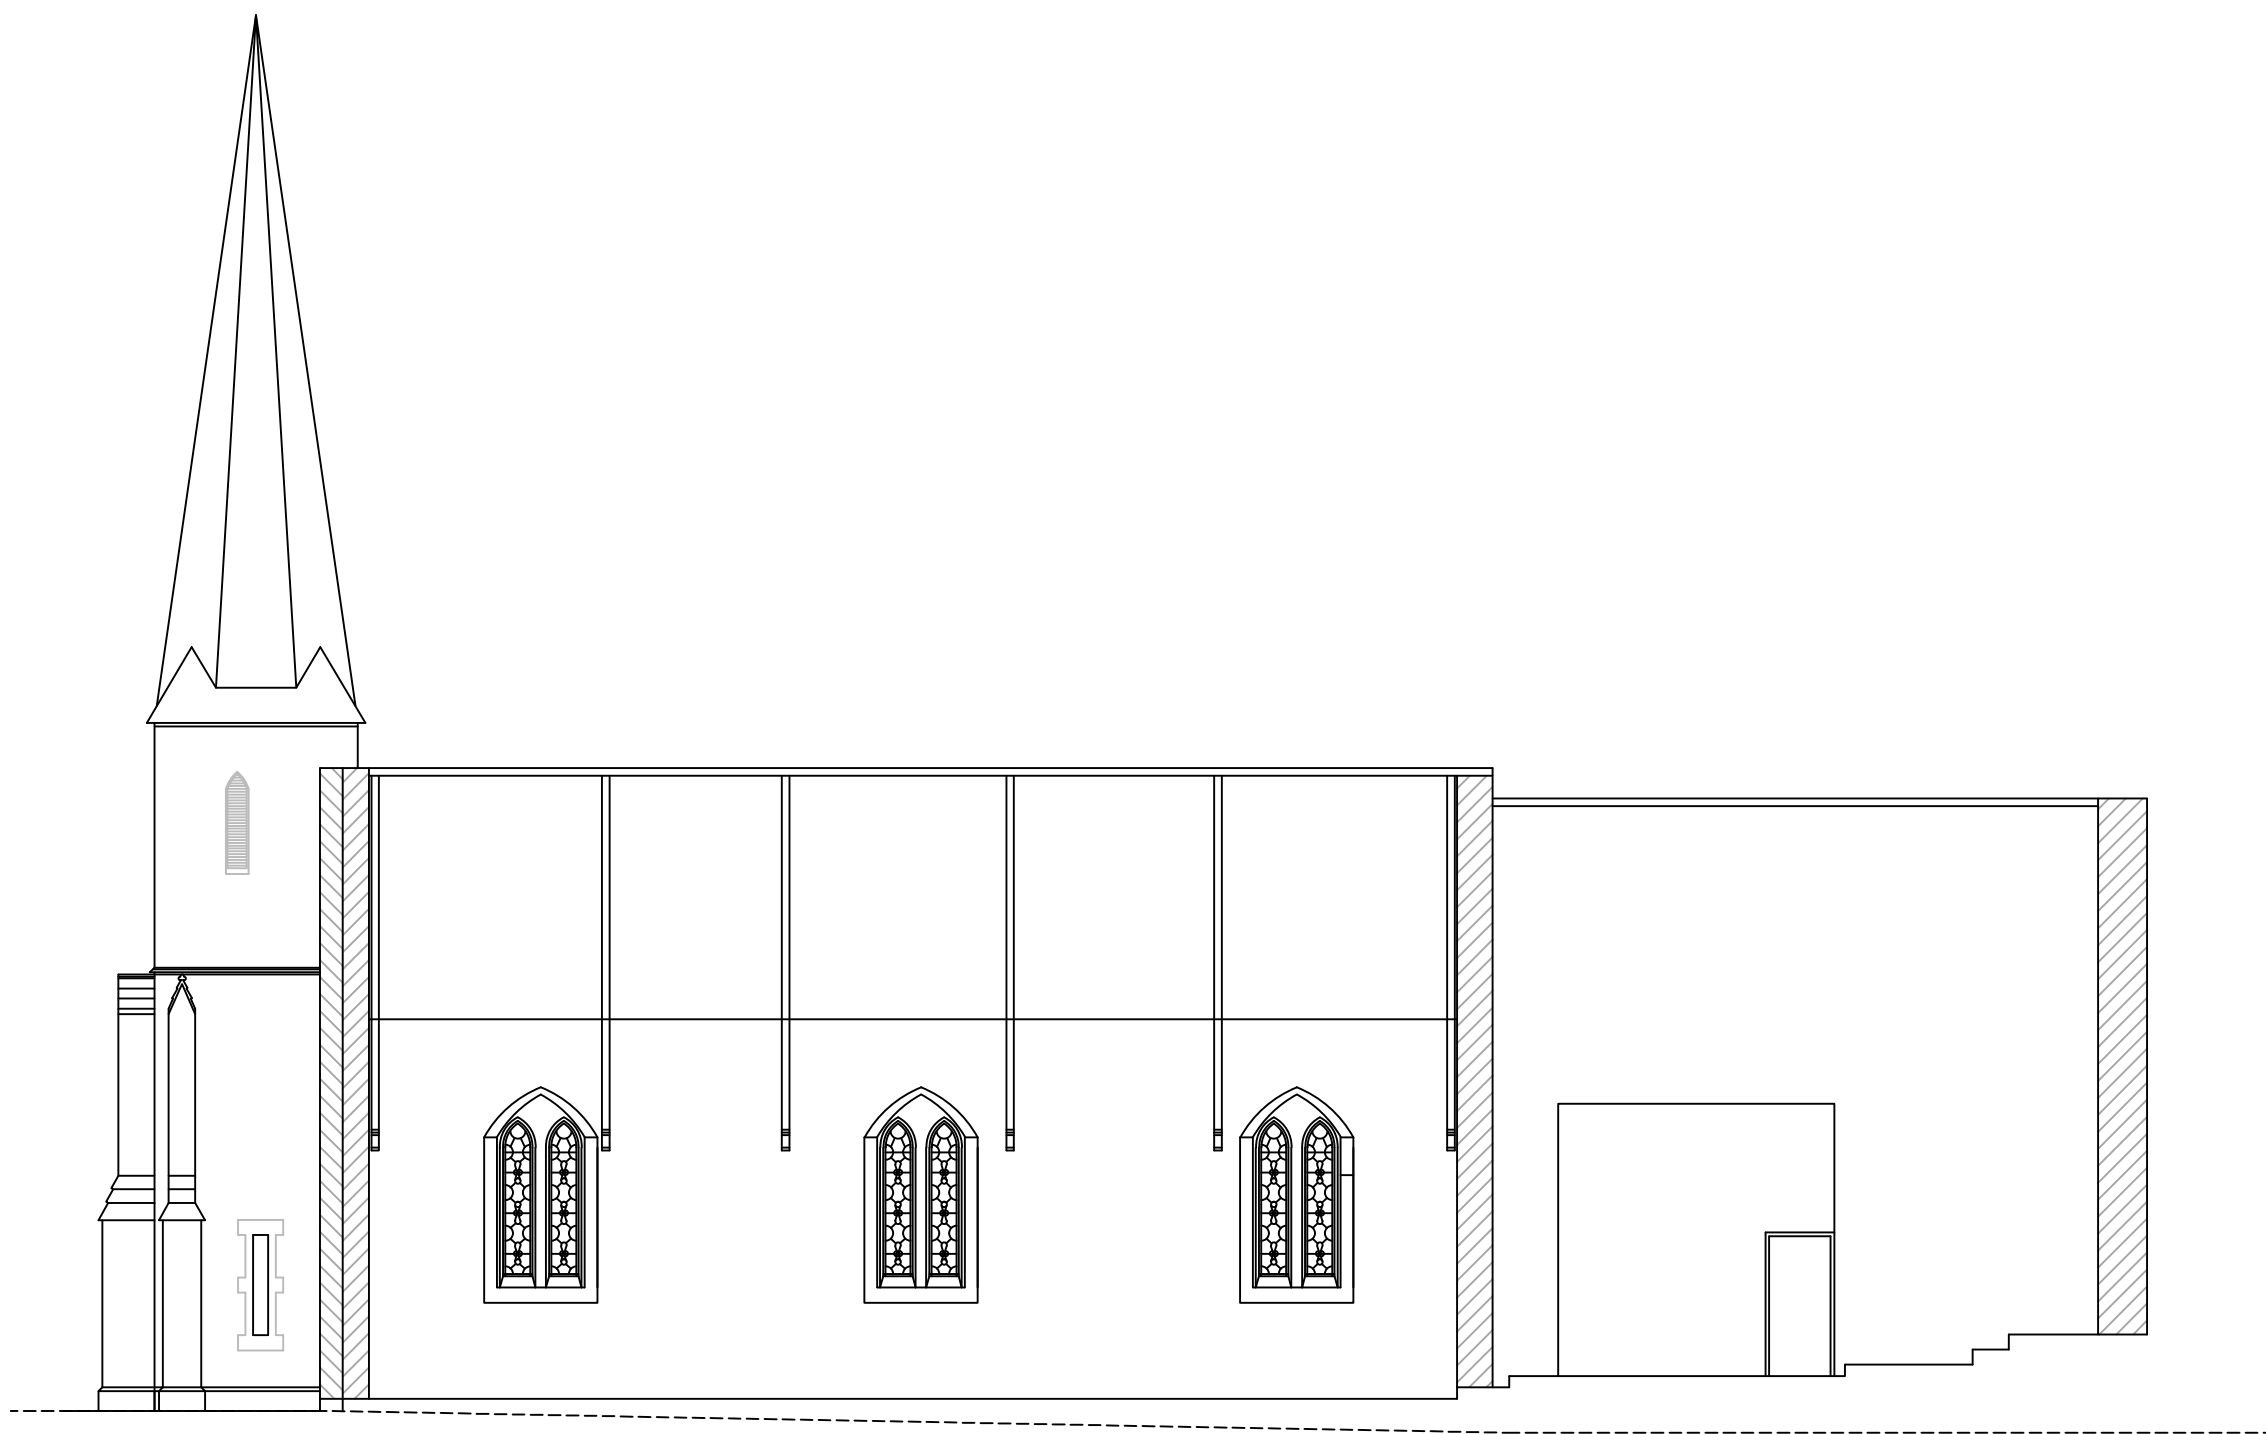


EXISTING CROSS SECTION A-A Scale 1:100

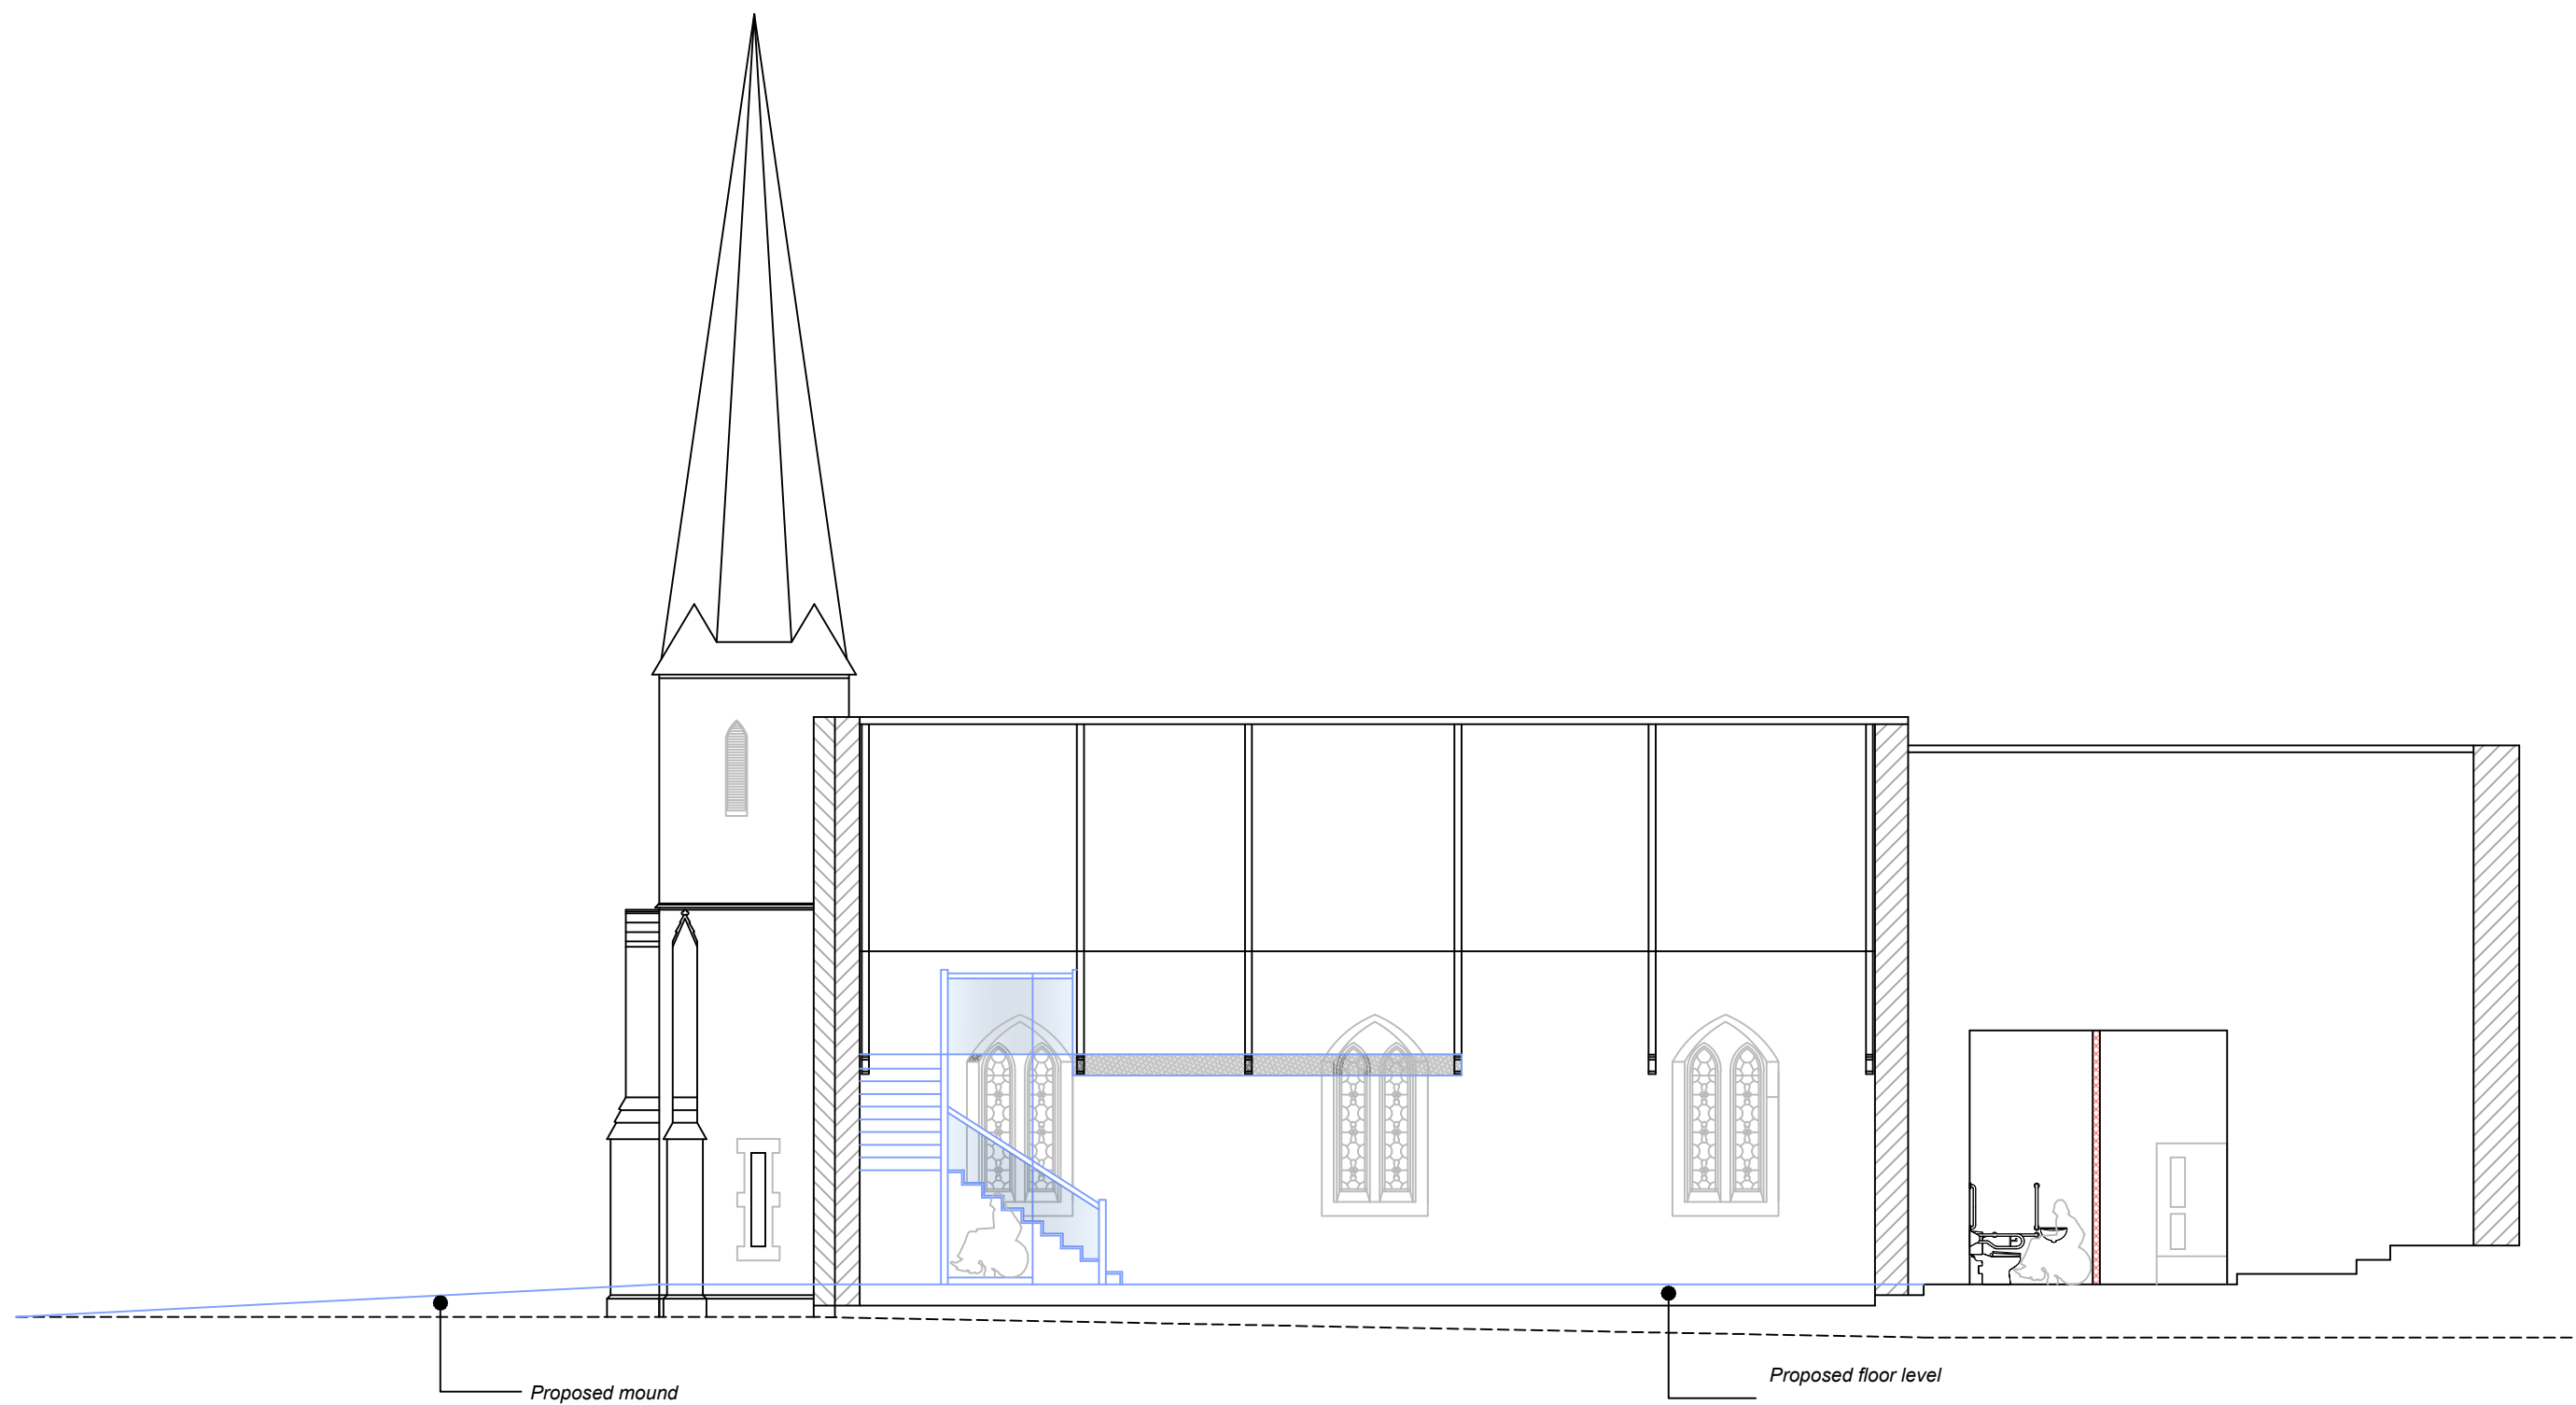


PROPOSED CROSS SECTION A-A Scale 1:100

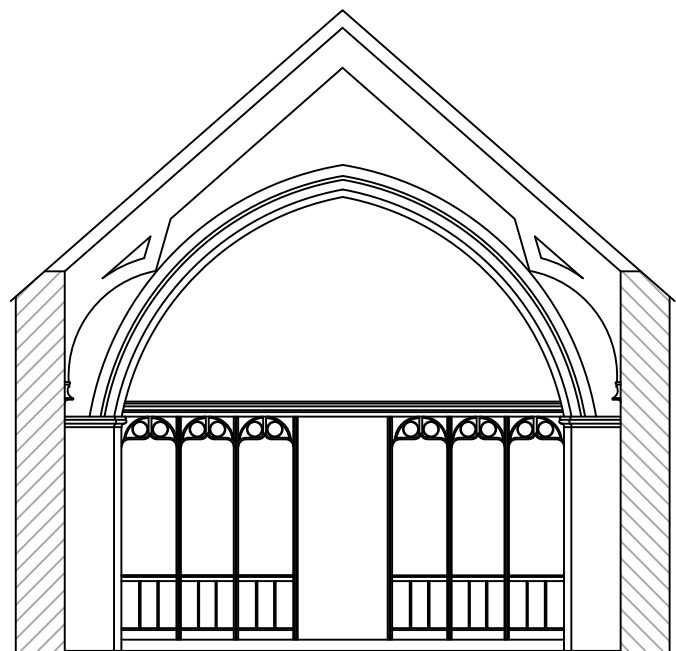

EXISTING CROSS SECTION B-B
Scale 1:100

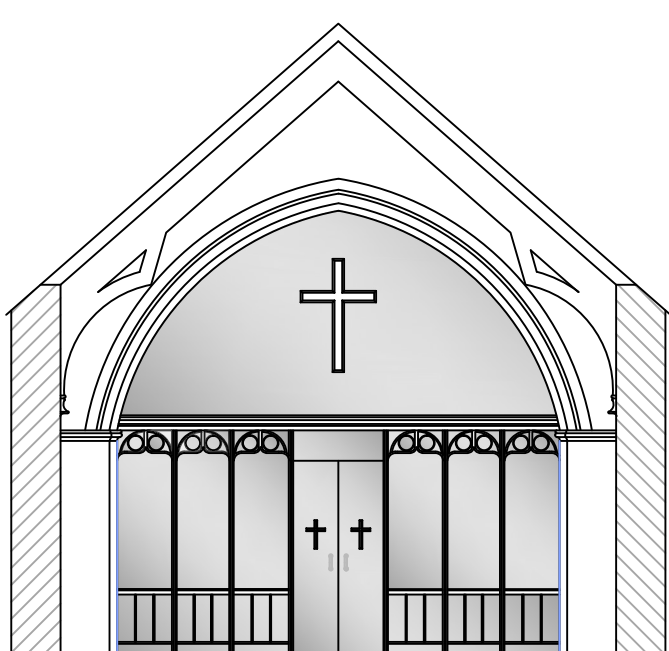

PROPOSED CROSS SECTION B-B
Scale 1:100

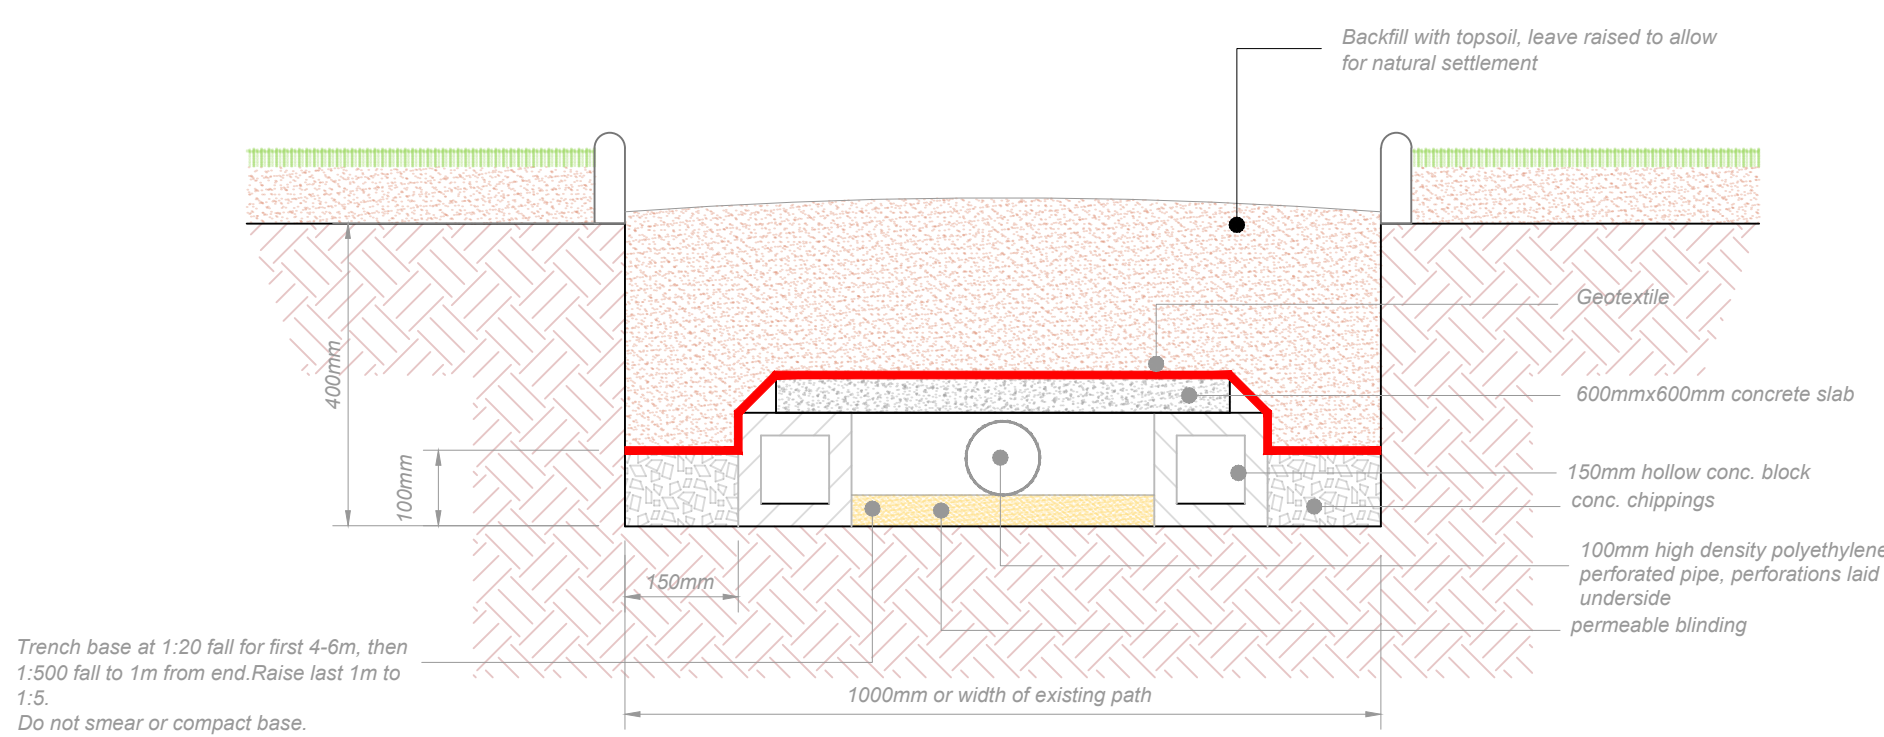

SECTION
TRENCH ARCH DRAINAGE
Scale 1:10

SCALED DIMENSIONS MUST NOT BE TAKEN FROM THIS DRAWING	
Client: The Parochial Church Council St Gwynour's Church Church Lane Penclawdd	
Project: PROPOSED ALTERATIONS PHASE ONE	
Surveyed: JTR	Drawn: JTR
Approved: TJF	Date: March 2017
Amendment Date/No.:	Scales: 1:100 1:10
Drawing No.: TJF/STGW/06/16	
PROPOSED ALTERATIONS	
TREVOR J. FRANCIS MSc. MRICS, MCIQB M.B.Eng., Dip. Arch. Cons. (Bristol) Chartered Building Surveyor/Chartered Builder 12 Dulais Fach Rd Tonna Neath SA11 3JW Tel./Fax 01639 638820 Mob. 07974114702	

