



1.9m Double Exterior Door (No Glazing/ Louvre surround)	1.00	Ea
950mm Window	42.00	Ea
GF Glazed Door and windows (1200mm door, 2252mm fixed side glazing)	1.00	Ea
GF Glazed Double Door 2465mm (fixed 500mm side window)	1.00	Ea
GF Glazed Window 1505mm	2.00	Ea
GF Glazed Window 1529mm	1.00	Ea
GF Glazed Window 2465mm	3.00	Ea
GF Glazed Window 3425mm	1.00	Ea
South Elevation Blockwork	269.81	SqMt
West Elevation Blockwork	608.97	SqMt

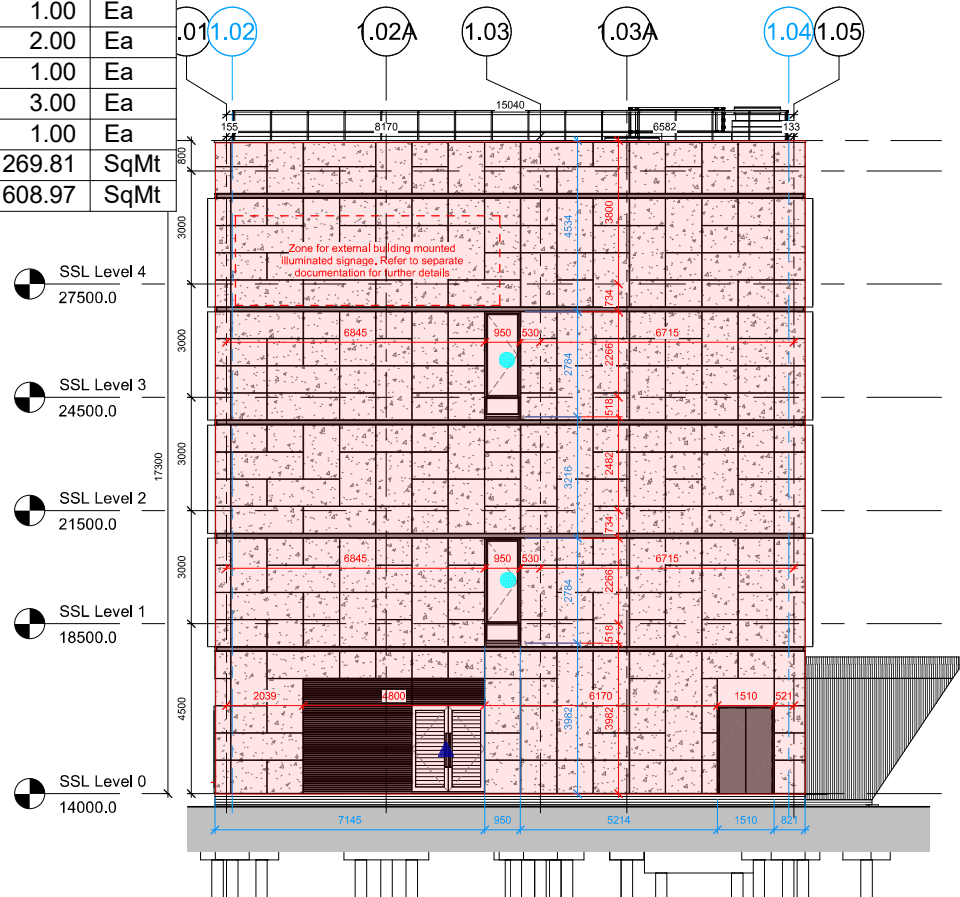

1 South Elevation Metframe S/O
1 : 100

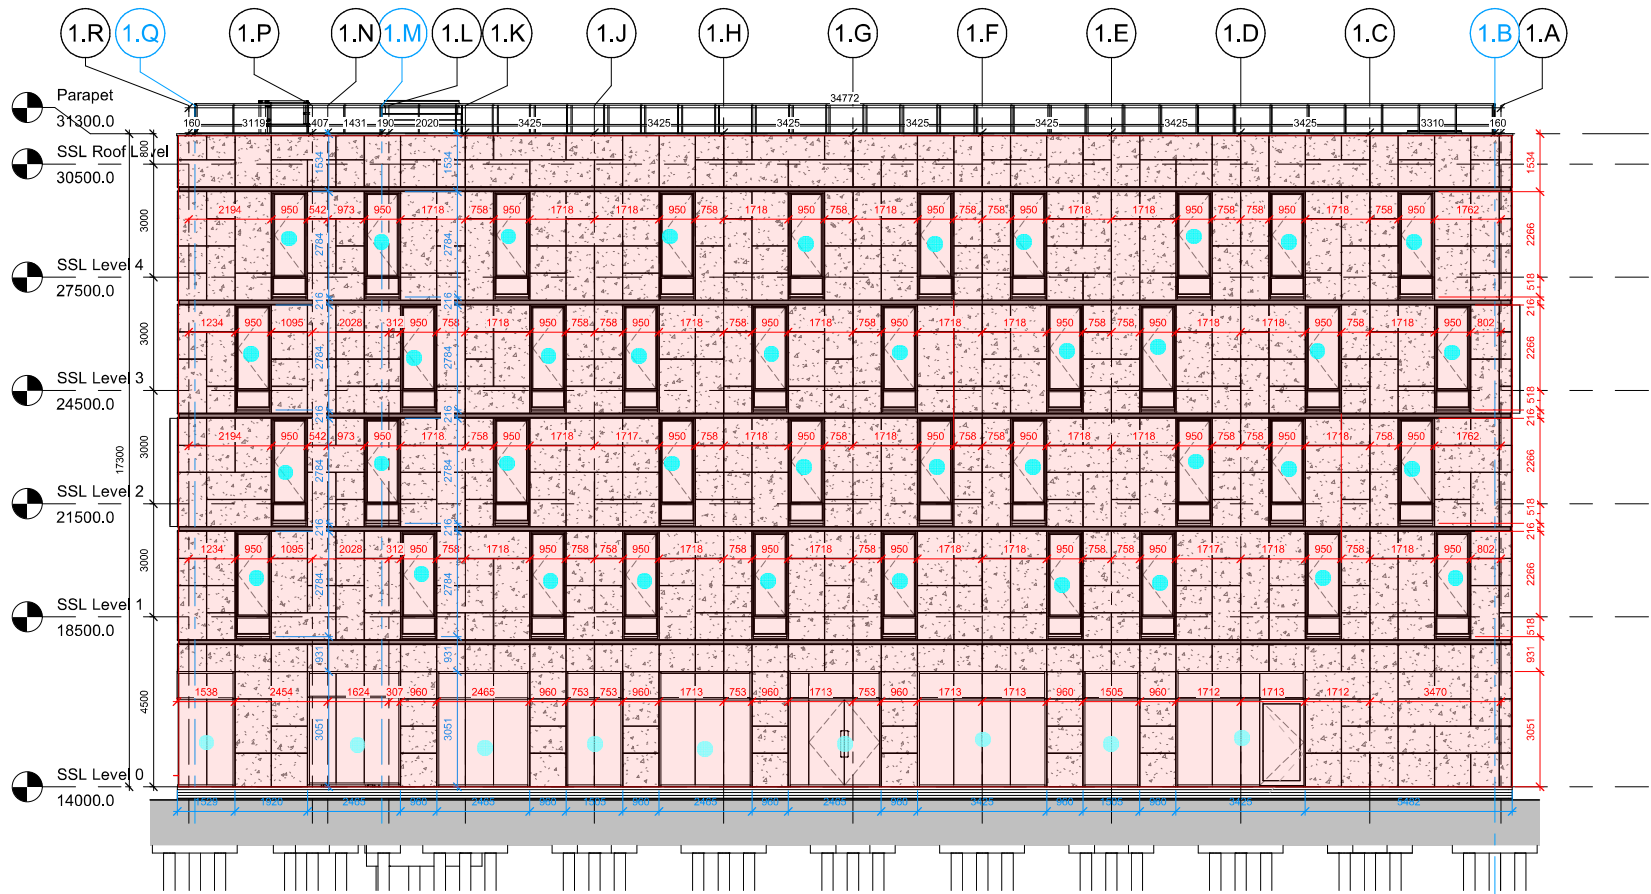

2 West Elevation Metframe S/O
1 : 100

REIK This design and drawing is the copyright of REIK and may not be reproduced in any form whatsoever without prior written consent. Issue of the drawing does not impart any real or implied copyright license. This drawing must be read in conjunction with all architects, consultants, subcontractors and			
Revision Number	Revision Date	Revision Description	Issued by
C01	18.04.20	Construction (C2) Issue	SD

DRAWING STATUS:
This drawing is issued as construction status C2 and is issued to allow the Main Contractor to tender of sub-contractor packages and permit the commencement of technical design of construction packages by specialist consultants and contractors. This drawing represents the design for structural elements, building services systems, acoustic and fire safety matters, building regulations compliance checks, specifications, cost information and project strategies in accordance with Contractors Information Required Schedule. This drawing may be updated upon receipt of the technical design documentation from specialist consultants and contractors for specific work packages to ensure ongoing coordination and to inform the as built construction record documentation. This drawing is to be used to inform the sustainability goals, cost plan, maintenance, operation and handover strategies, designers risk assessments, construction methodologies, and health and safety strategies.
We request that the Contractor verifies that the information contained within this document meets with their cost plan, programme, and compliance with the Employers Requirements. In the event of any irregularities, the Contractor is to notify the Architect at the earliest opportunity. At the time of publication, the application to discharge planning conditions associated with this scheme had not been concluded. Therefore, the design may be subject to change depending on the details of any conditions, section 106 or 278 works, or other legal agreements negotiated with the local authority.
Please note whilst these drawings are being issued for Construction C2 status. We are still awaiting a co-ordinated M&E Stage 4 design. As previously stated, these drawings may be updated once the M&E design is developed.

CONSTRUCTION (C2) ISSUE

Contract:
UWTSD SA1 Proposed Student Accommodation

Drawing:
Construction Issue 25.3.20 SW Elev



REIK Construction Swansea St, Kingsway, Swansea, SA1 4FJ
Telephone: 01792 869442 Website: www.Reikconstruction.co.uk
Drawn: Sean Dugay Checked: Sean Dugay Approved: Sean Dugay
Scale: As indicated @ A1 Date: 18/04/20
Project Project No. Originator Zone Level File Type Role Drawing Revision
SWA - 2686 - REIK - 0 - XX - DR - A - 2100 - C01