


Automatic Opening Vents	3.00	Ea
Lift Over Run	1.00	Ea
Roof Area	507.03	SqMt
Roof Balustrade	99.62	Mt

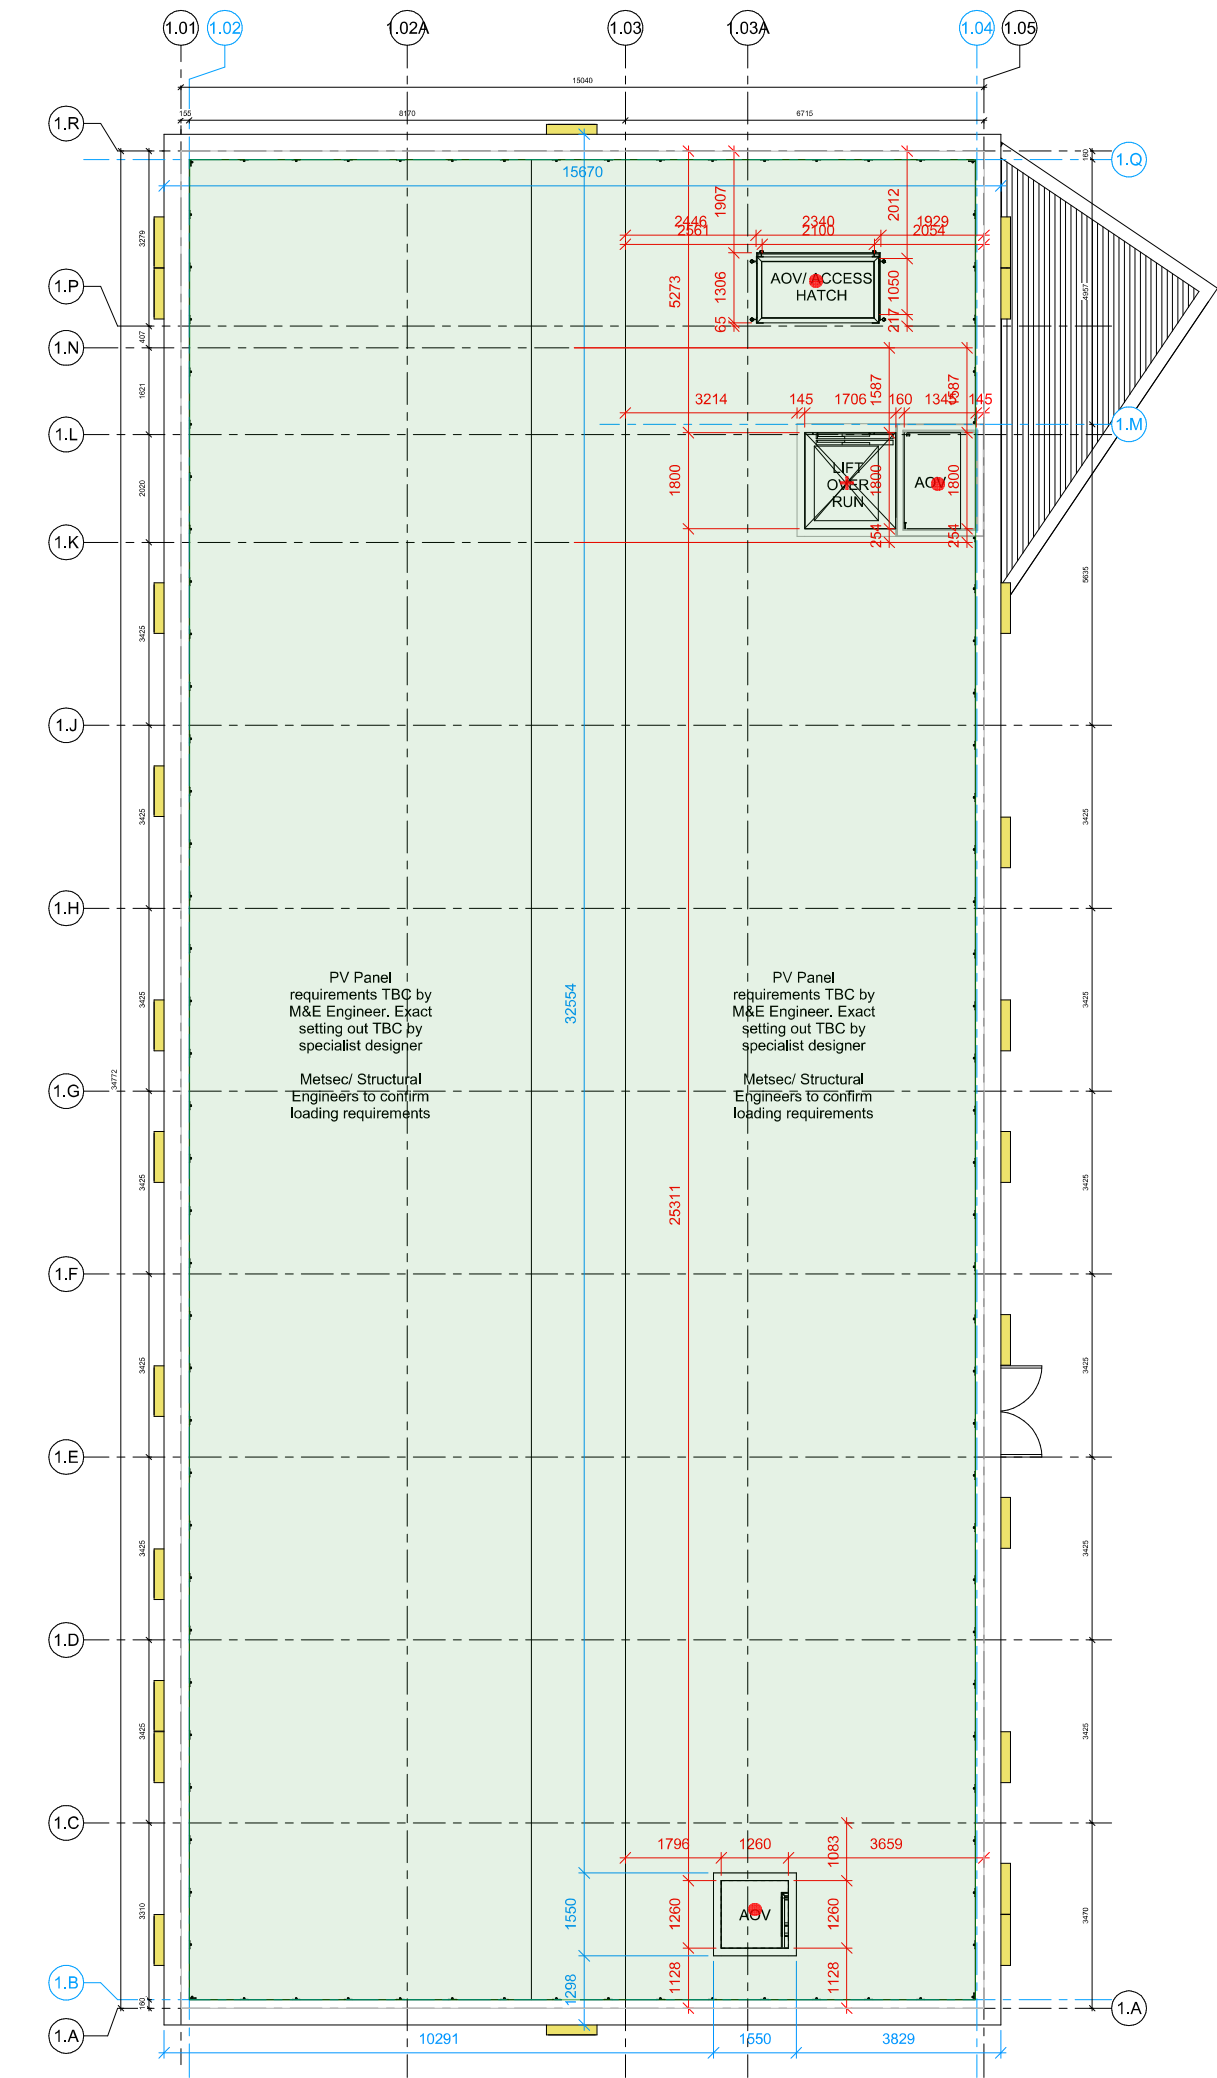

1 Roof Plan Metframe Setting Out
1 : 50

GREIK This design and drawing is the copyright of REIK and may not be reproduced in any form whatsoever without prior written consent. Issue of this drawing does not imply any responsibility or implied copyright license.

This drawing must be read in conjunction with all architects, consultants, subcontractors and

Revision Number	Revision Date	Revision Description	Issued by
C01	15.04.20	Construction (C2) Issue	100

DRAWING STATUS
This drawing is issued as construction status C2 and is issued to
allow the Main Contractor to tender of sub-contractor packages and
permit the commencement of technical design of construction
packages by specialist consultants and contractors. This drawing
represents the design for structural elements, building services
systems, acoustic and fire safety matters, building regulations
compliance checks, specifications, cost information and project
schedules in accordance with Contractors Information Required
Schedule. This drawing may be updated upon receipt of the technical
design documentation from specialist consultants and contractors for
specific work packages to ensure ongoing coordination and to inform
the as built construction record documentation. This drawing is to be
used to inform the sustainability goals, cost plan, maintenance,
operation and handover strategies, designers risk assessments,
construction methodologies, and health and safety strategies.
We request that the Contractor verifies that the information contained
within this document meets with their cost plan, programme, and
compliance with the Employer's requirements. In the event of any
inquiries, the Contractor is to notify the Architect at the earliest
opportunity. At the time of publication, the application to discharge
planning conditions associated with this scheme had not been
concluded. Therefore, the design may be subject to change
depending on the details of any conditions, section 186 or 278
works, or other legal agreements negotiated with the local authority.
Please note whilst these drawings are being issued for Construction
C2 status, we are still awaiting a co-ordinated M&E Stage 4 design. As
previously stated,
these drawings may be updated once the M&E design is developed.

NOTES

CONSTRUCTION (C2) ISSUE

Contract:
UWTSD SA1 Proposed Student
Accommodation

Drawing:
Construction Issue 25.3.20 Roof



REIK Construction Swansea St. Kingsway, Swansea, SA1 4FJ
Telephone: 01792 869442 Website: www.Reikconstruction.co.uk
Drawn: Sean Dugan Checked: Sean Dugan Approved: Sean Dugan
Scale: 1:50 (BA) Date: 18/04/20

Project Project No. Originator Zone Level File Type Role Drawing Revision
SWA - 2686 - REIK - 0 - RF - DR - A - 2099 - CO