


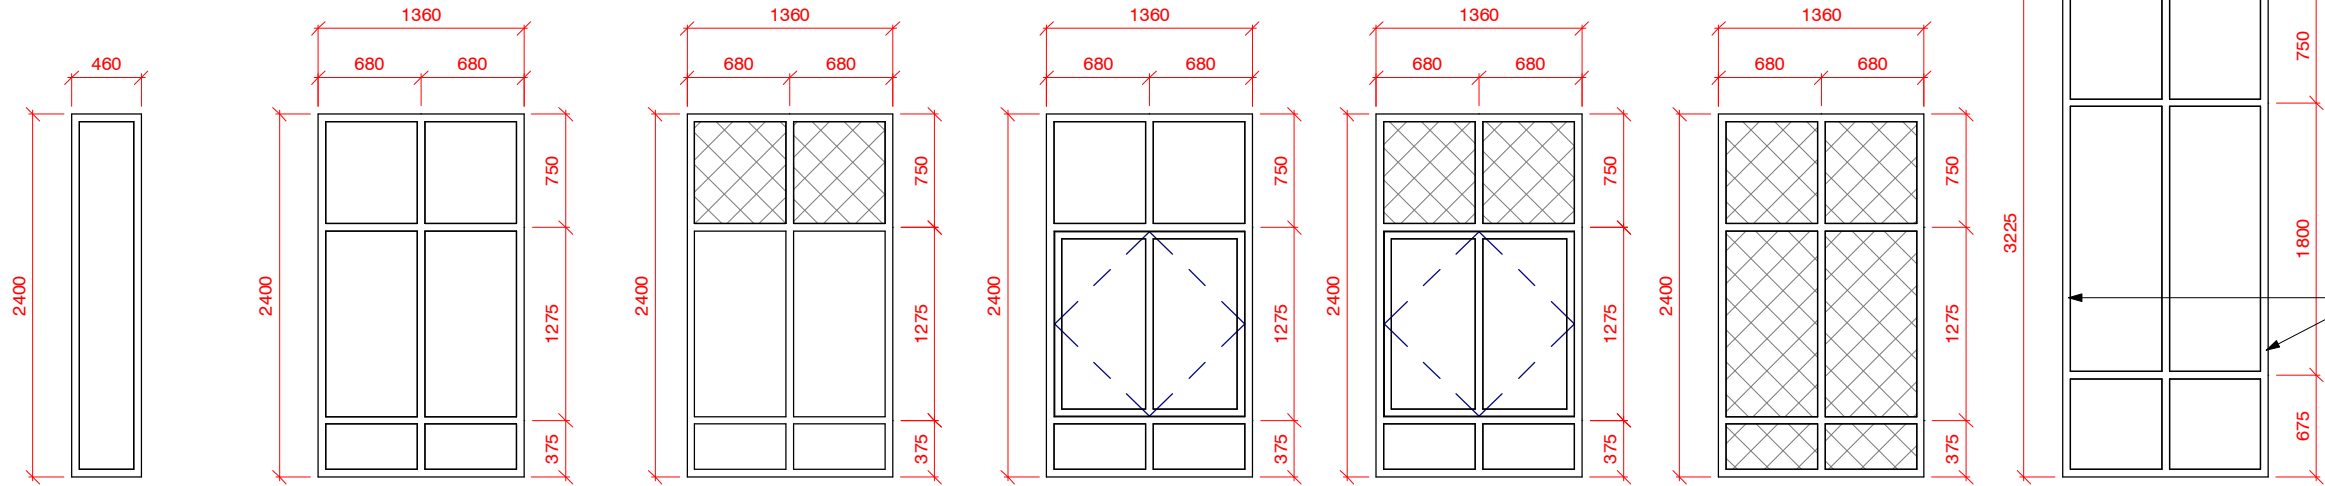

W Type 1 W Type 2 W Type 2a W Type 3 W Type 3a W Type 4 W Type 5

Responsibility is not accepted for errors made by others in scaling from this drawing.
All construction information should be taken from figured dimensions only.




 Glass look alike panel

Opening lights to be confirmed by TB&A, subject to natural ventilation requirements.

To be read in conjunction with technical elevations and setting out floor plans.

Wider pressing to be installed on one side only on GFW01 and GFW02.
Refer to technical elevation drawing 21D01 for location

FINAL CONSTRUCTION DRAWING
CONFORMING TO INFORMATION
PROVIDED TO THE ARCHITECT BY
THE CONTRACTOR

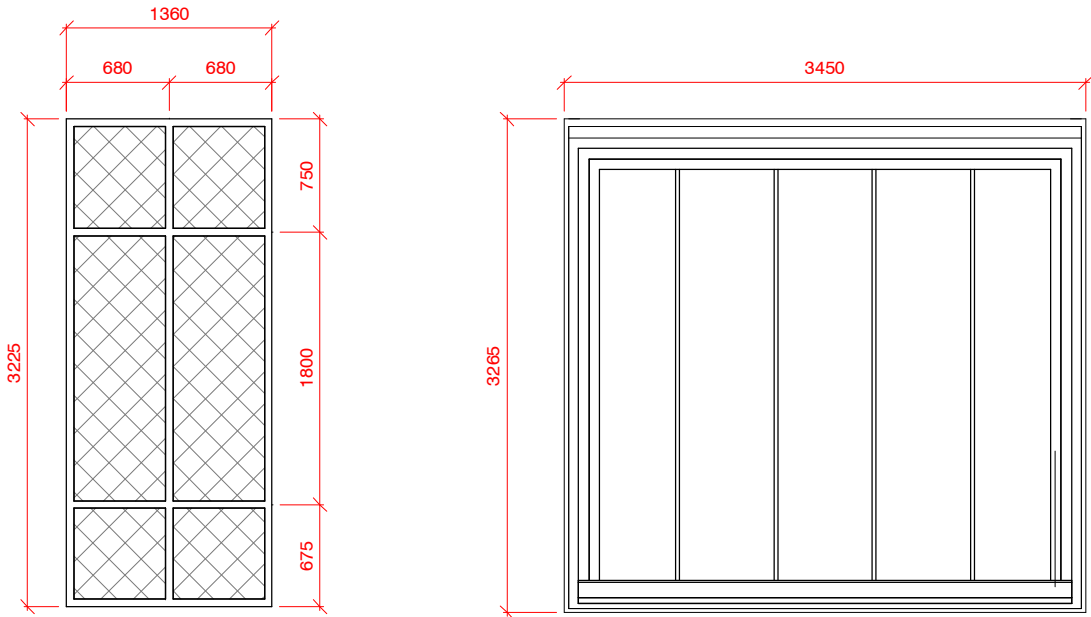

W Type 6 W Type 7

Window Schedule

Mark	Type Mark
01W01	W Type 1
01W02	W Type 2
01W03	W Type 2
01W04	W Type 2
01W05	W Type 3
01W06	W Type 3a
01W07	W Type 2a
01W08	W Type 2a
01W09	W Type 2a
01W10	W Type 2a
01W11	W Type 3
01W12	W Type 3
01W13	W Type 2
01W14	W Type 1
01W15	W Type 1
01W16	W Type 2
01W17	W Type 2
01W18	W Type 2a
01W19	W Type 2
01W20	W Type 2
01W21	W Type 2

Window Schedule

Mark	Type Mark
01W22	W Type 2
01W23	W Type 2
01W24	W Type 4
01W25	W Type 2
01W26	W Type 2
01W27	W Type 2
01W28	W Type 1
03CW01	W Type 7
03CW02	W Type 7
03CW03	W Type 7
03CW04	W Type 7
GFW01	W Type 5
GFW02	W Type 5
GFW03	W Type 5
GFW04	W Type 6
GFW05	W Type 5
GFW06	W Type 5
GFW07	W Type 6
GFW08	W Type 6
GFW09	W Type 5
GFW10	W Type 5

A	C119	15/08/18	FINAL CONSTRUCTION
A5	C31	26/07/17	Additional window types added
A5	C24	26/05/17	Additional annotation added to drawing
A5	C23	16/05/17	Slot windows changed to 460mm structural opening width
S1	P32	25/10/16	Stage 5 Issue. Drawing number amended to new format.
S1	P10	26.08.16	Stage 4 Issue
S2	P5	13/05/16	Building Regulation Application Issue
S0	P4.9	09/05/16	First Issue

STATUS	REV	DATE	DESCRIPTION	REVISED BY
CLIENT				MGL
University of Wales Trinity Saint David				CHECKED BY
				Maríé Nevin
				ORIGINATOR NO
				70266_02

CONSULTANT
STRIDE TREGLOWN
www.stridetreglown.com © Stride Treglown Limited 2016

PROJECT
UWTSD Library
University of Wales Trinity Saint David
Swansea
SA1

DRAWING TITLE
Window Elevations

SUITABILITY STATUS A : FINAL CONSTRUCTION	SCALE As indicated @ A3
--	----------------------------

PROJECT ORIGINATOR ZONE LEVEL TYPE ROLE CLASSIFICATION NUMBER UWTSD-STL-04-ZZ-DR-A-ZZZZ-62D01	REVISION C119
--	------------------