


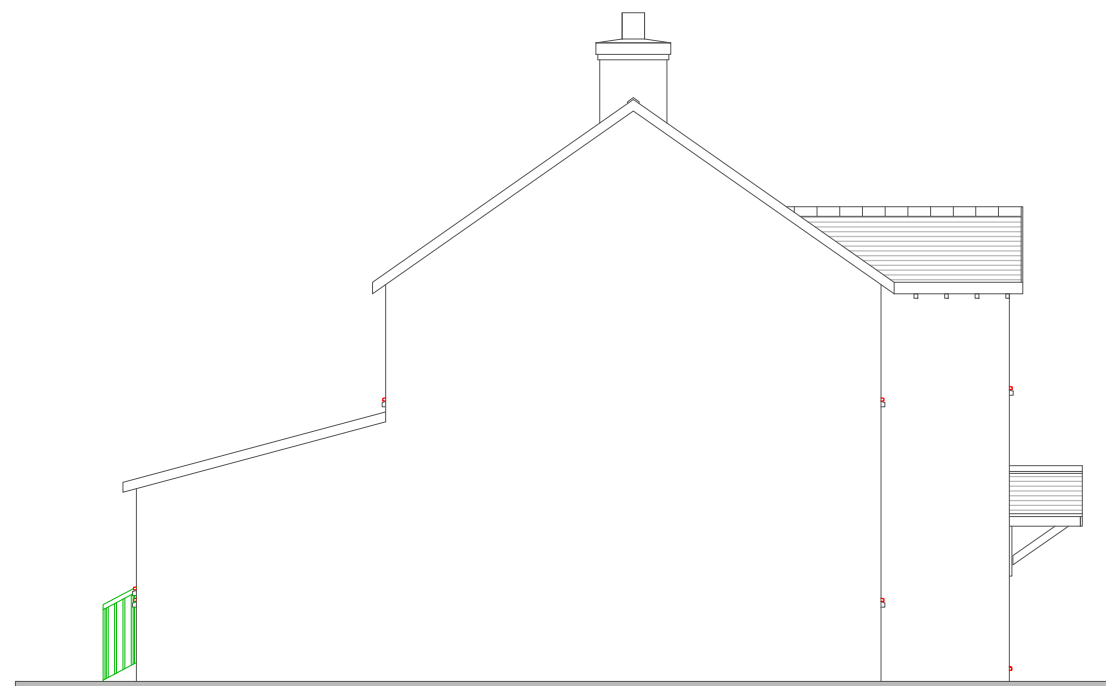

East Elevation



North Elevation

Designed by	Checked by	File name	Date	Scale 1:100	Client
Drawing Title East and North Elevations					Dwg No. 04