

Project Name: Ysgol Bae Abertawe

UPRN Code: 5010

Originator Code: UWTSD

Role Code: A


Drawn By: CS


Checked By: GT


Date: 06/05/2021

Project Status: S1

ACBA 5010
BIM : LEVEL 5

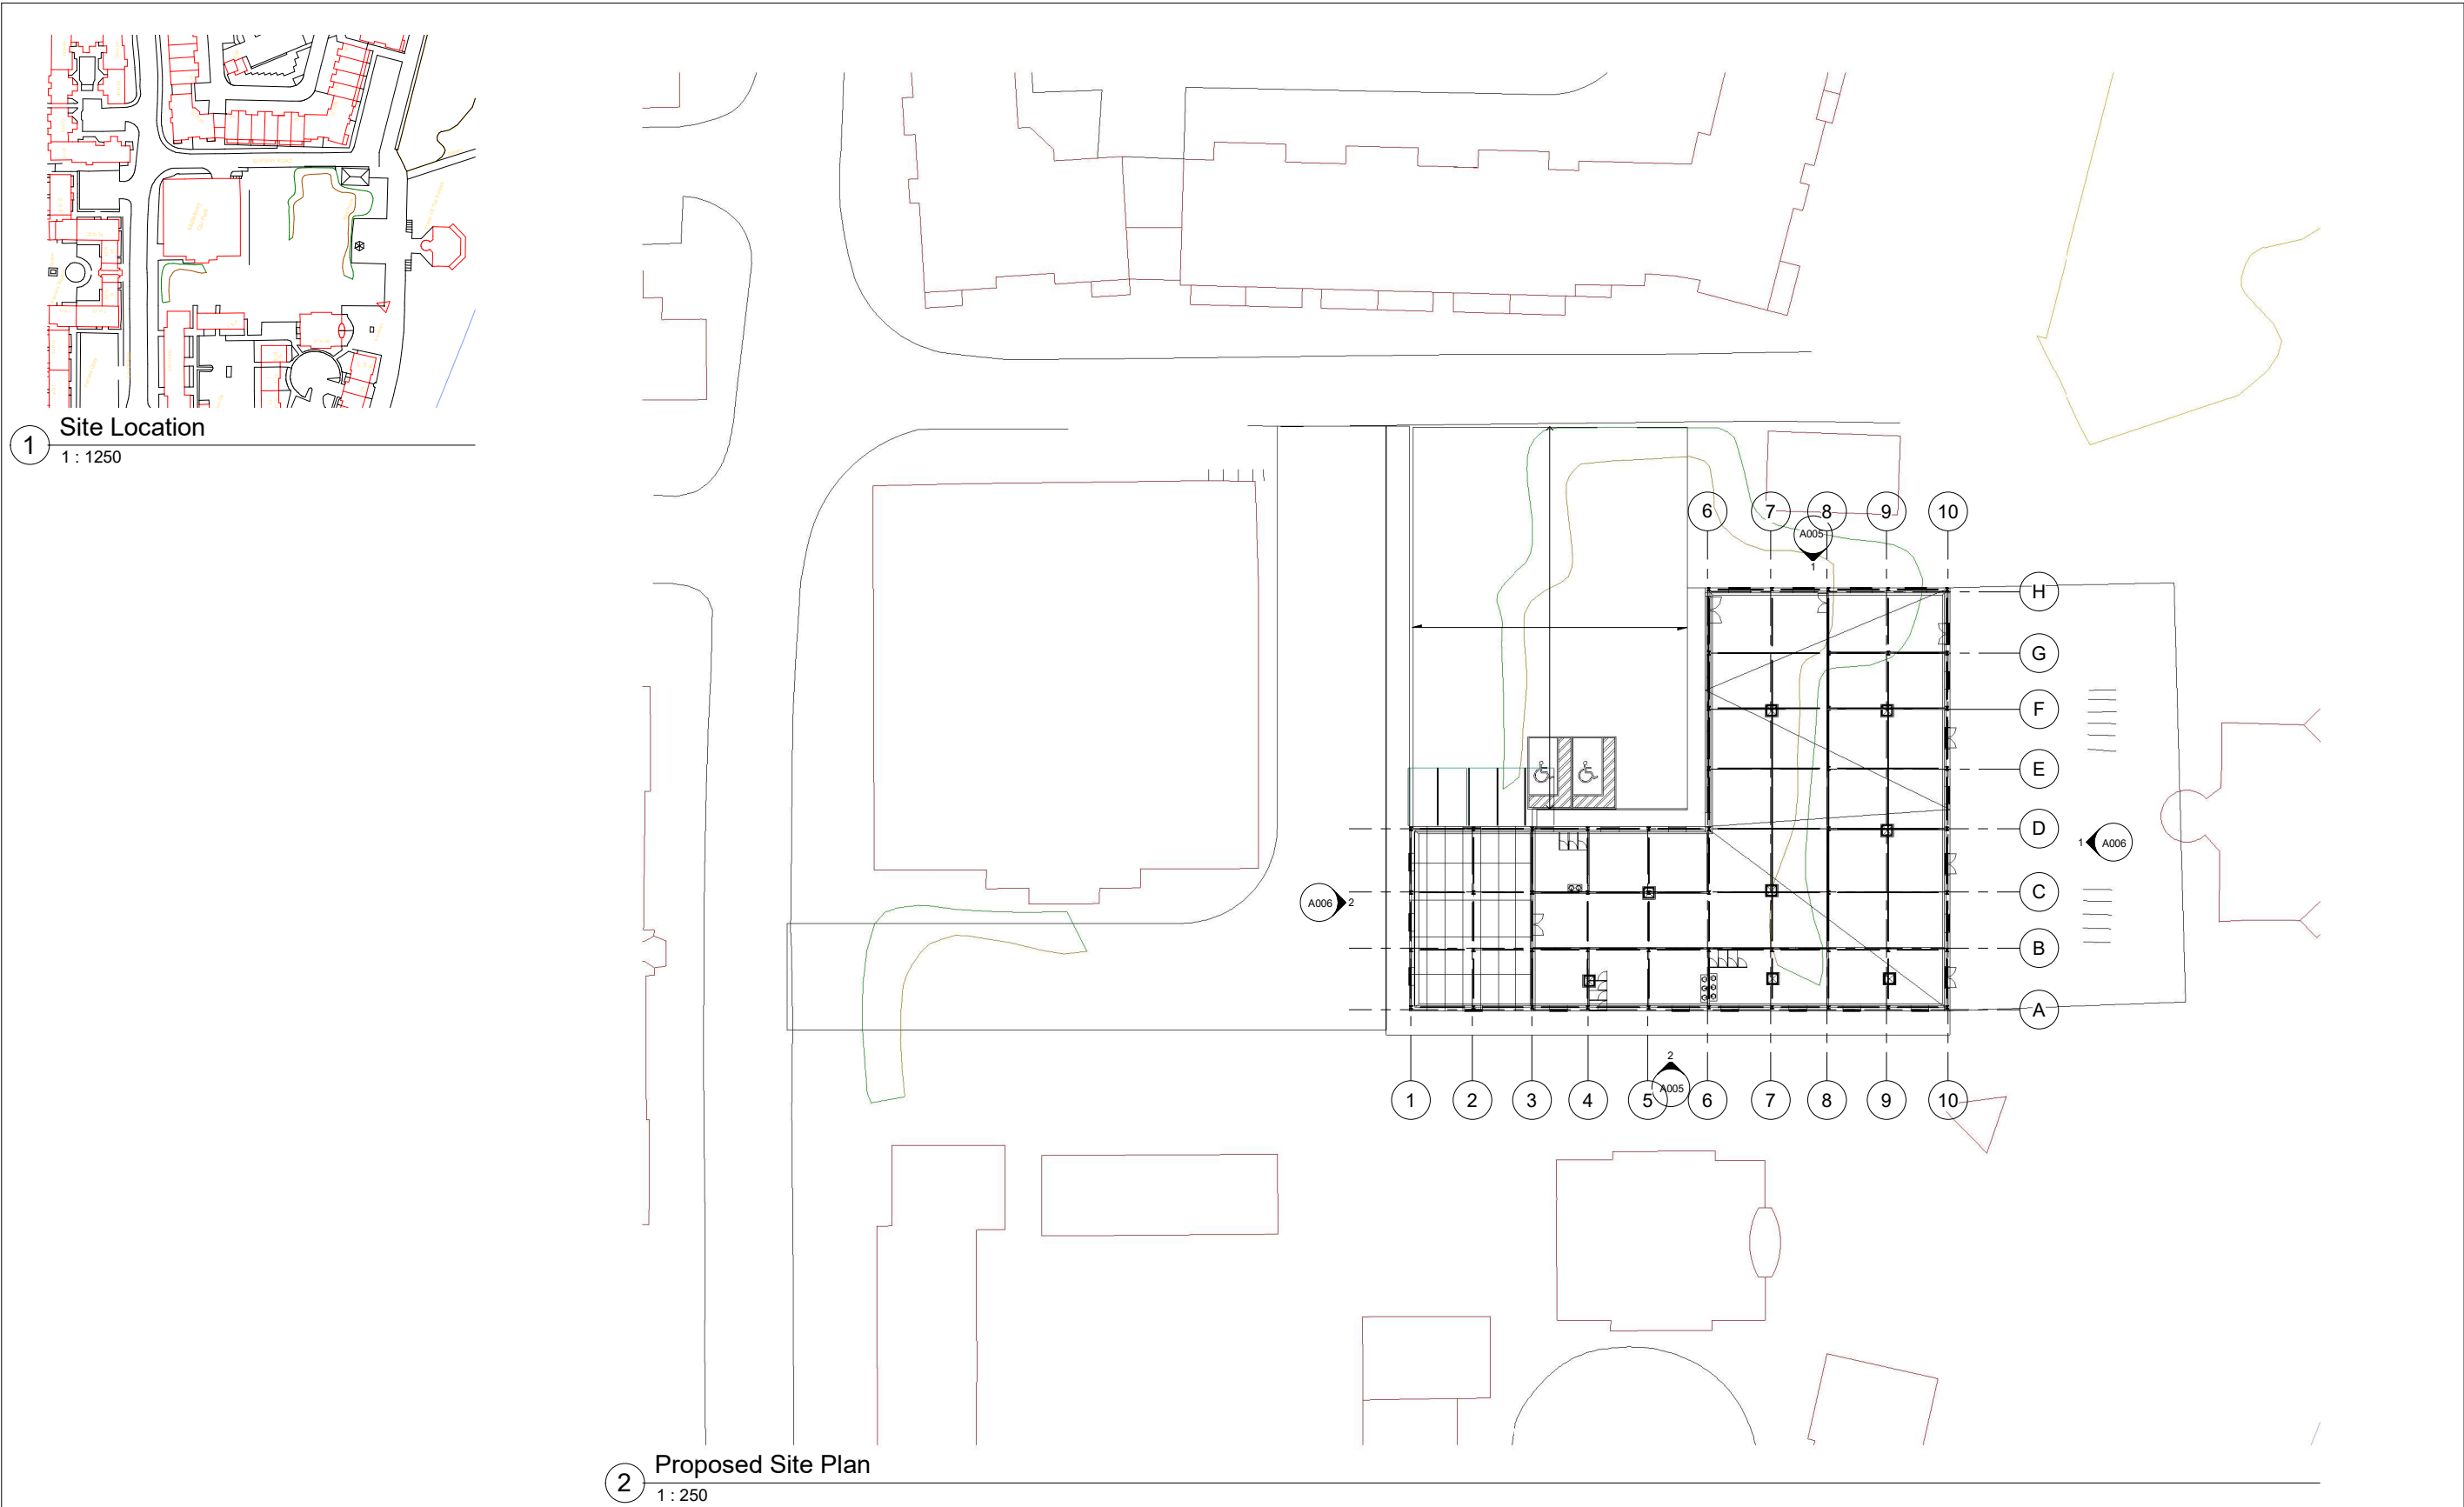

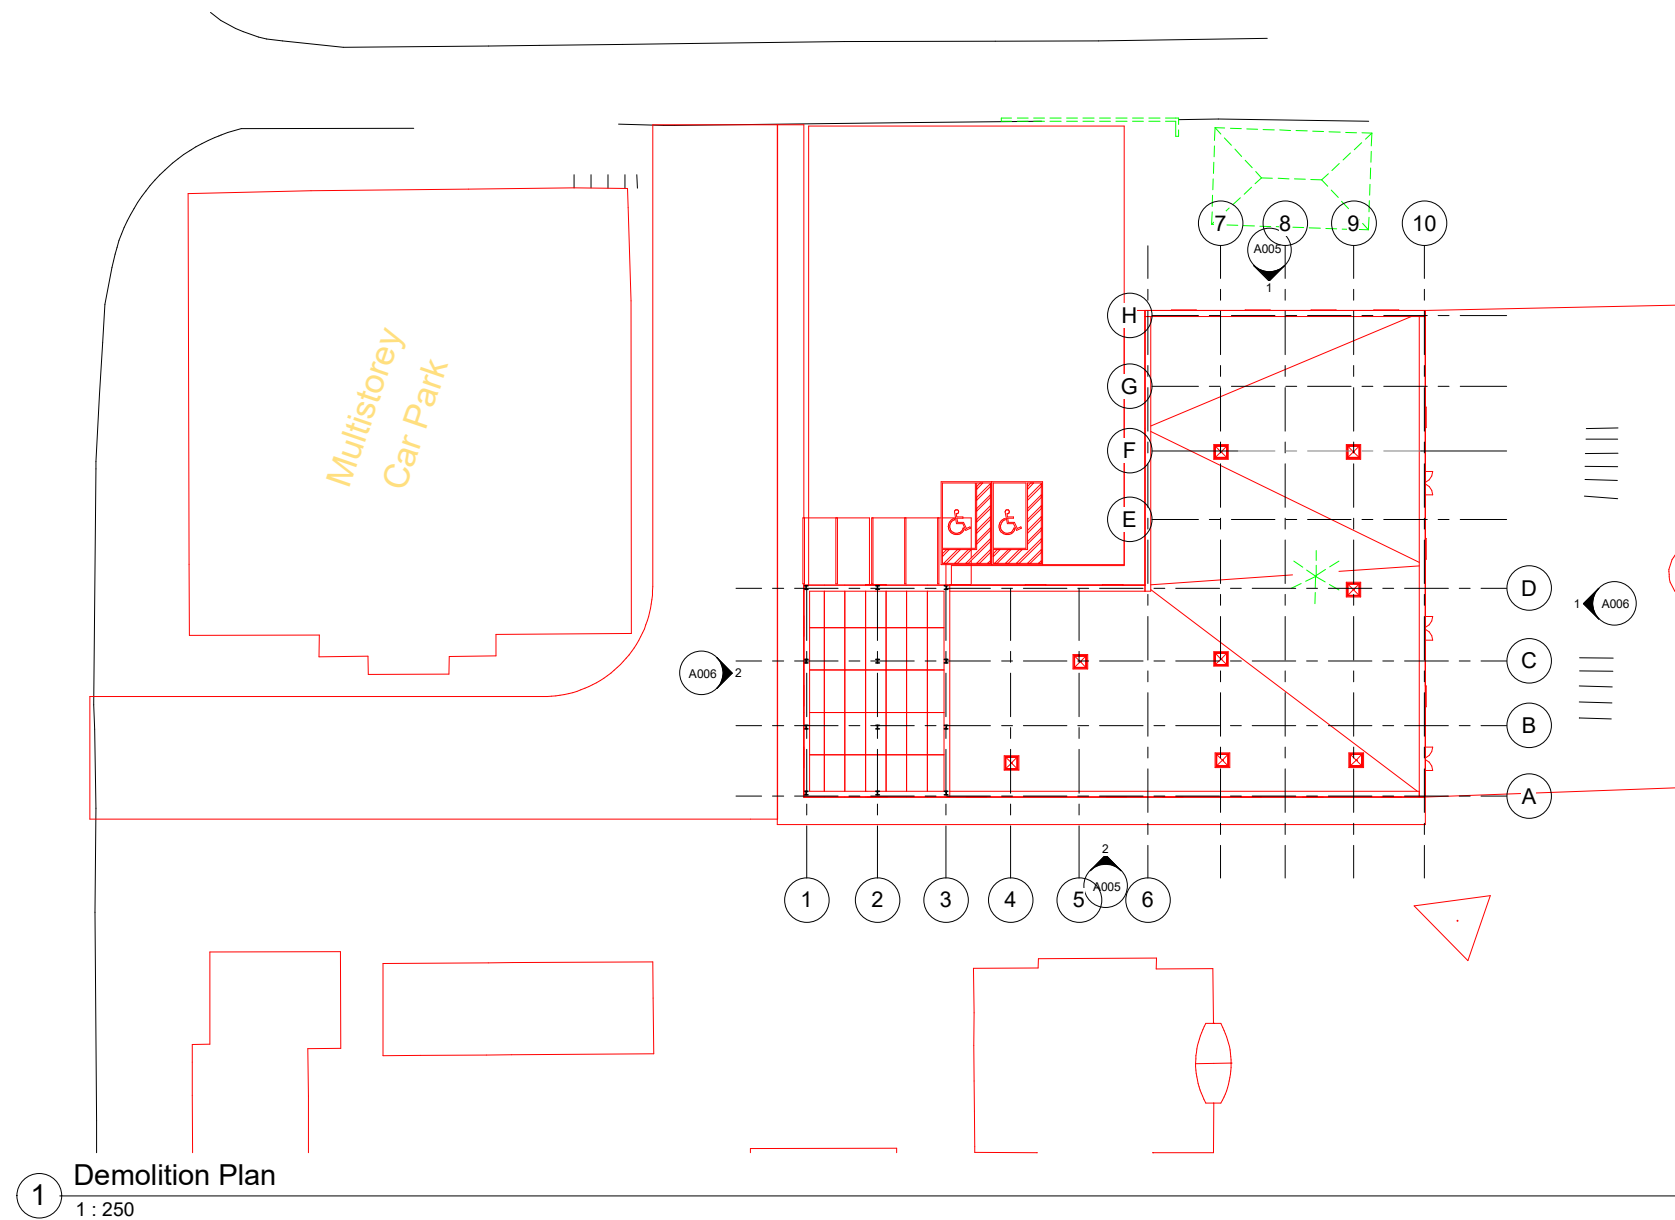

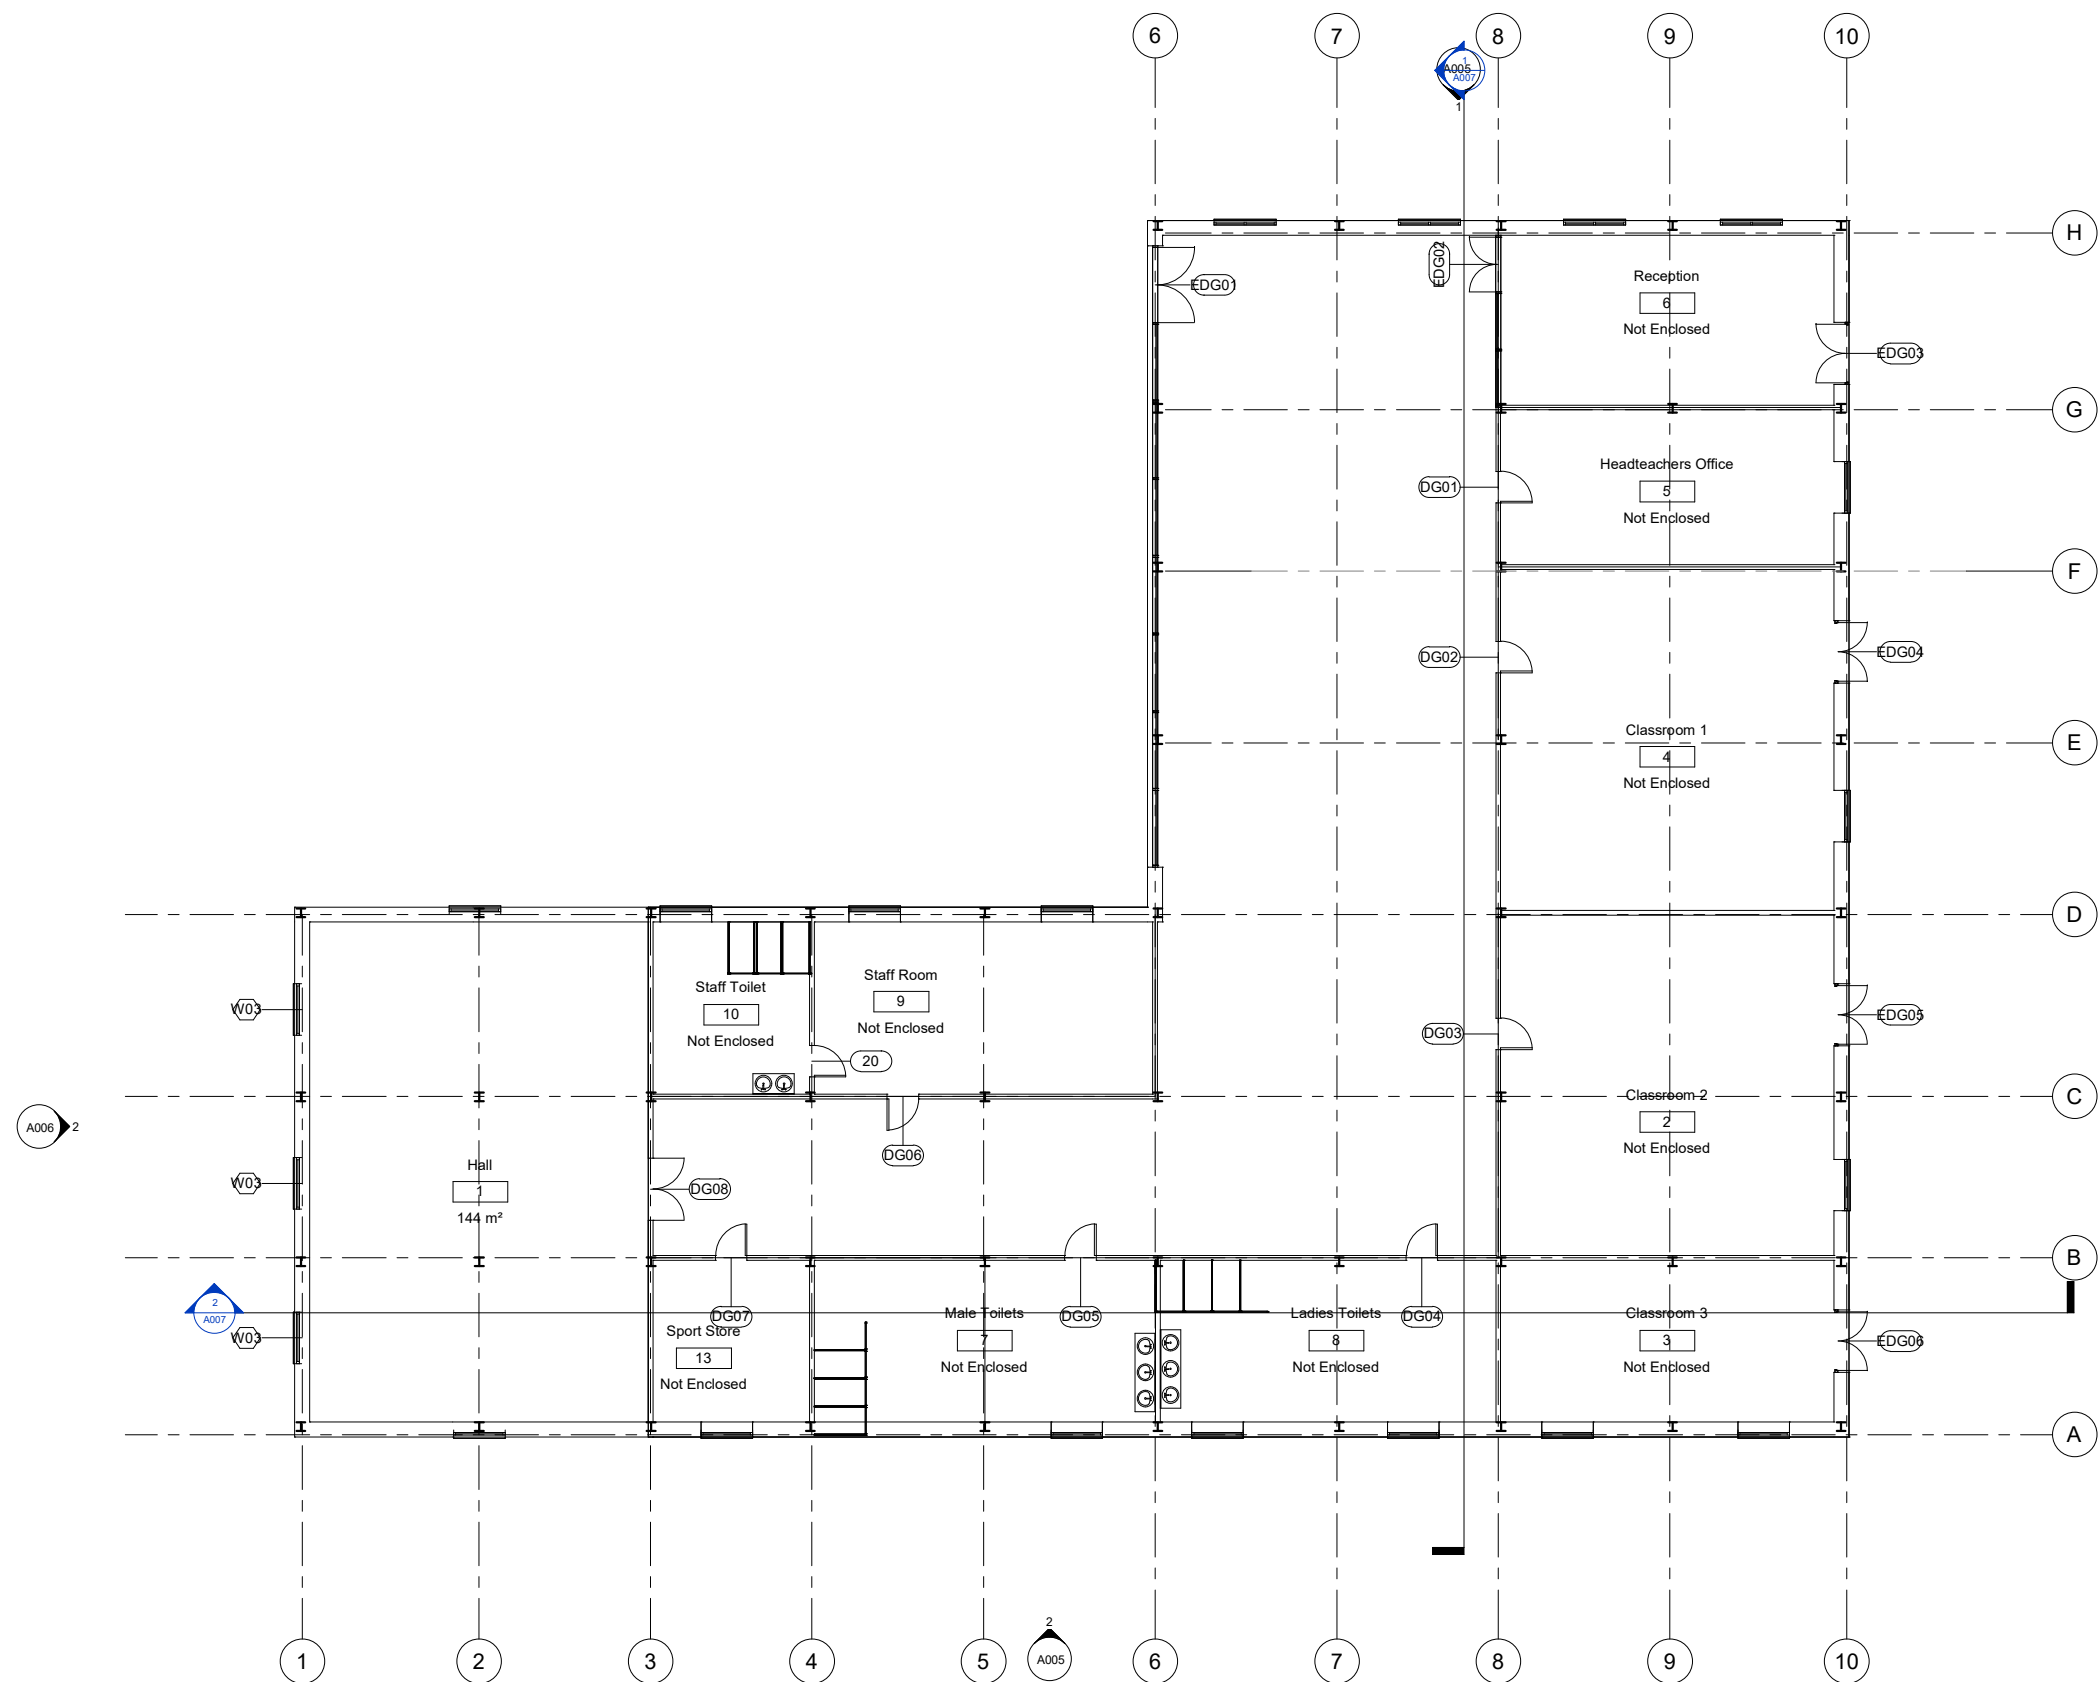

1 01- Ground Floor

Property Title
Ysgol Bae Abertawe

Detail
GFPLAN

Property	Originator	Zone	Level	Type	Role	Number	Description	Suitability	Revision
5010	UWTS	XX	XX	VS	A	A003	GFPLAN	S1	
File Path: C:\Users\clera\OneDrive\Documents\Ysgol bae Abertawe Architectural.rvt									

scale
1 : 100
date
05/05/21


drawn
CS
checked
GT

Prifysgol Cymru Y Drindod Dewi Sant
University of Wales Trinity Saint David
SA1 Campus
Kings Road
Swansea
SA1 8RD




(S0) UNCONTROLLED
Not to be used as a
reference document
Check Status Before Quoting


Rev/Date/By
Revision

 

Property Title Ysgol Bae Abertawe	Detail FFPLAN	Property Originator Zone Level Type Role Number Description Suitability Revision	scale 1 : 100	drawn CS		(S0) UNCONTROLLED Not to be used as a reference document Check Status Before Quoting	Rev/Datellyb Revision	
		5010 — UWTS — XX — VS — A — A004 — FFPLAN — S1 —	date	checked				Prifysgol Cymru Y Drindod Dewi Sant University of Wales Trinity Saint David
		File Path: C:\Users\clera\OneDrive\Documents\Ysgol bae Abertawe Architectural.rvt		06/07/21				GT

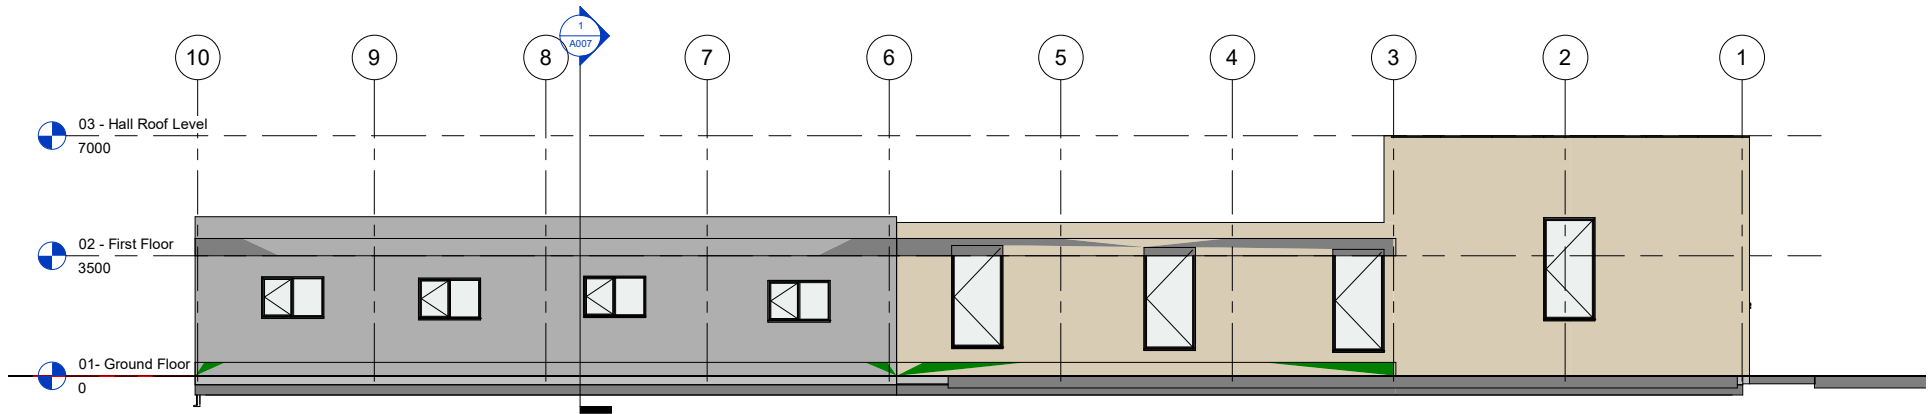

1 North Elevation
1 : 100

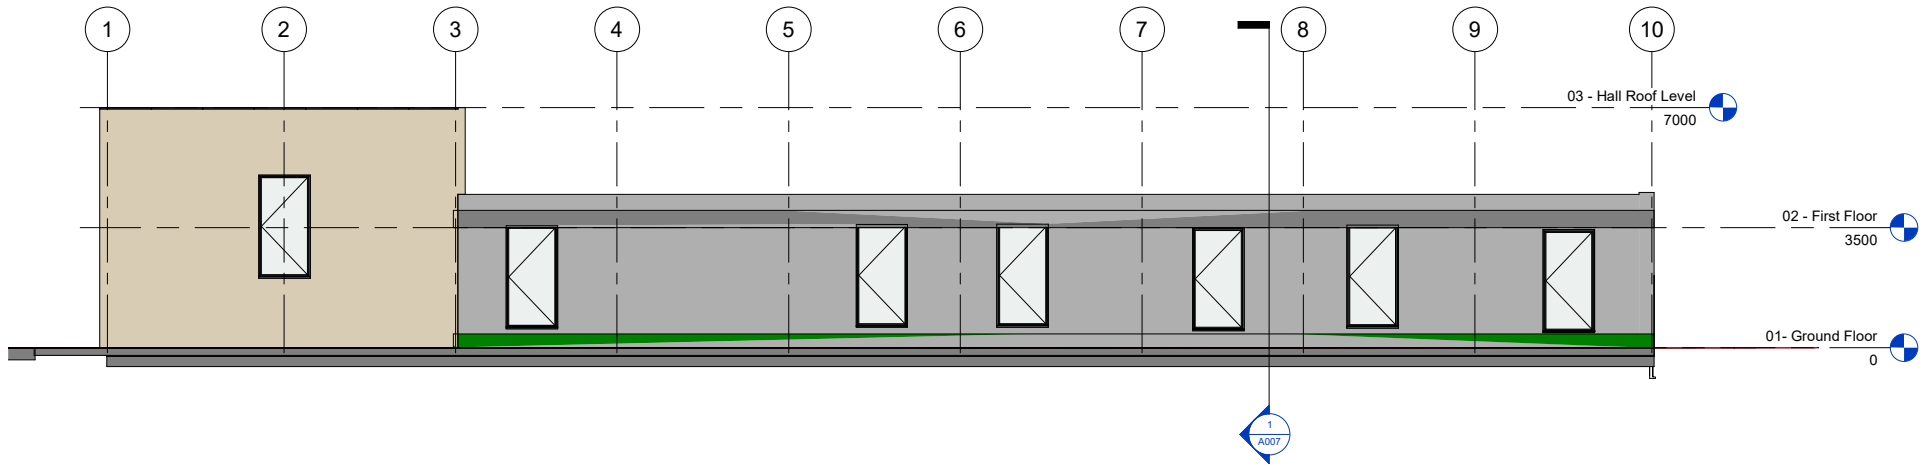

2 South Elevation
1 : 100

Property Title
Ysgol Bae Abertawe

Detail
Noth & South Elevations

Property	Originator	Zone	Level	Type	Role	Number	Description	Suitability	Revision
5010	UWTSD	XX	XX	VS	A	A005	Noth & South Elevations	S1	
File Path: C:\Users\clera\OneDrive\Documents\Ysgol bae Abertawe Architectural.rvt									

scale
1 : 100

date
05/07/21

drawn
CS


checked
GT

Prifysgol Cymru Y Drindod Dewi Sant
University of Wales Trinity Saint David
SA1 Campus
Kings Road
Swansea
SA1 8RD




(S0) UNCONTROLLED
Not to be used as a
reference document
Check Status Before Quoting


Rev/Date/By
Revision

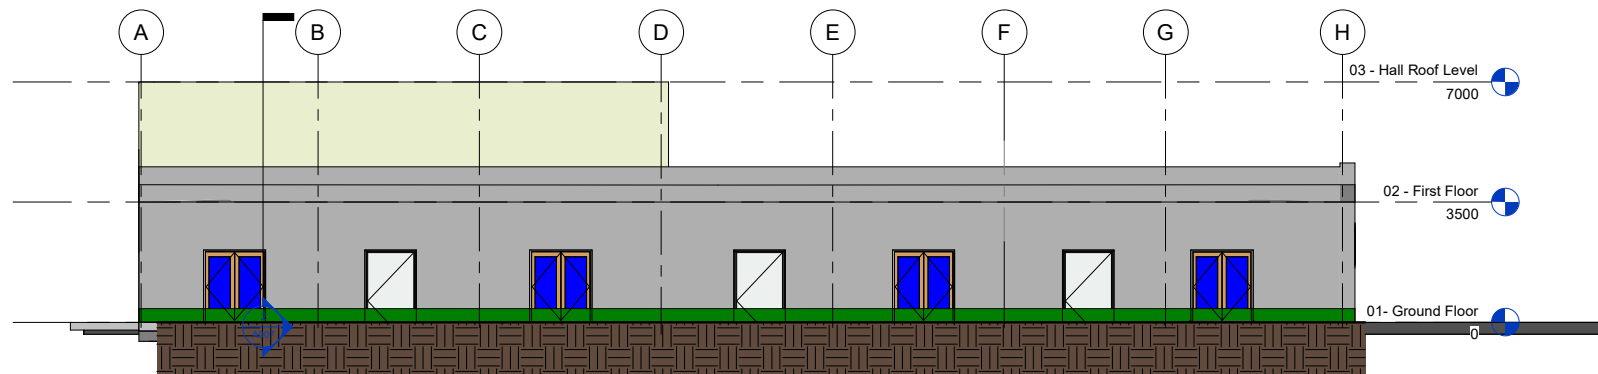


1 East Elevation
1 : 100

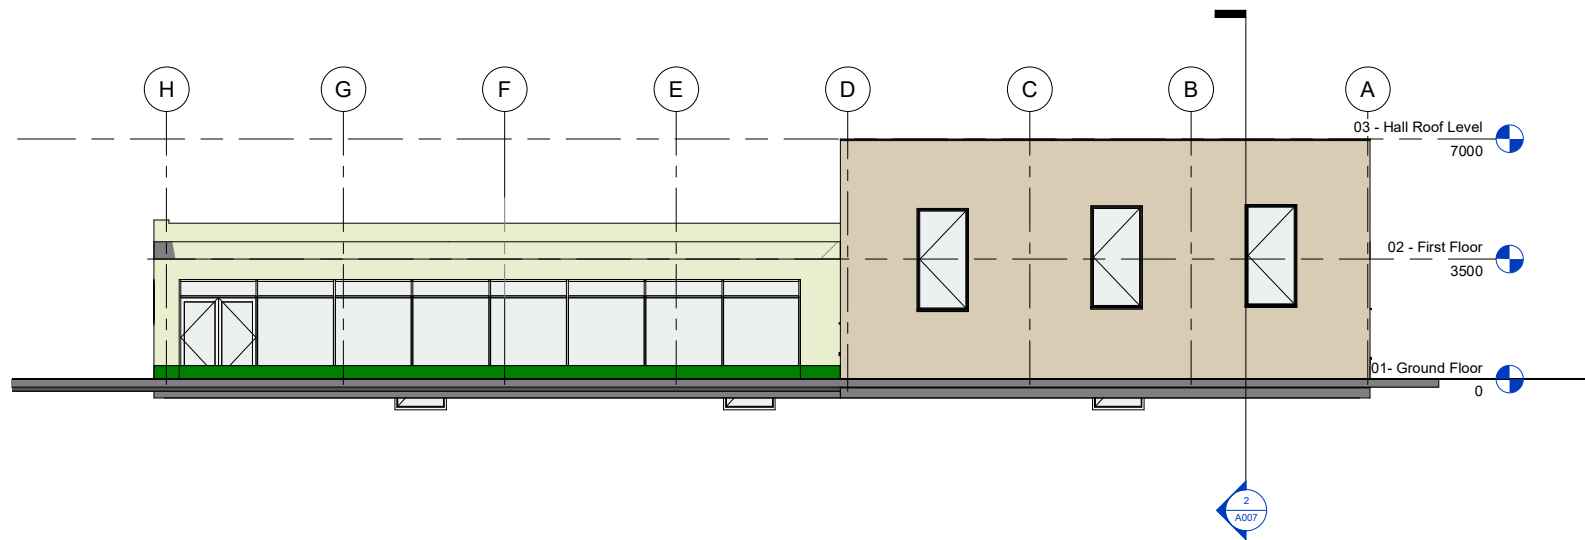

2 West Elevation
1 : 100

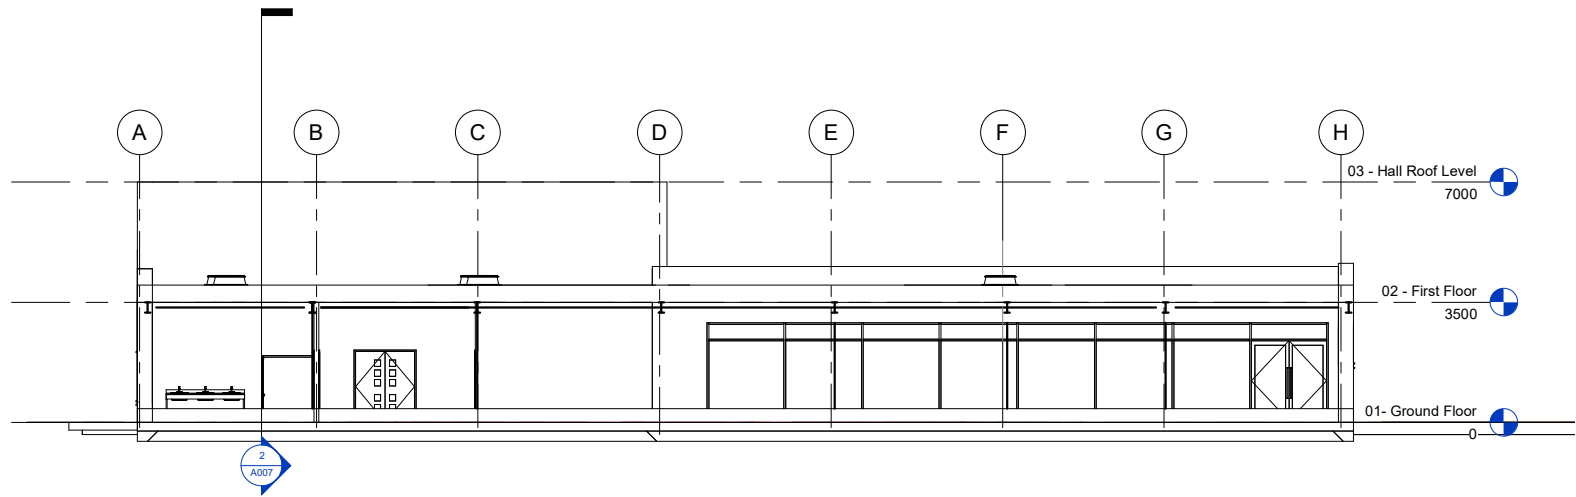

1 Section 1
1 : 100

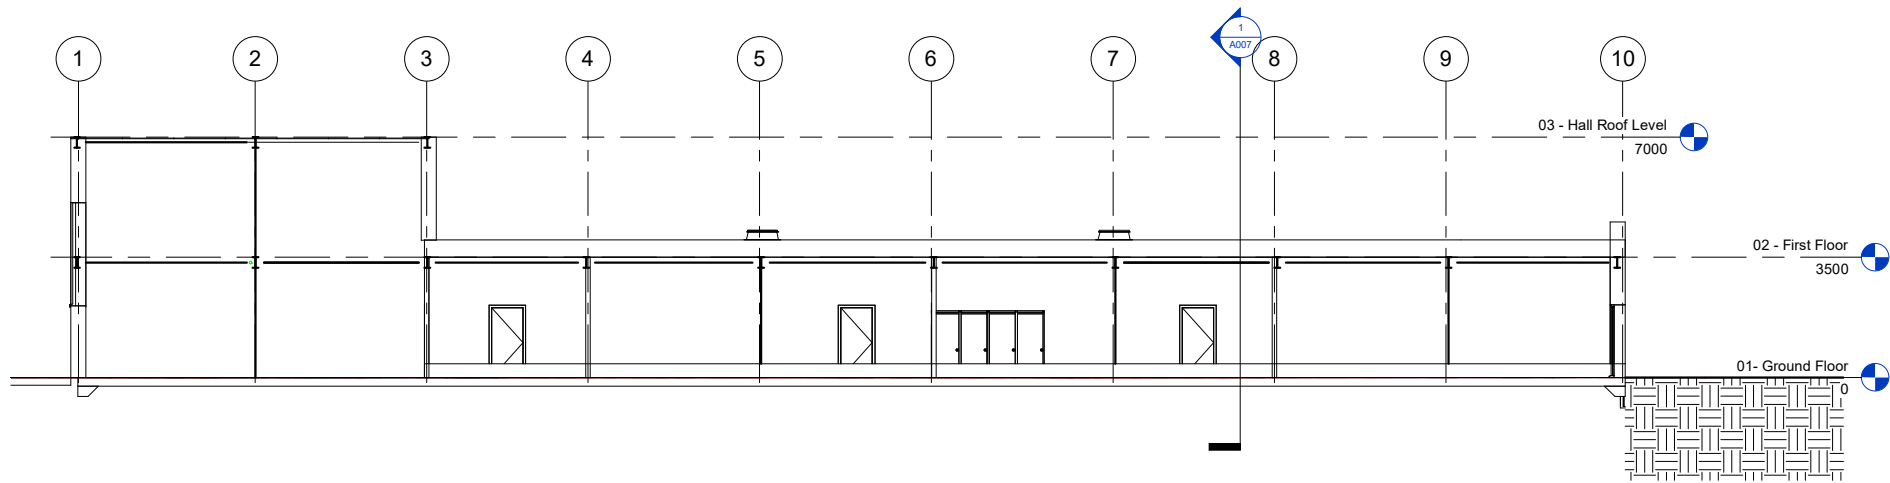

2 Section 2
1 : 100



1 North 3D View
1:1



4 West 3D View
1:1



2 North West 3D View
1:1



3 South East 3D View
1:1



5 East 3D View
1:1

Property Title Ysgol Bae Abertawe	Detail Visualisations	Property — Originator — Zone — Level — Type — Role — Number — Description — Suitability — Revision	scale 1:1	drawn Author	 Prifysgol Cymru Y Drindod Dewi Sant University of Wales Trinity Saint David	(S0) UNCONTROLLED Not to be used as a reference document Check Status Before Quoting	Rev/Date/By Revision
		5010 — UWTSD — XX — XX — VS — A — A008 — Visualisations — S1 —	date 06/05/21	checked Prifysgol Cymru Y Drindod Dewi Sant University of Wales Trinity Saint David			
		File Path: C:\Users\clera\OneDrive\Documents\Ysgol bae Abertawe Architectural.rvt		Checker SA1 Campus Kings Road Swansea SA1 8RD			