



1 North East Facing Elevation
1 : 100

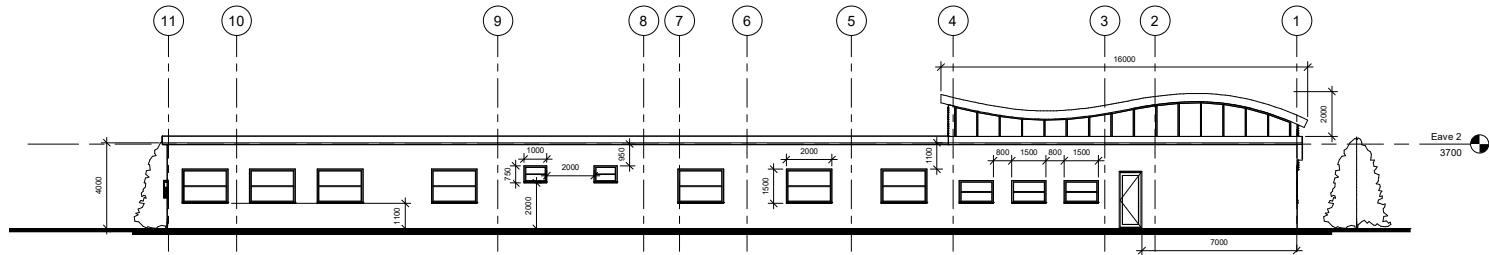


2 North West Facing Elevation
1 : 100

Property Title Ysgol Bae Abertawe	Detail Elevations	Property __ Originator __ Zone __ Level __ Type __ Role __ Number __ Description __ Suitability __ Revision										Scale 1 : 100	Drawn Author	 Prifysgol Cymru Y Drindod Dewi Sant University of Wales Trinity Saint David	(S0) UNCONTROLLED Not to be used as a reference document Check Status Before Quoting	Reason
		5010 — UWTSD — XX — GF — Dr — DesignerA101 — Elevations — Project — Status										Date 01/05/2021	Checked Checker			
		File Path: C:\Users\teff\OneDrive\Documents\BIM ASSIGNMENT\ARCHITECTURAL.rvt														

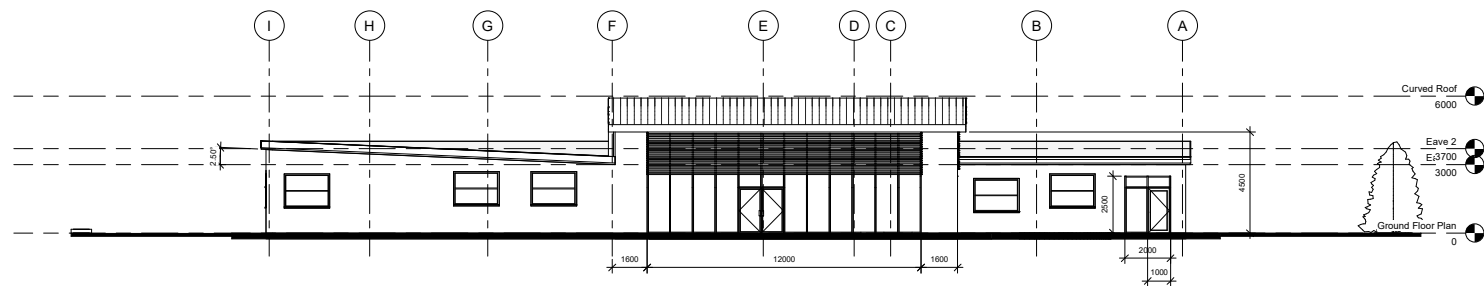


① South West Facing Elevation
1 : 100

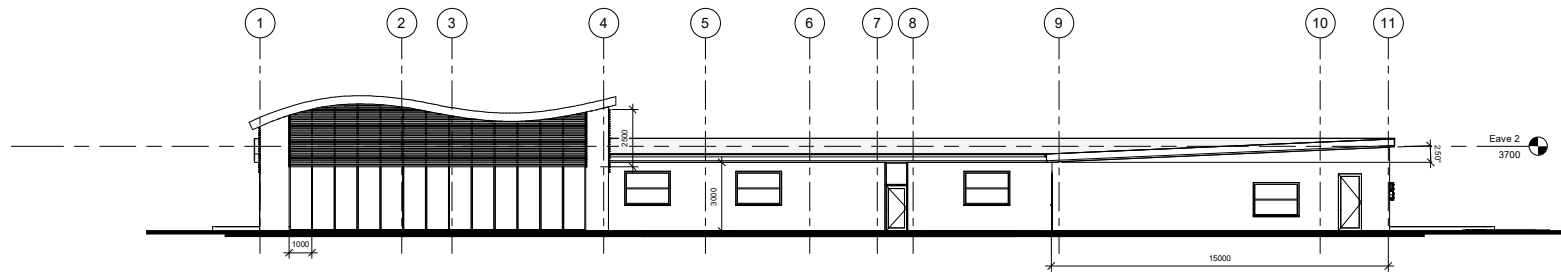

② South East Facing Elevation
1 : 100

Property Title Ysgol Bae Abertawe	Detail Elevations	Property — Originator — Zone — Level — Type — Role — Number — Description — Suitability — Revision 5010 — UWTS — XX — GF — Dr — Designer A102 — Elevations — Project Status — File Path: C:\Users\teifi\OneDrive\Documents\BIM ASSIGNMENT\ARCHITECTURAL.rvt	Scale 1 : 100 Date 01/05/2021	Drawn Teifion Evans Checked Gavin Trowler Prifysgol Cymru Y Drindod Dewi Sant University of Wales Trinity Saint David	Prifysgol Cymru Y Drindod Dewi Sant University of Wales Trinity Saint David	(S0) UNCONTROLLED Not to be used as a reference document Check Status Before Quoting	Revision
---	-----------------------------	---	--	--	--	--	--------------

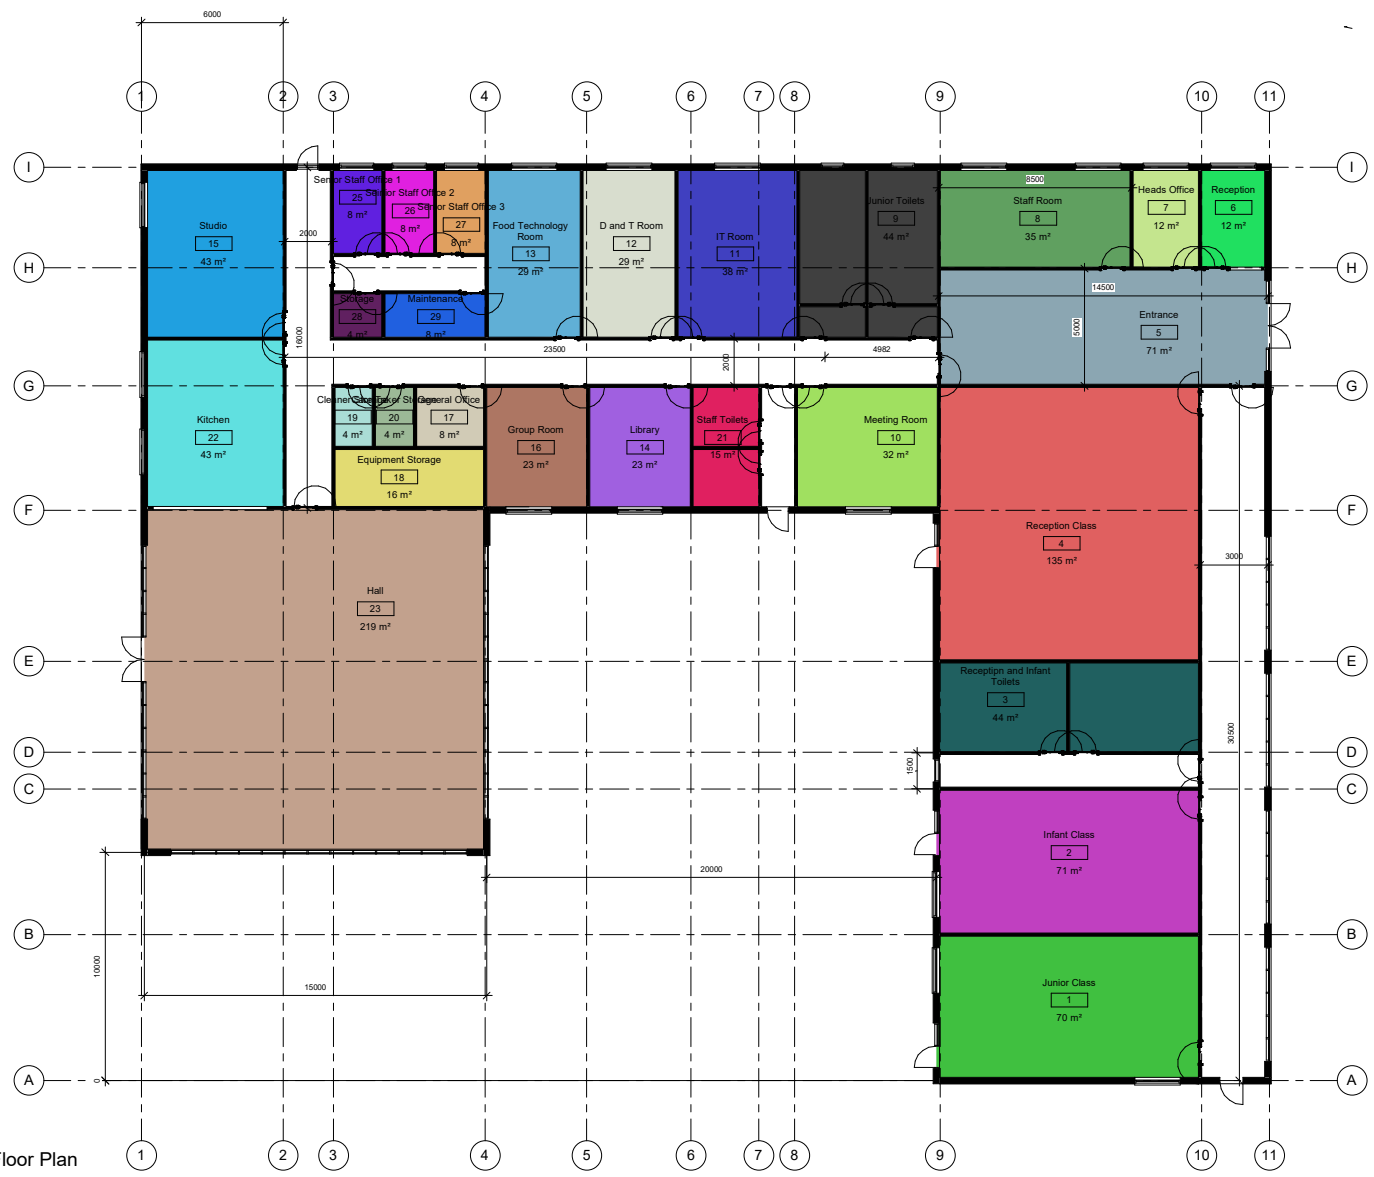


Room Legend


- Care Taker Storage
- Cleaner Storage
- D and T Room
- Entrance
- Equipment Storage
- Food Technology Room
- General Office
- Group Room
- Hall
- Heads Office
- Infant Class
- IT Room
- Junior Class
- Junior Toilets
- Kitchen
- Library
- Maintenance
- Meeting Room
- Reception
- Reception Class
- Reception and Infant Toilets
- Room
- Senior Staff Office 2
- Senior Staff Office 1
- Senior Staff Office 3
- Staff Room
- Staff Toilets
- Storage
- Studio

① Ground Floor Plan
1 : 100


Property Title Ysgol Bae Abertawe	Detail Proposed Floor Plan	Property — Originator — Zone — Level — Type — Role — Number — Description — Subsidiary — Revision										scale 1 : 100	drawn Teifion Evans	 Prifysgol Cymru Y Drindod Dewi Sant University of Wales Trinity Saint David	(S0) UNCONTROLLED Not to be used as a reference document Check Status Before Quoting	Rev/Clarity Reason
		5010 — UWTSD — XX — GF — Dr — Designer A103 — Proposed Floor Plan — Project Status —										date 01/05/2021	checked Gavin Trowler Checked Gavin Trowler 01/05/2021			
		File Path: C:\Users\teff\OneDrive\Documents\BIM ASSIGNMENT\ARCHITECTURAL.rvt														

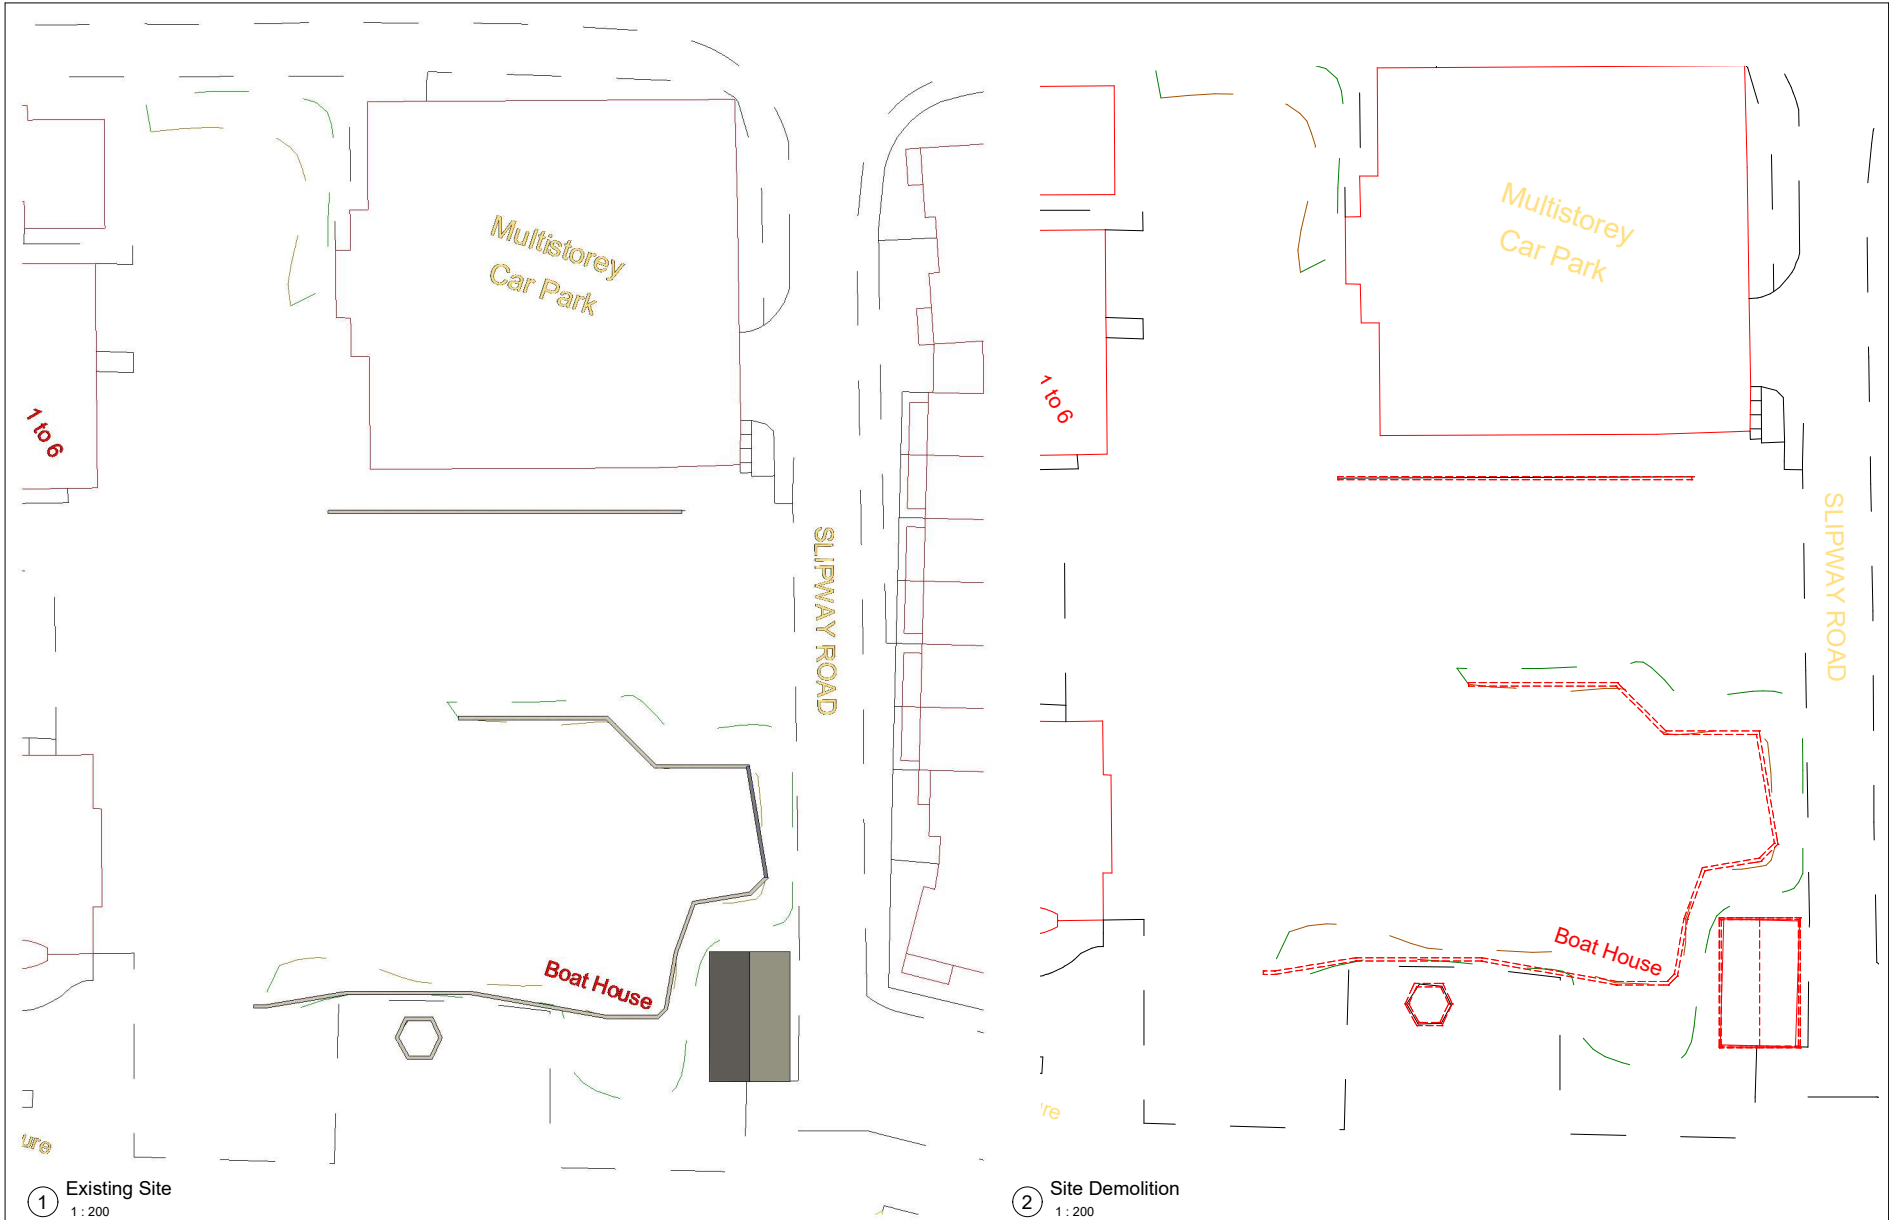


Property Title Ysgol Bae Abertawe	Detail Existing Site Plan and Demolition	Property — Originator — Zone — Level — Type — Role — Number — Description — Subability — Revision										Scale 1 : 200	Drawn Tellon Evans	 Prifysgol Cymru Y Drindod Dewi Sant University of Wales Trinity Saint David	(S0) UNCONTROLLED Not to be used as a reference document Check Status Before Quoting	Revised By Reason
		5010 — UWTSO — XX — GF — Dr — Designer A104 — Existing Site — Project — Plan and — Demolition — Status —										Date 01/05/2021	Checked Gavin Tregler			
		File Path: C:\Users\teff\OneDrive\Documents\BIM ASSIGNMENT\ARCHITECTURAL.rvt											Author Tellon Evans			

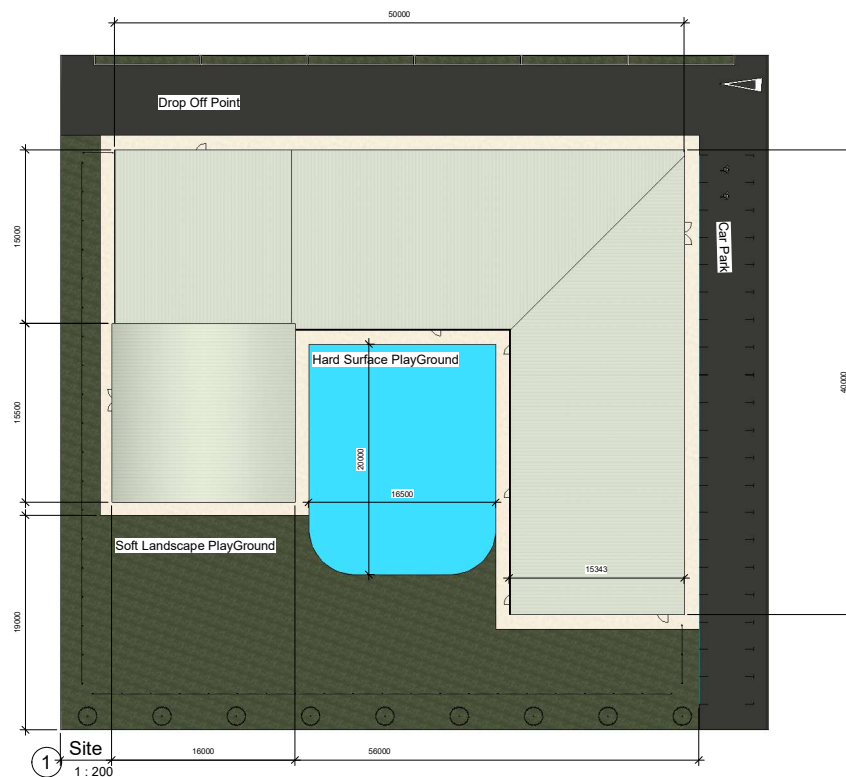

Property Title	Detail	Property	Originator	Zone	Level	Type	Role	Number	Description	Suitability	Revision	Scale	Drawn	Author	Prifysgol Cymru Y Drindod Dewi Sant University of Wales Trinity Saint David	(S0) UNCONTROLLED Not to be used as a reference document Check Status Before Quoting	Rev/Issued
Ysgol Bae Abertawe	Site Plan	5010	UWTSD	XX	GF	Dr	Designer	A105	Site Plan	Project	Status	1 : 200	checked	Author	Prifysgol Cymru Y Drindod Dewi Sant University of Wales Trinity Saint David		
												09/06/21	Checker	SAI Cymru Rydym Ni Ddiolch	Prifysgol Cymru Y Drindod Dewi Sant University of Wales Trinity Saint David		
		File Path: C:\Users\teff\OneDrive\Documents\BIM ASSIGNMENT\ARCHITECTURAL.rvt															

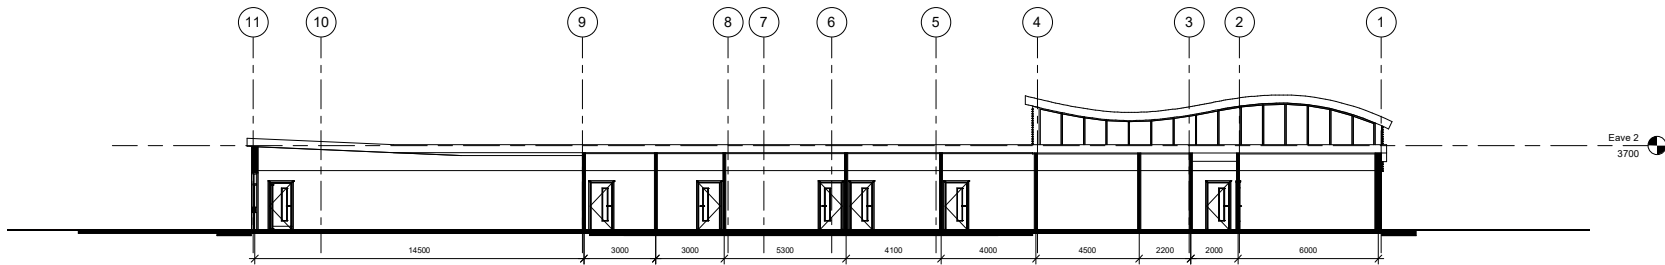

① Long Section
1 : 100

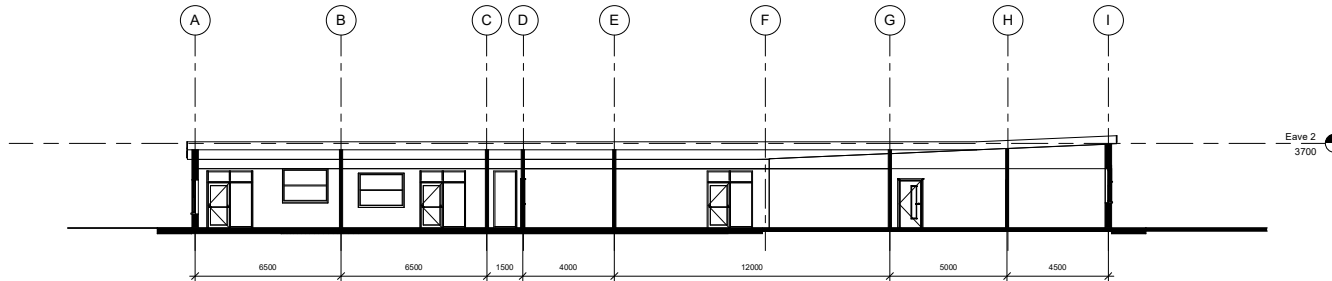

② Short Section
1 : 100

Property Title Ysgol Bae Abertawe	Detail Long and Short Section	Property Originator Zone Level Type Role Number Description Suitability Revision	scale 1 : 100	drawn Author	Prifysgol Cymru Y Drindod Dewi Sant University of Wales Trinity Saint David	(S0) UNCONTROLLED Not to be used as a reference document Check Status Before Quoting	RevControlly Revision	
		5010 — UWTSD — XX — GF — Dr — Designer A106 — Long and Short Section — Project — Status —	date 09/06/21	checked Prifysgol Cymru Y Drindod Dewi Sant University of Wales Trinity Saint David				Checker GAT Davies Project Manager Surrey GAT Davies
		File Path: C:\Users\teff\OneDrive\Documents\BIM ASSIGNMENT\ARCHITECTURAL.rvt						



① Visualization 1
1:1



④ Visualization 3
1:1



③ Visualization 4
1:1




⑤ Interior Visualization 2
1:1



② Interior Visualization 1
1:1

Property Title Ysgol Bae Abertawe	Detail Visualizations	Property __ Originator __ Zone __ Level __ Type __ Role __ Number __ Description __ Suitability __ Revision								scale 1 : 1	Drawn Author	 Prifysgol Cymru Y Drindod Dewi Sant University of Wales Trinity Saint David	(S0) UNCONTROLLED Not to be used as a reference document Check Status Before Quoting	Revisits Revision
		5010 __ UWTSD __ XX __ GF __ Dr __ Designer A107 __ Visualizations __ Project Status								date	checked			
		File Path: C:\Users\teff\OneDrive\Documents\BIM ASSIGNMENT\ARCHITECTURAL.rvt								09/06/21	Checker SA1: Capoten Design Manager Secretary 01652 865110			

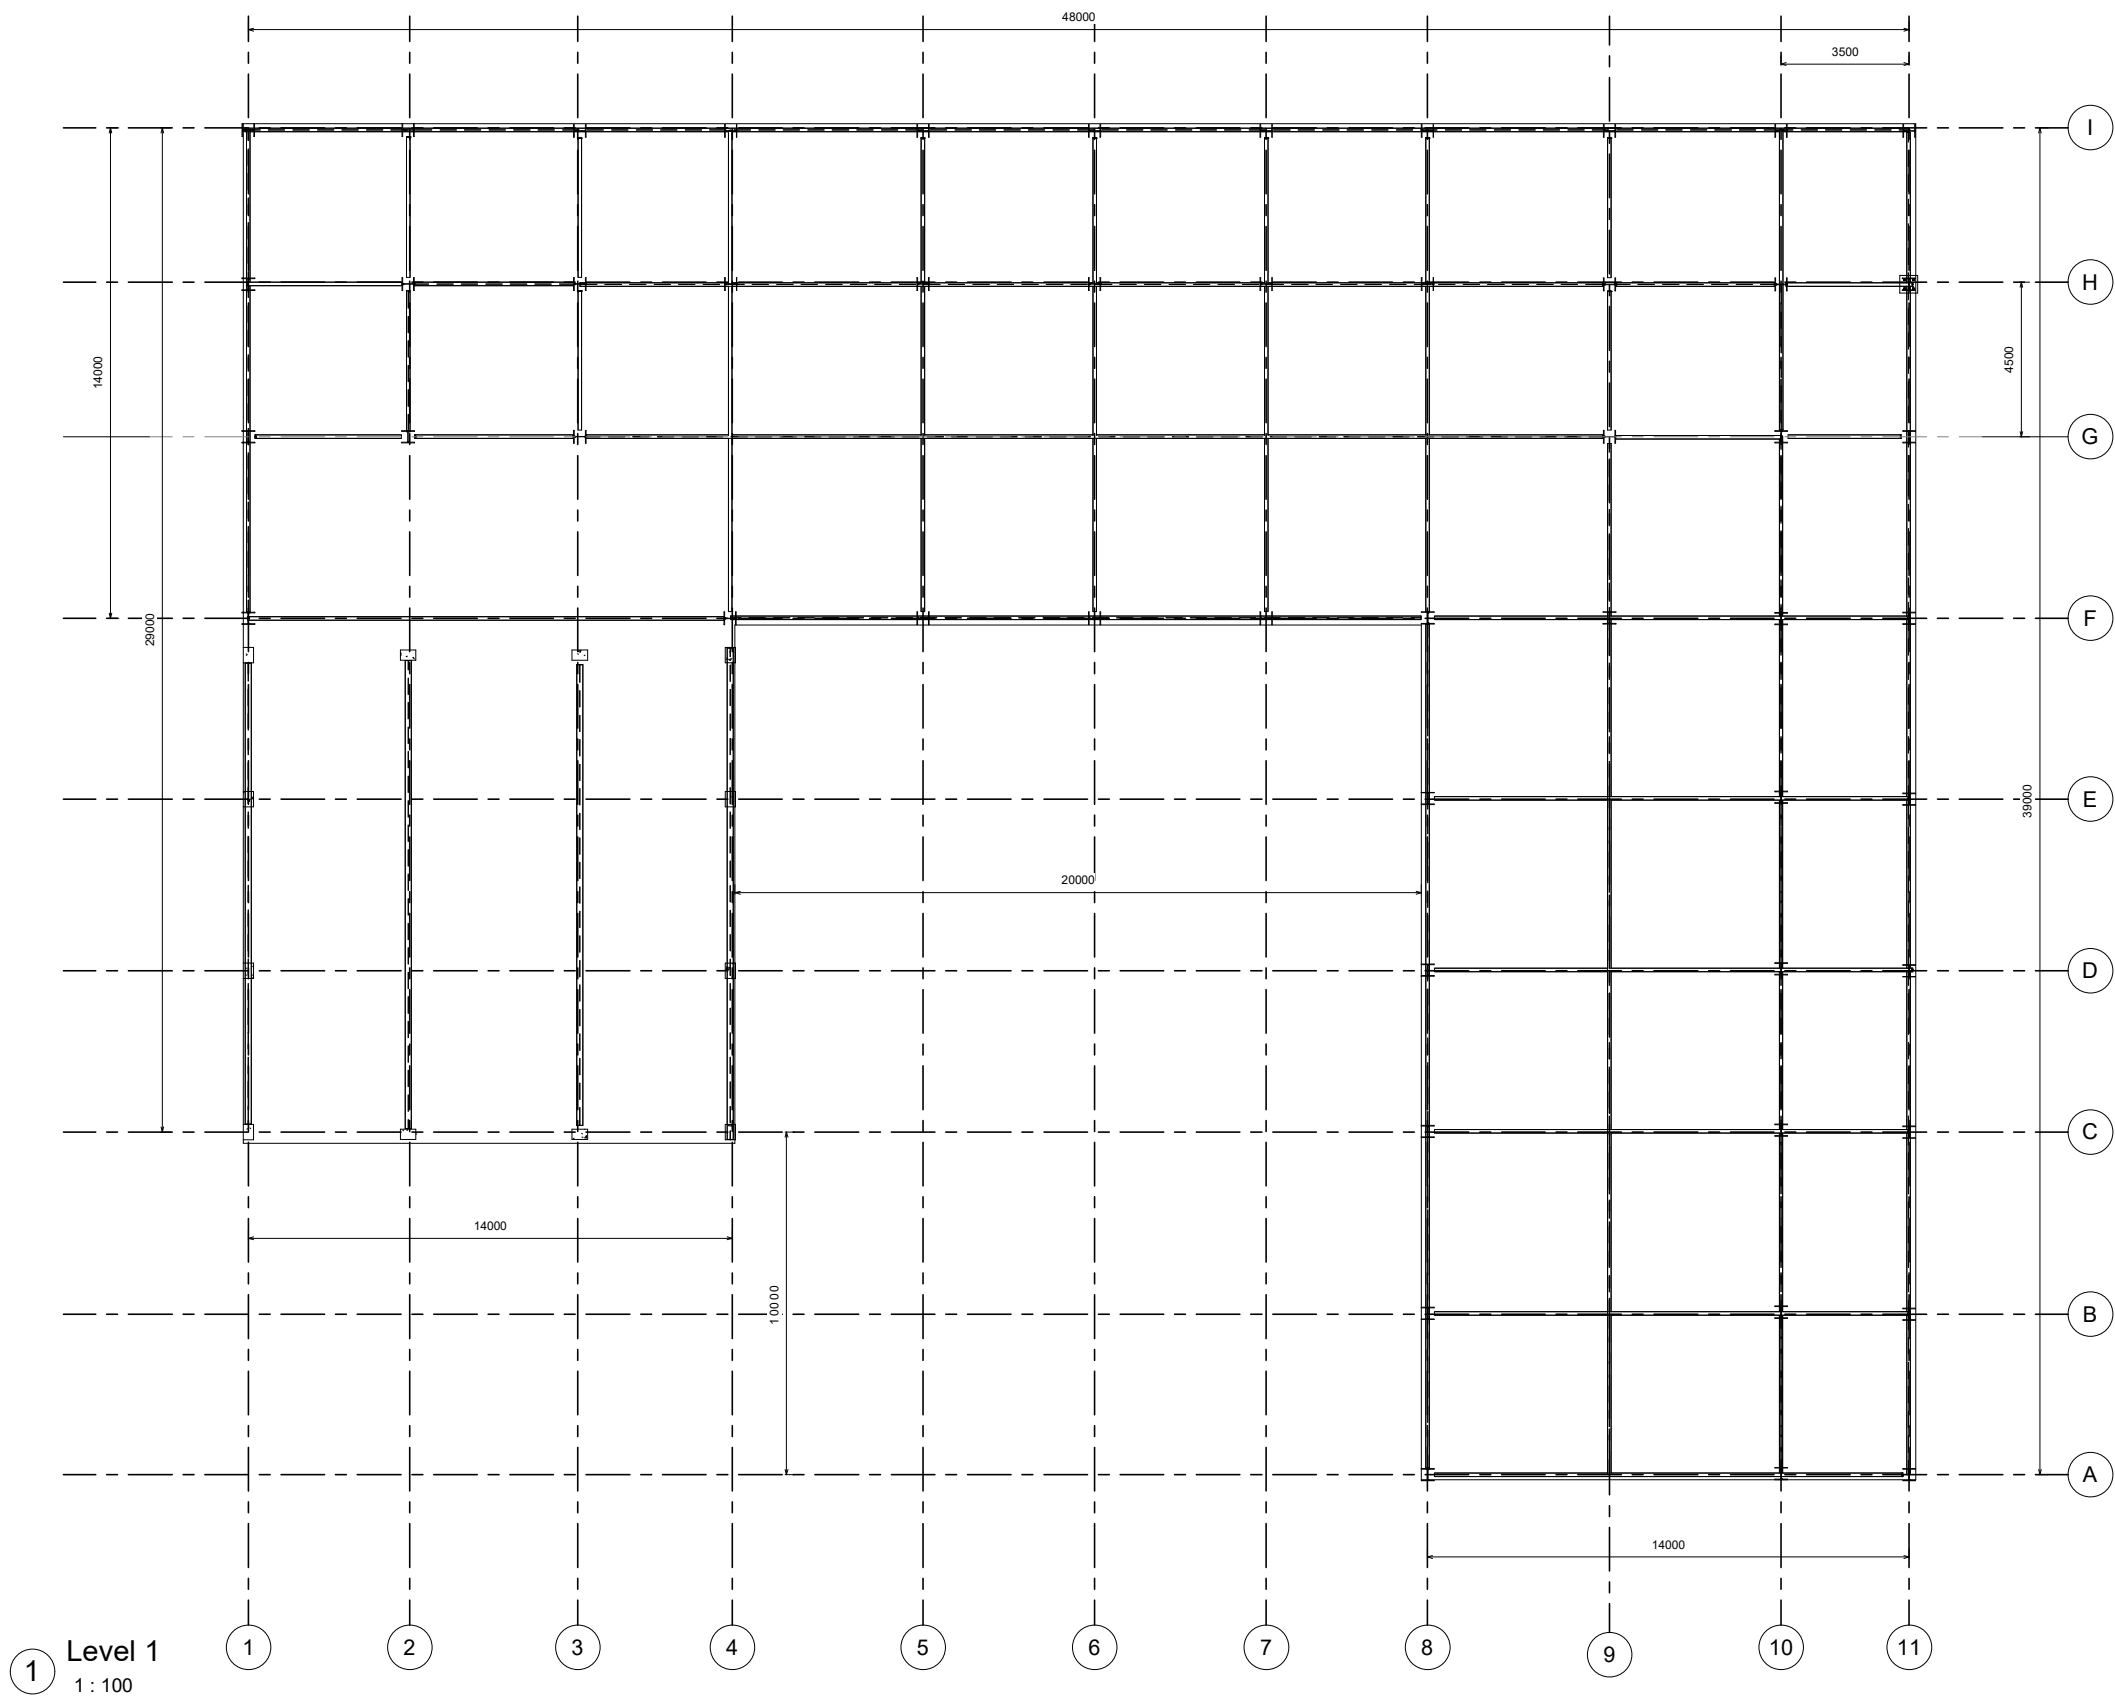

Property Title
Ysgol Bae Abertawe

Detail
Primary Structure Plan

Property	Originator	Zone	Level	Type	Role	Number	Description	Suitability	Revision
5010	UWTS	XX	01	Vs	Designer	S.1	Primary Structure Plan	Project	Status
File Path: C:\Users\teiffi\OneDrive\Documents\BIM ASSIGNMENT\STRUCTURAL.rvt									


scale
1 : 100
date
01/05/2021

drawn
Teifion Evans
checked
Prifysgol Cymru Y Drindod Dewi Sant
University of Wales Trinity Saint David
Gavin Traylor
Campus Services
SAT BRD



(S0) UNCONTROLLED
Not to be used as a
reference document
Check Status Before Quoting

Rev/Date/By
Revision

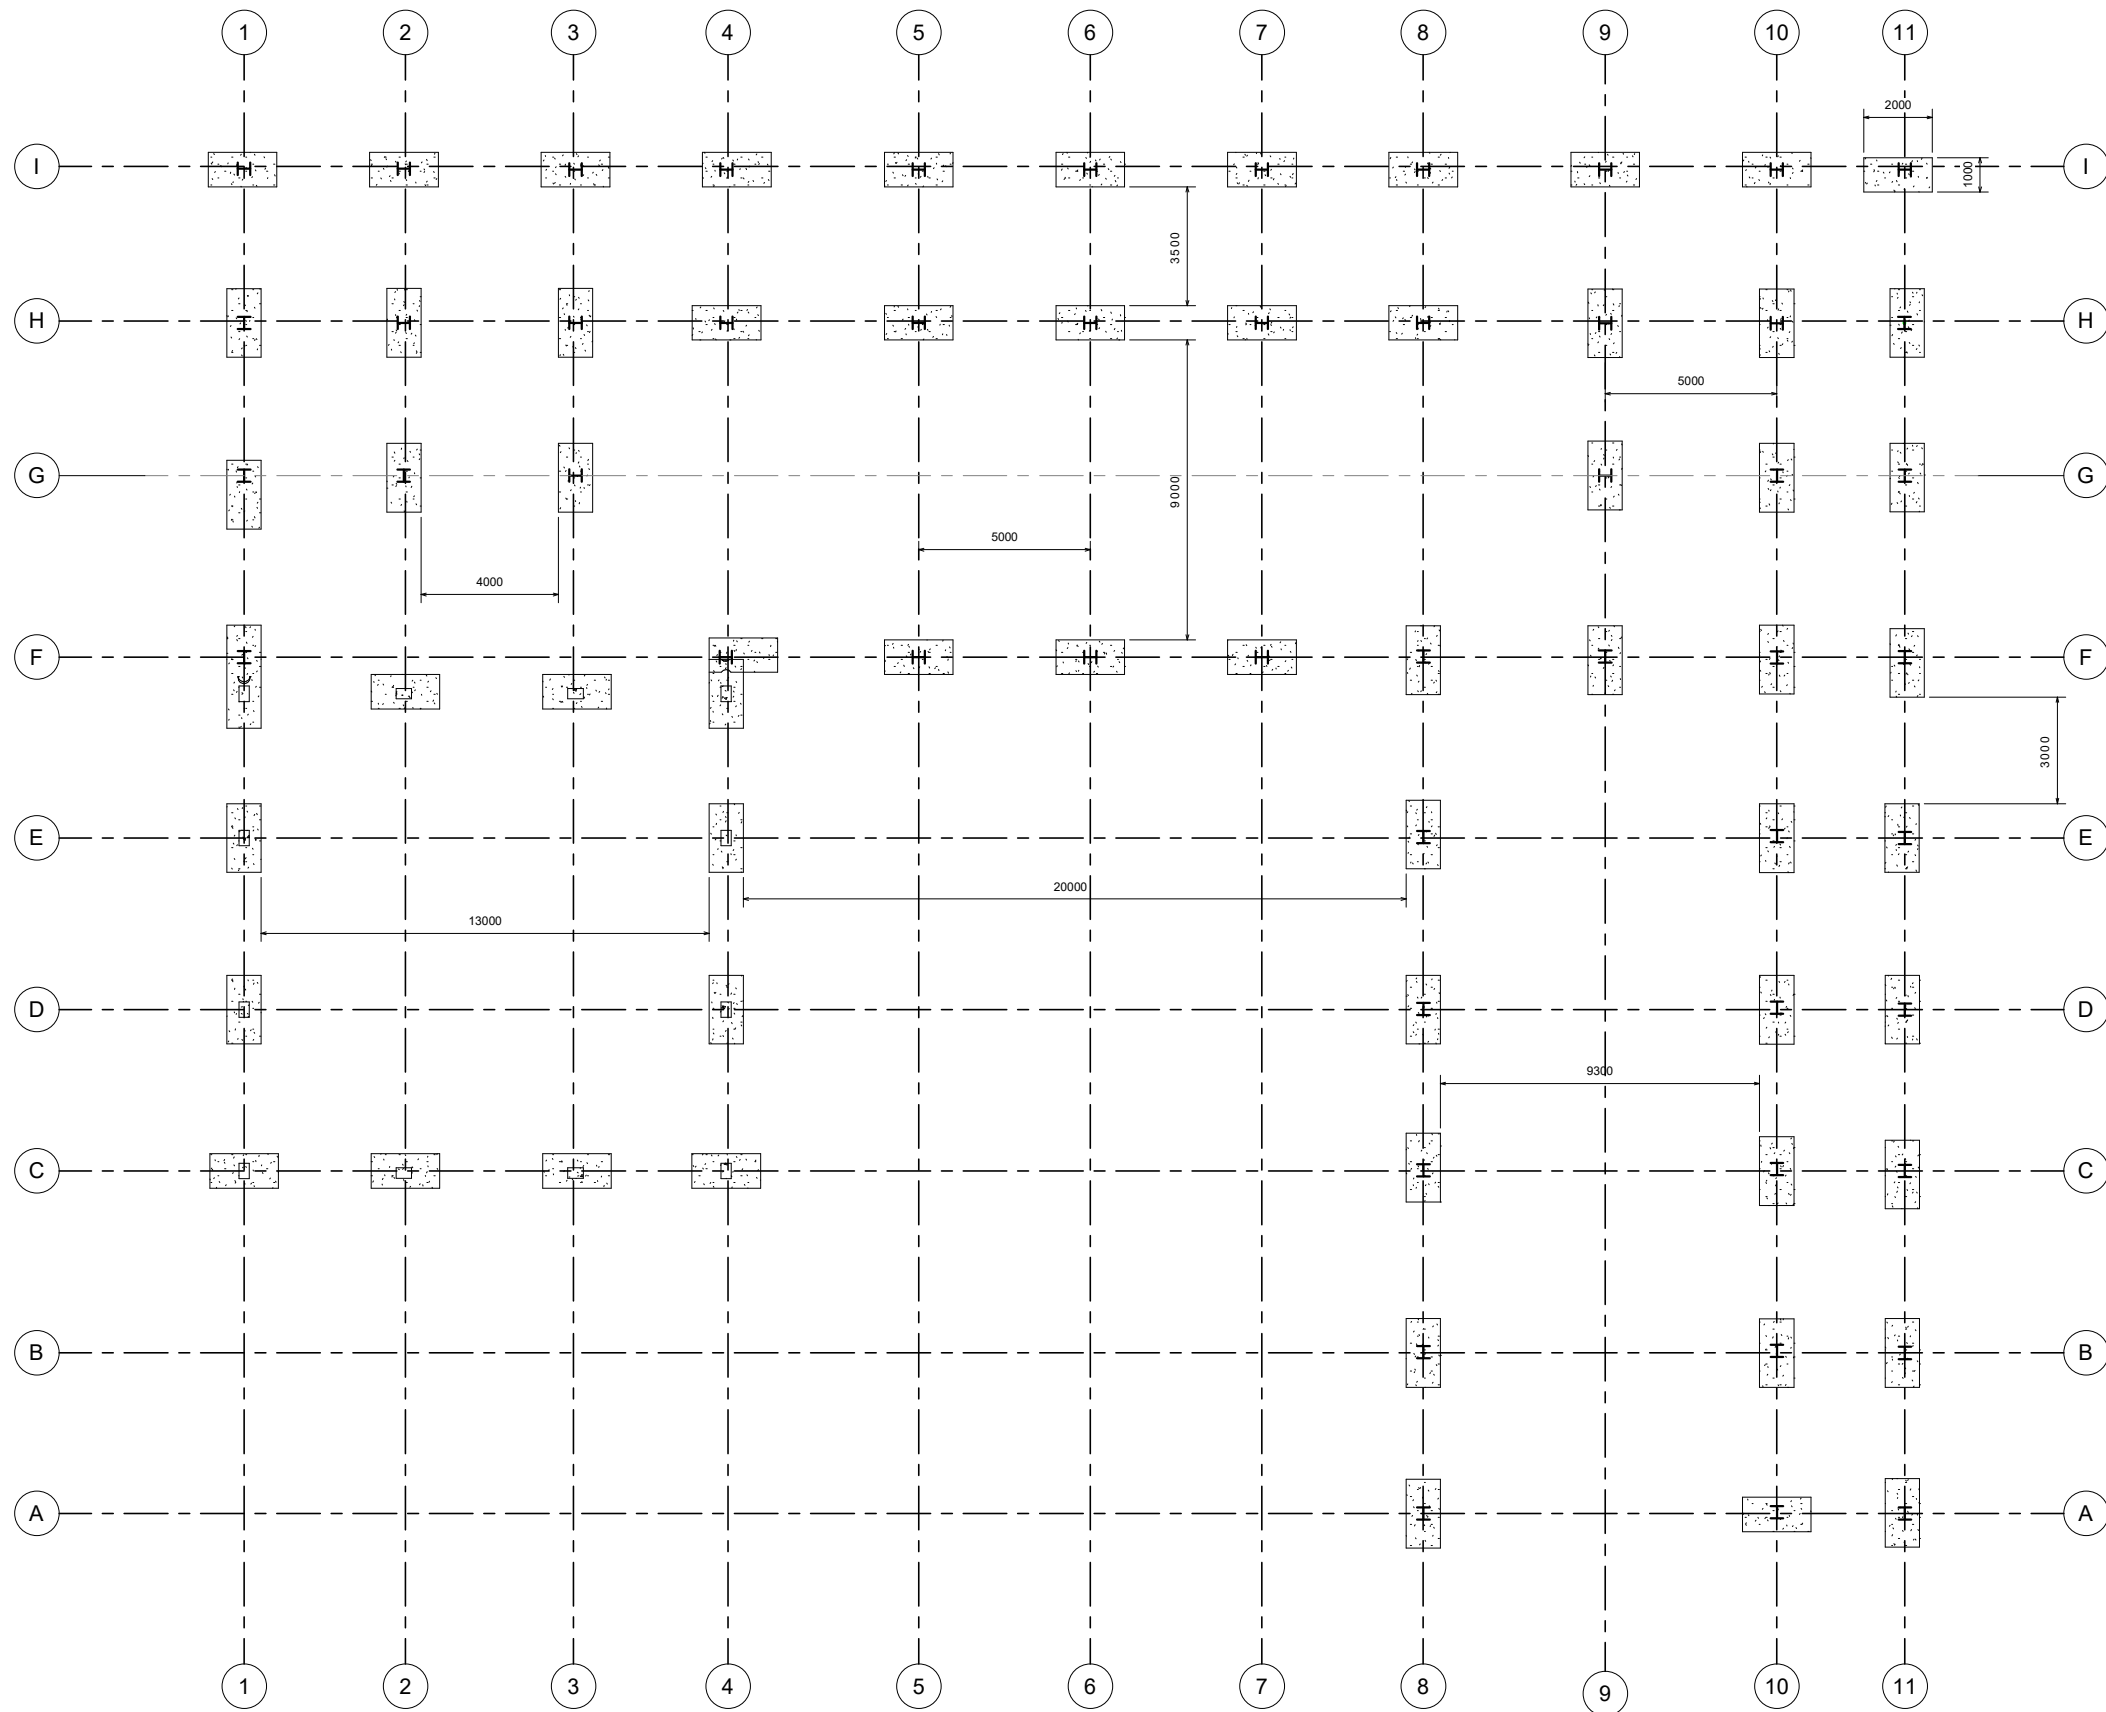

1 Foundation Level 0
1 : 100

Property Title
Ysgol Bae Abertawe

Detail
Foundation Plans

Property	Originator	Zone	Level	Type	Role	Number	Description	Suitability	Revision
5010	UWTS	XX	01	Vs	Designer	S.4	Foundation Plans	Project Status	
File Path: C:\Users\teiff\OneDrive\Documents\BIM ASSIGNMENT\STRUCTURAL.rvt									


scale
1 : 100
date
01/05/2021

drawn
Teifion Evans
checked
Prifysgol Cymru Y Drindod Dewi Sant
University of Wales Trinity Saint David
Gavin Traylor
Campus Services
SAT BRD




(S0) UNCONTROLLED
Not to be used as a
reference document
Check Status Before Quoting


Rev/Date/By
Revision

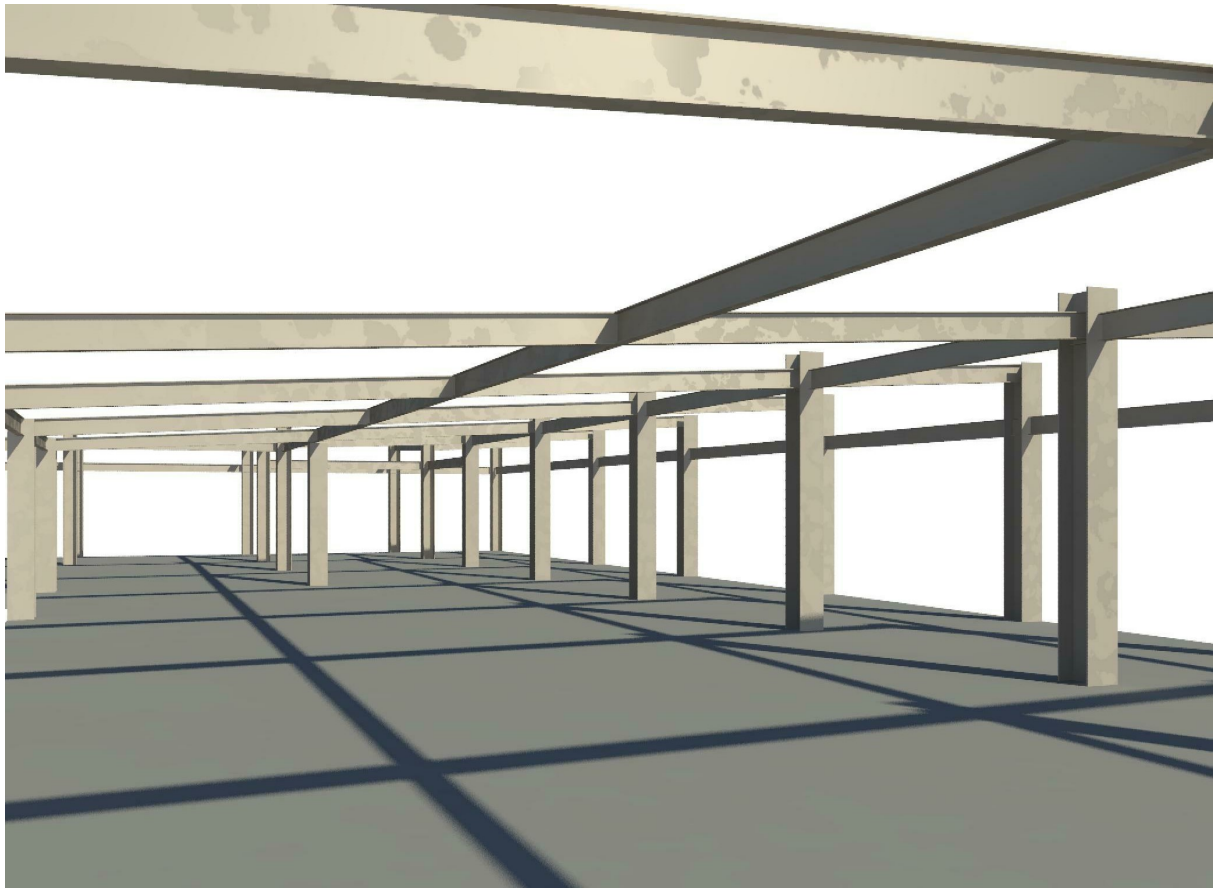


2 Strcutural Visualization 1
1 : 1

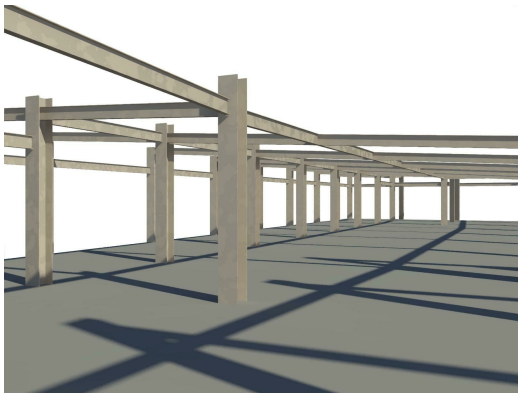

4 Strcutural Visualization 3
1 : 1

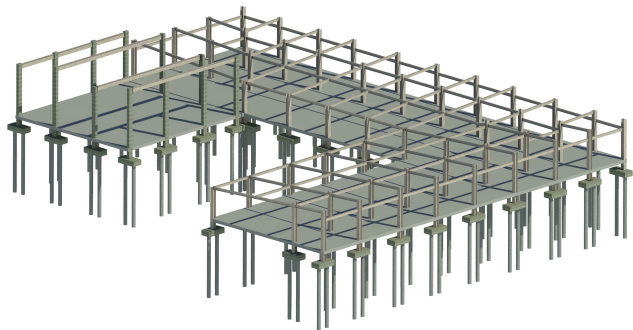

1 Strcutural Visualization
1 : 25

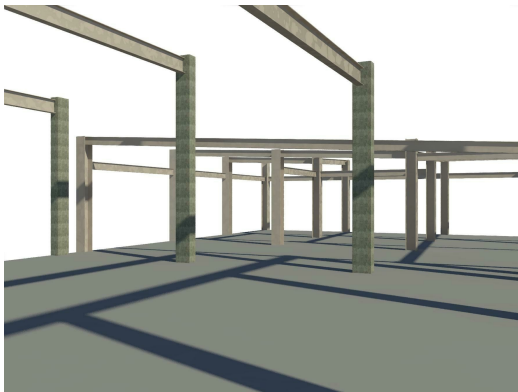

3 Strcutural Visualization 2
1 : 1