


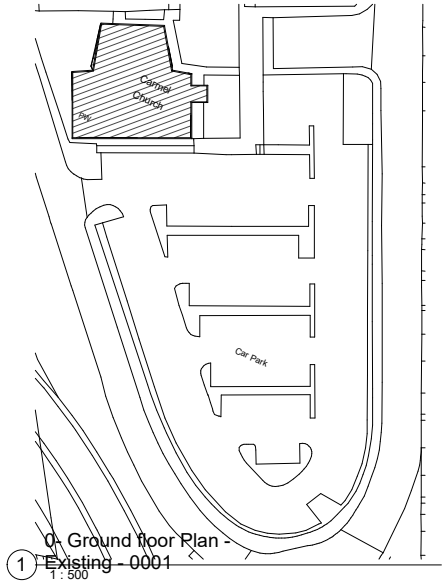

1
0: Ground floor Plan -
Existing - 0001
1: 500

Property Title
Ysgol Yr Afan

Detail
**Ground floor Plan -
Existing**

Property	Originator	Owner Functional Residential	Subsidiary Residential Residential	Type Form	Discipline	Number	Description	Status	Revision
5010	ED	XX			Designer	0001	Ground floor Plan - Existing	S0	
File Path: C:\Evan\1.UNI Work\Level 0\BIM\Assessments\assessment 2\5010_UWTSD_WIP ARCH.rvt									

Scale
1: 500
date
09/21/24

drawn Evan Davies	Prifysgol Cymru Y Drindod Dewi Sant University of Wales Trinity Saint David
checked Gavin Tregler	Prifysgol Cymru Y Drindod Dewi Sant University of Wales Trinity Saint David




(S0) UNCONTROLLED
Not to be used as a
reference document
Check Status Before Quoting

Revised




Room Legend

- Caretakers
- Classroom
- Copier room
- DT Room
- General office
- Hall
- Head teach office
- Kitchen / servery
- Library
- Lunch box storage
- PE Store
- Reception
- Sick bay
- Staff loo
- Staff room
- Storage room
- STU toilet

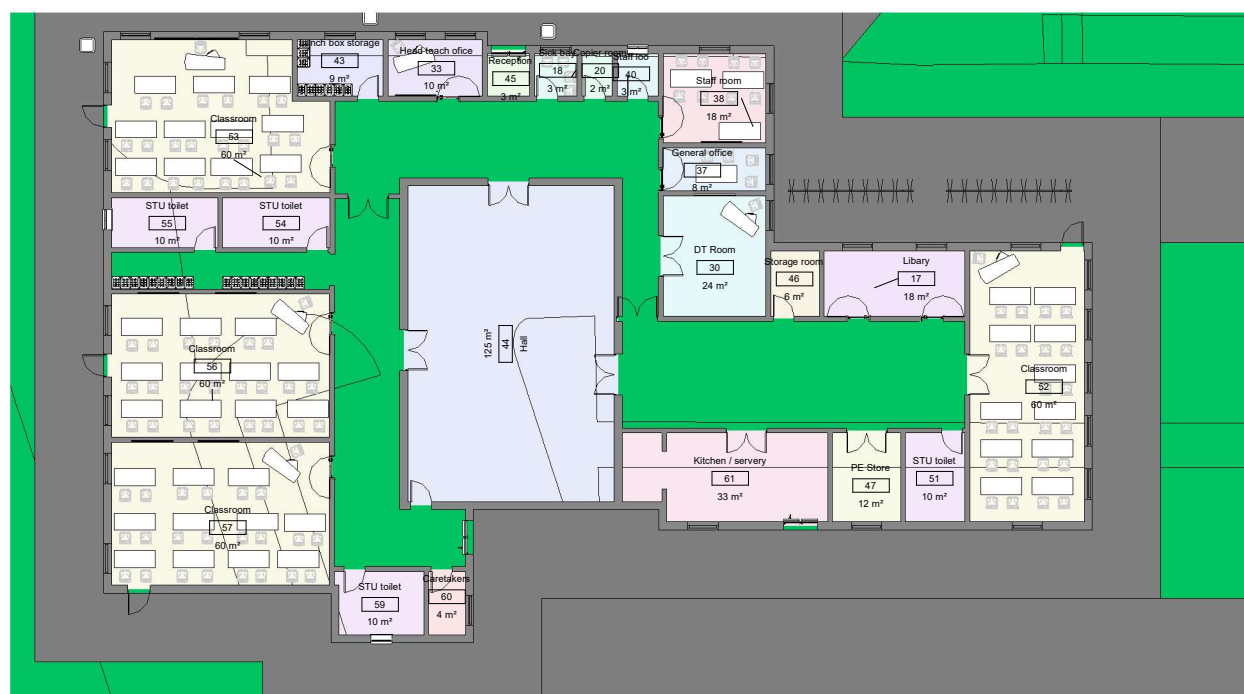


0- Ground floor Plan -
1- Proposed - 0002

Property Title Ysgol Yr Afan	Detail Ground floor Plan - Proposed	Property — Originator — (Drawn) Functional Specification — (Surreal) Spatial Specification — (Type) Form — Discipline — Number — Description — Status — Revision 5010 — ED — XX — — — Designer0002 — Ground floor Plan — S0 — File Path: C:\Evan\1.UNI Work\Level 0\BIM\Assessments\assessment 2\5010_UWTSD_wps\Proposed	Scale 1 : 100 Date 03/21/24	Drawn Evan Davies Checked Gavin Troughton	 Prifysgol Cymru Y Drindod Dewi Sant University of Wales Trinity Saint David	(S0) UNCONTROLLED Not to be used as a reference document Check Status Before Quoting	Rev/Issued Reason
--	---	--	--------------------------------------	--	--	---	----------------------

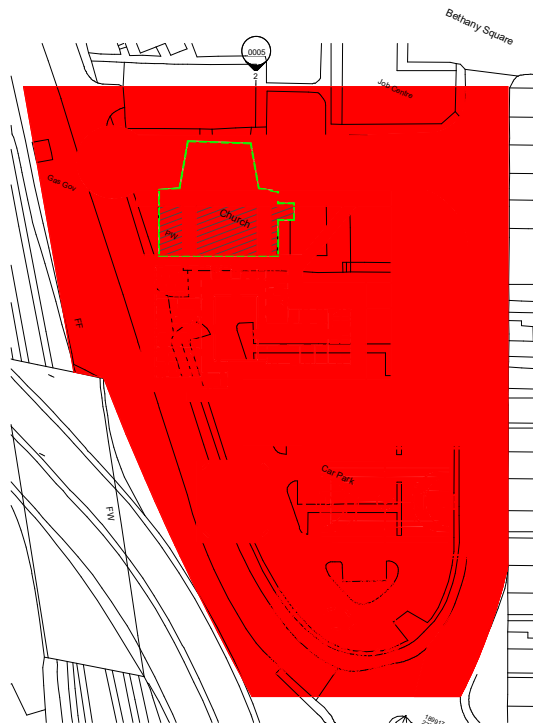


1-0003
1:500
0- Ground floor Plan - Works

Property Title Ysgol Yr Afan	Detail Ground floor Plan - Works	Property — Originator (Drawn) Functional Specialist (Type) Discipline — Number — Description — Status — Revision							scale 1 : 500	drawn Evan Davies	Prifysgol Cymru Y Drindod Dewi Sant University of Wales Trinity Saint David	(S0) UNCONTROLLED Not to be used as a reference document Check Status Before Quoting	Revised By Reason
		5010 — ED — XX — — — Designer0003 — Ground floor — S0 — — Construction — Plan - Works							date 03/21/24	checked Prifysgol Cymru Y Drindod Dewi Sant University of Wales Trinity Saint David Gavin Troughton Trinity Saint David			
		File Path: C:\Evan\1.UNI Work\Level 0\BIM\Assessments\assessment 2\5010_UWTSO_WIP ARCH.rvt											

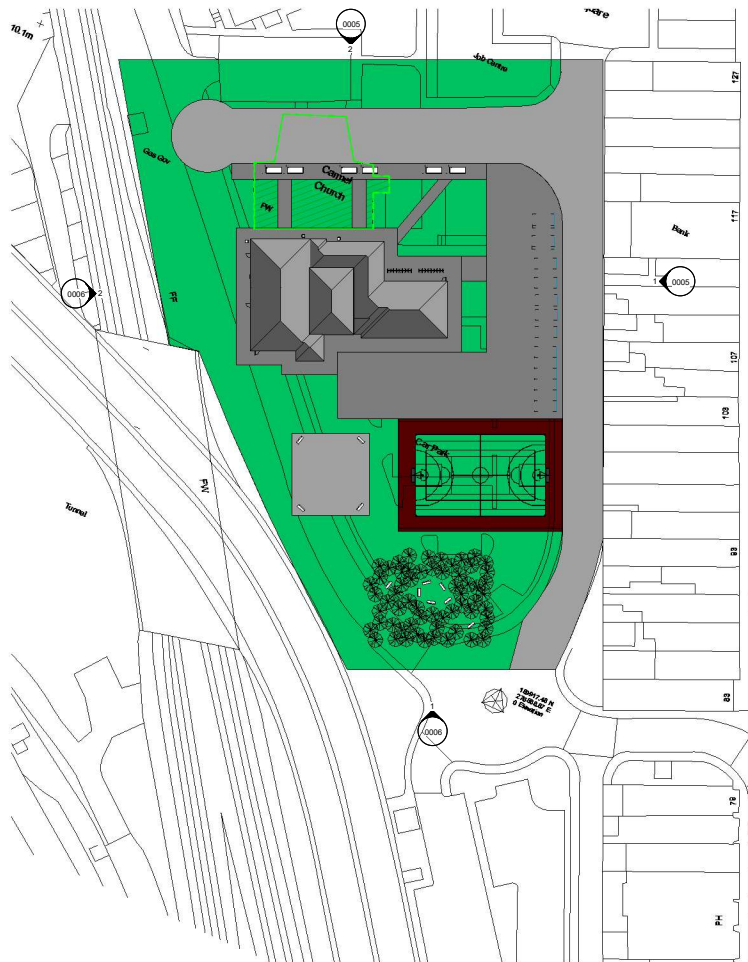


Property Title Ysgol Yr Afan	Detail Site	Property — Originator — (Drawn) Functional Specification — (Surreal) Spatial Equivalences — (Type) Form — Discipline — Number — Description — Status — Revision							scale 1 : 500	drawn Evan Davies		
		5010 — ED — XX — — — Designer0004 — Site — S0 —							date 03/21/24	checked Gavin Trowler		
		File Path: C:\Evan\1.UNI Work\Level 0\BIM\Assessments\assessment 2\5010_UWTSD_WIP ARCH.rvt										
									Prifysgol Cymru Y Drindod Dewi Sant University of Wales Trinity Saint David		(S0) UNCONTROLLED Not to be used as a reference document Check Status Before Quoting	
									Revision			

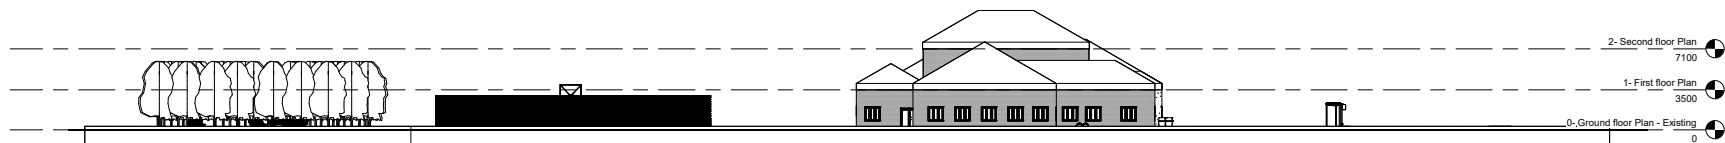

North East Facing Elevation

1-0005
1:200

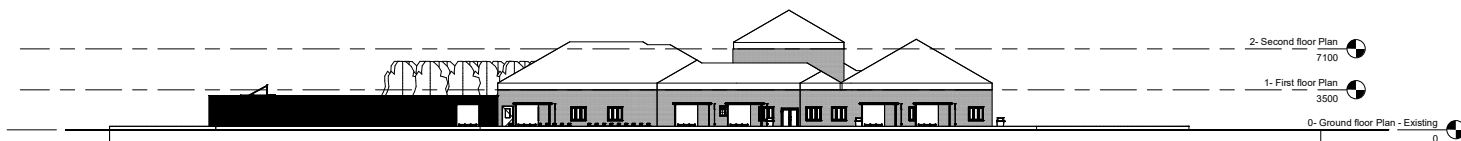

North West Facing Elevation

2-0005
1:200

Property Title
Ysgol Yr Afan

Detail
North East and
North West Facing
Elevations

Property	Originator	(Drawn) Functional Specification	(Landed) Spatial Specification	(Type) Form	Discipline	Number	Description	Status	Revision
5010	ED	XX			Designer	0005	North East and North West Facing Elevations	S0	
File Path: C:\Evan\1.UNI Work\Level 6\BIM\Assessments\assessment 2\5010_UWTSD_wpsWest Facing Elevations									



Scale
1:200
date
09/21/24

Drawn
Evan Davies
checked
Gavin Troughton
Trinity Saint David



(S0) UNCONTROLLED
Not to be used as a
reference document
Check Status Before Quoting

Rev/Issued
Revision

  

Property Title Ysgol Yr Afan	Detail South East and South West Facing Elevations	Property ___ Originator ___ Date Functional Breakdown ___ (Level) Spatial Breakdown ___ (Type) Form ___ Discipline ___ Number ___ Description ___ Status ___ Revision ___ 5010 ___ ED ___ XX ___ ___ Designer0006 ___ South East ___ S0 ___ Construction ___ and South ___ West Facing Elevations File Path: C:\Evan1.1\Work\Level 6\BIM\Assessments\assessment 2\5010_UWTSD_west Facing Elevations	Scale 1 : 200 date 03/21/24	Drawn Evan Davies checked Gavin Trayler Prifysgol Cymru Y Ddrindod Dewi Sant University of Wales Trinity Saint David Gavin Trayler Lecturer Building Sant David	 Prifysgol Cymru Y Ddrindod Dewi Sant University of Wales Trinity Saint David	(S0) UNCONTROLLED Not to be used as a reference document Check Status Before Quoting	Drawn/Checked
--	--	--	--------------------------------------	--	---	---	--

Project Name: Ysgol Yr Afan

UPRN Code: 5010

Originator Code: ED Construction

Discipline : A

Drawn By: Evan

Checked By: Gavin

Traylor

Date: 03/19/24

Project Status: S0

ACBA 5010
BIM : LEVEL 5