

Project Name: Ysgol Clasdir

UPRN Code: 5010

Originator Code: UWTSD

Discipline : Architect

Drawn By: MP

Checked By: GMT


Date: 04/29/25

Project Status: S0

ACBA 5016
BIM : LEVEL 5



Property Title Ysgol Clasdir	Detail Site Location Plan	Property — Originator — (zone) Functional Breakdown — (Level) Spatial Breakdown — (Type) Form — Discipline — Number — Description — Status — Revision	scale 1 : 500	drawn Author	 Prifysgol Cymru Y Drindod Dewi Sant University of Wales Trinity Saint David	(S0) UNCONTROLLED Not to be used as a reference document Check Status Before Quoting	Rev/Date/By
		5010 — UWTS0 — XX — XX — M — Designer0001 — Site Location Plan — S0 —	date 04/25/25	checked Prifysgol Cymru Y Drindod Dewi Sant University of Wales Trinity Saint David			Revision
		File Path: C:\Users\2223676\OneDrive - University of Wales Trinity Saint David\5010-UWTS0-XX-XX-M-A-0001-ArchWIP-S0.rvt	Checker SA1 Campus King's Road Swansea SA1 6HQ				

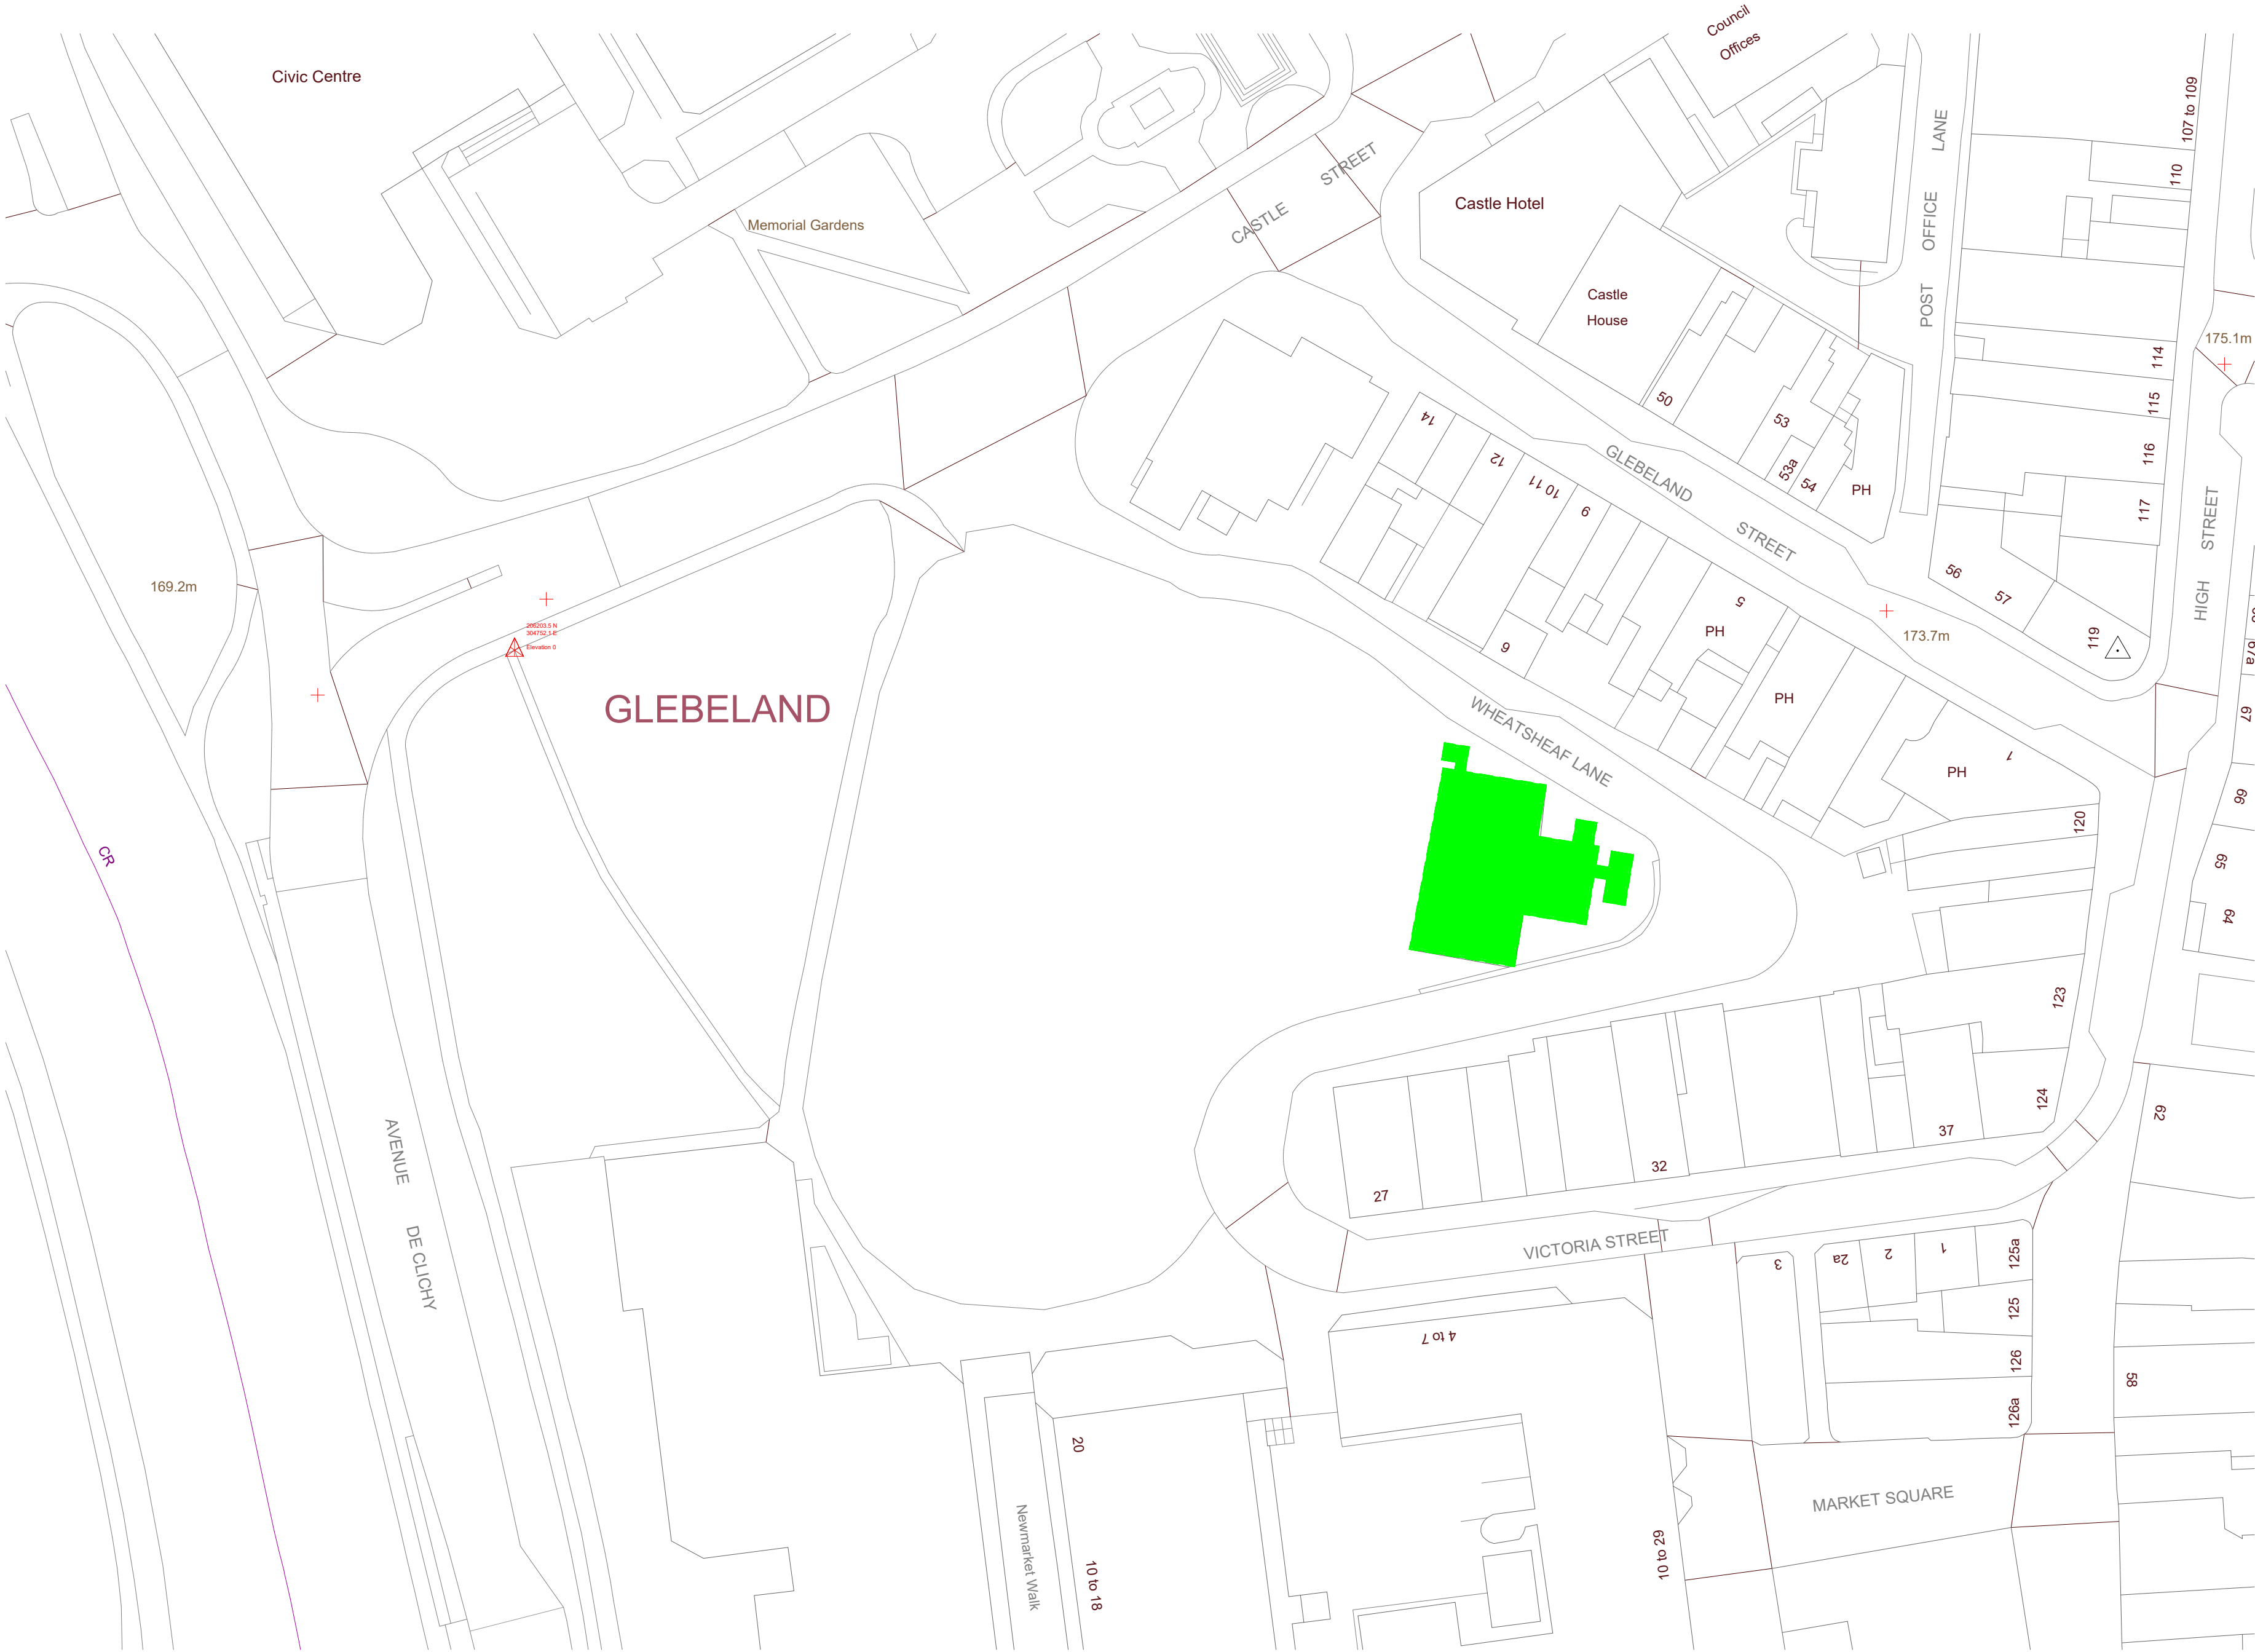

Property Title
Ysgol Clasdir

Detail
Existing Site Plan & Demolition

Property	Originator	(zone) Functional Breakdown	(Level) Spatial Breakdown	(Type) Form	Discipline	Number	Description	Status	Revision
5010	UWTSD	XX	XX	M	Designer	0002	Existing Site Plan & Demolition	S0	
File Path: C:\Users\2223676\OneDrive - University of Wales Trinity Saint David\5010-UWTSD\XX-M-A-0001-Arch\WIP-S0.rvt									

scale
1 : 500

date
04/25/25

drawn
Author

checked
Checker

Prifysgol Cymru Y Drindod Dewi Sant
University of Wales Trinity Saint David
SA1 Campus
Kings Road
Swansea
SA1 8RD



(S0) UNCONTROLLED
Not to be used as a
reference document
Check Status Before Quoting



Rev	Date	By

Revision







1 Site Proposed General Arrangement
1 : 100

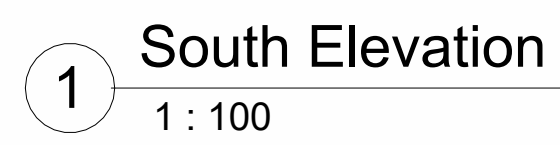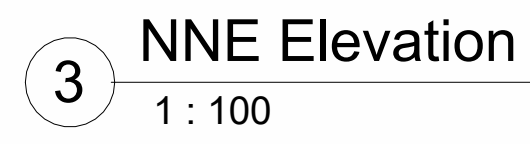


Property Title Ysgol Clasdir	Detail Proposed Principal Elevations	Property — Originator — (zone) Functional Breakdown — (Level) Spatial Breakdown — (Type) Form — Discipline — Number — Description — Status — Revision	scale 1 : 100	drawn Author	 Prifysgol Cymru Y Drindod Dewi Sant University of Wales Trinity Saint David	(S0) UNCONTROLLED Not to be used as a reference document Check Status Before Quoting	Rev/Date/By
		5010 — UWTS — XX — XX — M — Designer0005 — Proposed Principal Elevations — S0 —	date 04/26/25	checked Prifysgol Cymru Y Drindod Dewi Sant University of Wales Trinity Saint David			Revision
		File Path: C:\Users\1223676\OneDrive - University of Wales Trinity Saint David\5010-UWTS-XX-XX-M-A-0001-ArchWIP-S0.rvt	checker SA1 Campus King's Road Swansea SA1 8HQ				

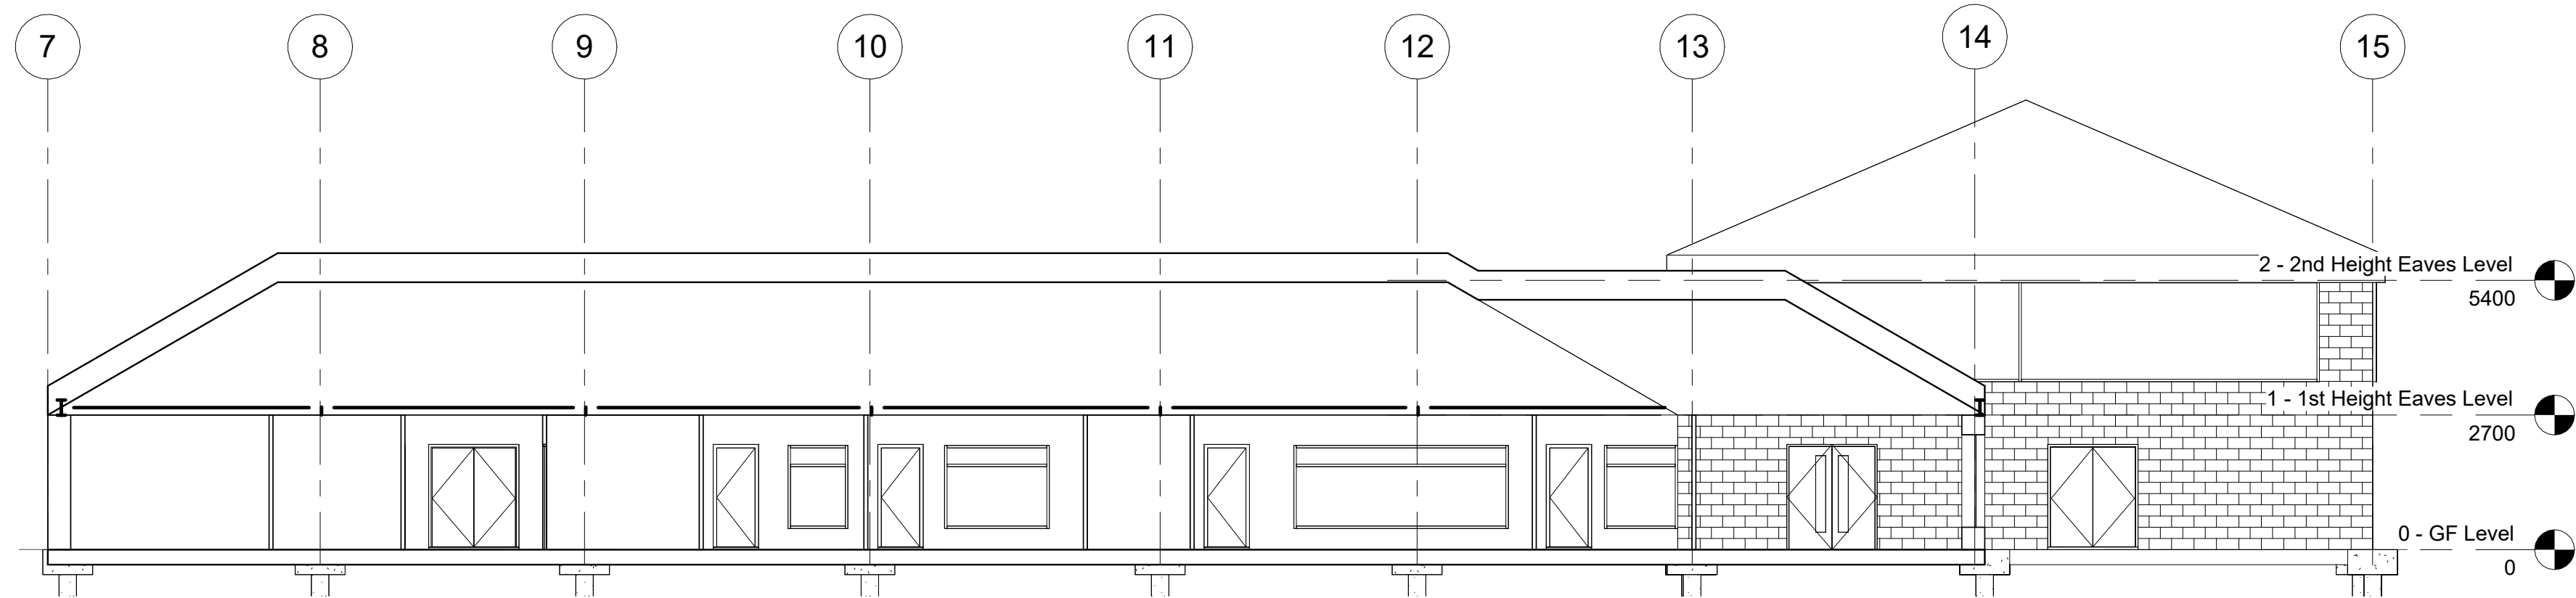


1 Proposed Long Section
1 : 100

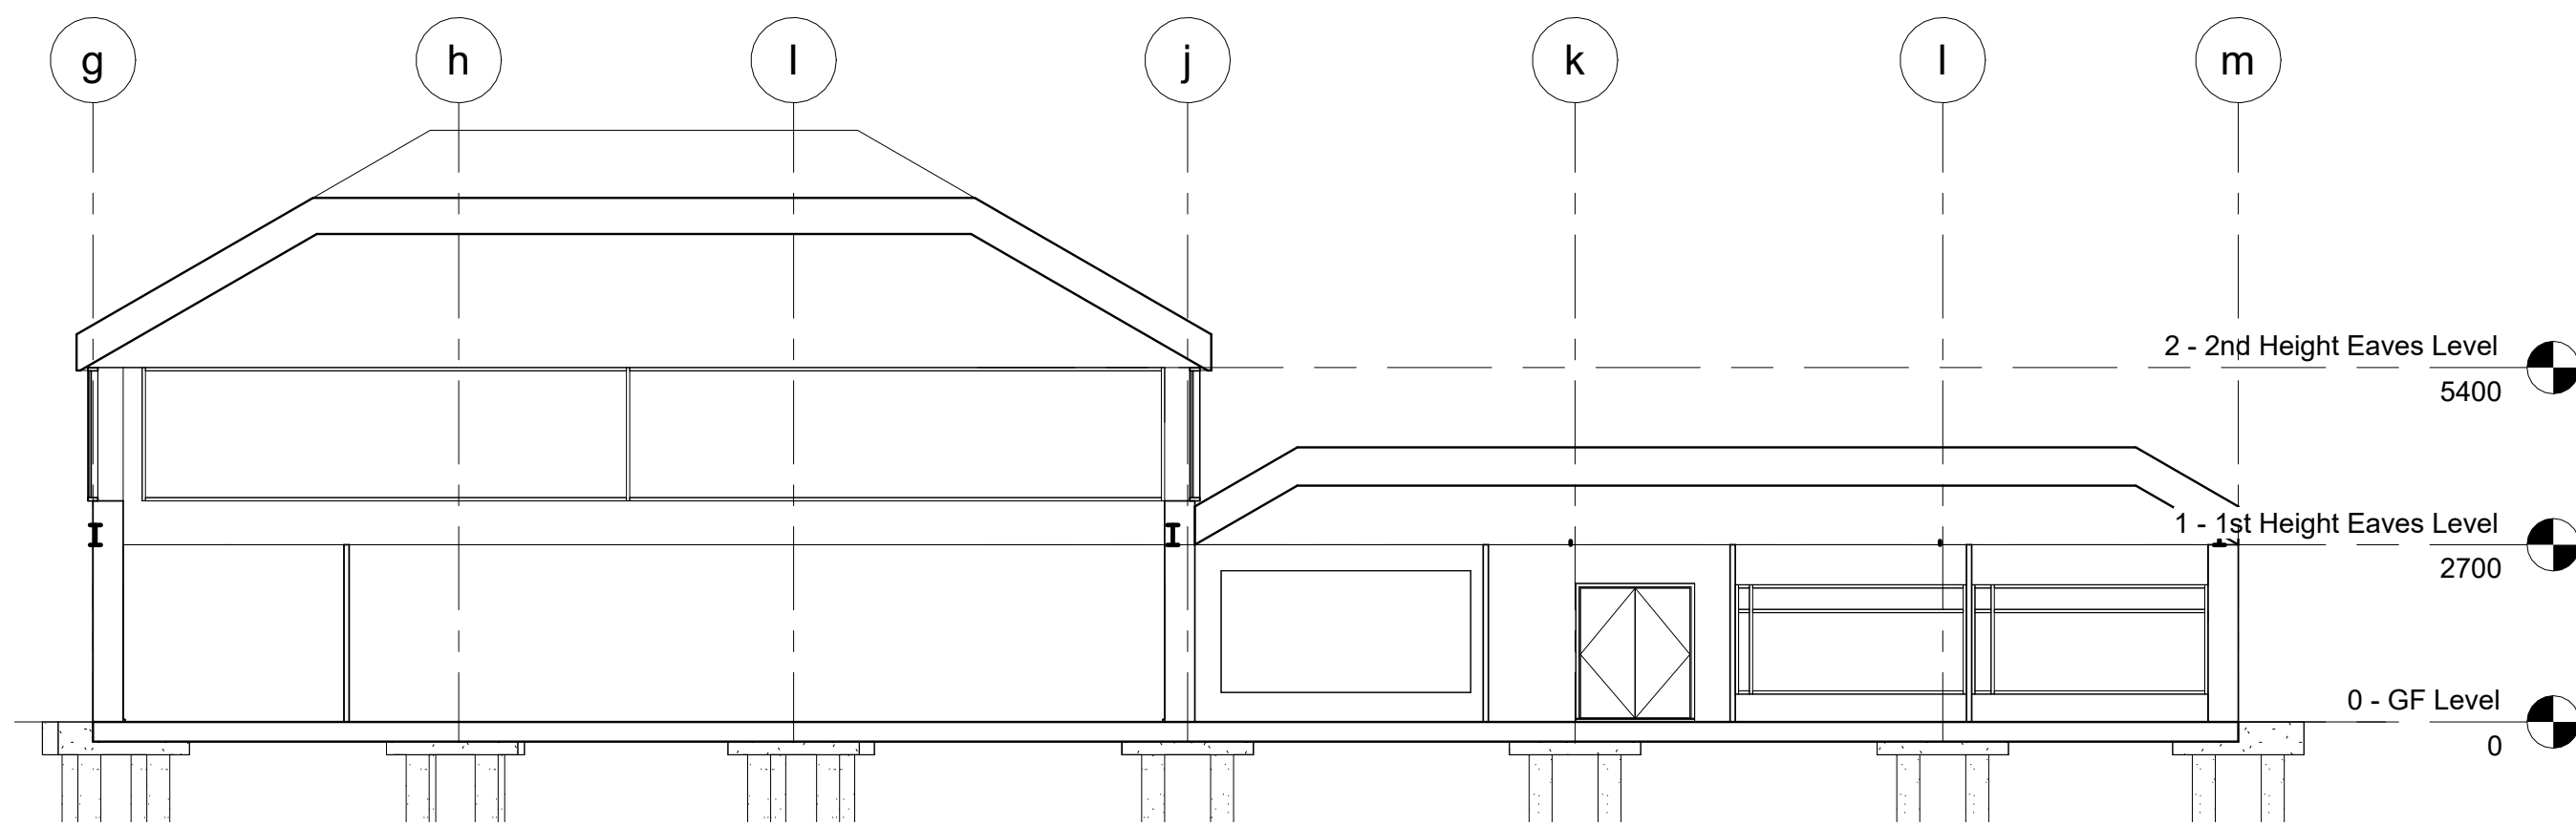

2 Proposed Short Section
1 : 100

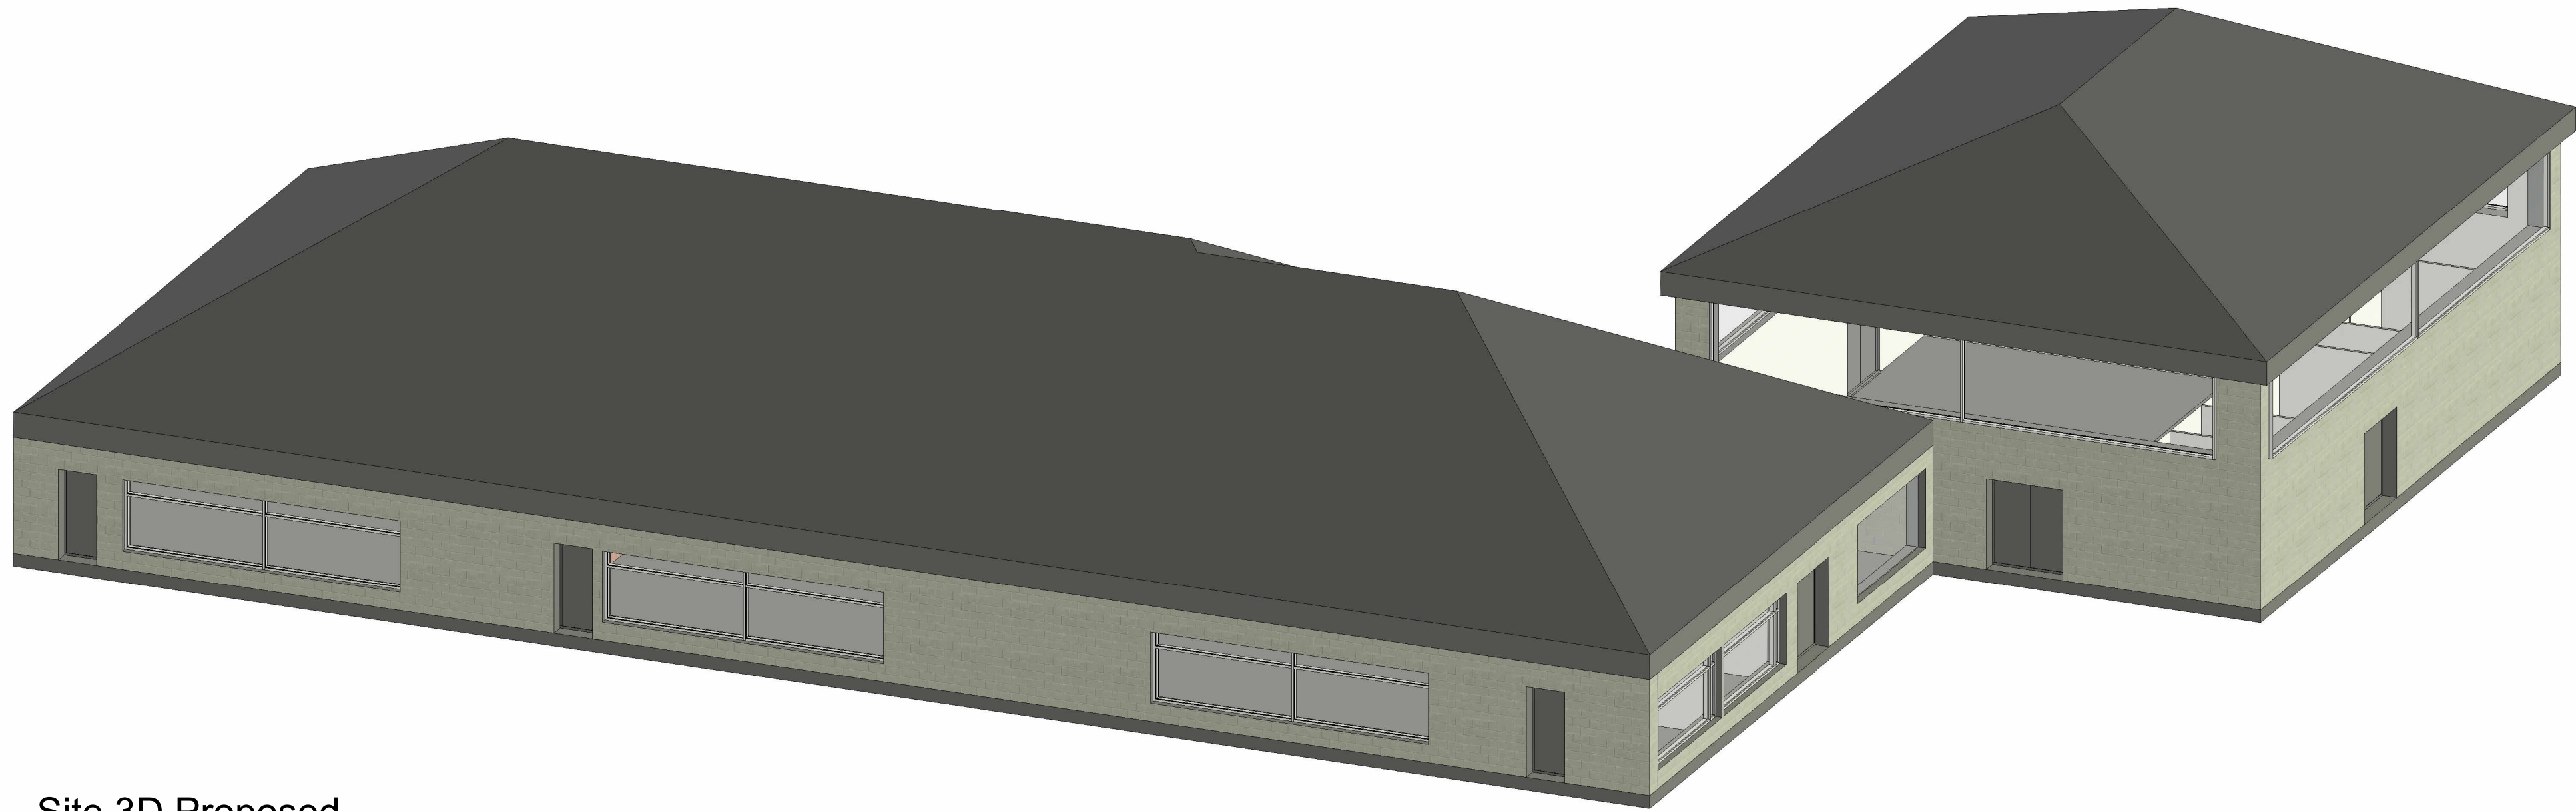

Site 3D Proposed
2 Visualisation SE

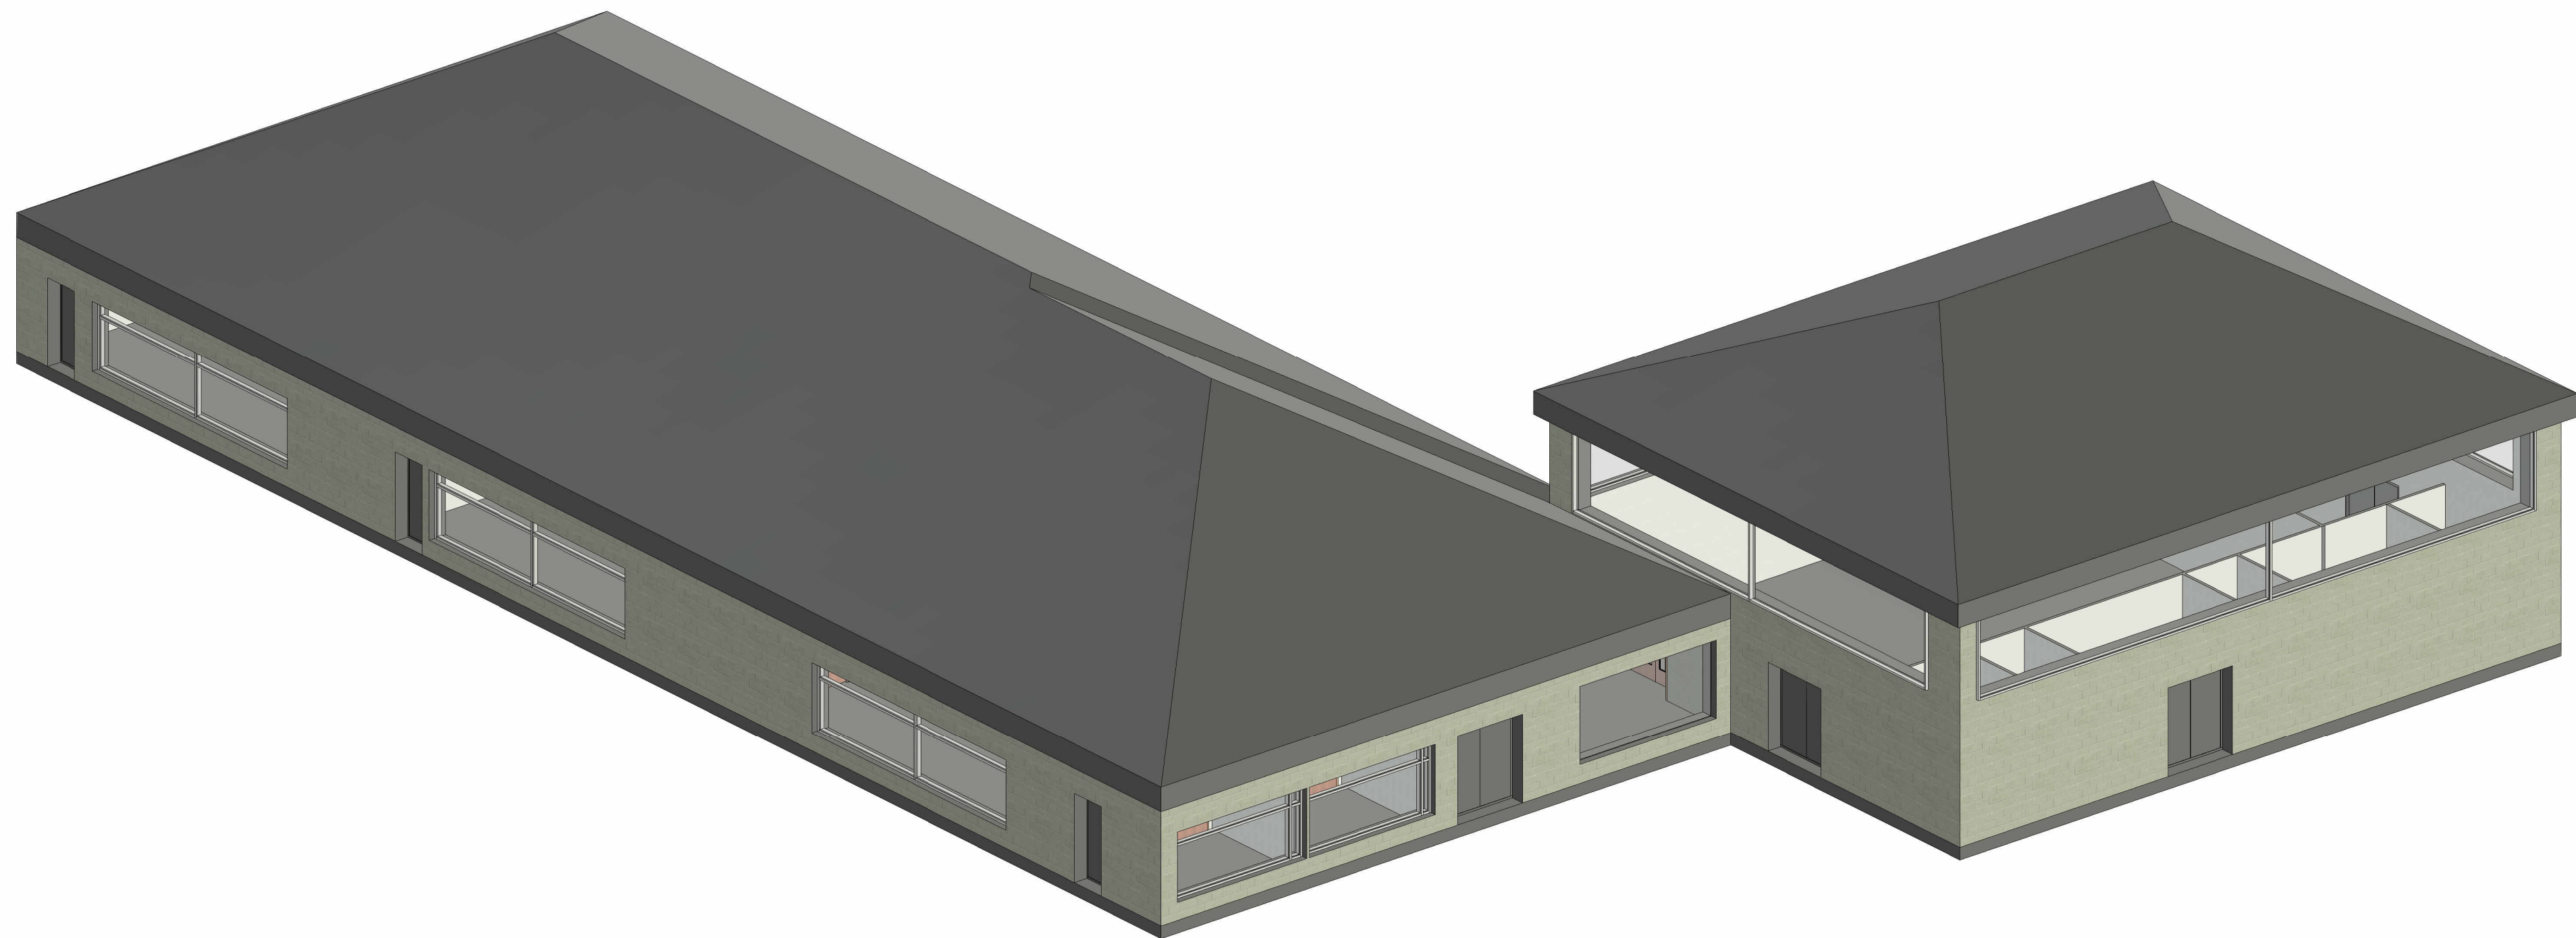

Site 3D Proposed
1 Visualisation NW

Project Name: Ysgol Clasdir

UPRN Code: 5010

Originator Code: UWTSD

Discipline : Structural
Engineer

Drawn By: MP


Checked By: GMT


Date: 04/29/25

Project Status: S0

ACBA 5016

BIM : LEVEL 5

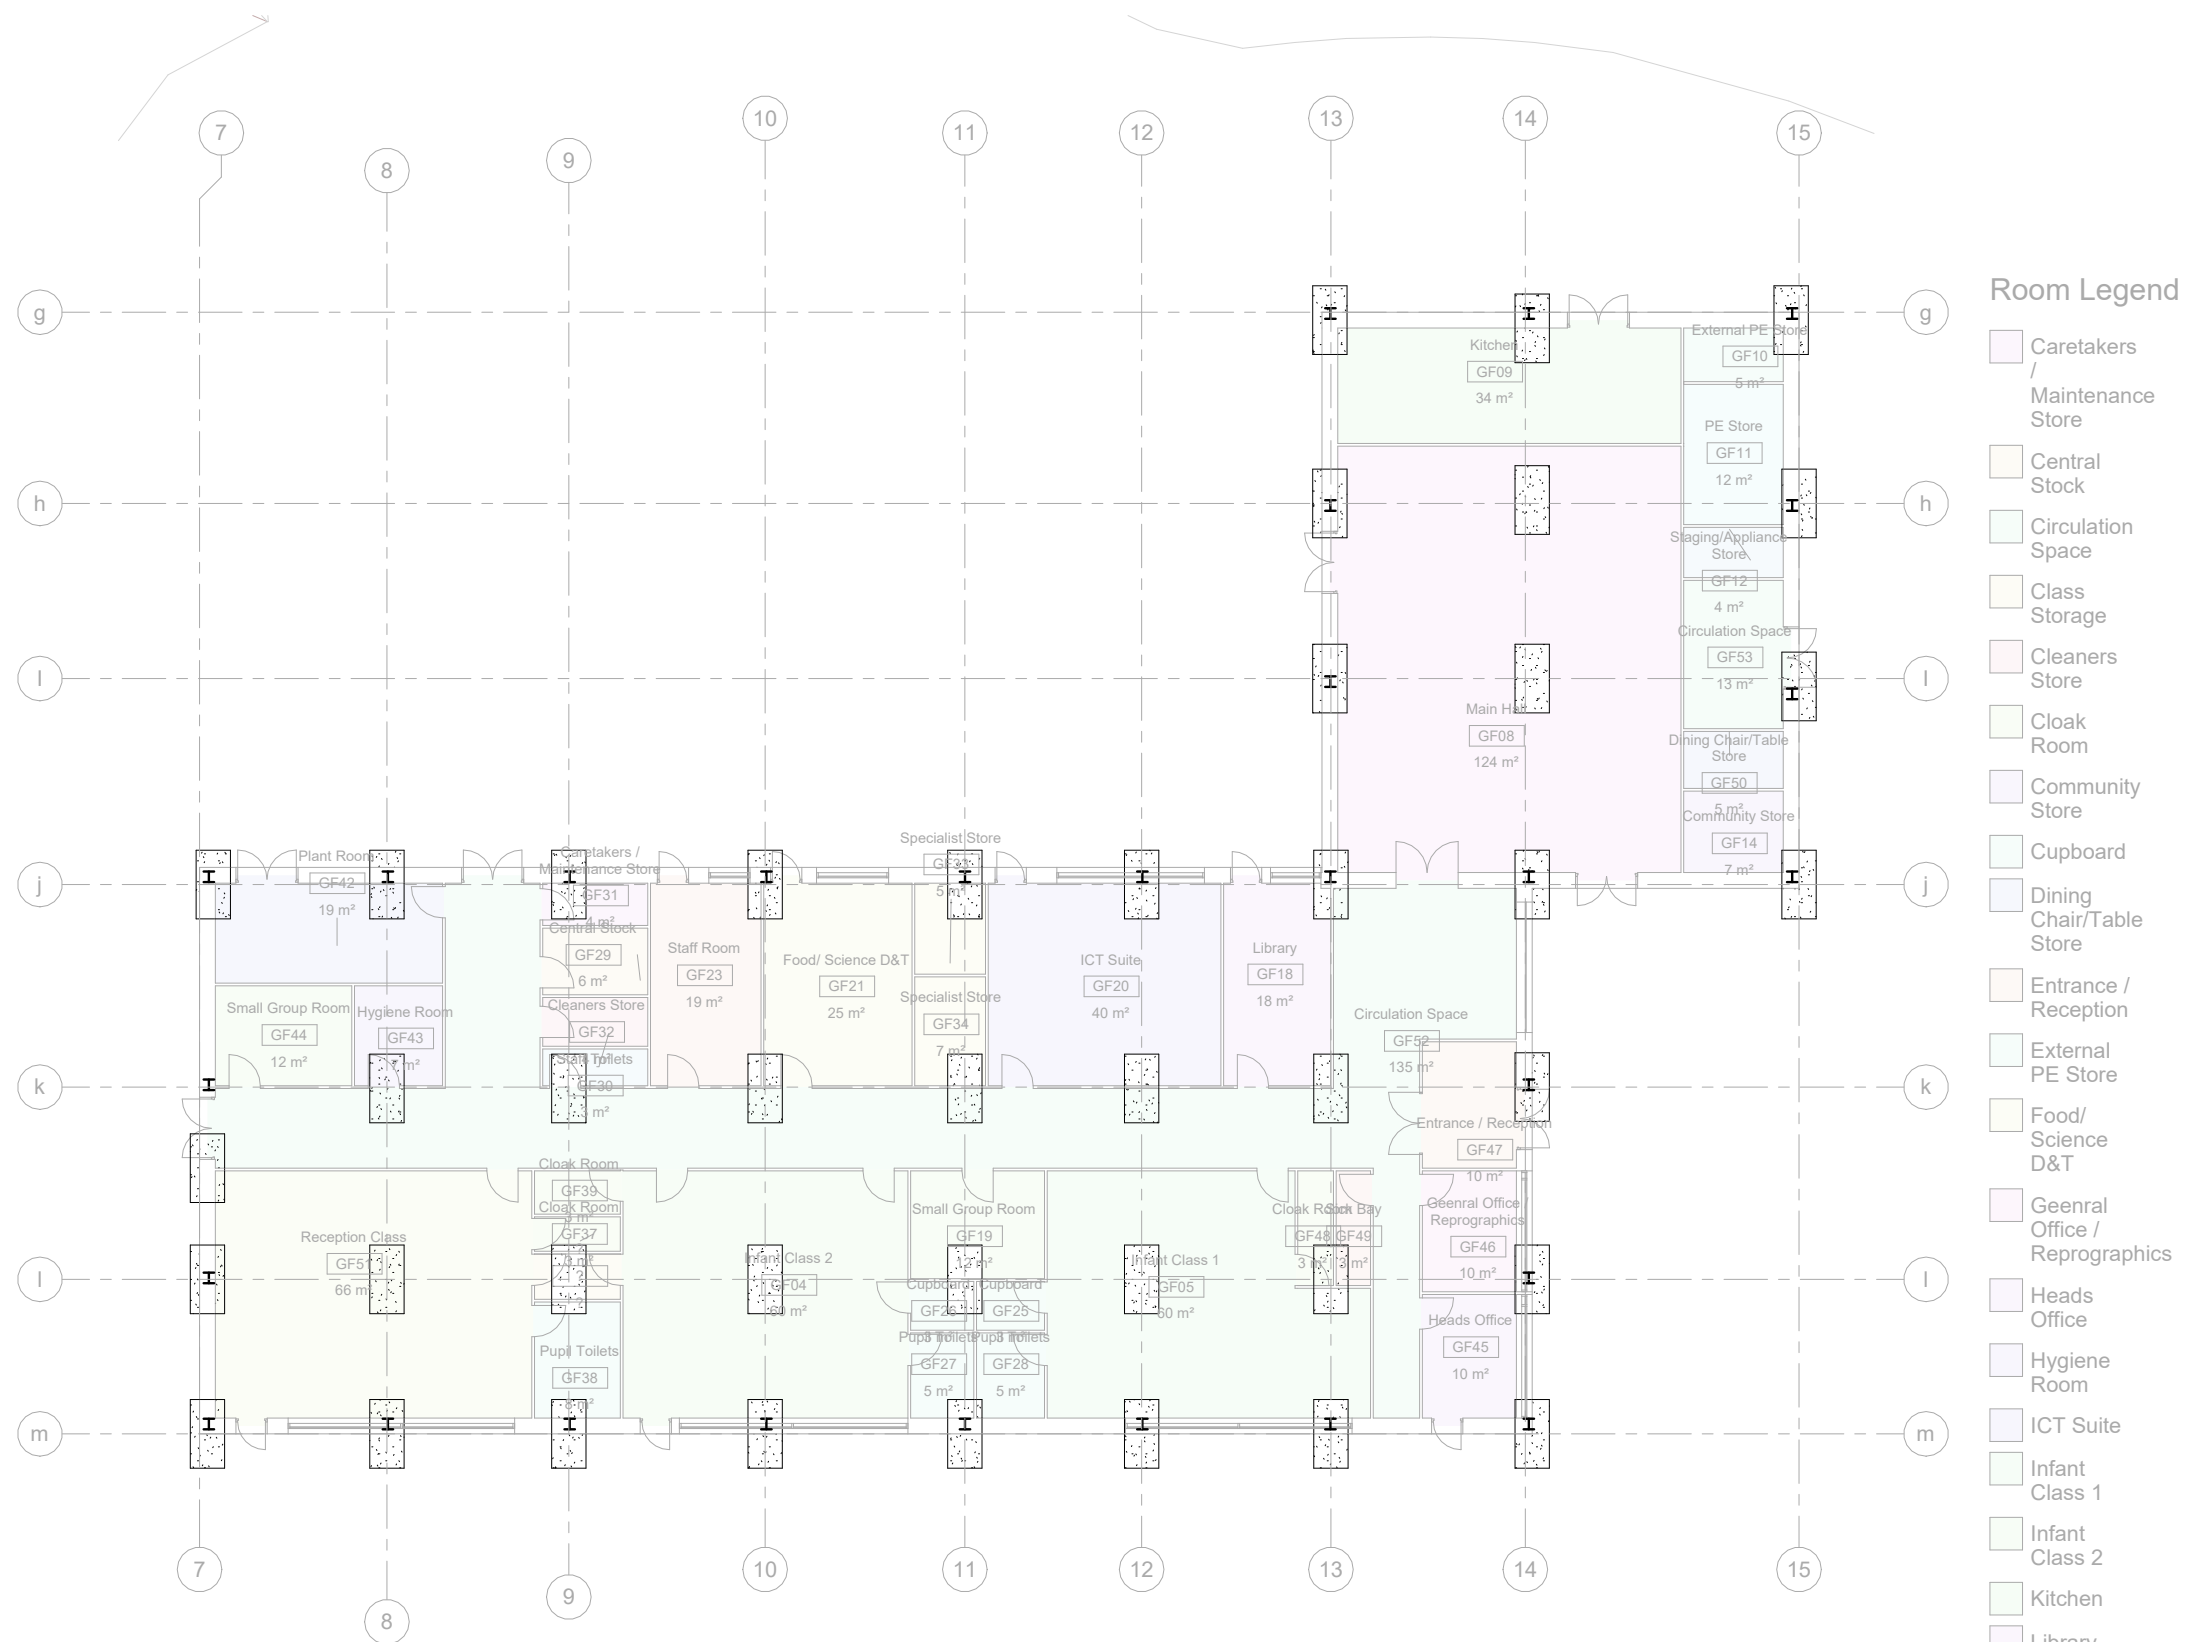

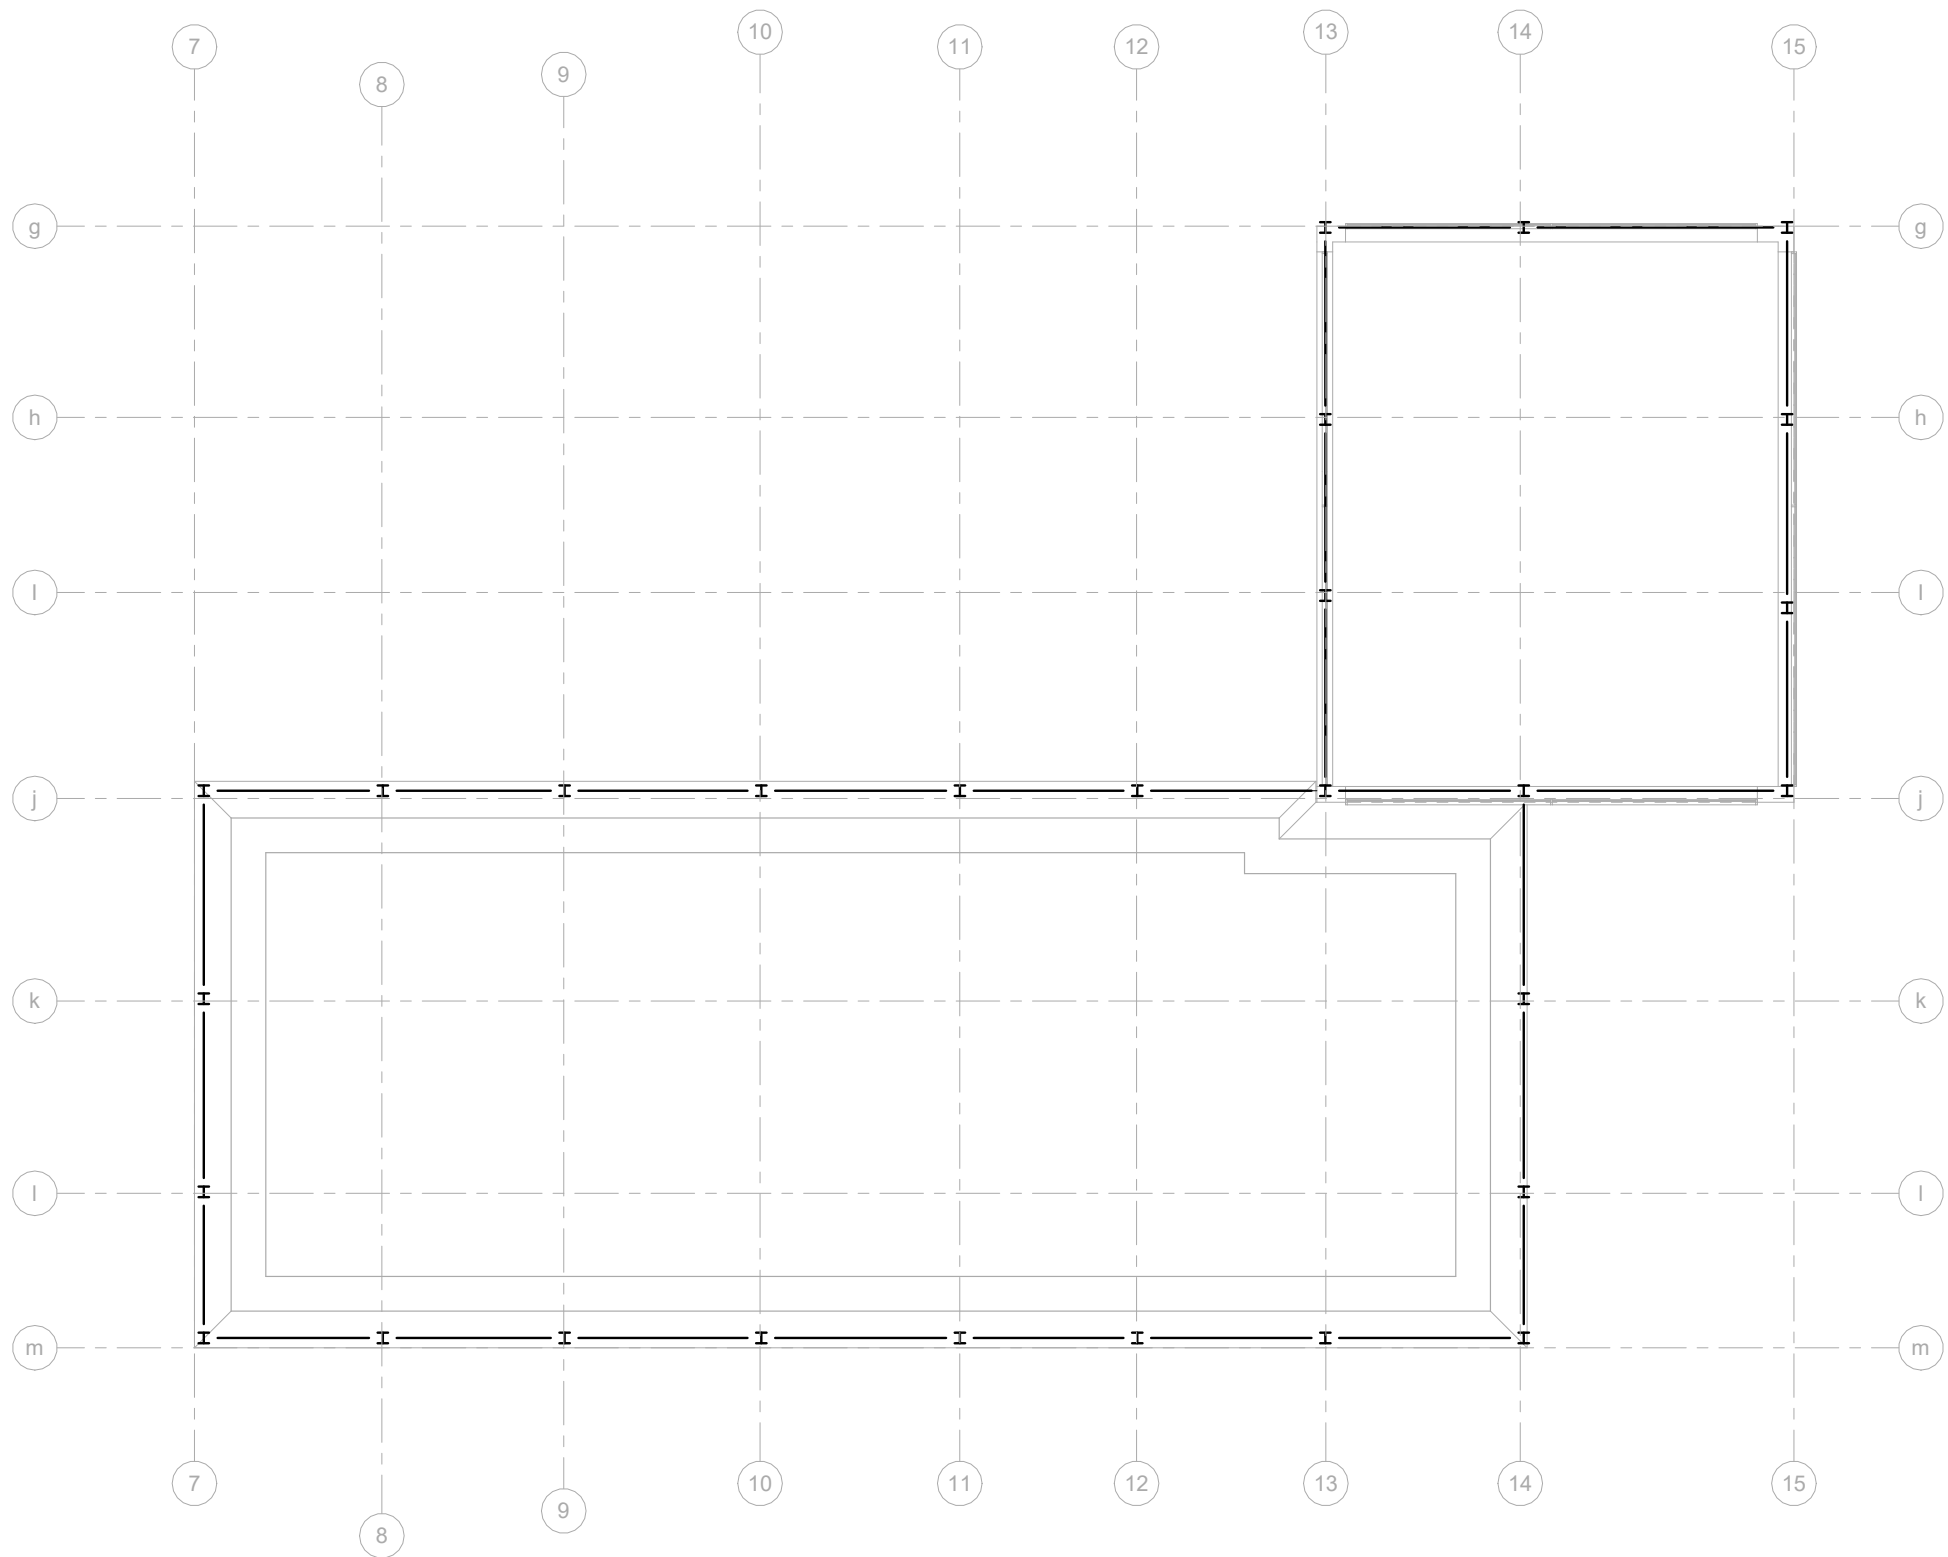

1 Site Primary Structure Plan
1 : 100

Property Title
Ysgol Clasdir

Detail
Primary Structure Plan

Property	Originator	(zone) Functional Breakdown	(Level) Spatial Breakdown	(Type) Form	Discipline	Number	Description	Status	Revision
5010	UWTSD	XX	XX	M	S	0002	Primary Structure Plan	S0	
File Path: C:\Users\2223676\OneDrive - University of Wales Trinity Saint David\5010-UWTSD-XX-XX-M-S-0001-StructWIP-S0.rvt									

scale
1 : 100

date
04/25/25

drawn
Author

checked


Checker

Prifysgol Cymru Y Drindod Dewi Sant
University of Wales Trinity Saint David
SA1 Campus
Kings Road
Swansea
SA1 8RD



(S0) UNCONTROLLED
Not to be used as a
reference document
Check Status Before Quoting

Rev/Date/By
Revision

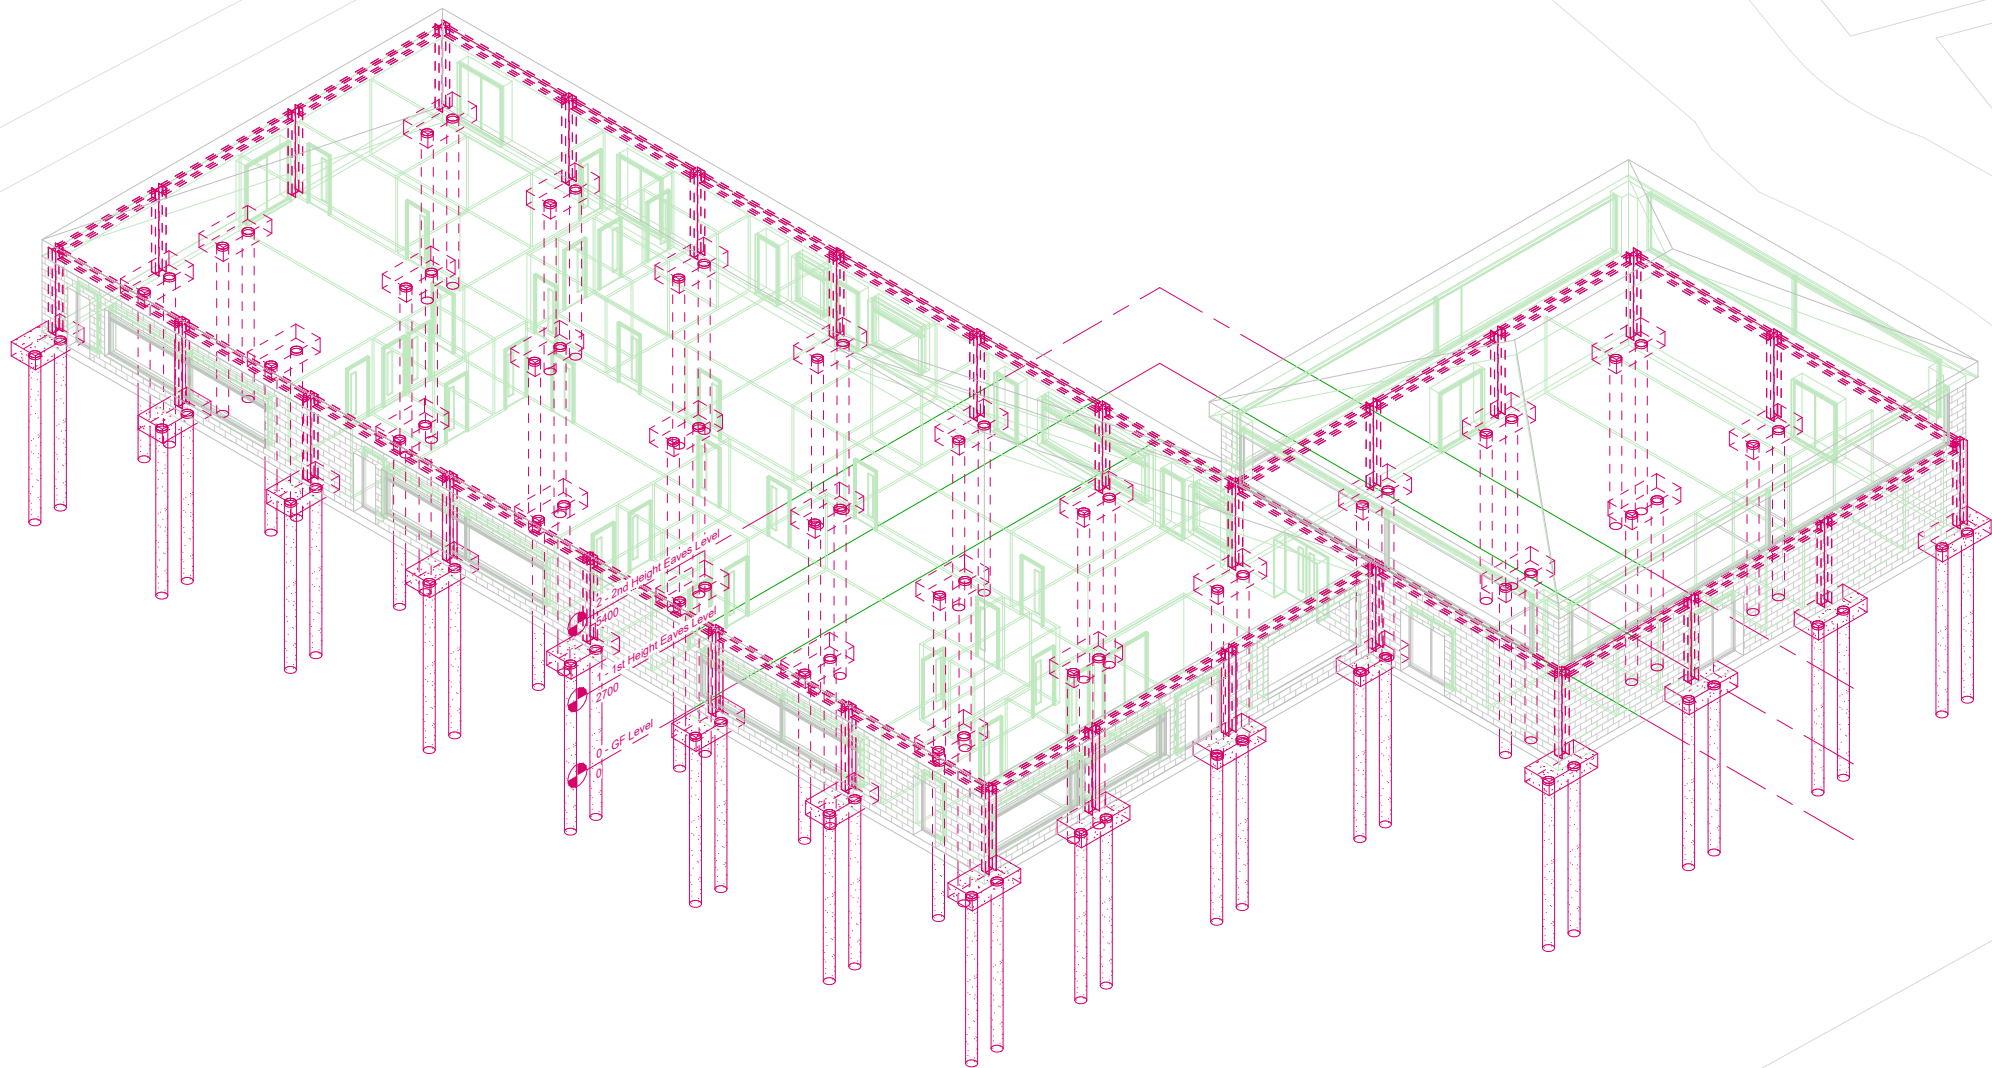

Property Title
Ysgol Clasdir

Detail
**Structural
Visualisation**

Property	Originator	(zone) Functional Breakdown	(Level) Spatial Breakdown	(Type) Form	Discipline	Number	Description	Status	Revision
5010	UWTSD	XX	XX	M	S	0003	Structural Visualisation	S0	
File Path: C:\Users\2223676\OneDrive - University of Wales Trinity Saint David\5010-UWTSD-XX-XX-M-S-0001-StructWIP-S0.rvt									

scale

date
04/25/25

drawn
Author

checked
Checker

Prifysgol Cymru Y Drindod Dewi Sant
University of Wales Trinity Saint David
SA1 Campus
Kings Road
Swansea
SA1 8RD



(S0) UNCONTROLLED
Not to be used as a
reference document
Check Status Before Quoting

Rev/Date/By
Revision