


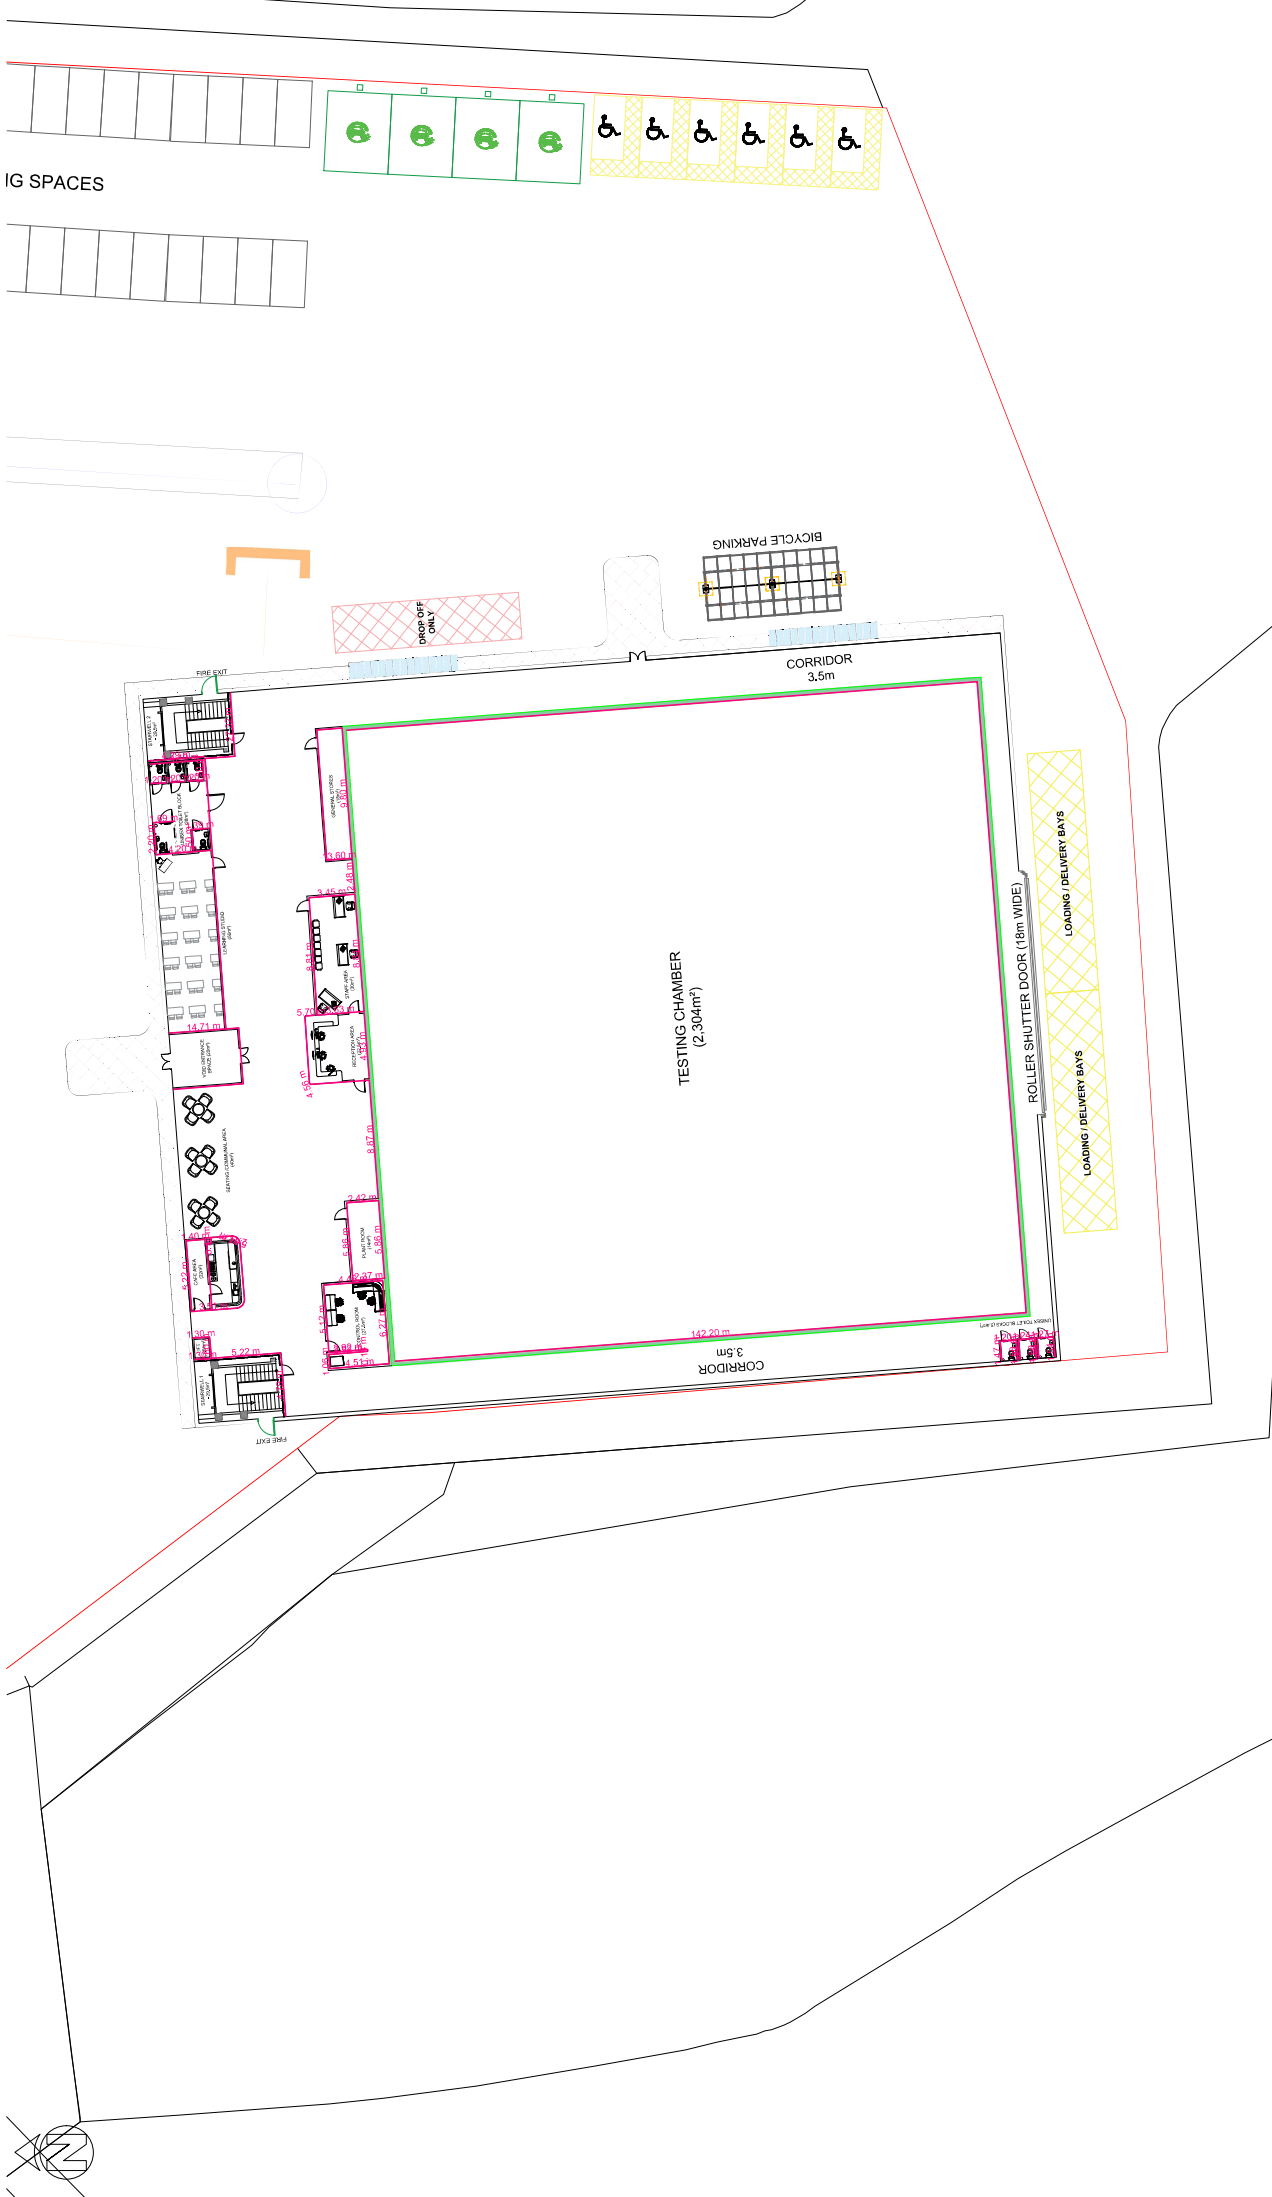

NOTES: 	CLIENT: ACE CAPITAL PROJECTS LTD		DRAWING NO: TW-SA1-A100.D01		
	PROJECT: CONSTRUCTION OF NEW CENTRE OF EXCELLENCE FOR CONSTRUCTION TRAINING		REVISION NO:		TAME CONSTRUCTION TRINITY WATERFRONT SWANSEA SA1 8EW
	TITLE: GROUND FLOOR PLAN		DRAWN BY: TAME CONSTRUCTION		Tel: 01554 855655
			SCALE: 1:200@A1		This drawing is the property of Tame Construction and may not be copied, altered, reproduced or passed to a third party without their consent. Dimensions must be checked and verified on site. Discrepancies should be reported.