




① Site Location Plan
1 : 1250

Property Title	Detail	Property	Originator	Drawn	Functional Subdivision	Spatial Footprint	Type	Discipline	Number	Description	Status	Revision	Scale	Drawn	 Prifysgol Cymru Y Drindod Dewi Sant University of Wales Trinity Saint David	(S0) UNCONTROLLED Not to be used as a reference document Check Status Before Quoting	Revised By Revision
Ysgol Bae Abertawe	Site Location Plan	5010	GRE	XX	XX	D	A	0001	Site Location	S0			1 : 1250	FH			
File Path: C:\Users\1908089\OneDrive - University of Wales Trinity Saint David\Revit 2022\Felix Hoare - Ysgol Bae Abertawe Architectual Model.rvt													date	checked			
													26/04/22	FH			




② Existing Site Plan
1 : 500

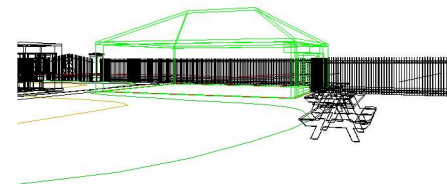

① Demolished Boathouse
View



③ Demolished Statue View

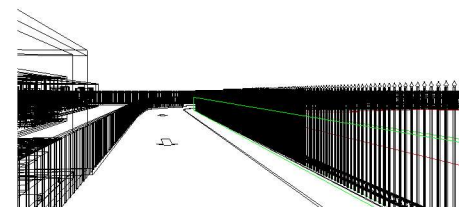

④ Demolished Retaining Wall
View

Property Title Ysgol Bae Abertawe	Detail Existing Site Plan and Demolition	<table><tr><th>Property</th><th>Originator</th><th>Drawn</th><th>Functional</th><th>Sanitary</th><th>Technical</th><th>Discipline</th><th>Number</th><th>Description</th><th>Status</th><th>Revision</th></tr><tr><td>5010</td><td>GRE</td><td>XX</td><td>XX</td><td>D</td><td>A</td><td>0002</td><td>Existing Site Plan and Demolition</td><td>S0</td><td></td></tr></table>										Property	Originator	Drawn	Functional	Sanitary	Technical	Discipline	Number	Description	Status	Revision	5010	GRE	XX	XX	D	A	0002	Existing Site Plan and Demolition	S0		scale 1 : 500	drawn FH	 Prifysgol Cymru Y Drindod Dewi Sant University of Wales Trinity Saint David	(S0) UNCONTROLLED Not to be used as a reference document Check Status Before Quoting	<table><tr><th>Rev</th><th>Description</th></tr><tr><td> </td><td> </td></tr></table>	Rev	Description		
		Property	Originator	Drawn	Functional	Sanitary	Technical	Discipline	Number	Description	Status	Revision																													
		5010	GRE	XX	XX	D	A	0002	Existing Site Plan and Demolition	S0																															
Rev	Description	
File Path: C:\Users\1908089\OneDrive - University of Wales Trinity Saint David\Revit 2022\Demolition\Ysgol Bae Abertawe Architectural Model.rvt										date 26/04/22	checked FH																														



① 0 - Ground Floor Works Plan
1 : 500




② 1 - First Floor Works Plan
1 : 500

Property Title Ysgol Bae Abertawe	Detail Works Plan	<table><tr><th>Property</th><th>Originator</th><th>(Drawn) Functional Specification</th><th>(Surrey) Spatial Specification</th><th>(Type) Form</th><th>Discipline</th><th>Number</th><th>Description</th><th>Status</th><th>Revision</th></tr><tr><td>5010</td><td>GRE</td><td>XX</td><td>XX</td><td>D</td><td>A</td><td>0003</td><td>Works Plan</td><td>S0</td><td></td></tr></table>										Property	Originator	(Drawn) Functional Specification	(Surrey) Spatial Specification	(Type) Form	Discipline	Number	Description	Status	Revision	5010	GRE	XX	XX	D	A	0003	Works Plan	S0		scale 1 : 500	drawn FH	 Prifysgol Cymru Y Drindod Dewi Sant University of Wales Trinity Saint David	(S0) UNCONTROLLED Not to be used as a reference document Check Status Before Quoting	Author: _____ Reviewer: _____
		Property	Originator	(Drawn) Functional Specification	(Surrey) Spatial Specification	(Type) Form	Discipline	Number	Description	Status	Revision																									
		5010	GRE	XX	XX	D	A	0003	Works Plan	S0																										
File Path: C:\Users\1908089\OneDrive - University of Wales Trinity Saint David\Revit 2022\Felix Hoare - Ysgol Bae Abertawe Architectural Model.rvt										date 26/04/22	checked FH																									

Legend

- Caretakers Store
- Central Stock
- Chair Storage
- Class Storage
- Cleaners Store
- Community Store
- Copier Room
- General Office
- Head Office
- Hygiene Facilities
- ICT / Group Room
- Infant Classbase
- Interview Room
- Junior Class Storage
- Junior Classbase
- Kitchen
- Library
- Lunch Box Storage
- Main Hall
- Other Pupil Toilets
- PE Store
- PE Store External
- Reception Class
- Reception Storage
- Reception Toilets
- Reception
- Science / D&T
- Servery
- Sick Bay
- Small Group Room
- Specialist Stores
- Specialist Stores 1
- Staff Room
- Staff Toilets
- Staging/ Appliance Store

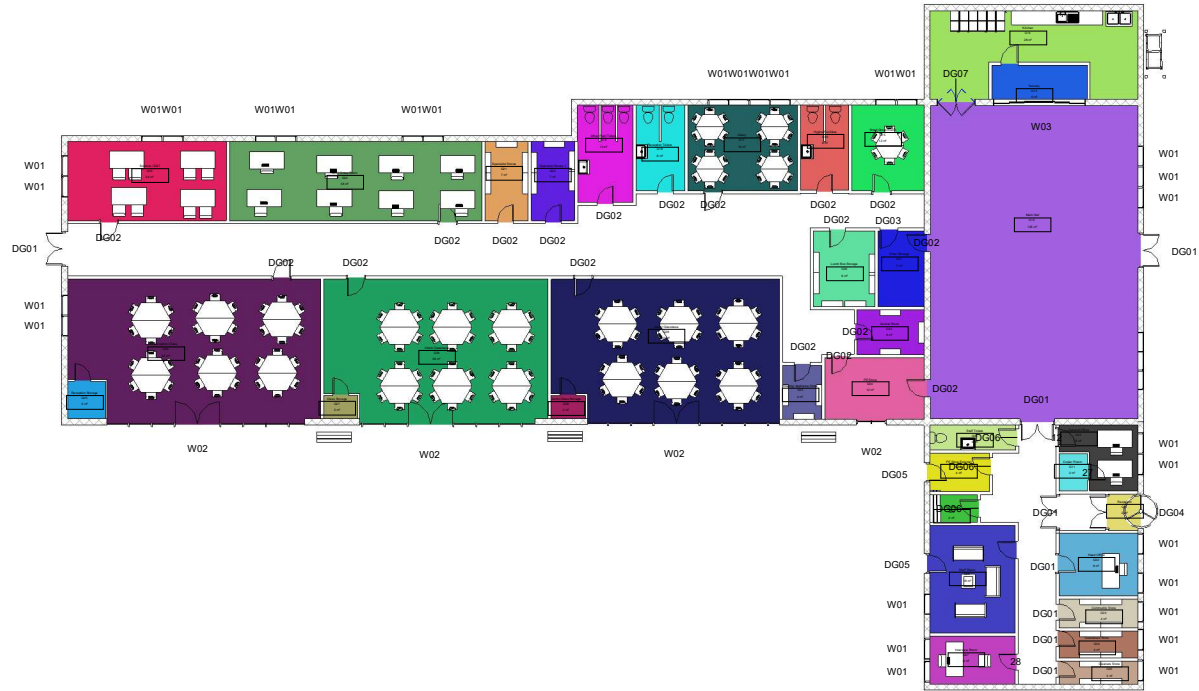

Property Title
Ysgol Bae Abertawe

Detail
Ground Floor Plan
Proposed

Property	Originator	Drawn Functional Specification	Checked Spatial Requirements	Typed Form	Discipline	Number	Description	Status	Revision
5010	GRE	XX	XX	D	A	0004	Ground Floor Plan Proposed	S0	
File Path: C:\Users\1908089\OneDrive - University of Wales Trinity Saint David\Revit 2022\Felix Hoare - Ysgol Bae Abertawe Architectual Model.rvt									

Scale
1 : 100
date
26/04/2022


Drawn
FH
checked
FH

Prifysgol Cymru
Y Drindod Dewi Sant
University of Wales
Trinity Saint David
S01 - Capital
Building
Design
Team




(S0) UNCONTROLLED
Not to be used as a
reference document
Check Status Before Quoting

Revised
Revised

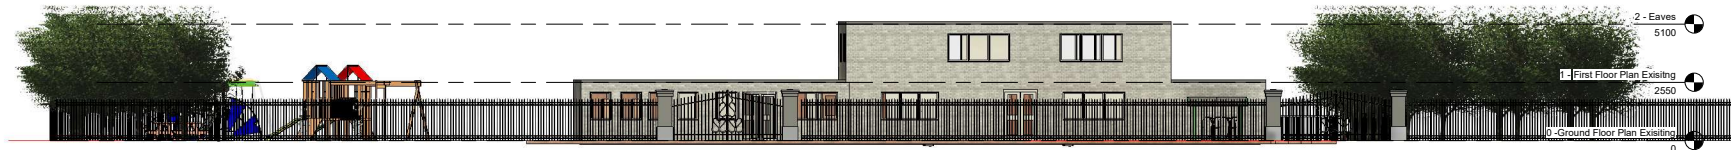


① North - East Elevation
1 : 100

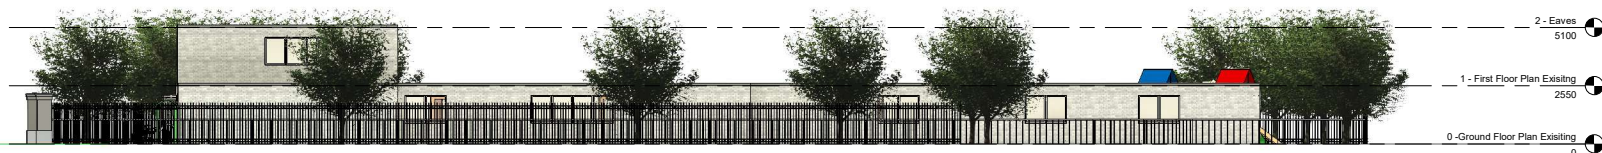

② North - West Elevation
1 : 100




③ South - East Elevation
1 : 100

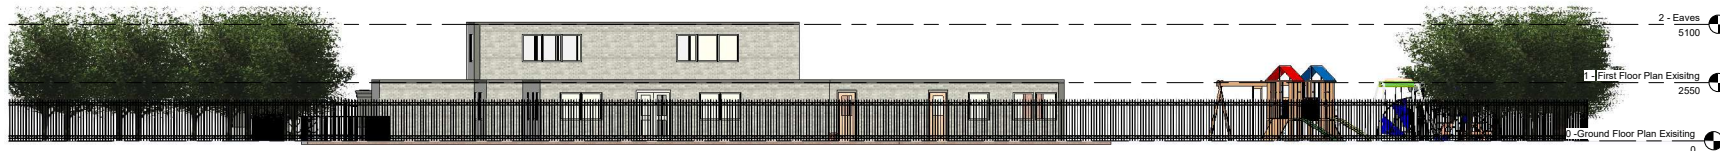


④ South - West Elevation
1 : 100


Property Title Ysgol Bae Abertawe	Detail Elevations	Property — Originator — (Drawn) Functional Specification — (Surreal) Spatial Framework — (Type) Form — Discipline — Number — Description — Status — Revision 5010 — GRE — XX — XX — D — A — 0005 — Elevations — S0 — File Path: C:\Users\1908089\OneDrive - University of Wales Trinity Saint David\Revit 2022\Felix Hoare - Ysgol Bae Abertawe Architectual Model.rvt										scale 1 : 100	drawn FH	Prifysgol Cymru Y Drindod Dewi Sant University of Wales Trinity Saint David	(S0) UNCONTROLLED Not to be used as a reference document Check Status Before Quoting	Rechecked Reason
		date 26/04/22	checked FH	Prifysgol Cymru Y Drindod Dewi Sant University of Wales Trinity Saint David S41 Campus King's College Saint David's Cardiff, S41 2AP												

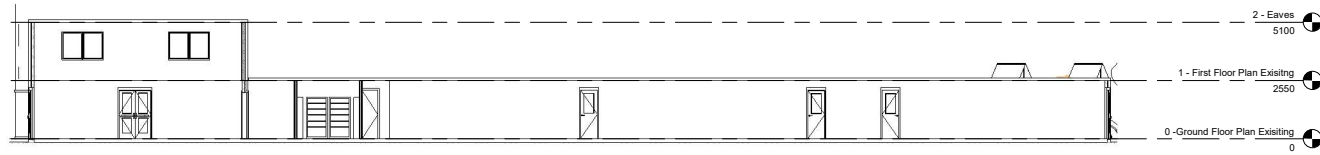


① Long Section 1
1 : 100

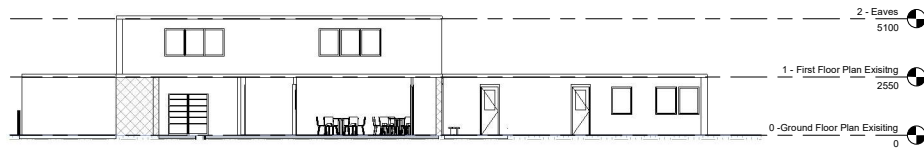


② Short Section 3
1 : 100

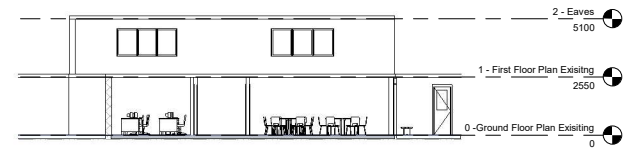

④ Short Section 2
1 : 100

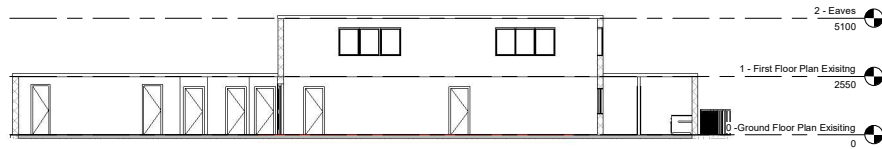


③ Short Section 1
1 : 100

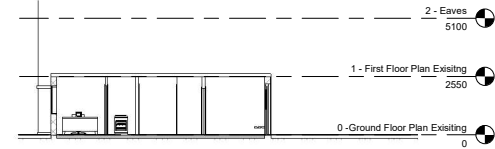


⑤ Long Section 2
1 : 100


Property Title	Detail	Property	Originator	Drawn	Functional	Sanitary	Technical	Discipline	Number	Description	Status	Revision	Scale	Drawn	Checked	File Path	Prifysgol Cymru Y Drindod Dewi Sant University of Wales Trinity Saint David	(S0) UNCONTROLLED Not to be used as a reference document Check Status Before Quoting	Revised By
Ysgol Bae Abertawe	Long and Short Sections	5010	GRE	XX	XX	D	A	0006	Long and Short Sections	S0			1 : 100	FH	FH	C:\Users\1908089\OneDrive - University of Wales Trinity Saint David\2022\Felix Hoare - Ysgol Bae Abertawe Architectural Model.rvt			
													26/04/22						

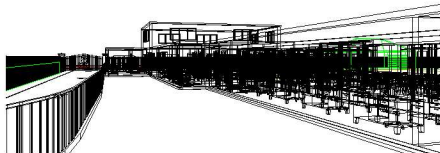


③ North Elevation

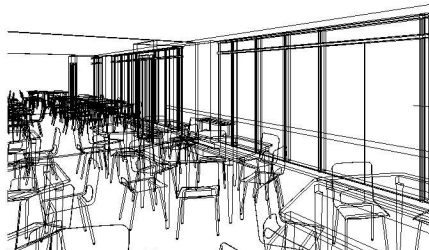

① Reception Class Room

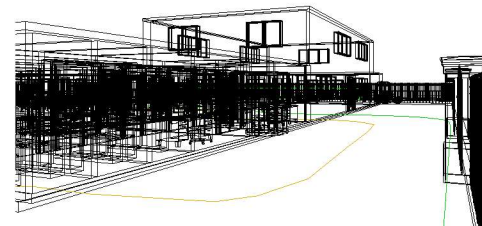


② East Elevation

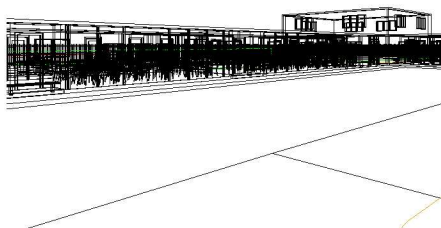

④ School View



⑤ IT / DT Classroom

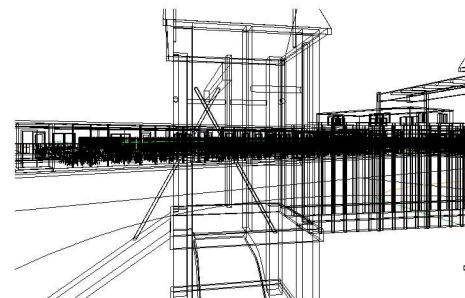

⑥ South Elevation

Property Title	Detail	Property	Originator	Drawn	Functional	Submittal	Discipline	Number	Description	Status	Revision	Scale	Drawn	Checked	File Path	Prifysgol Cymru	(S0) UNCONTROLLED
Ysgol Bae Abertawe	Proposed Visualisations	5010	GRE	XX	XX	D	A	0007	Proposed Visualisations	S0		26/04/22	PH	PH	C:\Users\1908089\OneDrive - University of Wales Trinity Saint David\Revit 2022\Felix Hoare - Ysgol Bae Abertawe Architectural Model.rvt	Y Drindod Dewi Sant	Not to be used as a reference document
																Trinity Saint David	Check Status Before Quoting

Project Name: Ysgol Bae Abertawe

UPRN Code: 5010

Originator Code: GRE

Discipline : A

Drawn By: FH

Checked By: FH

Date: 26/04/22

Project Status: S0

ACBA 5010
BIM : LEVEL 5