


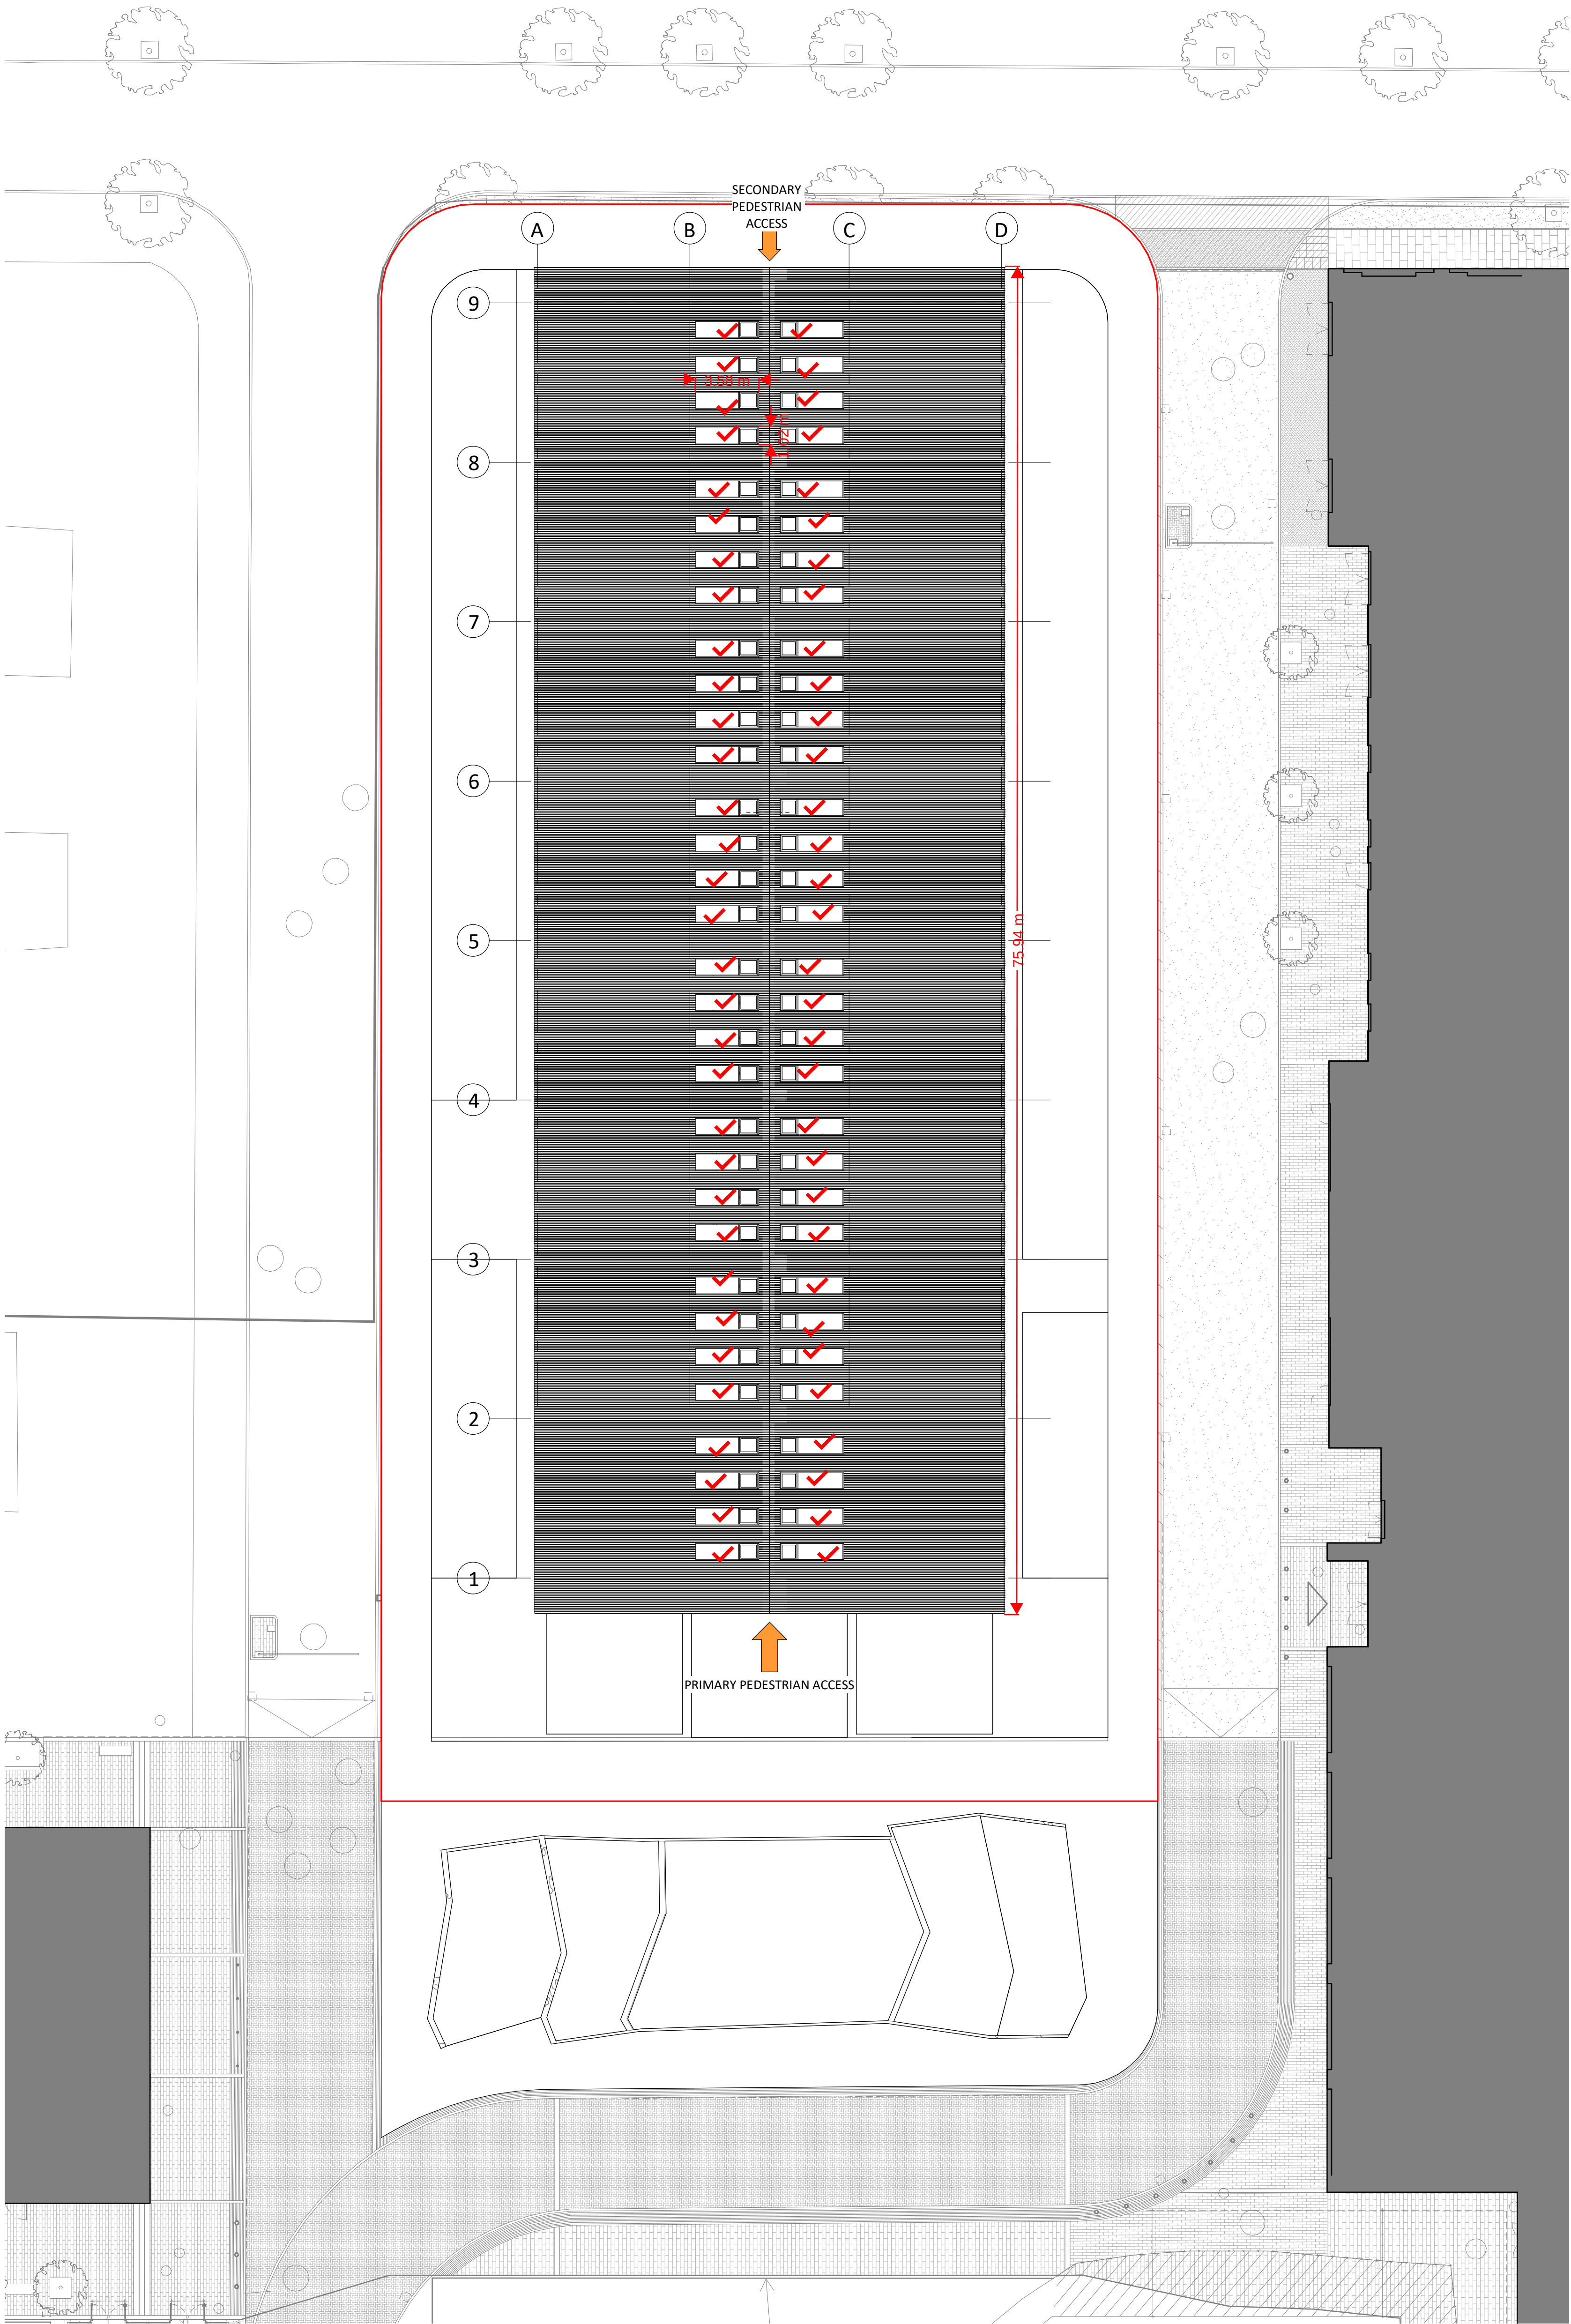

Roof and Context Plan
1 : 200

PL	PL03	19.03.21	Planning Issue
S1	P01	09.10.20	Planning Issue
STATUS	REV	DATE	DESCRIPTION
CLIENT			
UWTSD			REVISED BY RC
			CHECKED BY PW
			ORIGINATOR NO 152481

CONSULTANT
STRIDE TREGLOWN
www.stridetreglown.com © Stride Treglown Limited 2017
PROJECT
Innovation Matrix
SA1

DRAWING TITLE
Roof Plan - Full Building

SUITABILITY STATUS PL : PLANNING	SCALE 1 : 200 @ A1
PROJECT ORIGINATOR ZONE LEVEL TYPE ROLE CLASS NUMBER 152481-STL-XX-XX-DR-A-XXXX-PL_0105	REVISION PL03