

Project Name: Ysgol Y Twyn

UPRN Code: 5016

Originator Code: A

Discipline : Architect


Drawn By: LM

Checked By: GT


Date: 03/24/26

Project Status: S0

ACBA 5016
BIM : LEVEL 5

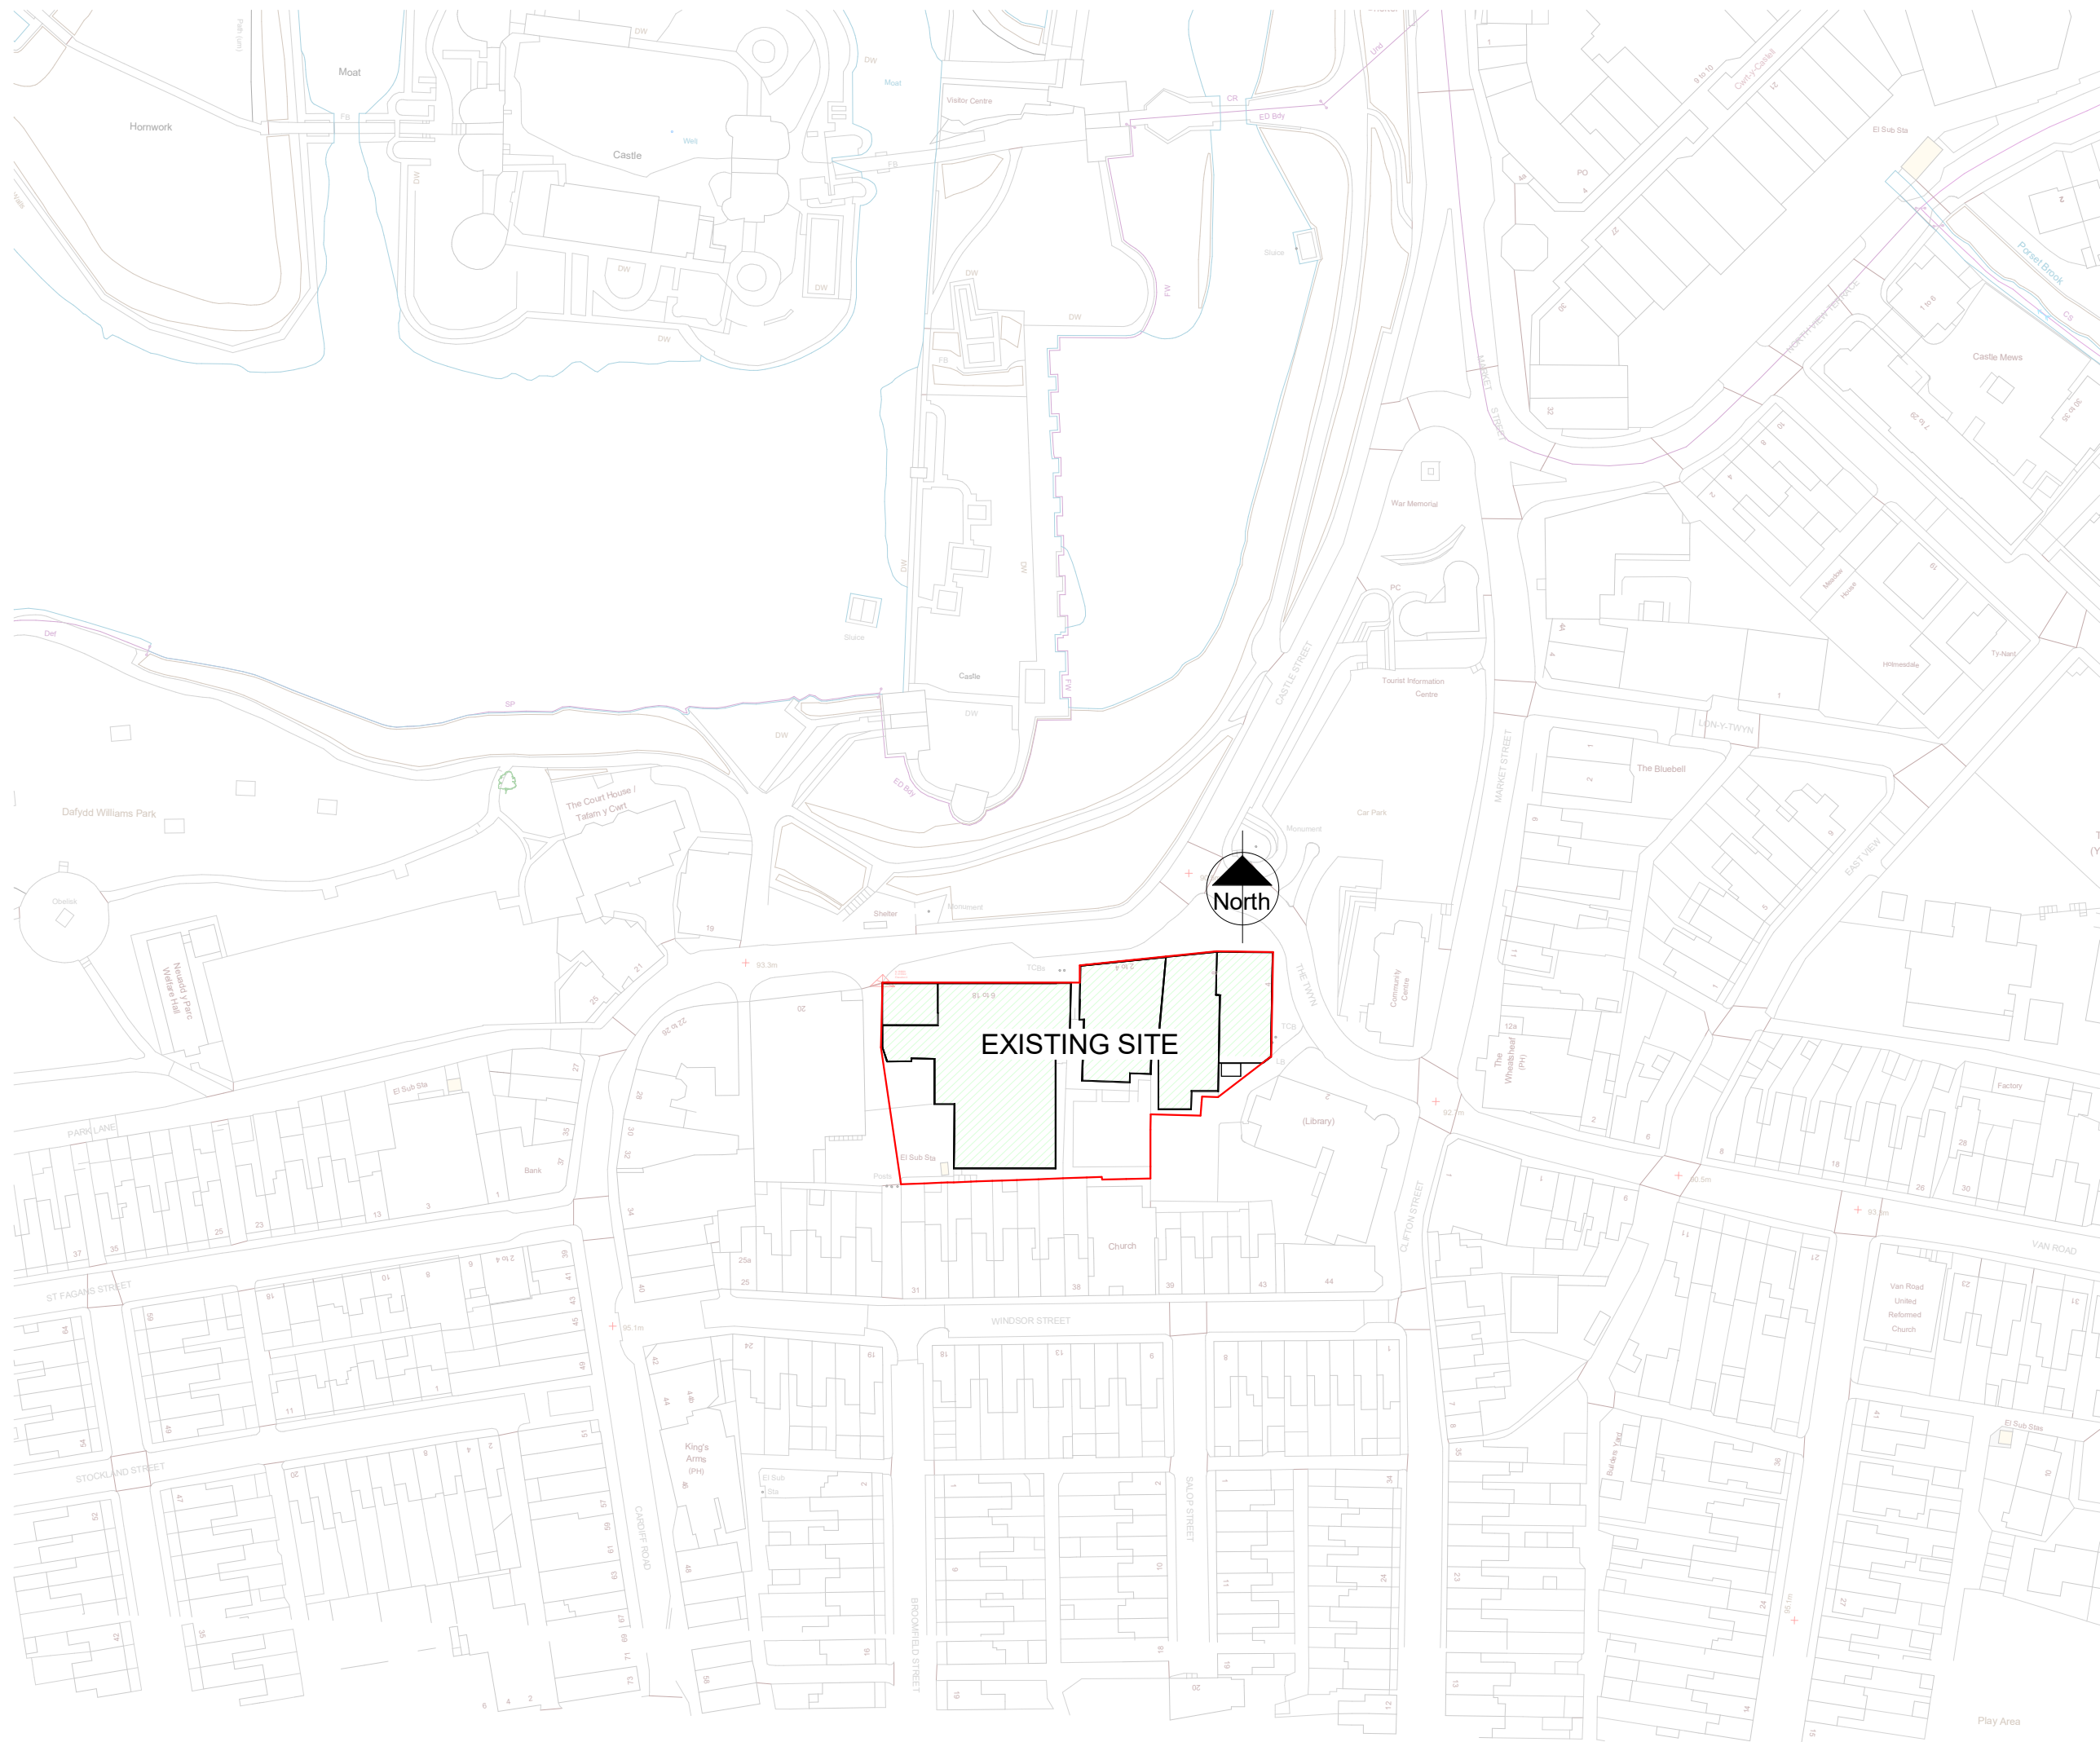


1 Site Location Plan
1 : 1250

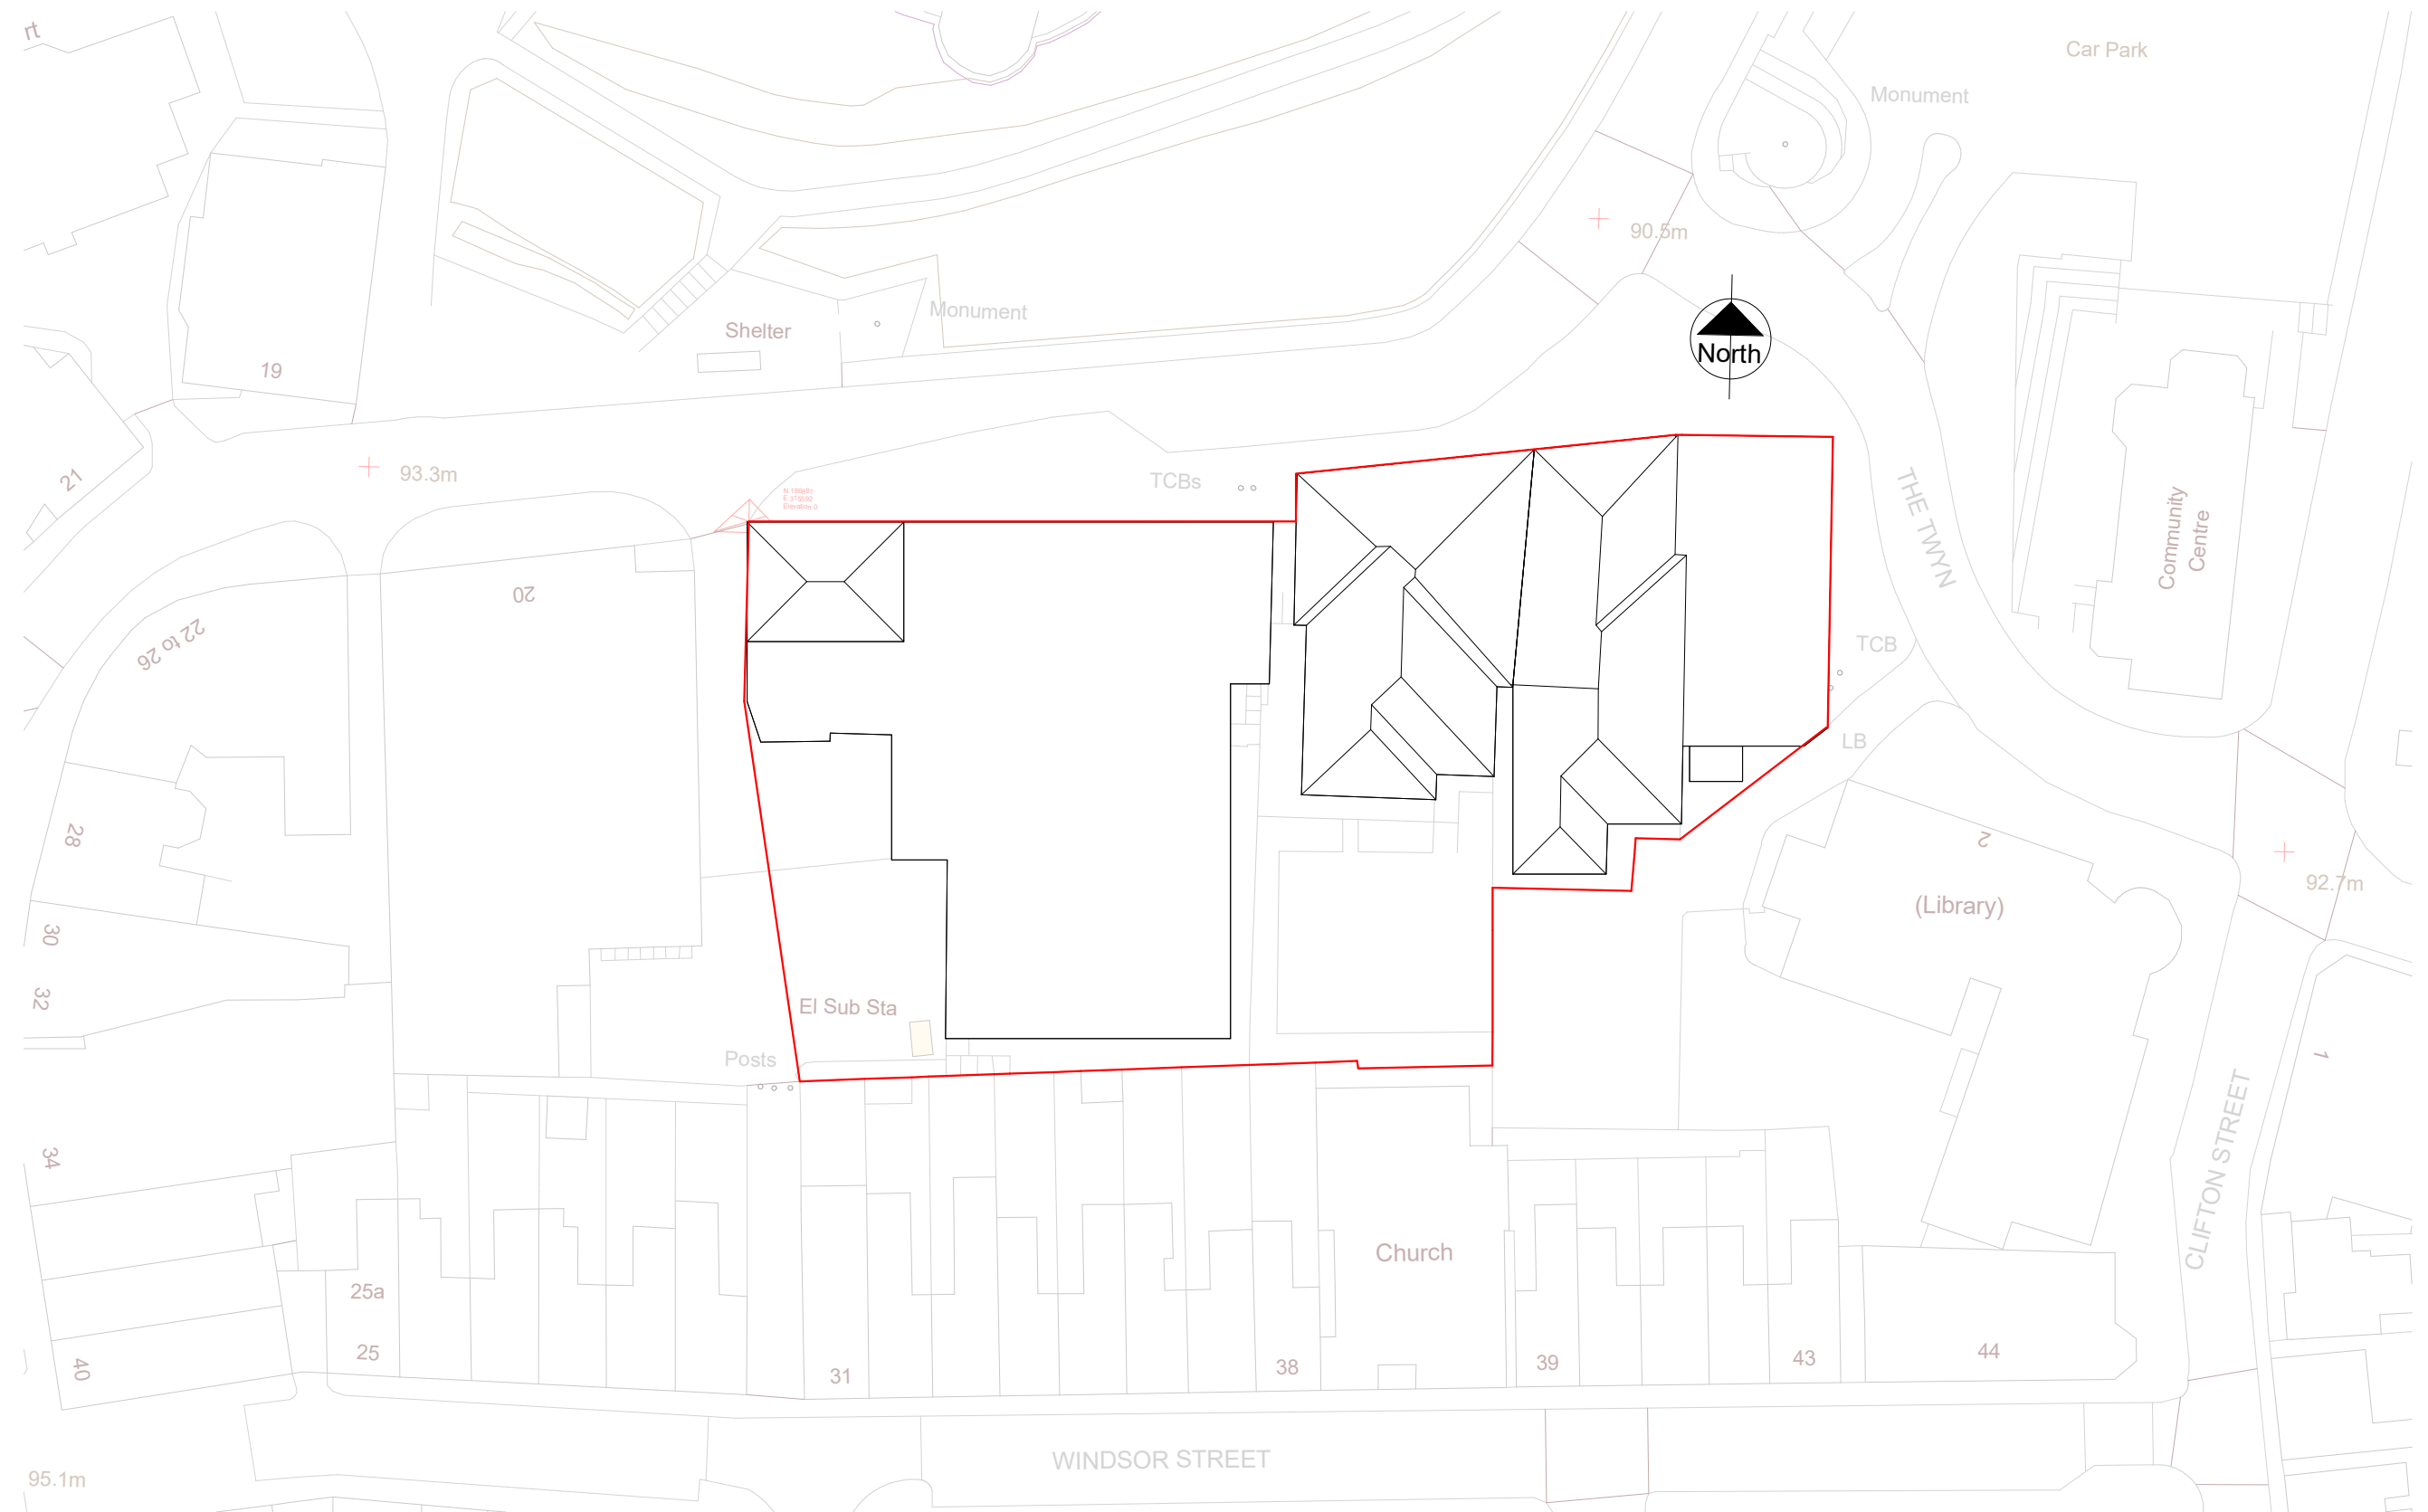


2 Existing Site Plan
1 : 500

Property Title Ysgol Y Twyn	Detail Site Analysis / Location	Property — Originator — (zone) Functional Breakdown — (Level) Spatial Breakdown — (Type) Form — Discipline — Number — Description — Status — Revision										scale As indicated	drawn LM	Prifysgol Cymru Y Drindod Dewi Sant University of Wales University of Wales Trinity Saint David	(S0) UNCONTROLLED Not to be used as a reference document Check Status Before Quoting	Rev/Date/By Revision
		5016 — A — XX — ZZ — D — A — 002 — Site Analysis / Location — S0 —										date 03/24/26	checked GT			
		File Path: C:\Users\LiamMiles\OneDrive - Tilbury Douglas\Documents\2. Uni Work\UWTSD\Year 3\ACBA5016 - Building Information Modelling\Sem 2 Assignment\5016-UWTSD-XX-ZZ-M-A-0001-ArchModel-S0_RECOVERED.rvt														

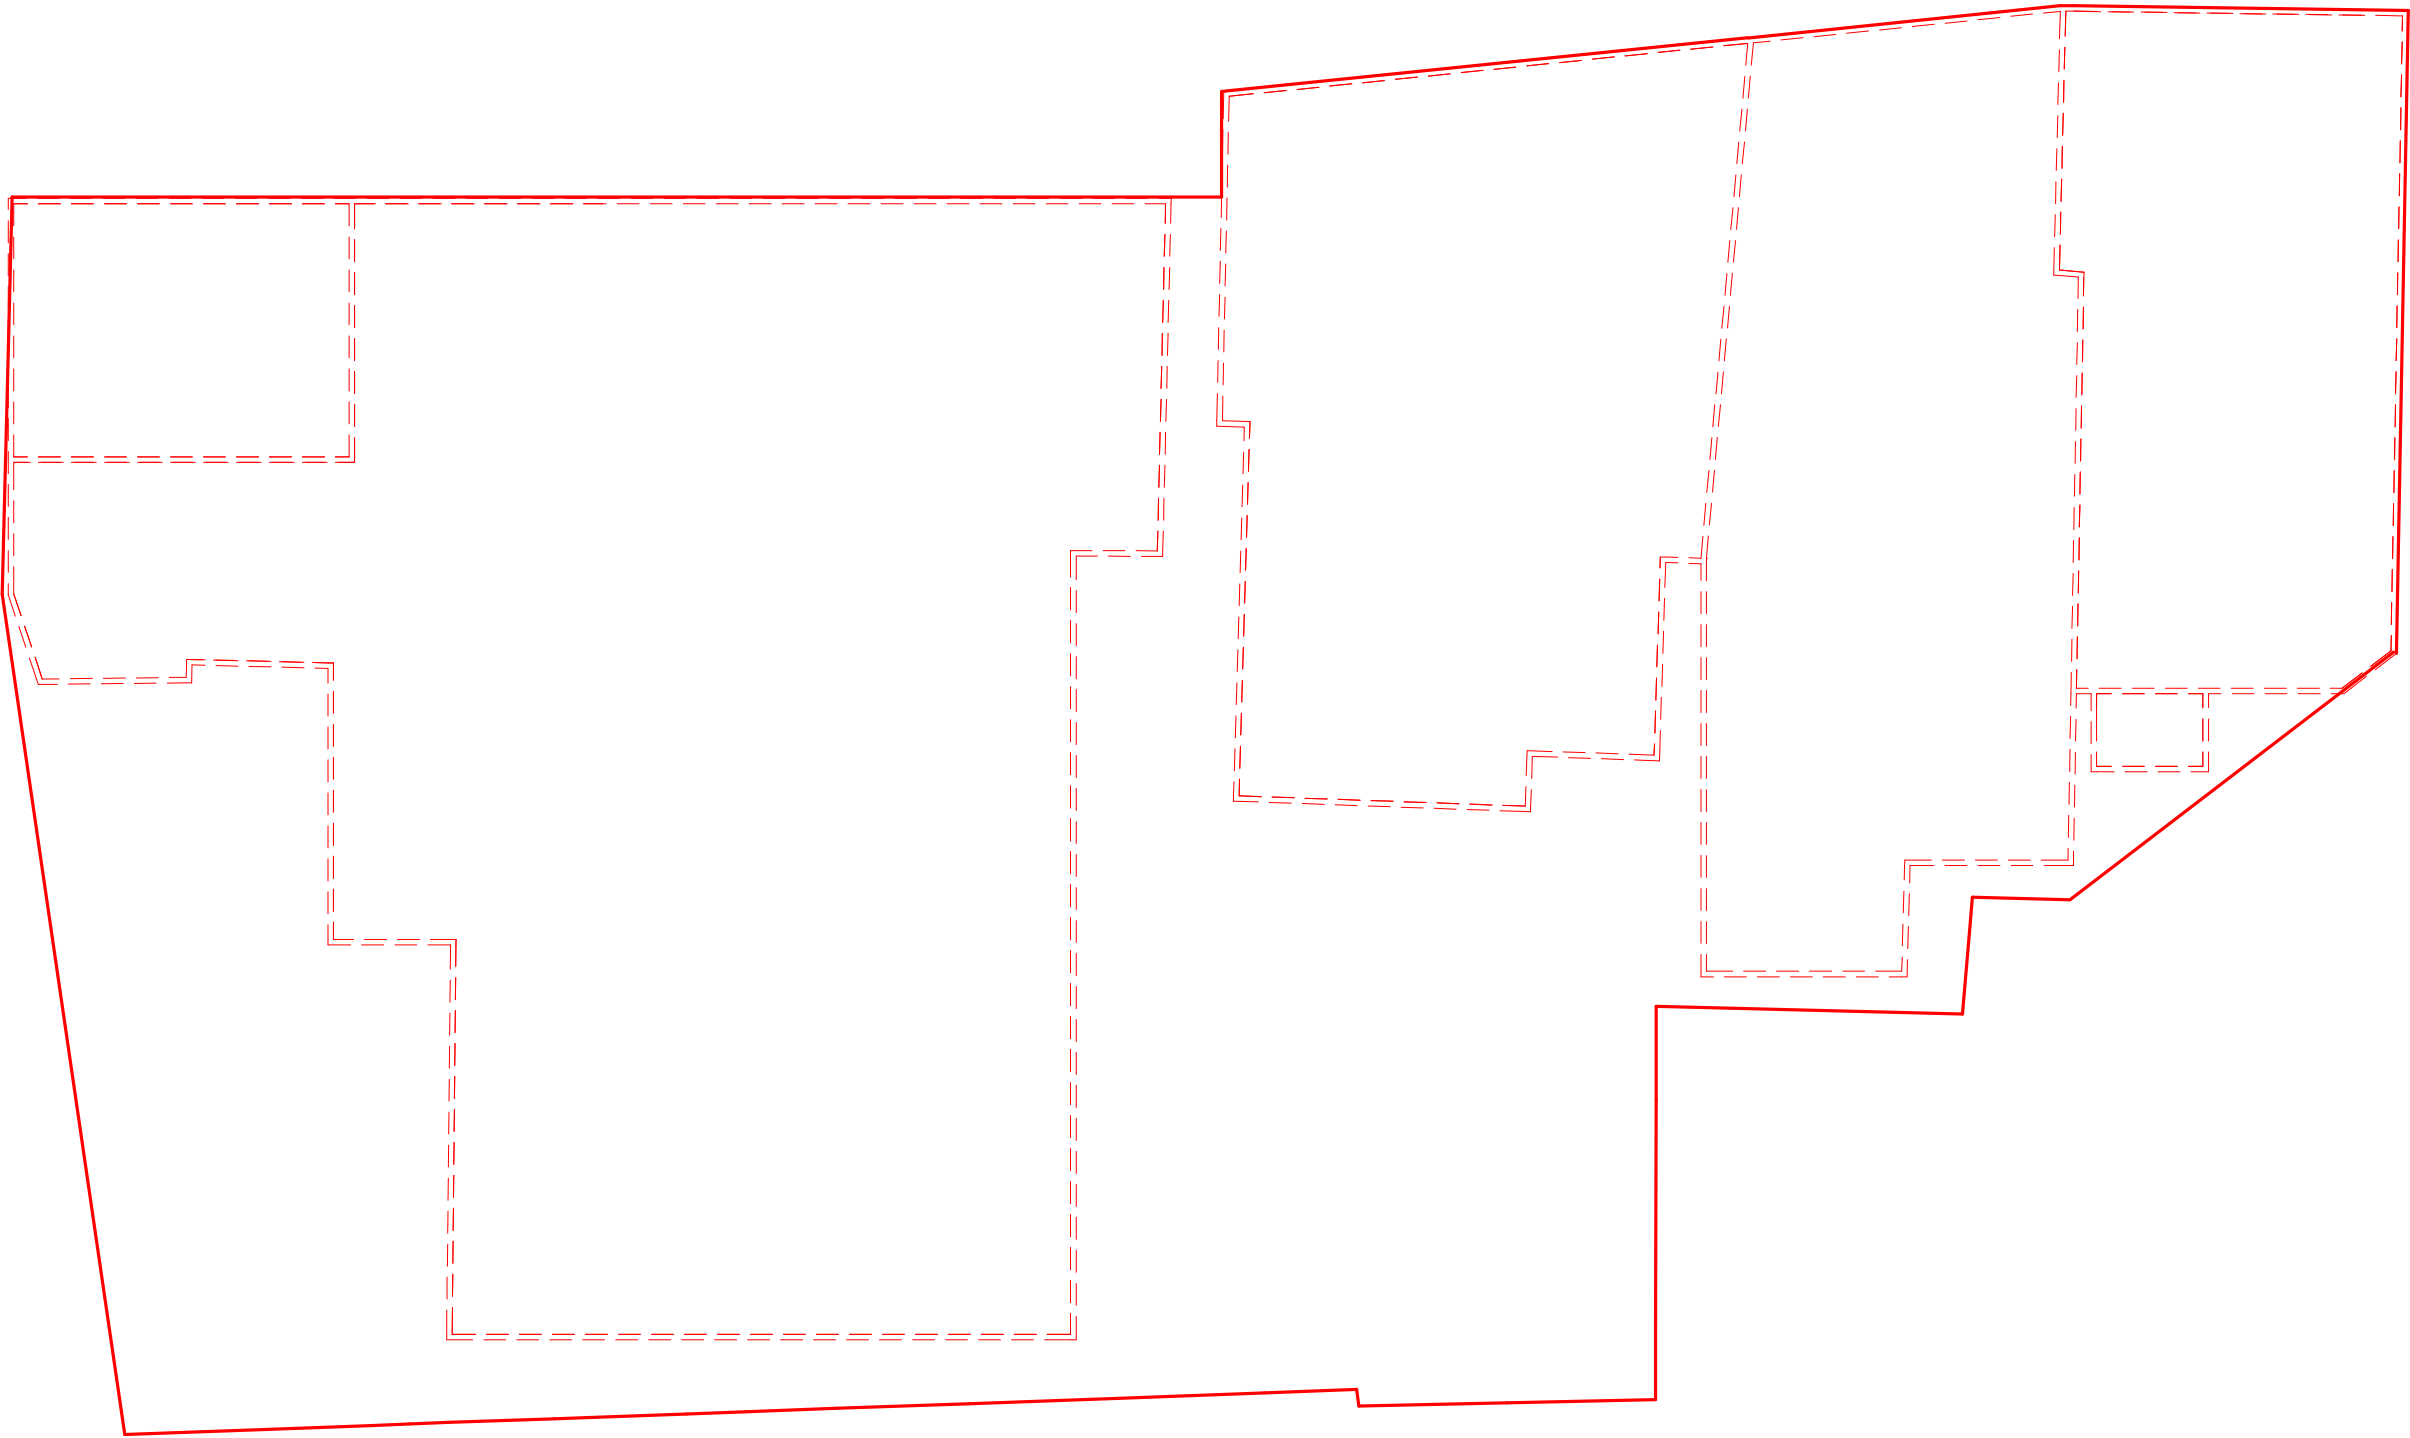

■ Demolition

1 Demolition Plan
1 : 250

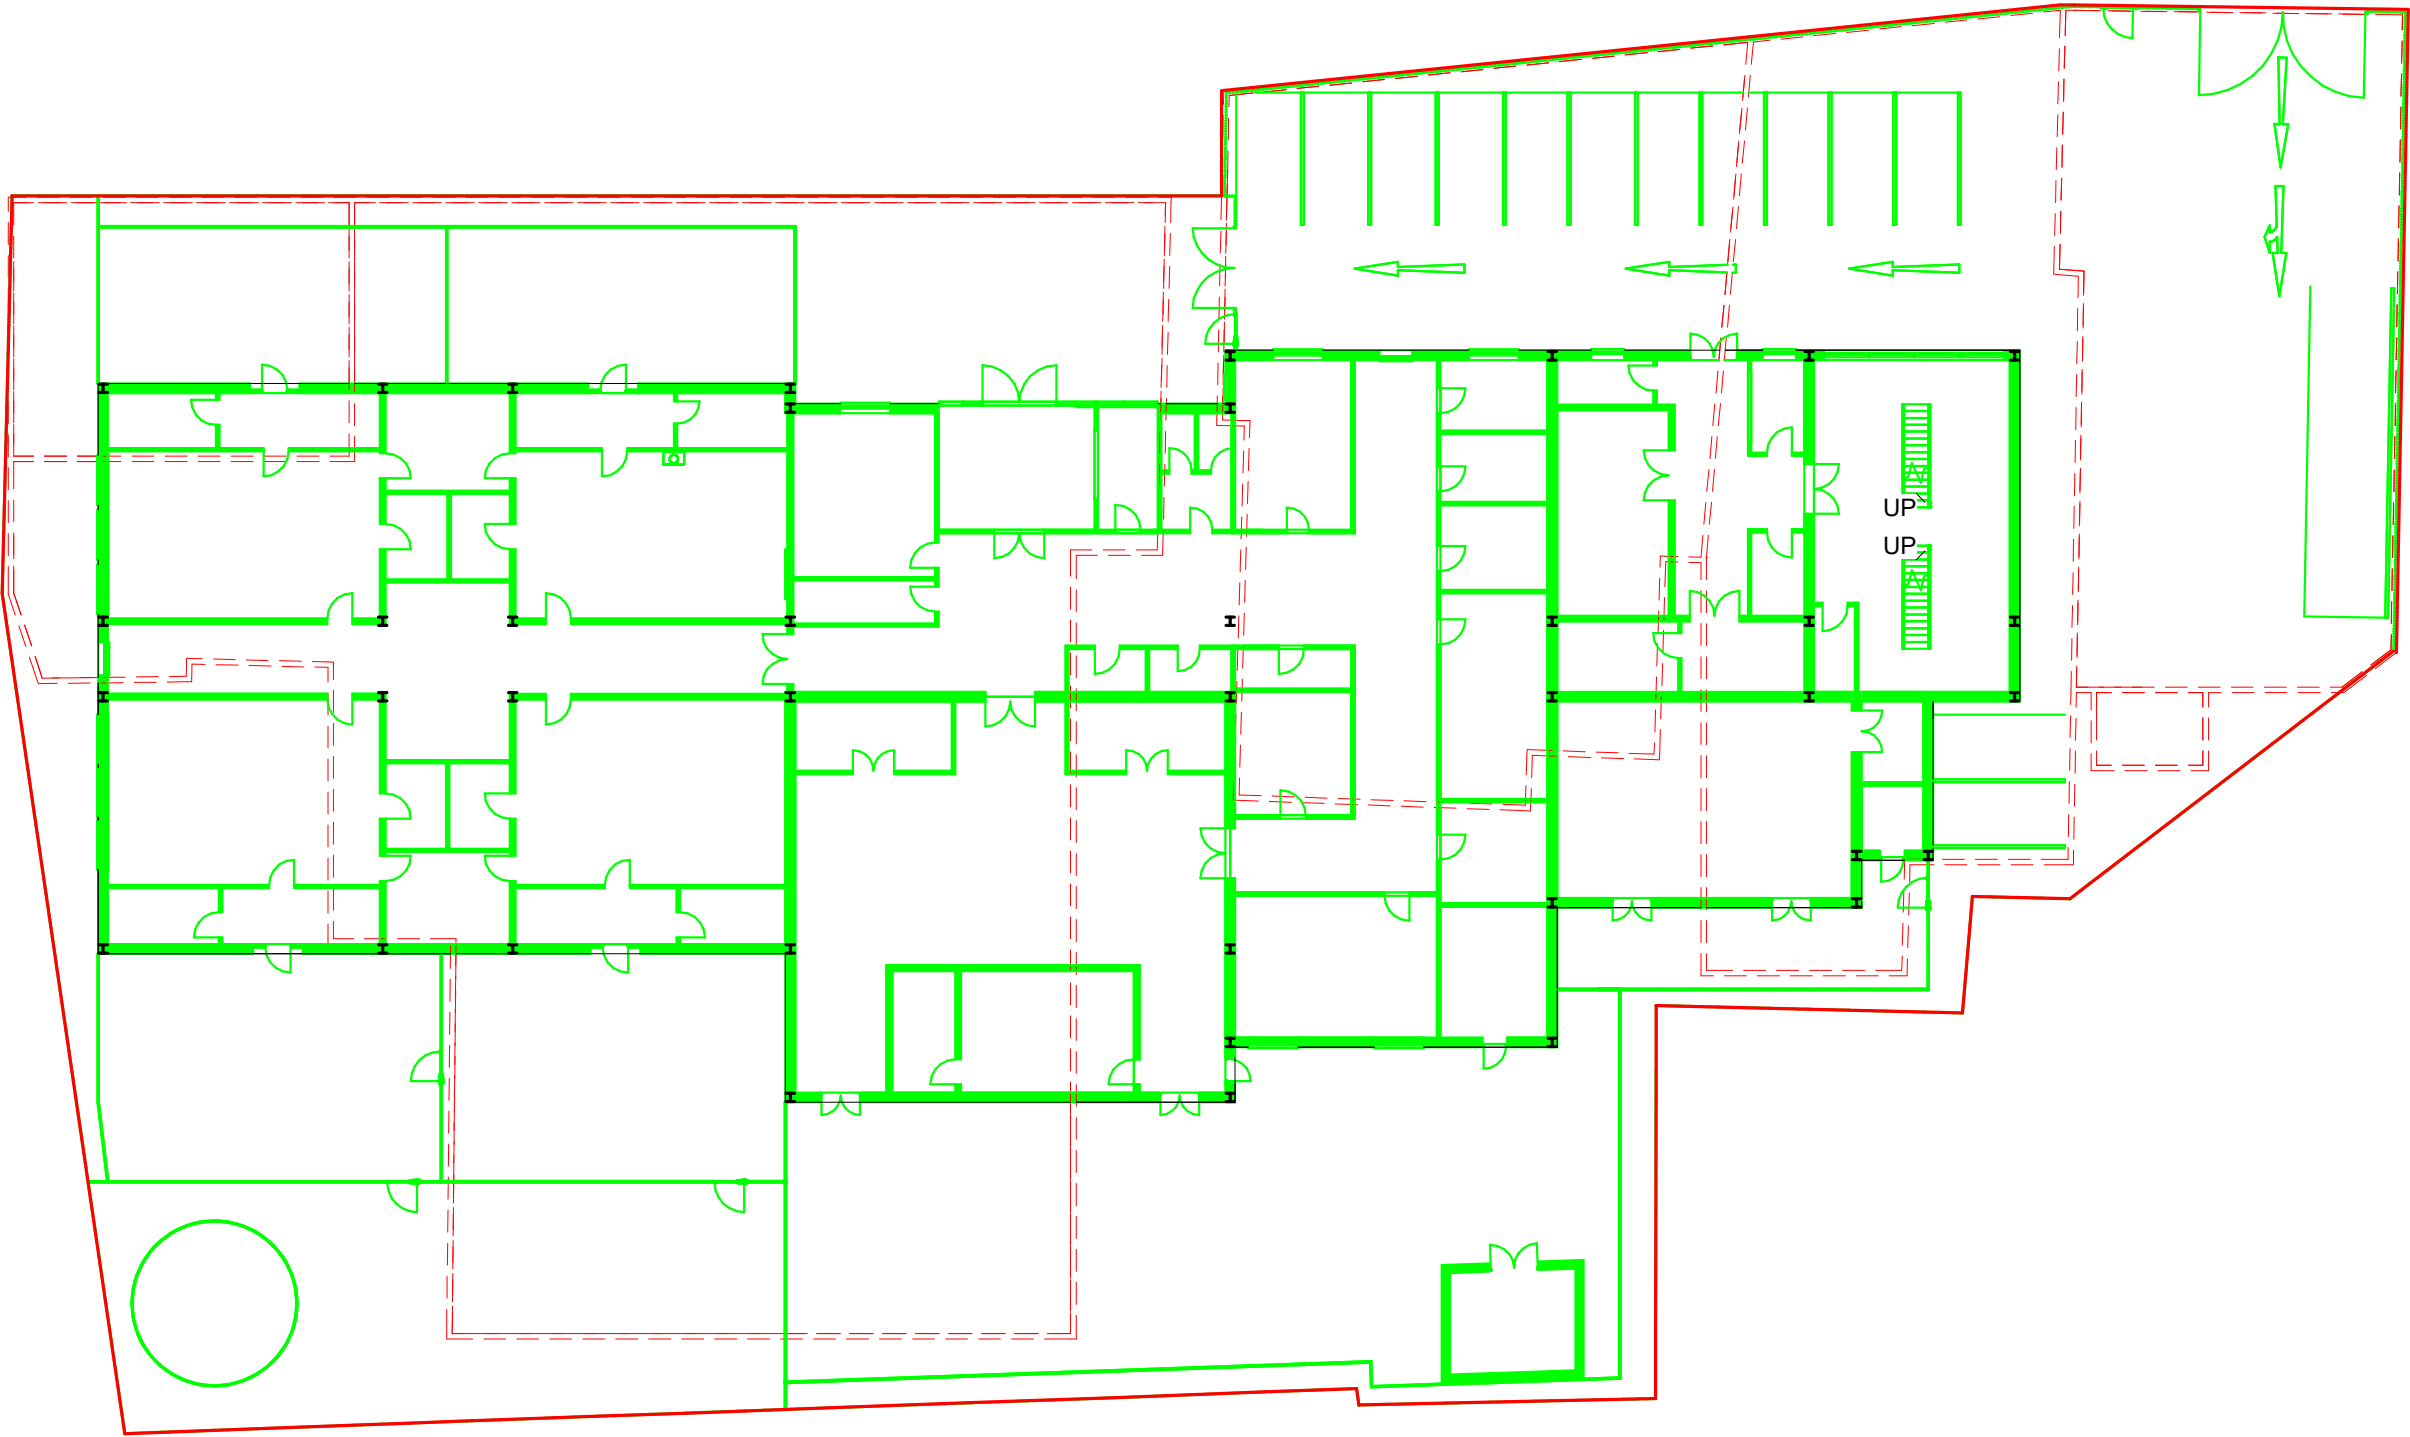


■ New Construction
■ Demolition


2 Works Plan
1 : 250



1 Proposed Site Plan
1 : 200

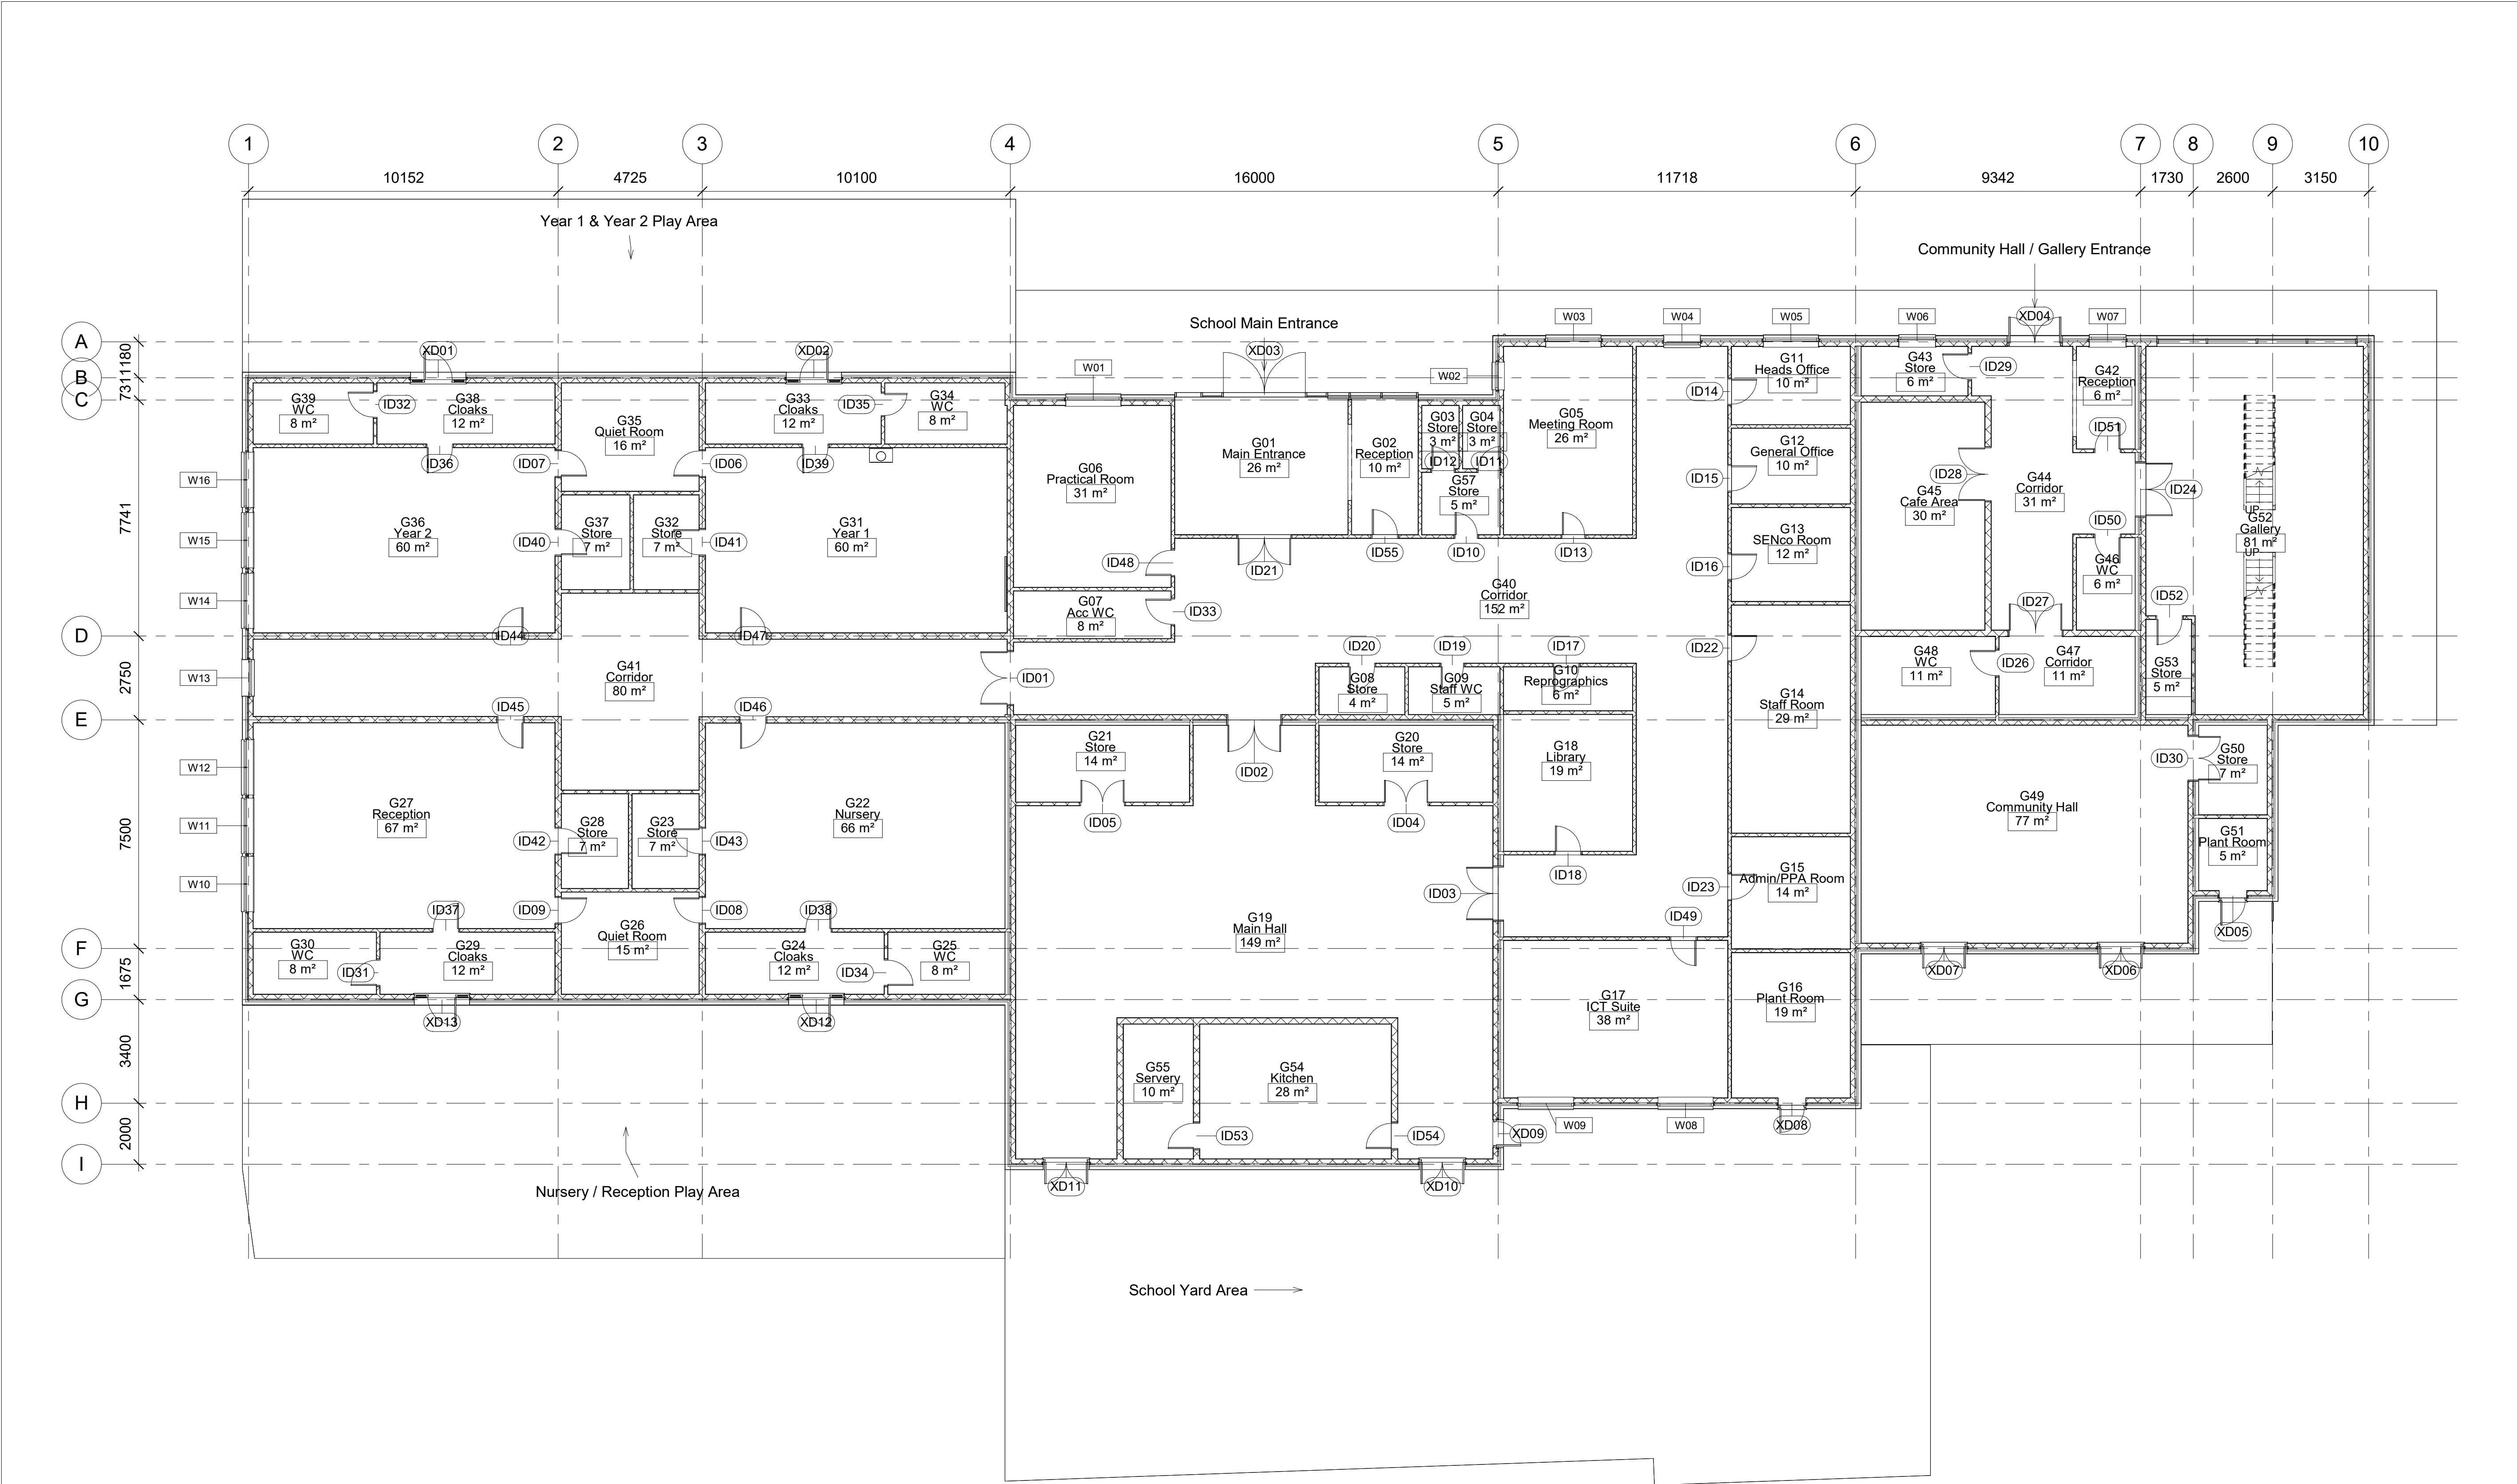

0 - Proposed Ground Floor
GA Plan
1 : 100

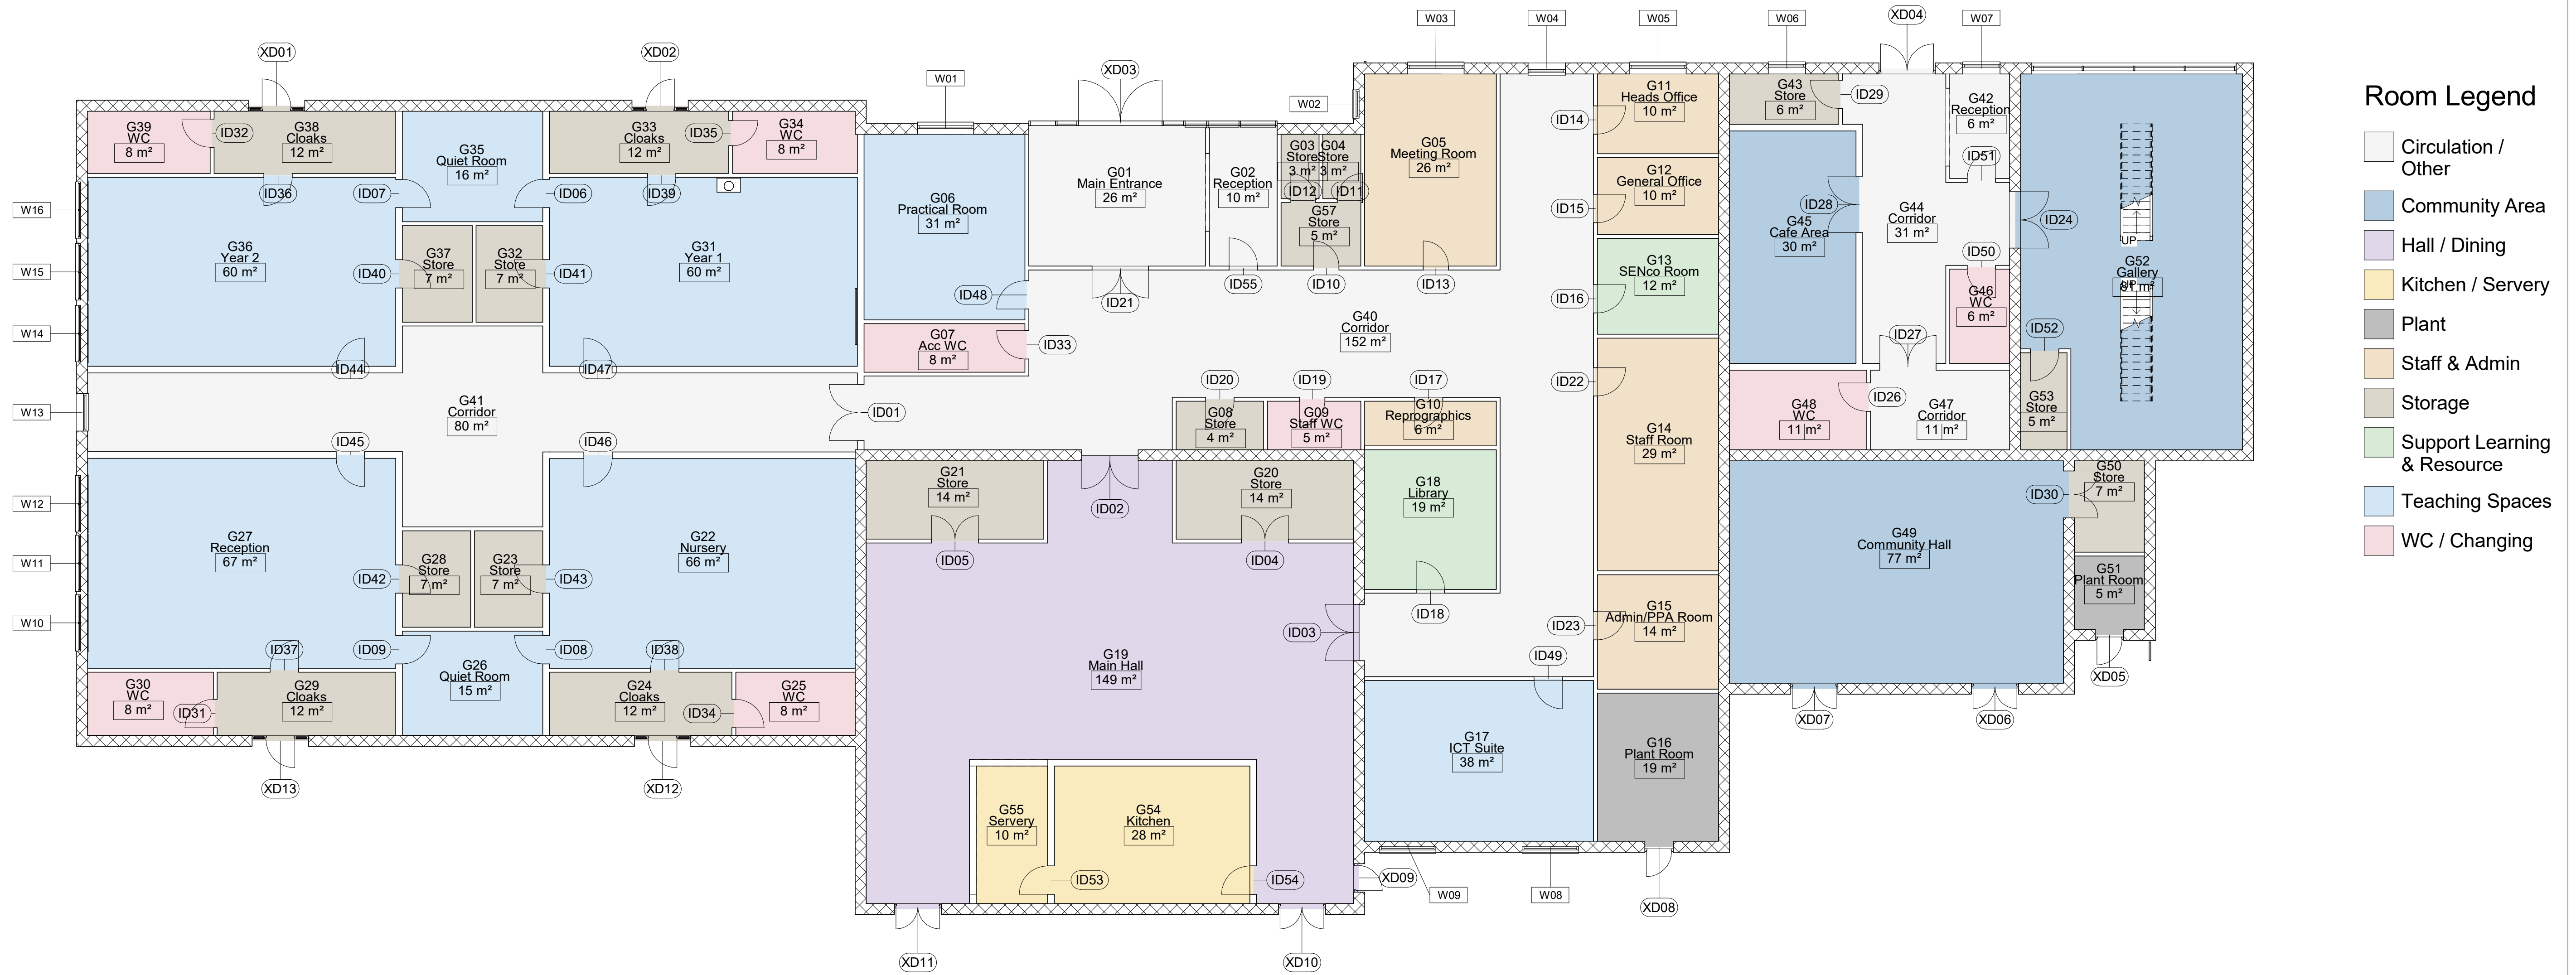


0 - Proposed Ground Floor
1 Room Layout
1 : 100



1 North (PROPOSED)
1 : 100



2 East (PROPOSED)
1 : 100

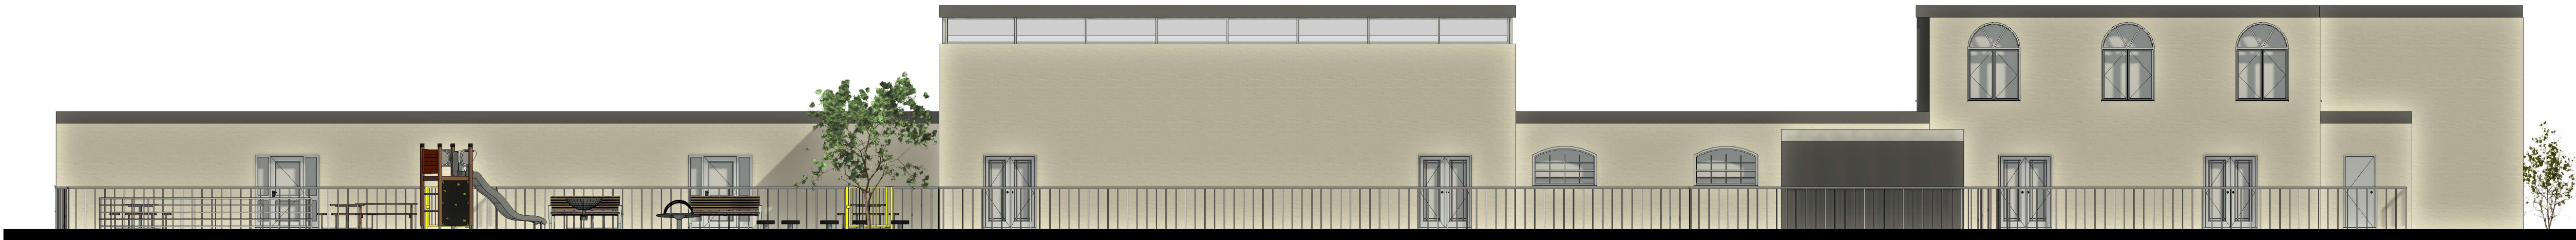


3 South (PROPOSED)
1 : 100



4 West (PROPOSED)
1 : 100


Property Title Ysgol Y Twyn	Detail Proposed Elevations	Property Originator (zone) Functional Breakdown (Level) Spatial Breakdown (Type) Form Discipline Number Description Status Revision										scale 1 : 100	drawn LM	Prifysgol Cymru Y Drindod Dewi Sant University of Wales Trinity Saint David	(S0) UNCONTROLLED Not to be used as a reference document Check Status Before Quoting	Rev/Date/By Revision
		5016 A XX ZZ D A 007 Proposed Elevations S0										date 03/24/26	checked GT			
		File Path: C:\Users\LiamMiles\OneDrive - Tilbury Douglas\Documents\2. Uni Work\UWTSD\Year 3\ACBA5016 - Building Information Modelling\Sem 2 Assignment\5016-UWTSD-XX-ZZ-M-A-0001-ArchModel-S0_RECOVERED.rvt														

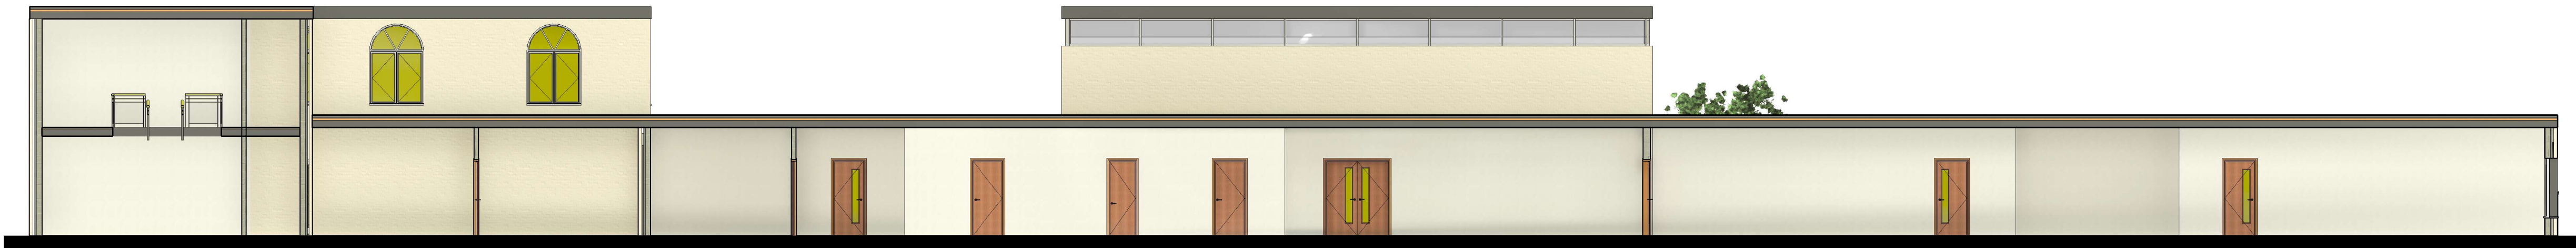

1 Long Section 1
1 : 100



2 Short Section 1
1 : 100

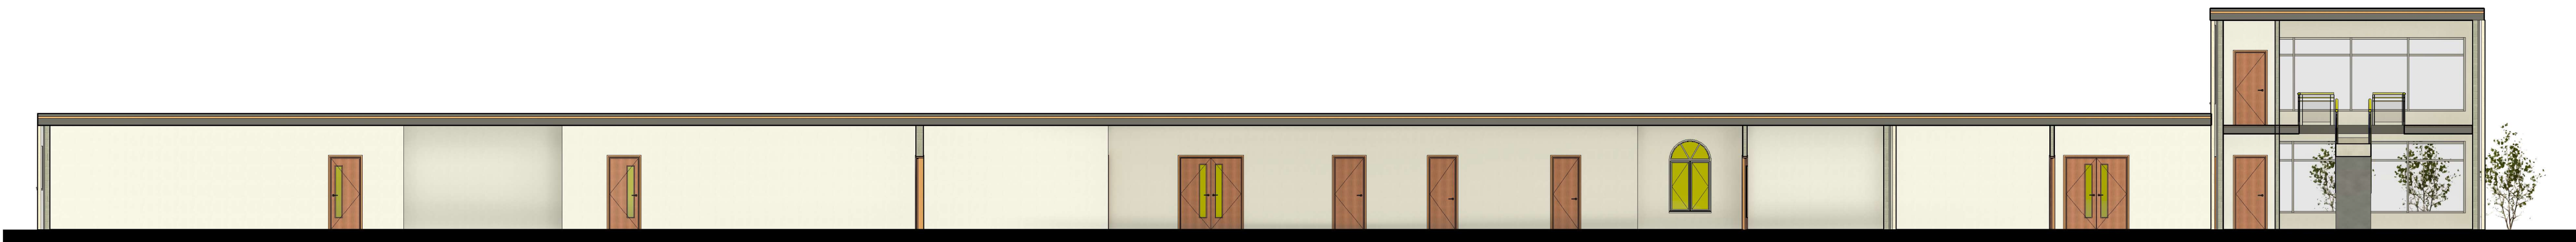

3 Long Section 2
1 : 100



4 Short Section 2
1 : 100

Property Title Ysgol Y Twyn	Detail Proposed Sections	Property — Originator — (zone) Functional Breakdown — (Level) Spatial Breakdown — (Type) Form — Discipline — Number — Description — Status — Revision										scale 1 : 100	drawn LM	Prifysgol Cymru Y Drindod Dewi Sant University of Wales Trinity Saint David	(S0) UNCONTROLLED Not to be used as a reference document Check Status Before Quoting	Rev/Date/By Revision
		5016	— A	— XX	— ZZ	— D	— A	— 008	— Proposed Sections	— S0	—	date 03/24/26	checked GT			
		File Path: C:\Users\LiamMiles\OneDrive - Tilbury Douglas\Documents\2. Uni Work\UWTSD\Year 3\ACBA5016 - Building Information Modelling\Sem 2 Assignment\5016-UWTSD-XX-ZZ-M-A-0001-ArchModel-S0_RECOVERED.rvt														



1 Proposed Site 3D Render
View
1:1

Property Title Ysgol Y Twyn	Detail Proposed Visualisations - Site 3D View	Property — Originator — (zone) Functional Breakdown — (Level) Spatial Breakdown — (Type) Form — Discipline — Number — Description — Status — Revision										scale 1 : 1	drawn LM	Prifysgol Cymru Y Drindod Dewi Sant University of Wales Trinity Saint David	(S0) UNCONTROLLED Not to be used as a reference document Check Status Before Quoting	Rev/Date/By Revision
		5016	— A	— XX	— ZZ	— D	— A	— 009	— Proposed Visualisations	— S0	—	date 03/24/26	checked GT			
		File Path: C:\Users\LiamMiles\OneDrive - Tilbury Douglas\Documents\2. Uni Work\UWTSD\Site 3D View\6 - Building Information Modelling\Sem 2 Assignment\5016-UWTSD-XX-ZZ-M-A-0001-ArchModel-S0_RECOVERED.rvt														



1 Proposed Render - Building
Front View
1:1



3 Proposed Render - Rear
View
1:1



2 Proposed Render - Rear
Playground View
1:1




4 Proposed Render - Site
Entrance View
1:1

Property Title Ysgol Y Twyn	Detail Proposed Visualisations - Render Views	Property Originator (zone) Functional Breakdown (Level) Spatial Breakdown (Type) Form Discipline Number Description Status Revision	scale 1 : 1	drawn LM	 Prifysgol Cymru Y Drindod Dewi Sant University of Wales Trinity Saint David Prifysgol Cymru Y Drindod Dewi Sant University of Wales Trinity Saint David	(S0) UNCONTROLLED Not to be used as a reference document Check Status Before Quoting	Rev/Date/By	
		5016 — A — XX — ZZ — D — A — 010 — Proposed Visualisations — S0 —	date 03/24/26	checked GT			Prifysgol Cymru Y Drindod Dewi Sant University of Wales Trinity Saint David SA1 Campus Kings Road Swansea SA1 8HD	Revision
		File Path: C:\Users\LiamMiles\OneDrive - Tilbury Douglas\Documents\2. Uni Work\UWTSD\Render\BA5016 - Building Information Modelling\Sem 2 Assignment\5016-UWTSD-XX-ZZ-M-A-0001-ArchModel-S0_RECViews.rvt						



1 3D View - School Hall

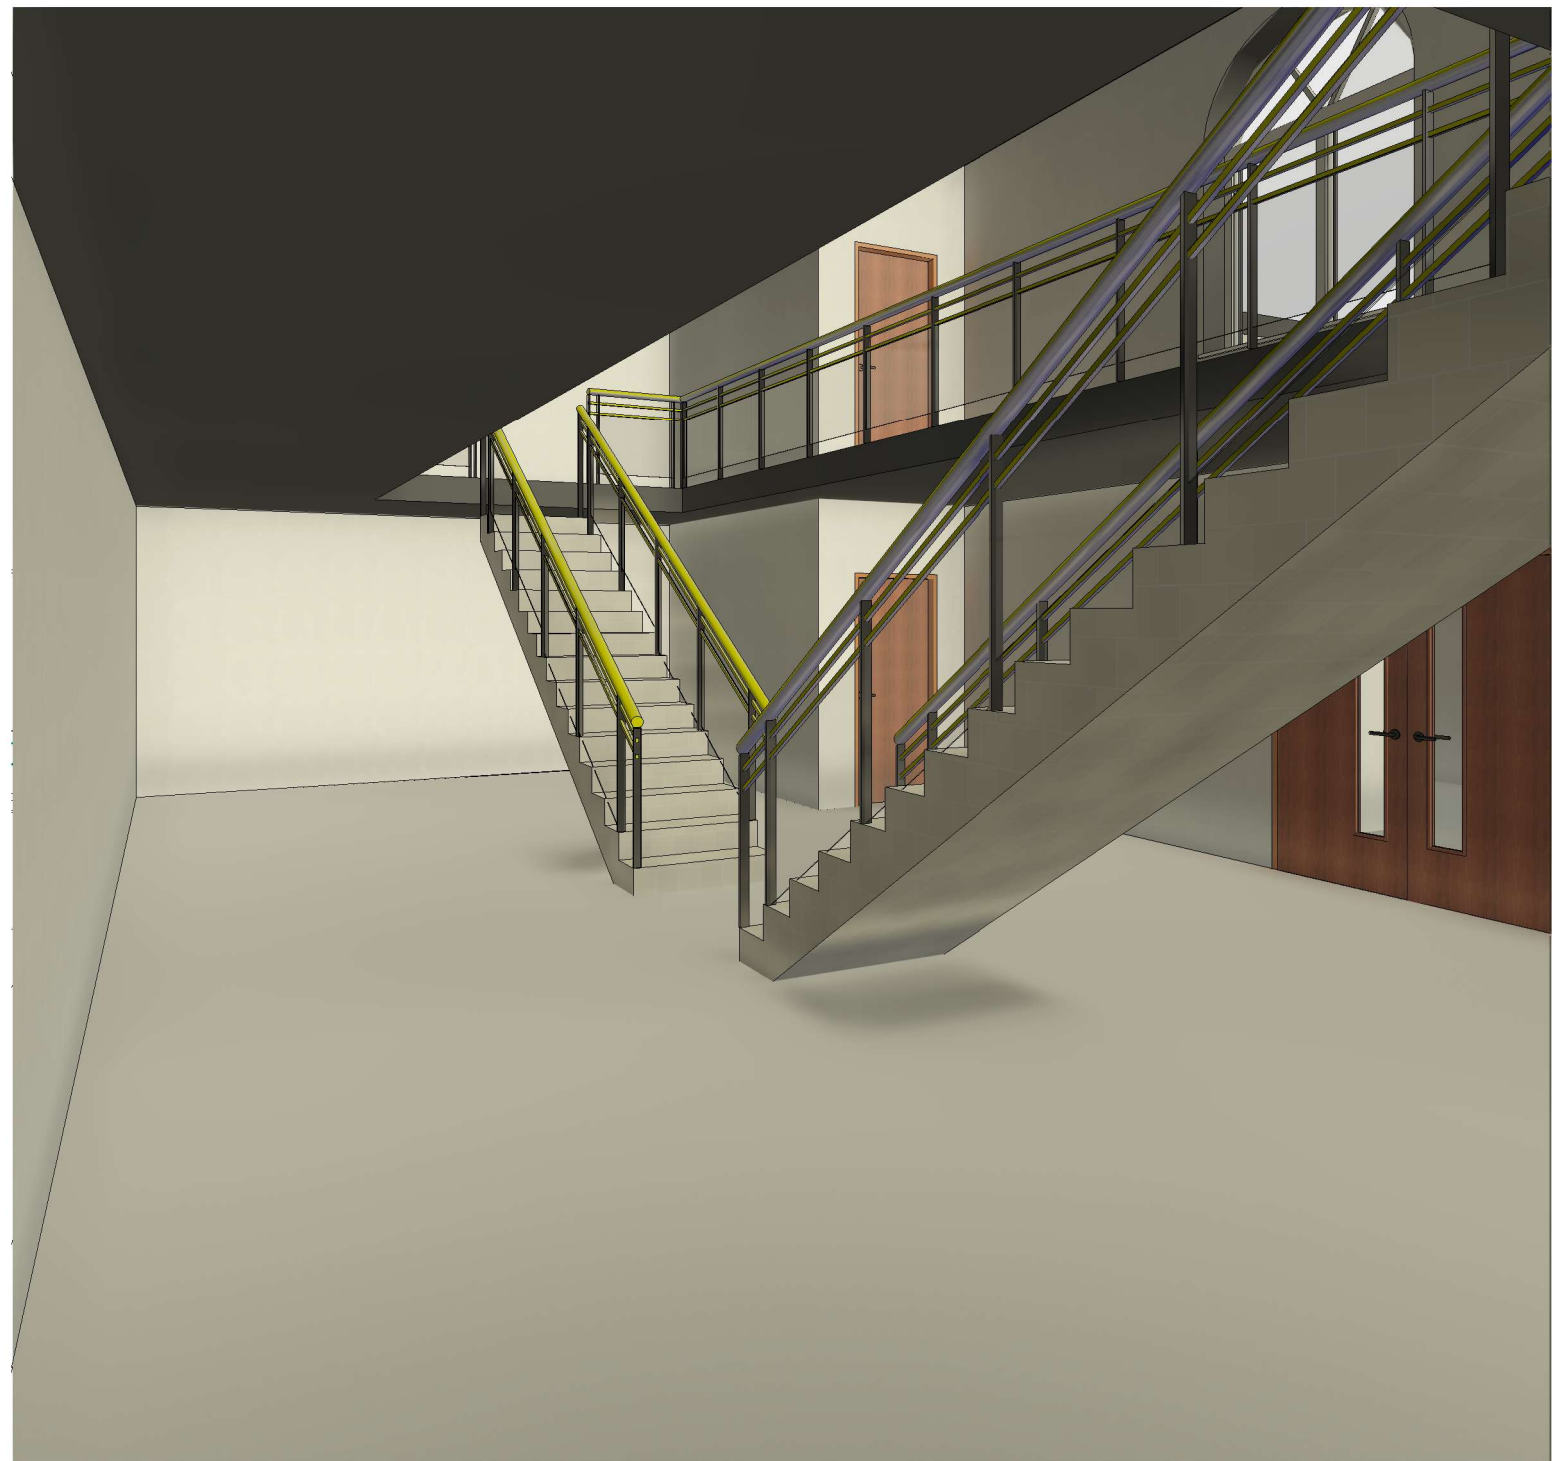

5 3D View - Gallery



2 3D View - School Entrance Reception



3 3D View - Staff Meeting Room



4 3D View - Infants Classroom

Project Name: Ysgol Y Twyn

UPRN Code: 5016

Originator Code: S

Discipline : Structural
Engineer


Drawn By: LM

Checked By: GT

Date: 03/24/26


Project Status: S0

ACBA 5016
BIM : LEVEL 5

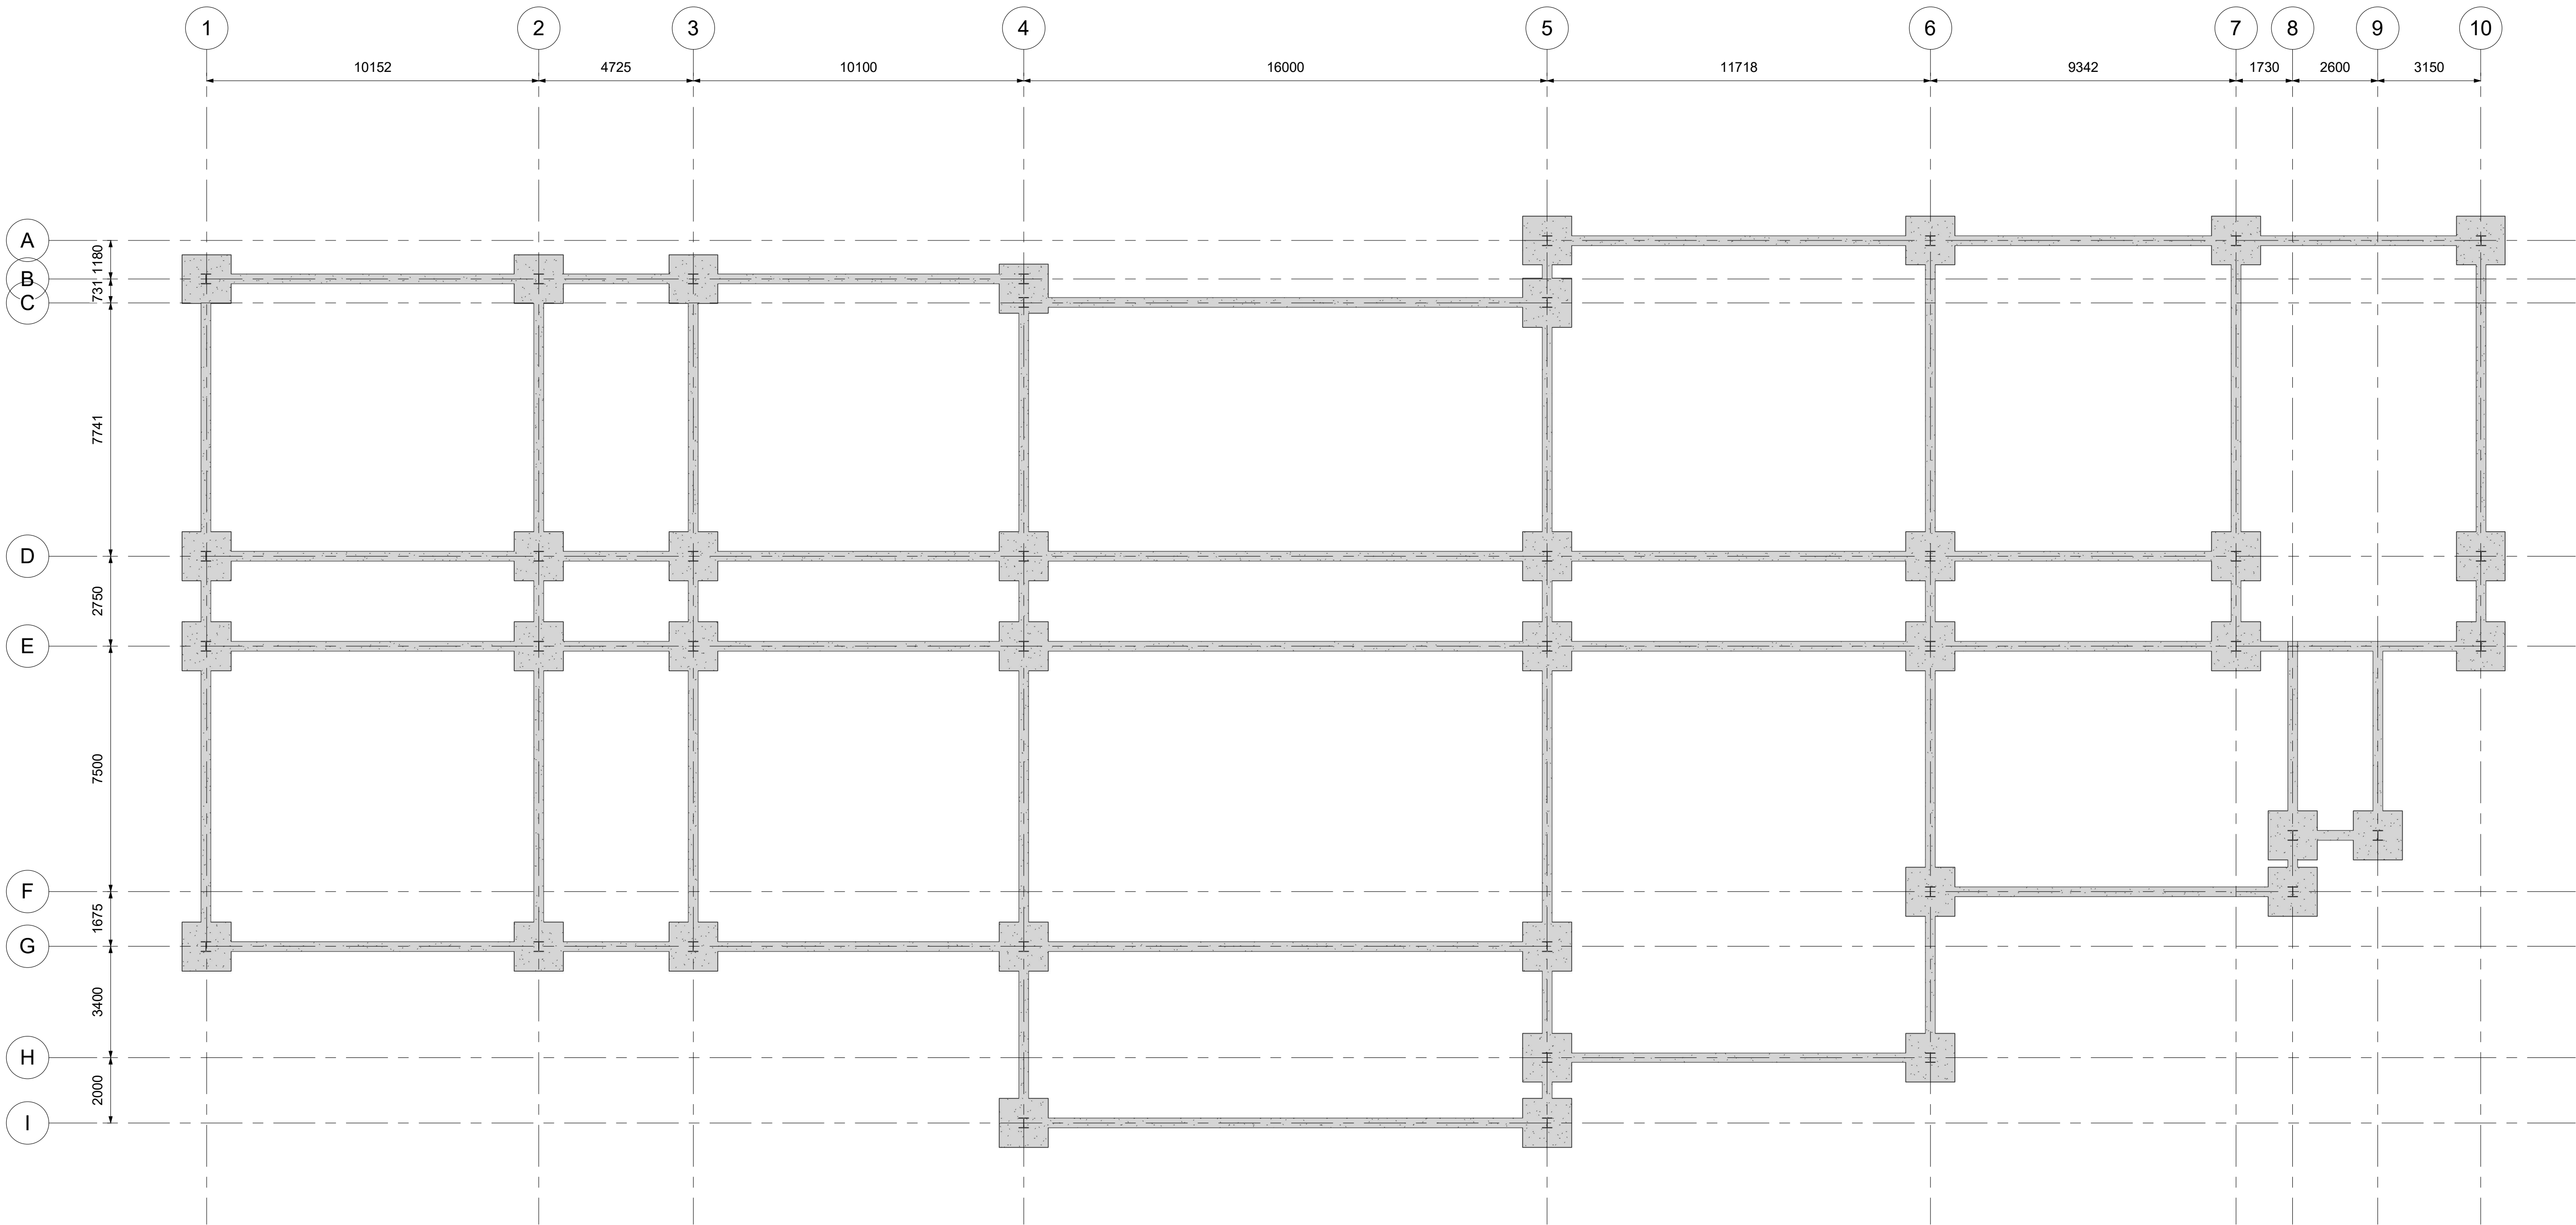


NOTE: ALL PAD FOUNDATIONS ASSUMED TO BE 1500mm x 1500mm x 600mm

1 Foundations Plan
1 : 100

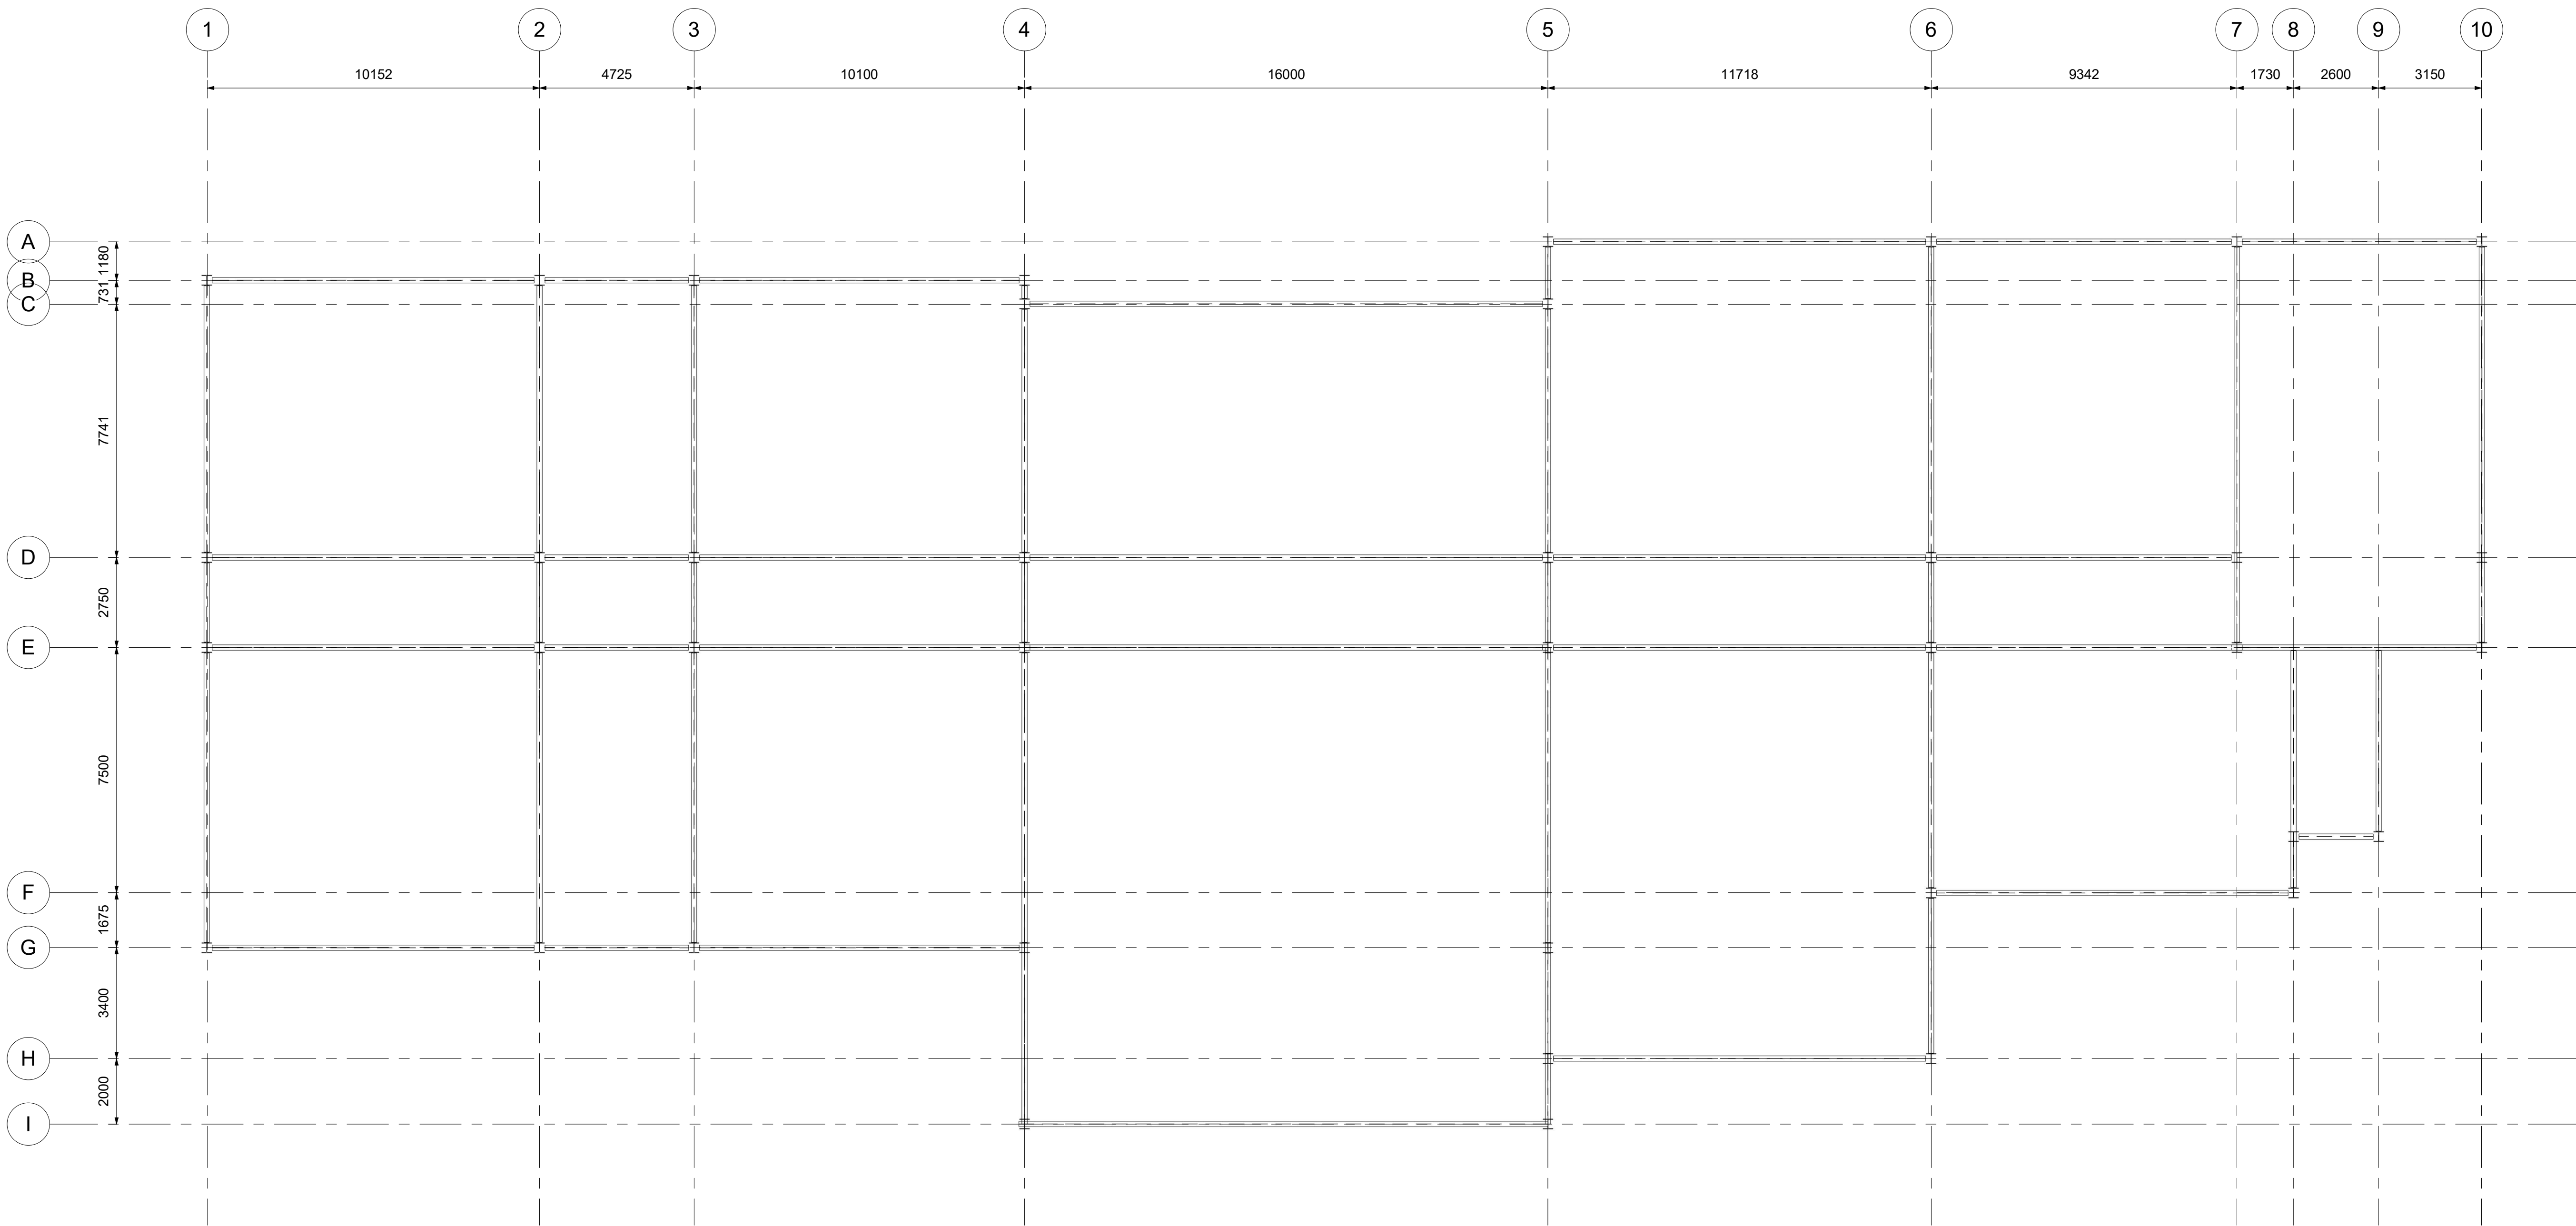

NOTES:
- Steel frame structure comprising primary beams spanning between columns on grid intersections.
- All structural steel members assumed standard UB/UC sections.
- Beam layout indicative of primary load paths only.

1 Primary Structure Plan
1 : 100

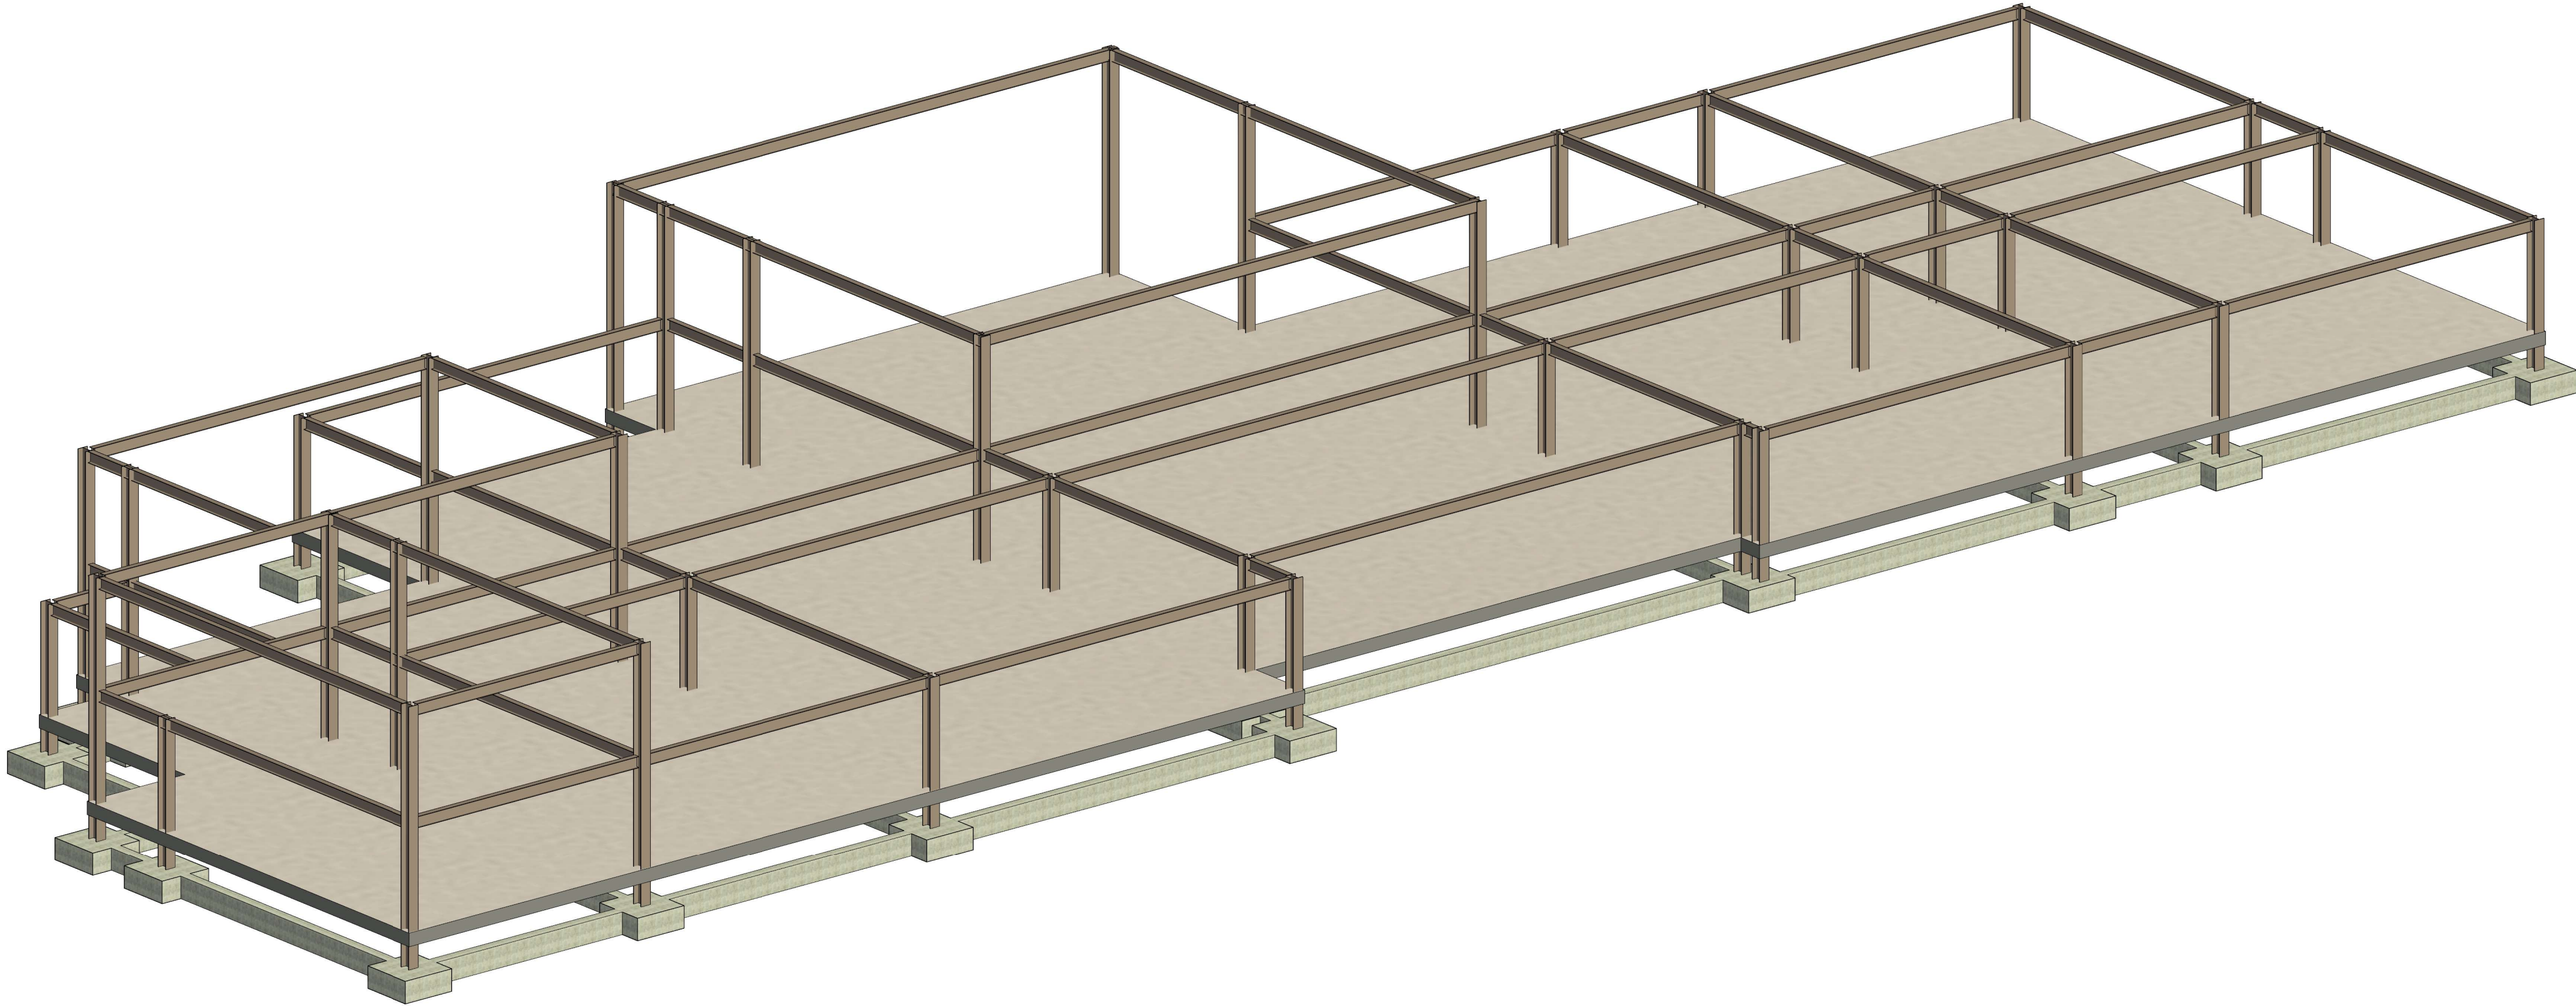

1

Structural Visualisation