

Project Name: Digital Technology BIM

UPRN Code: 4018

Originator Code: UWTSD

Role Code: A

Drawn By: Zara

Checked By: GT

Date: 05/05/2025

Project Status: S0

G:\My Drive\University - Zara\Proposed - Assignment.rvt



ACBA 4018




FIRST FLOOR PLAN


2 1 - First Floor Plan Existing
1 : 100

1 0 - Ground Floor Plan
1 : 100


Property Title Digital Technology BIM	Detail Title Block	<table><tr><th>Property</th><th>Originator</th><th>Drawn</th><th>Checked</th><th>Drawn</th><th>Checked</th><th>Scale</th><th>Number</th><th>Description</th><th>Subsidiary</th><th>Revision</th></tr><tr><td>4018</td><td>UWTSO</td><td>XX</td><td>---</td><td>---</td><td>---</td><td>1:100</td><td>0001</td><td>Title Block</td><td>00</td><td>---</td></tr></table>										Property	Originator	Drawn	Checked	Drawn	Checked	Scale	Number	Description	Subsidiary	Revision	4018	UWTSO	XX	---	---	---	1:100	0001	Title Block	00	---	<table><tr><th>Scale</th><th>Drawn</th><th>Author</th><th>Checker</th></tr><tr><td>1:100</td><td>---</td><td>---</td><td>---</td></tr></table>	Scale	Drawn	Author	Checker	1:100	---	---	---	 Prifysgol Cymru Y Ddrudod Dewi Sant University of Wales Treivy Saint David	(S0) UNCONTROLLED Not to be used as a reference document Check Status Before Quoting	Revised By: Revised:
		Property	Originator	Drawn	Checked	Drawn	Checked	Scale	Number	Description	Subsidiary	Revision																																	
		4018	UWTSO	XX	---	---	---	1:100	0001	Title Block	00	---																																	
Scale	Drawn	Author	Checker	
1:100	---	---	---	
File Path: G:\My Drive\University - Zarah\BIM\Existing\Existing - Assignment.rvt										04/02/25																																			

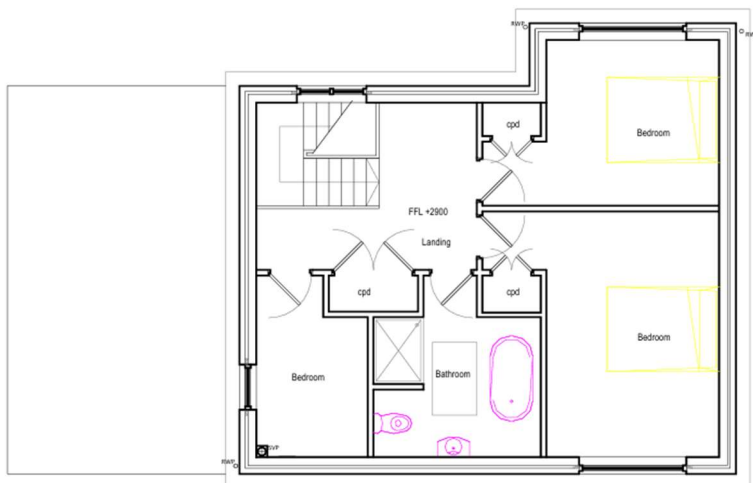

FIRST FLOOR PLAN

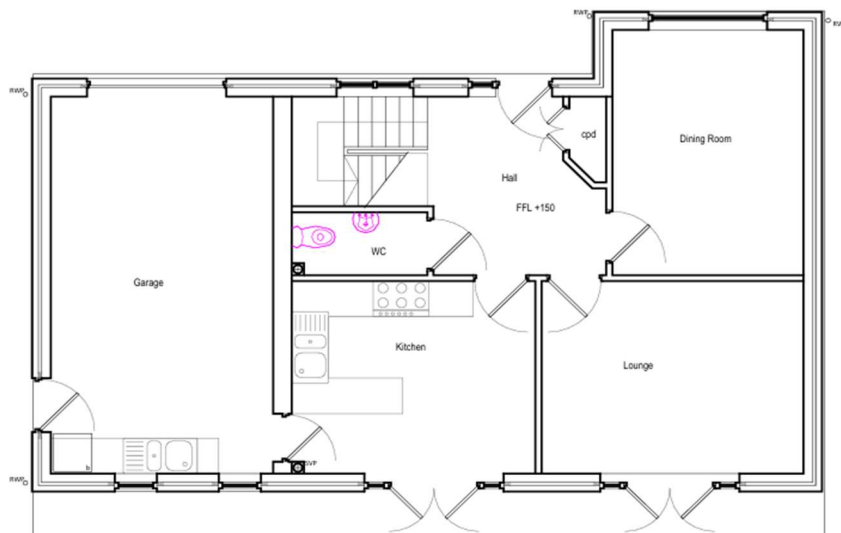


GROUND FLOOR PLAN

 

Property Title Digital Technology BIM	Detail Title Block	Property _____ Original _____ Revision _____ Code _____ Title _____ 4018 - UWTSO - XX _____ Designer0001 _____ Title Block _____ \$0 _____	Sheet Zero 1 of 1 401825	Project Zero 1 of 1 401825	 Prifysgol Cymru 1 Dordod Dewi Sant University of Wales Trinity Saint David	(S) UNCONTROLLED Not to be used as a reference document Check Status Before Quoting	Issued By Name
---	------------------------------	--	-----------------------------------	-------------------------------------	--	--	-------------------



Digital Technology BIM	Title Block	Property : Original ~~Revised~~ ~~Issued~~ ~~Cancelled~~ ~~Withdrawn~~ 4018 - UWSTDS XX - - - - File Path: G:\My Drive\University - ZarekProject - Assignment.net	Scale: 1 : 100 Drawn: Zara Date: 04/09/25	Sheet: 07  Prifysgol Cymru University of Wales Trinity Saint David	(\$0) UNCONTROLLED Not to be used as a reference document Check Status Before Quoting
-------------------------------	--------------------	--	--	---	---

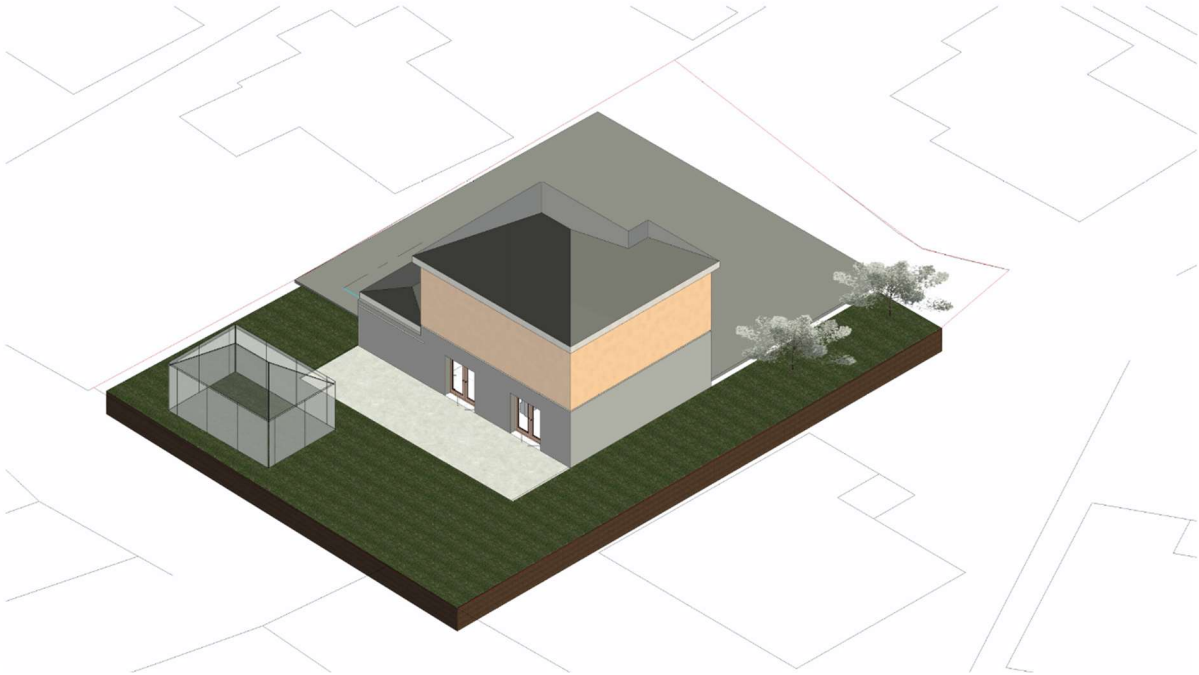

3D View of the Proposed Site which includes the orangery for tropical plants and potting area with storage for the clients. The ground floor now includes a bedroom, dressing room and an accessible bathroom for their elderly parent.