


Responsibility is not accepted for errors made by others in working from this drawing.
All construction information should be taken from signed dimensions only.

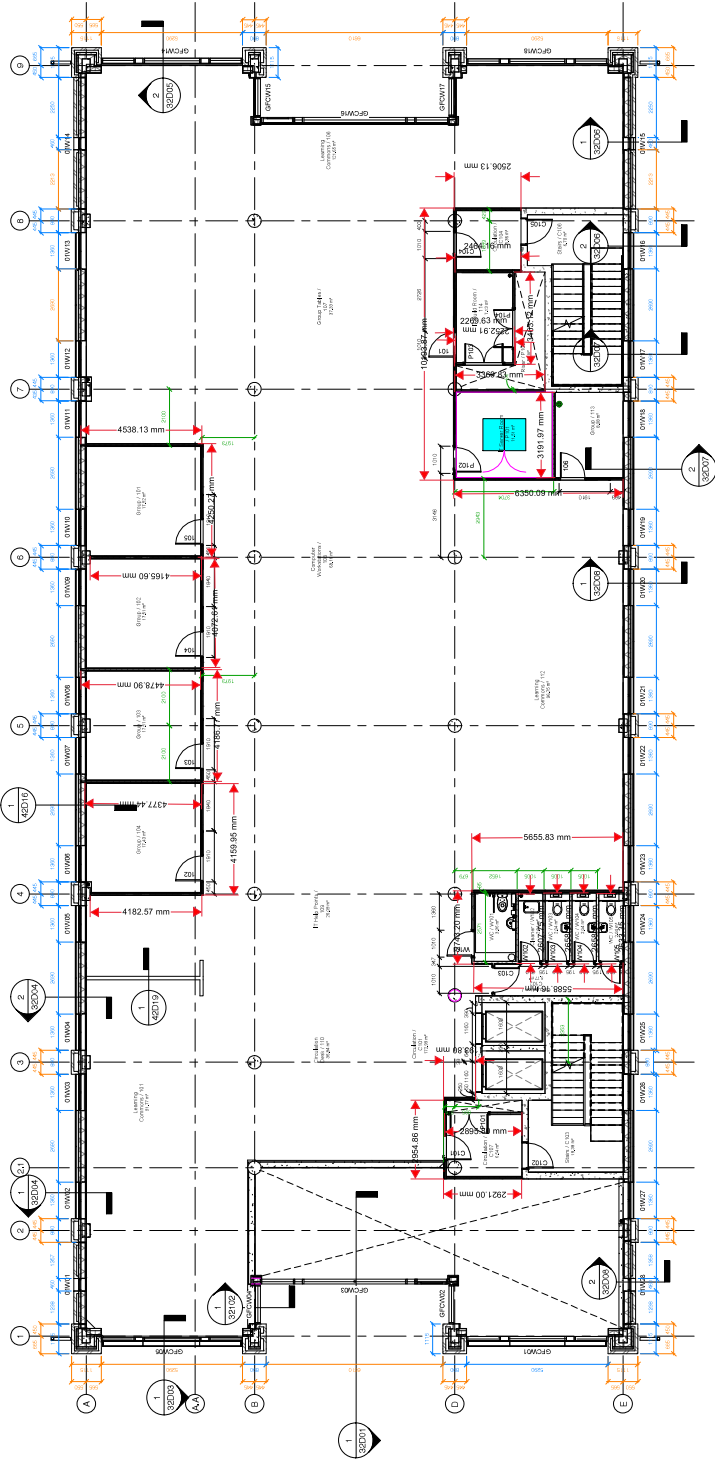

Key:

- Internal critical dimensions
- Internal partitions setting out to centre of wall
- External wall setting out - to brick dimensions
- External wall setting out - not to brick dimensions
- Slab penetrations setting out to centre
- Openings set out from grid lines



FINAL CONSTRUCTION DRAWING
PROVIDED TO THE ARCHITECT BY
THE CONTRACTOR

A	C119	15/06/24	FINAL CONSTRUCTION
AS	C111	20/06/24	Excavation and laying out columns and steel pipe. Quoted room 600r
AS	C06	24/06/24	Excavation and laying out columns and steel pipe. Quoted room 600r
AS	C33	14/06/27	Excavation and laying out columns and steel pipe. Quoted room 600r
AS	C33	14/06/27	Excavation and laying out columns and steel pipe. Quoted room 600r
AS	C06	14/06/27	Excavation and laying out columns and steel pipe. Quoted room 600r
SS	P04	10/07/26	Stage 1 issue. JCB awarded to contractors information
SS	P02	07/07/26	General update issue. Drawing number amended to new format
SS	P03	20/06/26	Stage 2 issue. JCB awarded to contractors information

CLIENT	STATUS	REV	DATE	DESCRIPTION
University of Wales Trinity Saint David	ISSUED			
checked by				
Anthony Walsh				
06/06/2024				
70266_02				

CONSULTANT
STRIDE TREGLOWN

UWTSO Library
University of Wales Trinity Saint David
Swansea
SA1

DRAWING TITLE
First Floor Plan

SUBMITTAL STATUS	SCALE
A : FINAL CONSTRUCTION	As indicated @ A1
PROJECT / DRAWING / DATE / LEVEL / TYPE / ROLE / CLASSIFICATION / NUMBER	REVISION
UWTSO-STL-04-01-0R-AZZZ-11002	C119