


Responsibility is not accepted for errors made by others in working from this drawing.
All construction information should be taken from signed dimensions only.

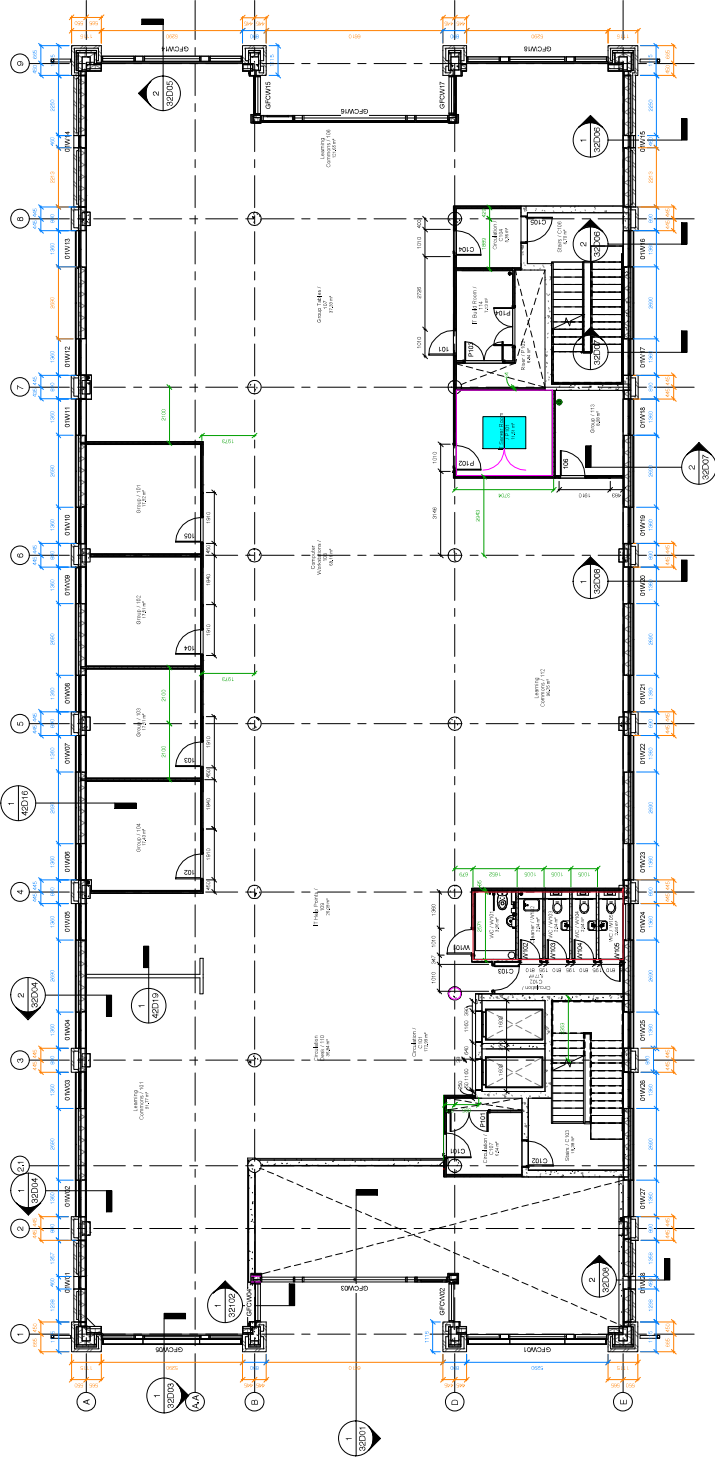

- Key:
- Internal critical dimensions
 - Internal partitions setting out to centre of wall
 - External wall setting out - to brick dimensions
 - External wall setting out - not to brick dimensions
 - Slab penetrations setting out to centre
 - Openings set out from grid lines



FINAL CONSTRUCTION DRAWING
PROVIDED TO THE ARCHITECT BY
THE CONTRACTOR

STATUS	REV	DATE	DESCRIPTION
A	C119	15/06/24	FINAL CONSTRUCTION
AS	C111	08/06/24	Excavation and laying out columns and old pipe. Quoted room floor
AS	C06	24/06/23	Excavation and laying out columns and old pipe. Quoted room floor
AS	C03	14/06/23	Excavation and laying out columns and old pipe. Quoted room floor
AS	C02	14/06/23	Excavation and laying out columns and old pipe. Quoted room floor
AS	C01	14/06/23	Excavation and laying out columns and old pipe. Quoted room floor
AS	C00	14/06/23	Excavation and laying out columns and old pipe. Quoted room floor
SI	P04	10/01/24	Stage 1 work. JCB removed to contractors information
SI	P03	07/01/24	General update issue. Drawing number amended to new format
SI	P02	26/06/23	Stage 2 work
SI	P01	26/06/23	Stage 3 work

CLIENT	REVISION	DATE	DESCRIPTION
University of Wales Trinity Saint David	REVISION		
Anthony Walsh	CHECKED BY		
70266.02	ORIGINATOR NO		

CONSULTANT
STRIDE TREGLOWN

UWTSO Library
University of Wales Trinity Saint David
Swansea
SA1

DRAWING TITLE
First Floor Plan

SUBMITTAL STATUS		SCALE
A : FINAL CONSTRUCTION		As indicated @ A1
PROJECT ORIGINATOR	ZONE LEVEL TYPE ROOM CLASSIFICATION NUMBER	REVISION
UWTSO-STL-04-01-0R-AZZZ-11002		C119