

FINAL CONSTRUCTION DRAWING
CONFORMING TO INFORMATION
PROVIDED TO THE ARCHITECT BY
THE CONTRACTOR

[illegible]

STATUS

REVISION

DATE

DESCRIPTION

UNIVERSITY OF WALES TRINITY SAINT DAVID

REMOVED

MODIFIED

CHECKED

AMOUNT

ORIGINATOR NUMBER

CONSULTANT


STRIDE TREGLOWN

www.elsevier.com/locate/jpsy

JWTSD Library
University of Wales Trinity Saint David
Swansea
SA1

DRAWING TITLE
Ground Floor Plan

UTILITY STATUS A : FINAL CONSTRUCTION	As indicated @ A	SCALE
PROJECT ORIGINATOR ZONE LEVEL TYPE ROLE CLASSIFICATION NUMBER	JWTS-DL-04-00-DR-A-ZZZZ-11D01	REVISED C11

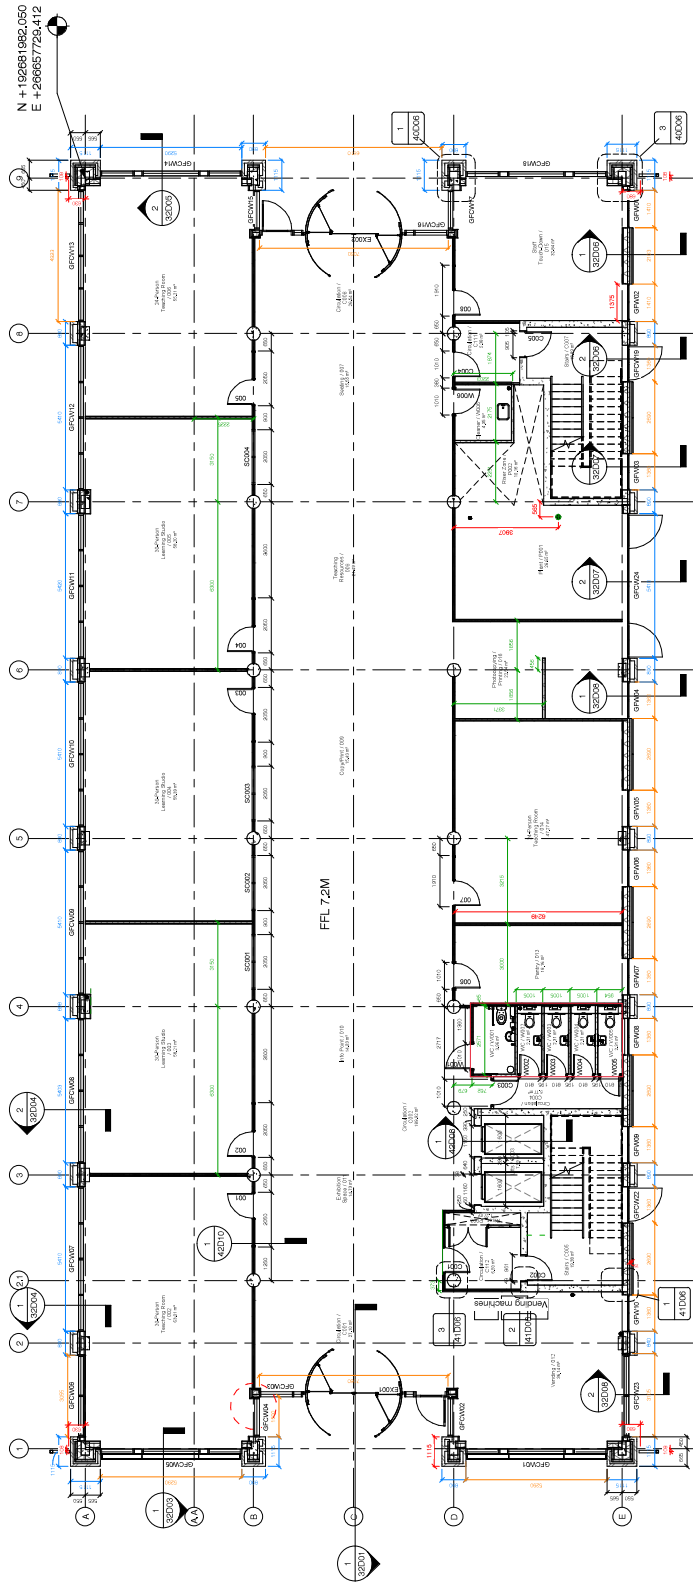

1
Ground Floor Plan
1 : 100