


Responsibility is not accepted for errors made by others in basing from this drawing.
All construction information should be taken from signed dimensions only.

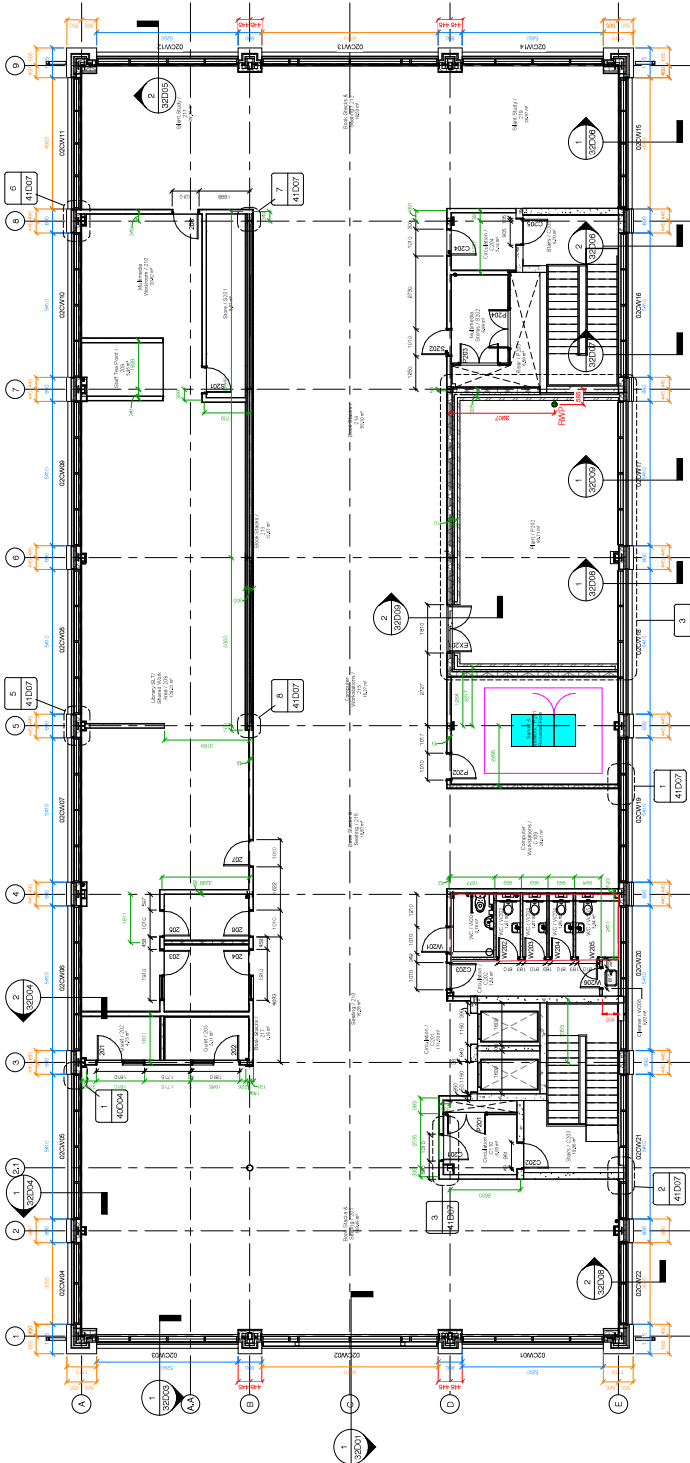

Key:

- Internal critical dimensions
- Internal partitions setting out to centre of wall
- External wall setting out - to brick dimensions
- External wall setting out - not to brick dimensions
- Slab penetrations setting out to centre
- Openings set out from grid lines



FINAL CONSTRUCTION DRAWING
FOR THE SECOND FLOOR
PROVIDED TO THE ARCHITECT BY
THE CONTRACTOR

STATUS	REV	DATE	DESCRIPTION
CLIENT			
REVIEW			
CHECKED BY			
AMW			
ORIGINATED NO			
70266_02			

University of Wales Trinity Saint David

1 Second Floor Plan
1:100

CONSULTANT
STRIDE TREGLOWN

UWTSO Library
University of Wales Trinity Saint David
Swansea
SA1

DRAWING TITLE
Second Floor Plan

SUBMITTAL STATUS		SCALE				
A : FINAL CONSTRUCTION		As indicated @ A1				
PROJECT ORIGINATOR	ZONE	LEVEL TYPE	ROLE	CLASSIFICATION	NUMBER	REVISION
UWTSO-STL-04-02-DR-AZZZZ-11D03						C119