



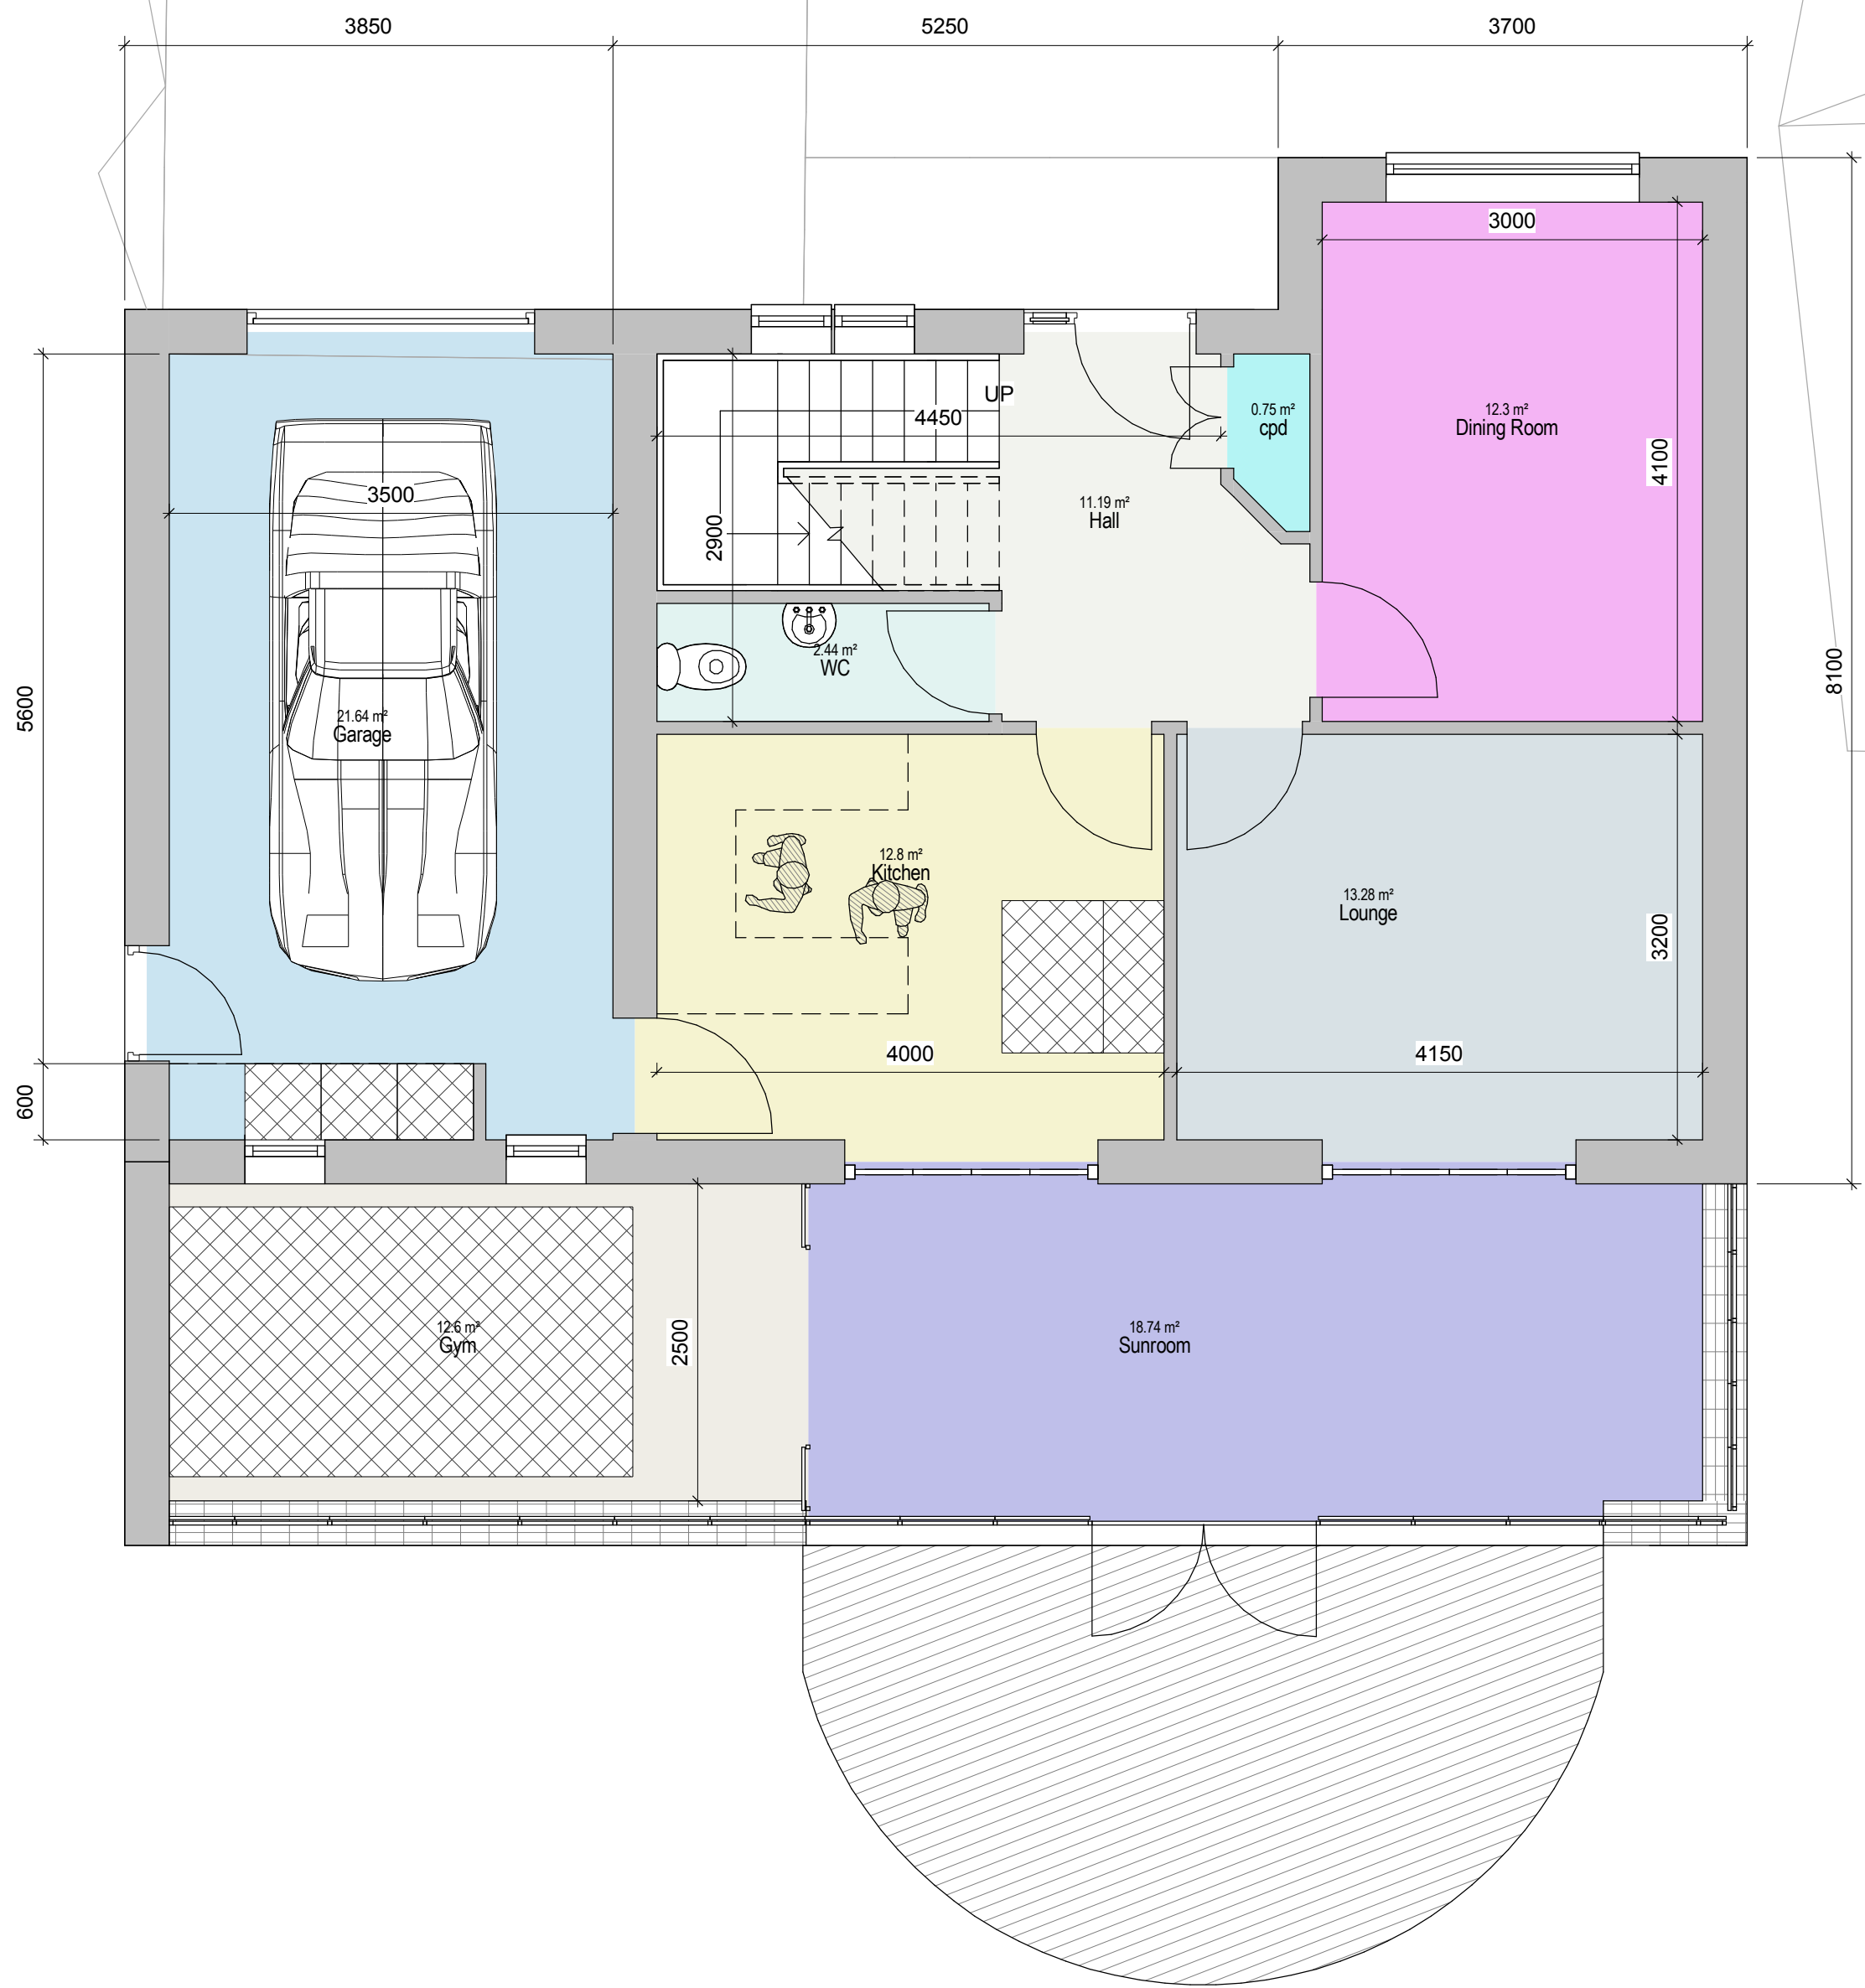

0 - GROUND FLOOR PLAN

1 : 50

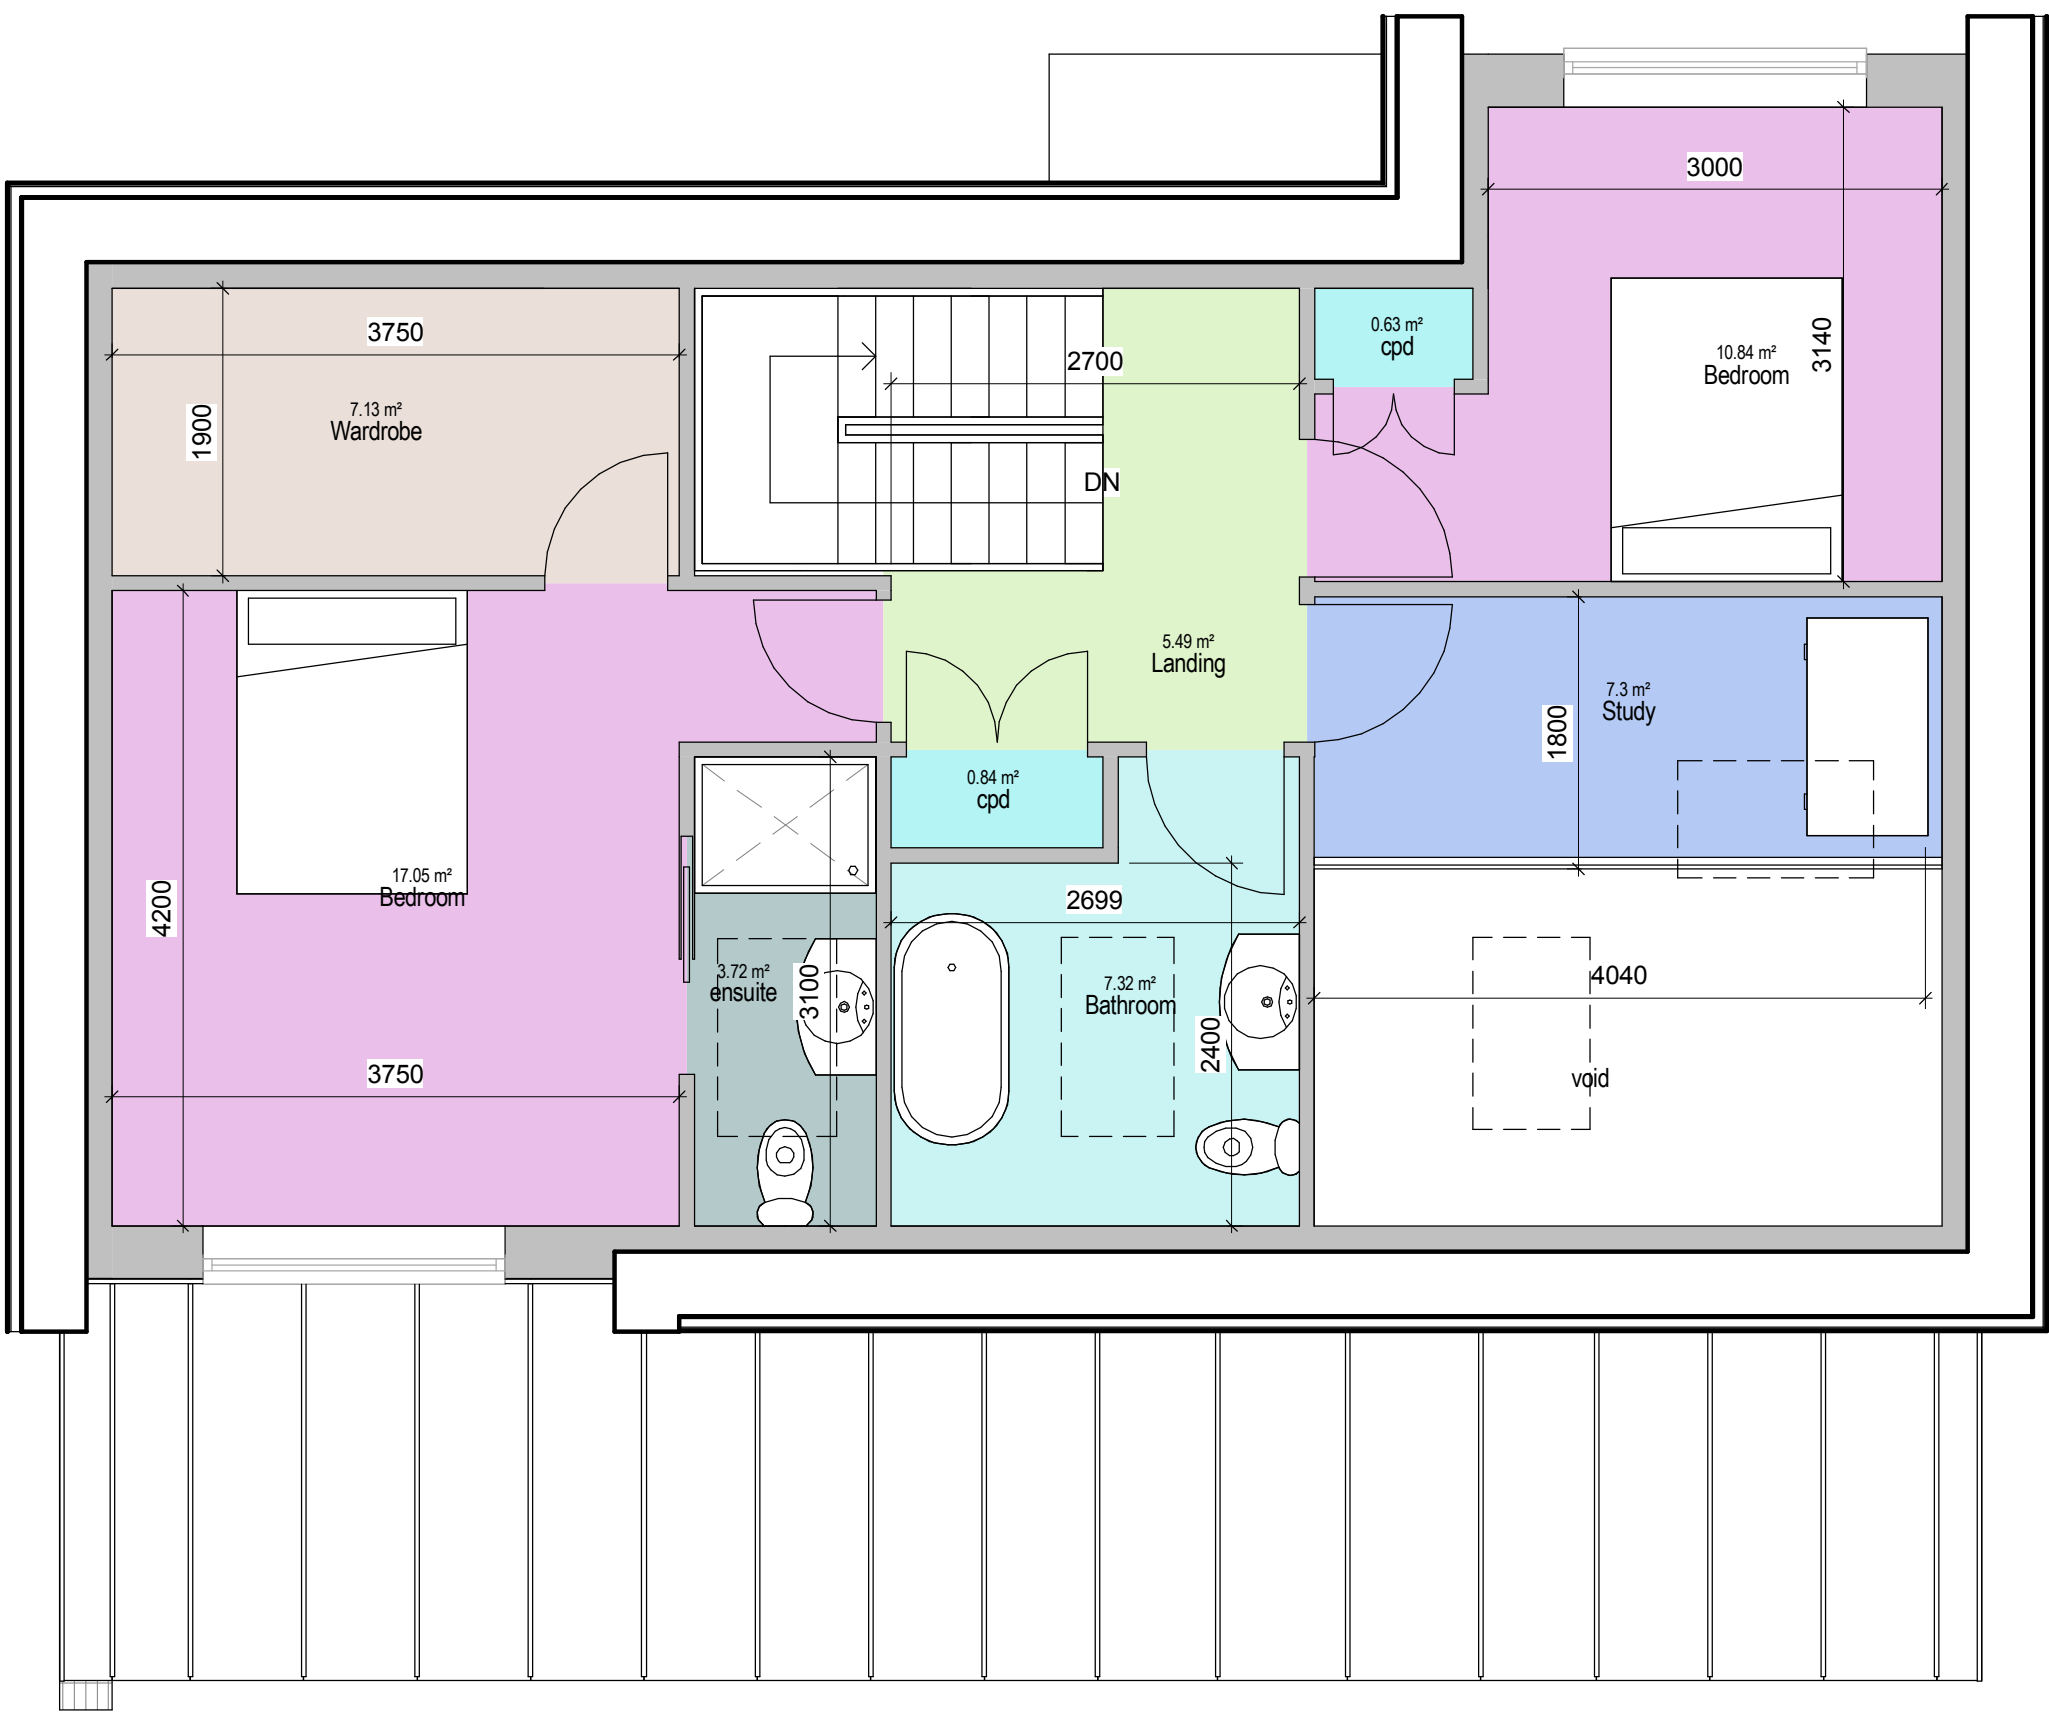


1 - FIRST FLOOR PLAN

1 : 50


Miss A Client	Proposed Floor Plans				
Proposed Dwelling	Project number	SCHD(A)03			
	Date				
	Drawn by				GMT
	Checked by				GMT




North East Facing Elevation
1:100

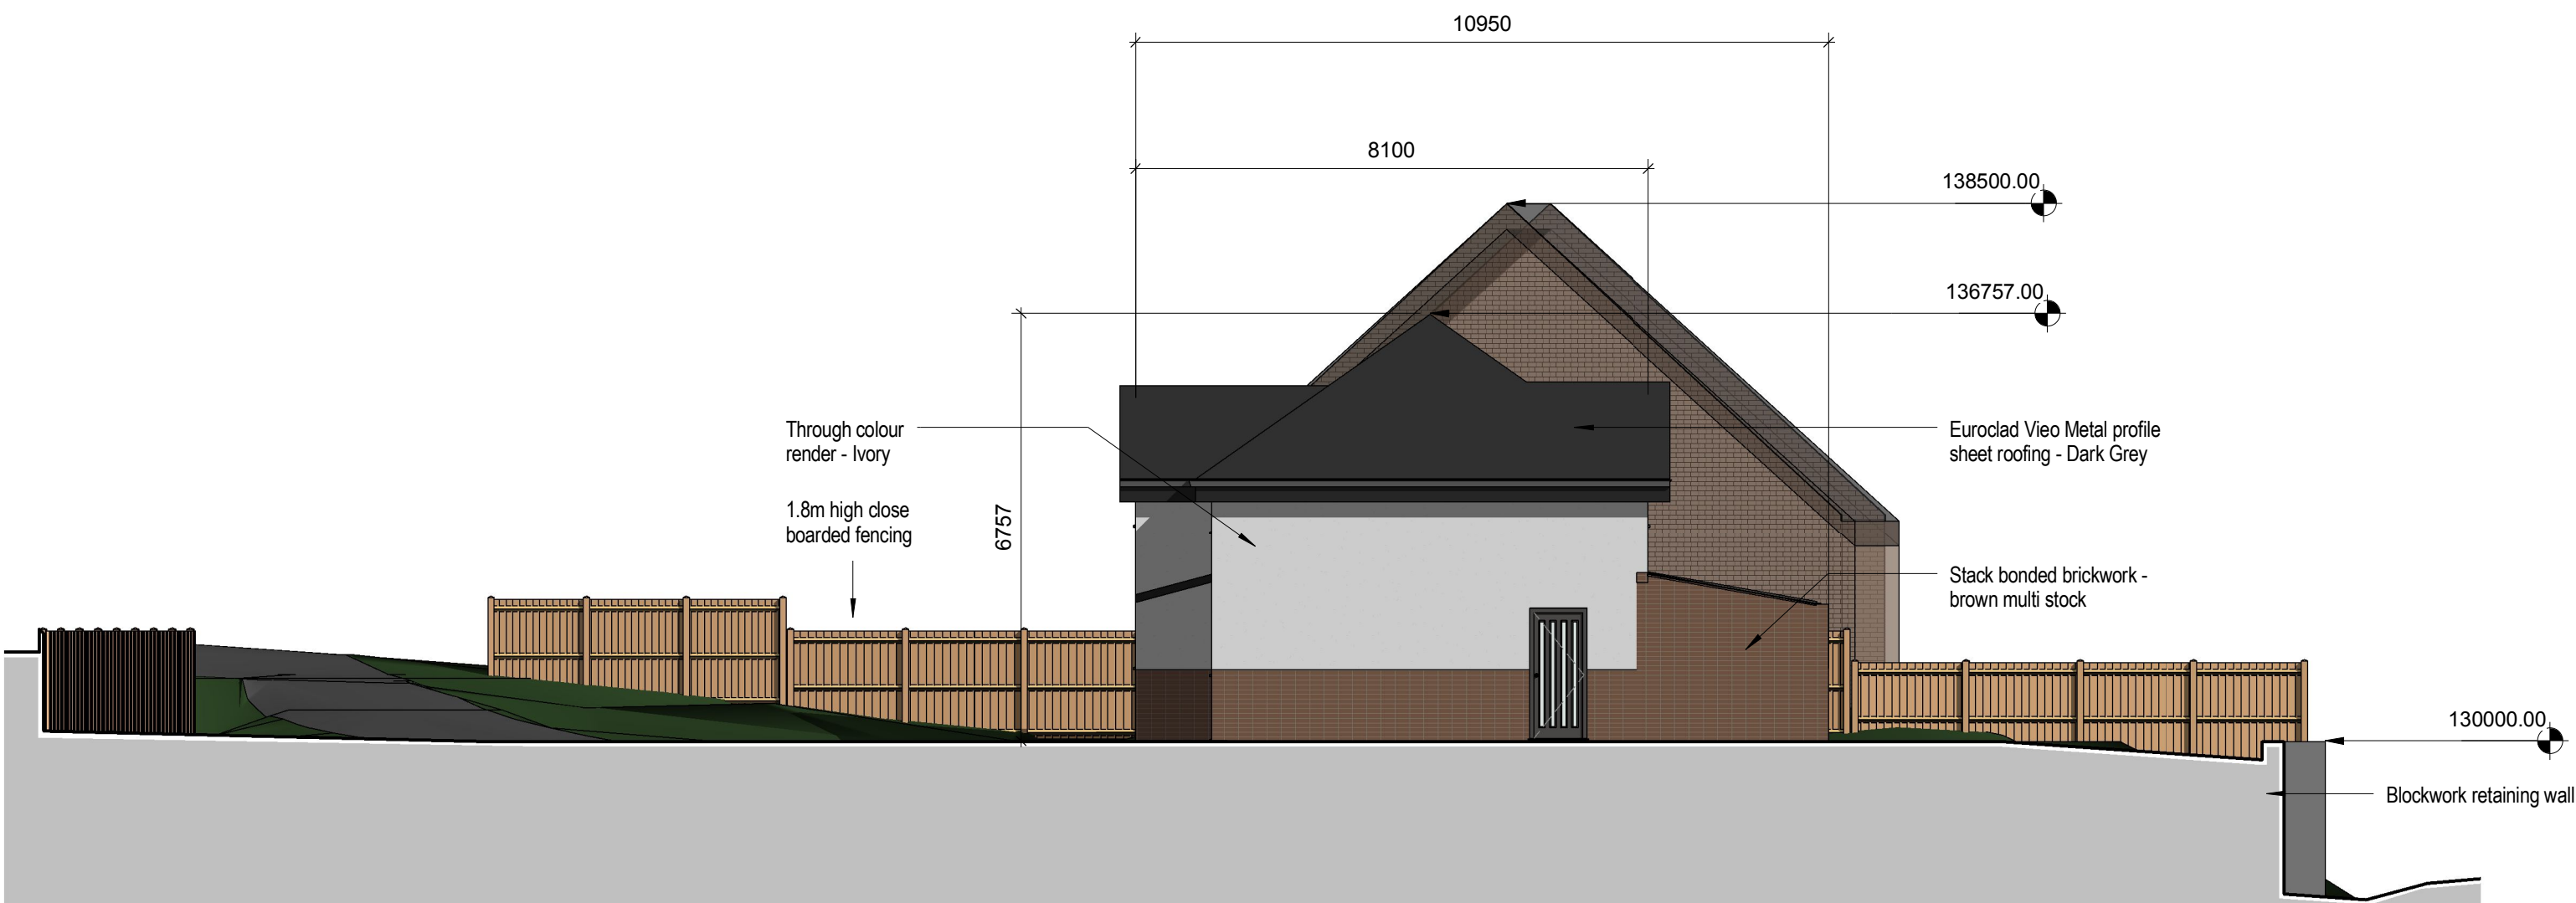

North West Facing Elevation
1:100


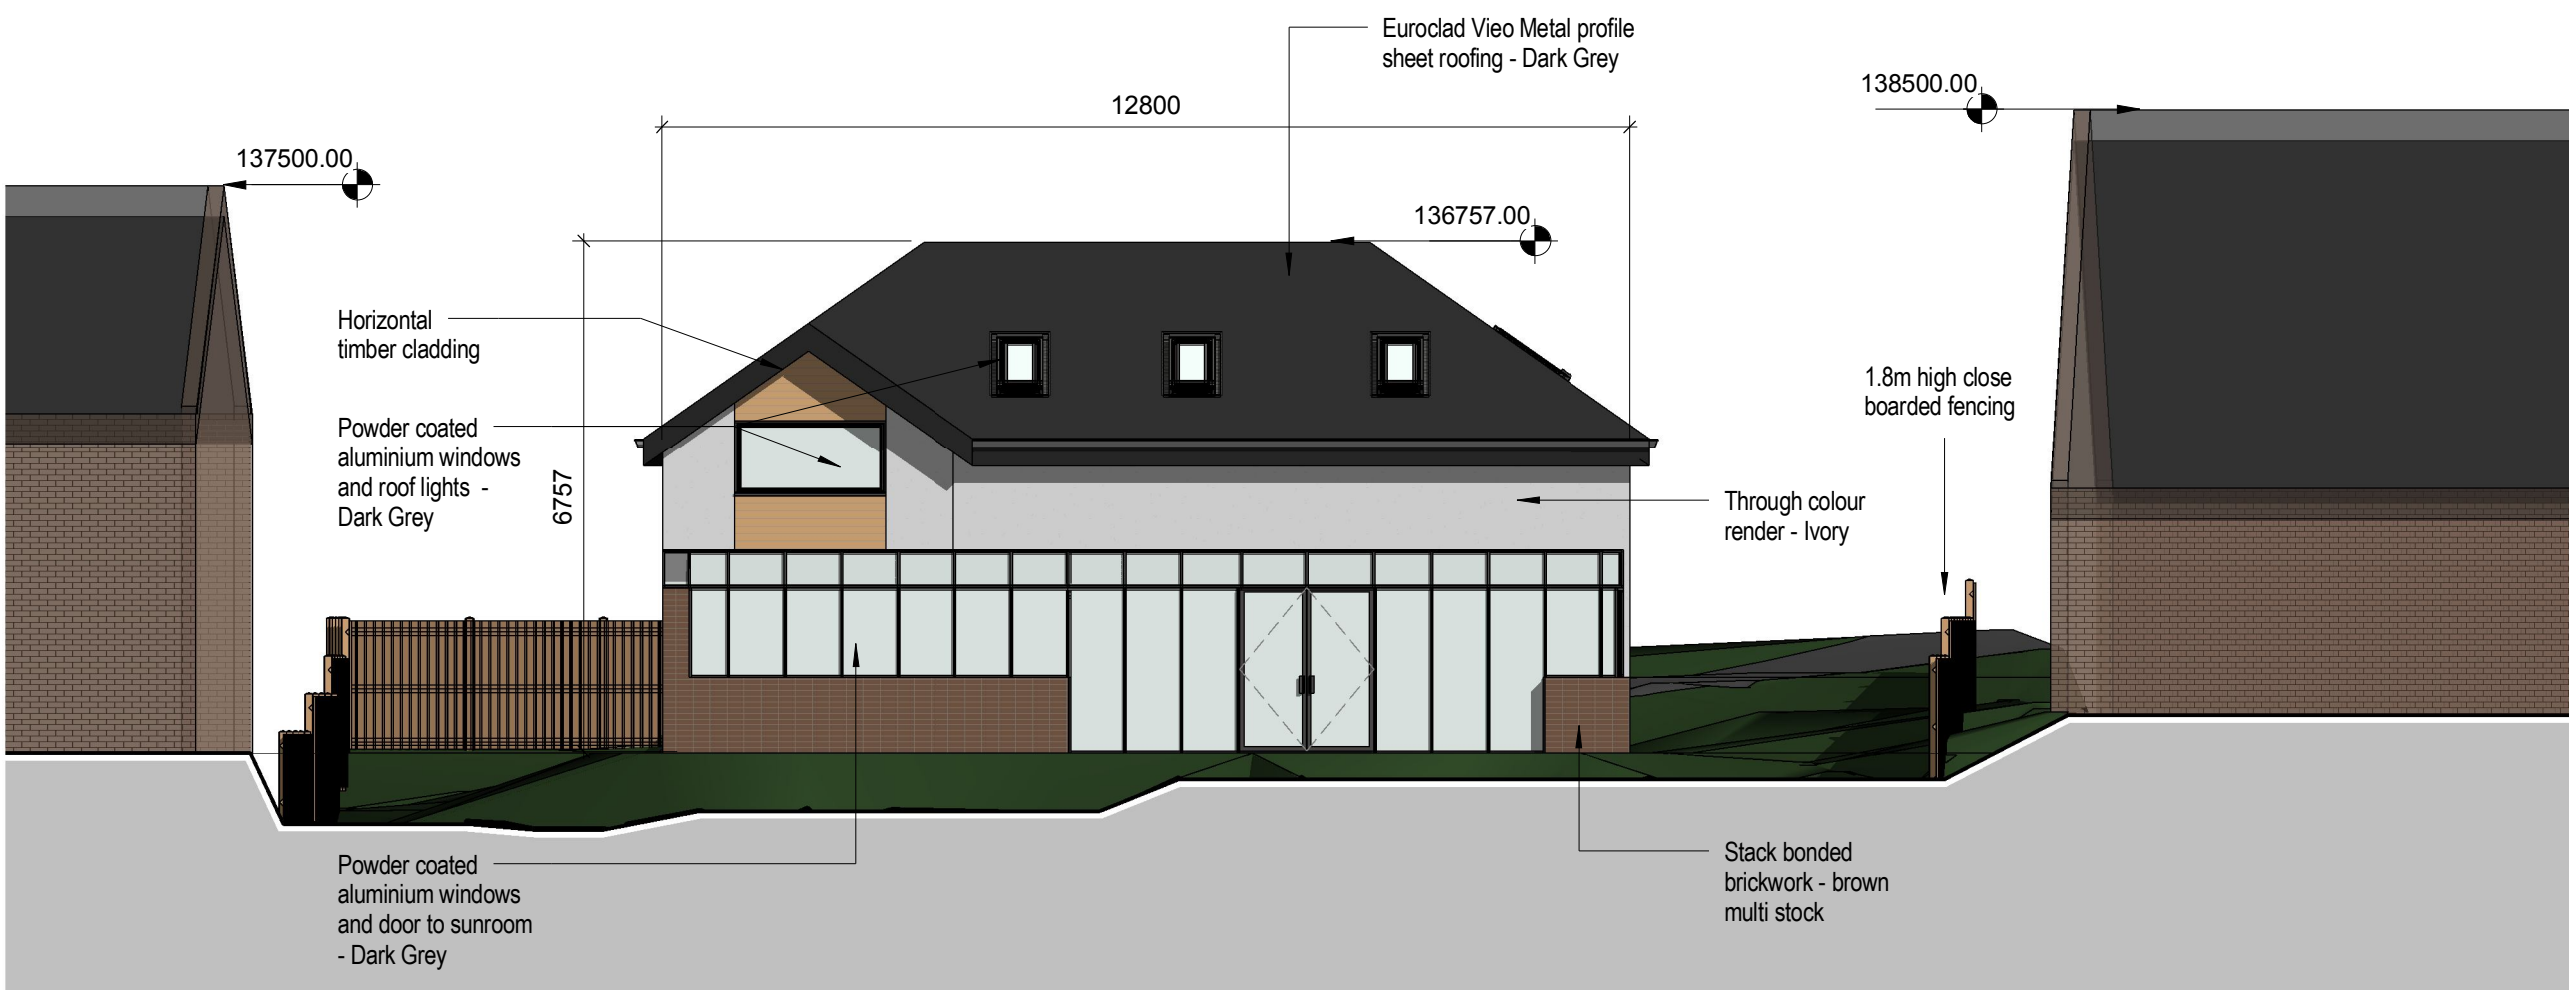


South West Facing Elevation
1:100

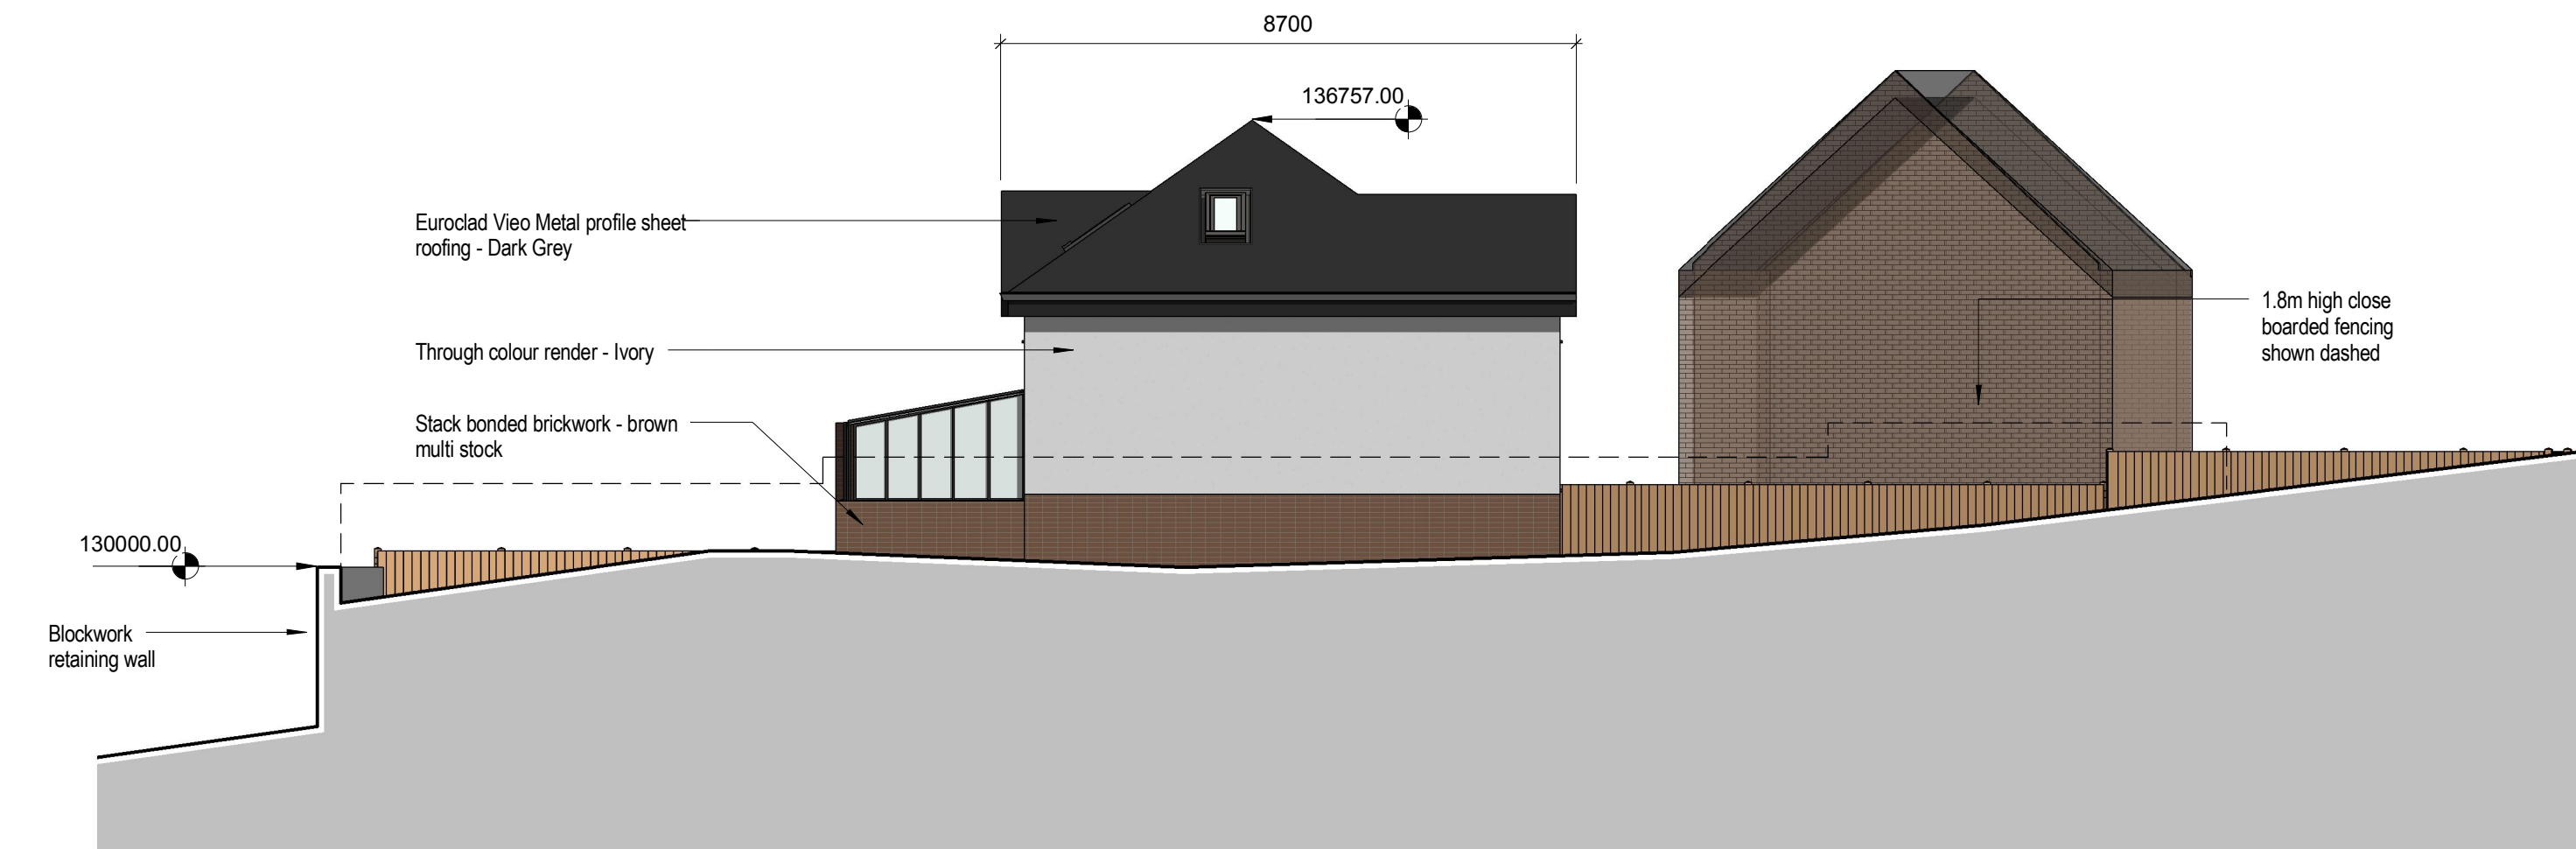


South East Facing Elevation
1:100


Miss A Client	Proposed Elevations		
	Project number	SCHD(A)04	
Proposed Dwelling	Date		
	Drawn by		
	Checked by		
		Scale @A1	1 : 100

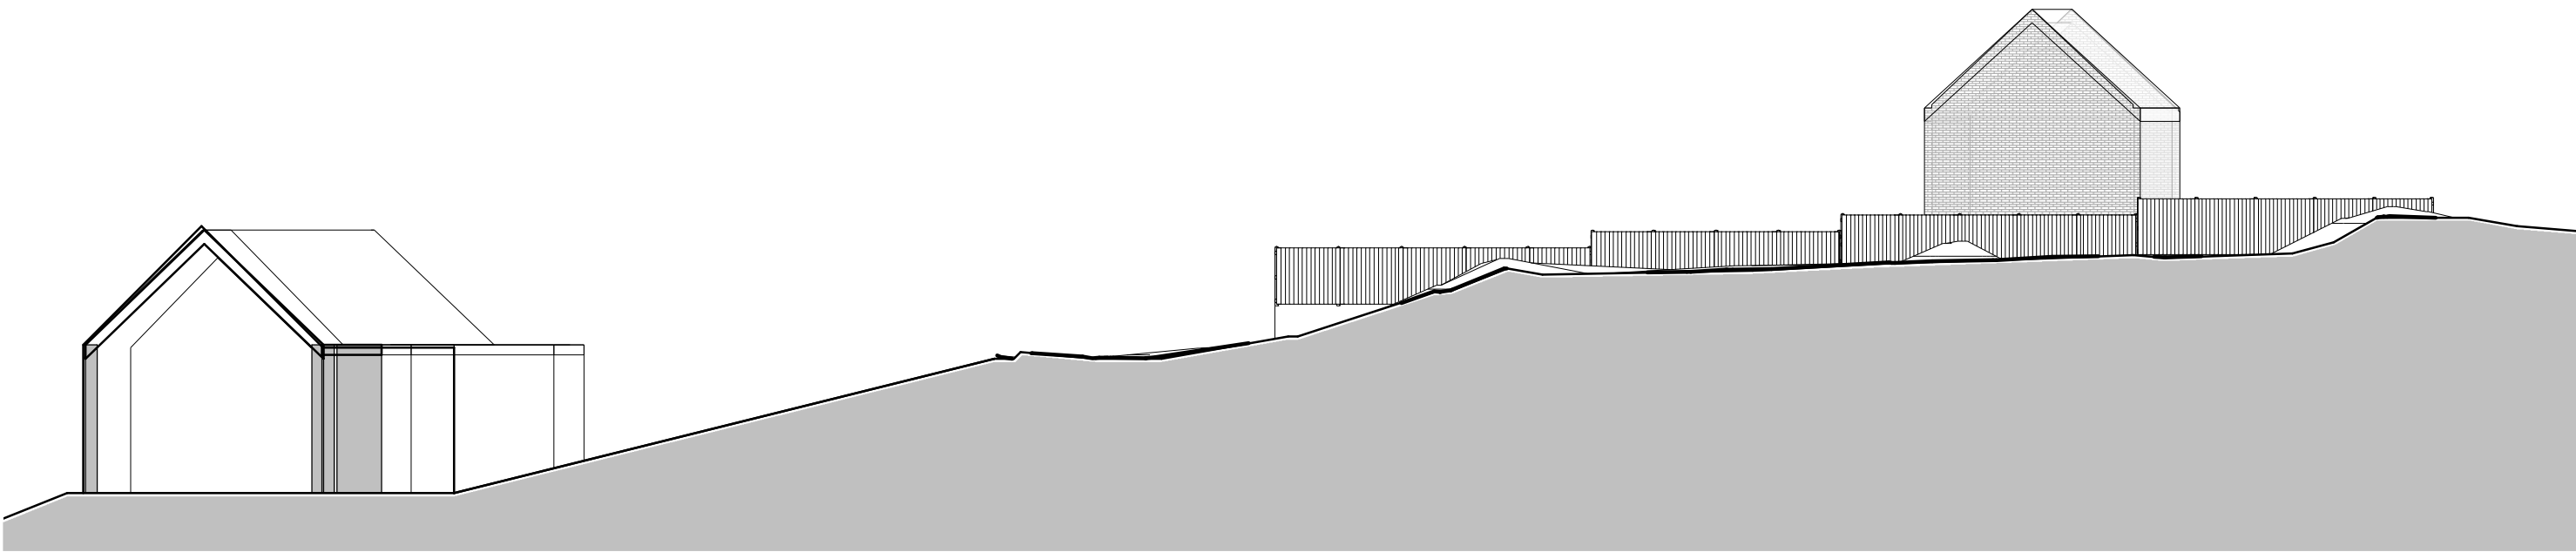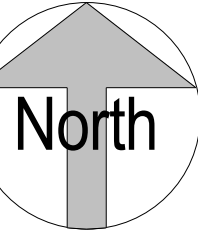


Site Section 1 As Existing
1:200

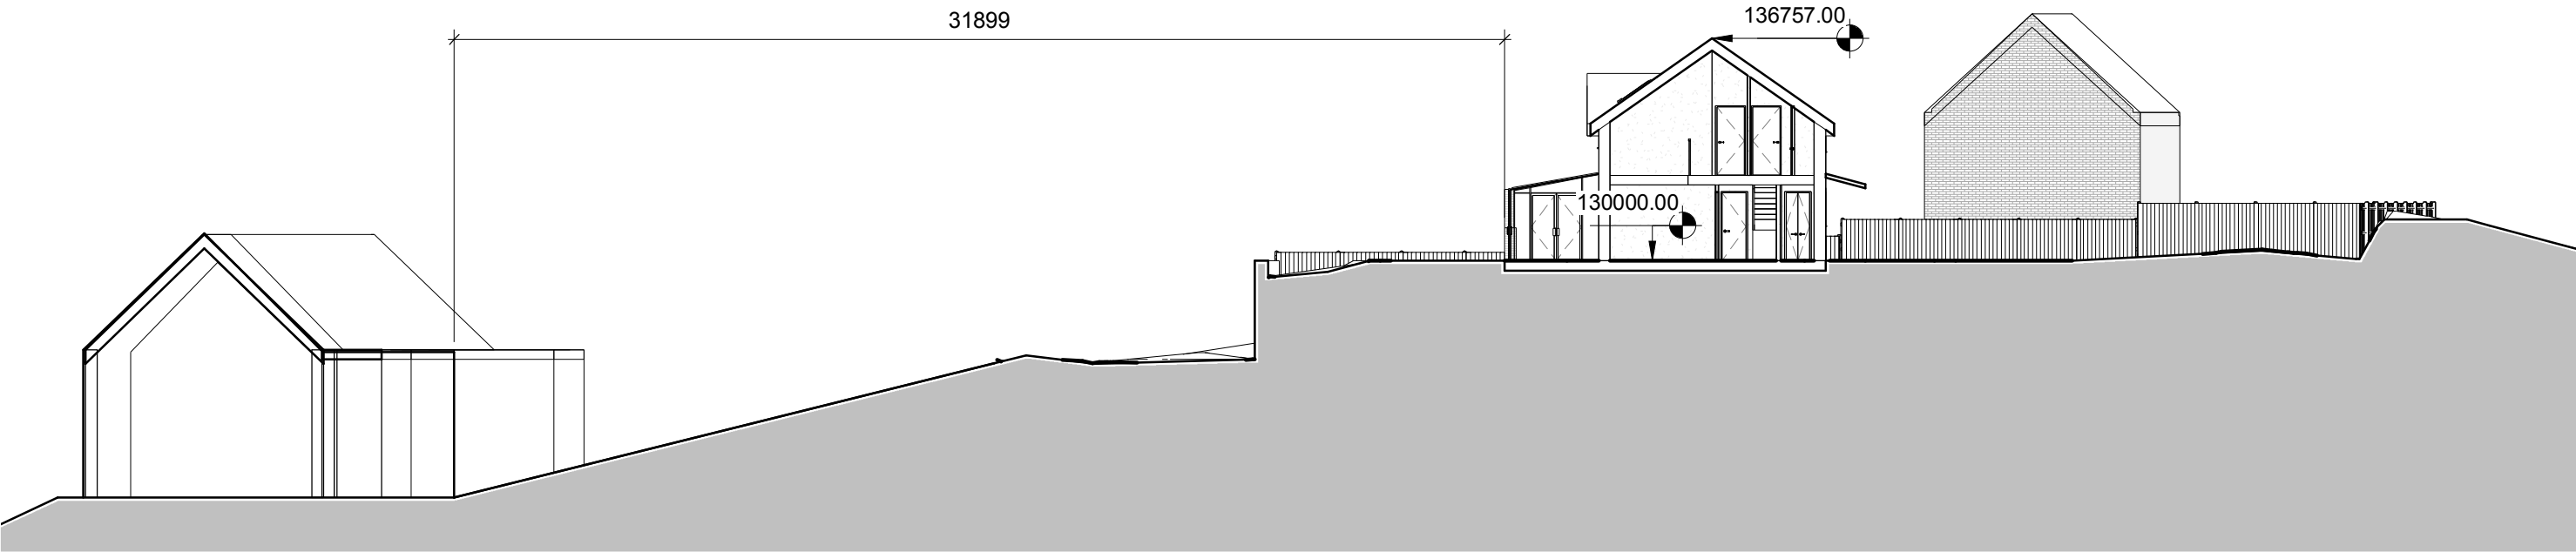


Site Section 1 Proposed
1:200

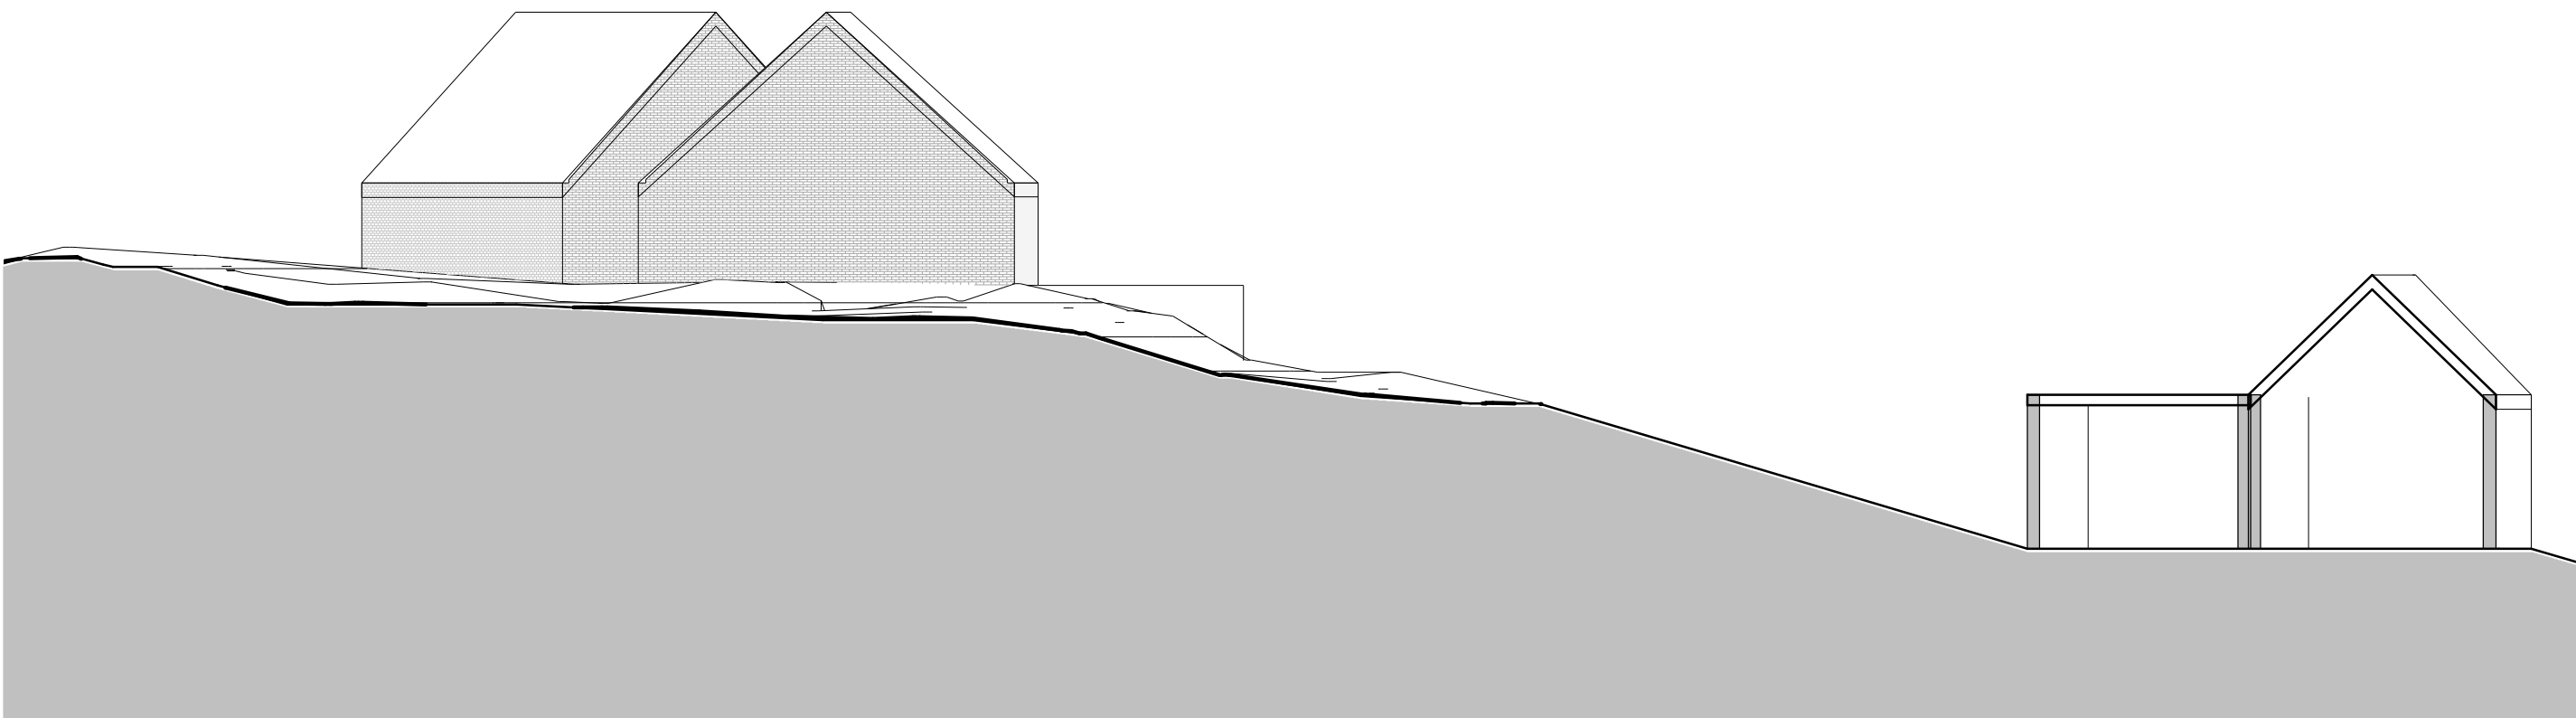

Site Section 2 As Existing
1:200

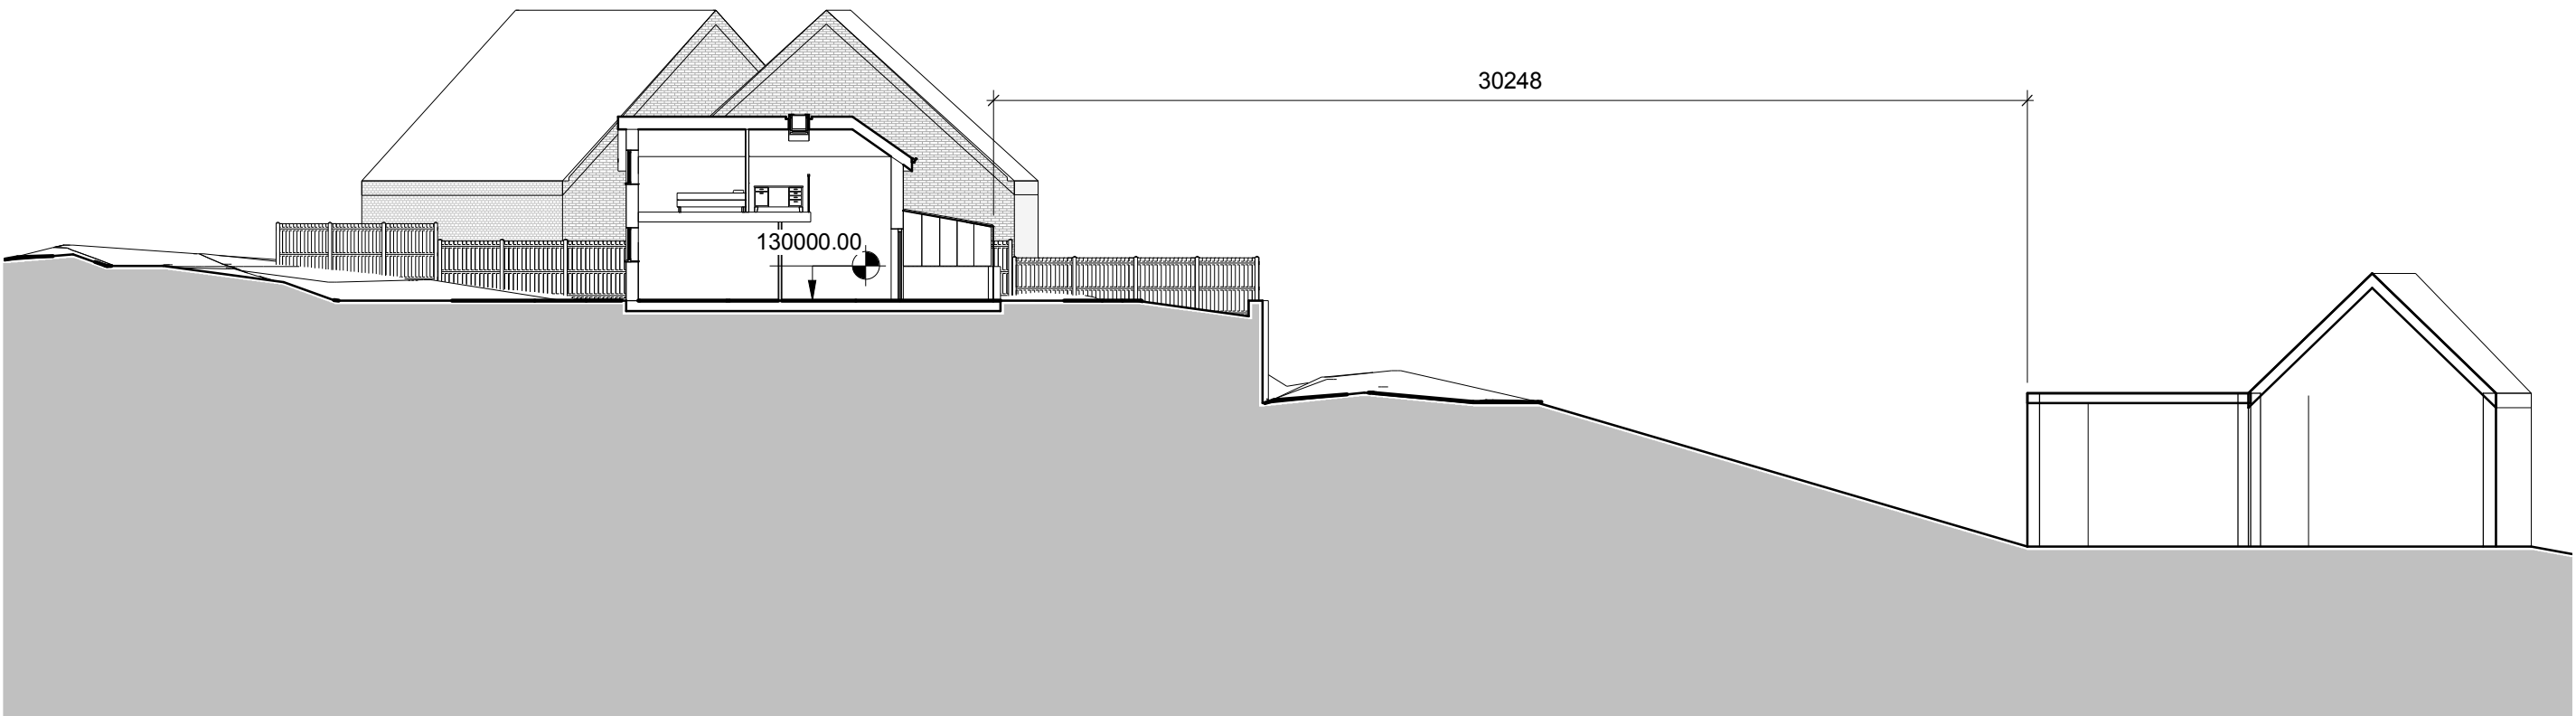

Site Section 2 Proposed
1:200

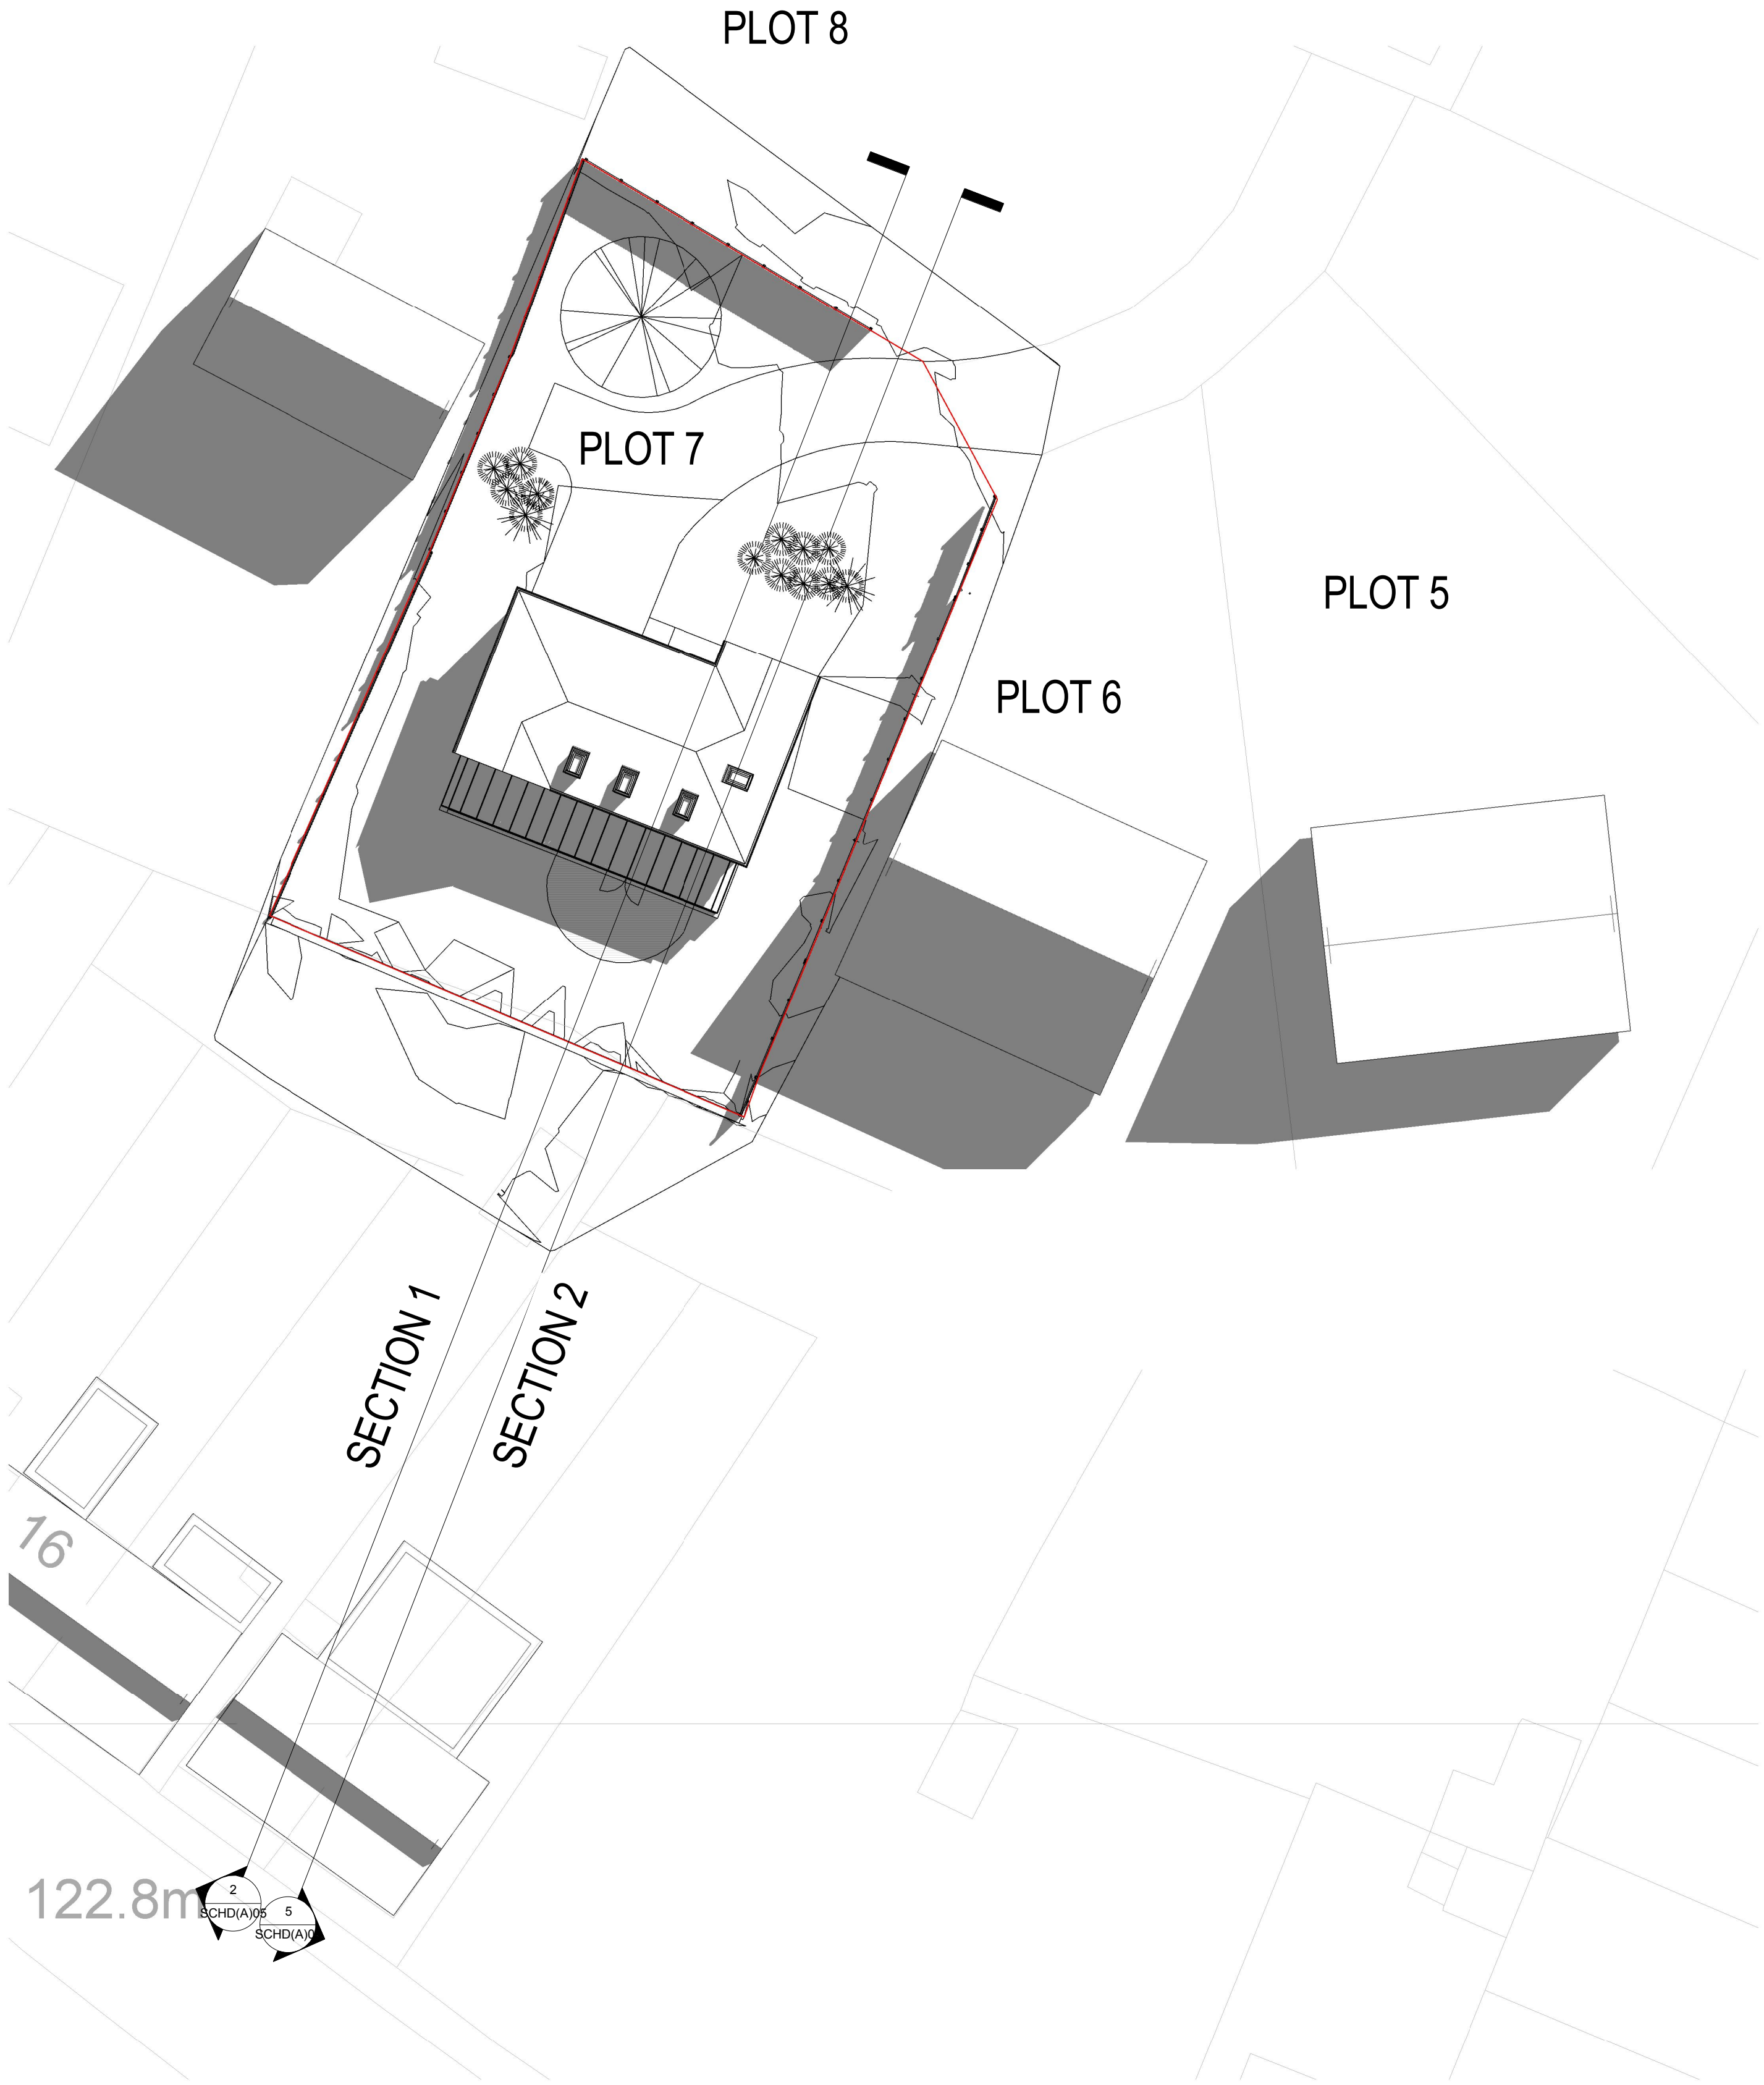

KEY PLAN
1:200

Miss A Client	Existing and Proposed Site Sections		
	Project number	SCHD(A)05	
	Date		
	Drawn by		
Proposed Dwelling	Checked by	GMT	Scale @A1
		GMT	1:200



FRONT VIEW



FRONT VIEW



REAR VIEW



REAR VIEW



REAR VIEW (AERIAL)

Miss A Client	Proposed Visuals		
	Project number	SCHD(A)06	
	Date		
	Drawn by		
Proposed Dwelling	GMT	Scale @A1	
	Checked by		
		1 : 1	