



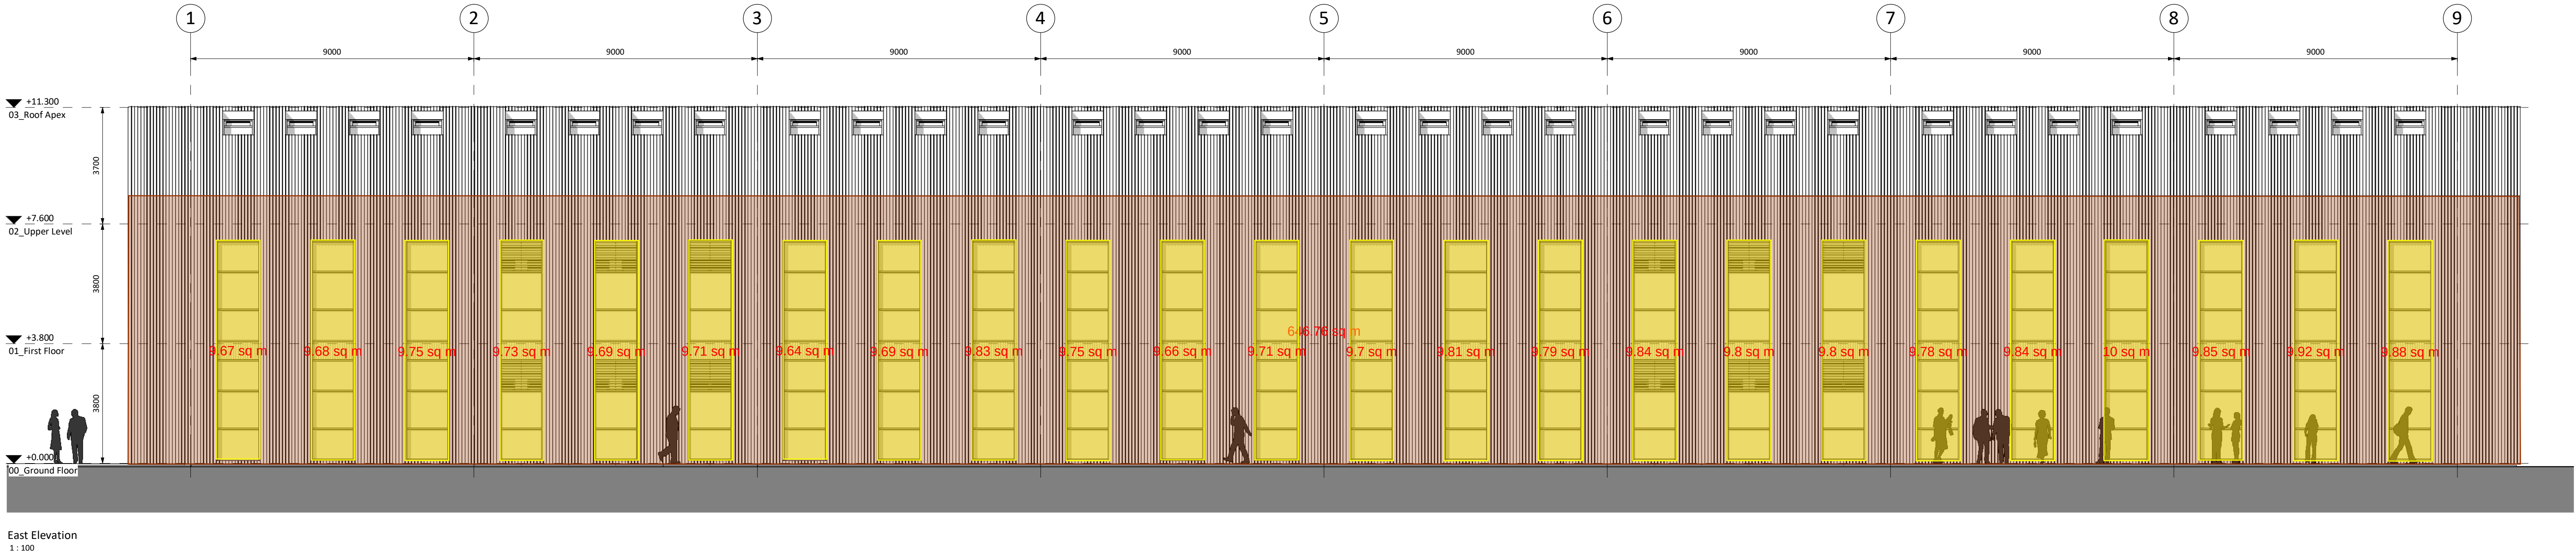


East Elevation
1 : 100



West Elevation
1 : 100

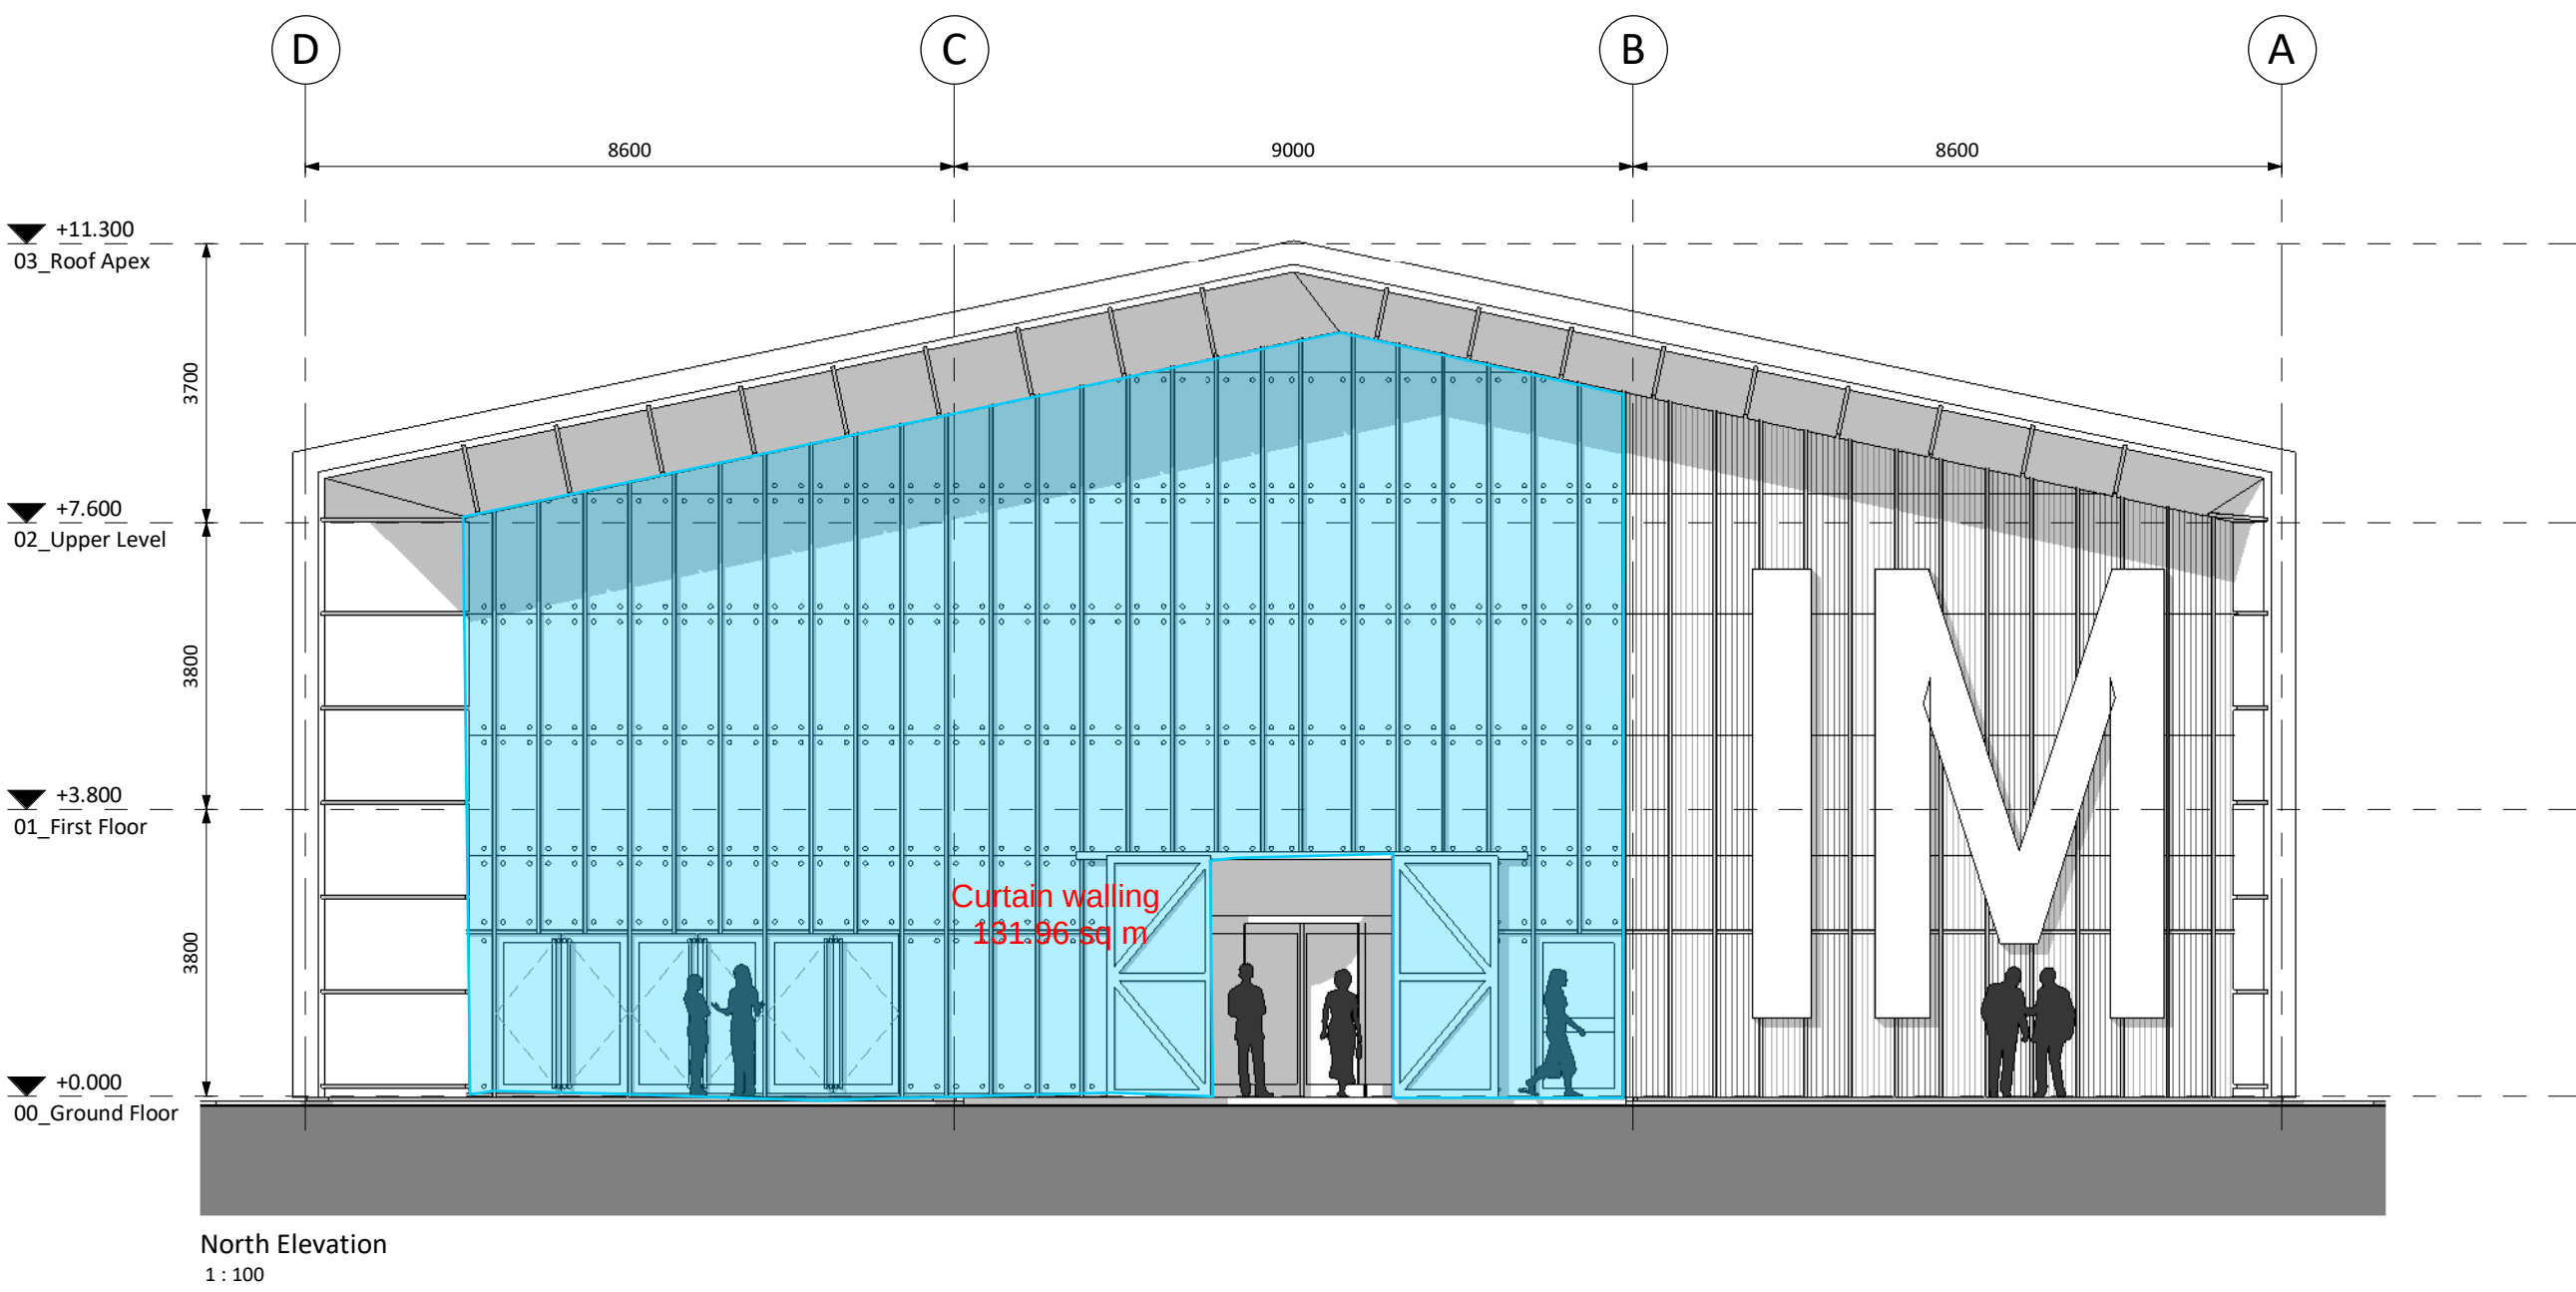

North Elevation
1 : 100

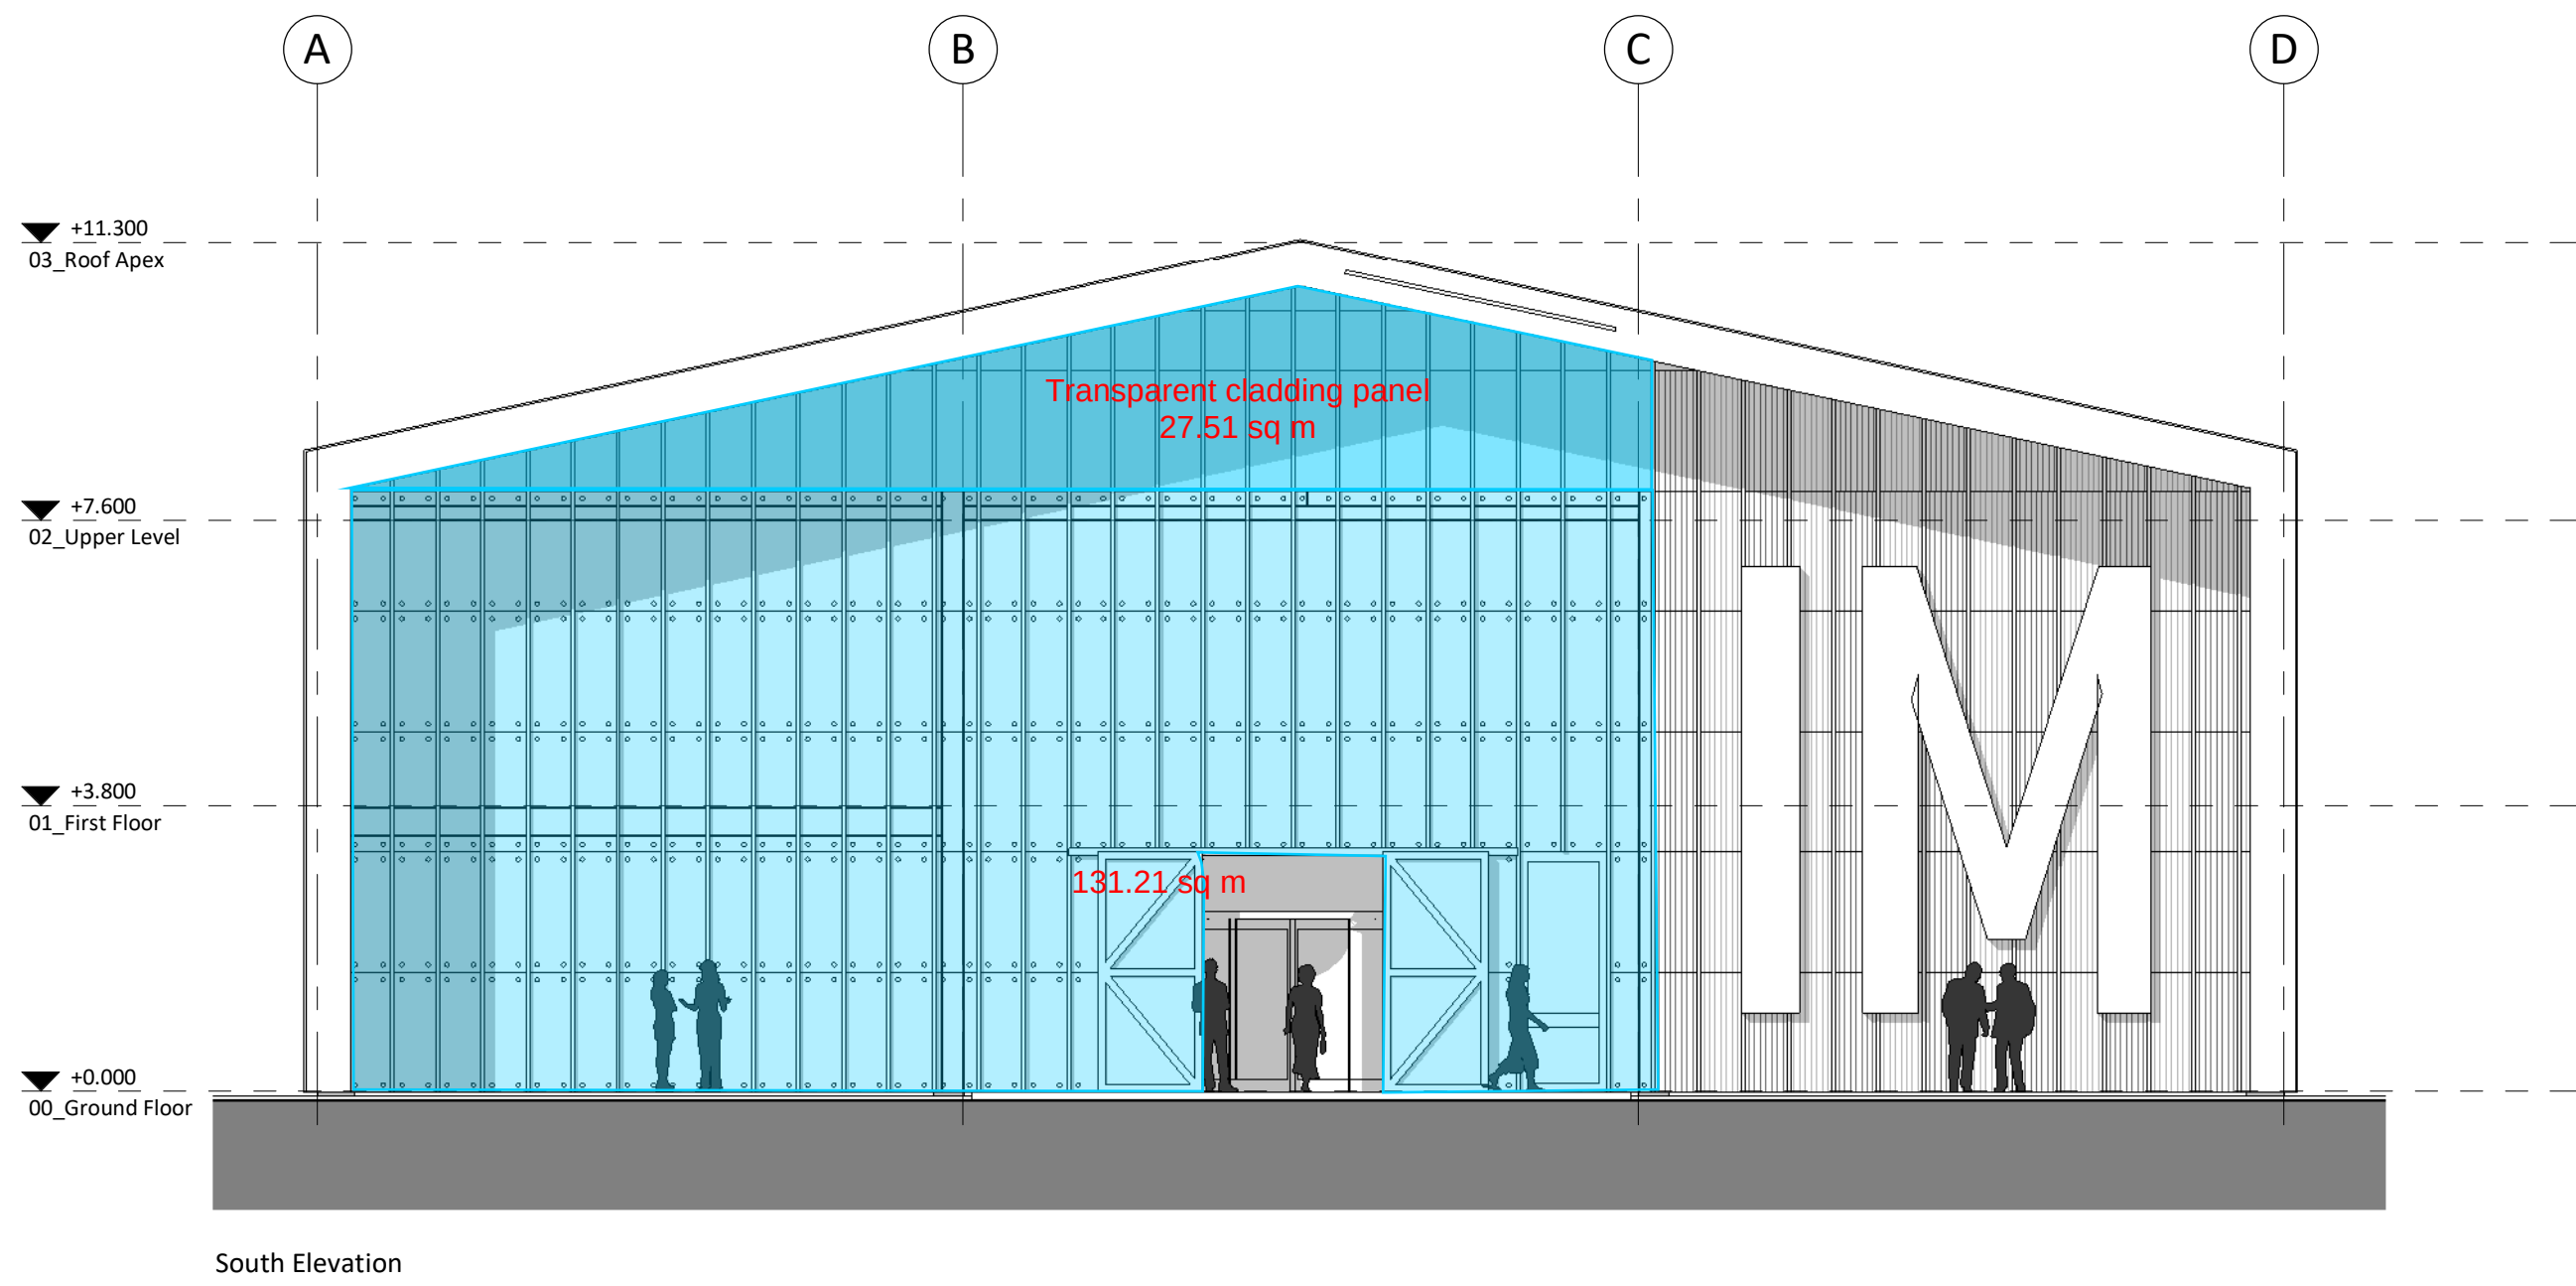

South Elevation
1 : 100

PL	PL02	02.03.21	Planning Issue	REVISED BY
S1	P01	09.10.20	Planning Issue	RC
STATUS	REV	DATE	DESCRIPTION	CHECKED BY
CLIENT	UWTSO			PW
				ORIGINATOR NO
				152481

CONSULTANT
STRIDE TREGLOWN
www.stridetregrown.com © Stride Tregrown Limited 2017
PROJECT
Innovation Matrix
SA1

DRAWING TITLE
Elevations GA

SUITABILITY STATUS
PL : PLANNING

PROJECT | ORIGINATOR | ZONE | LEVEL | TYPE | ROLE | CLASS | NUMBER
152481-STL-XX-XX-DR-A-6020-PL_0201

SCALE
1 : 100 @ A1

REVISION
PL02