


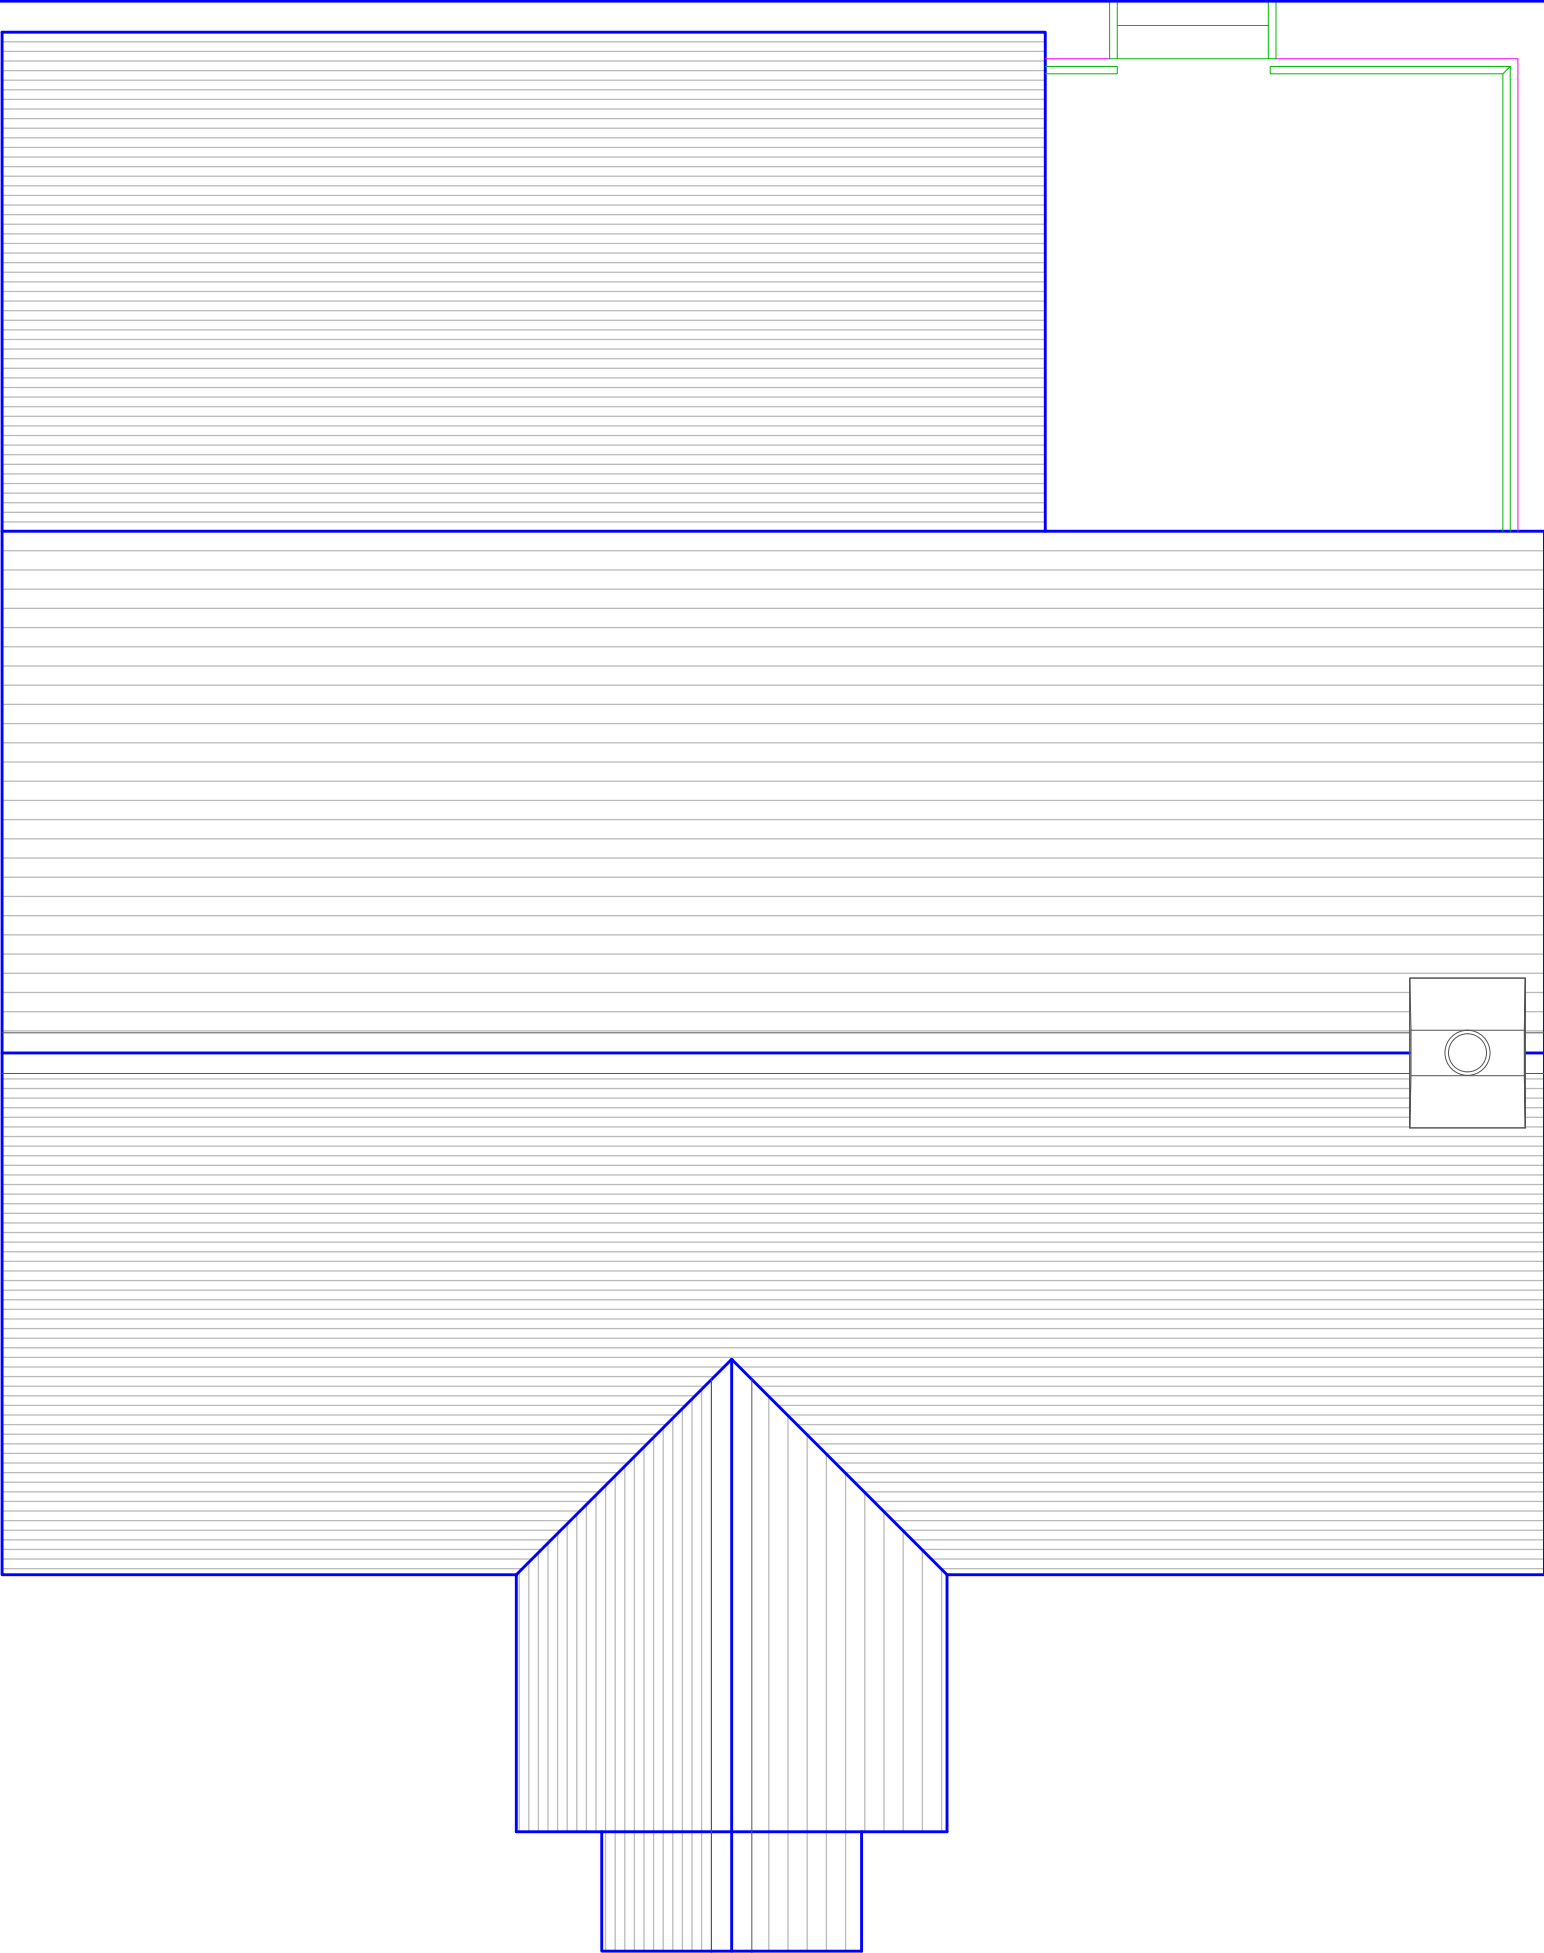

Designed by

Checked by

File name

Date

Scale
1:50

Client

Drawing Title

Roof Plan

Dwg No.

07