

Project Name: Ysgol Glangwili

UPRN Code: 5010

Originator Code: SG

Discipline : Designer

Drawn By: SG


Checked By: GT

Date: 05/04/23


Project Status: S1



1 Site location plan
1 : 500

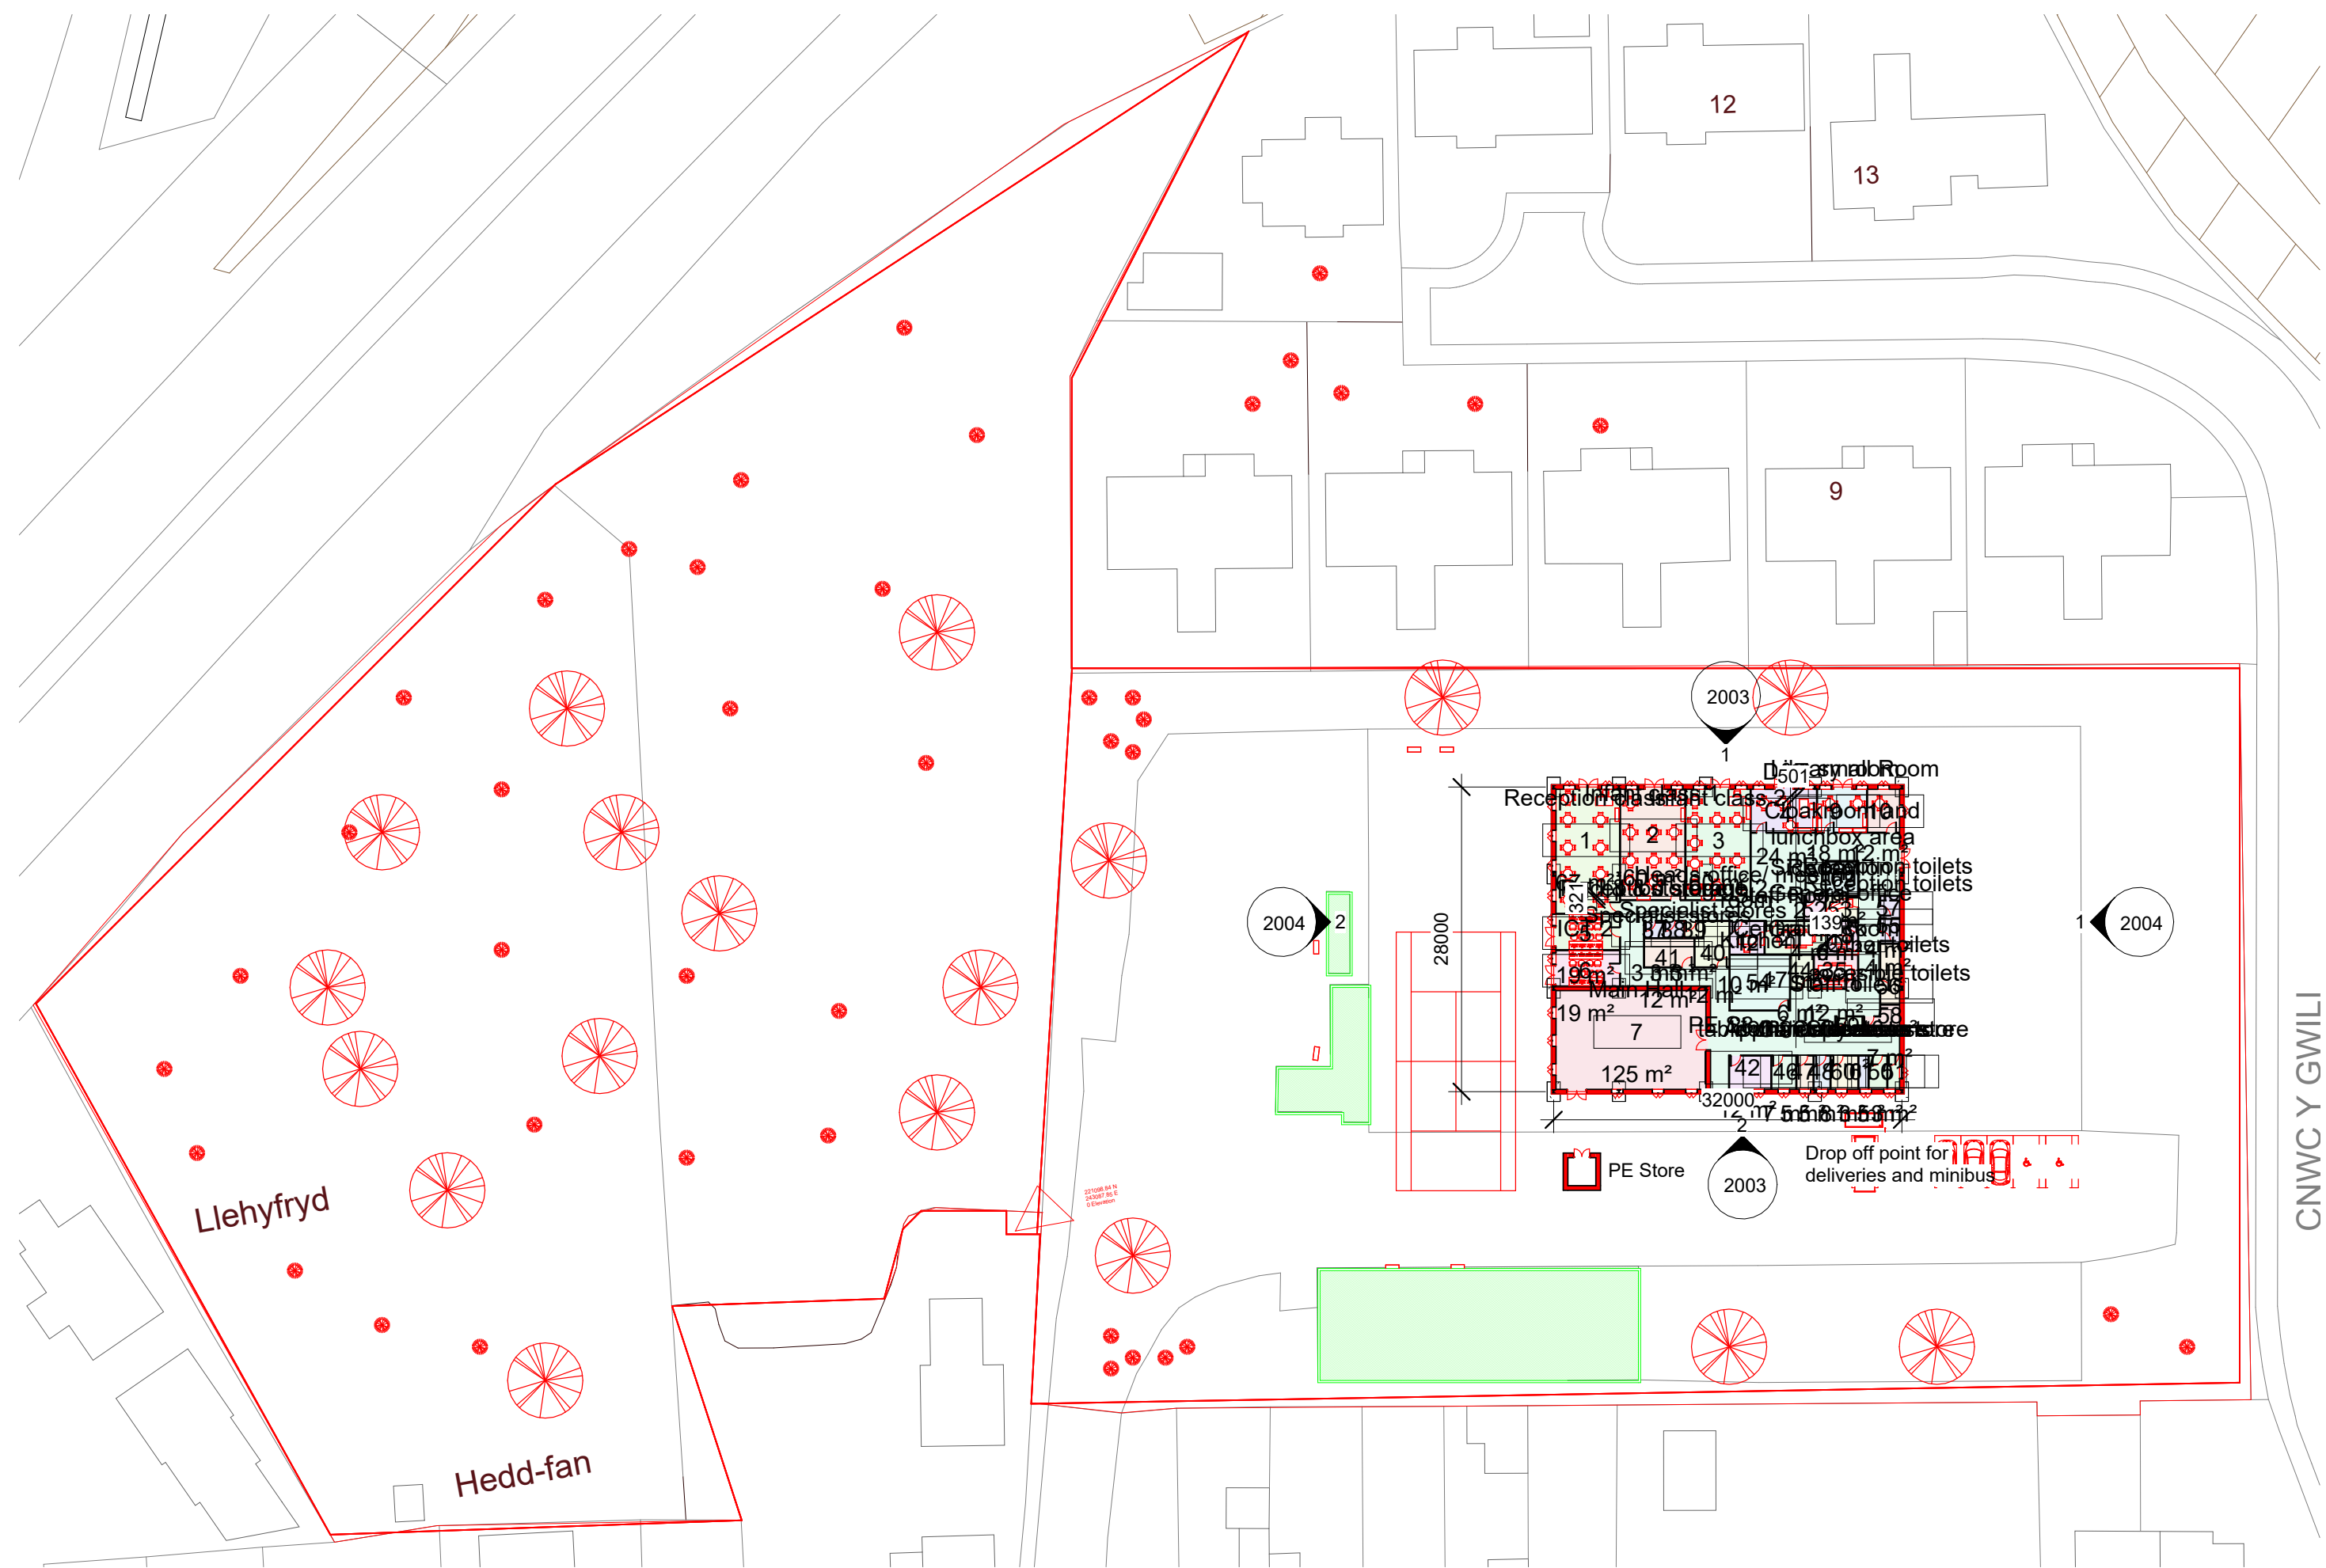

1 Works Plan
1 : 500

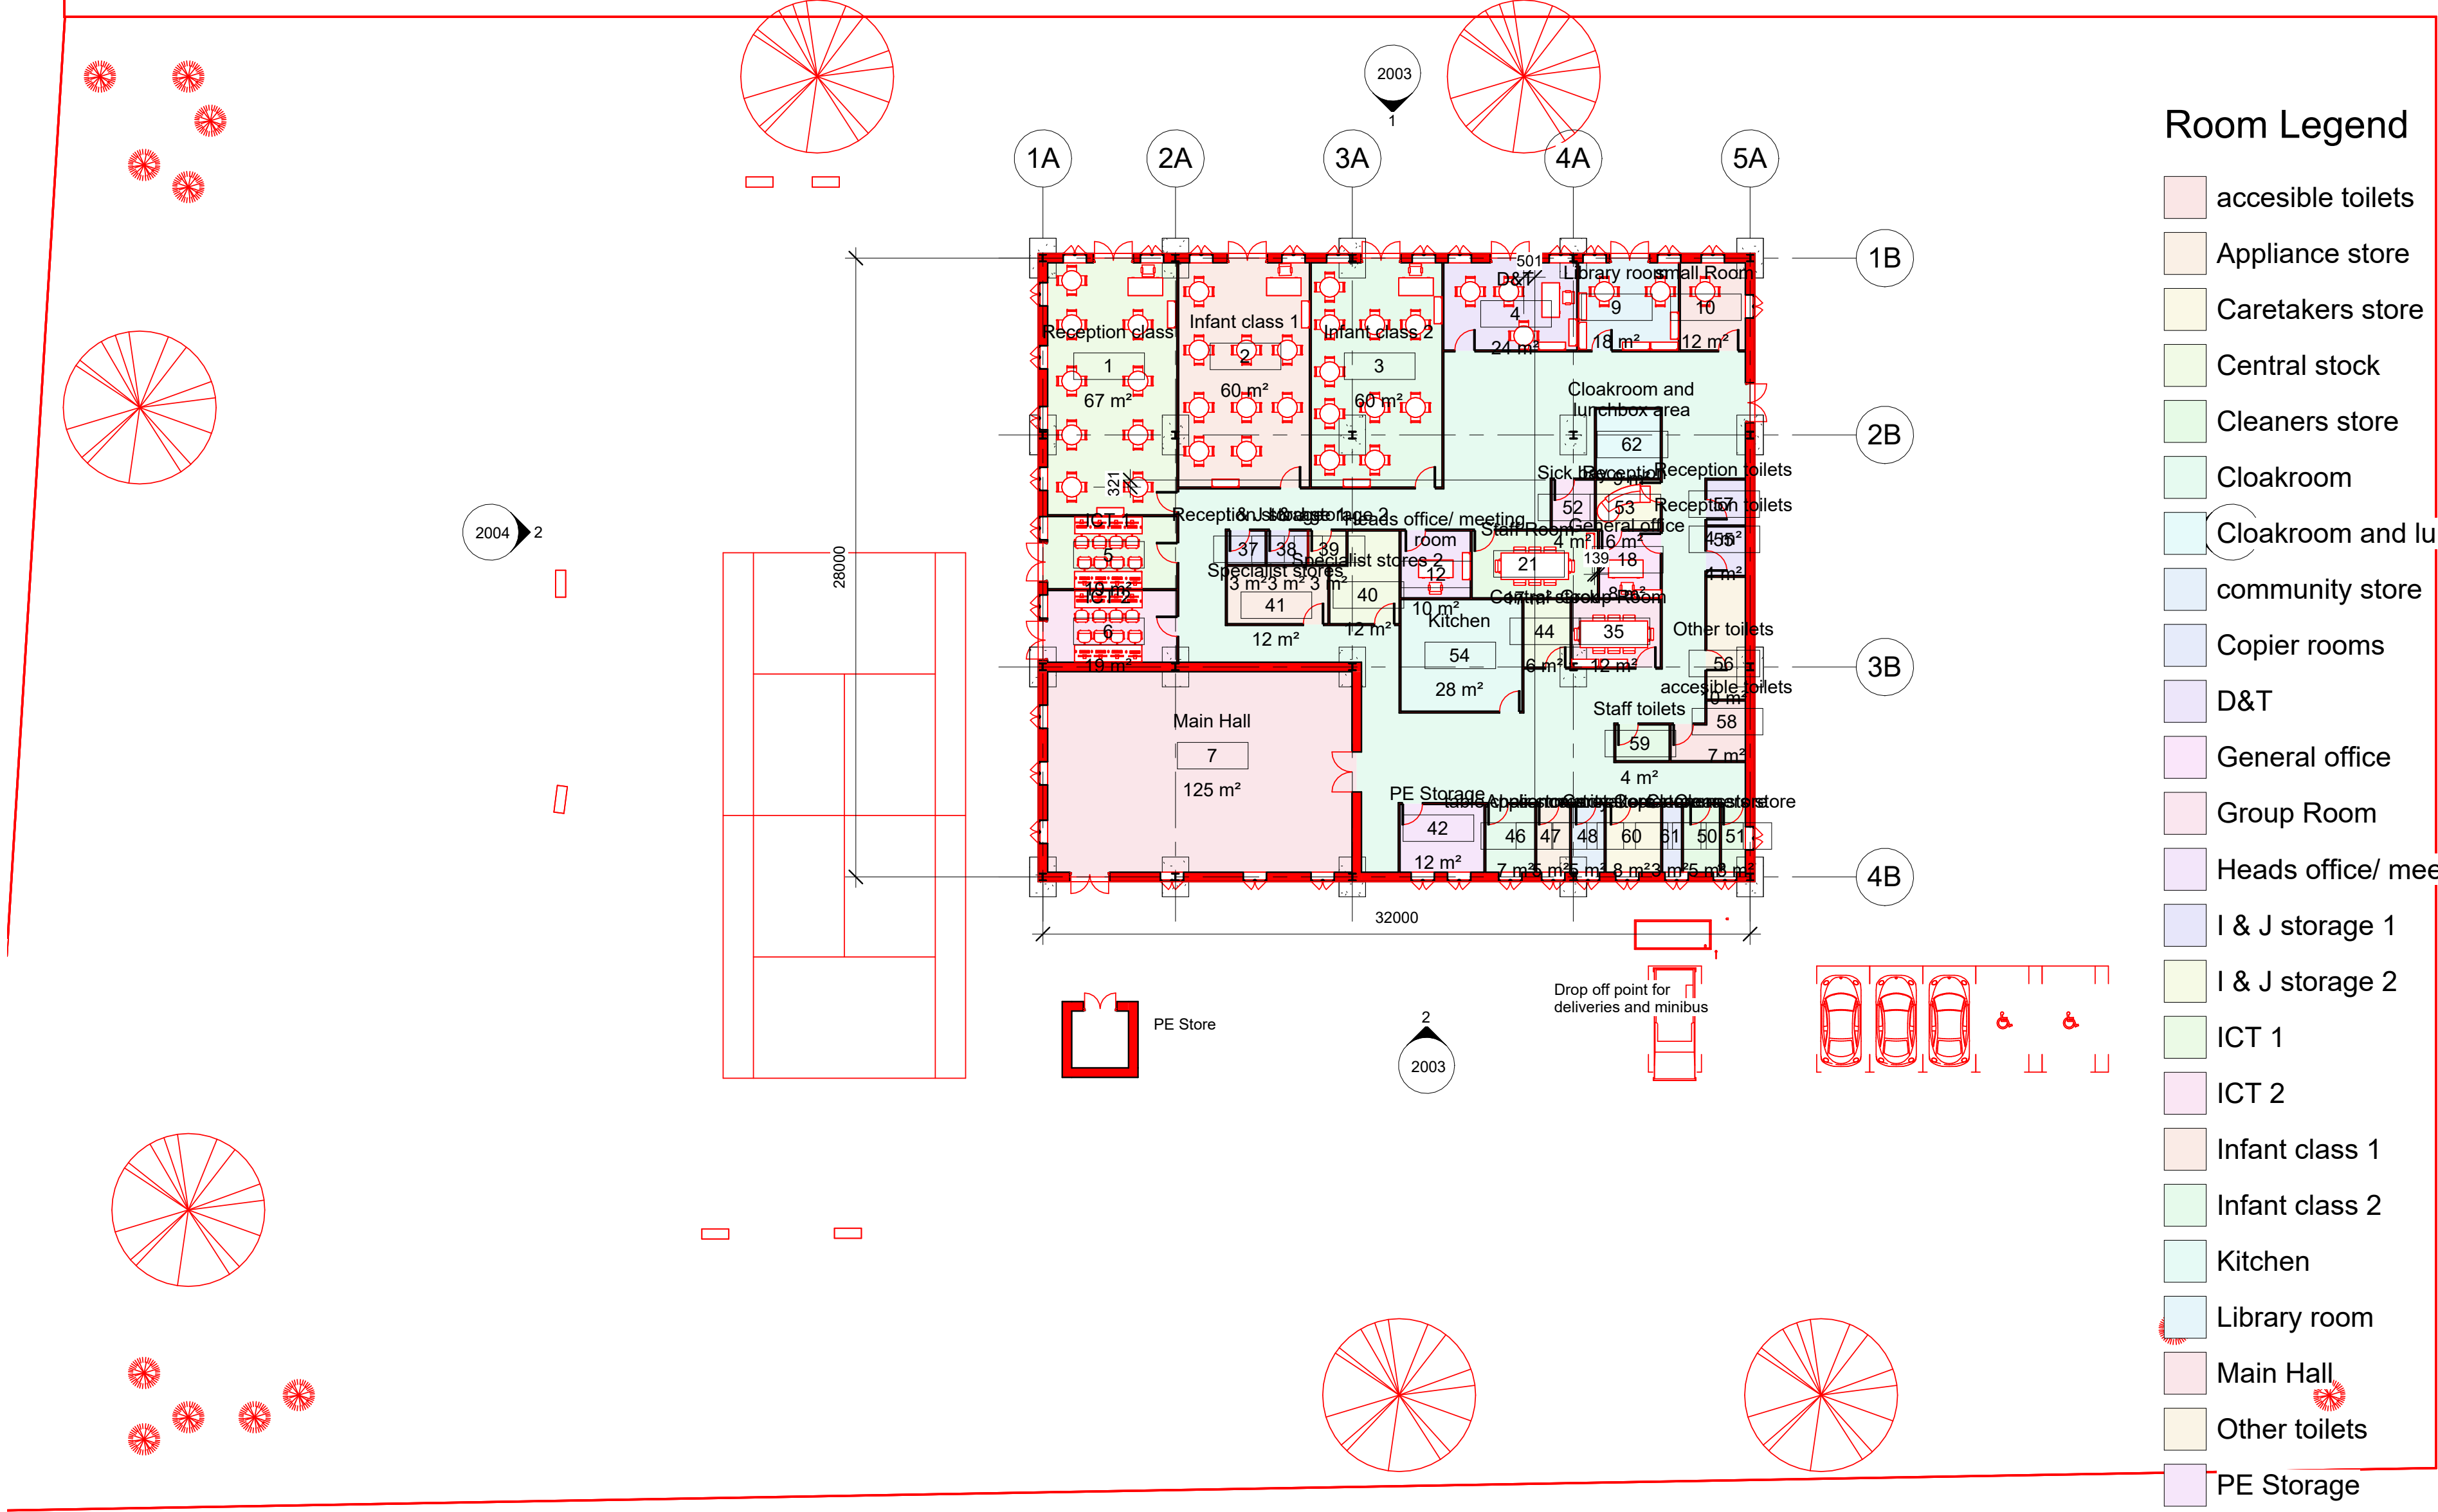

Room Legend

- acesible toilets
- Appliance store
- Caretakers store
- Central stock
- Cleaners store
- Cloakroom
- Cloakroom and lunchbox area
- community store
- Copier rooms
- D&T
- General office
- Group Room
- Heads office/ meeting room
- I & J storage 1
- I & J storage 2
- ICT 1
- ICT 2
- Infant class 1
- Infant class 2
- Kitchen
- Library room
- Main Hall
- Other toilets
- PE Storage
- Reception
- Reception class
- Reception storage
- Reception toilets
- Room
- Sick bay
- small Room
- Specialist stores
- Specialist stores 2
- Staff Room
- Staff toilets
- table chair stores

1 Proposed GA floor plan
1 : 200



1 North
1 : 200




2 South
1 : 200




1 East
1 : 200




2 West
1 : 200

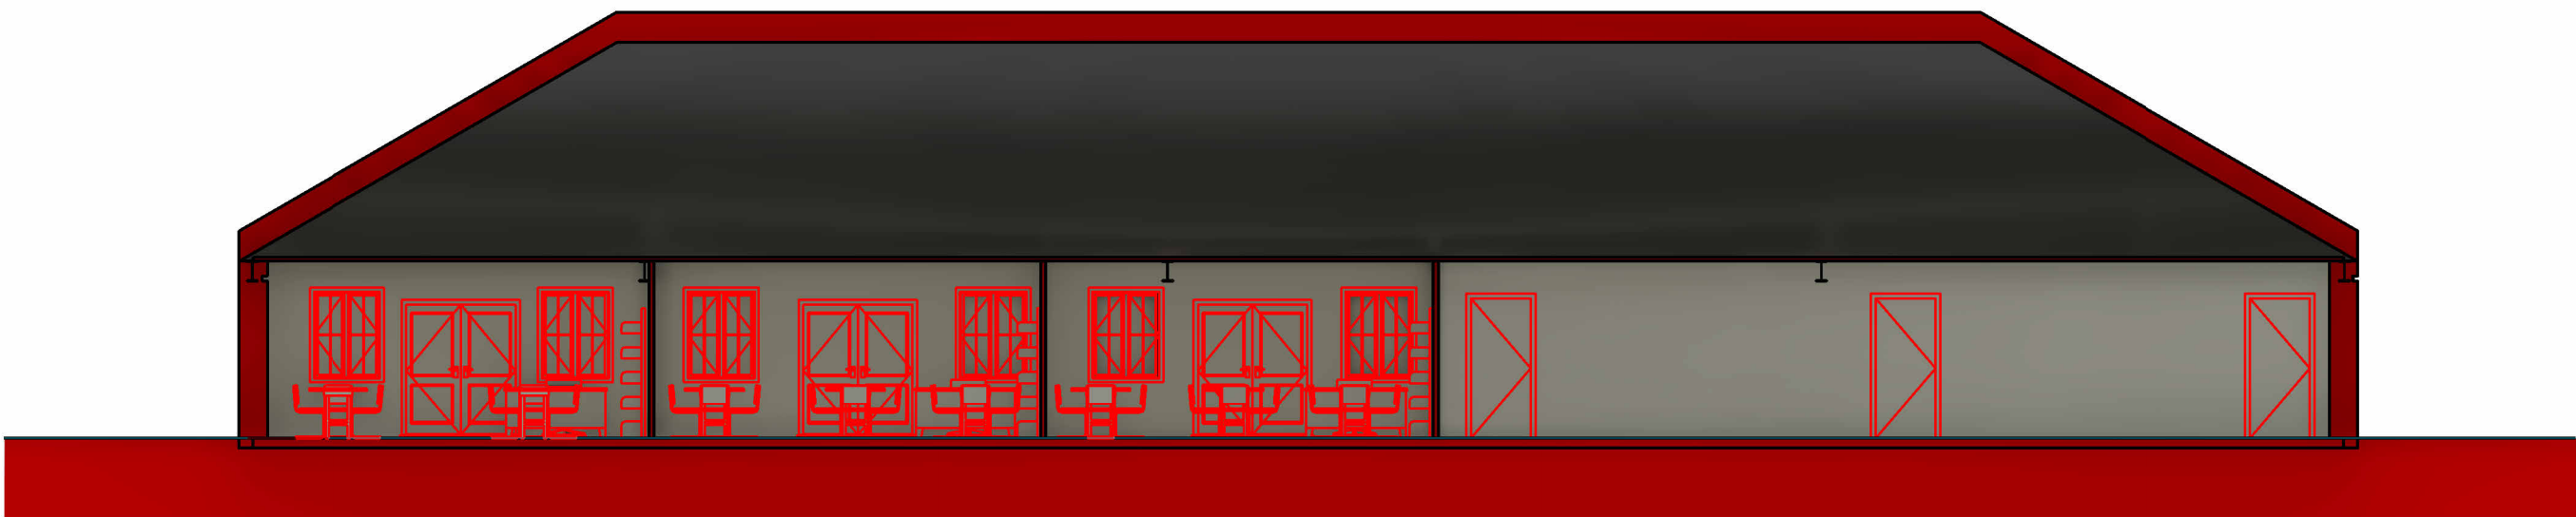


1 Long Section
1 : 100

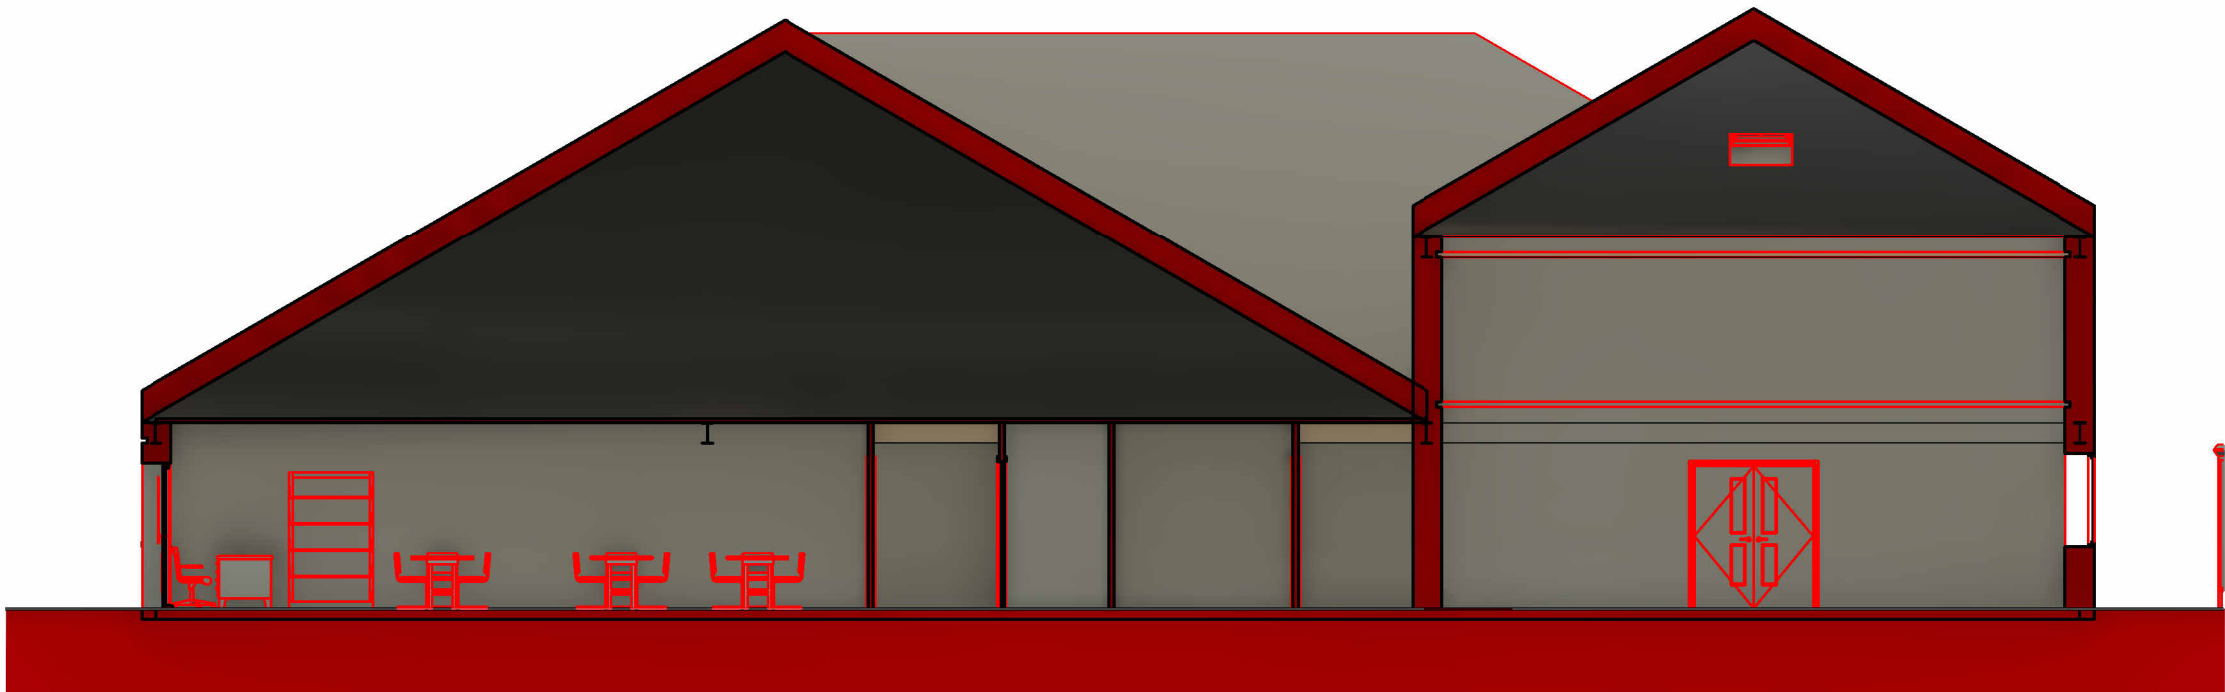

2 Short section
1 : 100

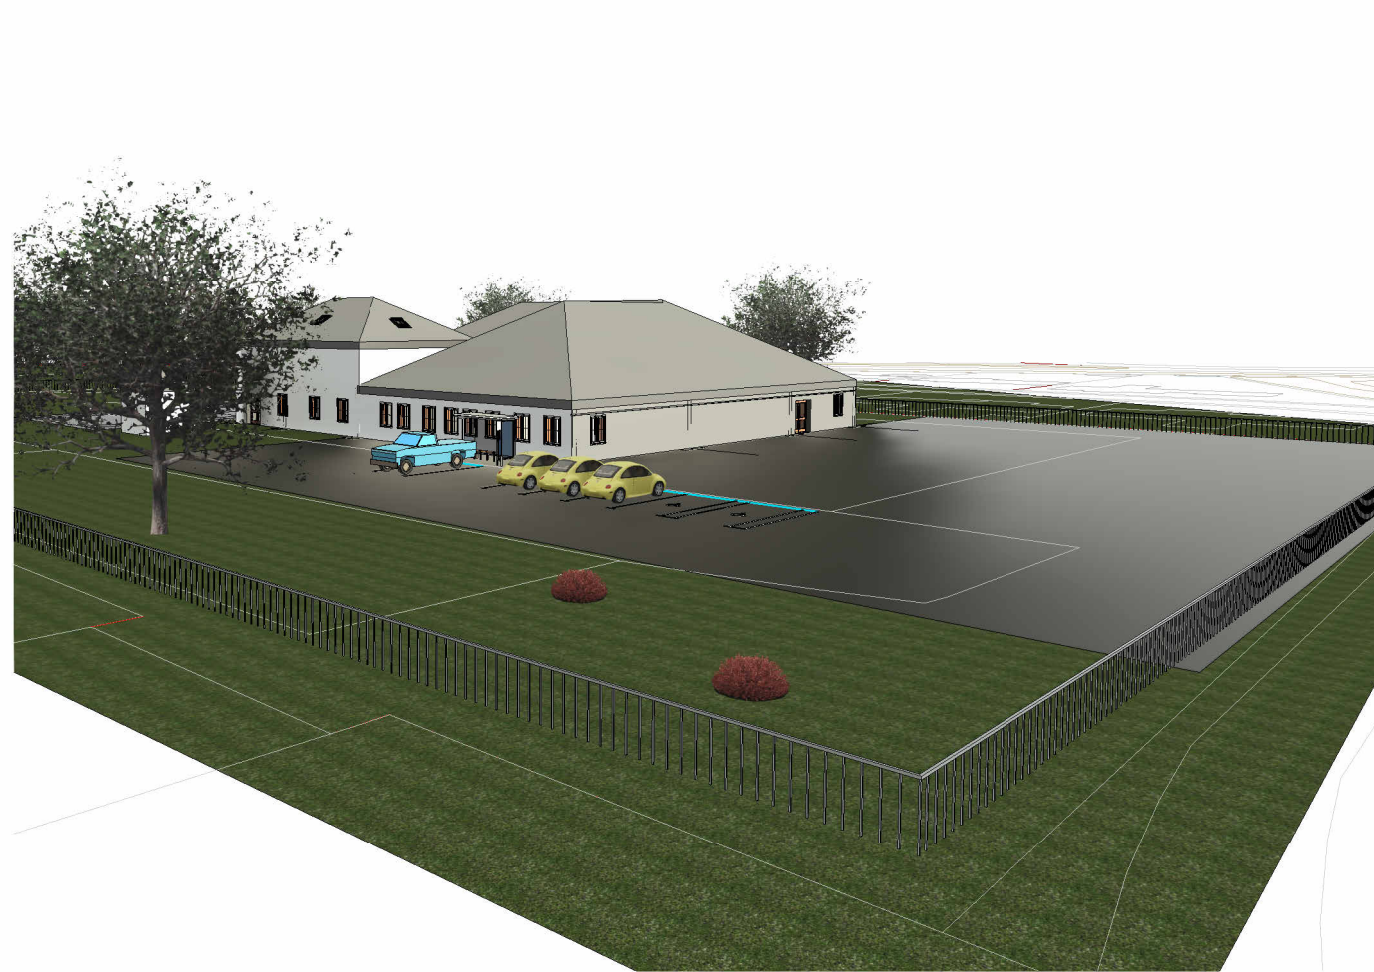


1 Carpark

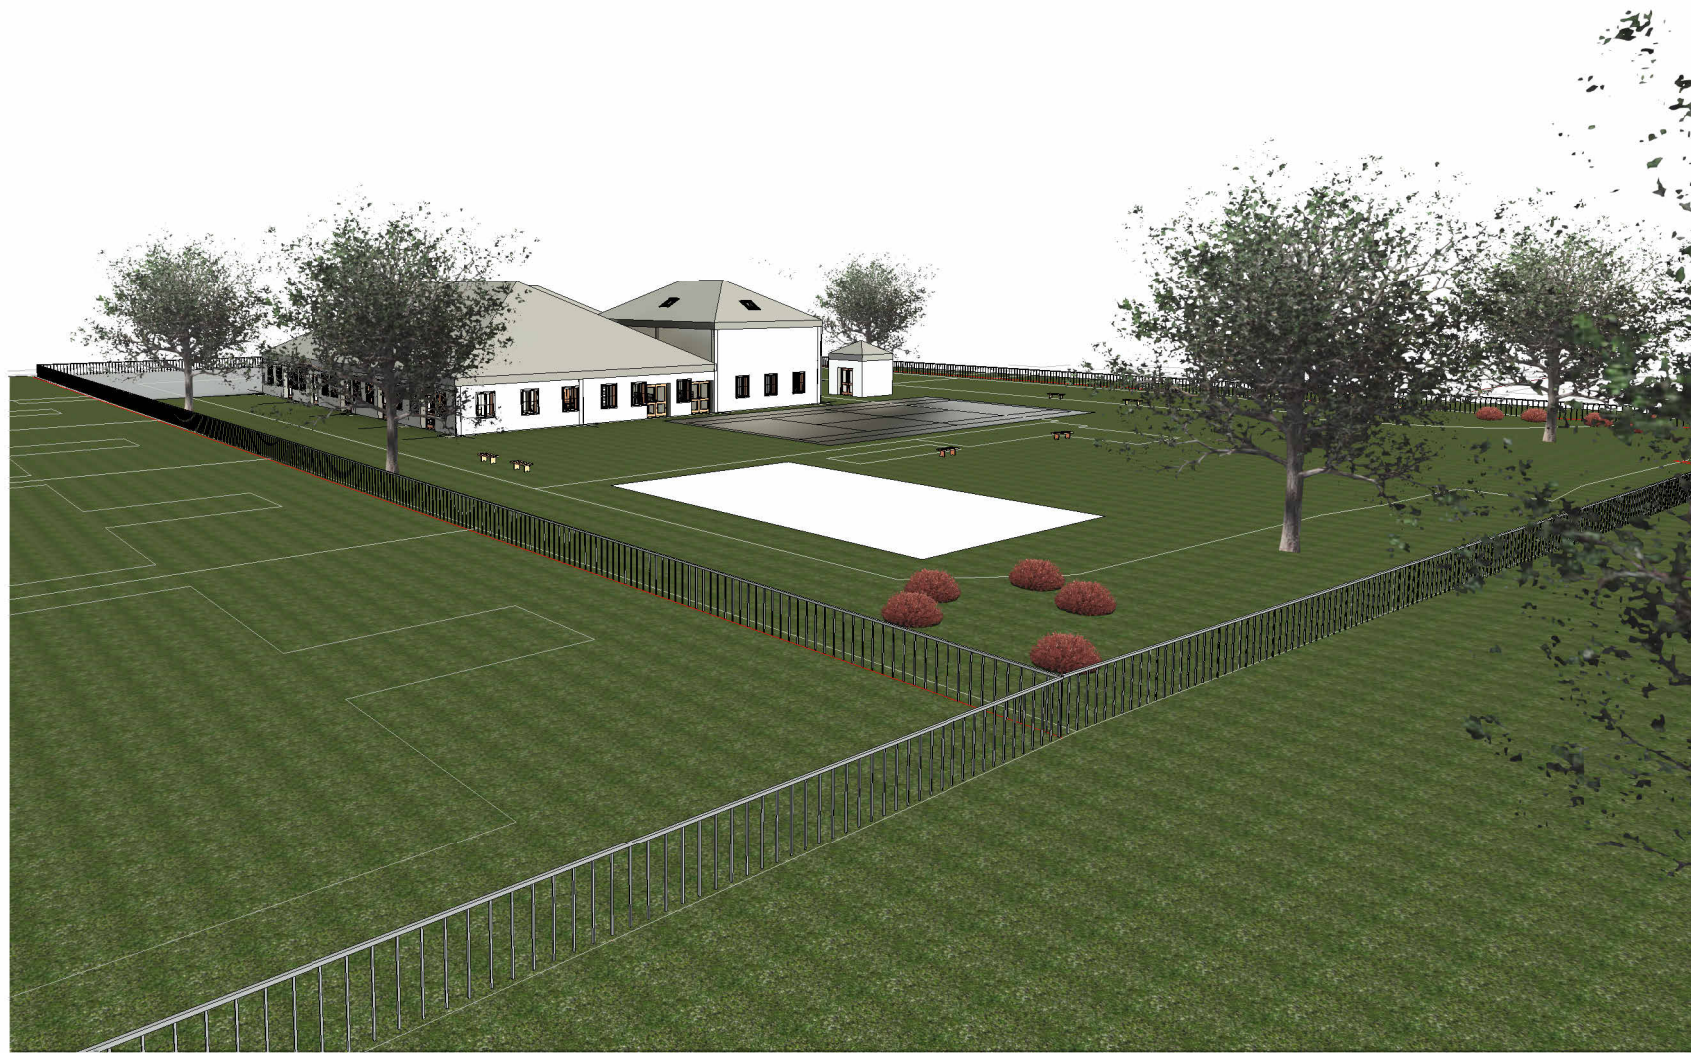


2 Playground




3 Reception class

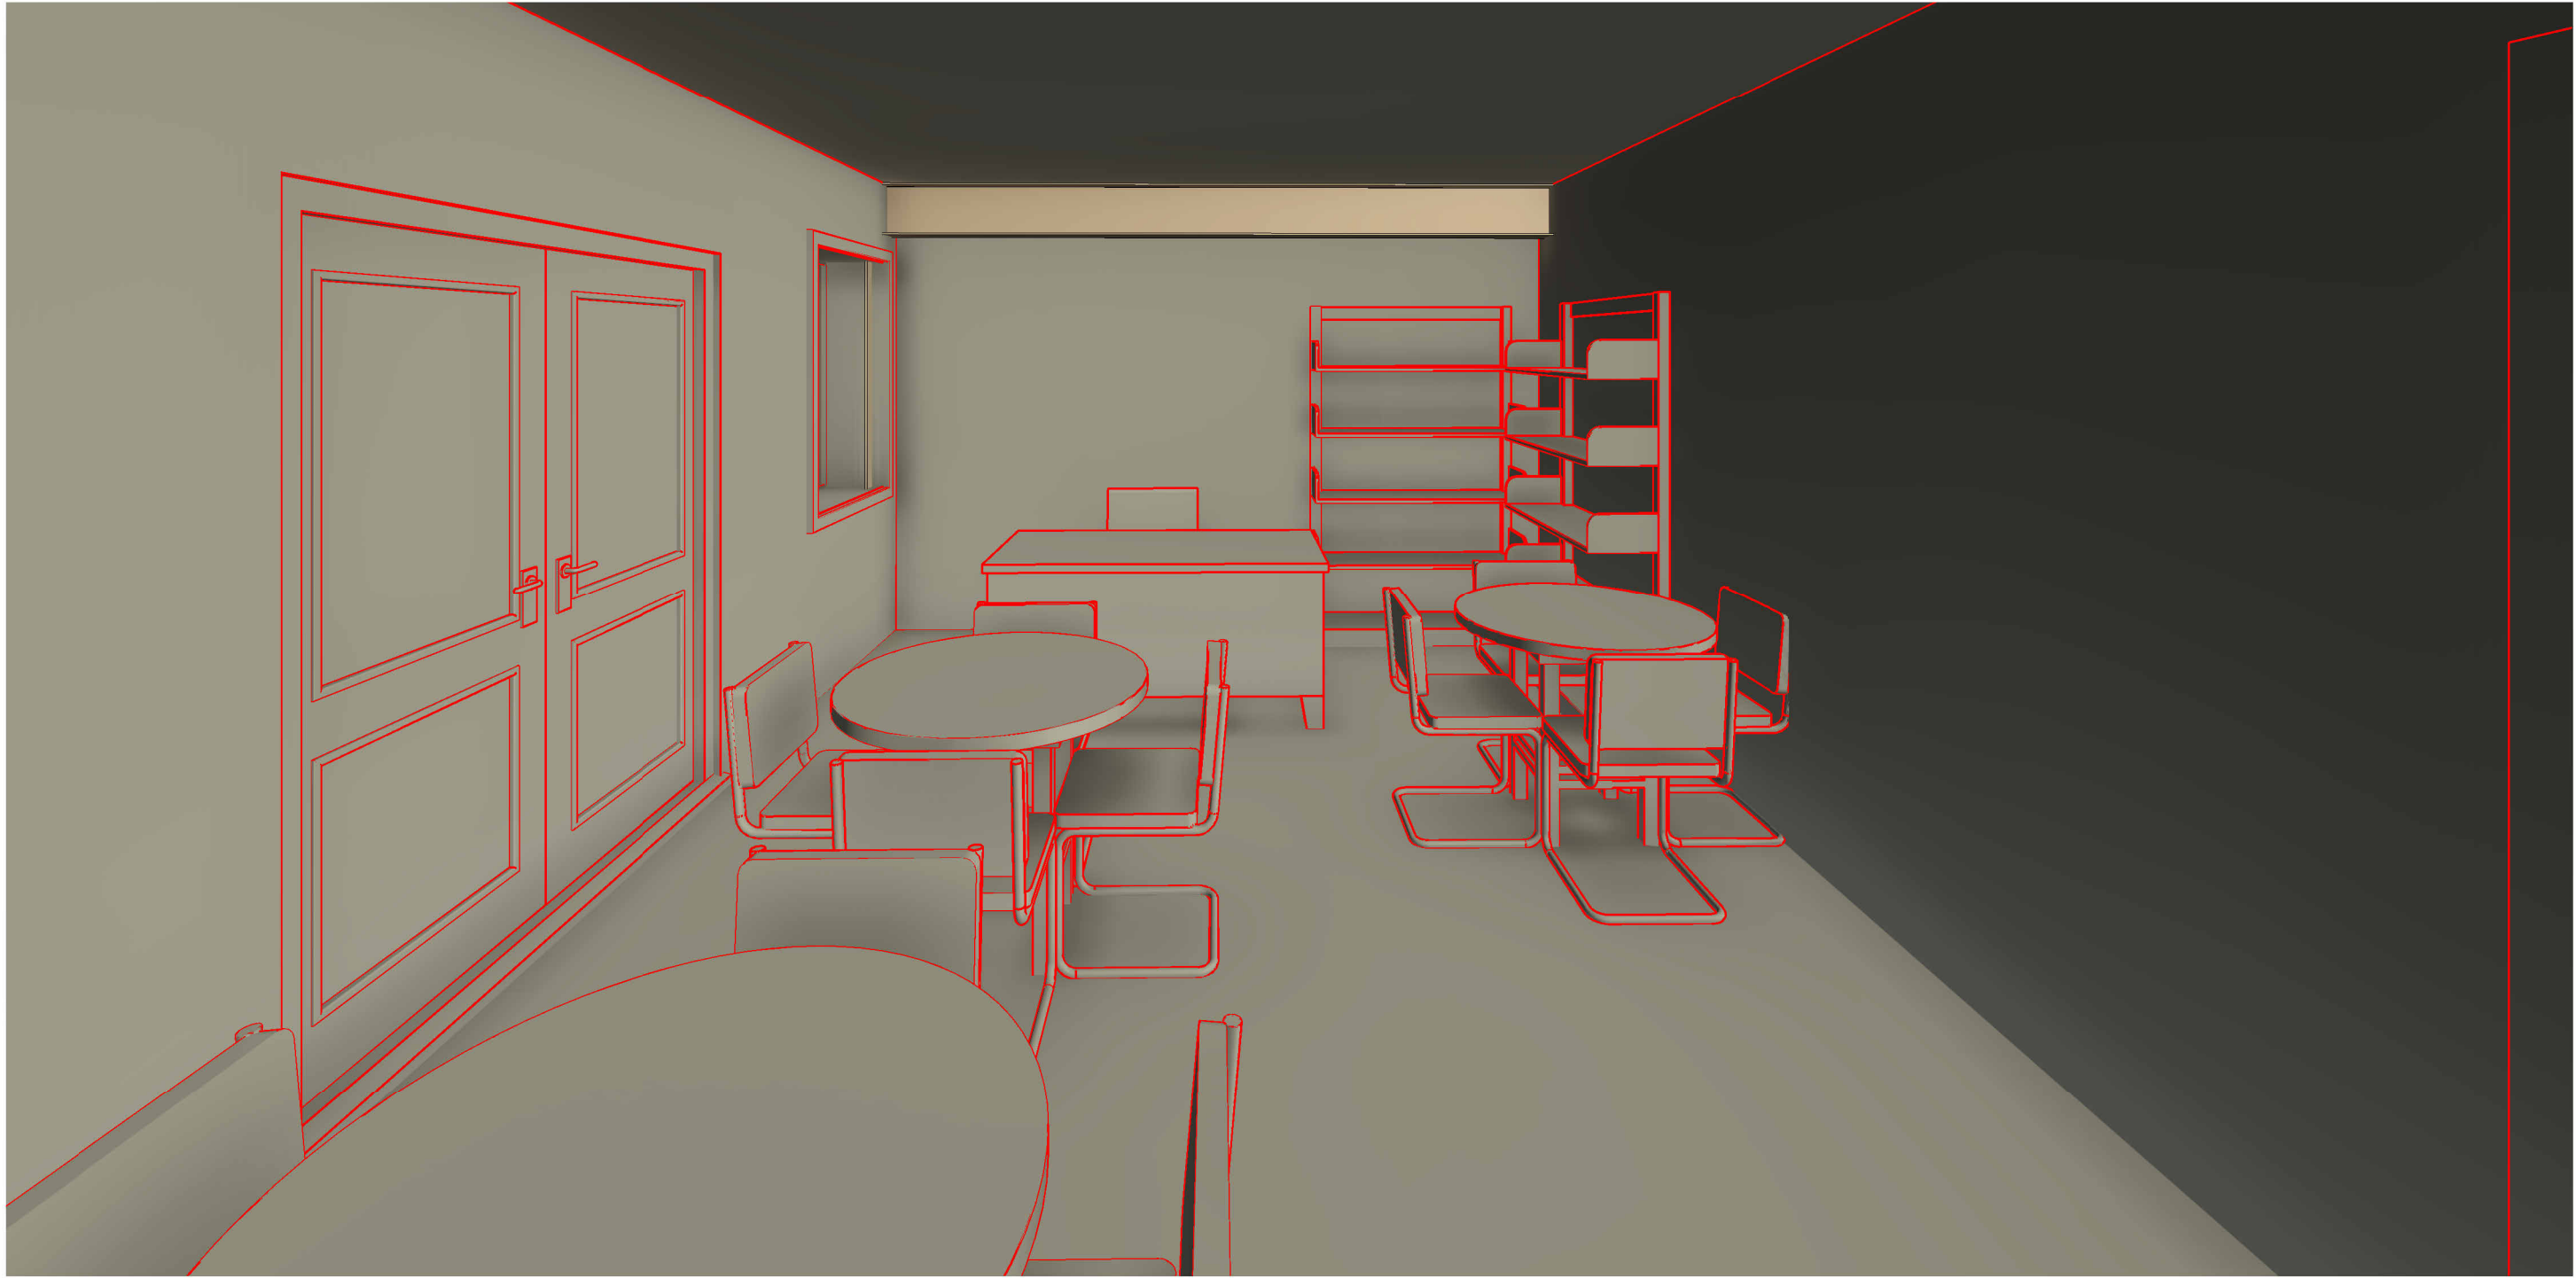


1 D+T Class

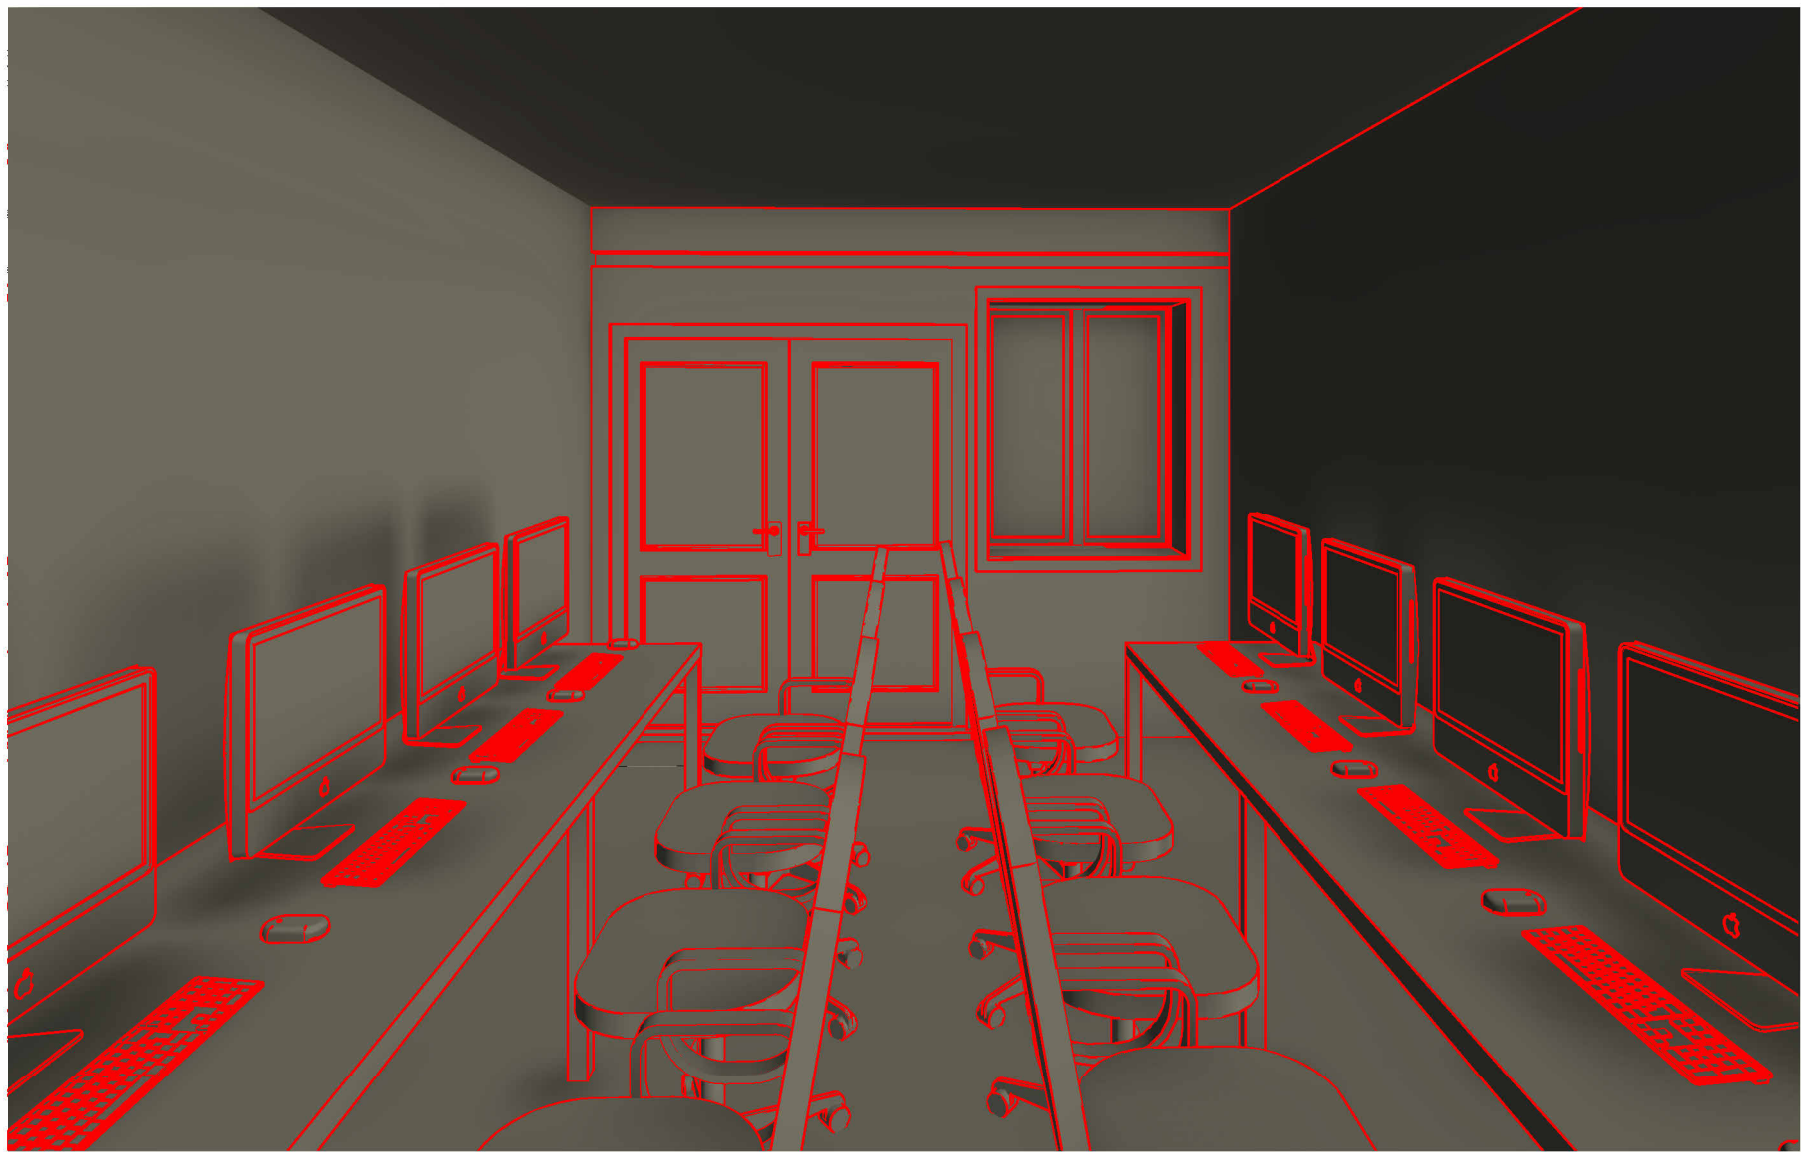

2 ICT Room

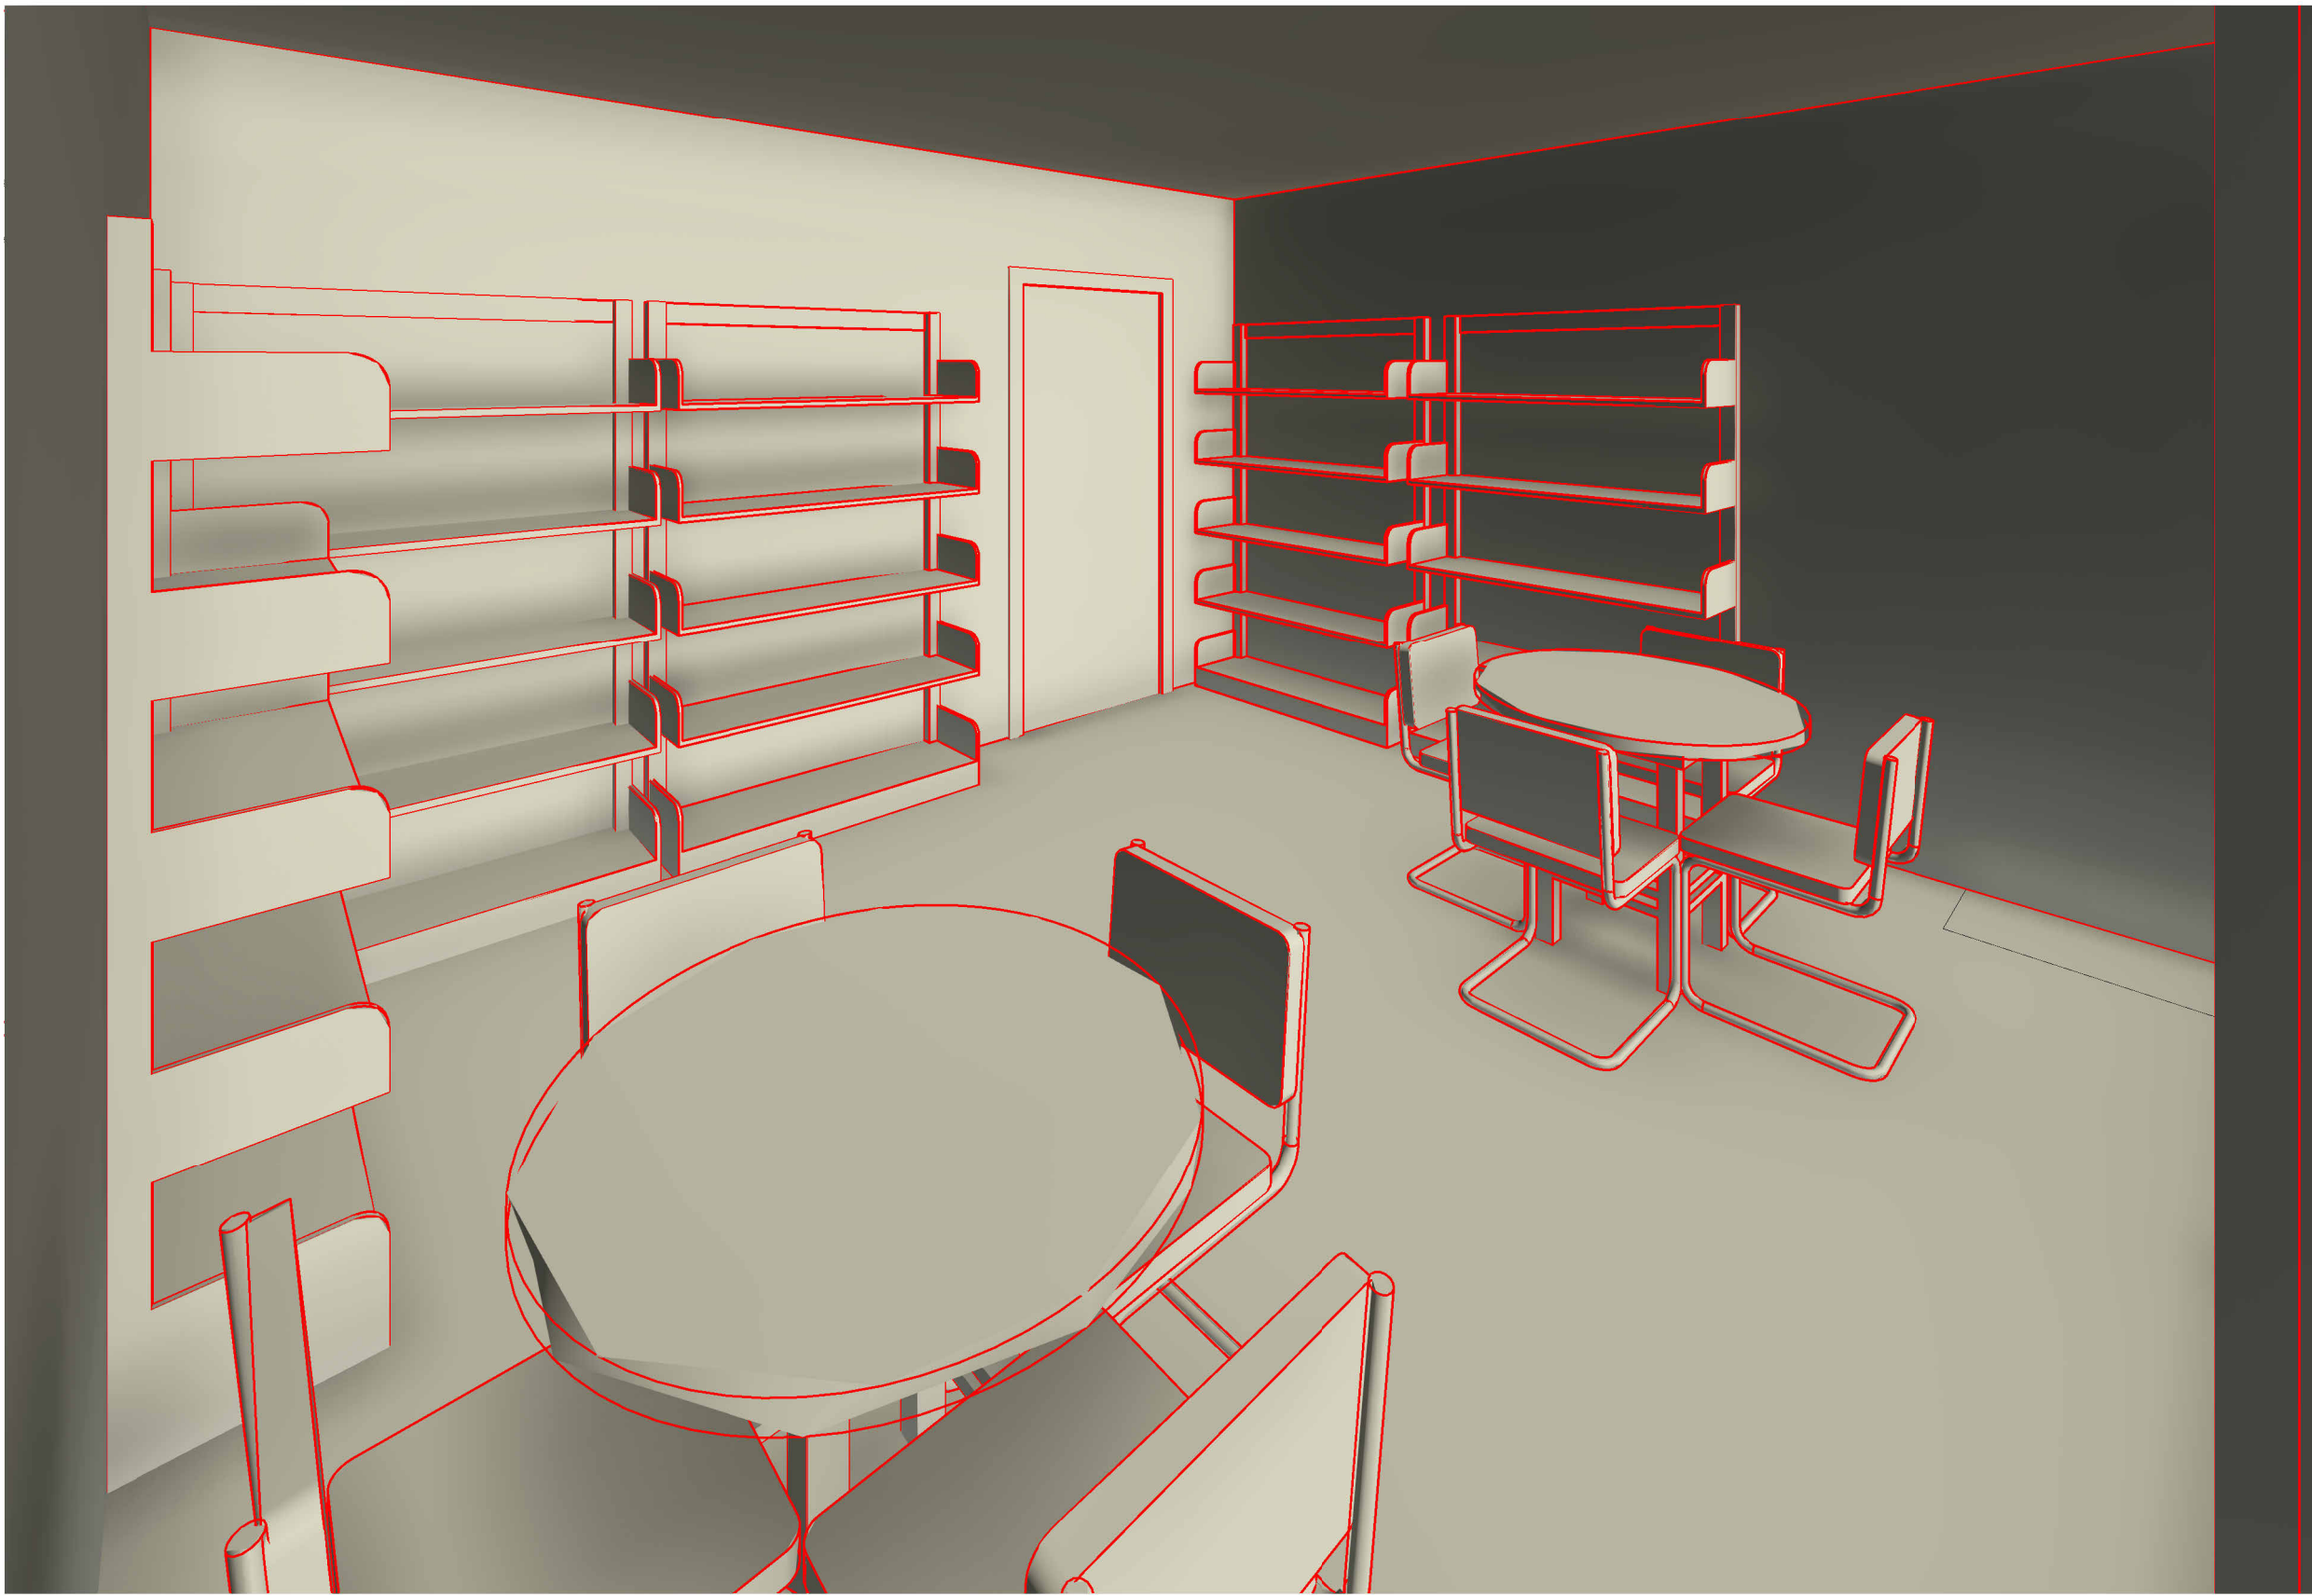

3 Library

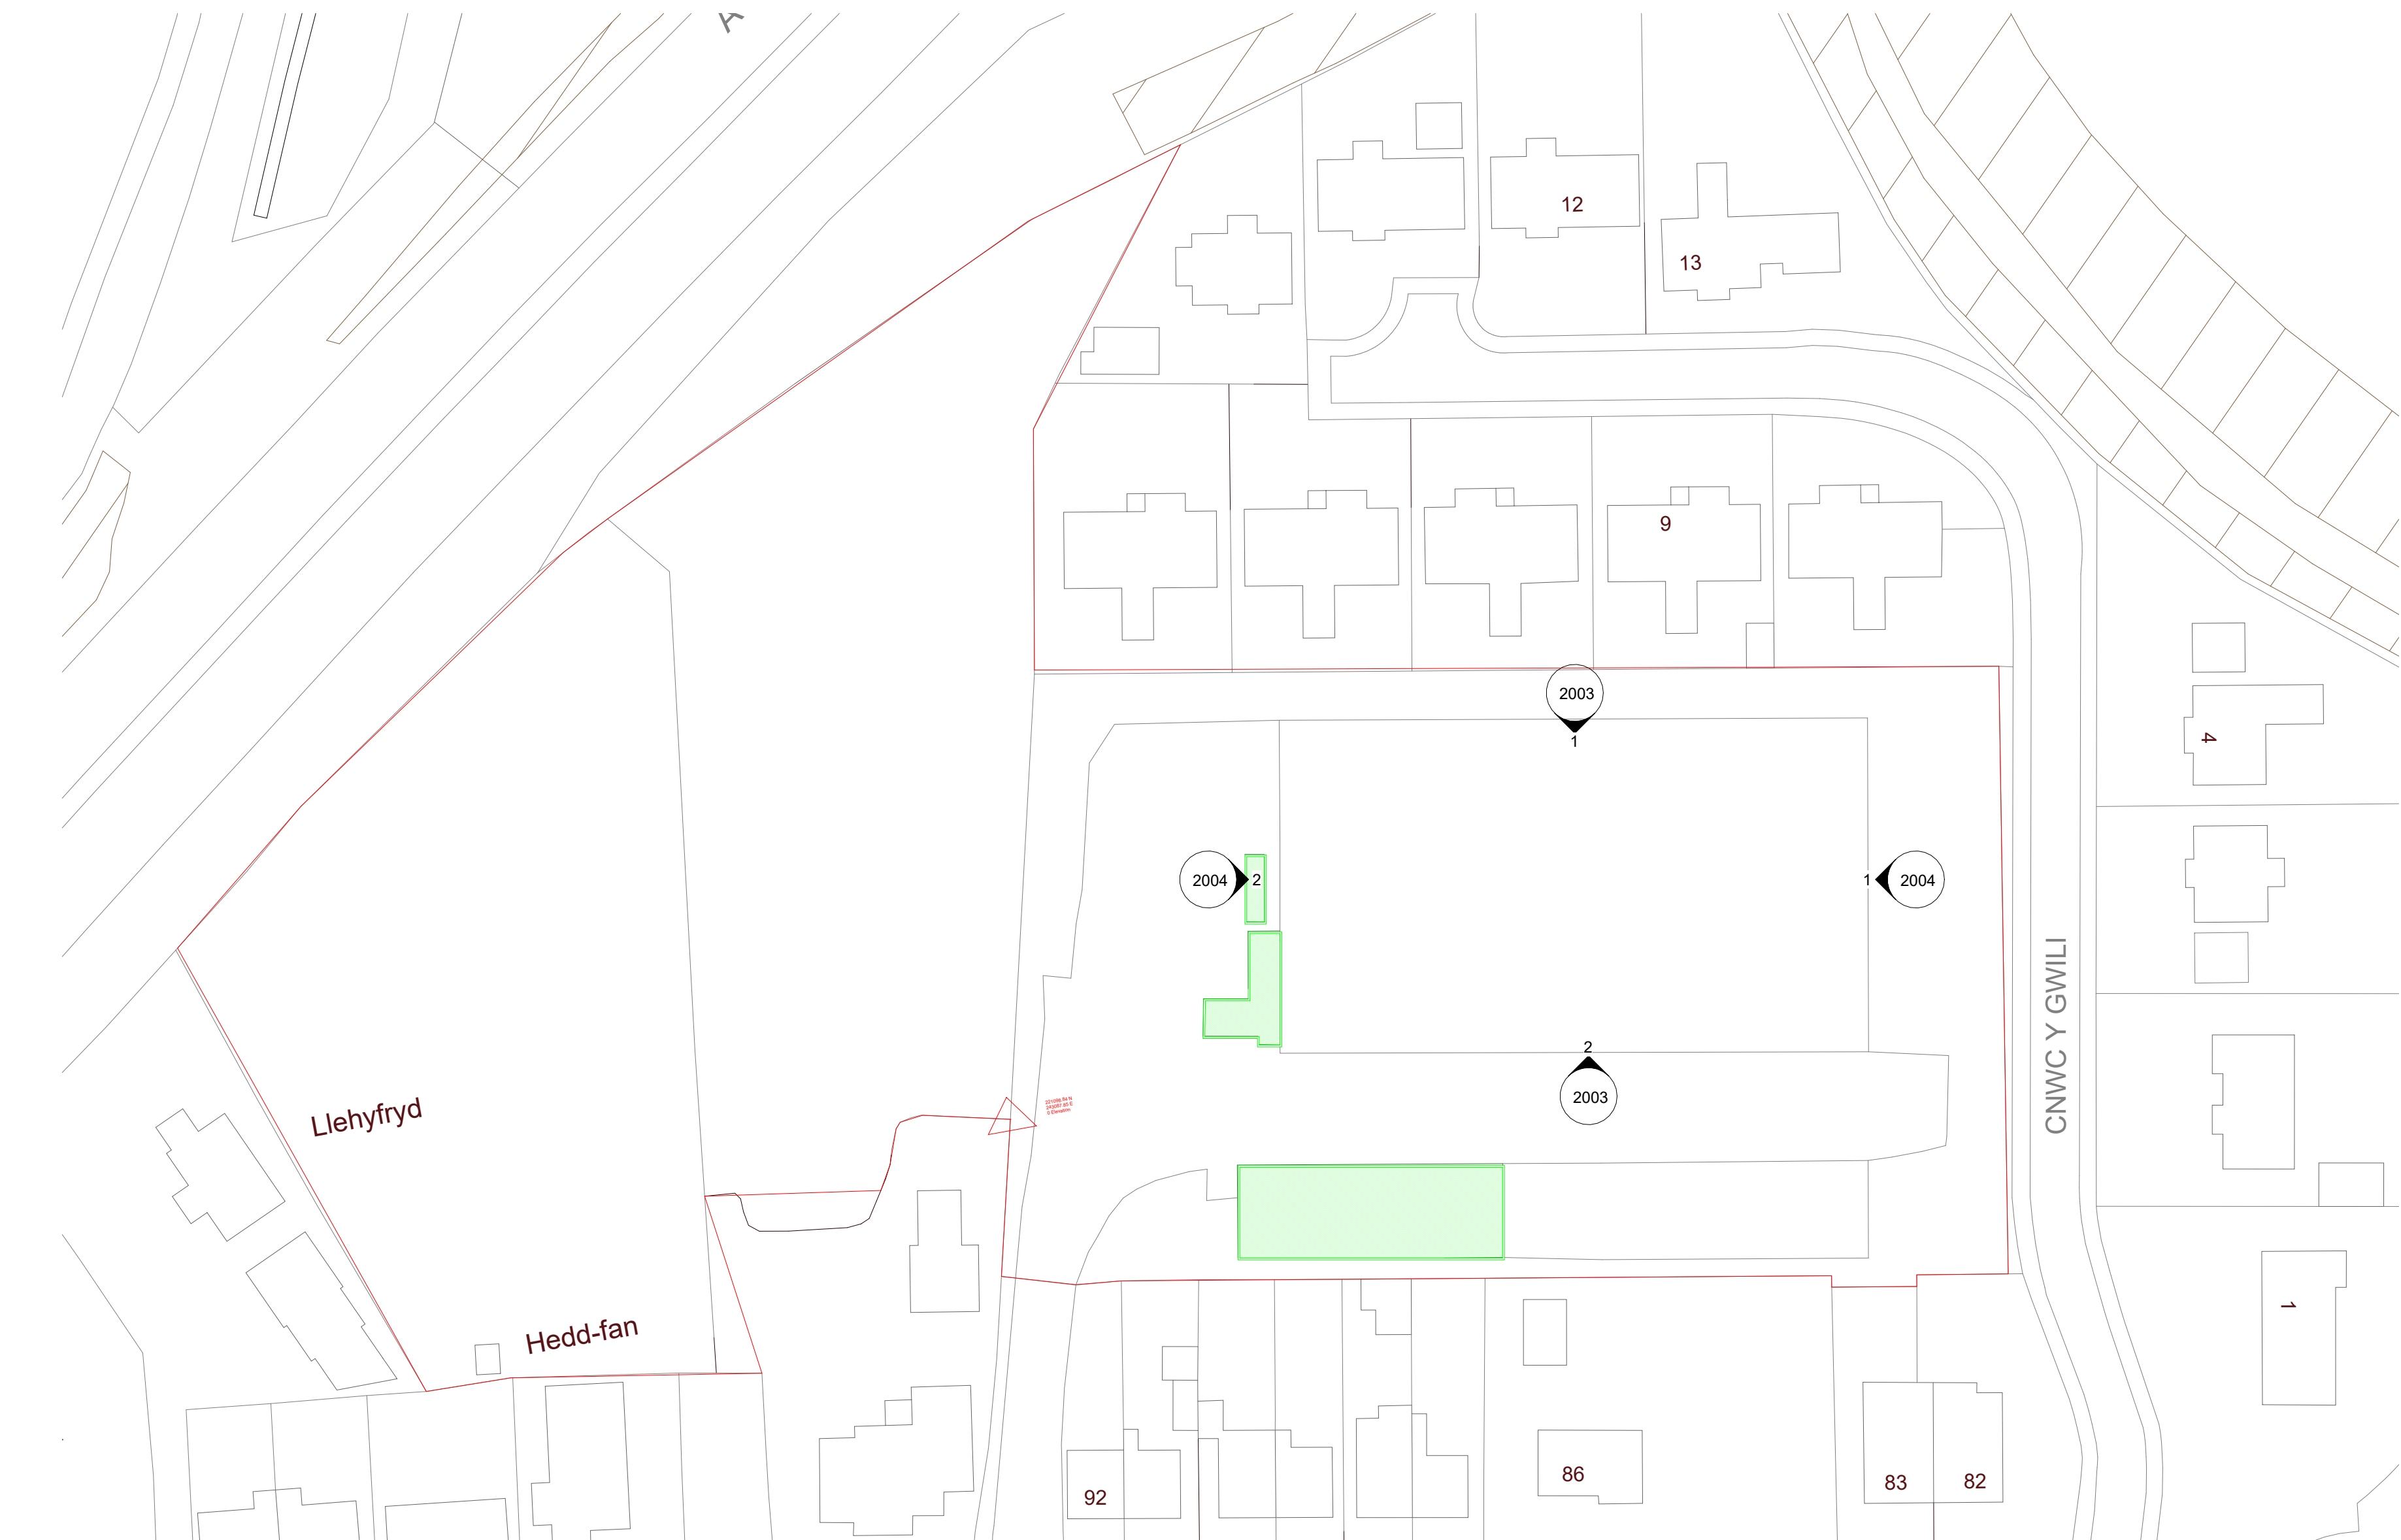

1 Existing and Demo
1 : 500