


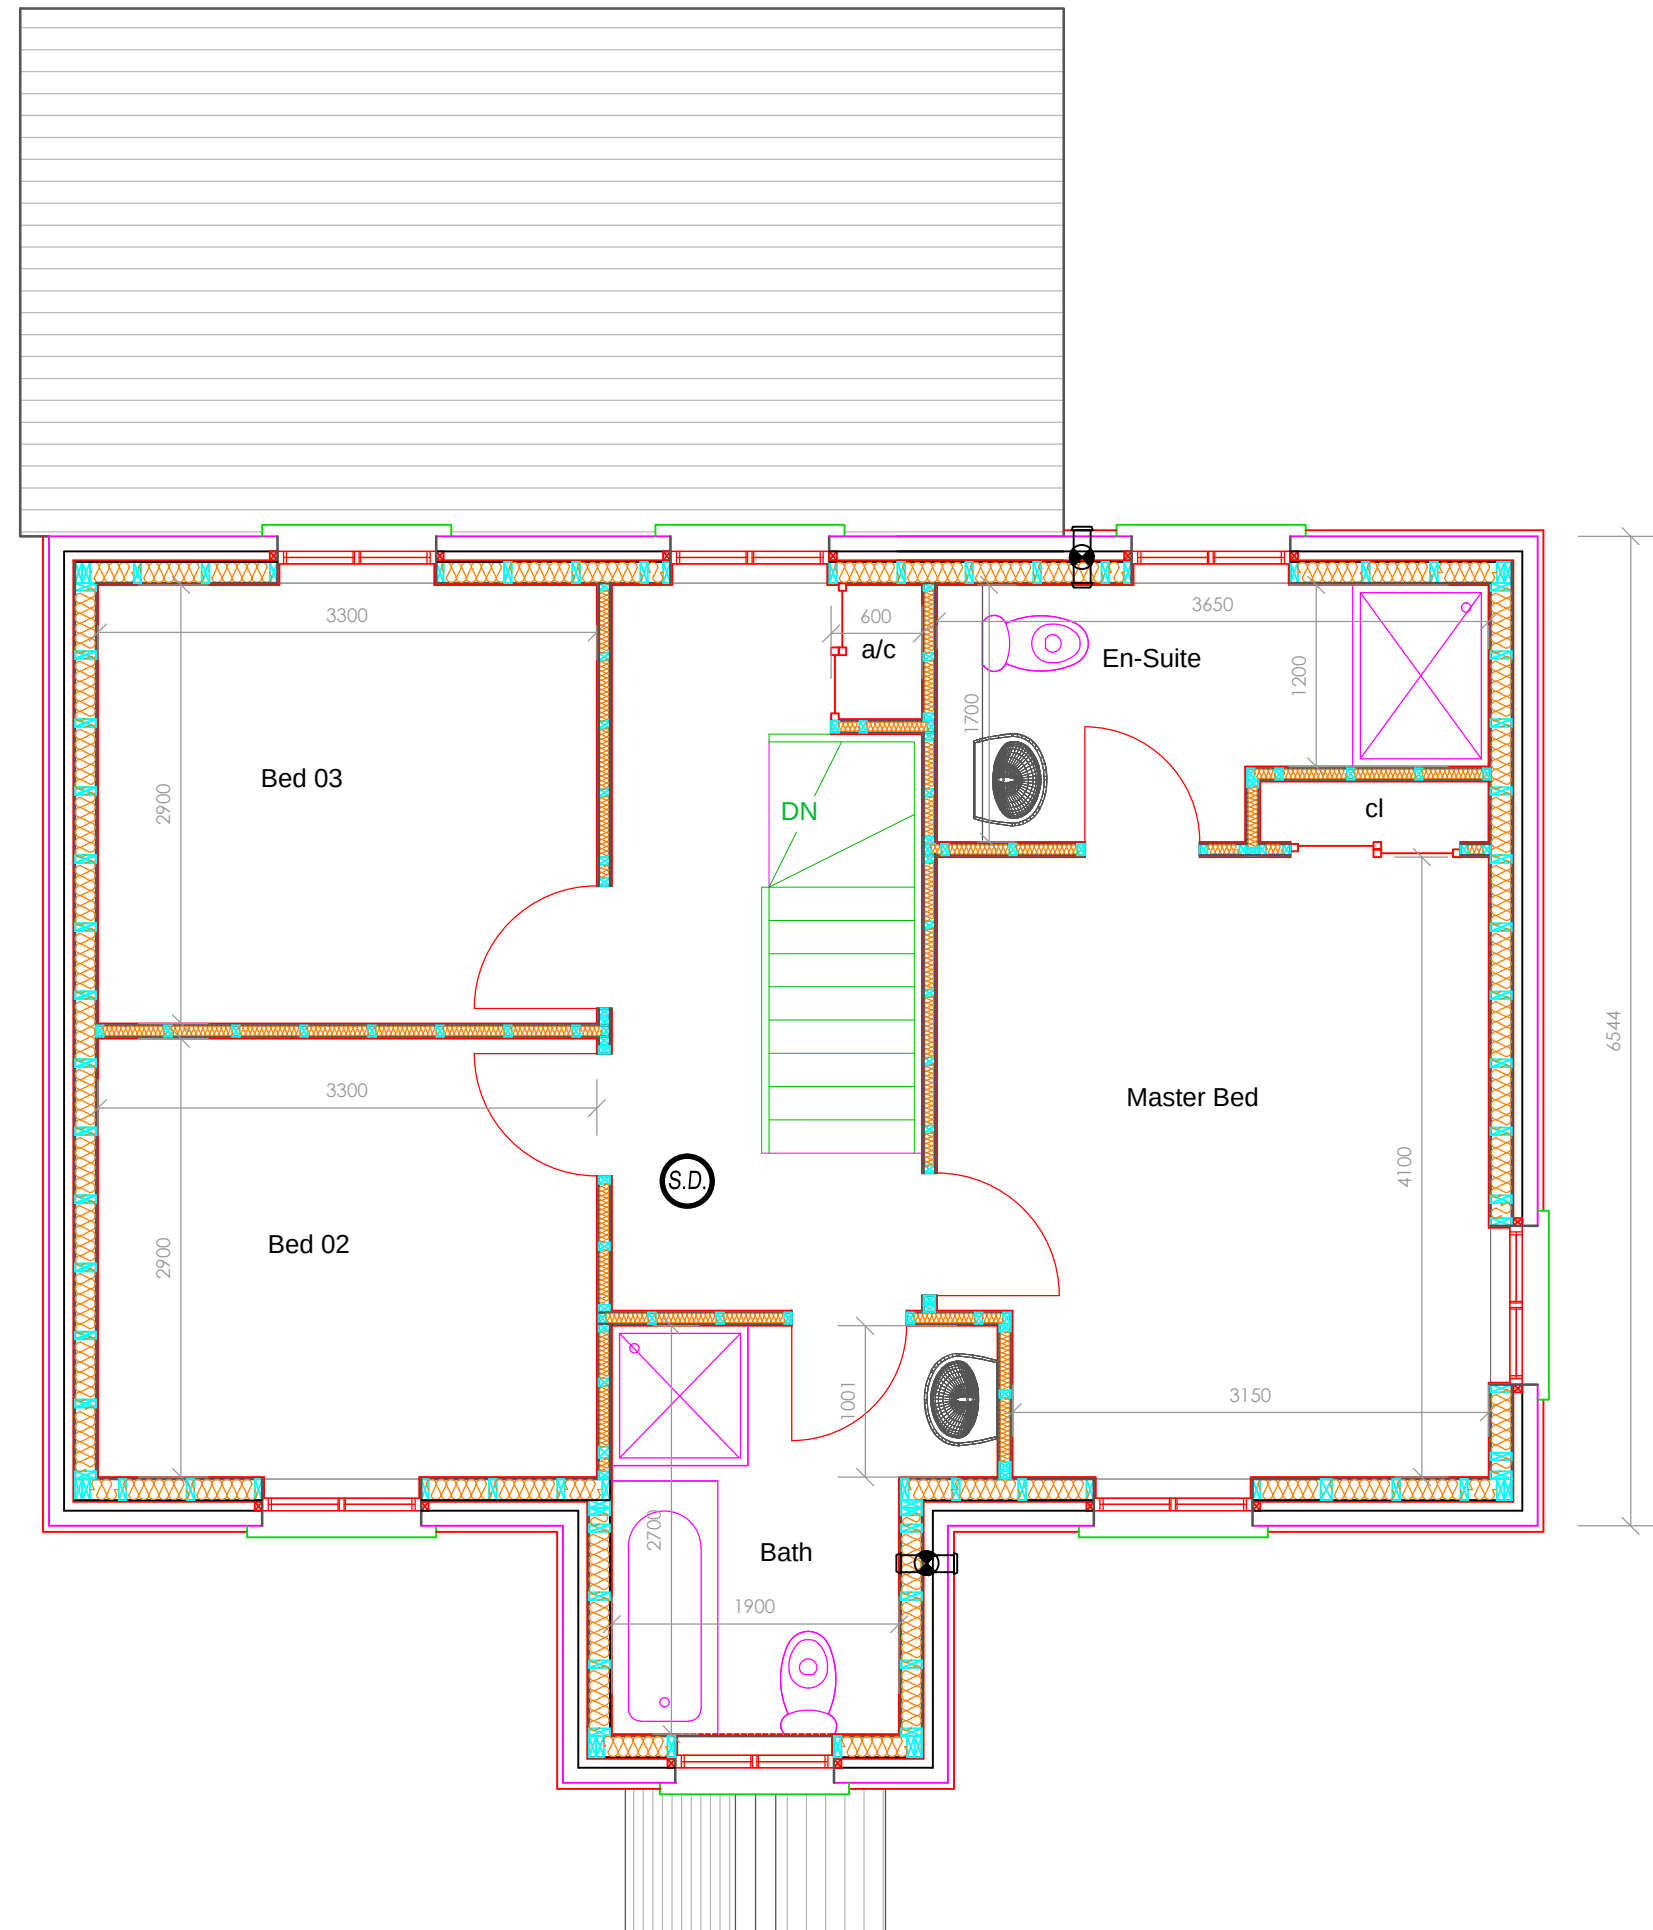

Designed by	Checked by	File name	Date	Scale 1:50	Client
Drawing Title First Floor Plan					Dwg No. 06