



Rev F 10.06.06 - Ground Floor Revisions
 Rev C 10.07.06 - General amendments
 Rev B 12.08.06 - site area amended, Rooms no. 129
 and no. 130 added to site plan
 Rev A 12.05.08 - D.M.A. and Room added

CWA	
J. W. ARCHITECTS	
100-101-102-999-1000	

Area = 941.5m²

1:100@A1 = 1:200@A3.

Total

Hotel

$$\text{area} = 567\text{m}^2 + 941.5\text{m}^2$$

$$+ (1050 \times 3)$$

$$= 46585\text{m}^2$$

$$\approx 4.750\text{m}^2$$

$$6\text{m} \times 3\text{m} = 18\text{m}^2 + 22\text{m}$$

$$+ 3.5\text{m} + 19\text{m} +$$

$$34\text{m} \times 27\text{m} +$$

$$18\text{m} \times 6\text{m} + 11\text{m}$$

$$4\text{m} = 336.5\text{m}$$

$$29\text{m} \times 4\text{m} = 116\text{m}$$

458.5m



Internal Walls

458.5m

941.5m²
as roof
area.

Rev G 24.08.08 - Interconnecting Rooms added.
Rev F 18.08.08 - Ground Floor Revisions
Rev C 10.07.08 - Rooms increased to 120. General amendments
Rev B 13.06.08 - all area approved. Rooms 101, 120
now attached to restaurant from cashbar plan - yard area amended
Rev A 12.05.08 - Stair and lift area amended
Window openings added. Doors and floors added

CWA	
C. W. ARCHITECTS	
100, 101, 102,200	
100, 101, 102,200	
SP126 - P06	

Hand-drawn floor plan of a hotel building, showing room layouts, corridors, and service areas. The plan is divided into several sections with dimensions and area calculations.

Top Section:

- Overall width: 22m
- Overall height: 7.4m
- Room numbers: 94, 95, 96, 97, 98, 99, 100, 101
- Labels: HOTEL STAIR SSL 14,000, Dis Refuge, Smoke Shaft

Middle Section:

- Overall width: 12.8m
- Overall height: 11m
- Room numbers: 89, 90, 91, 92, 93, 94, 95, 96, 97, 98, 99, 100, 101, 102
- Labels: HOTEL: SSL 20,000, Interconnecting Pair 97, Interconnecting Pair 98

Bottom Section:

- Overall width: 22m
- Overall height: 14m
- Room numbers: 81, 82, 83, 123
- Labels: HOTEL STAIR SSL 20,000, Dis Refuge, Smoke Shaft, HOTEL: SSL 20,000

Area Calculations:

- Top Section: $22 \times 7.4 = 162.8 \text{ m}^2$
- Middle Section: $12.8 \times 23.2 = 296.96 \text{ m}^2$
- Bottom Section: $14 \times 5.8 = 81.2 \text{ m}^2$

Other Dimensions:

- Top Section: 3m, 11m, 17.2m, 20m
- Middle Section: 12.8m, 23.2m, 17.2m, 20m
- Bottom Section: 14m, 22m, 20m

$$\begin{array}{r} 228m + \\ 129m + 22x \\ 19m + 2m \\ 30m + 11m \\ 36m + 21m \\ 13m \\ \hline 511m \end{array}$$

CWA C. W. ARCHITECTS Commercial Buildings, 1 Post Street, Suite 1200 San Francisco, California 94102	
Project No.	
Project Name: Midwest 1150 Development - S-1	
Drawing Title	
Site A14A - Fourth Floor Plan	
Project No. 1150 P05	North 1" = 40' @ A-2 Date 1/27/88
	Drawn by Date 1/27/88

$$29.7 \text{ m} \times 51.2 \text{ m} = 1520.64 \text{ m}^2$$

$$\text{Less } (296.96 \text{ m}^2 + 81.2 + 30 + 43 + 22.2)$$

$$1047.28 \text{ m}^2 \approx 1050 \text{ m}^2$$



Rev G 24.09.08 - Interconnecting Rooms added.
 Rev F 18.08.08 - Ground Floor Ravelone
 Rev C 10.07.08 - Rooms increased to 132. General amendments
 Rev B 12.06.08 - all areas amended. Rooms no. 129
 new entrance to restaurant from rooftop stairs, yard area amended
 Rev A 12.03.08 - Stair and lift area amended.
 Window openings added. Ducts and floors added

CWA C.W. ARCHITECTS ARCHITECTS	
Project Title: Development 1 001	
Site: 6.1.1.1 - 1st Floor Plan	
Scale: 1:100	Drawn by: G
SP138 - P04	Rev: 1

1050m²
 as fourth floor.



Rev G 24.06.08 - Interconnecting Rooms added.
 Rev F 18.06.08 - Ground Floor Revisions
 Rev C 10.07.08 - Rooms increased to 132. General amendments.
 Rev B 13.05.08 - site area searched. Rooms no. 128
 new entrance to restaurant from marked plans, and area searched
 Rev A 12.05.08 - Site area searched. Rooms no. 128
 Western openings added. Doors and Rooms added

CWA C. W. ARCHITECTS 100/101, 102/103, 104/105, 2404/2405, 2406/2407	
---	--



Stairs.

26m

Intergral
Walls
Total
458.5 +
(51.2 x 3)

+ 202.5
+ 70.5m
= 2264.5m

Assumed
interal wall
height 2.5m

= 5,661.25m²
≈ 6000m²



24m x
26m
= 754m²
Less: 2x6x
13m²
5.6.3m x 7.4m
2x20 = 140m²
187m²

Hotel


area
= 567m²

Rev G 24.08.08 - Restaurant Fit Out Removed, Interconnecting Rooms added.
Rev F 18.08.08 - Ground Floor Revisions
Rev C 10.07.08 - Rooms increased by 132. General amendments
Staff Room added, linen store moved
Rev B 13.05.08 - new stair removed, Rooms no. 102
new entrance to restaurant from market place, paid area extended
Rev A 12.05.08 - Reception area rearranged, Reception
added to restaurant, Window openings, doors and more added

CWA C. W. ARCHITECTS REGISTERED ARCHITECT STATION SQUARE	
Project: [illegible]	
Client: [illegible]	
Date: [illegible]	
Scale: [illegible]	
Sheet: [illegible]	
SP18-102	

1:100 @ A1 = 1:200 @ A3.

Windows 1.4 x 1.4
@ 12 m r

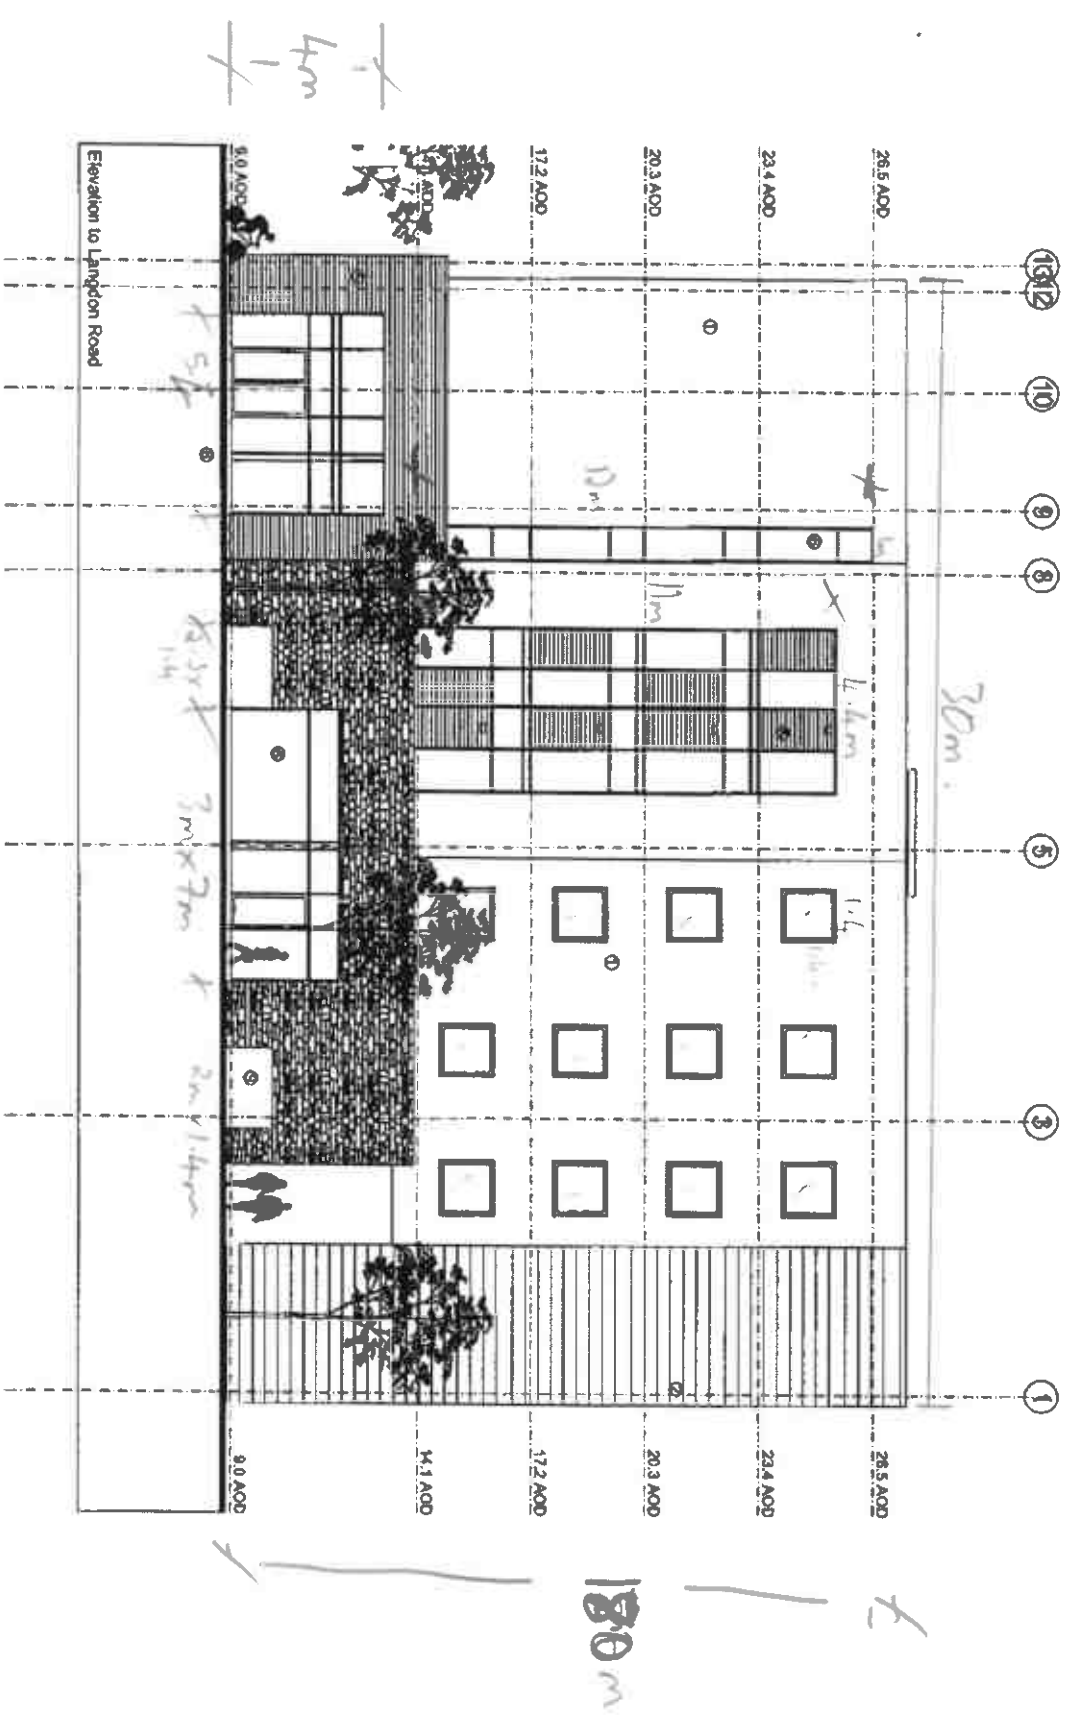


- Certain Walking
- $$\begin{array}{r} 12m^2 + 216m^2 + 3.5m^2 \\ + 21m^2 + 2.8m^2 + 148.4m^2 \\ \hline = 109.3m^2 \end{array}$$

CWA C. W. ARCHITECTS 8600 North 7th Avenue, Suite 211 Mt. View, MO 63173 Tel: 636-237-0000	
Project Title	Mixed Use Development - SA1
Drawing Title	Site A14A - Elevation to Langston Road
Drawing Number	SP136 - P11
Date	1:20 @ A3
Drawn By	H
Check By	
Date	April 2006

2008/2232

52m

1.4 x 1.4 @ 20m

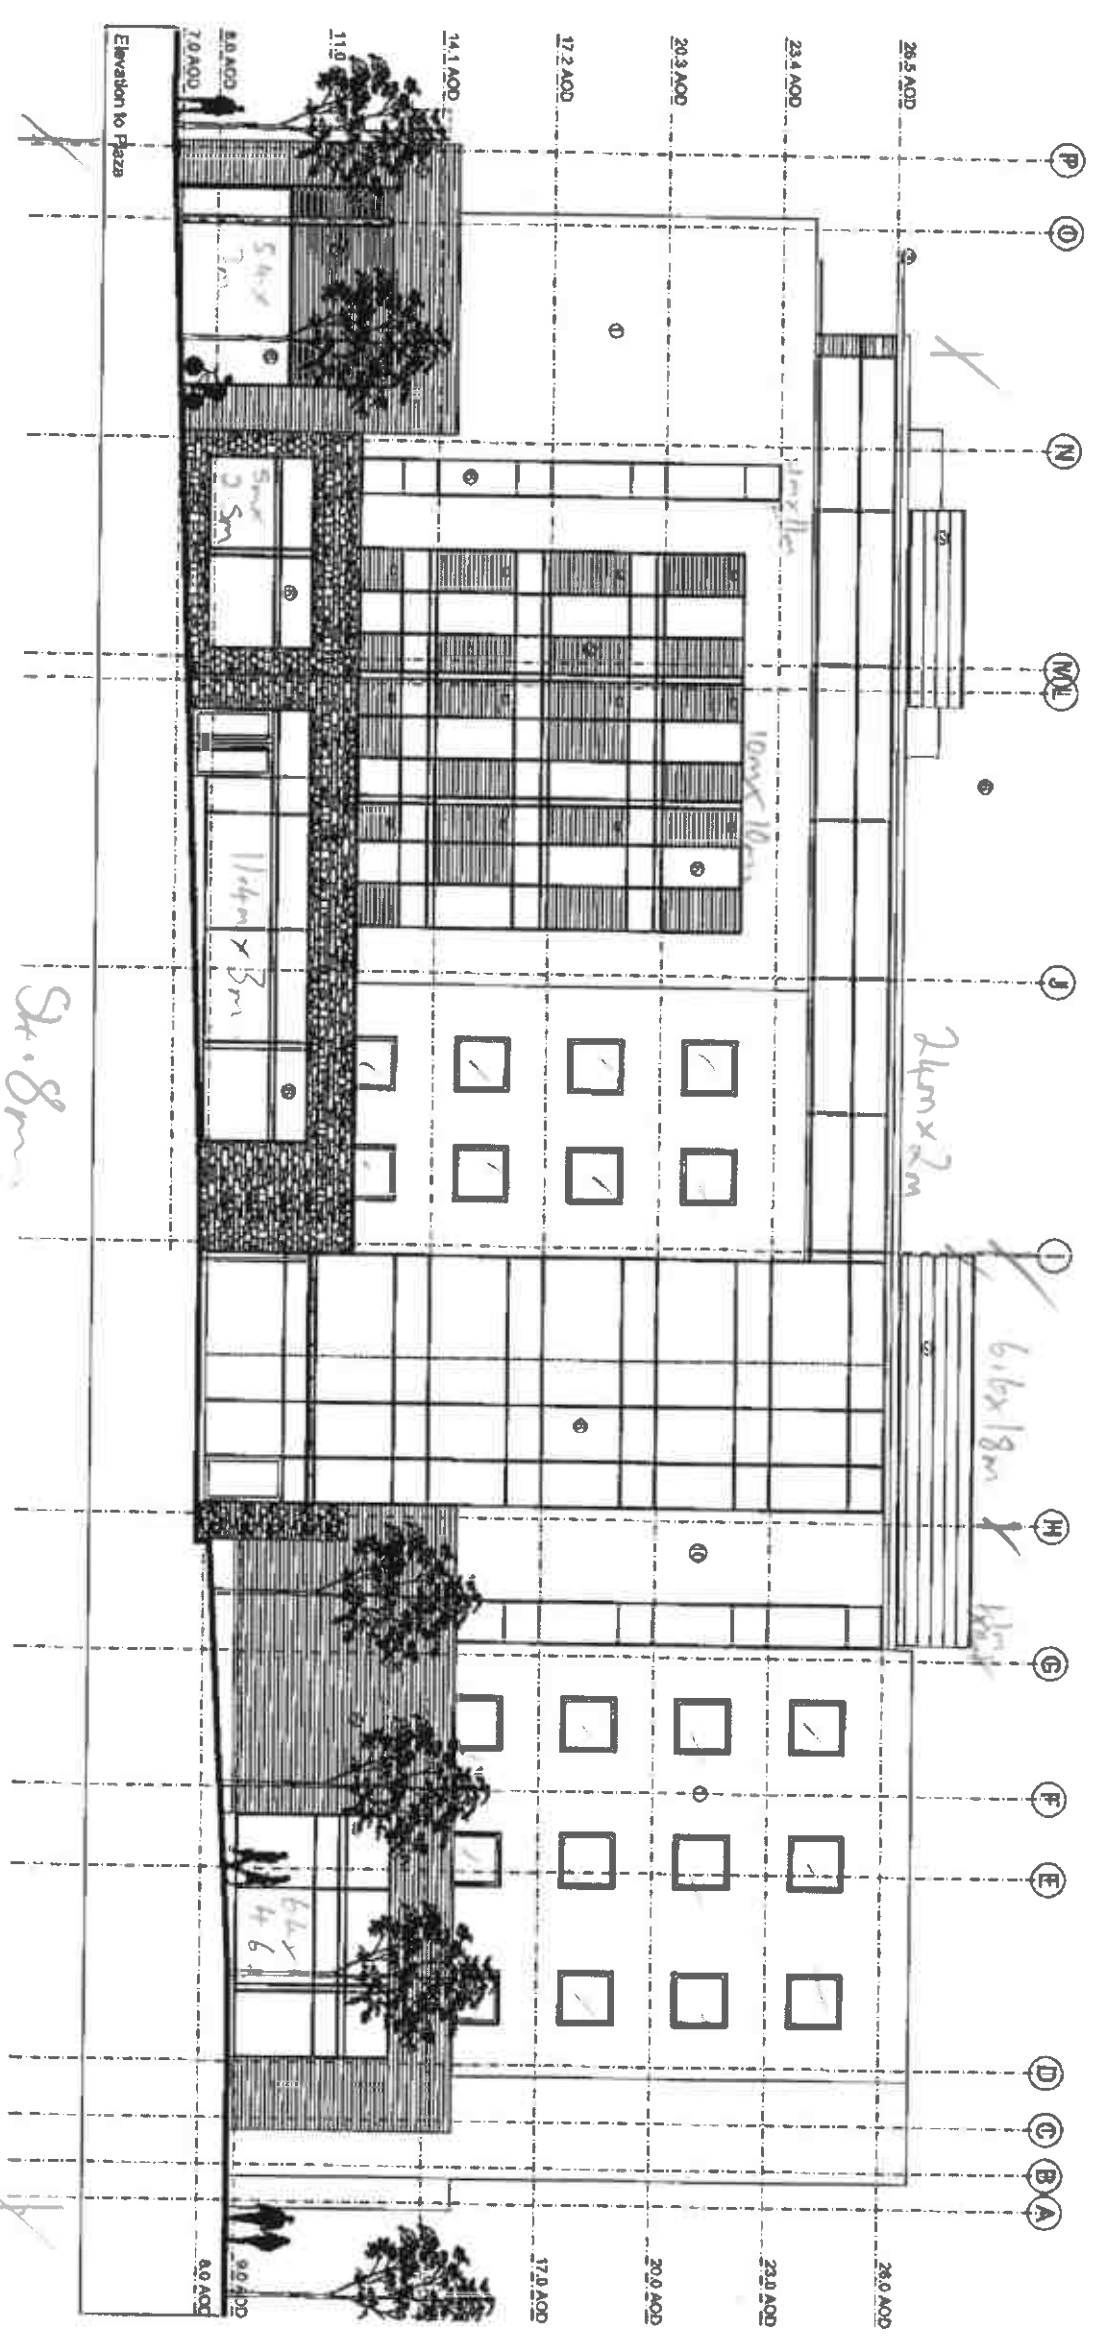

Materials Key

- 1 White through colour render RAL 9010
- 2 Grey colour coated aluminium cladding RAL 7016
- 3 White powder paint RAL 9010
- 4 Rough coated paint RAL 7016
- 5 Stained timber boards
- 6 Aluminium colour coated clear glass curtain walling RAL 7015
- 7 Glass balustrade
- 8 Timber louvers
- 9 Through colour rendered plaster WEBBER IVORY
- 10 Cream through colour render WEBBER IVORY

Curtain Walling

$$16.2m^2 + 12.5m^2 + 34.2m^2 + 29.5m^2 + 100m^2 + 11.2m^2 + 118.8m^2 = 333.2m^2$$

ENVIRONMENTAL USE 1.1
13 NOV 2008
REG. NO. 1111

CWA	
C. W. ARCHITECTS	
100, 101, 102,200	
Mixed Use Development - SA1	
Drawing Title	
Site A14A - Elevation to Plaza	
Working Number	SP136 - P10
Scale	1:200 @ A3
Drawn By	SAI
Date	April 2008

1.4m x 1.4m



19.5m

- ① White through colour milder RAL 9010
- ② Grey colour coated aluminium cladding RAL 7015
- ③ White linotex, Sunbrella® 87 1m wide brise soleil (or similar) RAL 9010
- ④ Rough coated pavement stones
- ⑤ Stained timber boards
- ⑥ Aluminium colour coated clear glass curtain walling RAL 7015
- ⑦ Glass balustrade
- ⑧ Timber louvers
- ⑨ Through colour rendered plaster WEBBER IVORY
- ⑩ Cream through colour render WEBBER IVORY

Curtain Valley

$$\frac{39m^2 + 35m^2}{2} = 37m^2$$


- Rev H 24.09.08 - Floor Levels Adjusted.
- Rev G 18.08.08 - Signage omitted.
- Rev F 06.08.08 - Signage, doors, materials amended
- Rev E 26.07.08 - Verge added to elevations
- Rev D 18.07.08 - Signage zones added
- Rev C 10.07.08 - General amendments
- Rev B 13.06.08 - elevational treatment amended to reflect internal changes
- Rev A 12.05.08 - Plan changes reflected. Signage options added. Materials amended. Ground line and levels amended

CWA C. W. ARCHITECTS Charlotte, N.C. 28203 Tel. 404.382.1133 Fax 404.382.1134	
Product Title	Mobile Use Development - SA1
Drawing Title	Site A14A - Elevation to Plot A11C
Drawing Number	SP136 - P13
Scale	1" = 60'-0"
Rev.	H
Date	April 2008
Drawn by	na

2008/22232

Windows 1.4 x 1.4
@ 14m

13 NOV 2008
REG NO FEE

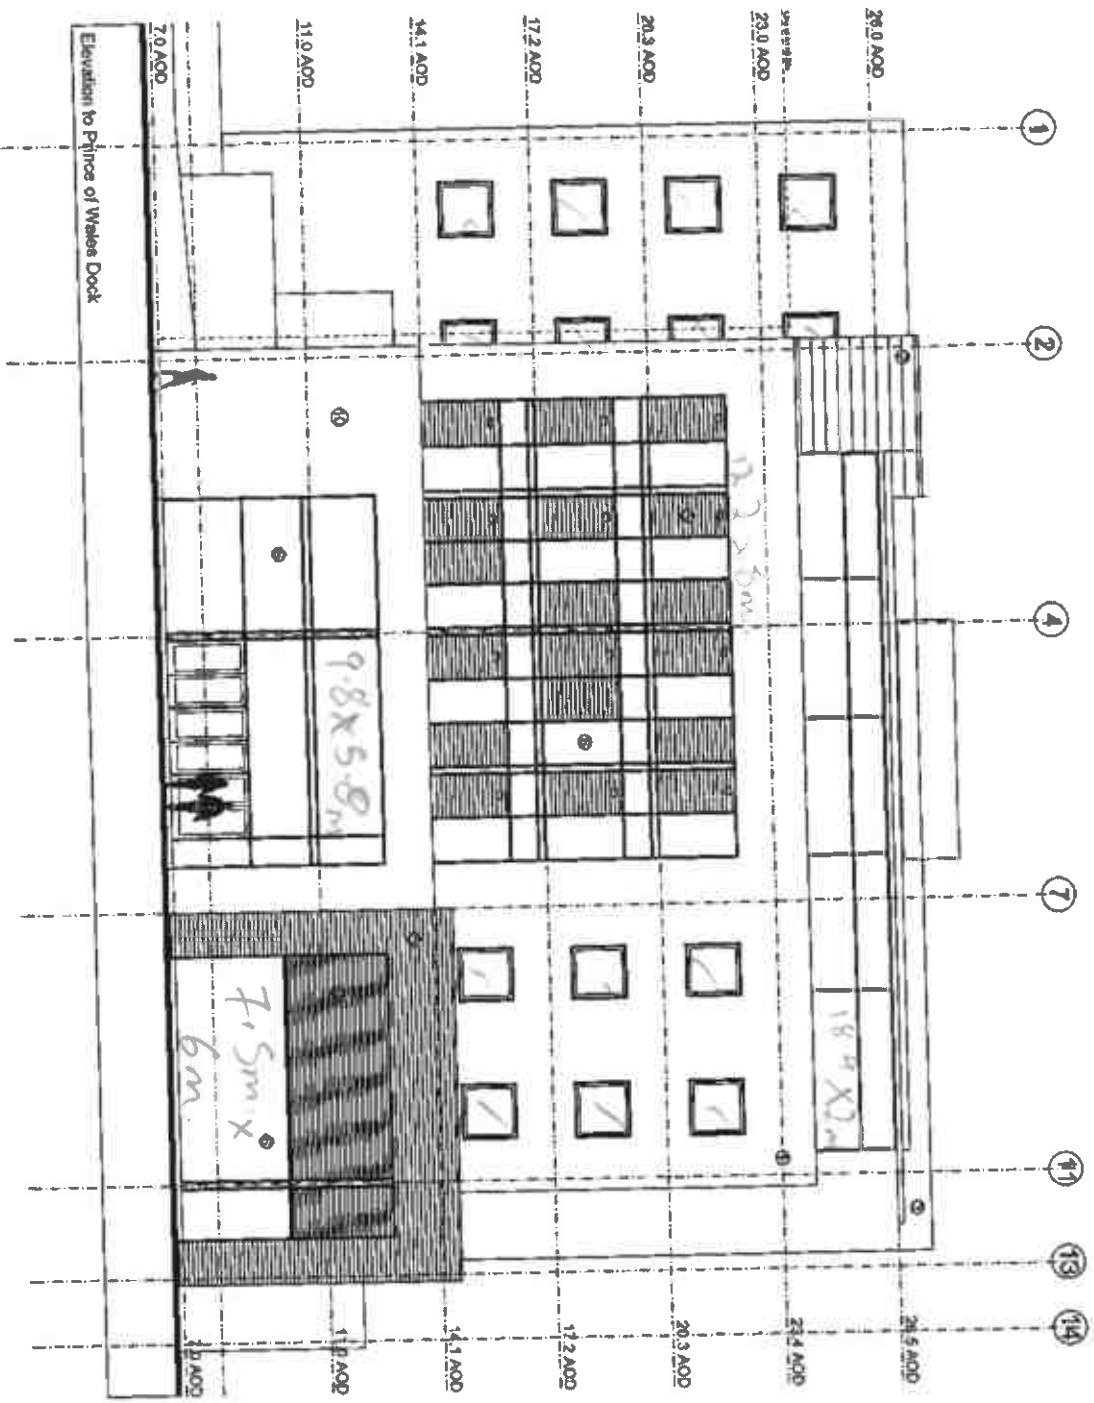

- Materials Key
- 1 White through colour render RAL 9010
 - 2 Grey colour coated aluminium cladding RAL 7015
 - 3 White terracotta 'sunbreaker' 90° 1m wide brick saddle (or similar) RAL 9010
 - 4 Rough coursed Portland stone
 - 5 Stained timber boards
 - 6 Aluminium colour coated clear glass curtain walling RAL 7015
 - 7 Glass balustrade
 - 8 Timber louvers
 - 9 Through colour rendered planter WEBBER MORY
 - 10 Cream through colour render WEBBER MORY

Curtain Wall systems
 $97.6m^2 + 45m^2 +$
 $56.84m^2 = 200m^2$

CWA
C. W. ARCHITECTS
Director: Robert A. Paul, BSc, CEng, CEM, CEM
Tel: 01202 311111 Fax: 01202 311111

Project Title: Mixed Use Development - SA1


Client: Site A14A - Elevation to Dockside

Scale: 1:200 @ A3
Rev: H Date: April 2008

Drawing Number: SP136 - P12

Rev H 24.09.08 - Floor Levels Adjusted,
Rev G 18.08.08 - Signage omitted,
Rev F 06.08.08 - Signage, doors, materials amended
Rev E 28.07.08 - Vents added to elevations
Rev D 18.07.08 - Signage zones added
Rev C 10.07.08 - General amendments
Rev B 13.06.08 - elevational treatment amended
to reflect internal changes
Rev A 12.05.08 - Plan changes reflected. Signage
options added. Materials amended. Ground line
and levels amended

2000.22232

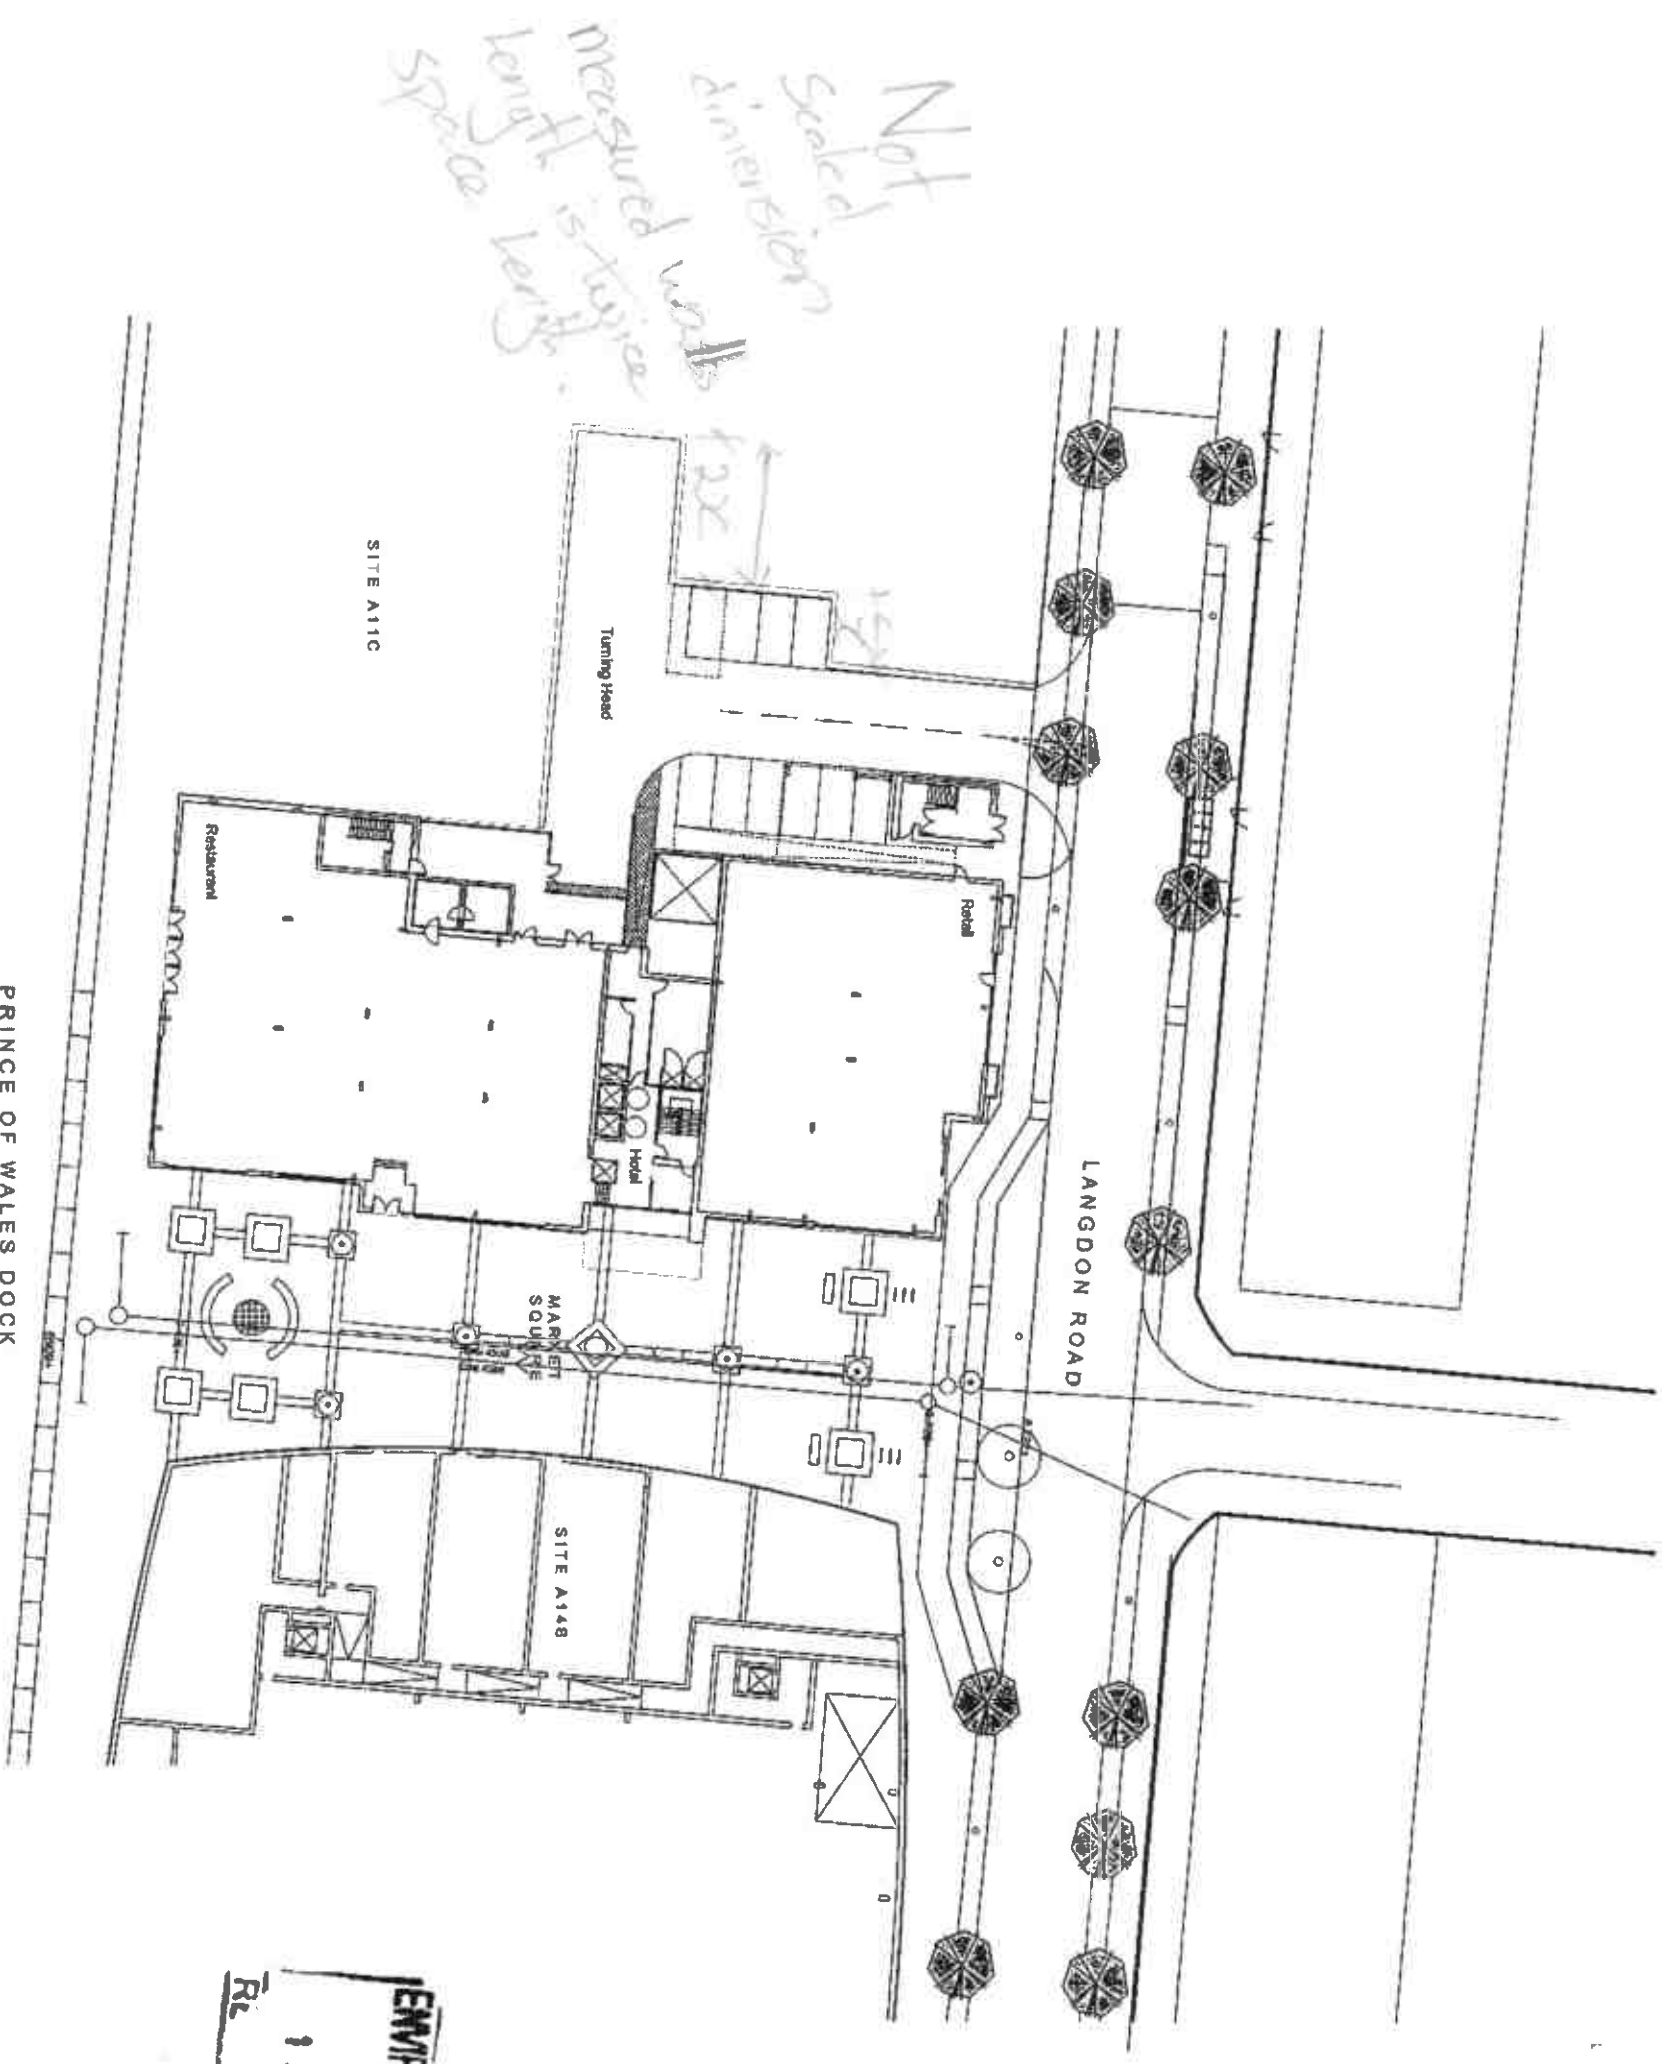

ENVIRONMENT DEPT.
13 NOV 2003
RECEIVED

CWA	
C. W. ARCHITECTS	
Drawing Number: SP136 - P002	
Project Title: Mixed Use Development - SA1	
Drawing Title: Site Plan	
Scale: 1:500 @ A3	Drawn By: CWA
Rev: C	Date: September 2003