


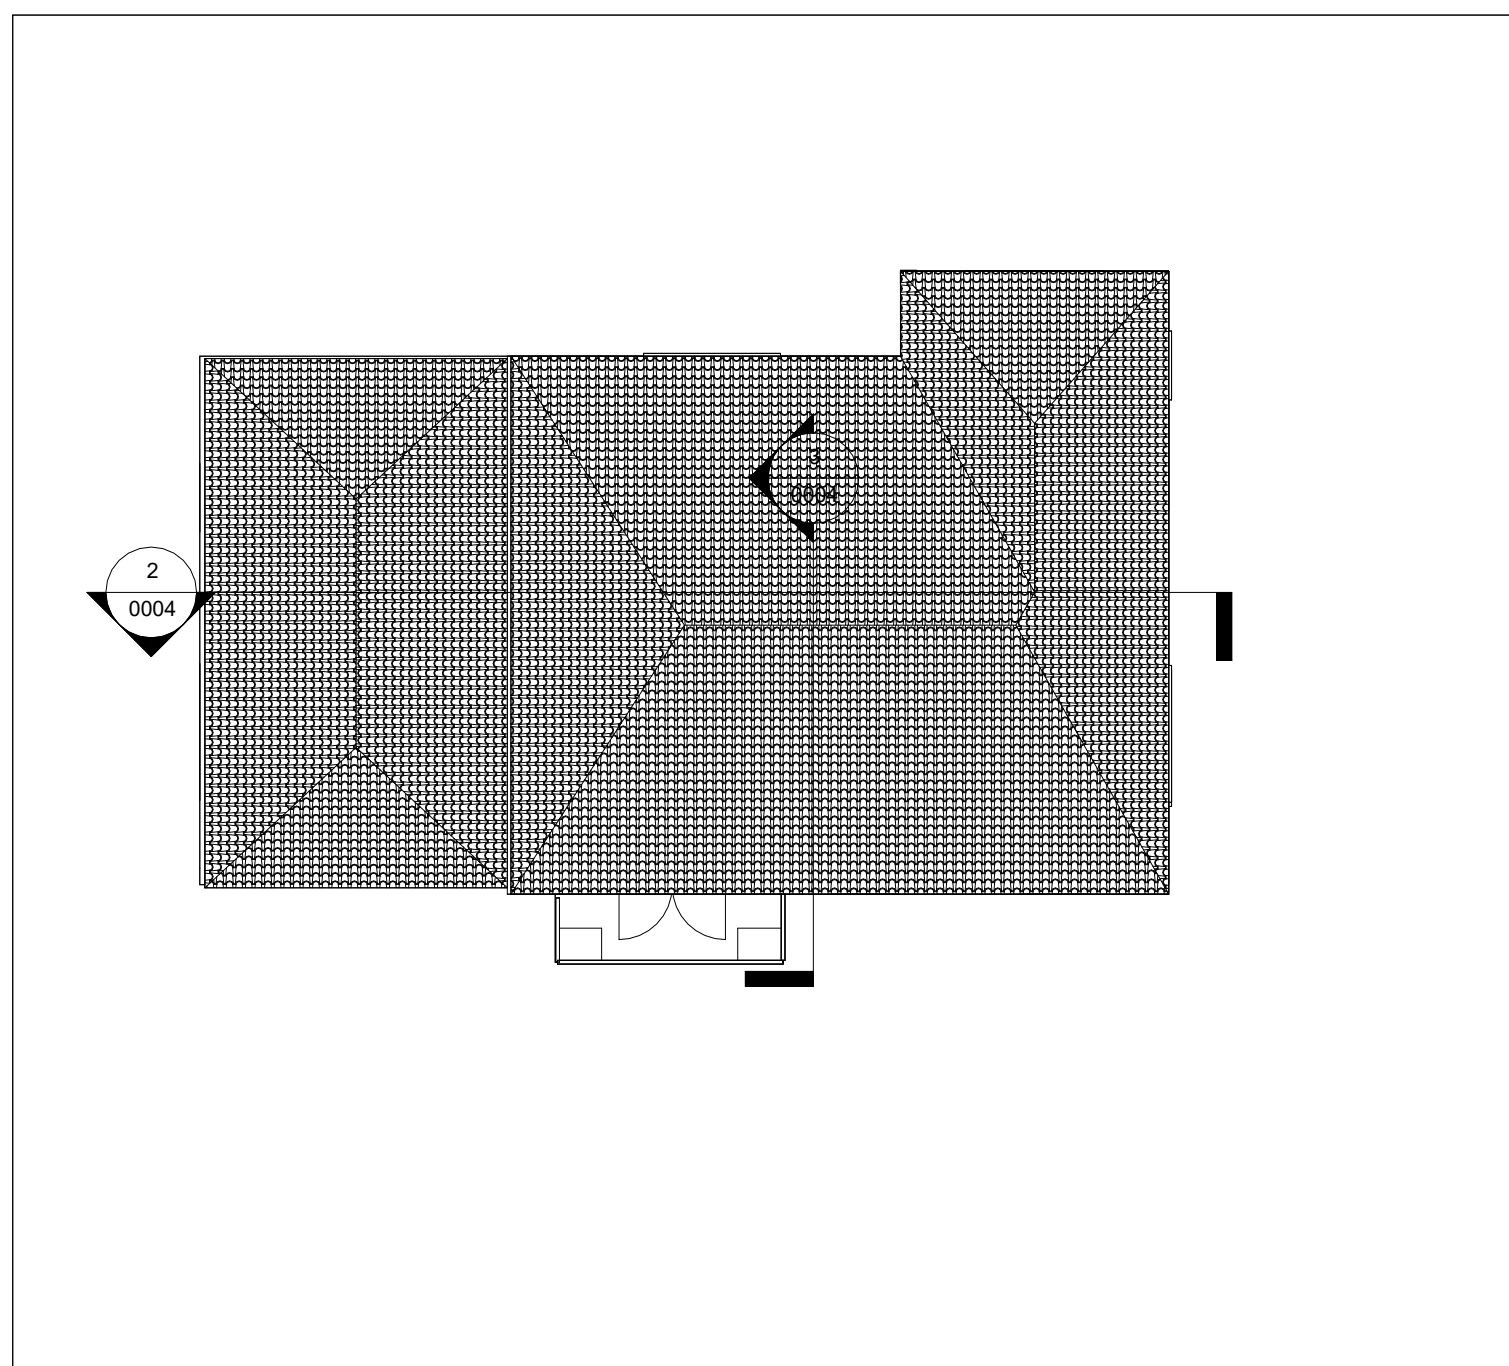
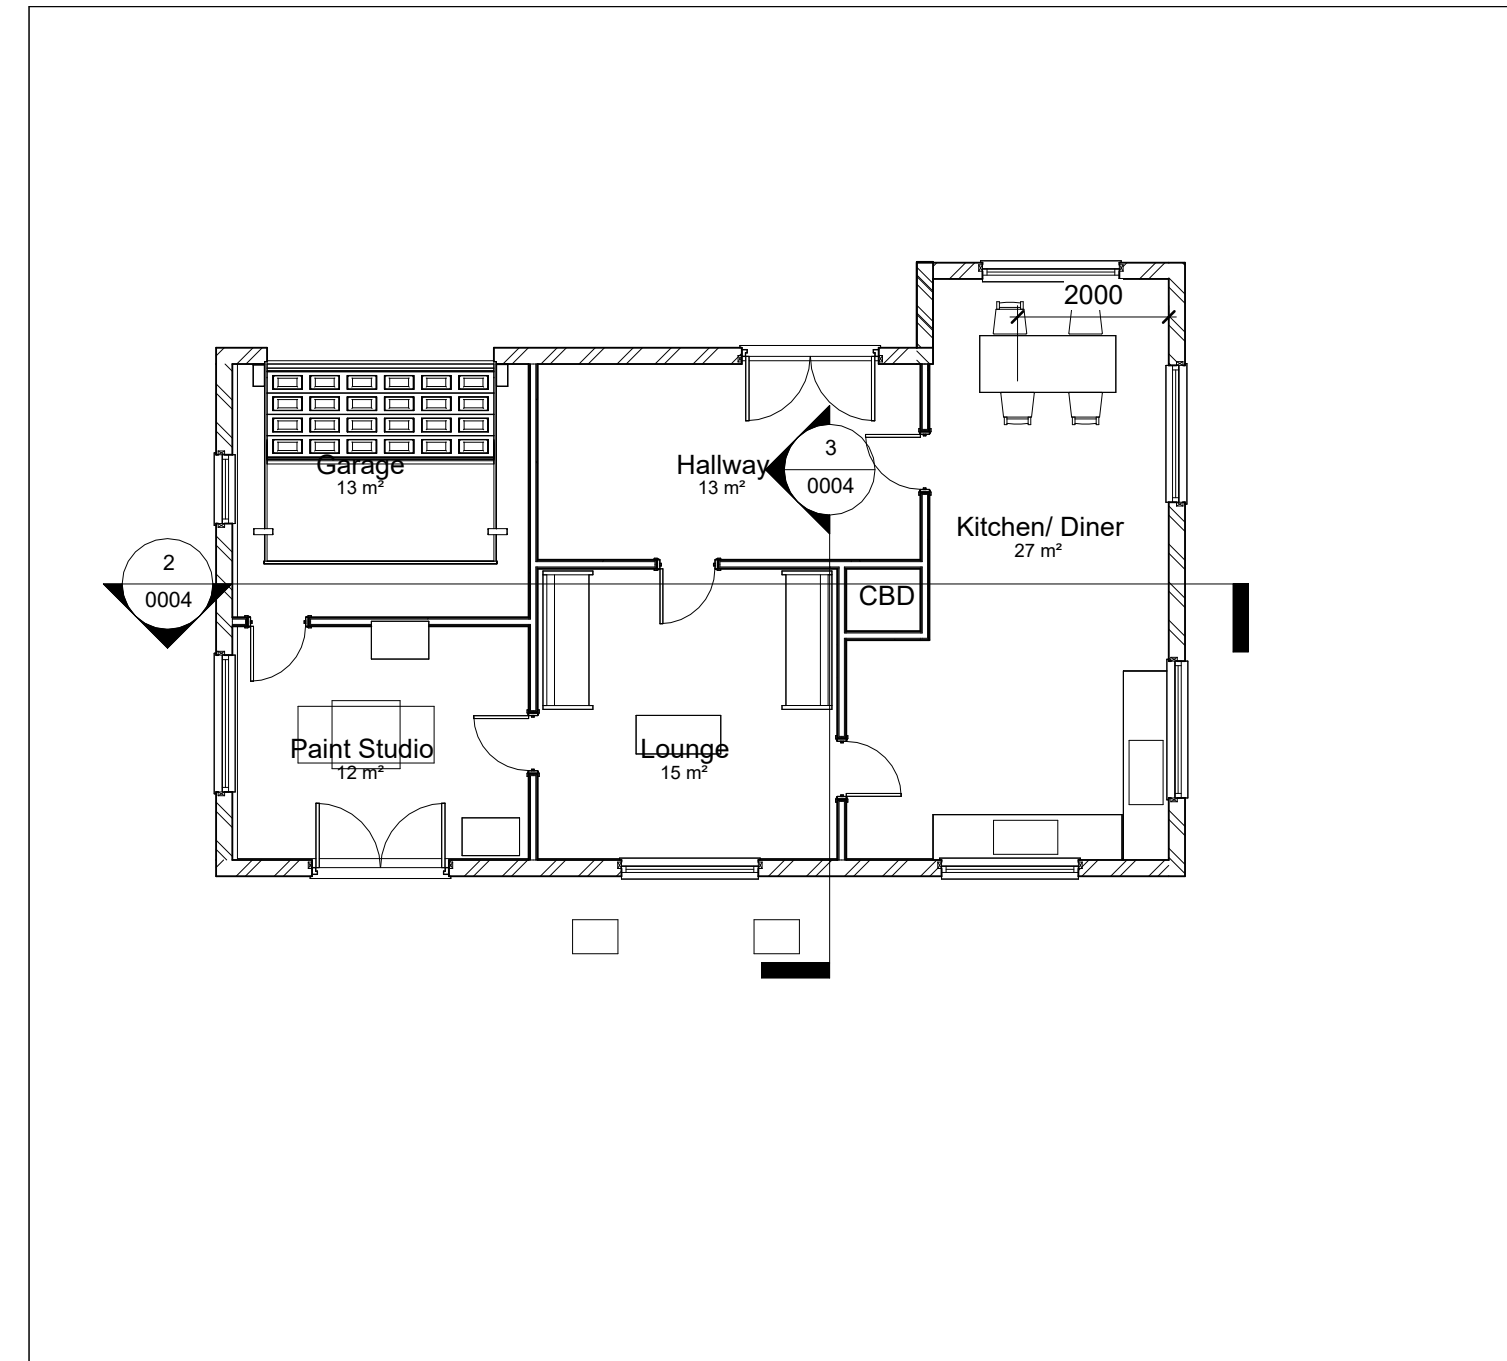
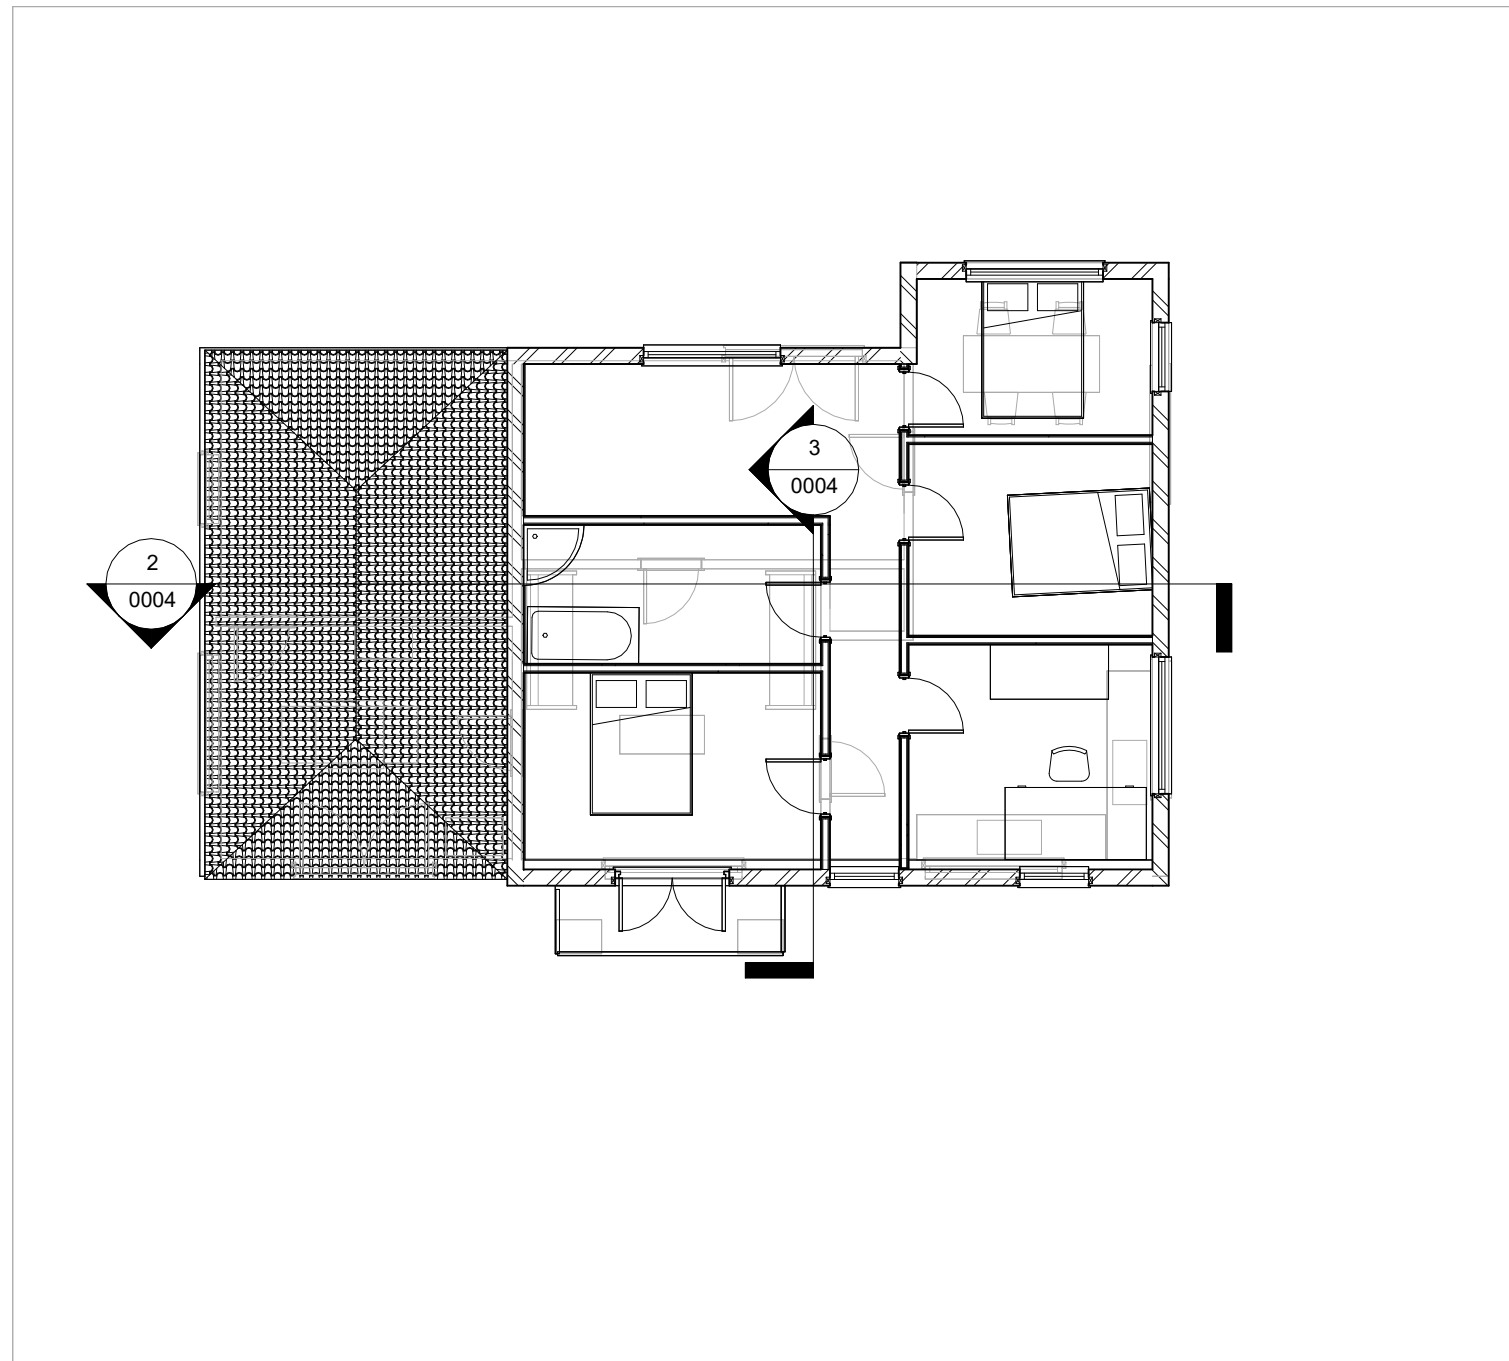
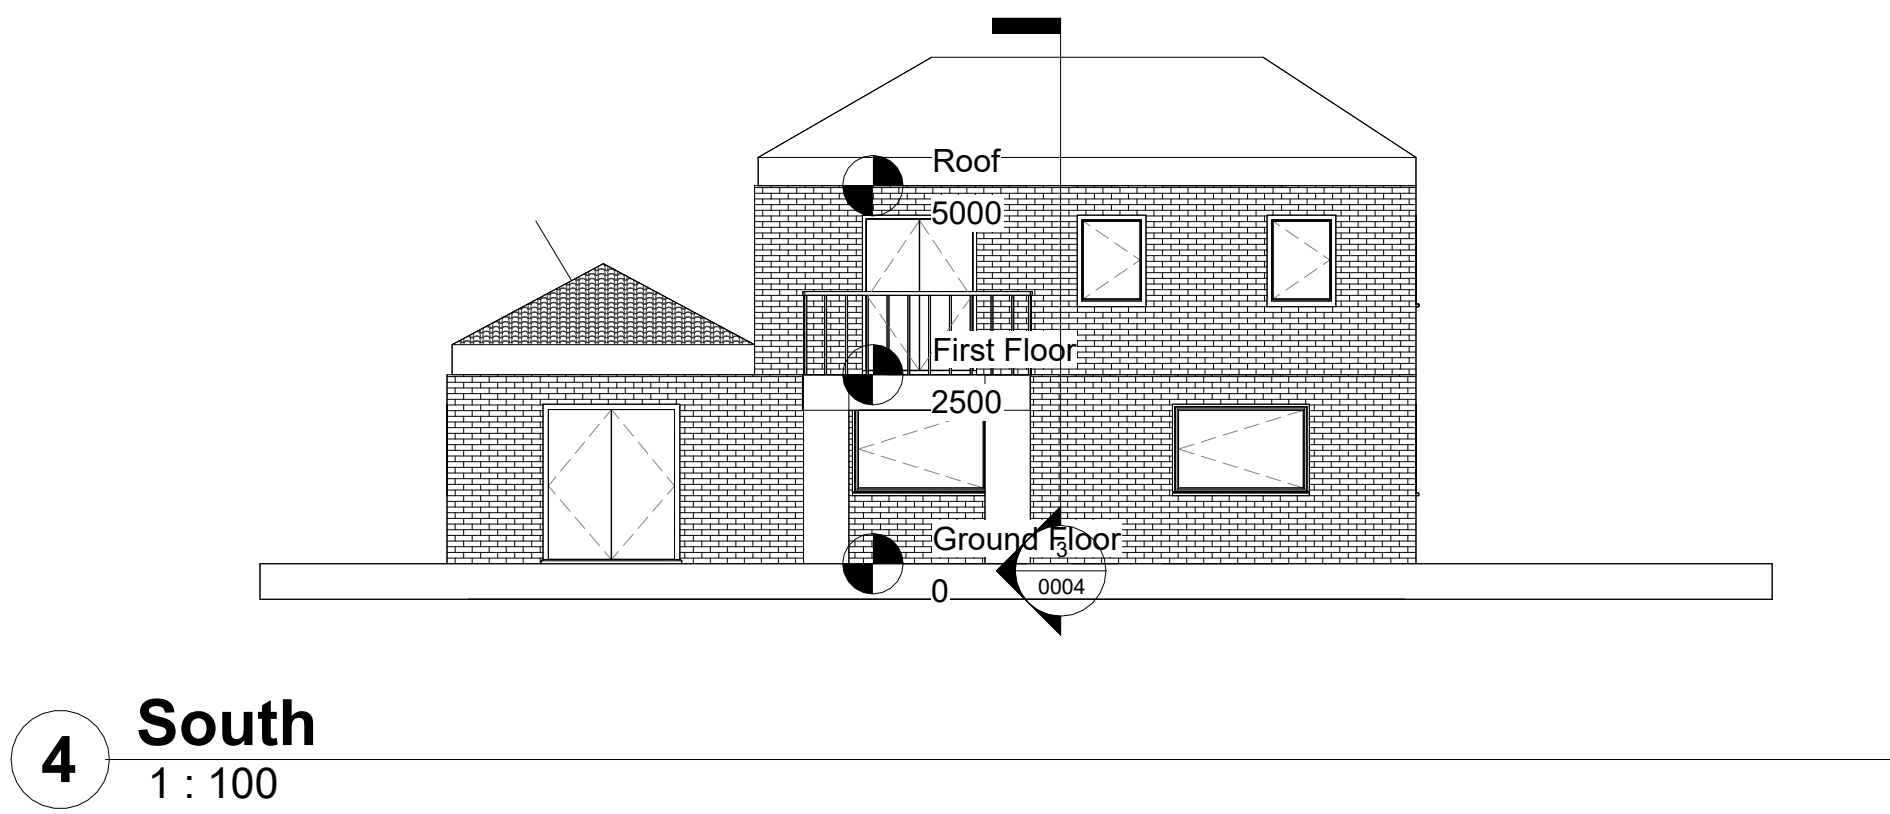
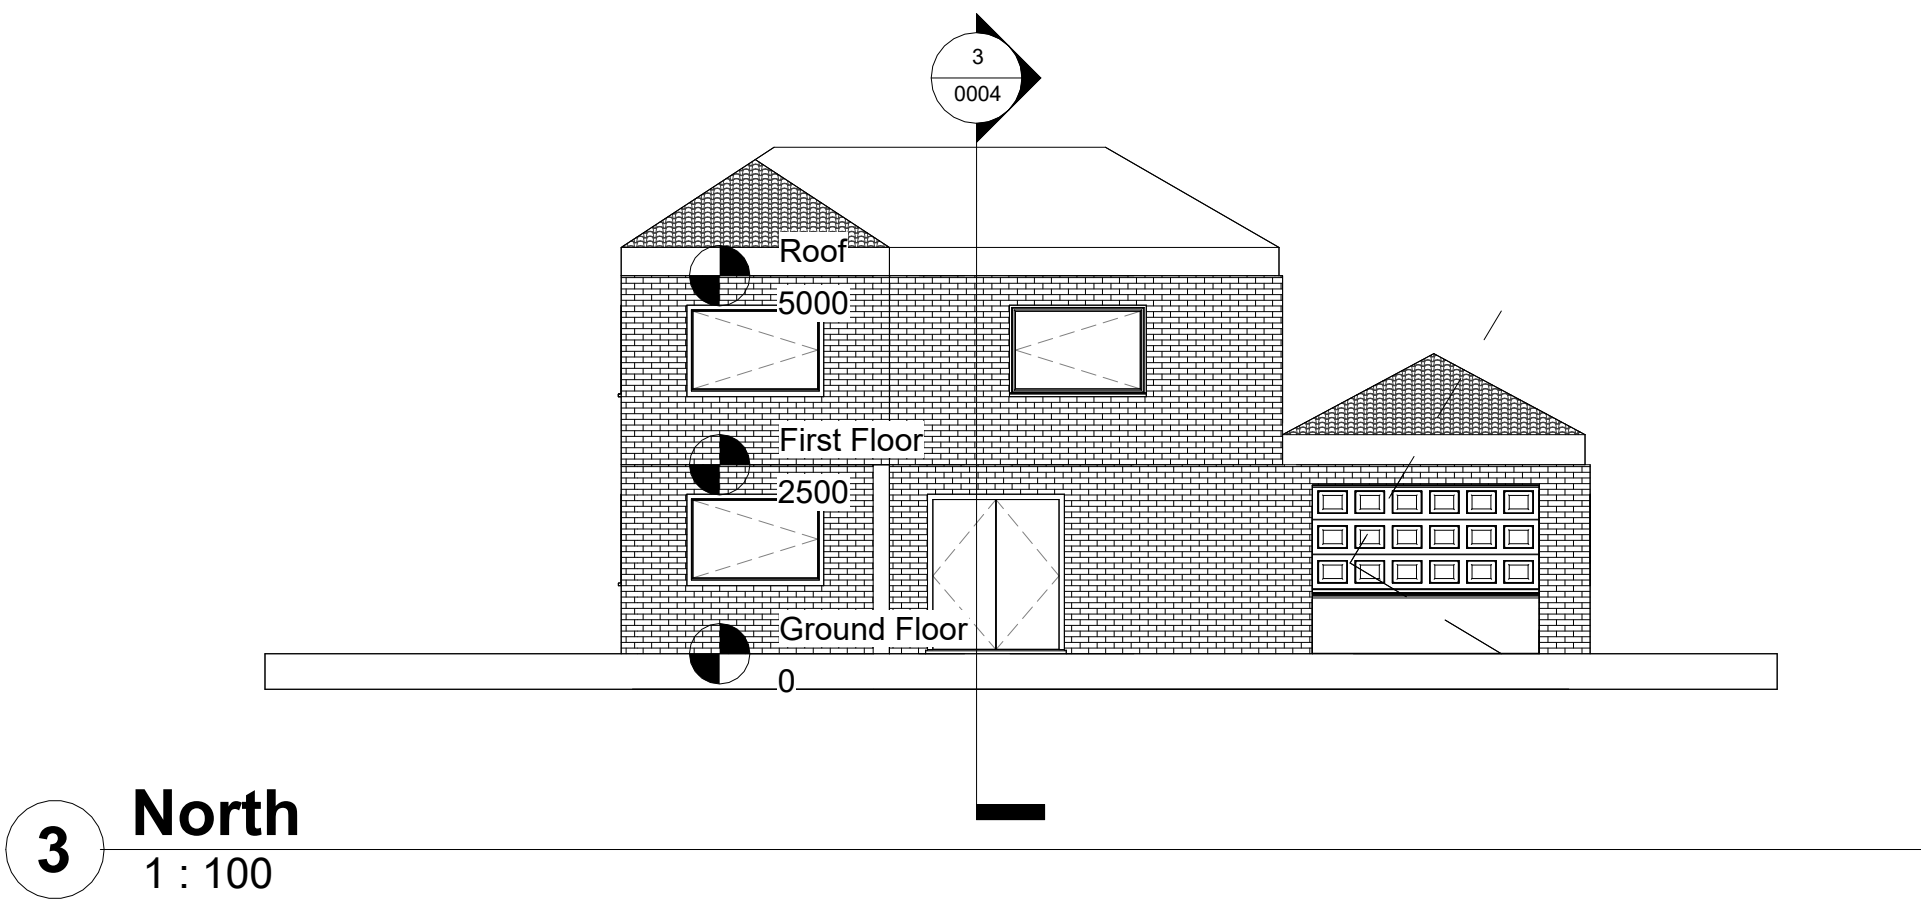


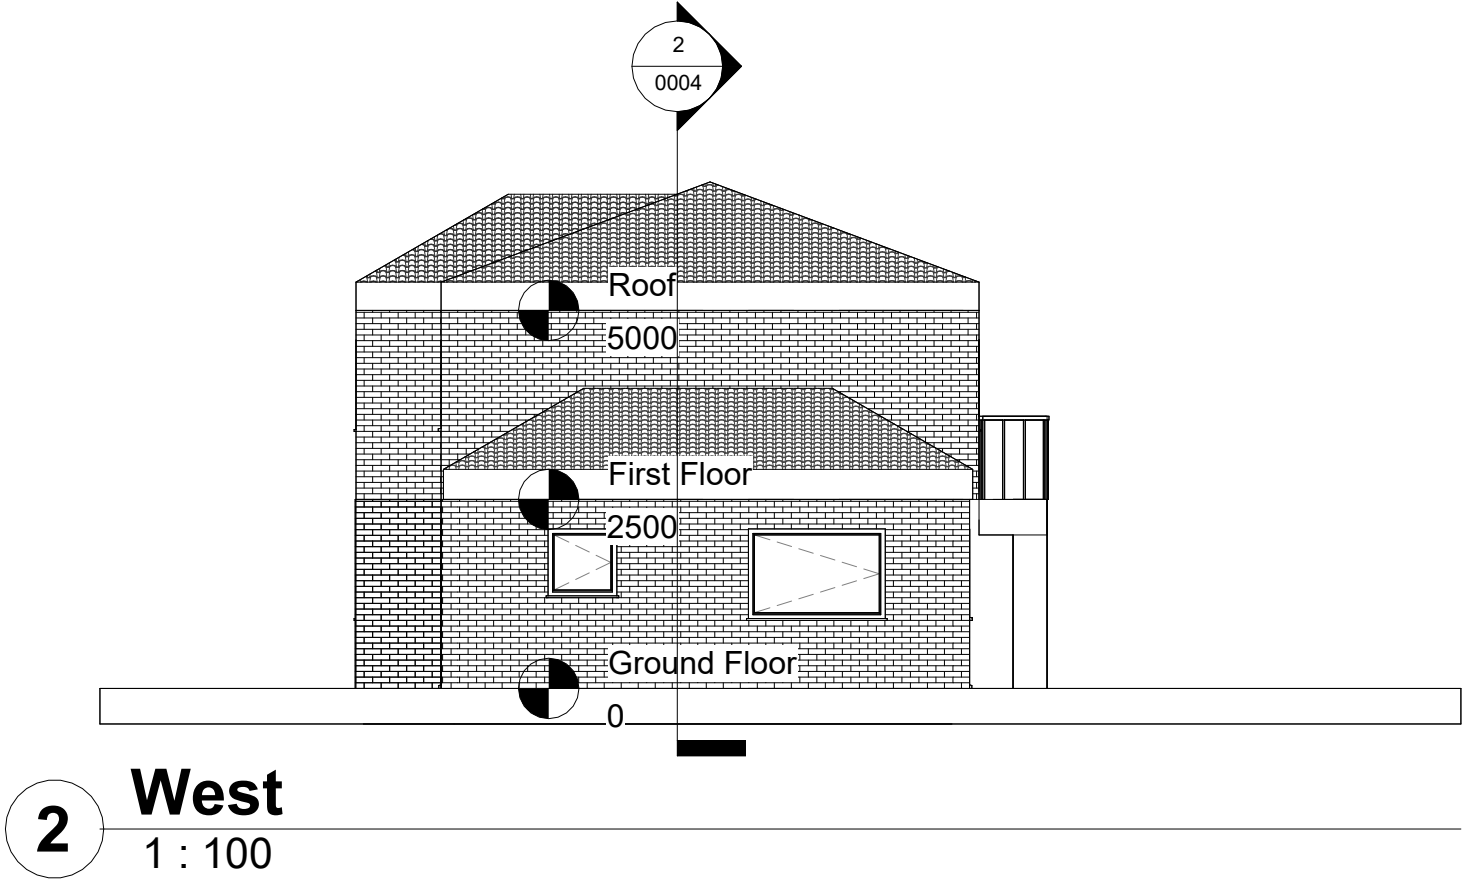


Property Title Proposed Building	Detail Proposed - Floor Plans	Property — Originator — (Zone) Functional Breakdown — (Level) Spatial Breakdown — (Type) Form — Role — Number — Description — Suitability — Revision										scale 1 : 100	drawn Author	 Prifysgol Cymru Y Drindod Dewi Sant University of Wales Trinity Saint David	(S0) UNCONTROLLED Not to be used as a reference document Check Status Before Quoting	RevDateBy
		4018 — — XX — — Designer0002 — Proposed - Floor Plans — S0 —										date 05/01/26	checked Checker			SA1 Campus King's Road Swansea SA1 8ND
		File Path: C:\Users\charlie.gardner\AppData\Local\Temp\cf92d1d9-330e-4070-8069-303b84d286bb_Revit.zip.6bb\Revit\Charlie Gardner Proposed.rvt														

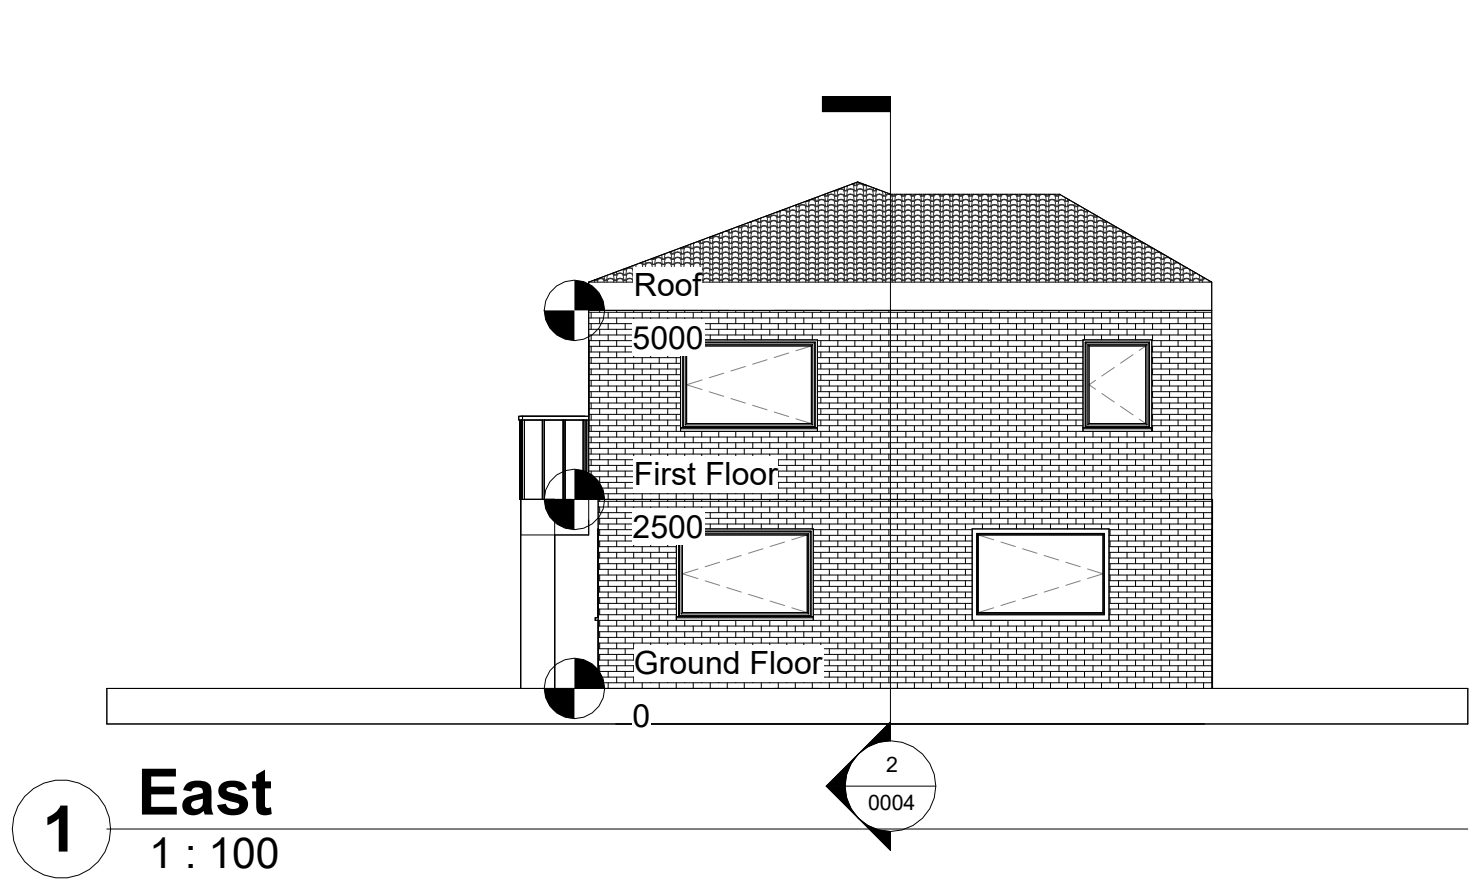


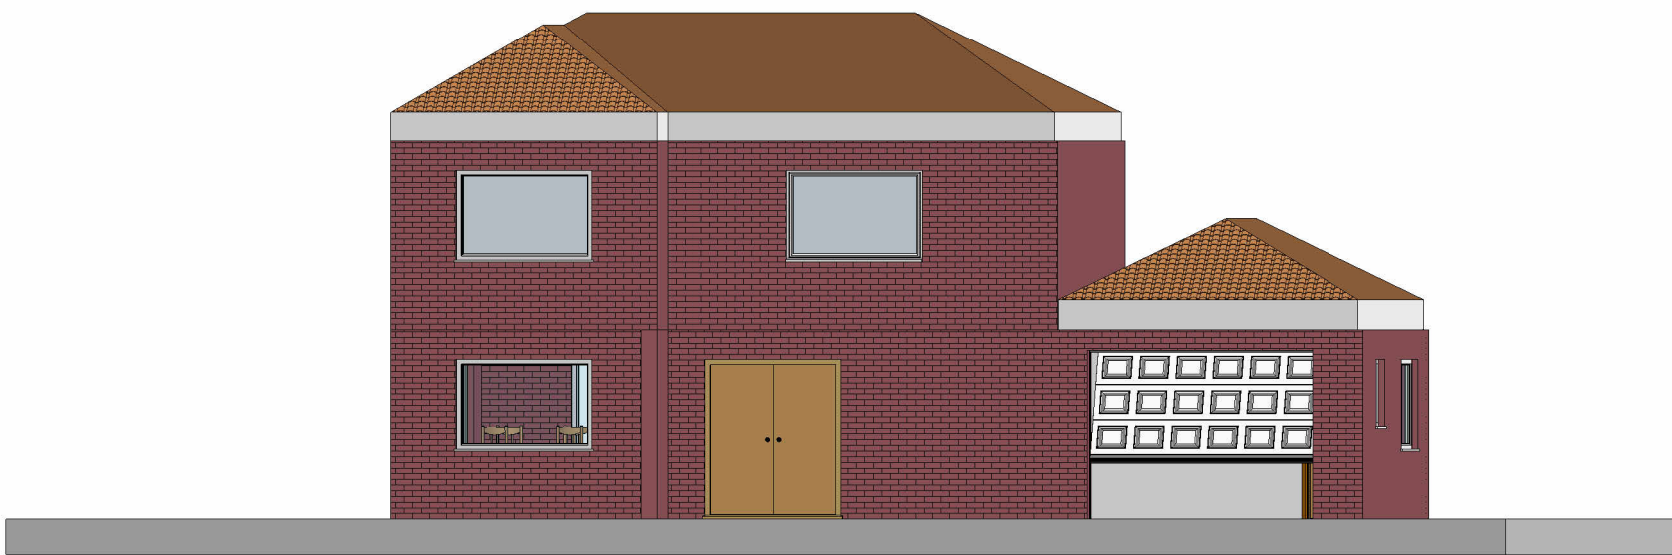


1 {3D}

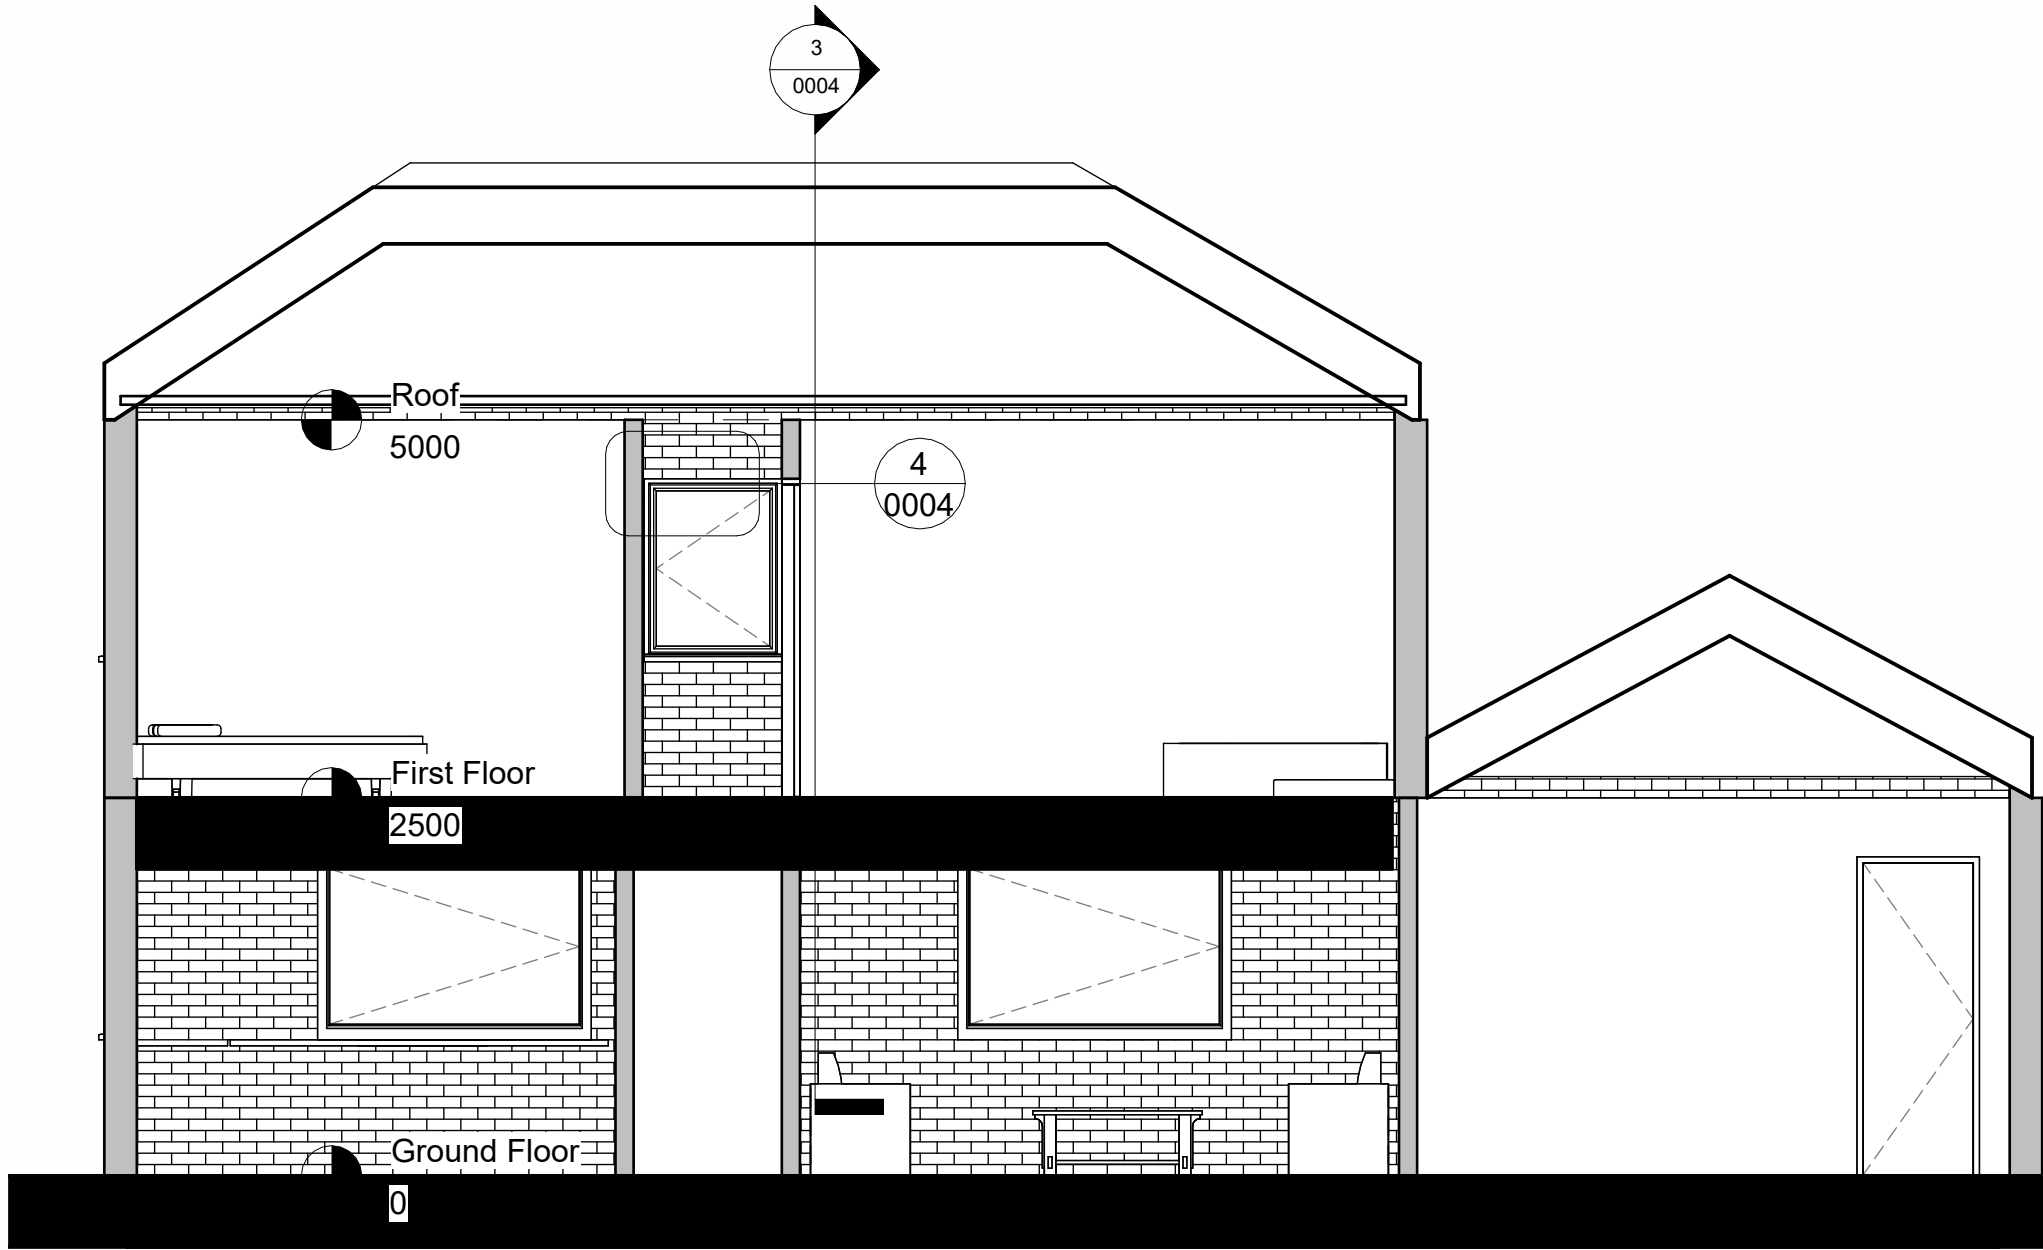

2 Long Section
1 : 50

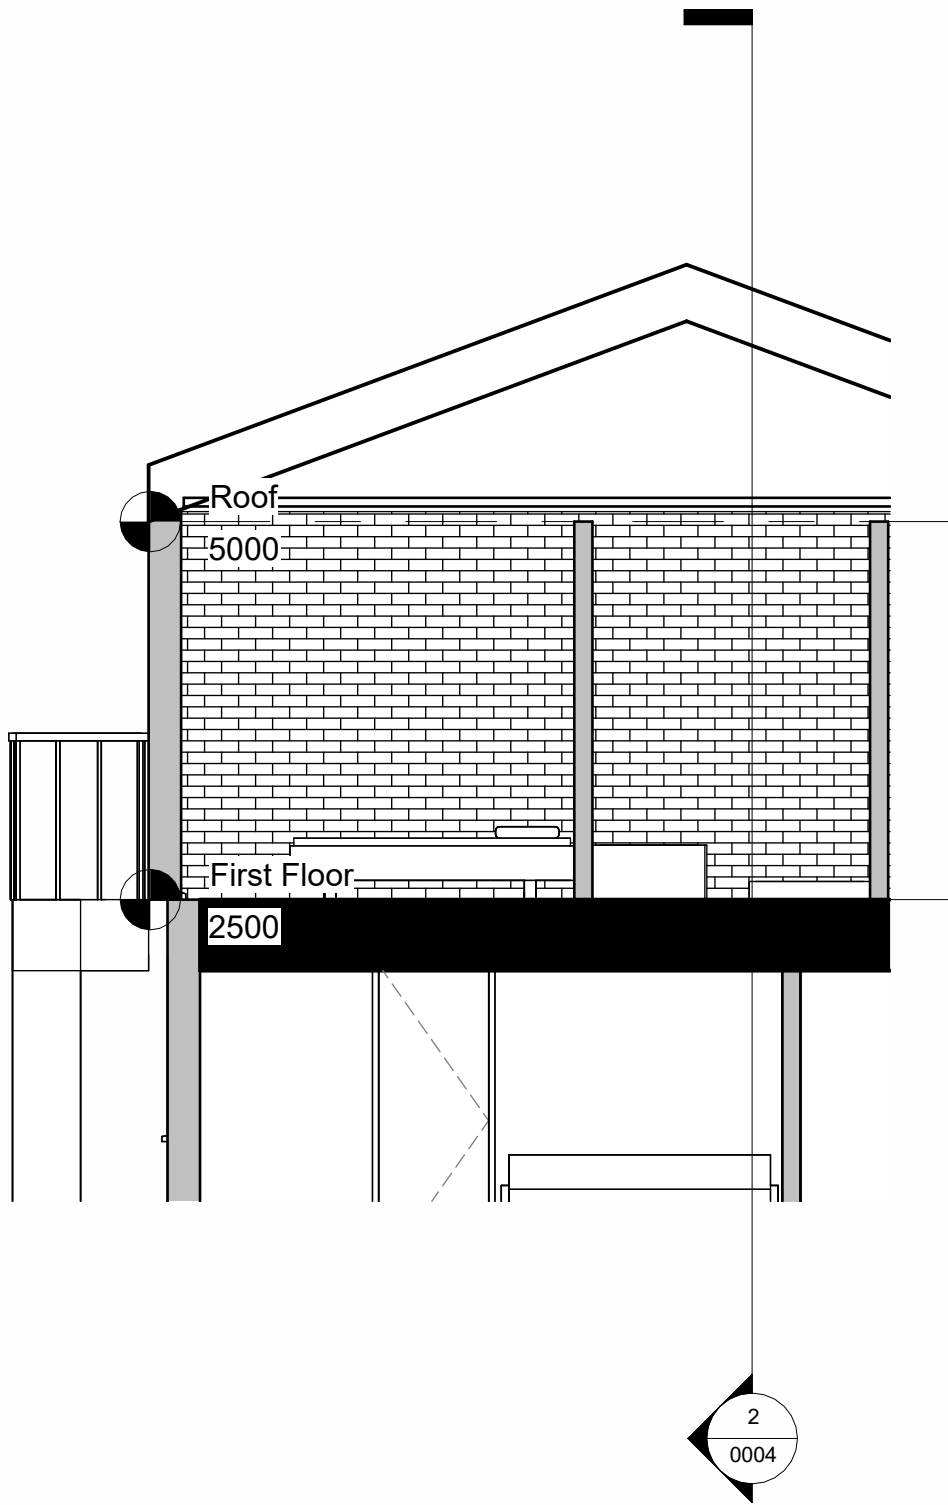

3 Short Section
1 : 50

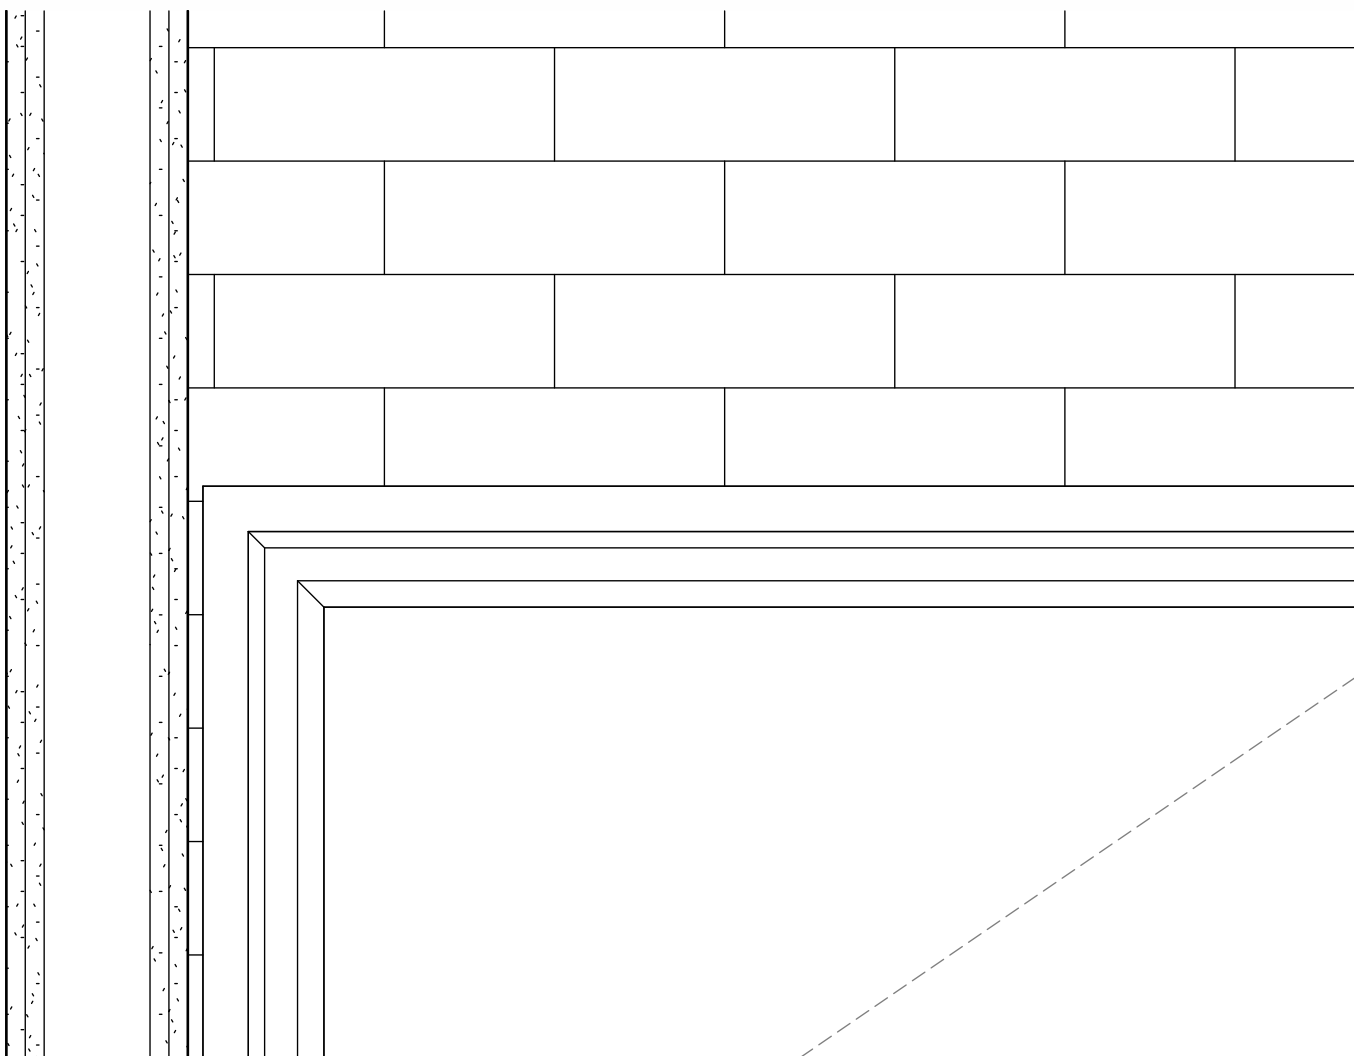

4 Long Section - Callout 1
1 : 5