

Project Name: Extenstion to mrs Jones

UPRN Code: 4005

Originator Code: UWTSD


Role Code: Designer

Drawn By: Lloyd-Wilson


Checked By: Gavin-Traylor

Date: 15/4/2024

Project Status: S0

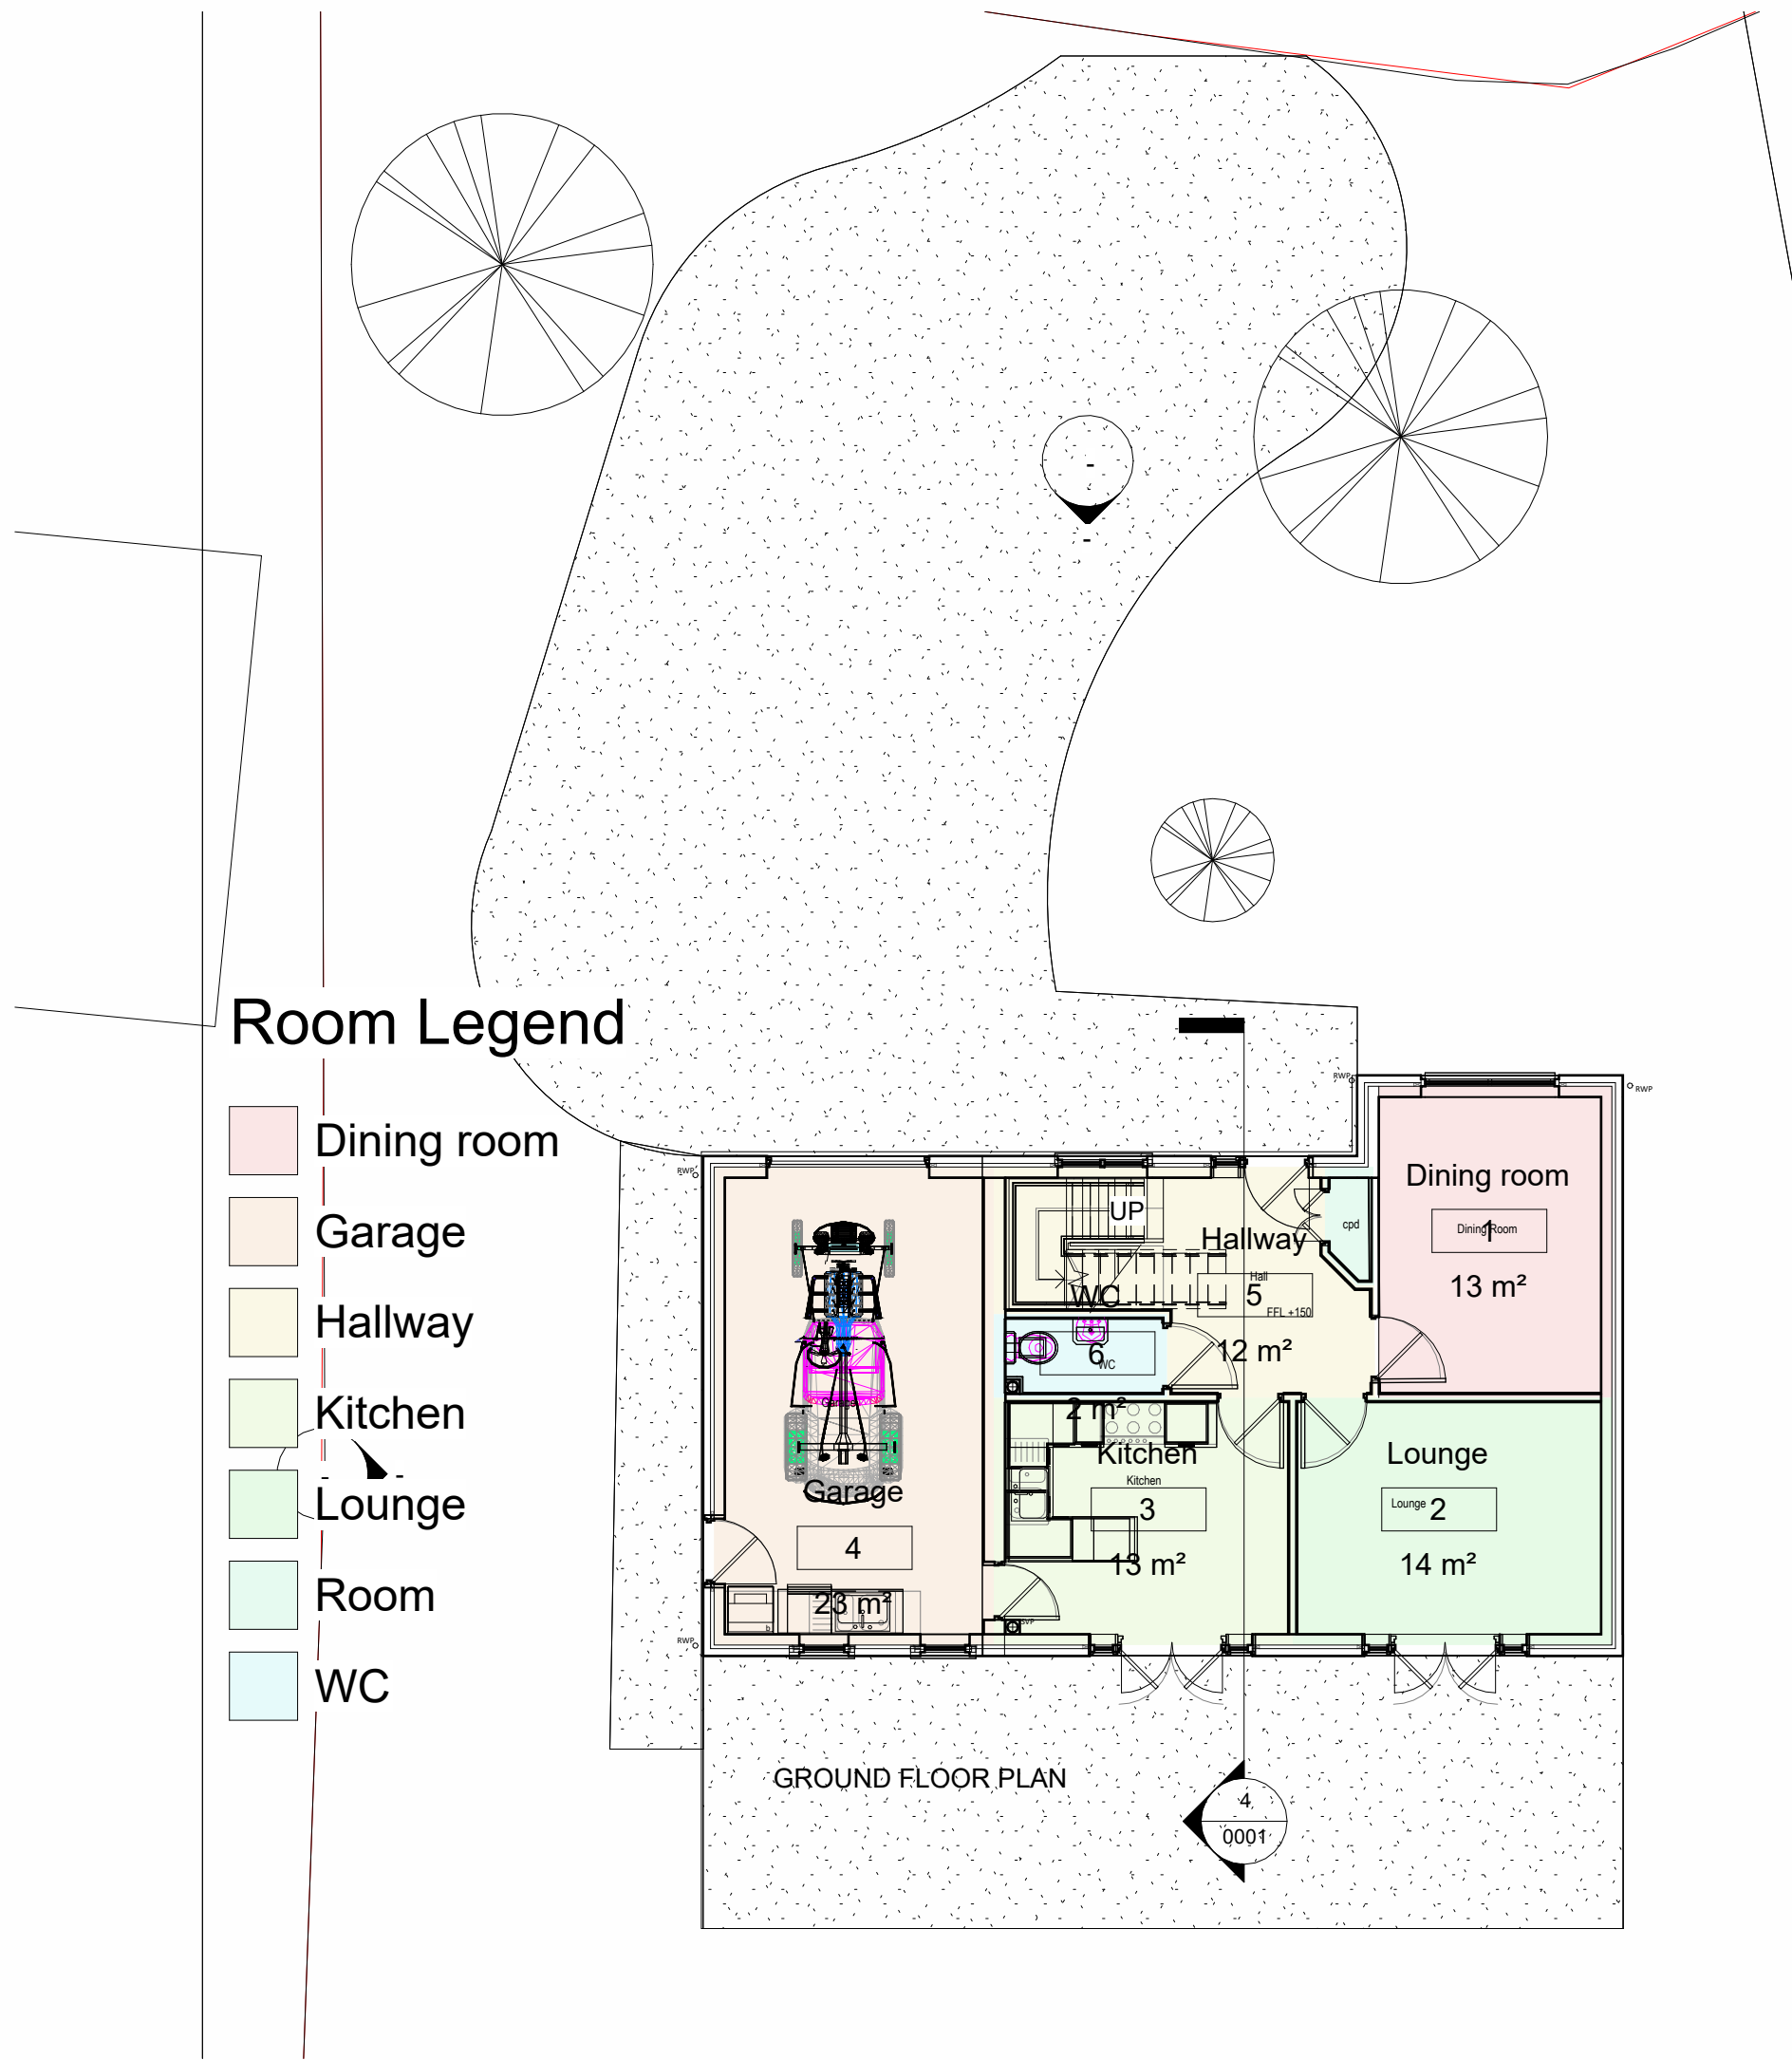

1 GF- Existing
1 : 100

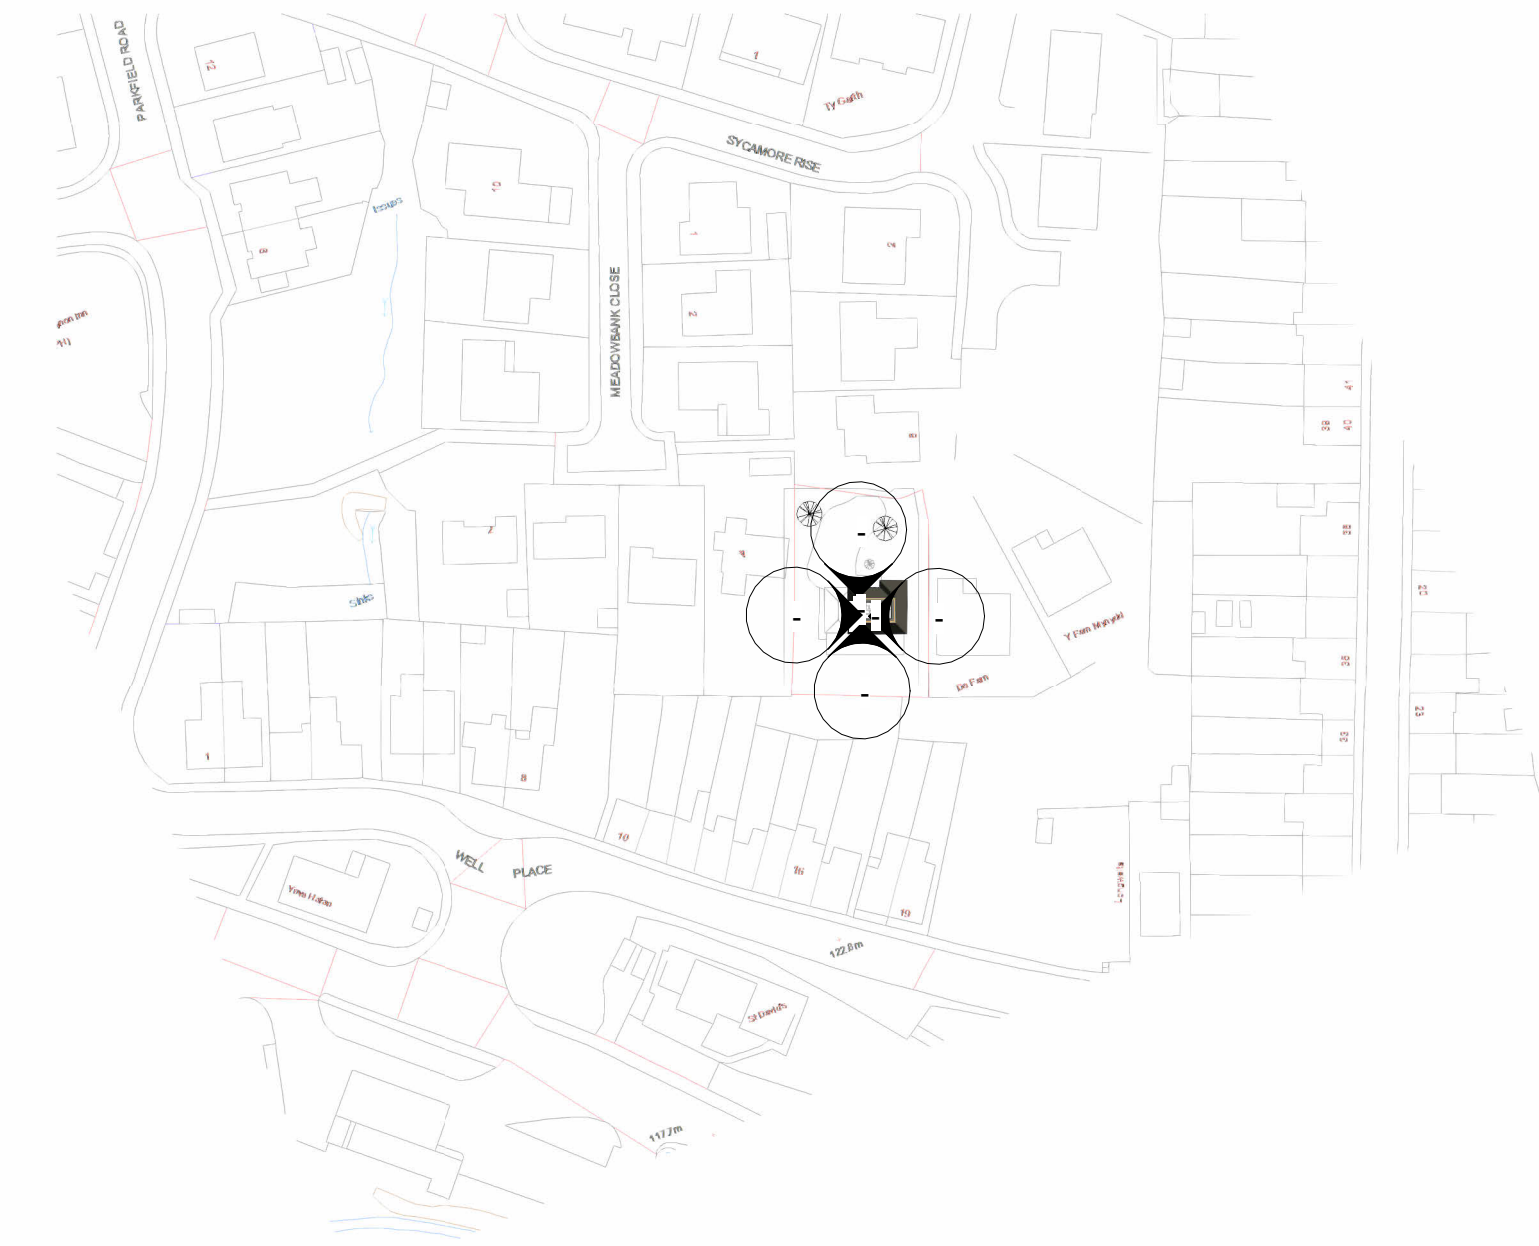


5 Site location plan
1 : 1250




2 3D existing
1 : 100



6 Site Existing
1 : 500

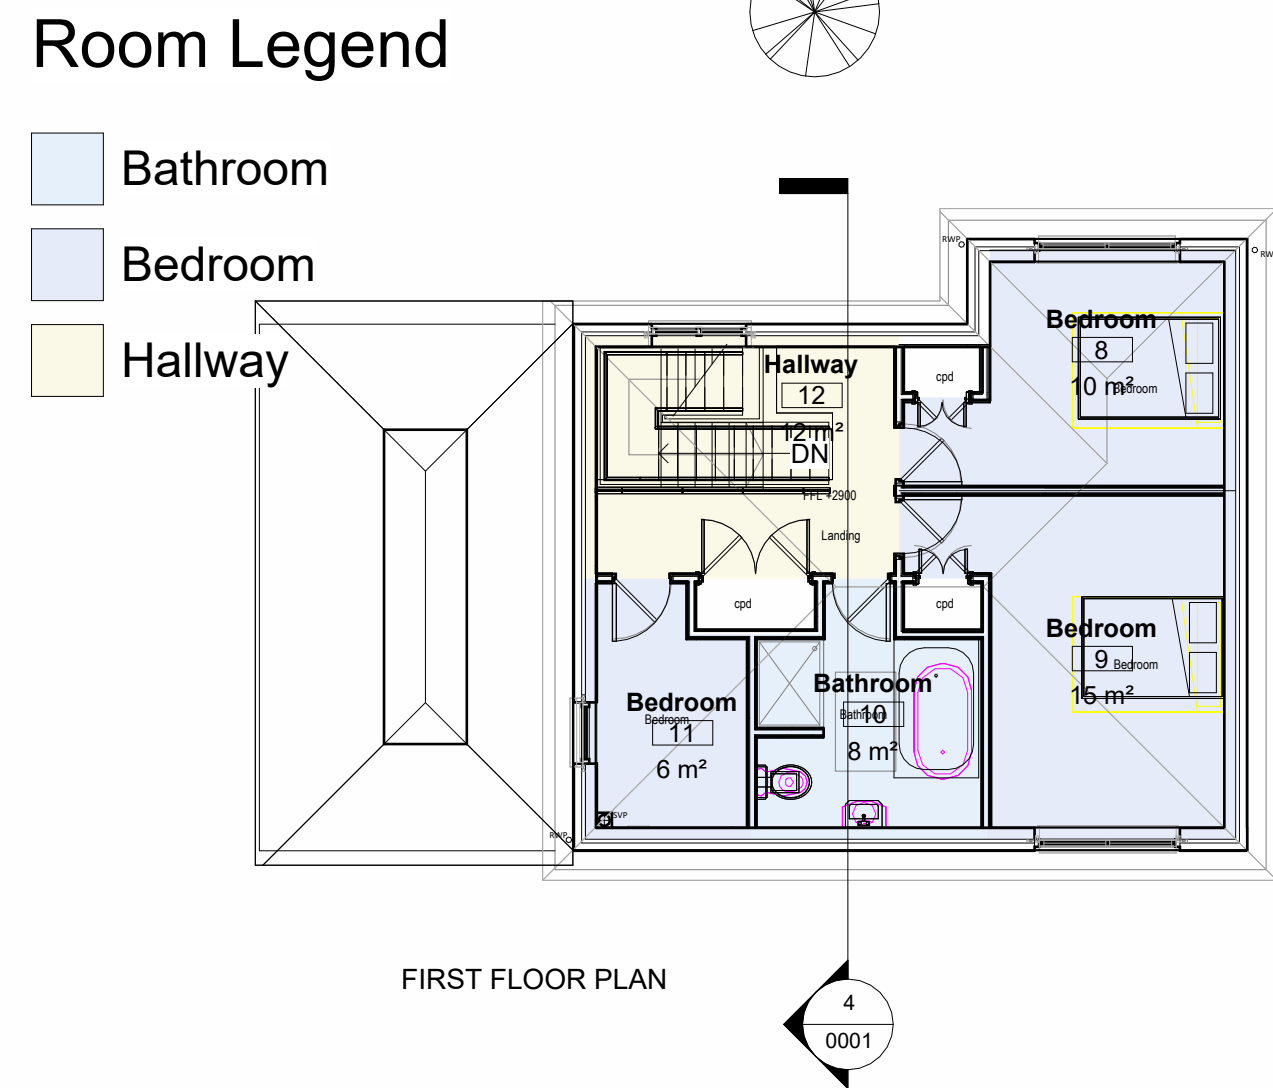

3 FF Existing
1 : 100

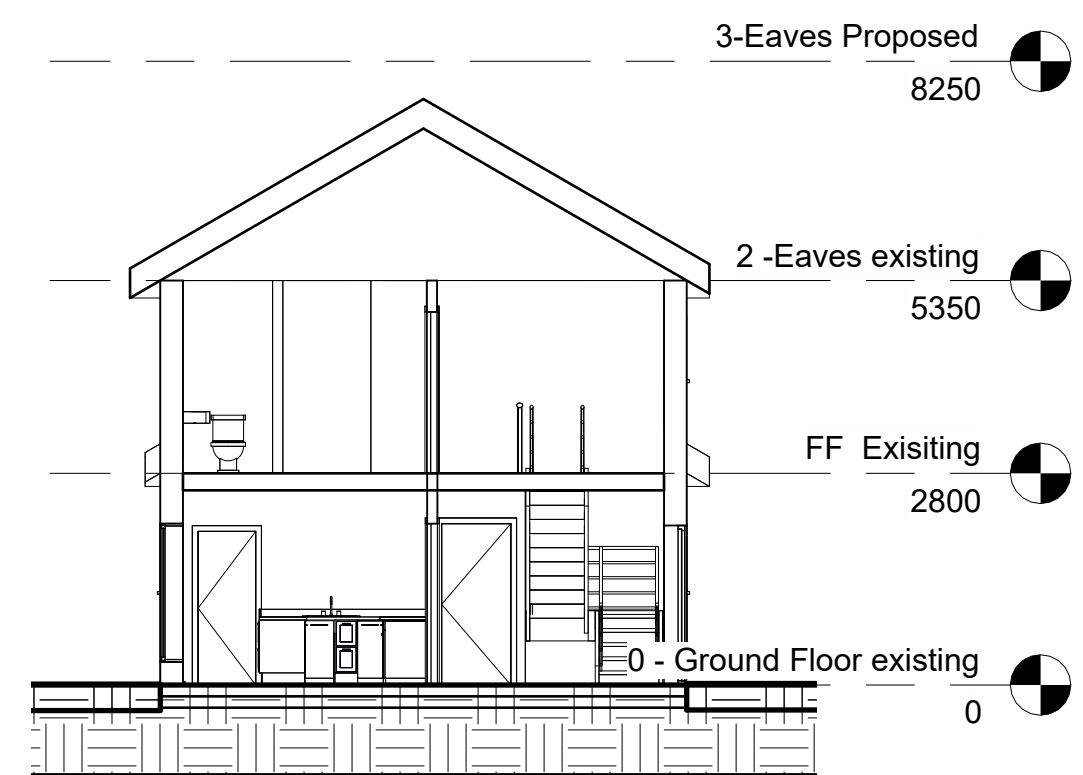

4 Cut out elevation
1 : 100




References


International organization for Standardization . (2024). *Industry Foundation Classes (IFC) for data sharing in the construction and facility management industries* Retrieved from ISO: <https://www.iso.org/standard/84123.html>

The British Standards Institution 2024. (2024). *ISO 19650 – Managing Information With Building Information Modelling (BIM)* Retrieved from BIS group: <https://www.bsigroup.com/en-GB/capabilities/buildings-and-construction/iso-19650-building-information-modelling-bim/>


Property Title Extension to mrs Jones	Detail New Site plan	Property __ Originator __ Zone __ Level __ Type __ Role __ Number __ Description __ Suitability __ Revision	scale 1 : 100	drawn L. Wilson	Prifysgol Cymru Y Drindod Dewi Sant University of Wales Trinity Saint David	(S0) UNCONTROLLED Not to be used as a reference document Check Status Before Quoting	Rev/Date/By Revision	
		4005 — UWTSd — XX — ZZ — D — A — 0002 — New Site plan — S0 —	date 03/29/24	checked G.Traylor				Prifysgol Cymru Y Drindod Dewi Sant University of Wales Trinity Saint David
		File Path: C:\Users\lloyd.wilson\Desktop\UNIVERSITY\HND 23\CAD and BIM\REVIT\4005-UWTSd-Lloyd Wilson.rvt						

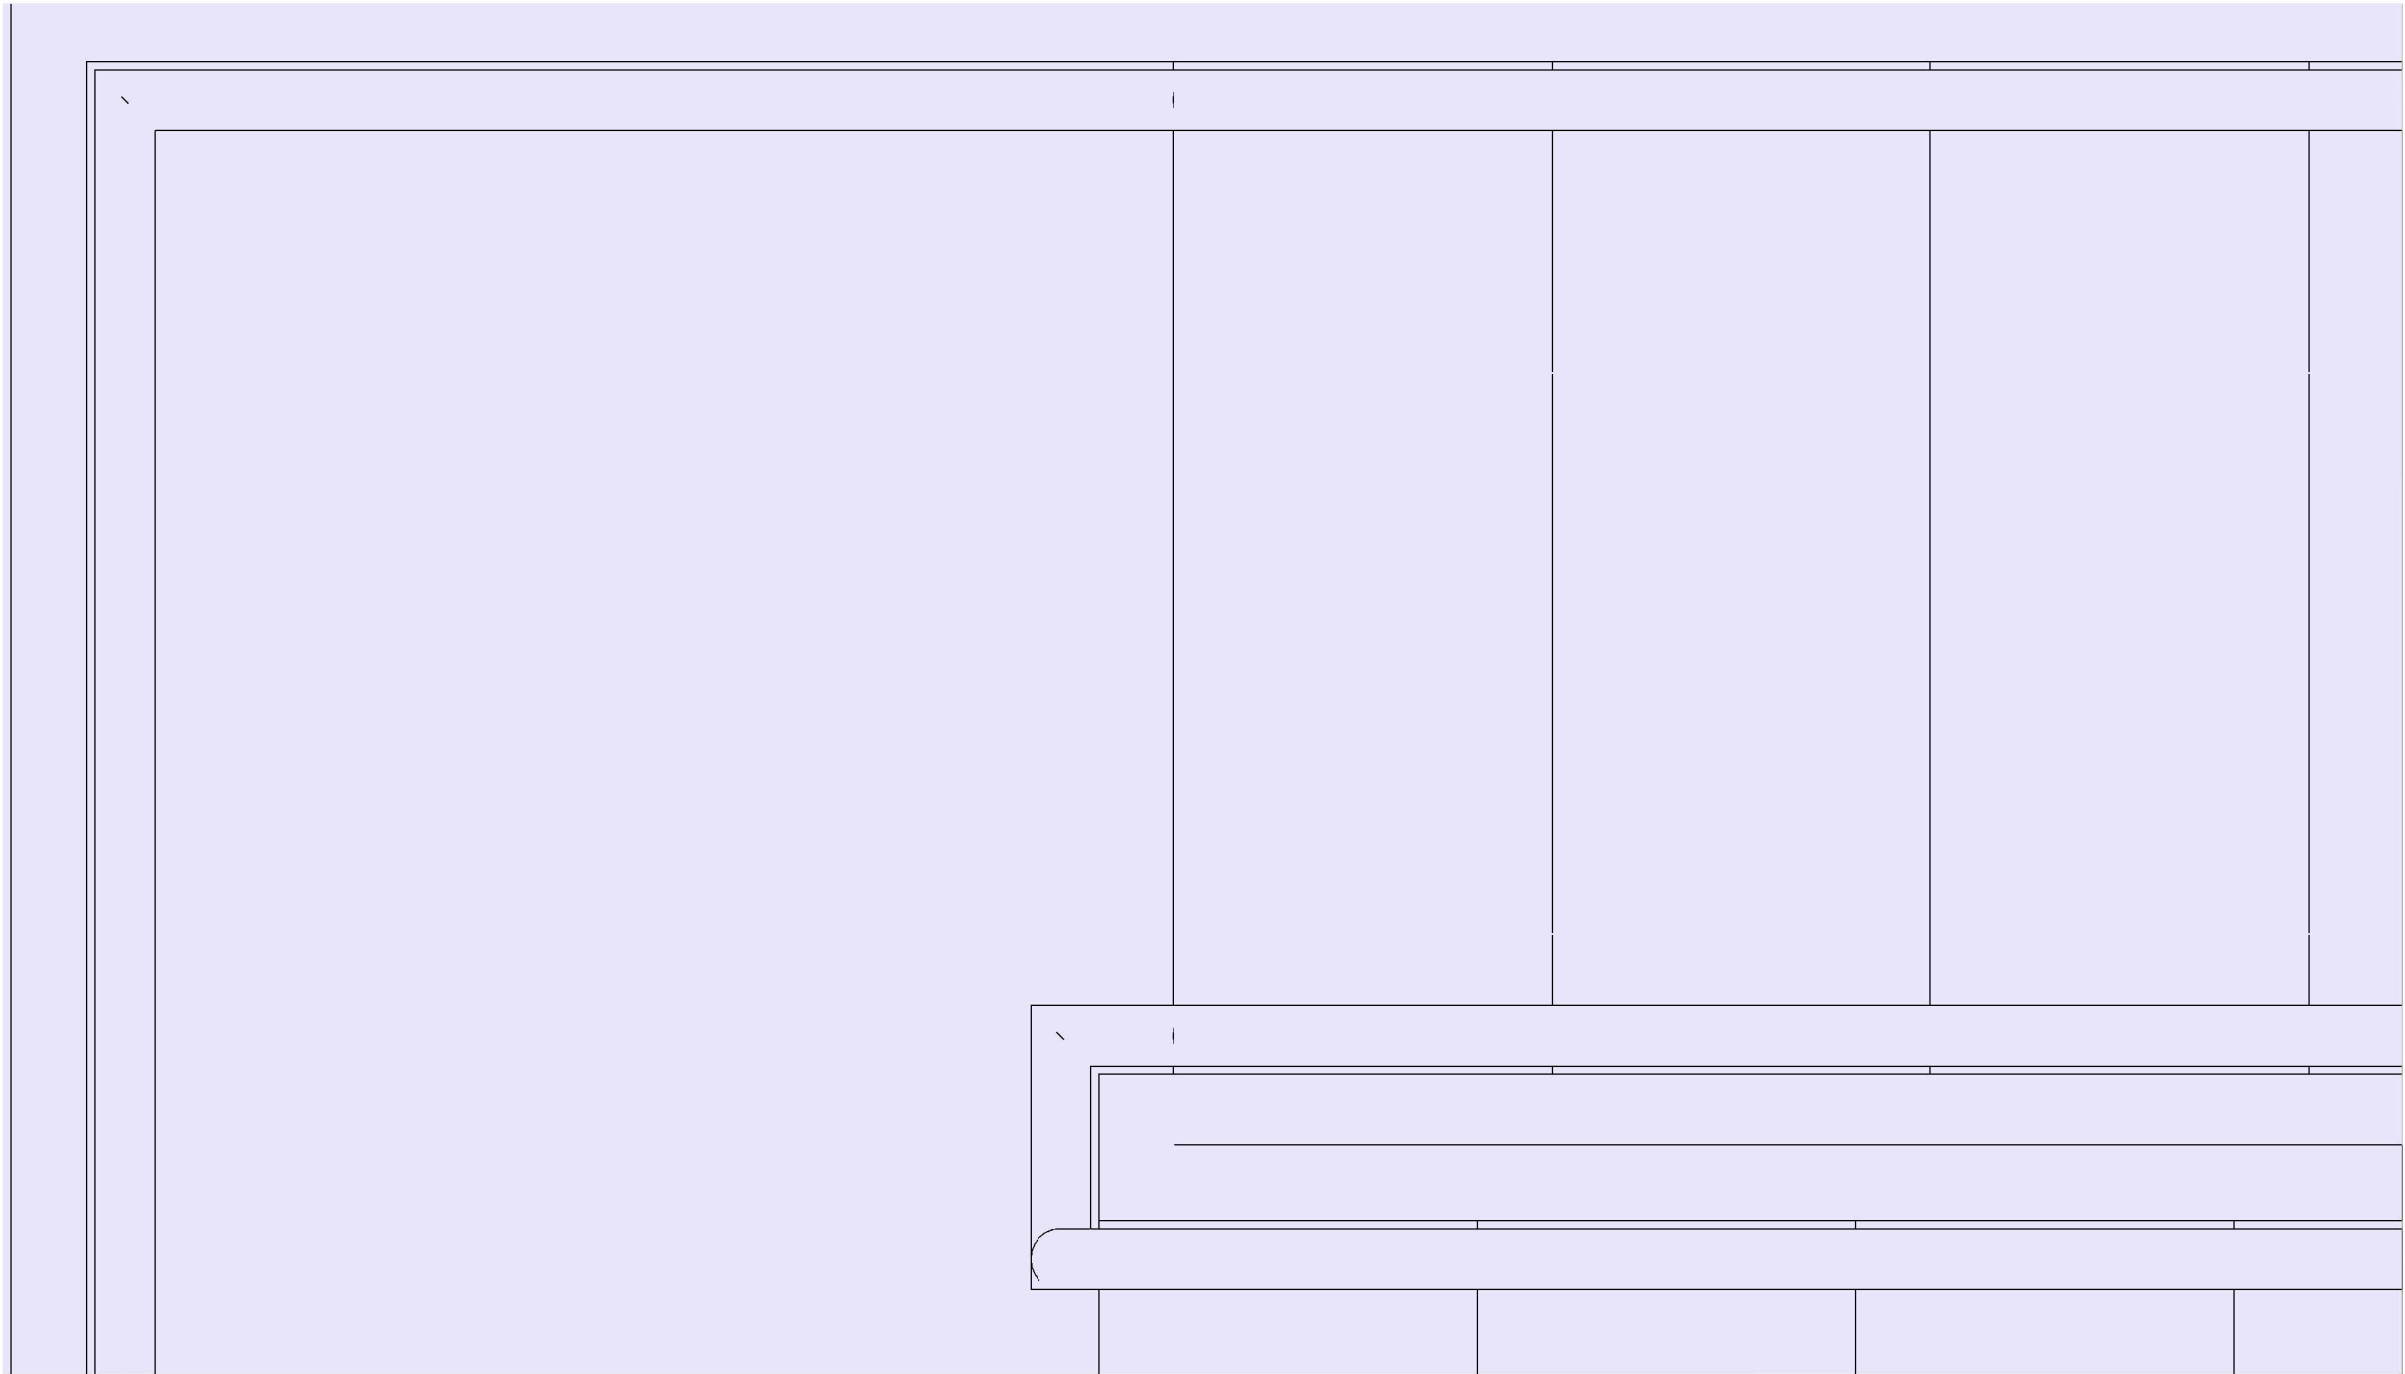


1 section detail (stairs)
1 : 5

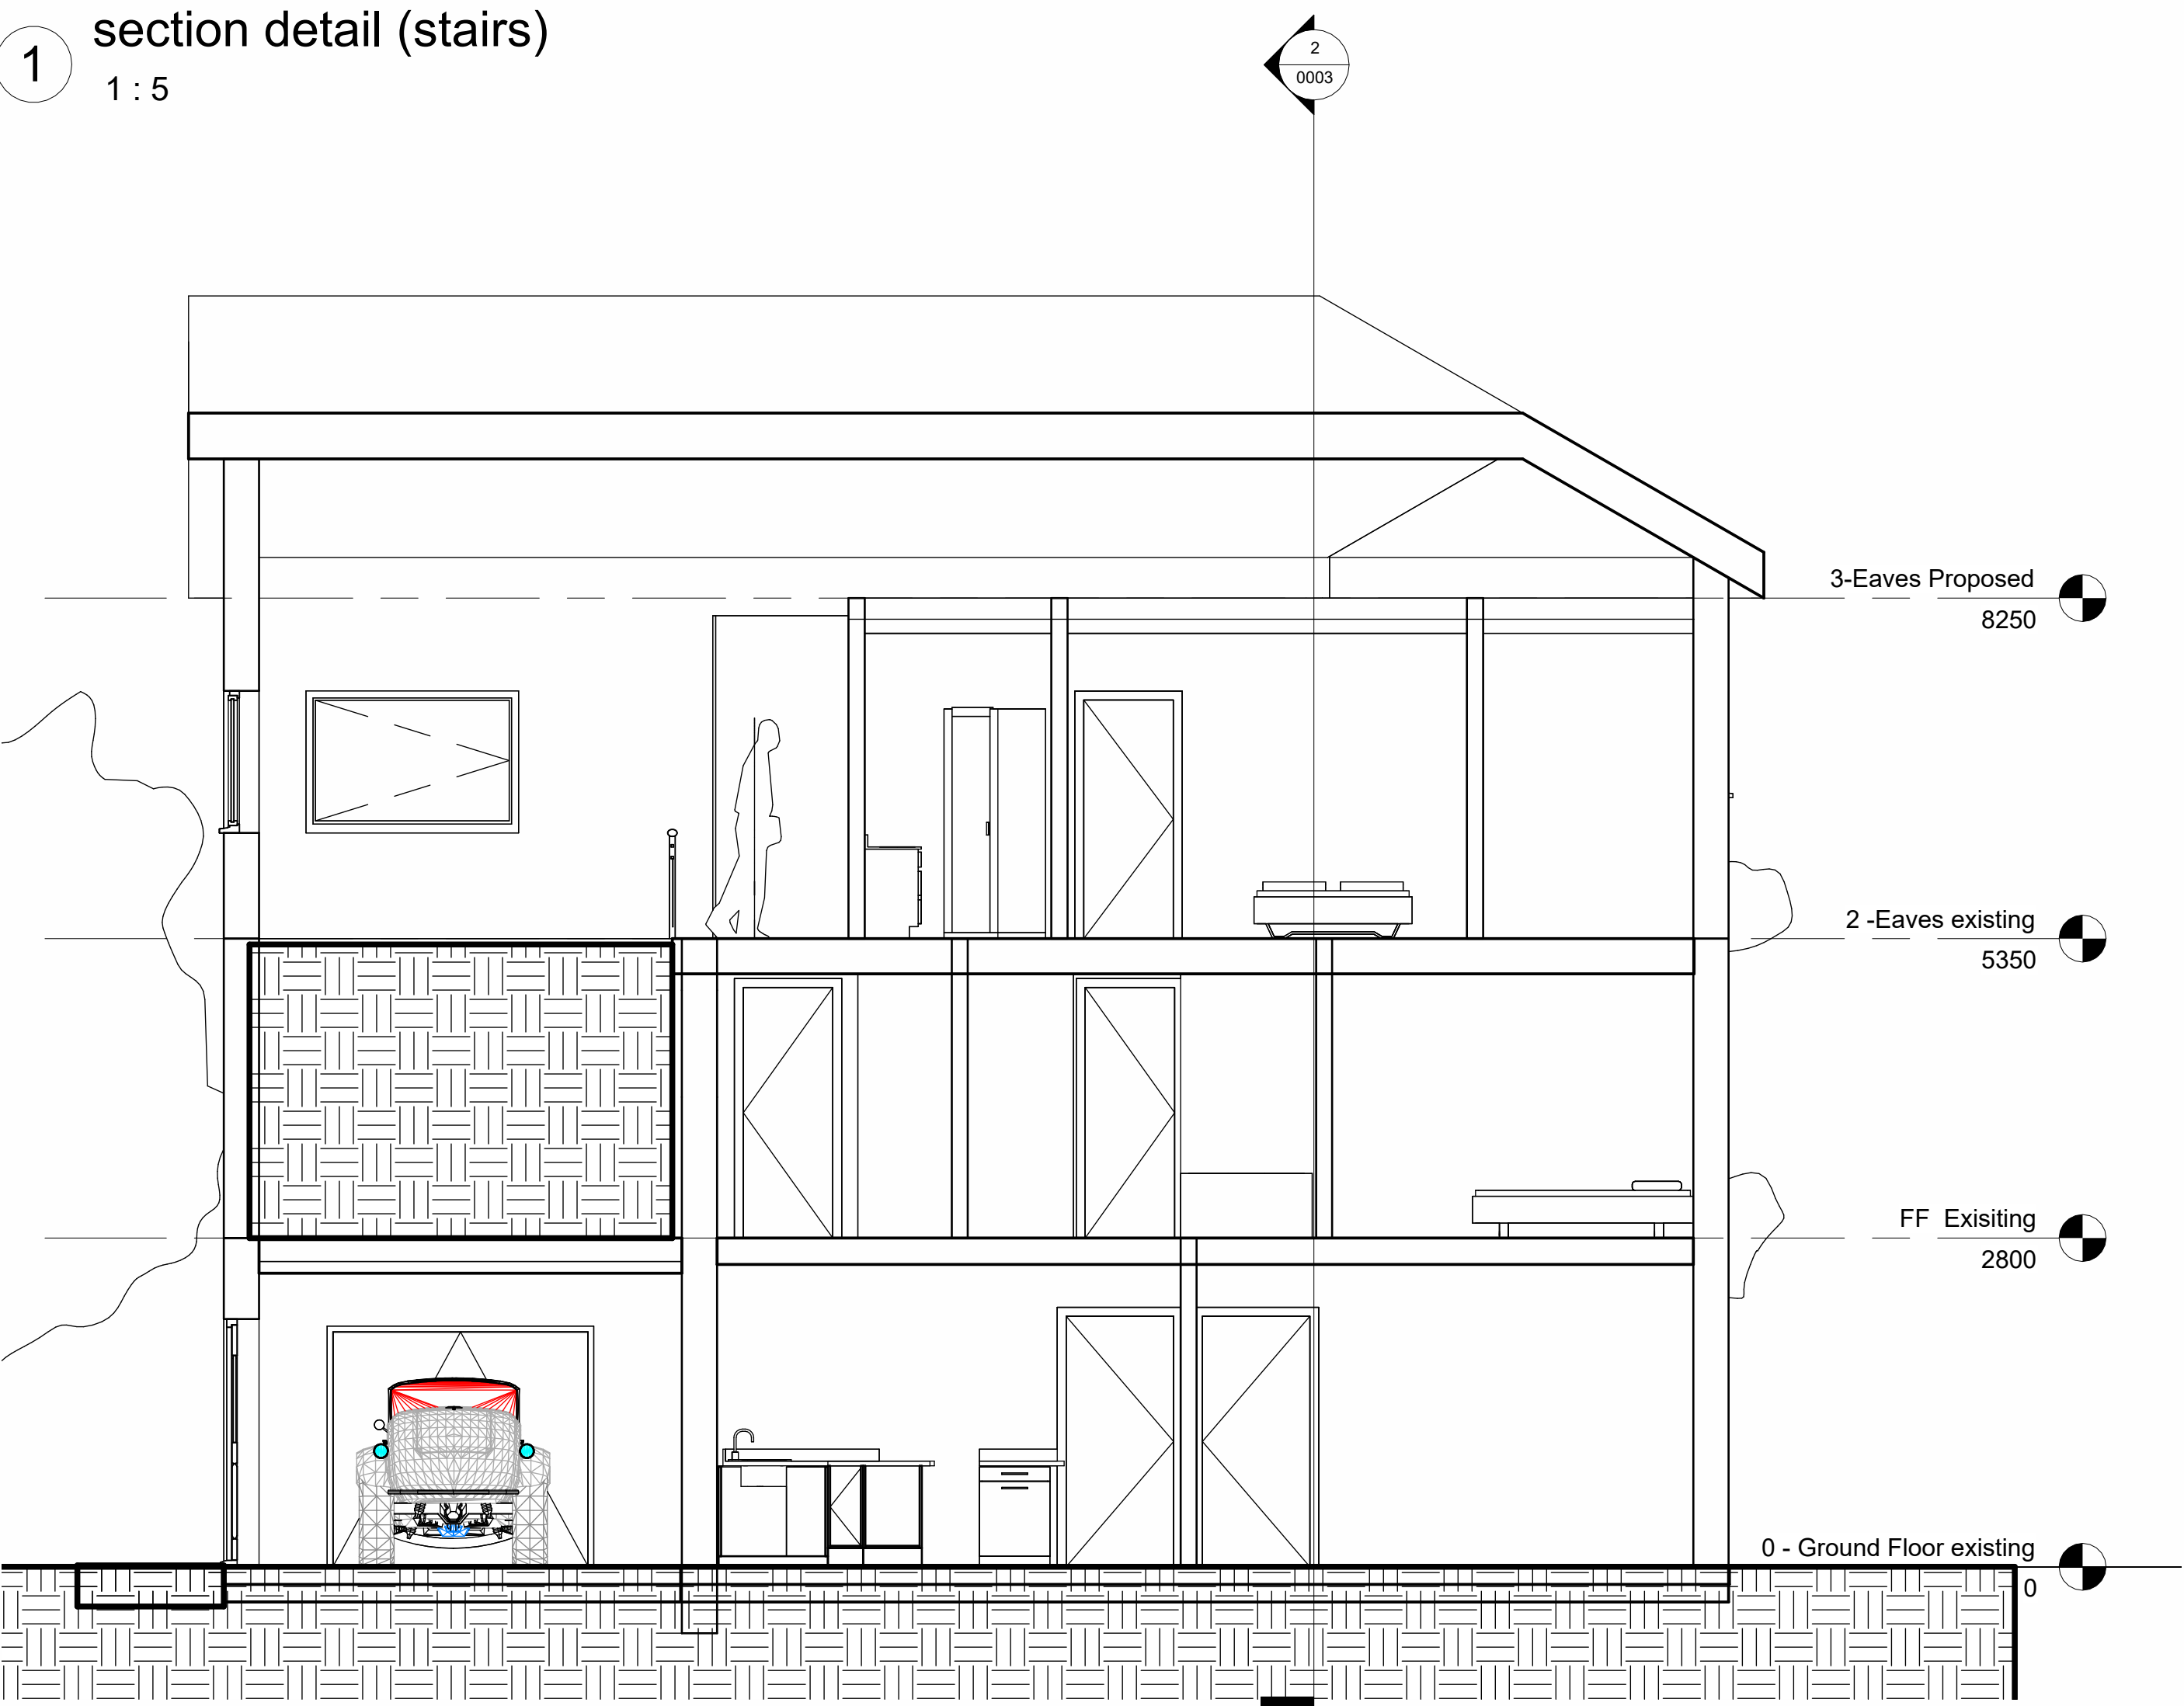

3 Long section
1 : 50

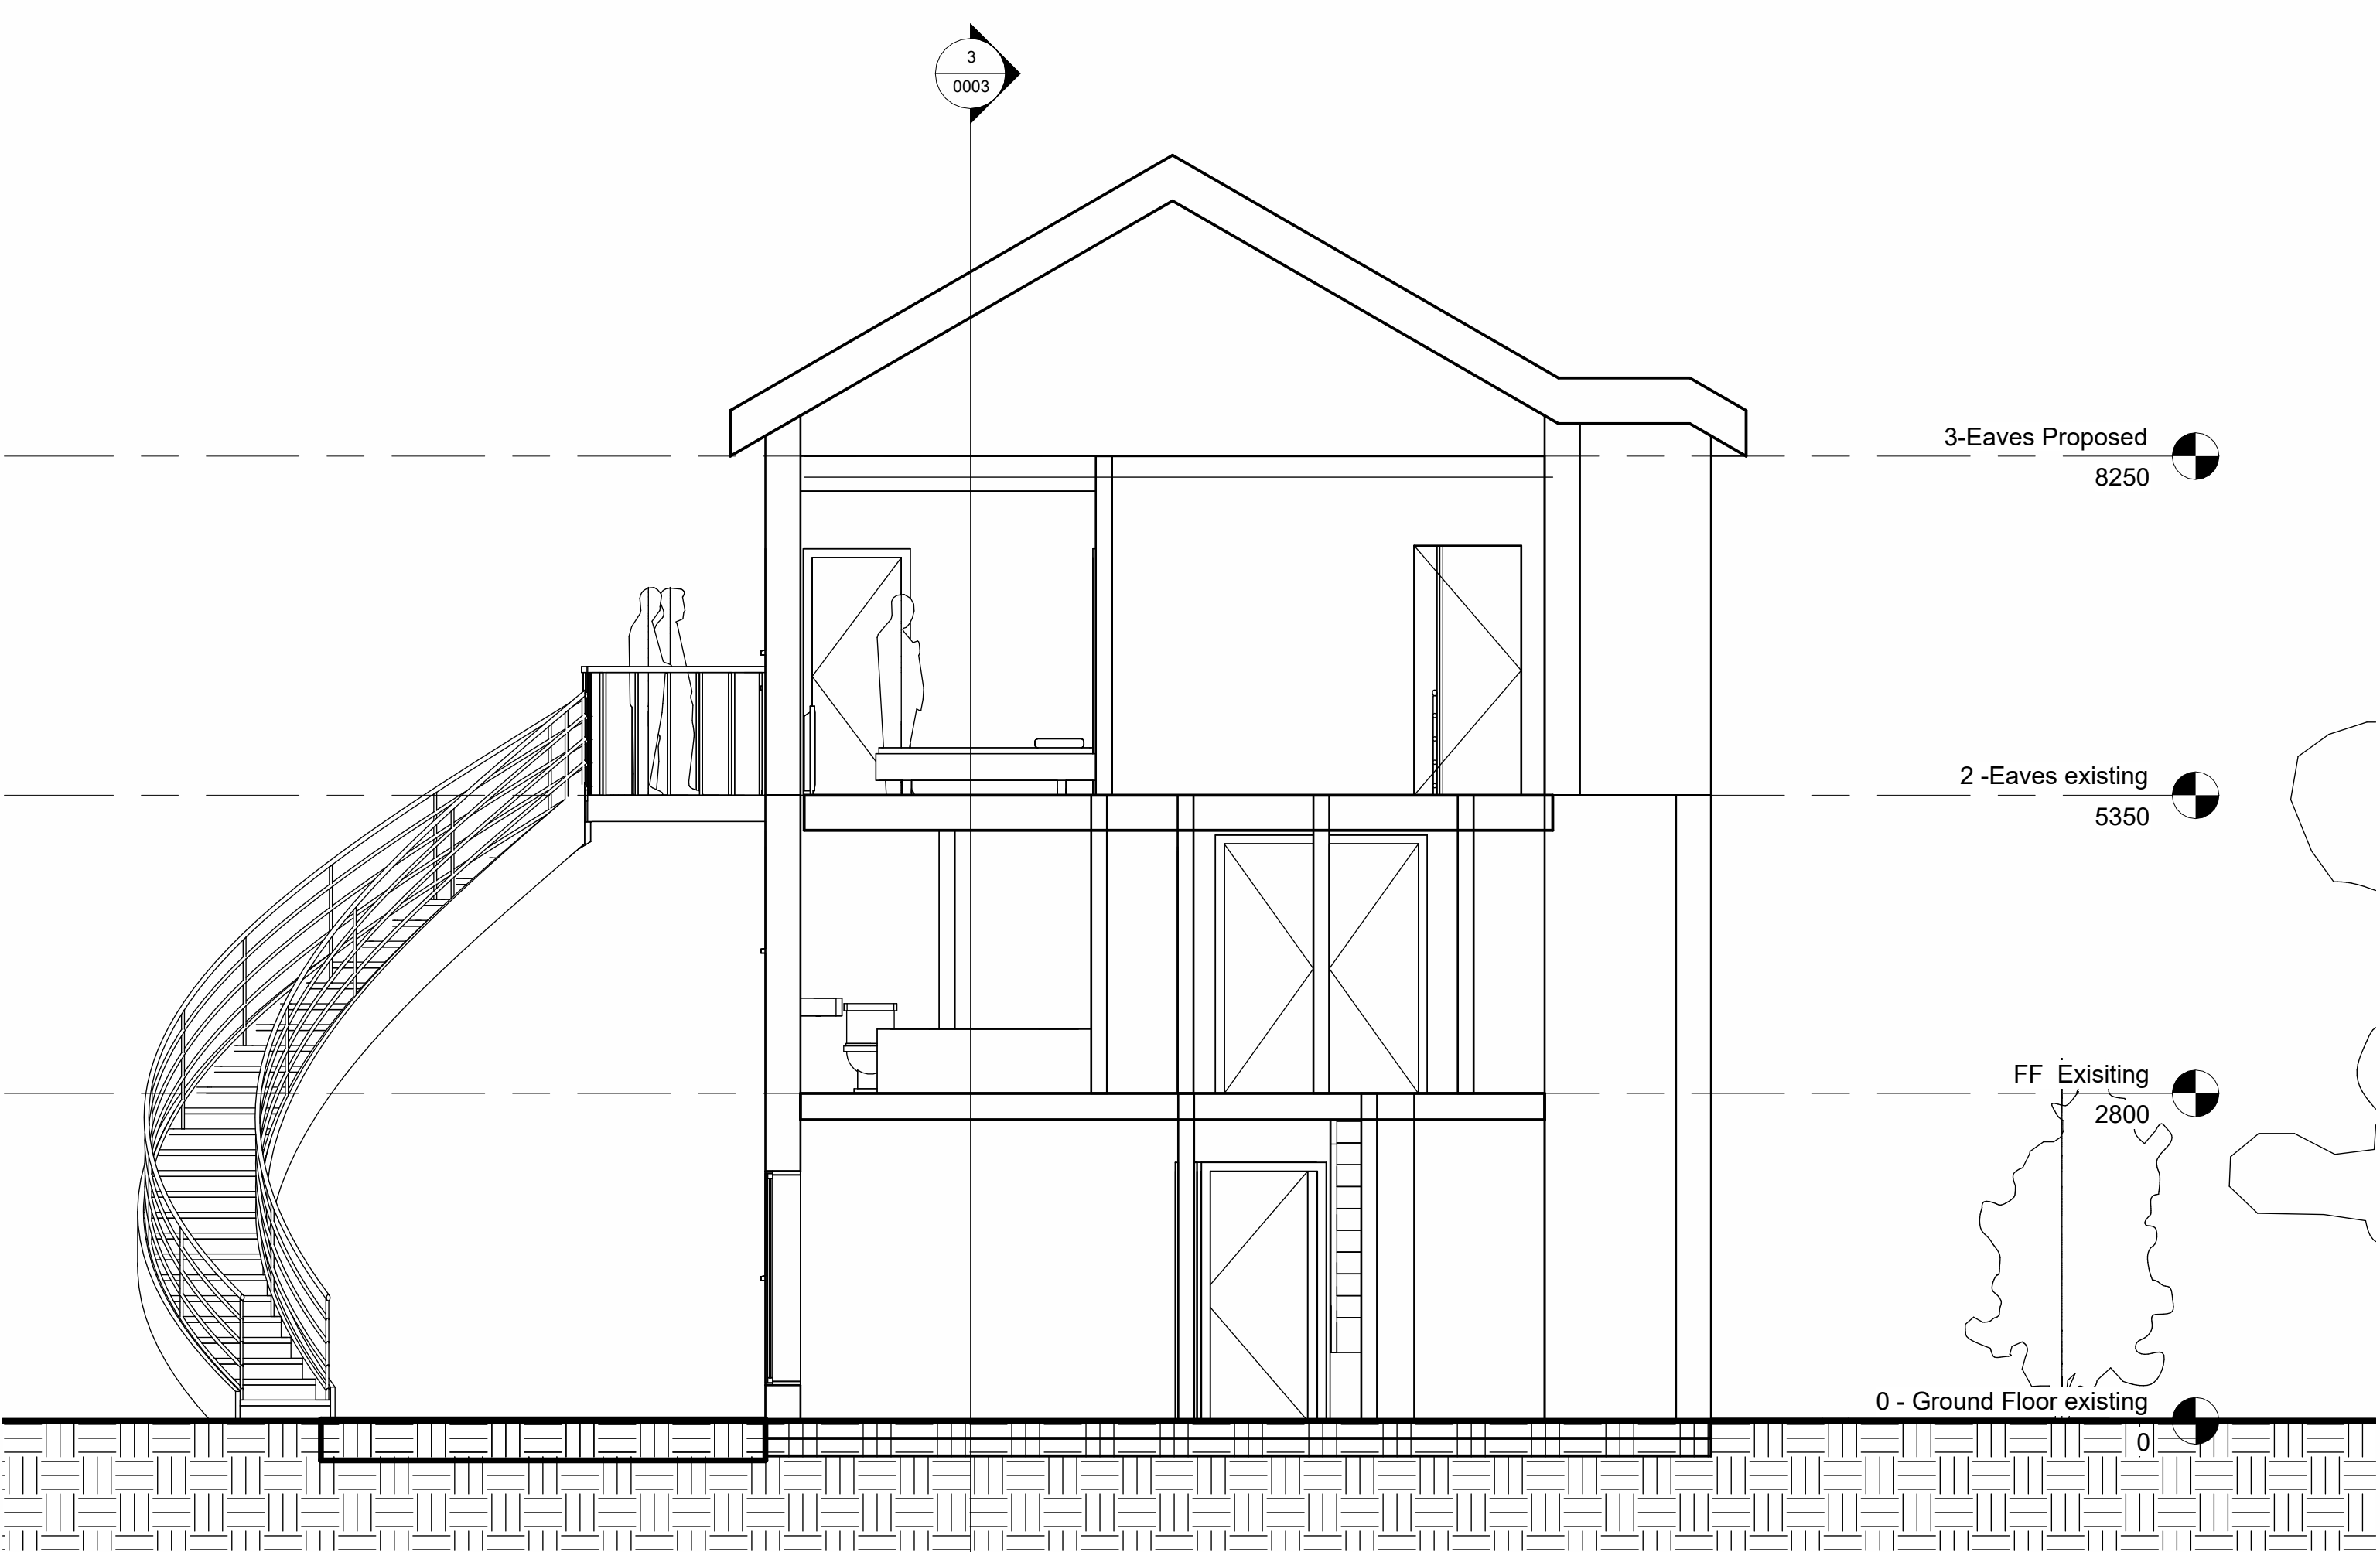

2 short section
1 : 50

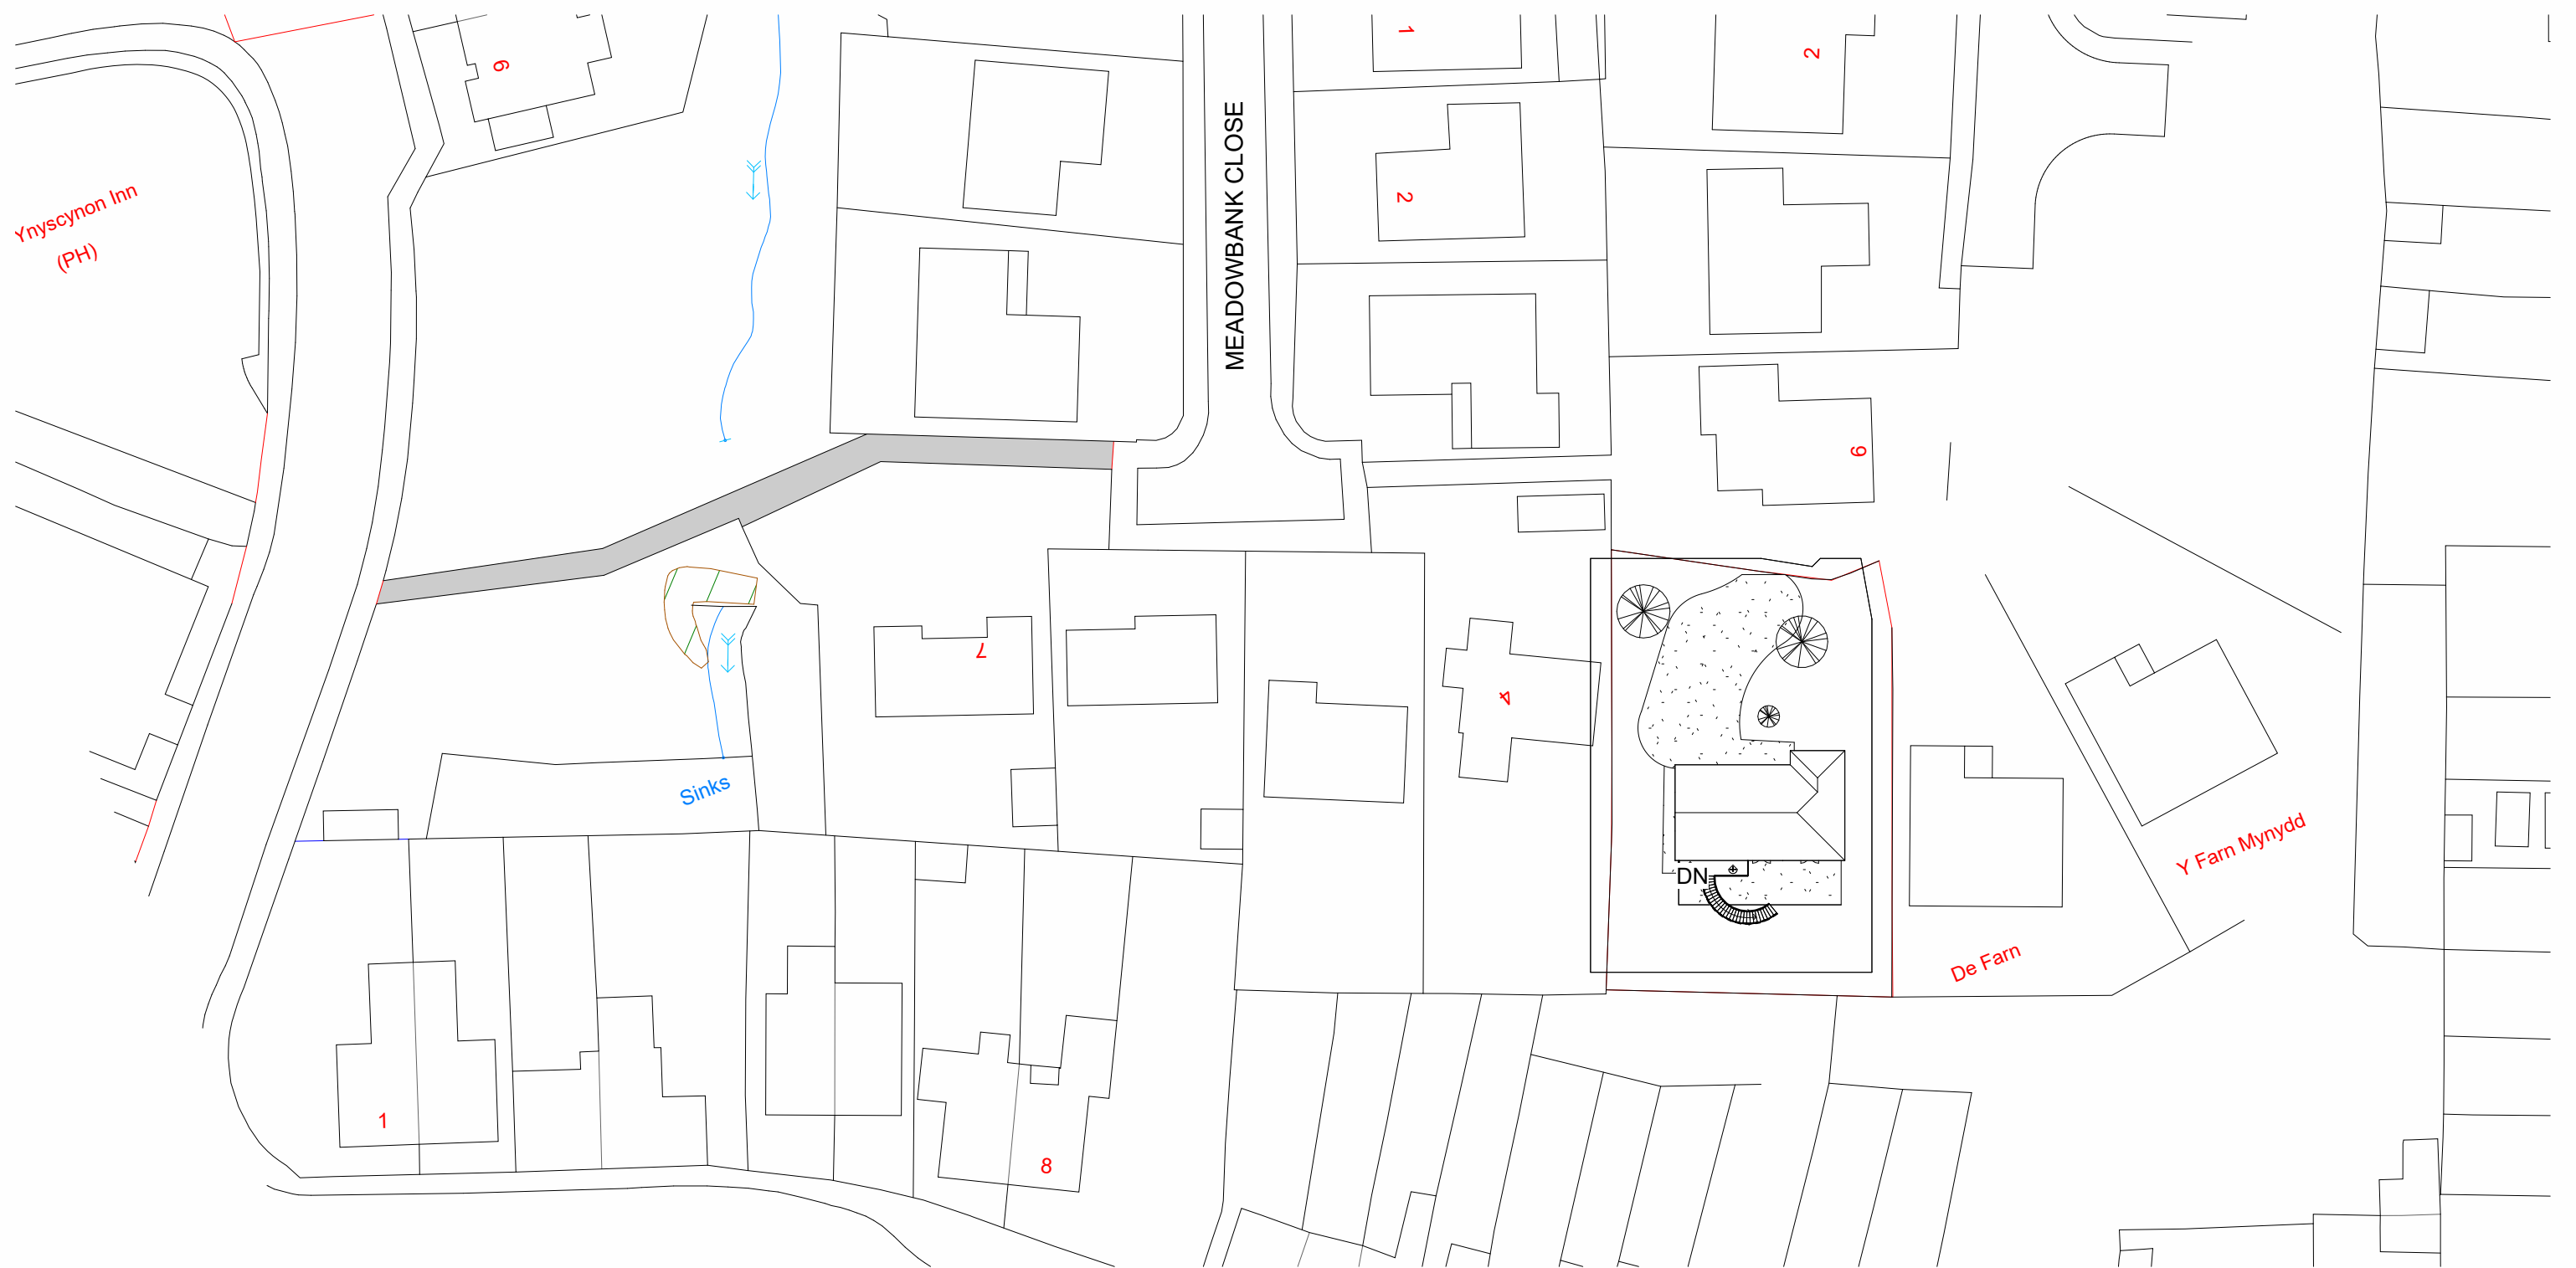

4 Site Proposed
1 : 500



1 3D - Proposed visualisation