




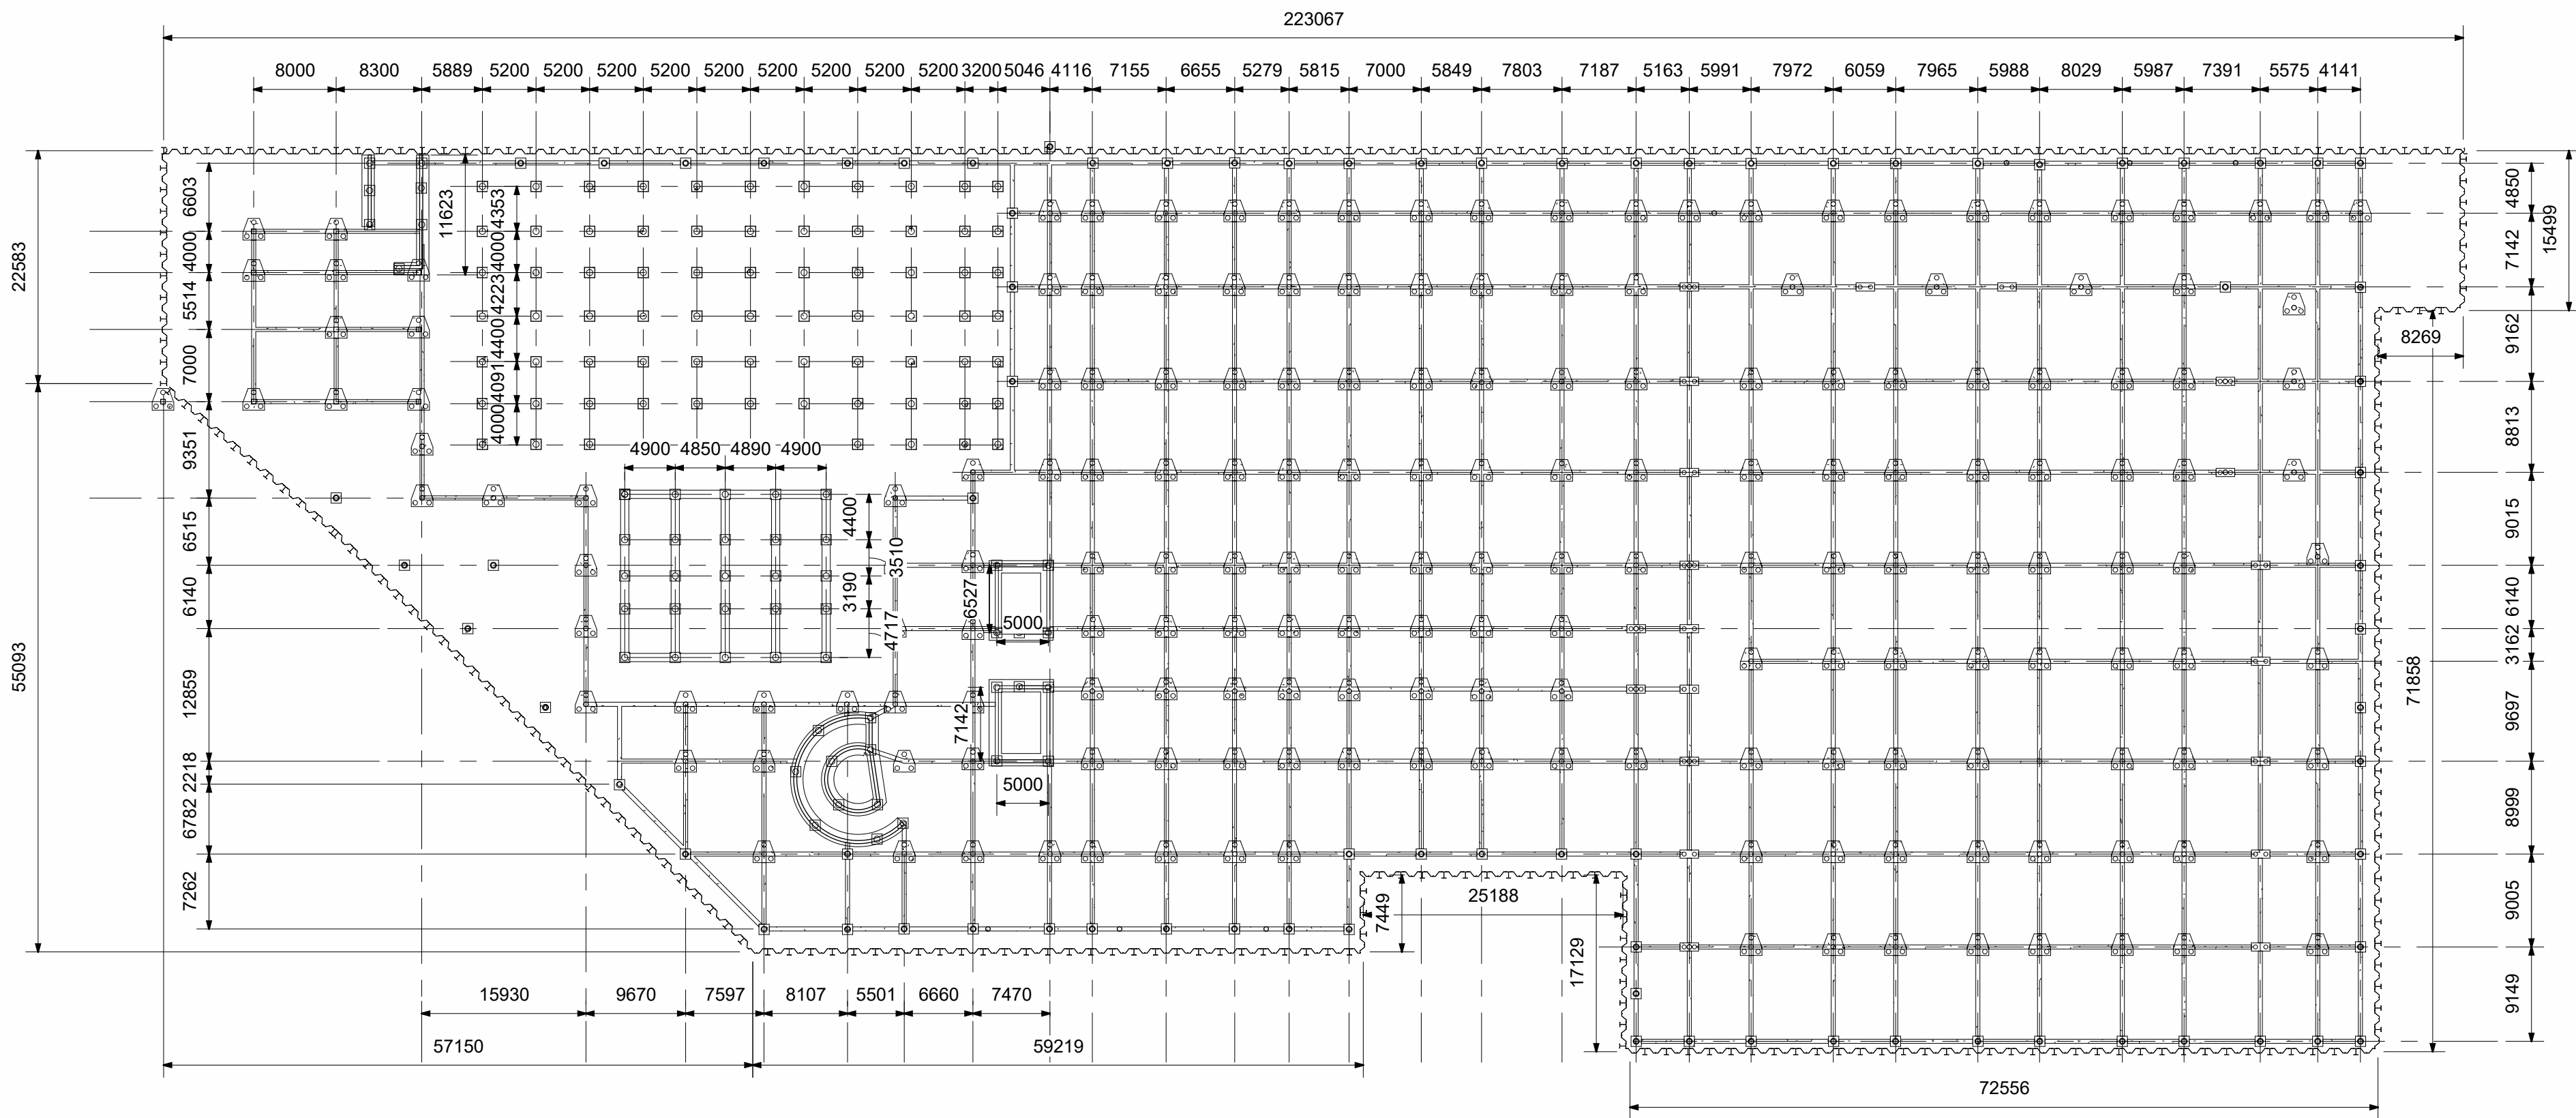


1 Pile & Connecting beams
1 : 500

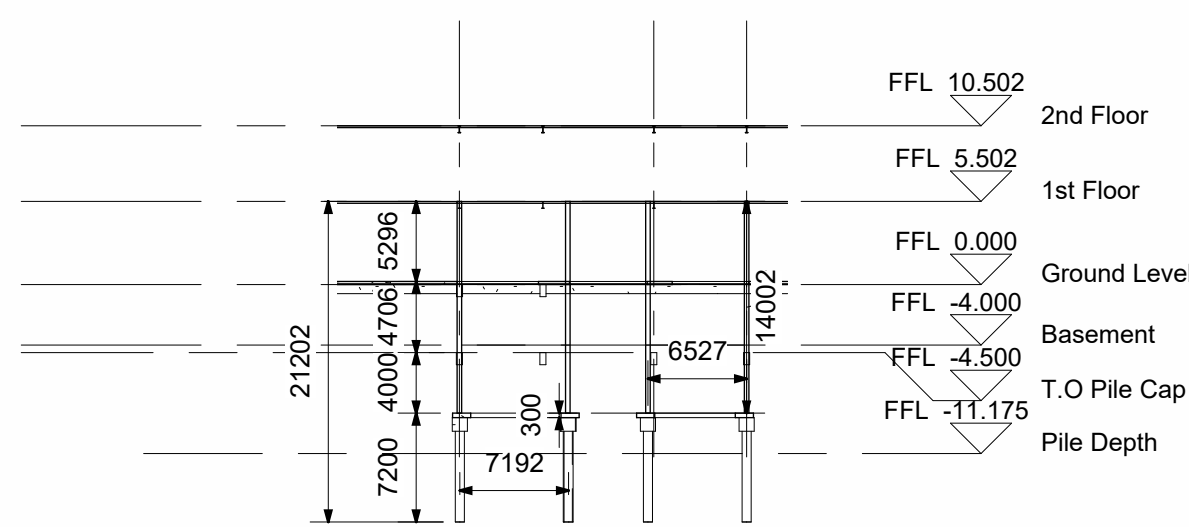


2 Stairs and Lift to Basement
1 : 500

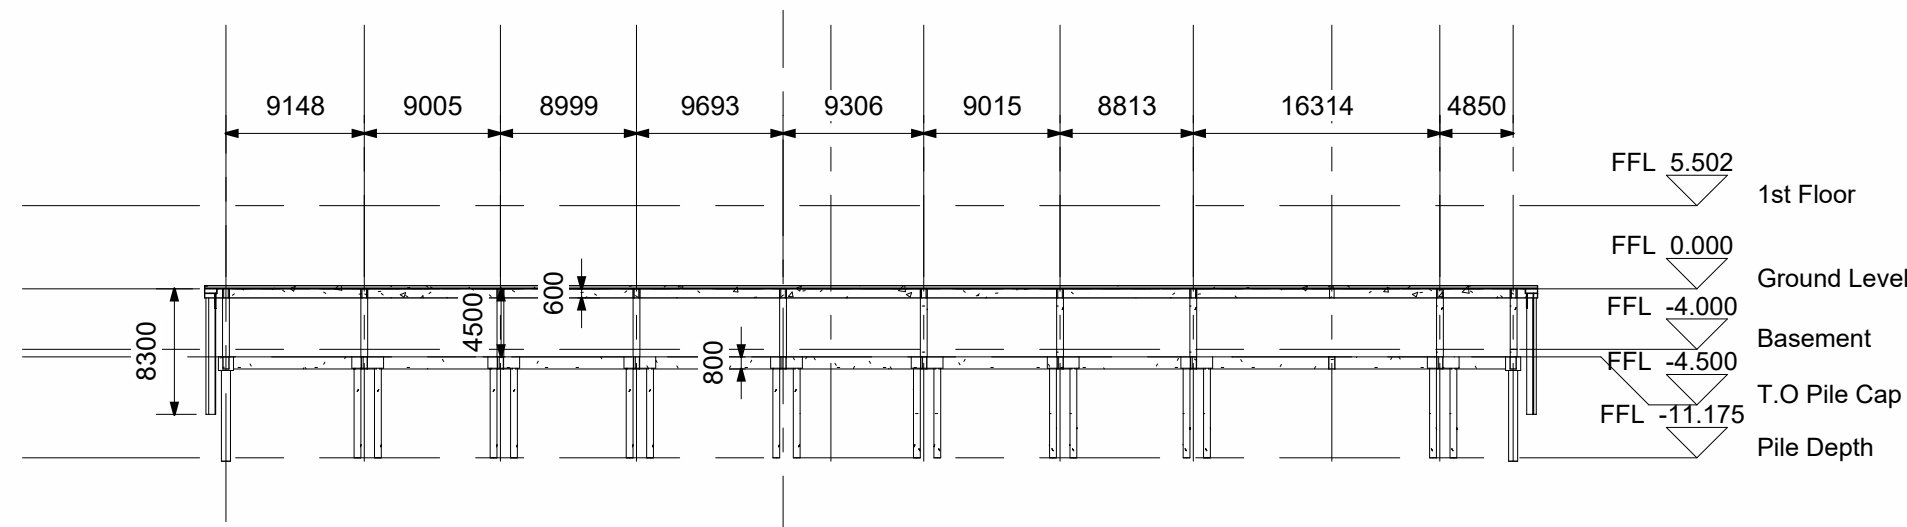

5 Carpark section
1 : 500

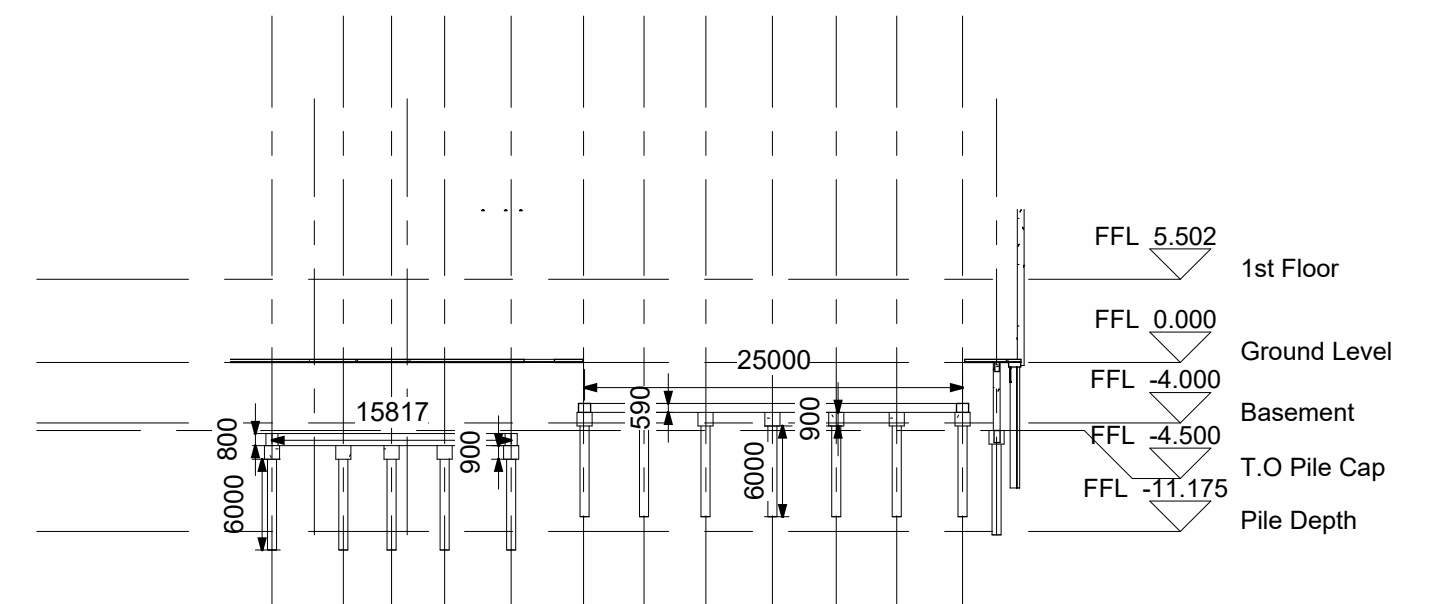

4 Pool Foundations
1 : 500

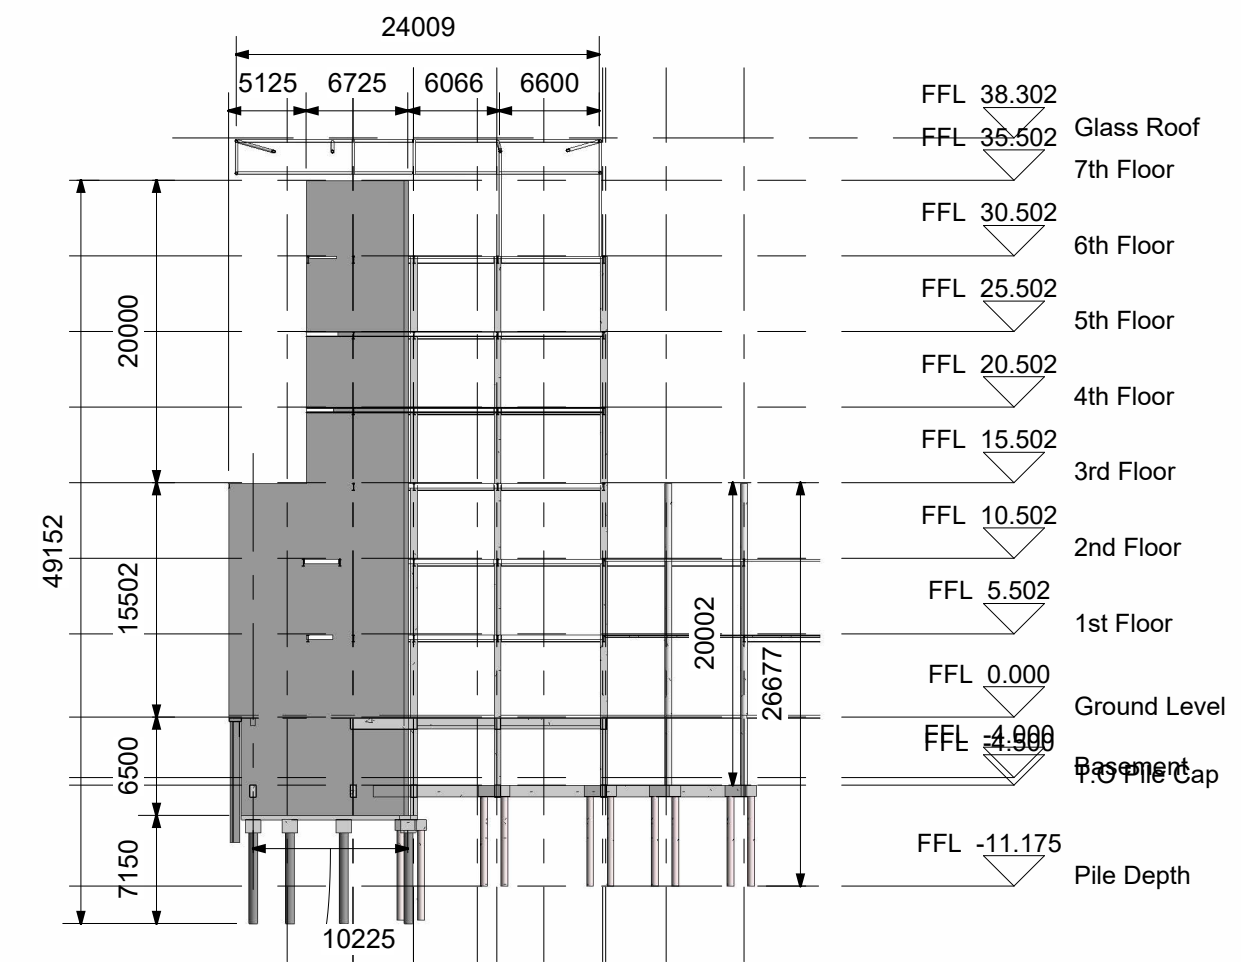


3 Tower Foundations
1 : 500

Project Name:	Olympic Swimming pool & Recreational facilities	Building Name:	Dockside Leisure Centre	Location:	Roberts Road, Port Tennant, Swansea,SA1 1LY
Client:	ADJG Ltd	Project Code:	6003	Scale @ A1:	1 : 500
Date:	03/05/2022 17:51:17	Project Notes:			Sheet Name:
Architect:	David Whitecross				6003-CCL-ZZ-ZZ-DR-A-001
BIM Manager:	David Whitecross				
Approved By:	Joseff Williams				

Copperstone Construction Ltd


Revision Schedule		
Revision Number	Revision Description	Revision Date



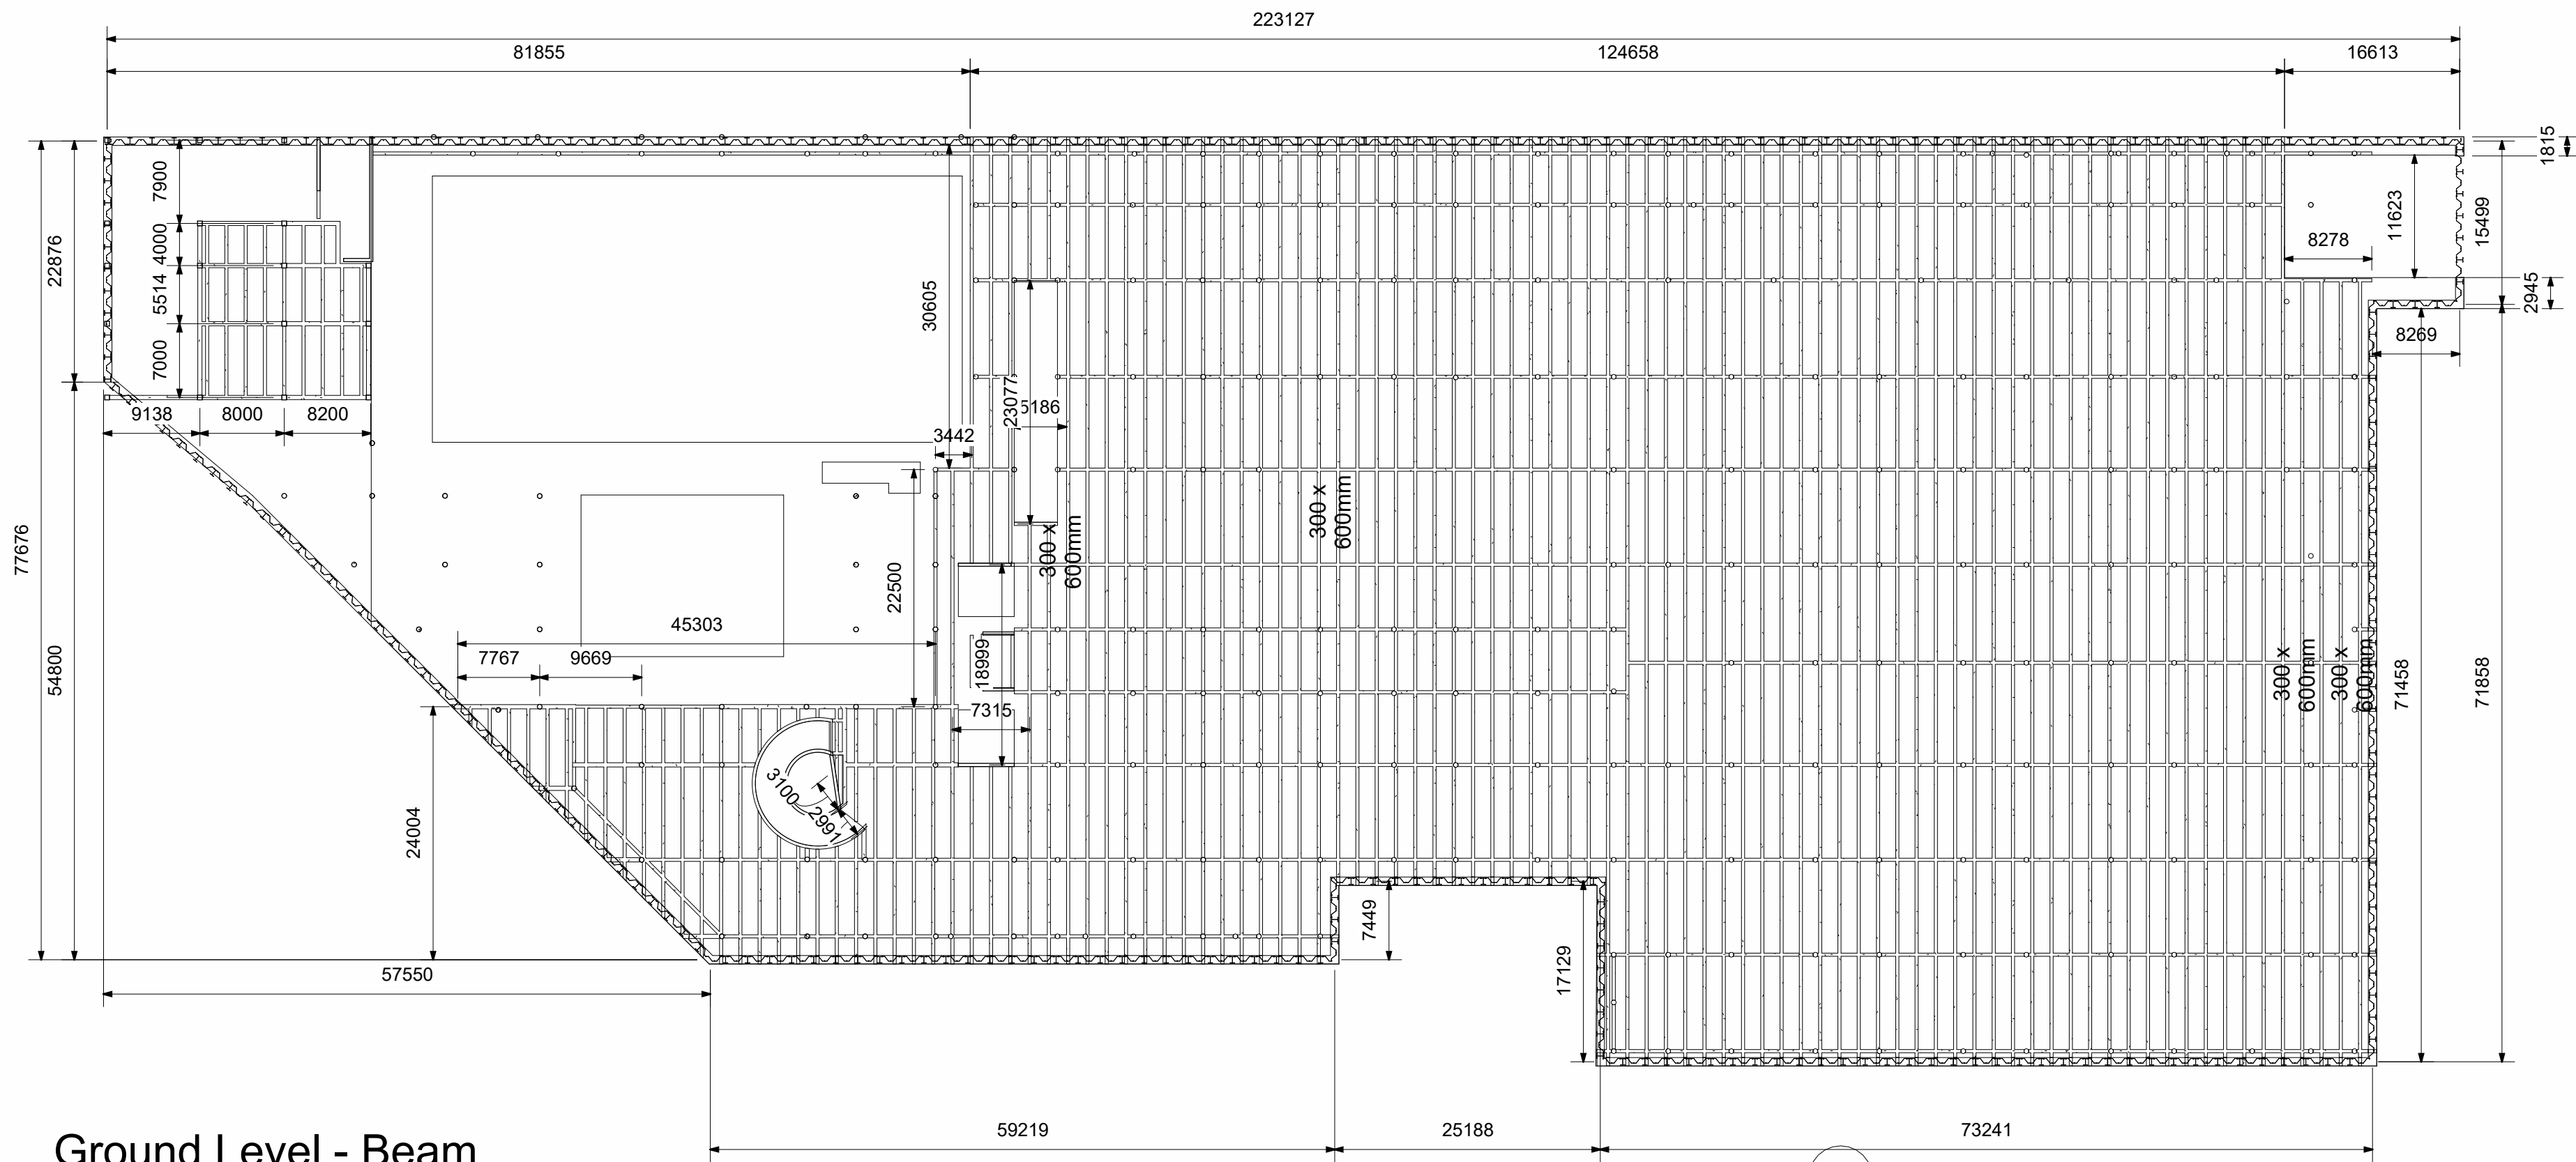


1 Ground Level - Beam System
1 : 500

010
Main Building
Structural Eiv -
North

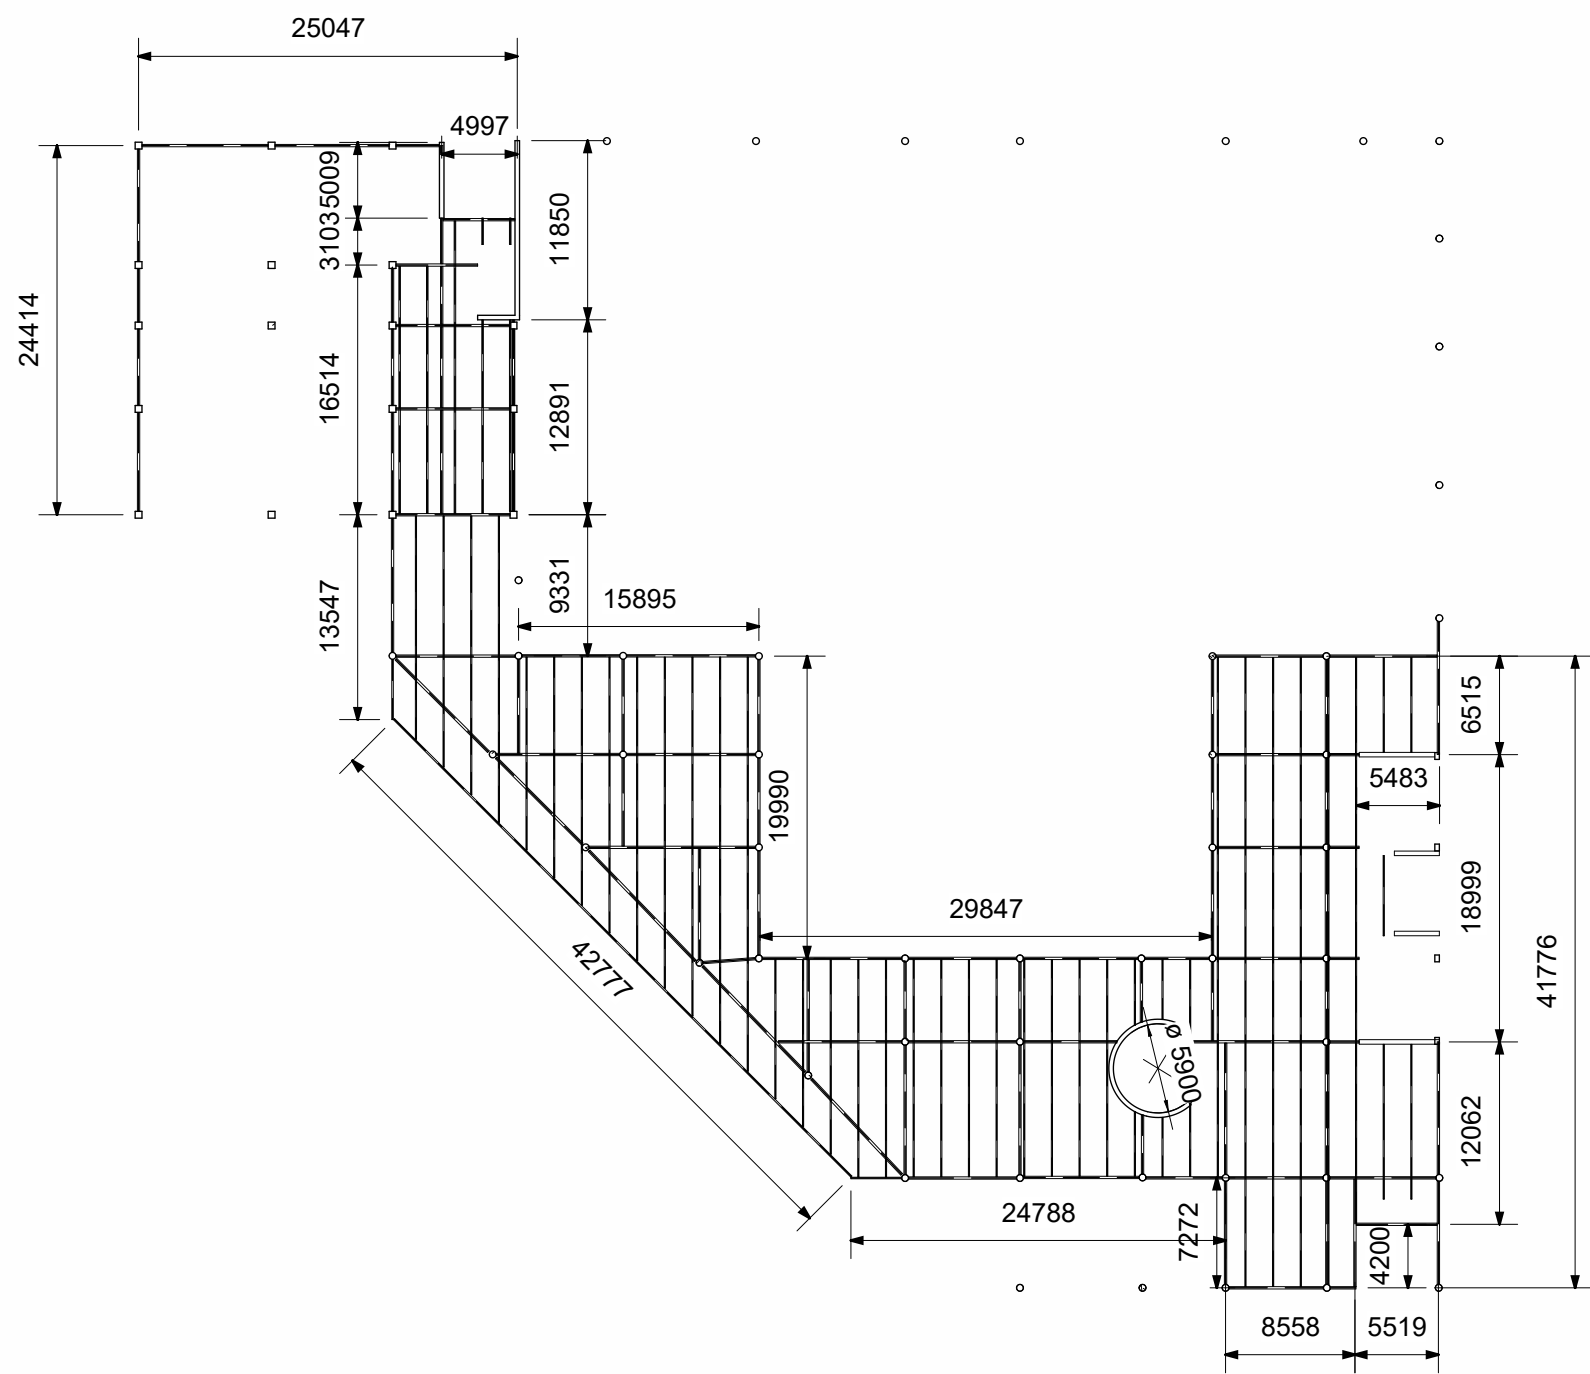


2 1st Floor - Beam System
1 : 500

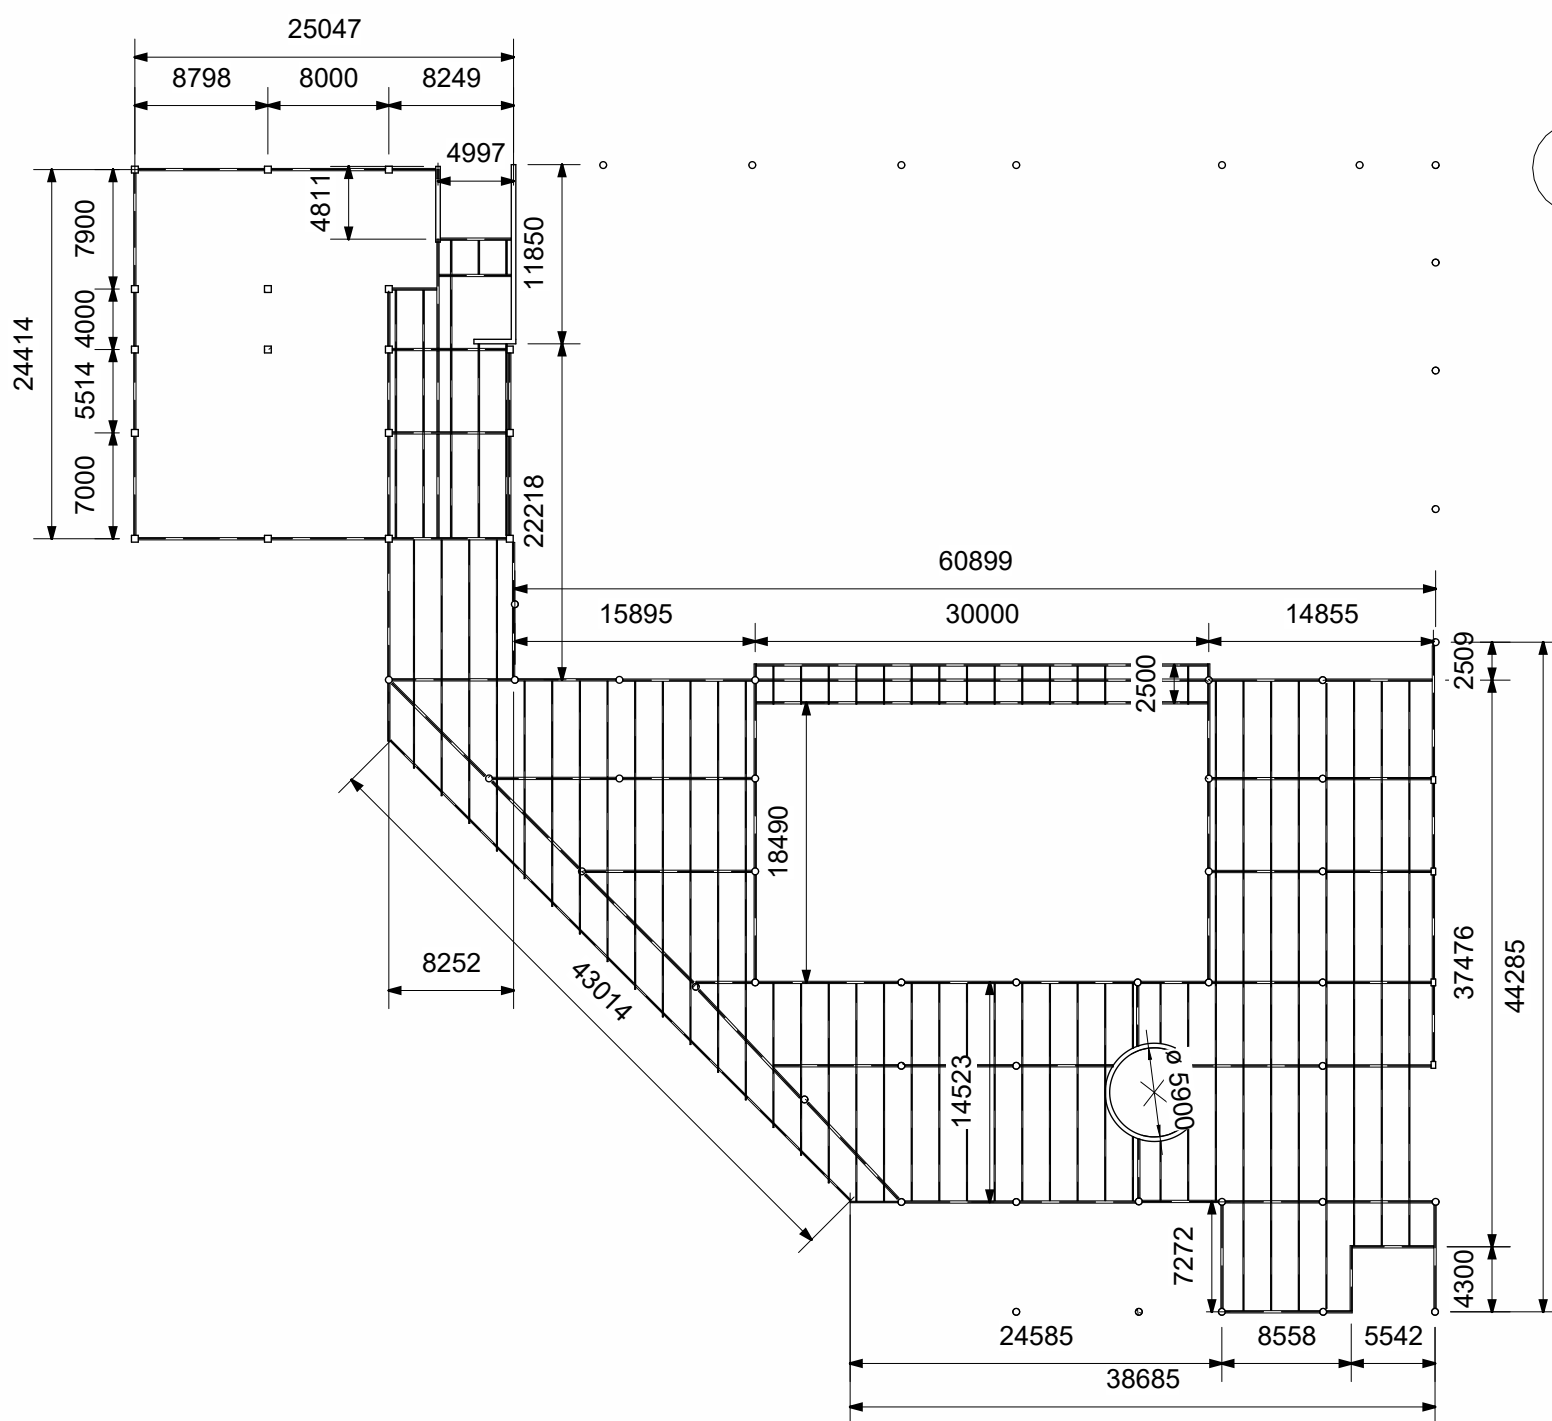

3 2nd Floor - Beam System
1 : 500

009
Main Building
Structural Eiv -
West

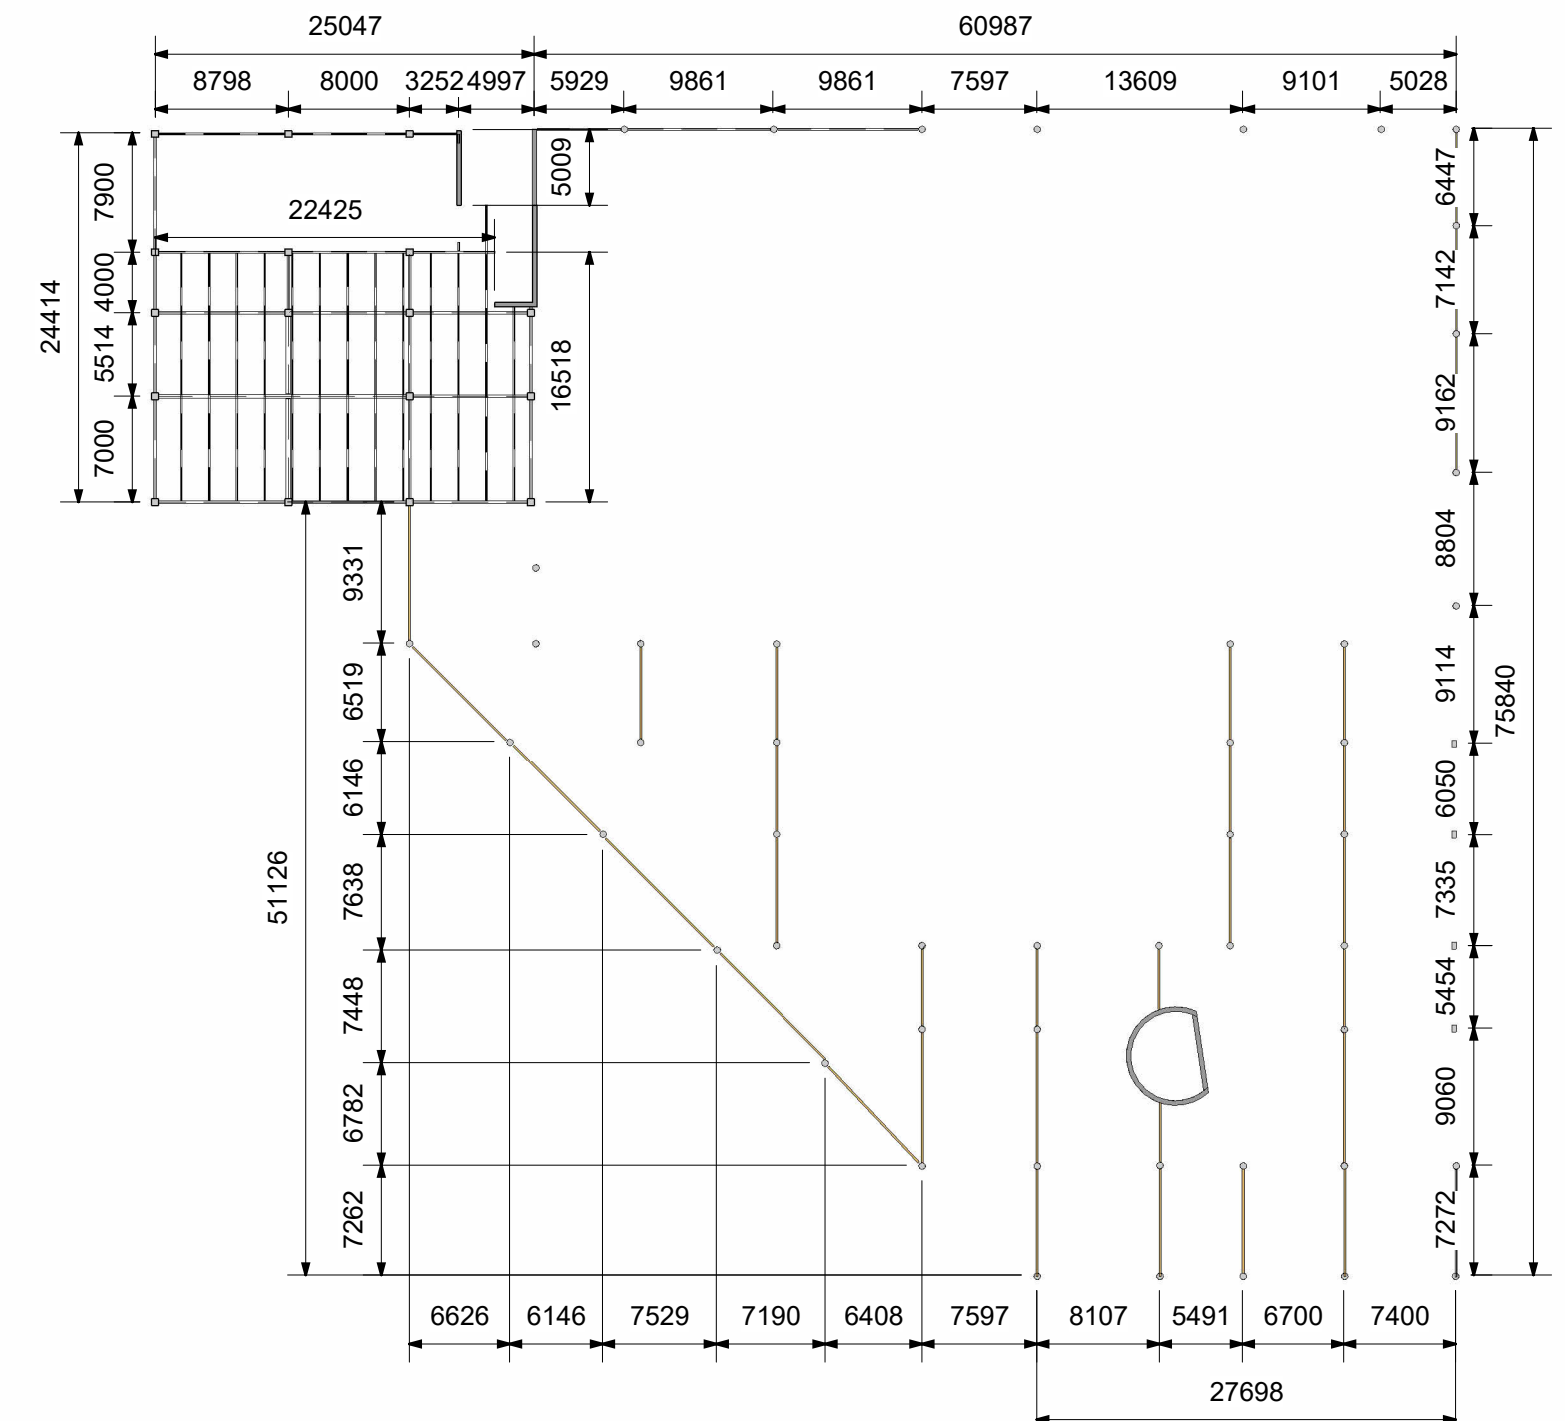

4 3rd Floor - Beam System
1 : 500

009
Main Building
Structural Eiv -
South

Project Name: Olympic Swimming pool & Recreational facilities
Client: ADJG Ltd
Date: 03/05/2022 17:51:25
Architect: David Whitecross
BIM Manager: David Whitecross
Approved By: Joseff Williams

Copperstone Construction Ltd








Building Name: Dockside Leisure Centre
Project Code: 6003
Project Notes:

Location: Roberts Road, Port Tennant, Swansea, SA1 1LY
Scale @ A1: 1 : 500


Sheet Name:
6003-CCL-ZZ-ZZ-DR-A-001-Beams

Revision Schedule		
Revision Number	Revision Description	Revision Date

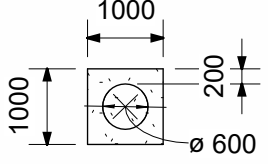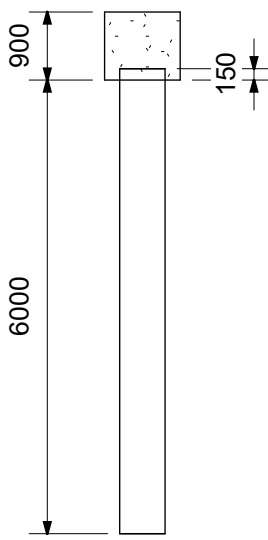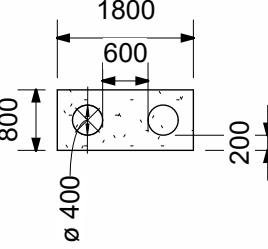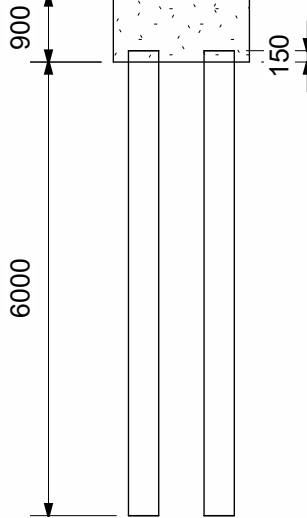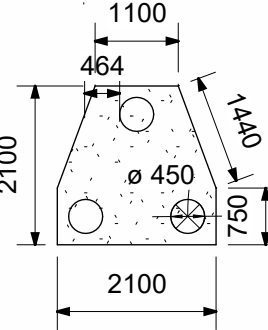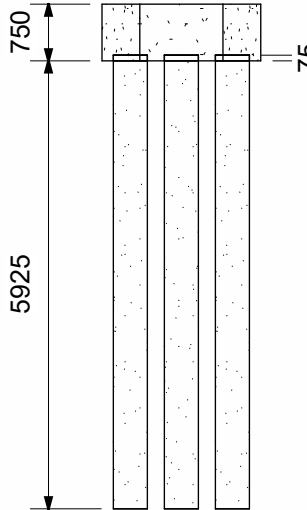 


Foundation Pile Legend			
No.	Name	Floor Plan View	Elevation View
1	Pile Cap - 1 Pile		
2	Pile Cap - 2 Pile		
3	Pile Cap - 3 Pile		
4	Pile Cap - Metal Sheet Pile		


○ Pile Dimentions
1 : 100

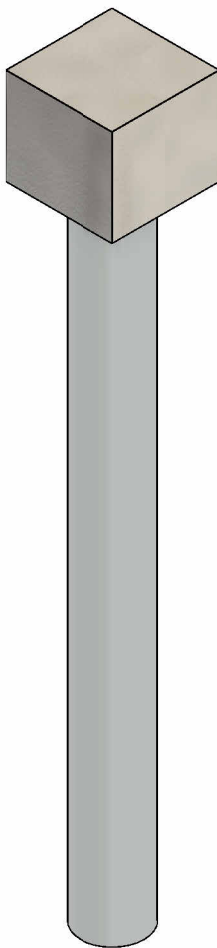


3 Single pile cap

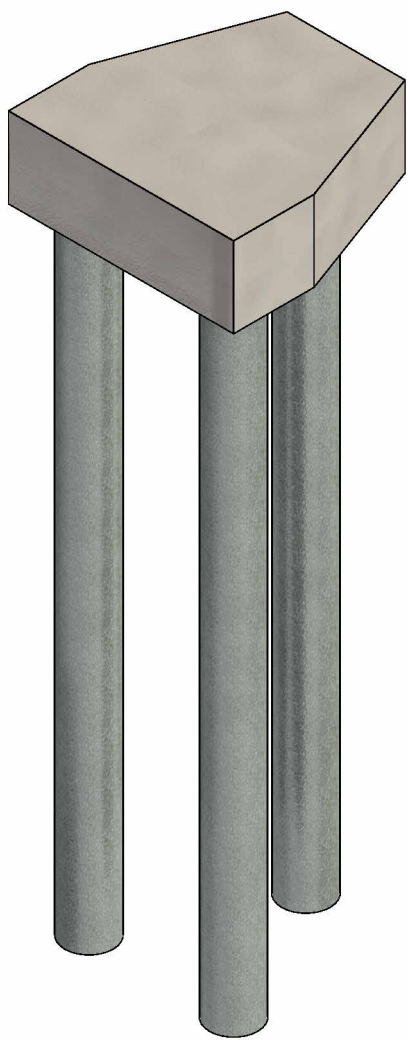

4 Triple Pile Cap

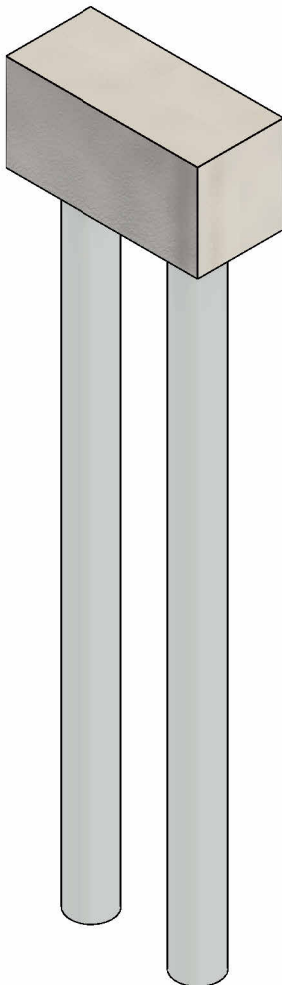


1 Double Pile Cap

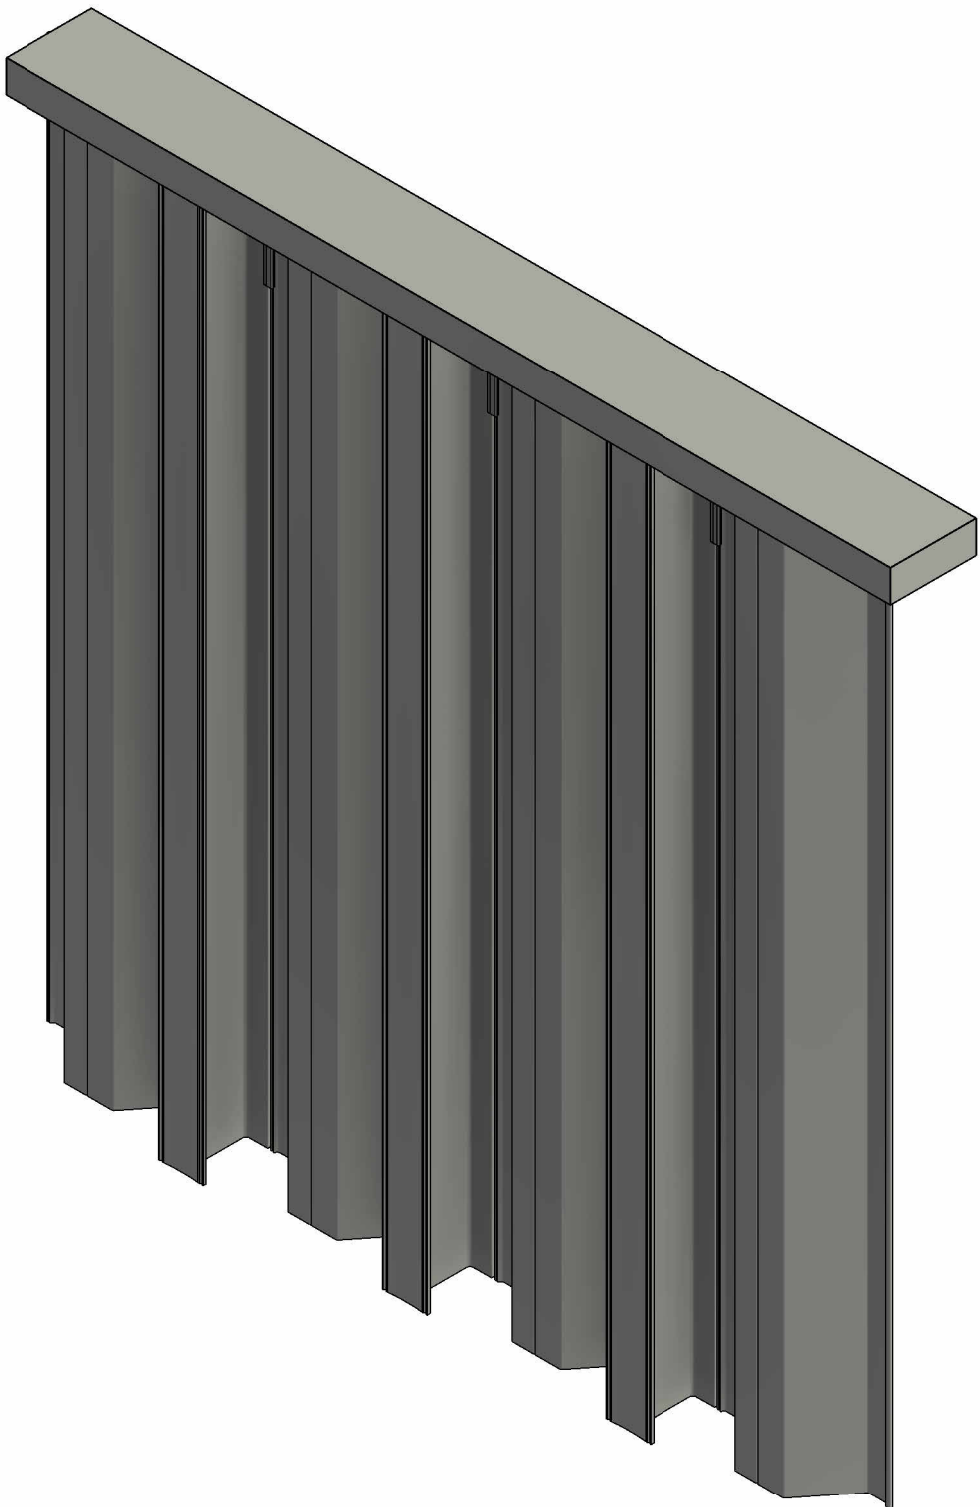


2 Sheet Pile


Project Name:	Olympic Swimming pool & Recreational facilities	Building Name:	Dockside Leisure Centre	Location:	Roberts Road, Port Tennant, Swansea,SA1 1LY												
Client:	ADJG Ltd	Project Code:	6003	Scale @ A1:	1 : 100												
Date:	03/05/2022 17:52:13	Project Notes:		Sheet Name:	6003-CCL-XX-XX-VS-A-001-Pile Details												
Architect:	David Whitecross			<table><tr><th colspan="3">Revision Schedule</th></tr><tr><th>Revision Number</th><th>Revision Description</th><th>Revision Date</th></tr><tr><td> </td><td> </td><td> </td></tr><tr><td> </td><td> </td><td> </td></tr></table>	Revision Schedule				Revision Number	Revision Description	Revision Date						
Revision Schedule																	
Revision Number	Revision Description				Revision Date												
BIM Manager:	David Whitecross																
Approved By:	Joseff Williams																
Copperstone Construction Ltd																	

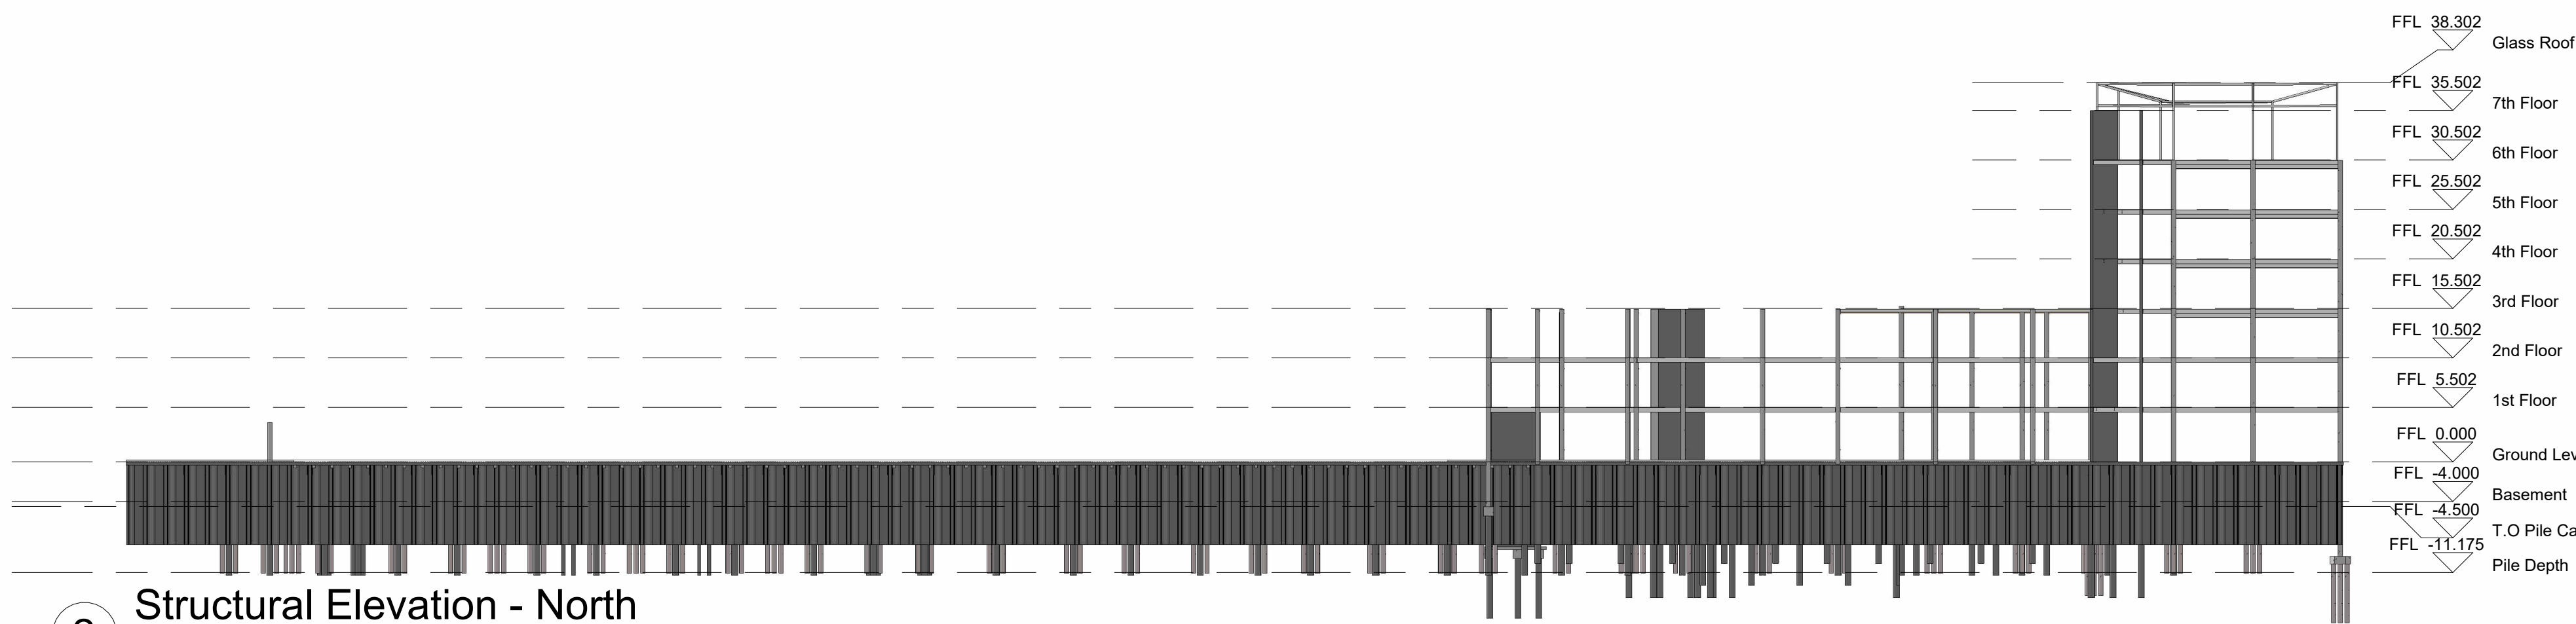


2 Structural Elevation - North
1 : 500

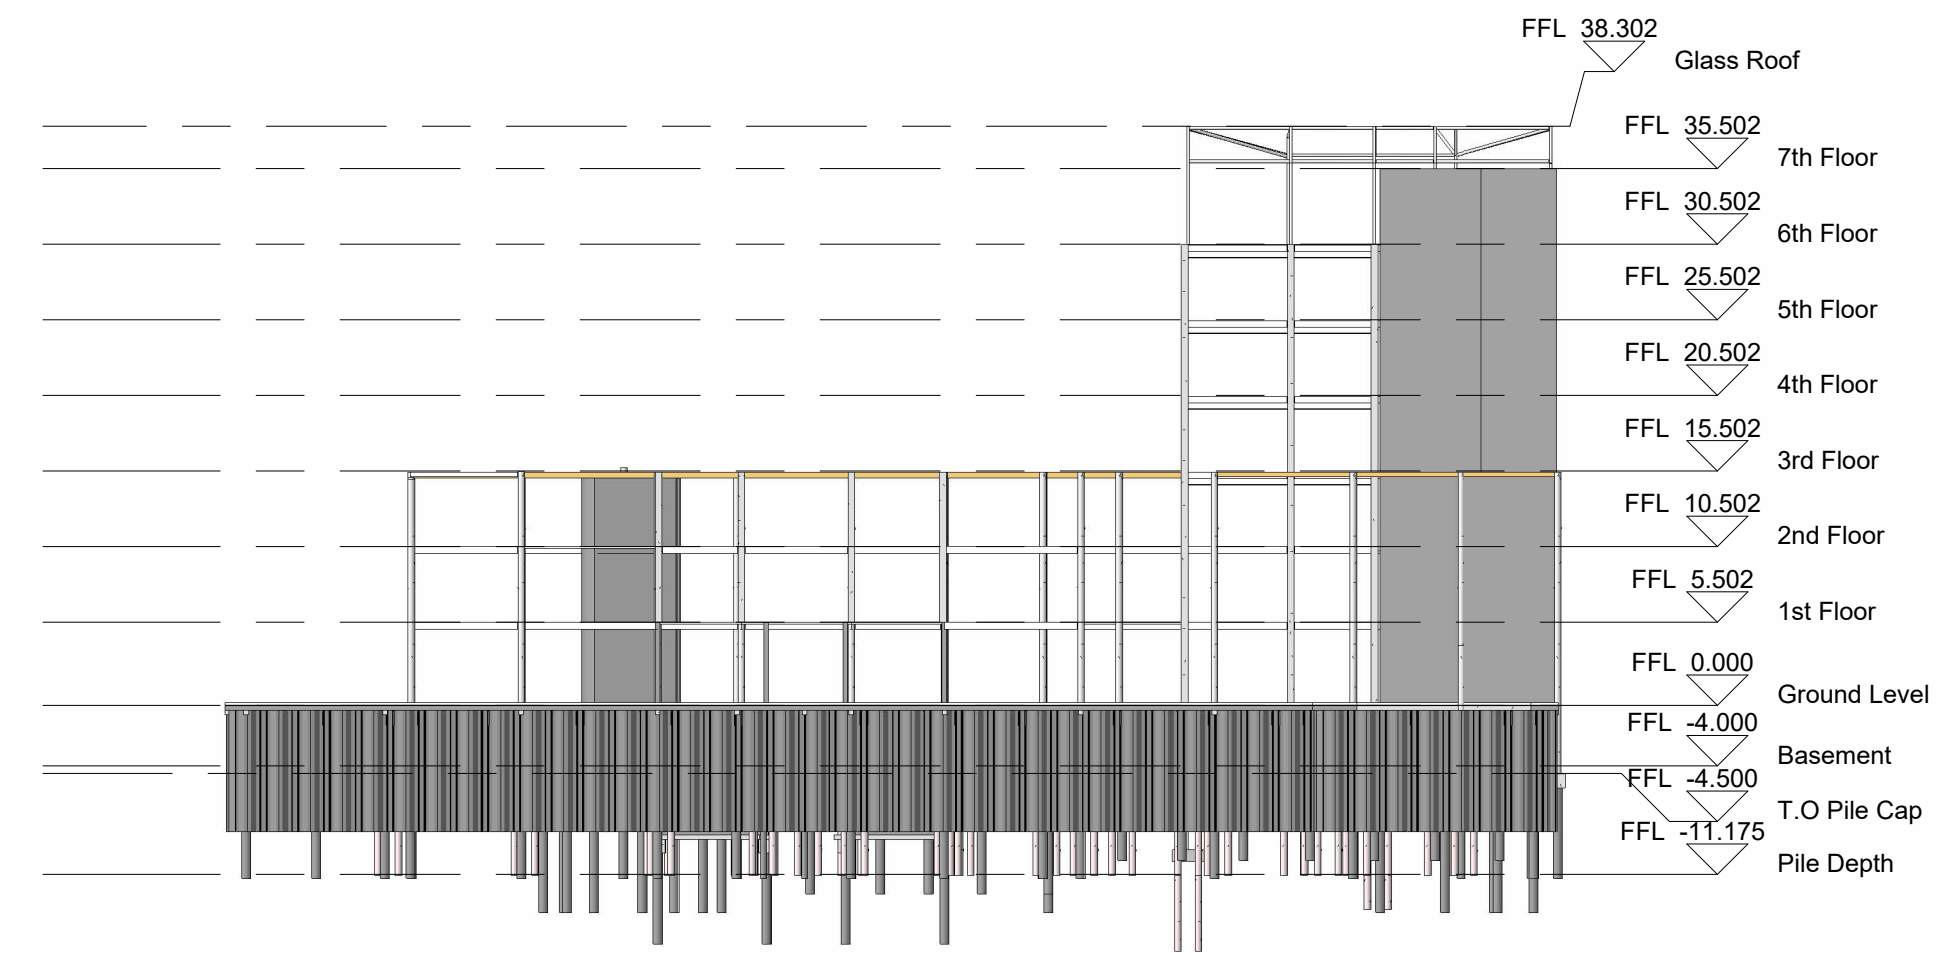

1 Structural Elevation - East
1 : 500

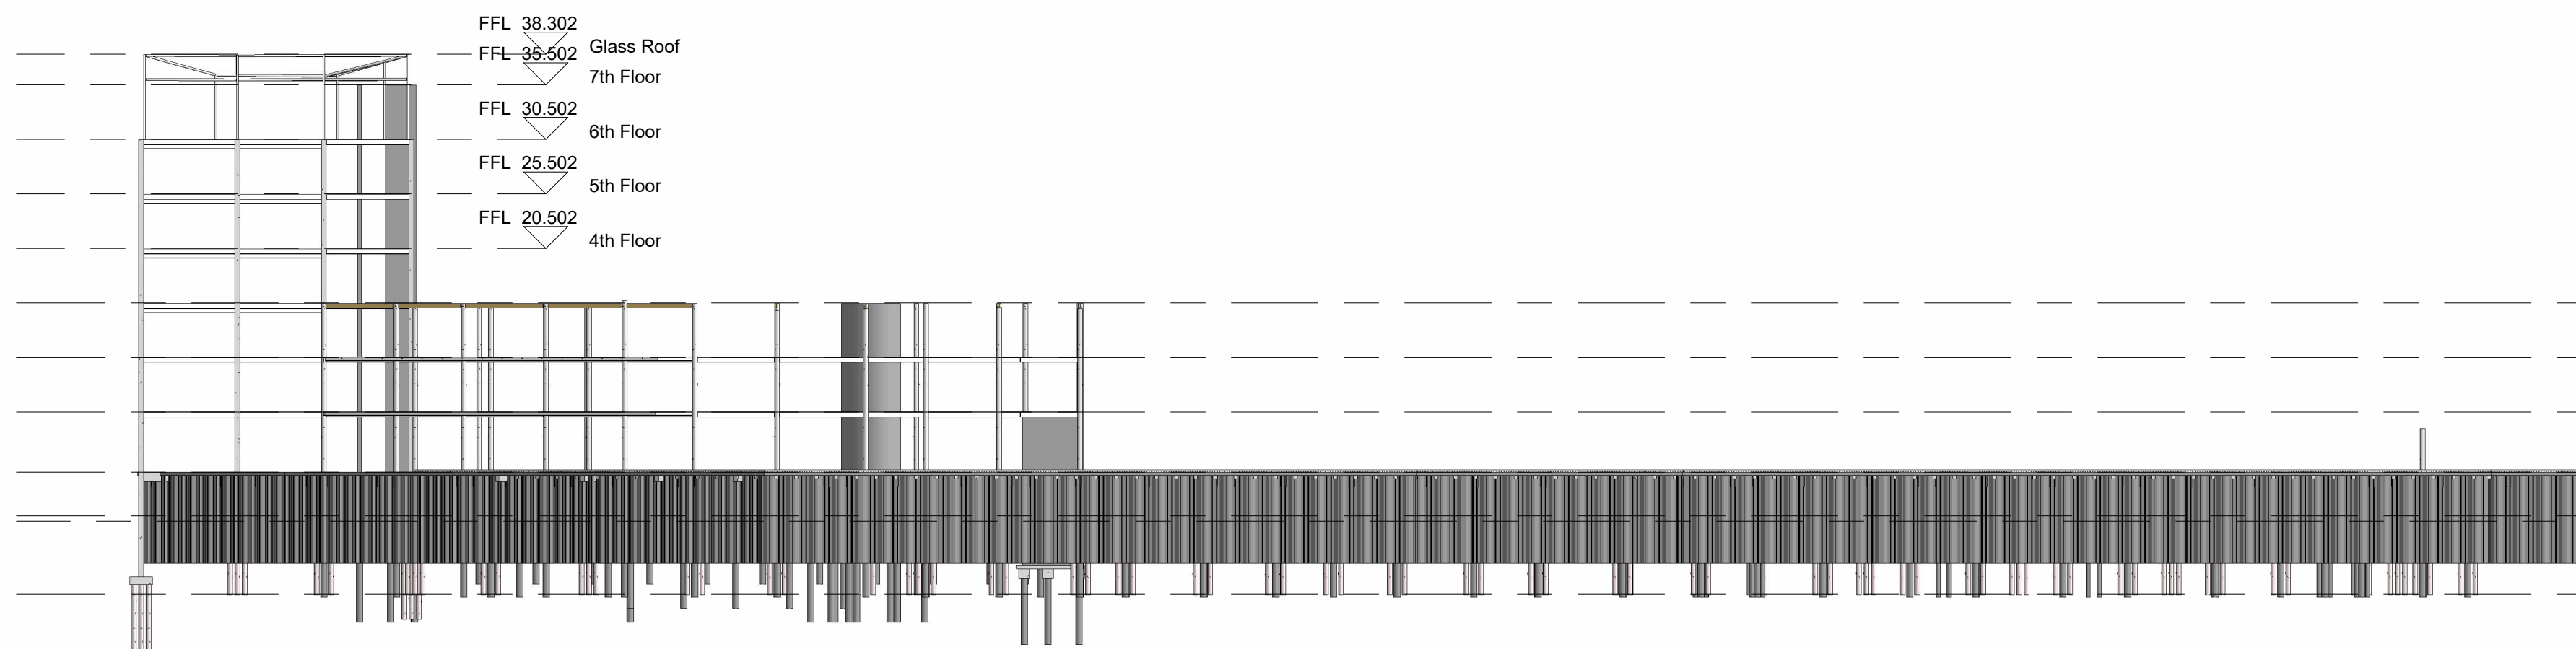

3 Structural Elevation - South
1 : 500

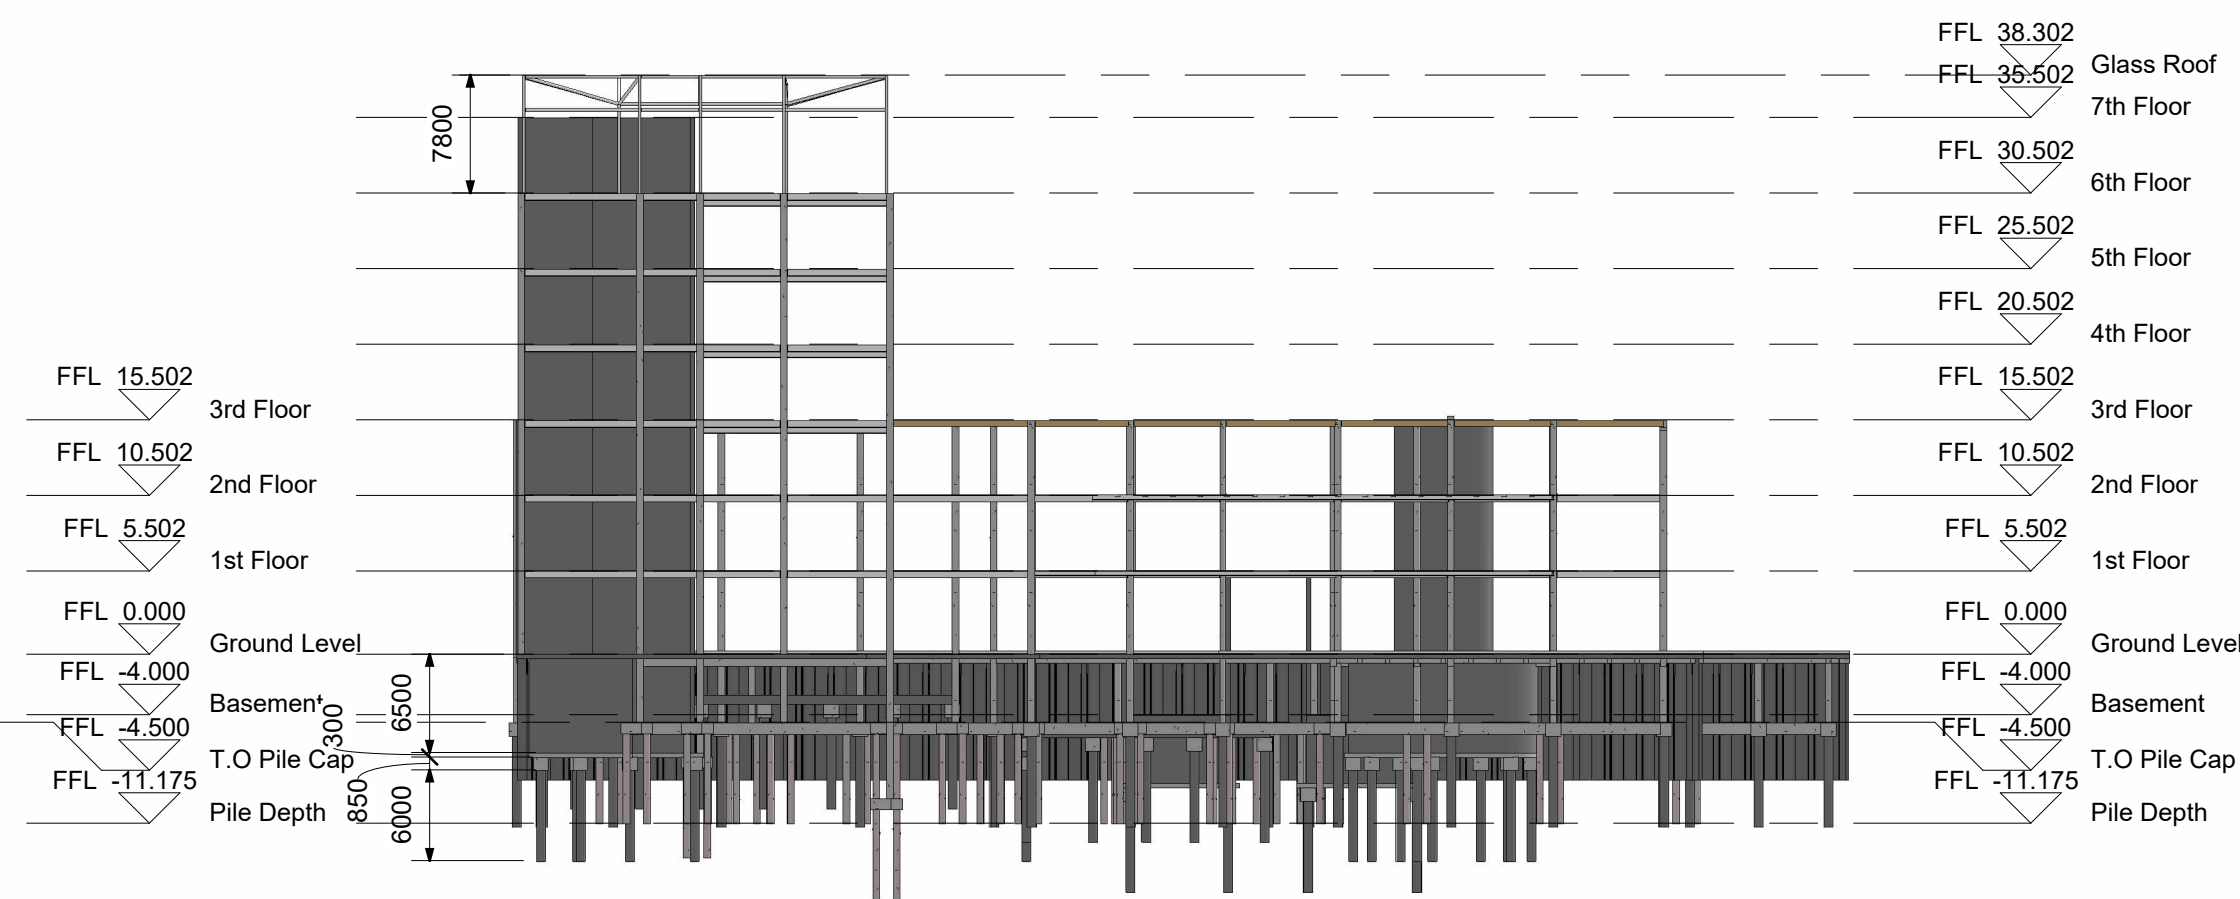

4 Structural Elevation - West
1 : 500

Project Name: Olympic Swimming pool & Recreational facilities
Client: ADJG Ltd
Date: 03/05/2022 17:52:23
Architect: Designer
BIM Manager: Checker
Approved By: Approver

Copperstone Construction Ltd


Building Name: Dockside Leisure Centre
Project Code: 6003
Project Notes:

Location: Roberts Road, Port Tennant, Swansea,SA1 1LY
Scale @ A1: 1 : 500


Sheet Name:
6003-CCL-ZZ-ZZ-M2-A-001-Struc EI

Revision Schedule		
Revision Number	Revision Description	Revision Date



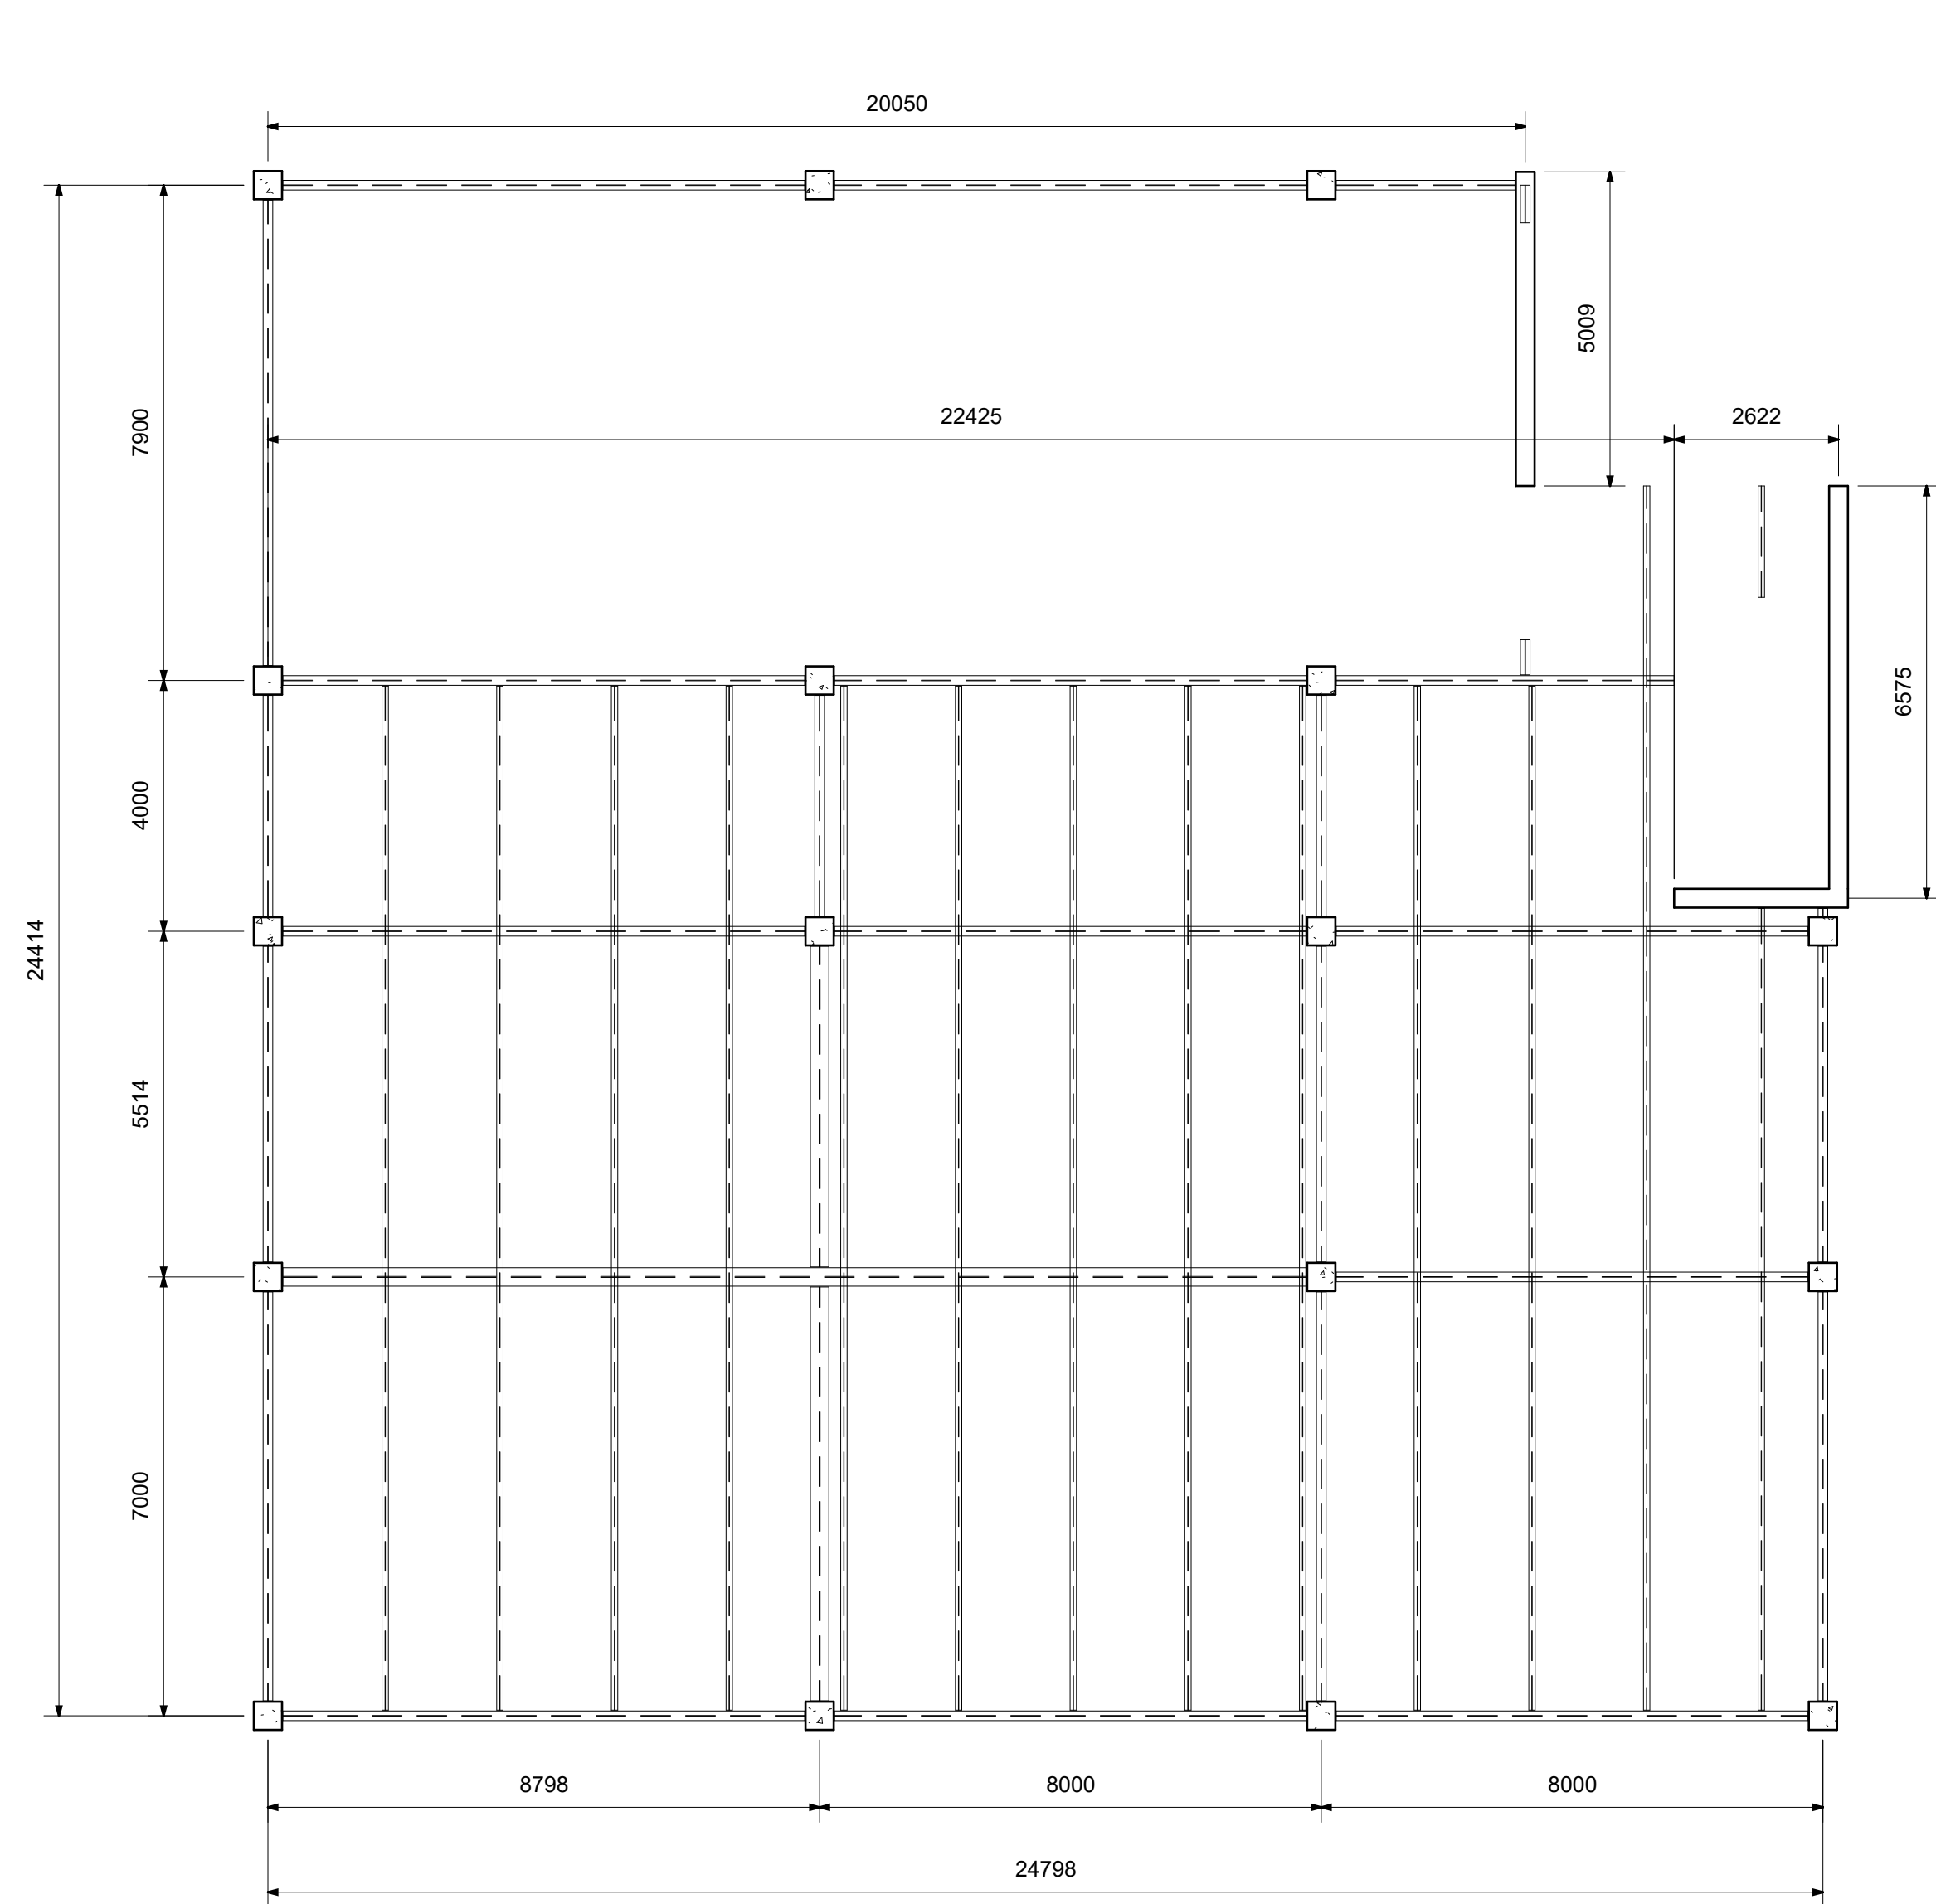

1 4th Floor - Beam System
1 : 100

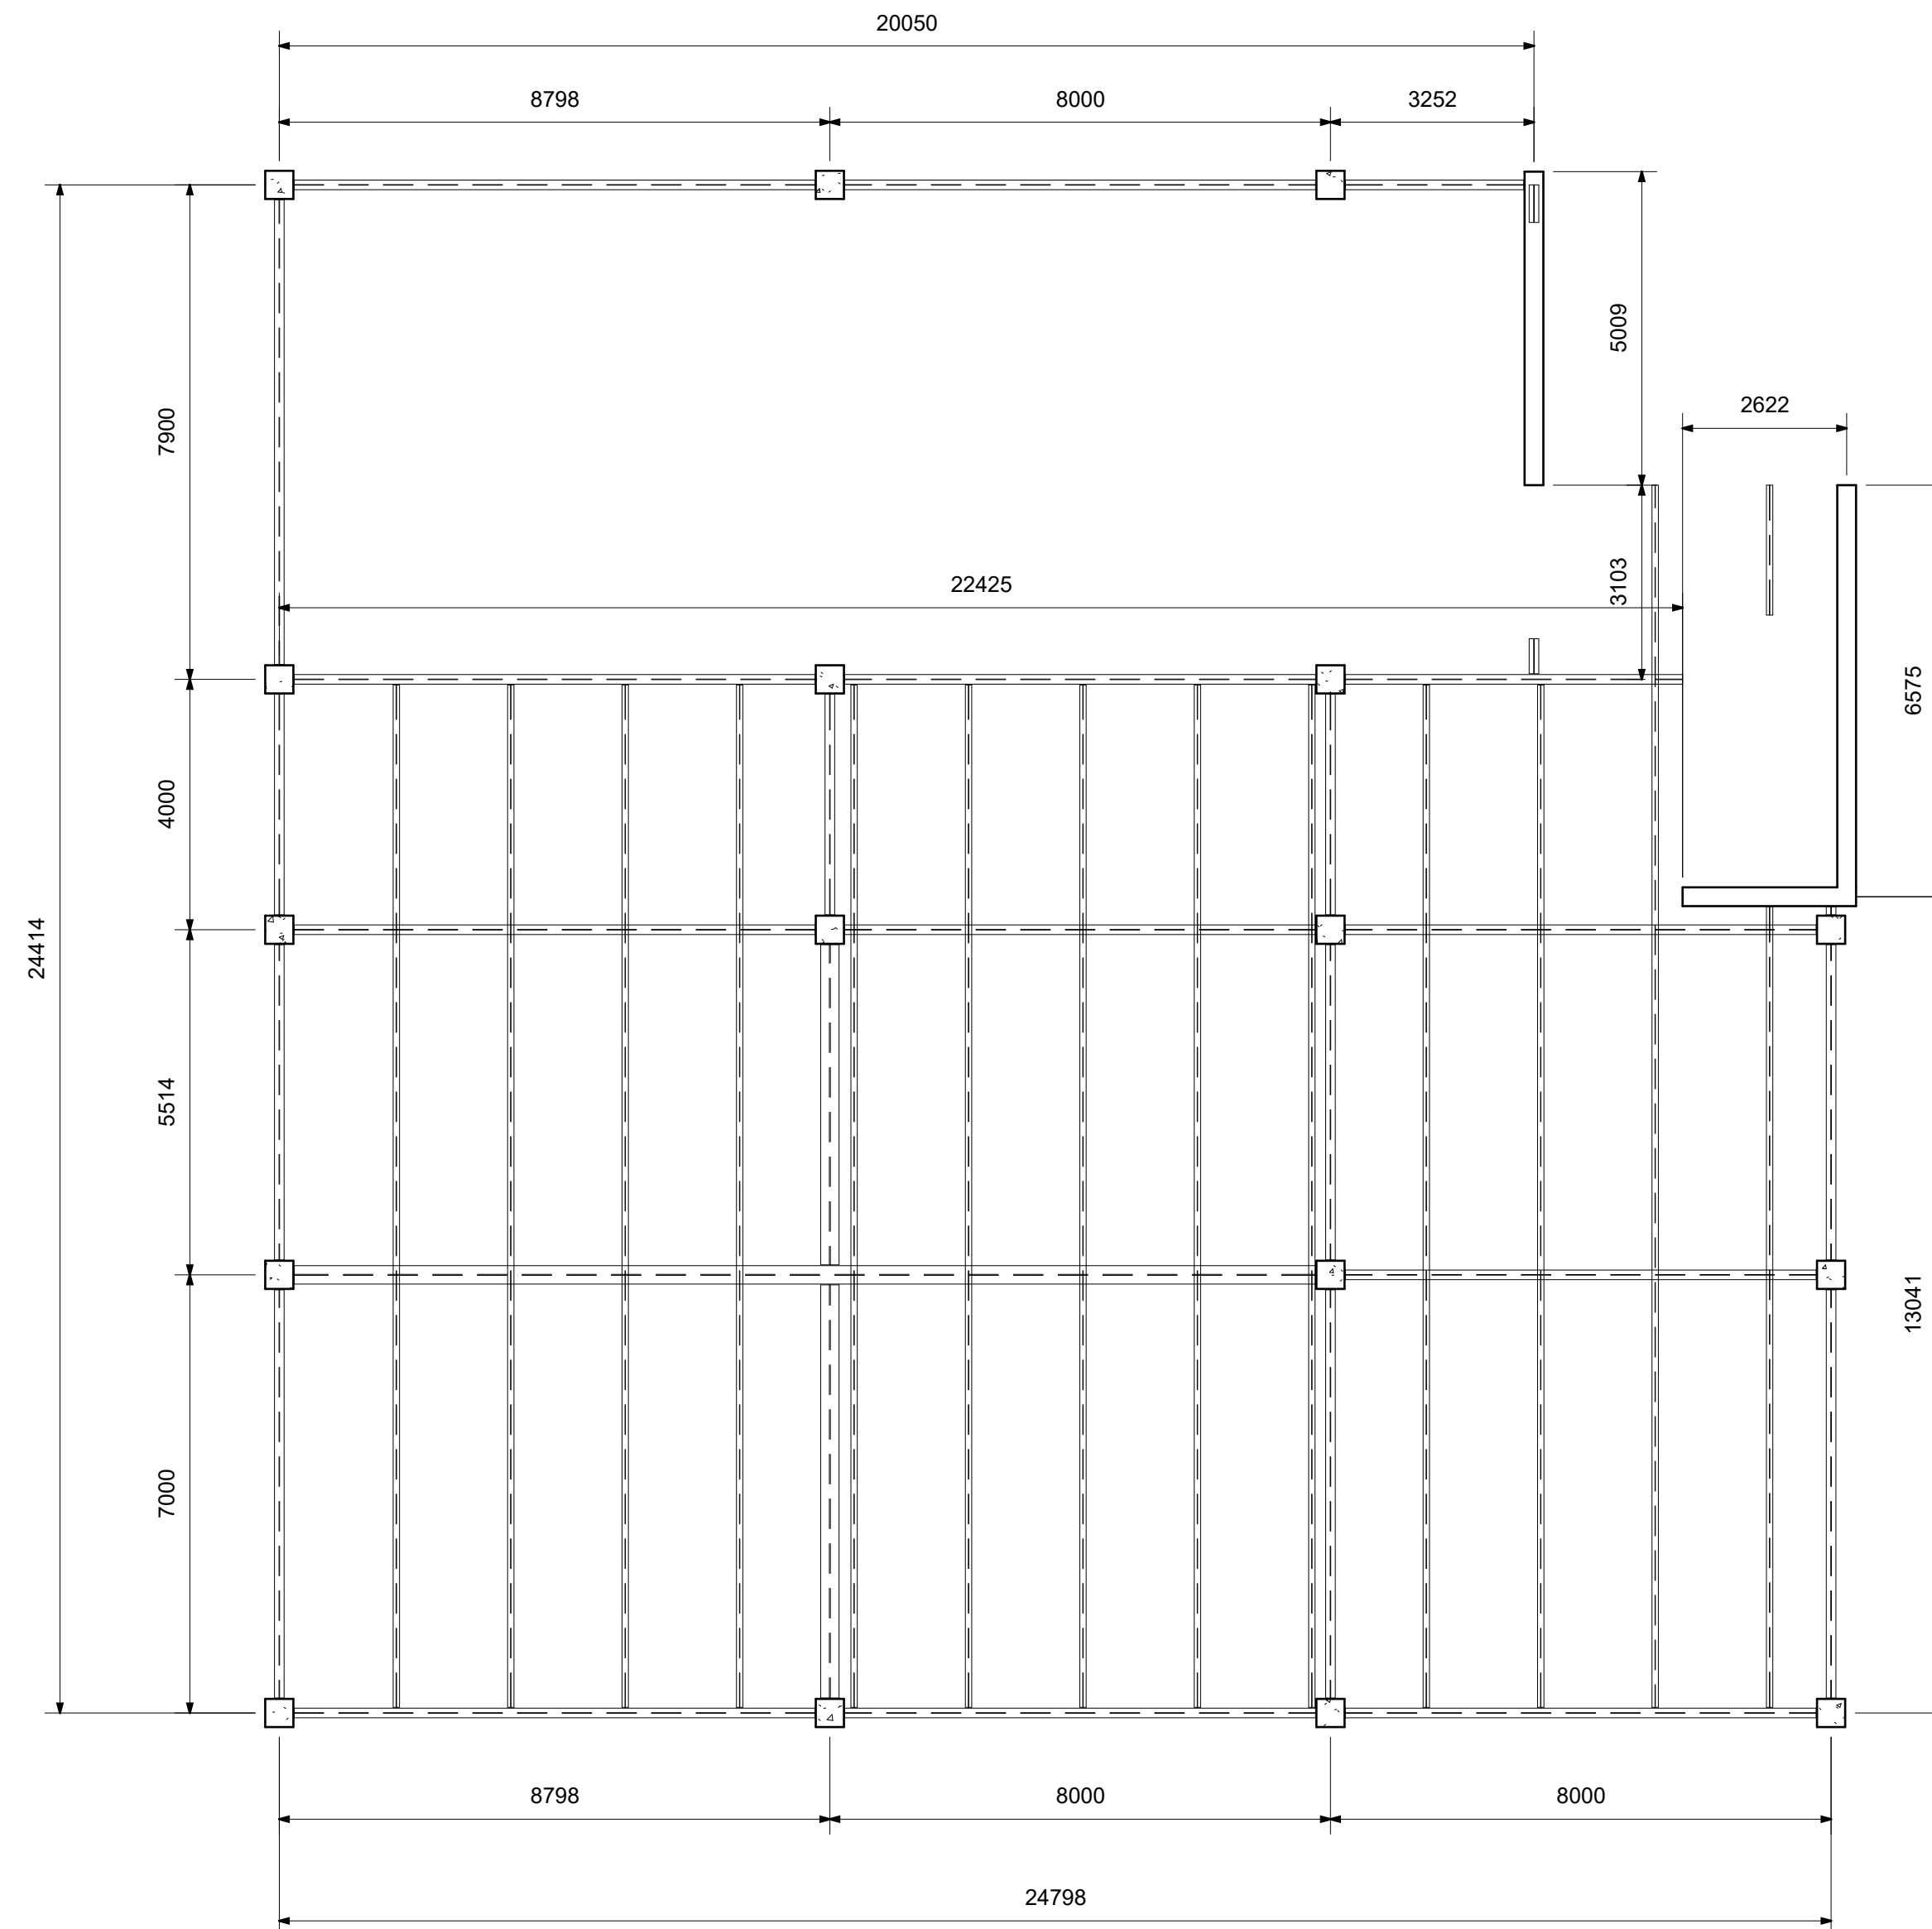

2 5th Floor - Beam System
1 : 100

Project Name:	Olympic Swimming pool & Recreational facilities
Client:	ADJG Ltd
Date:	03/05/2022 17:52:24
Architect:	David Whitecross
BIM Manager:	David Whitecross
Approved By:	Joseff Williams

Copperstone Construction Ltd


Building Name:	Dockside Leisure Centre
Project Code:	6003
Project Notes:	

Location:	Roberts Road, Port Tennant, Swansea,SA1 1LY
Scale @ A1:	1 : 100


Sheet Name:	6003-CCL-ZZ-ZZ-DR-A-001-Beams
-------------	-------------------------------

Revision Schedule		
Revision Number	Revision Description	Revision Date



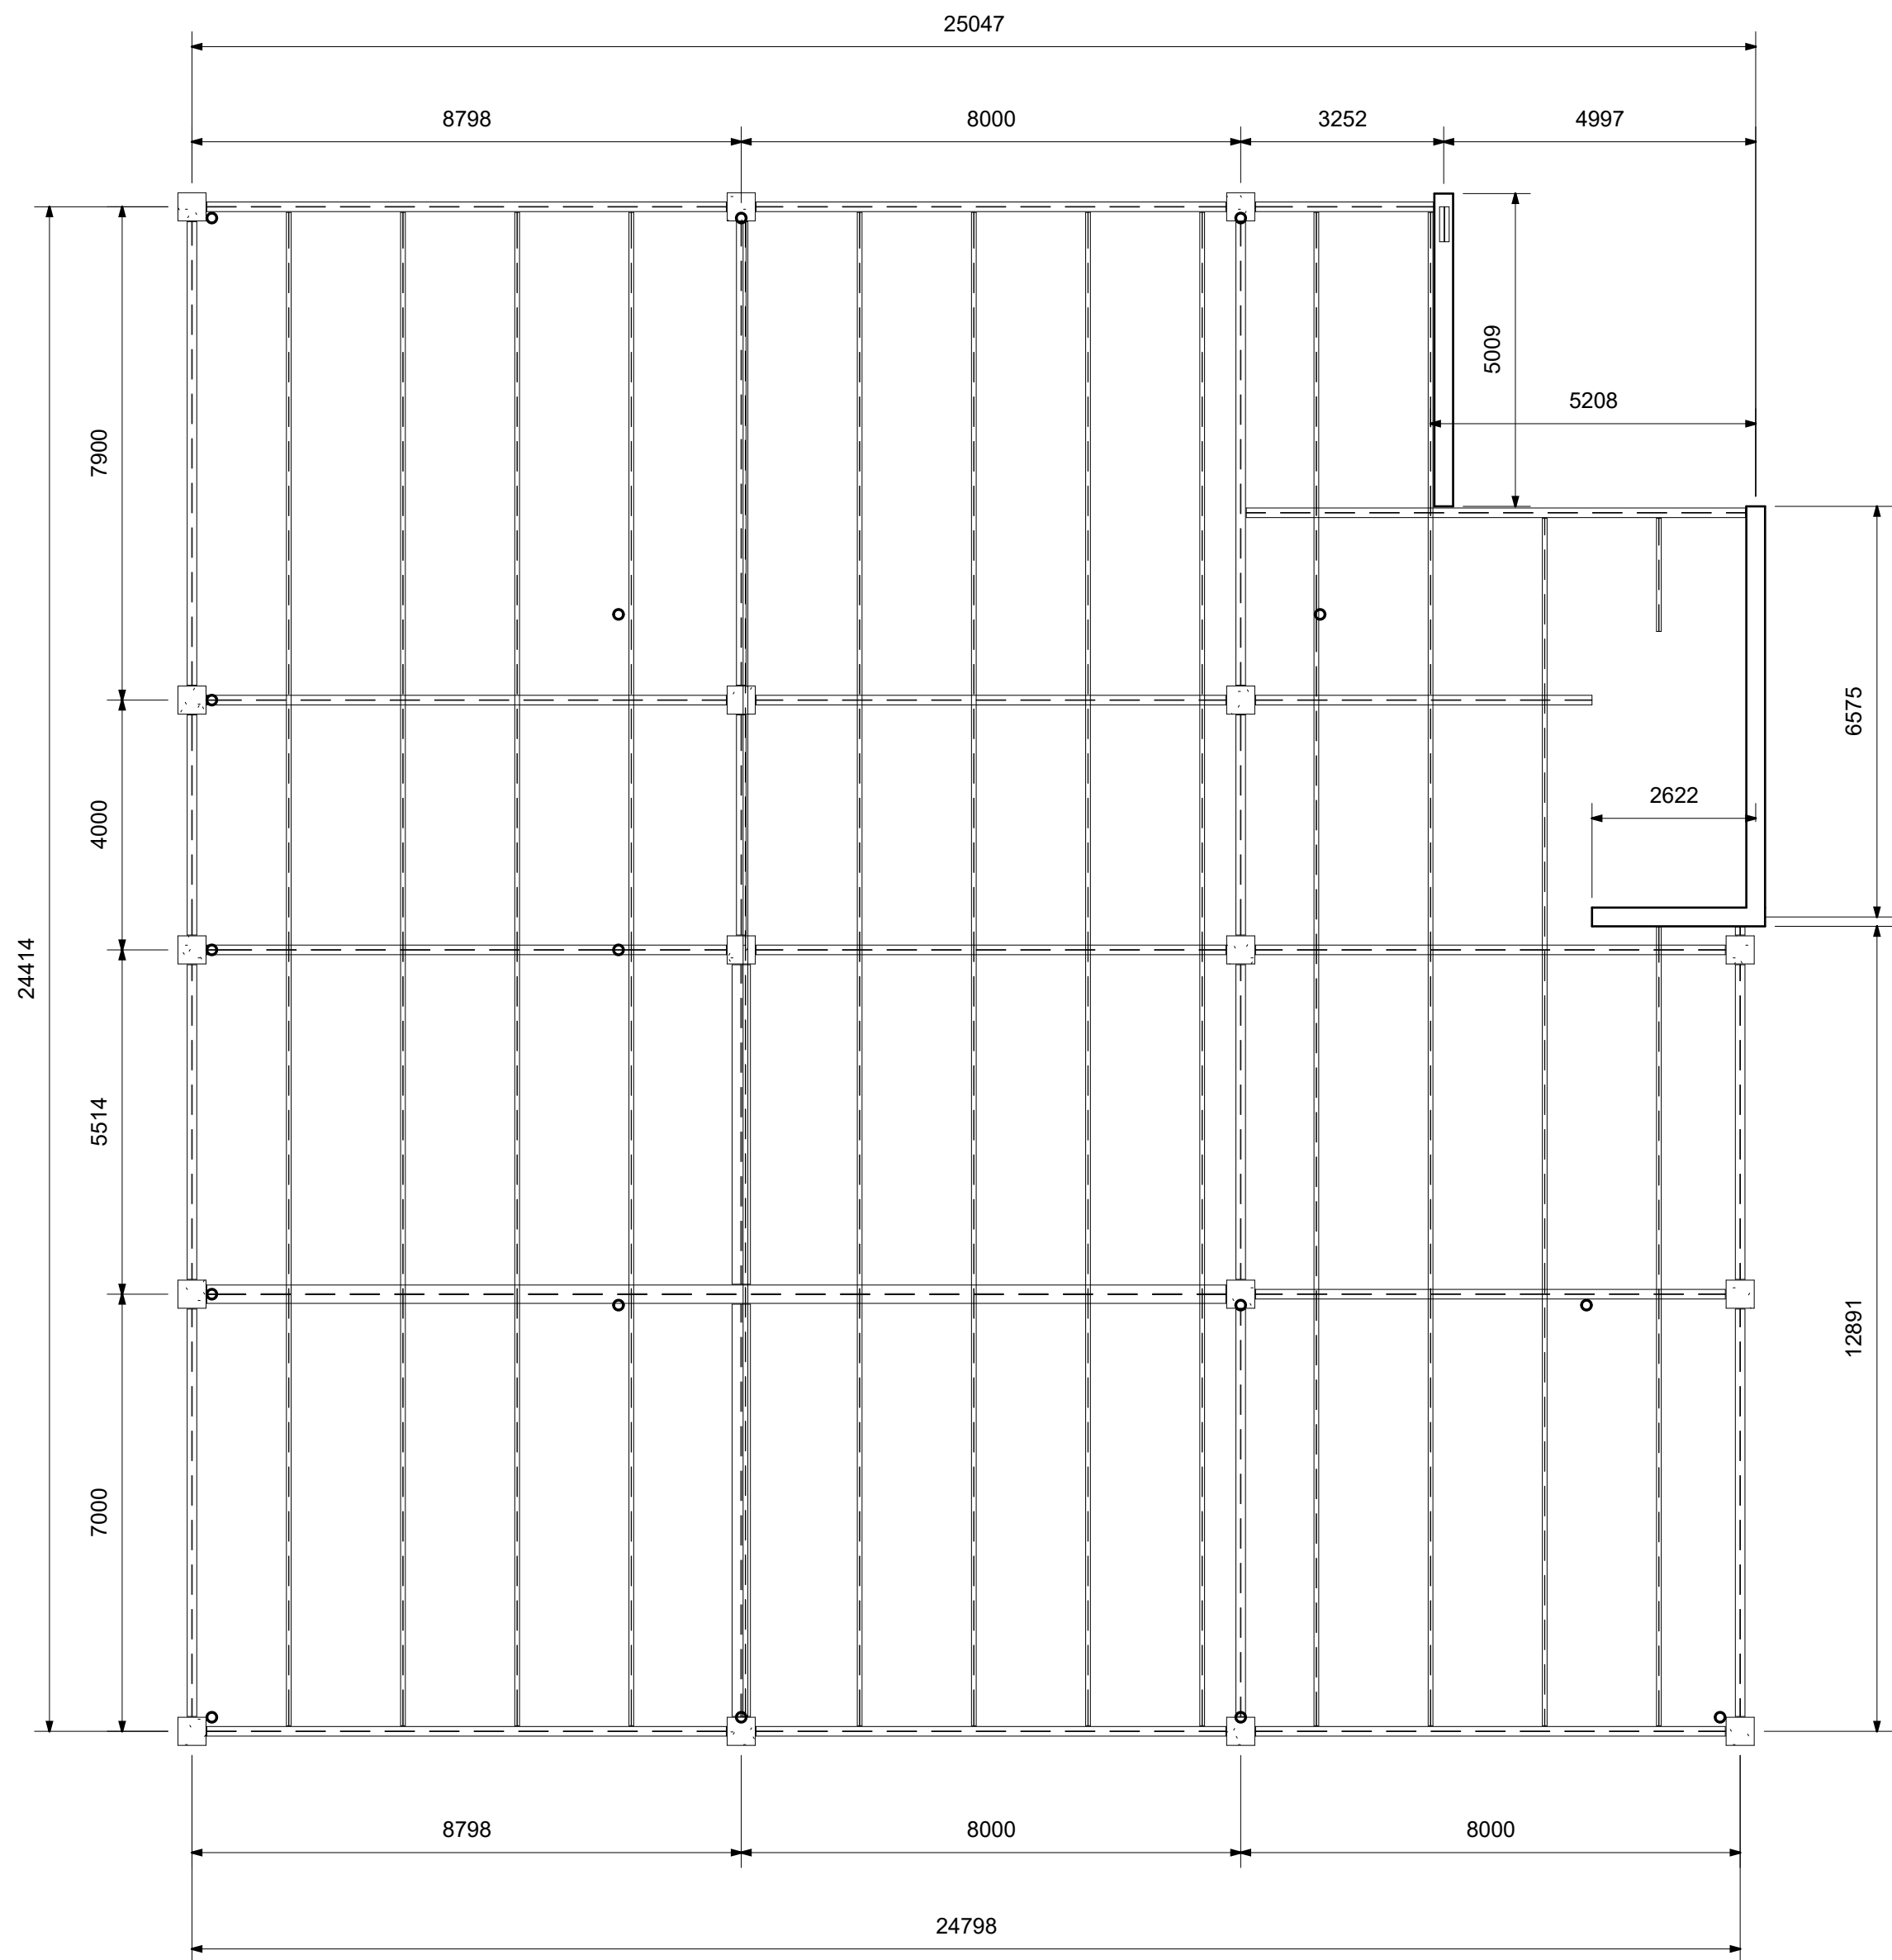

1 6th Floor - Beam System
1 : 100

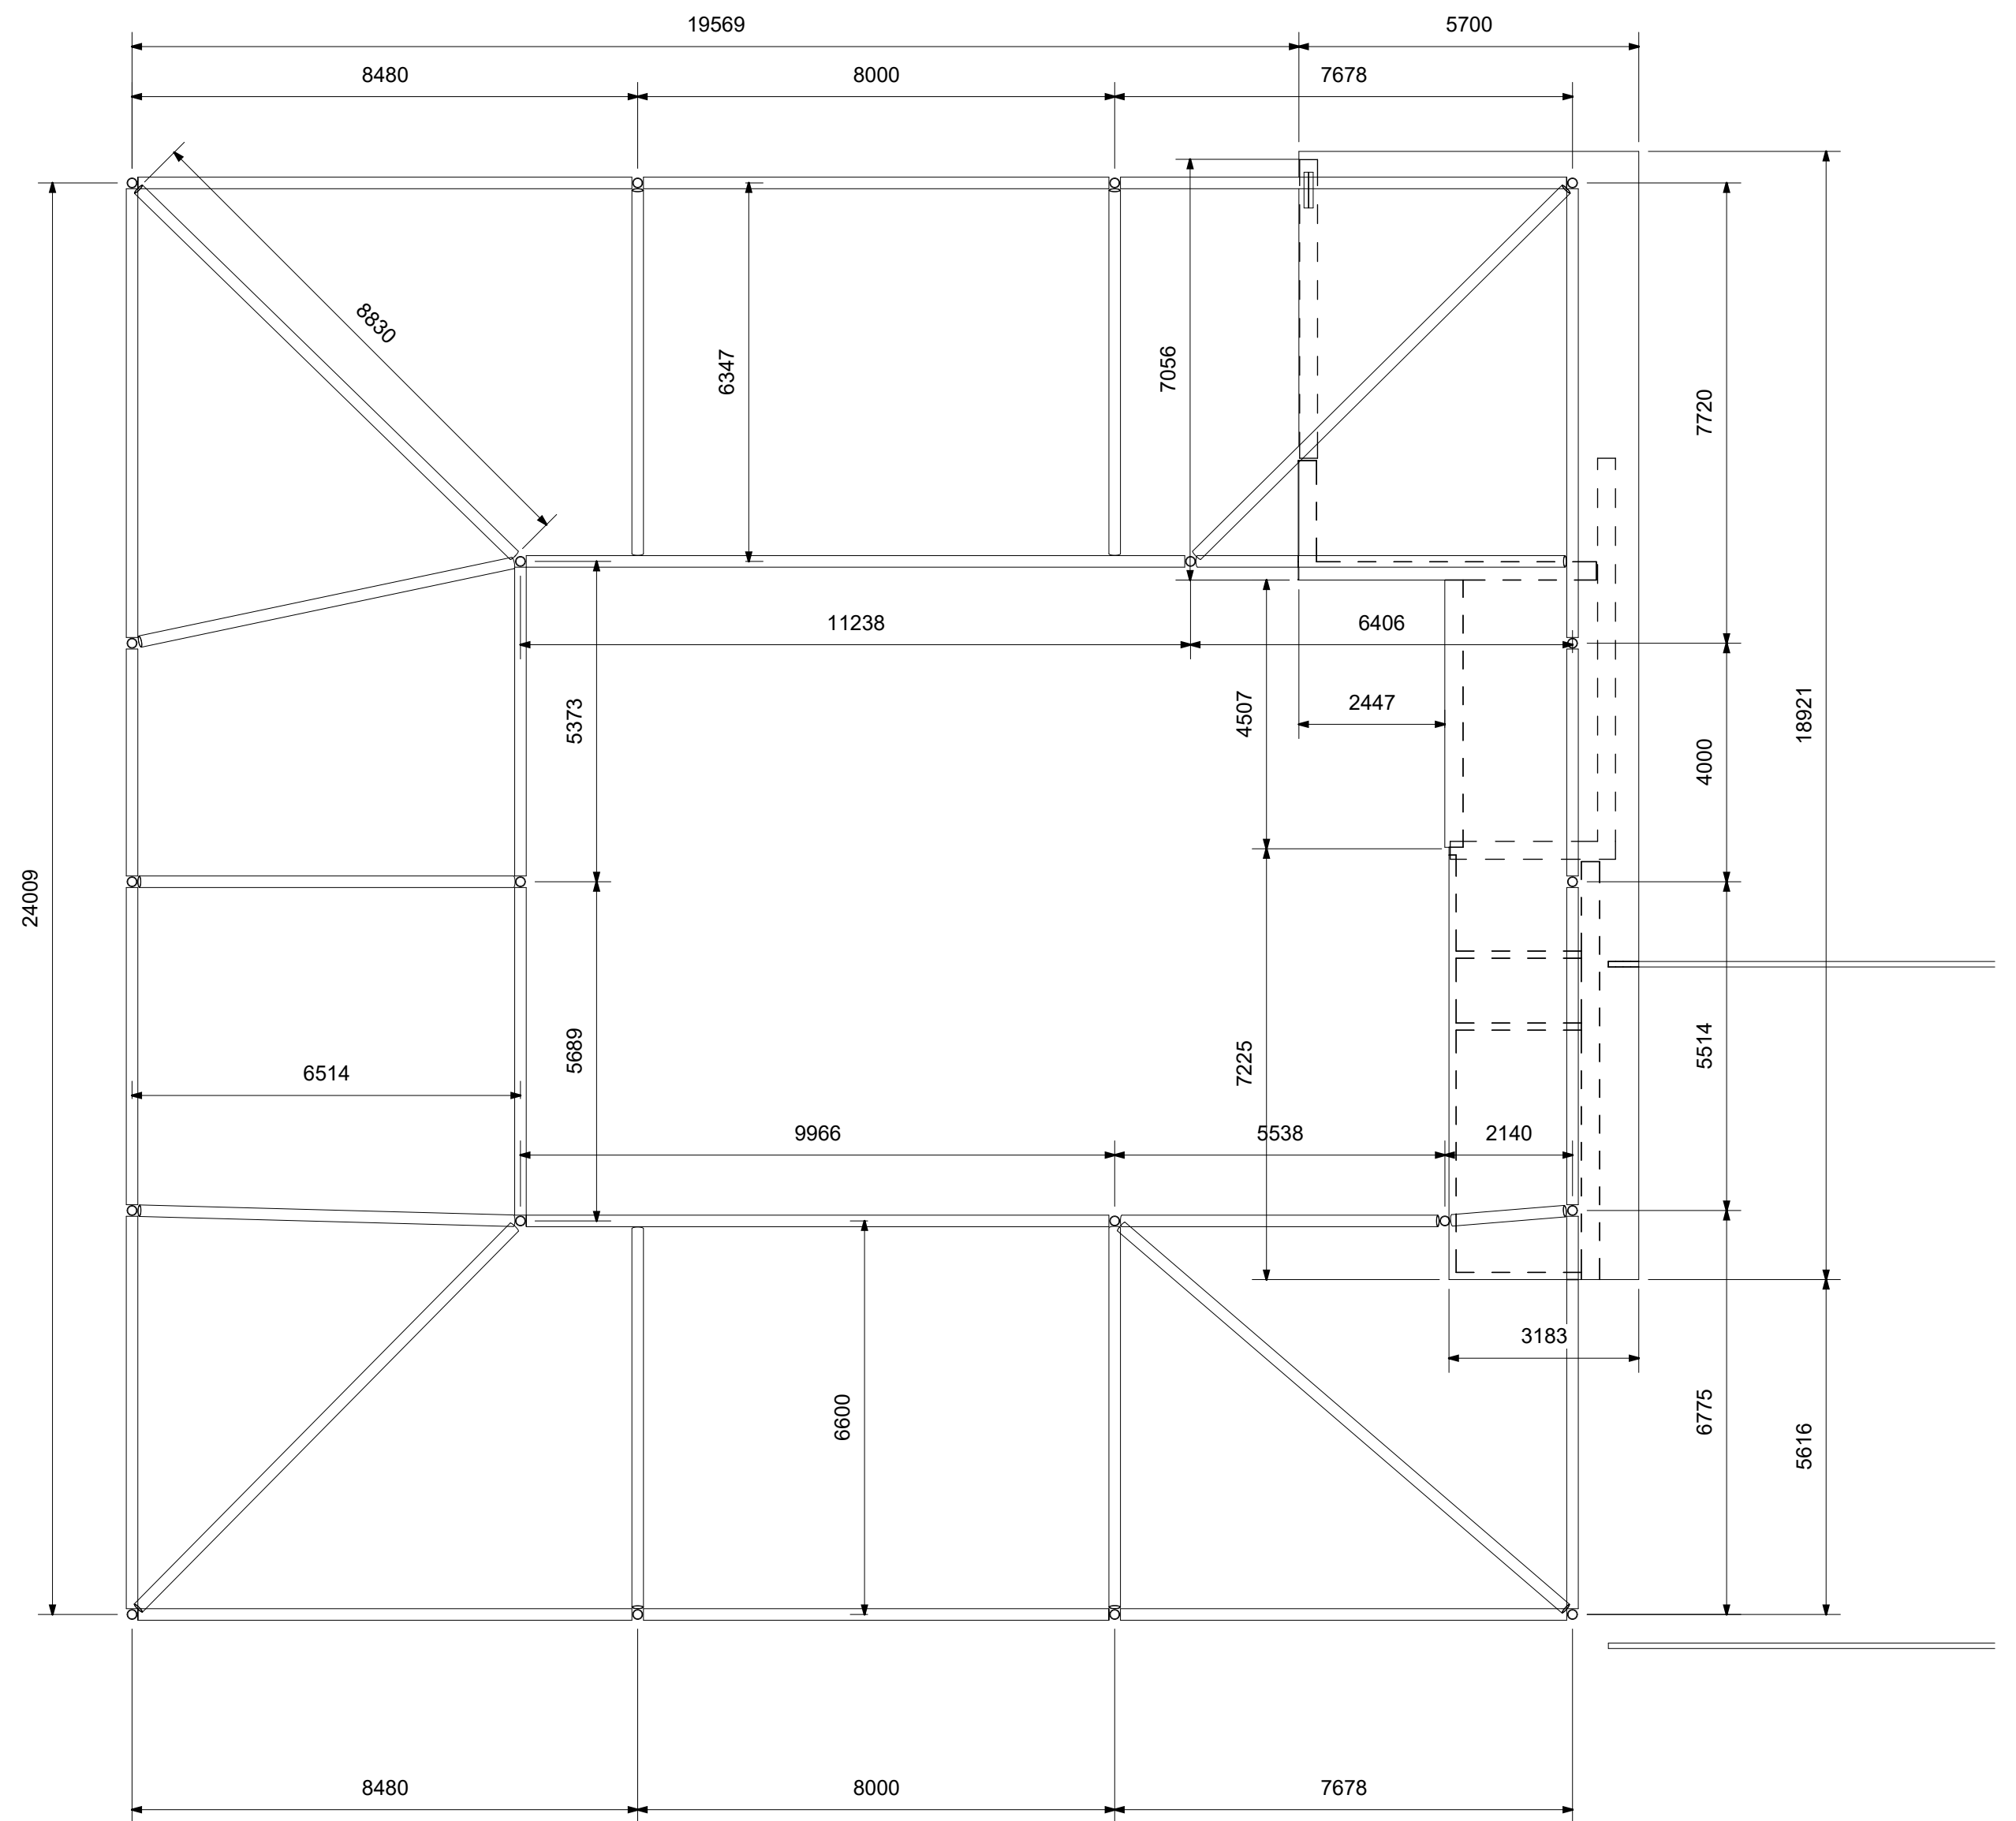

2 Glass Roof
1 : 100


Project Name:	Olympic Swimming pool & Recreational facilities	Building Name:	Dockside Leisure Centre	Location:	Roberts Road, Port Tennant, Swansea,SA1 1LY
Client:	ADJG Ltd	Project Code:	6003	Scale @ A1:	1 : 100
Date:	03/05/2022 17:52:25	Project Notes:			
Architect:	David Whitecross				
BIM Manager:	David Whitecross				
Approved By:	Joseff Williams				

Copperstone Construction Ltd

Sheet Name:
6003-CCL-ZZ-ZZ-DR-A-001-Beams


Revision Schedule		
Revision Number	Revision Description	Revision Date



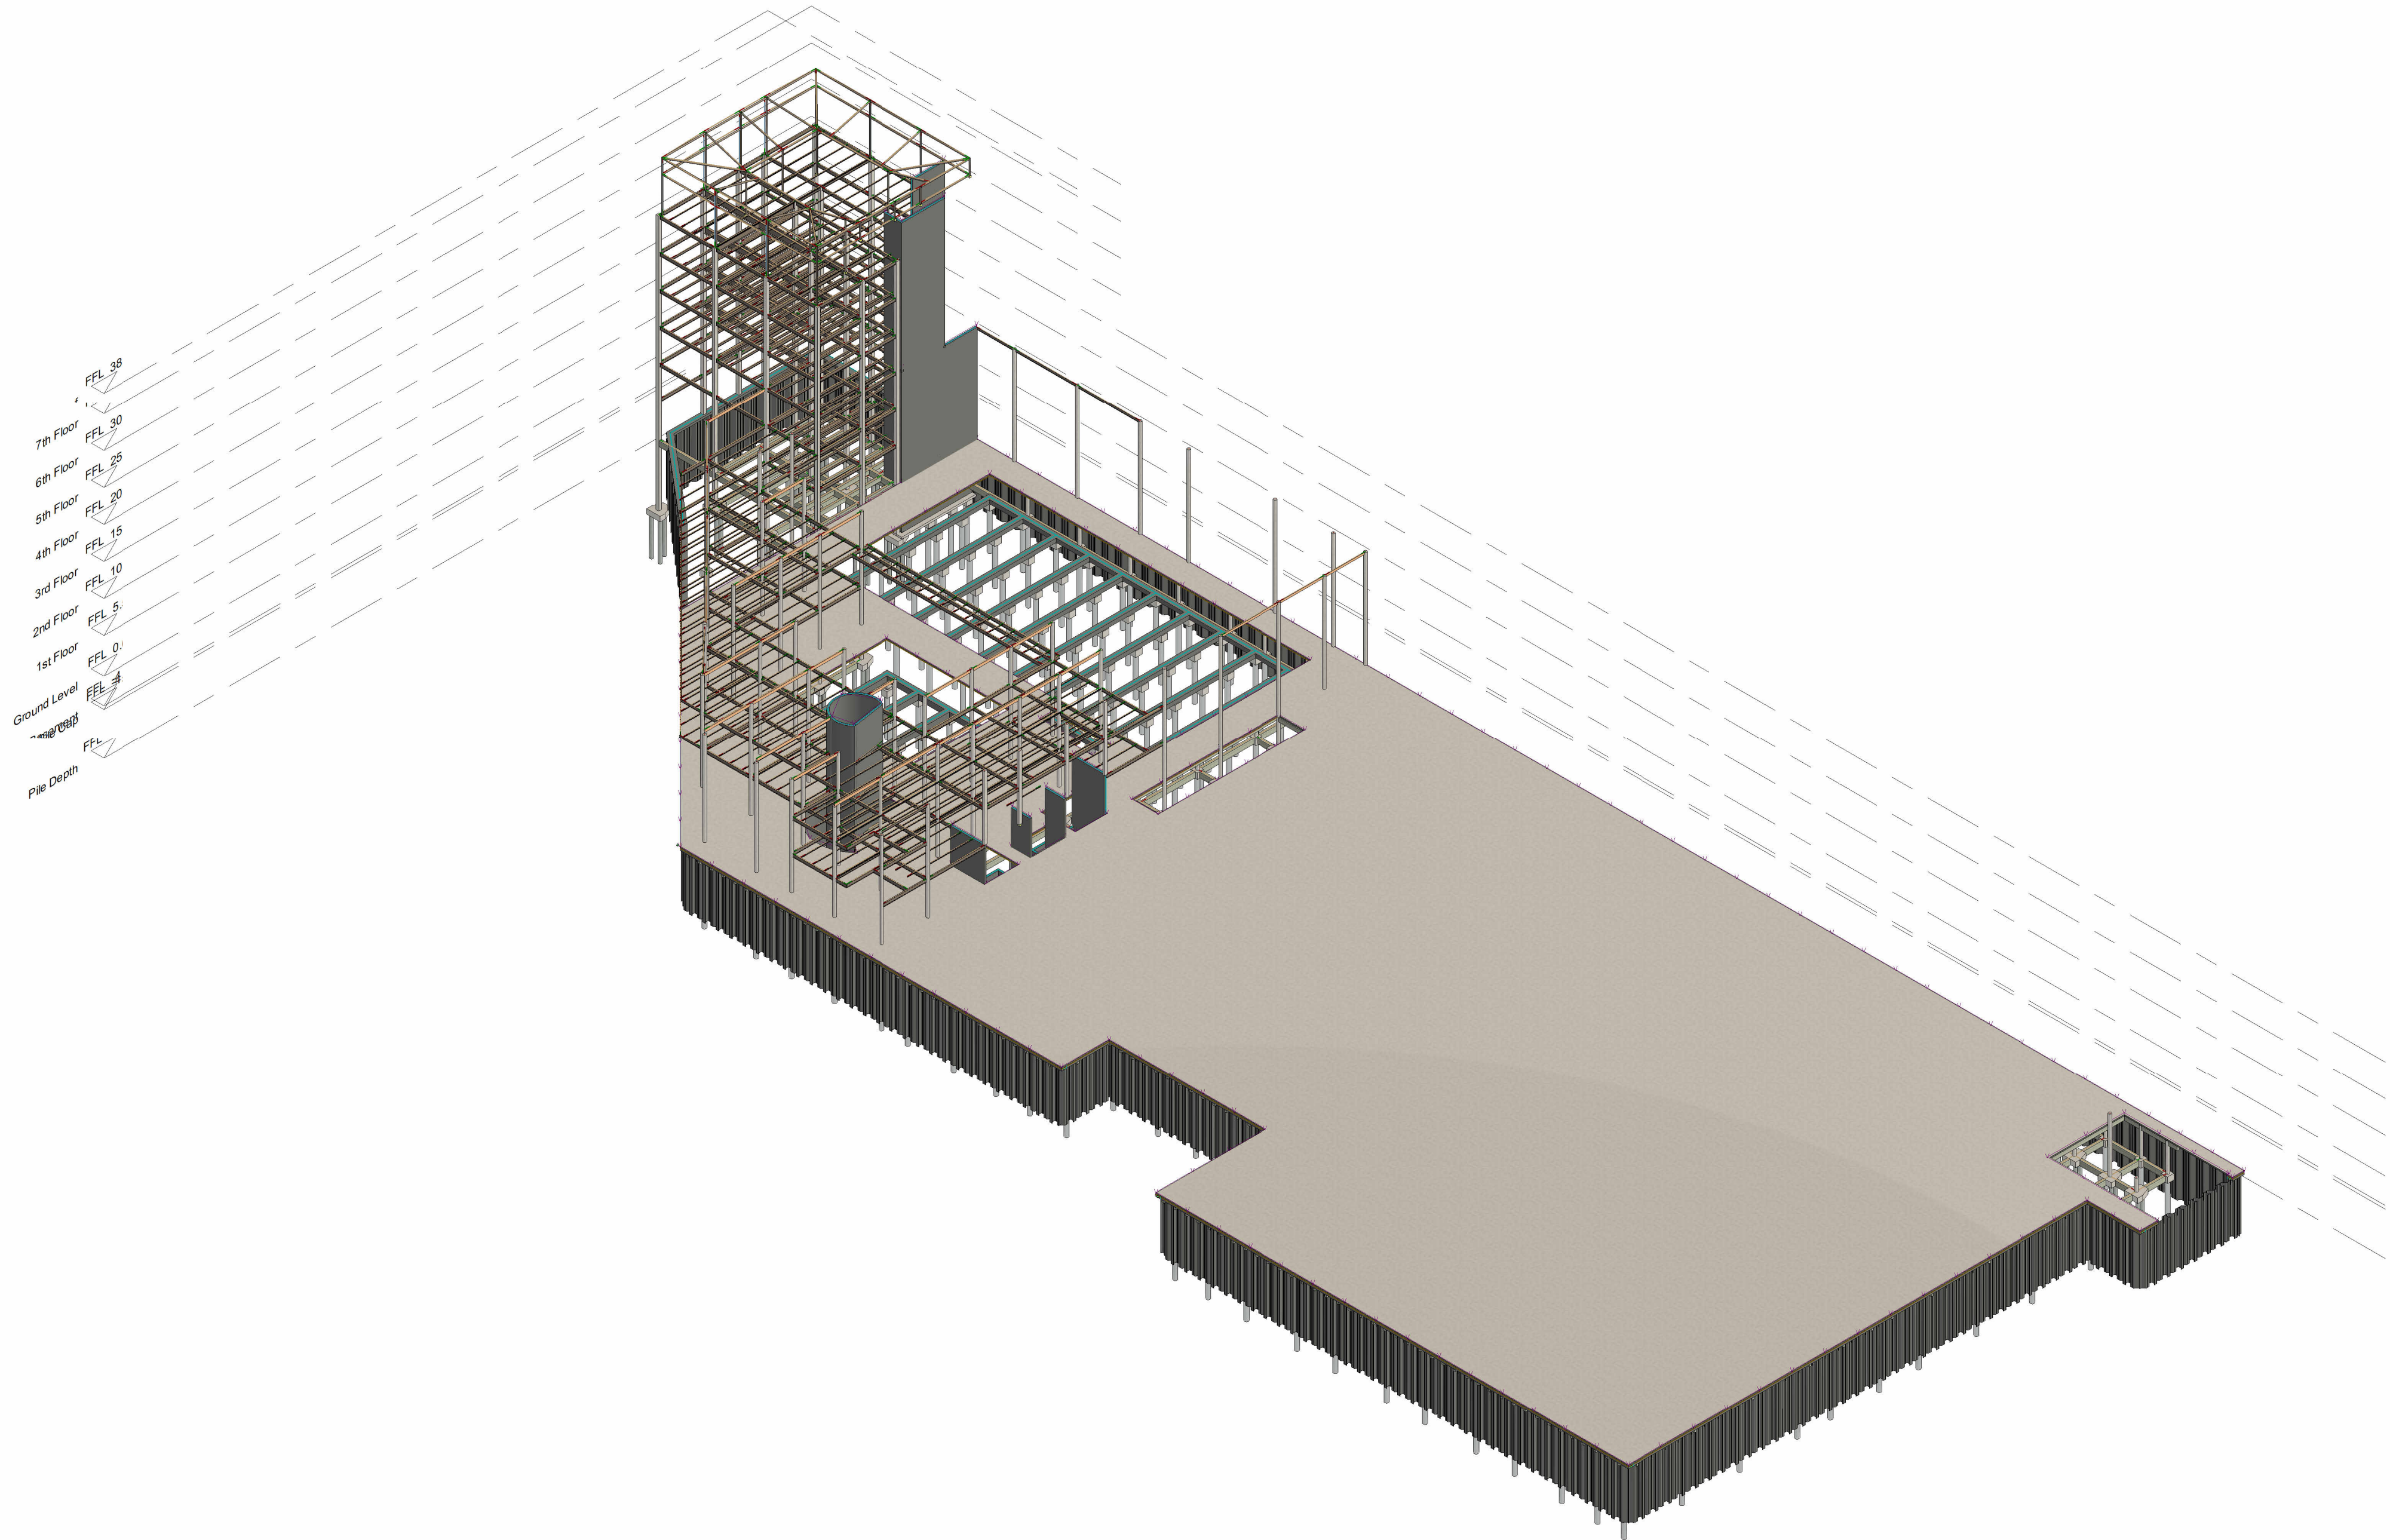


1 Visulisation - Structural

Project Name:	Olympic Swimming pool & Recreational facilities	Building Name:	Dockside Leisure Centre	Location:	Roberts Road, Port Tennant, Swansea,SA1 1LY			
Client:	ADJG Ltd	Project Code:	6003	Scale @ A1:				
Date:	03/05/2022 17:52:40	Project Notes:		Sheet Name:	Revision Schedule			
Architect:	David Whitecross			6003-CCL-ZZ-ZZ-M3-A-001-Visual Struc	Revision Number	Revision Description	Revision Date	
BIM Manager:	David Whitecross							
Approved By:	Joseff Williams							
Copperstone Construction Ltd								

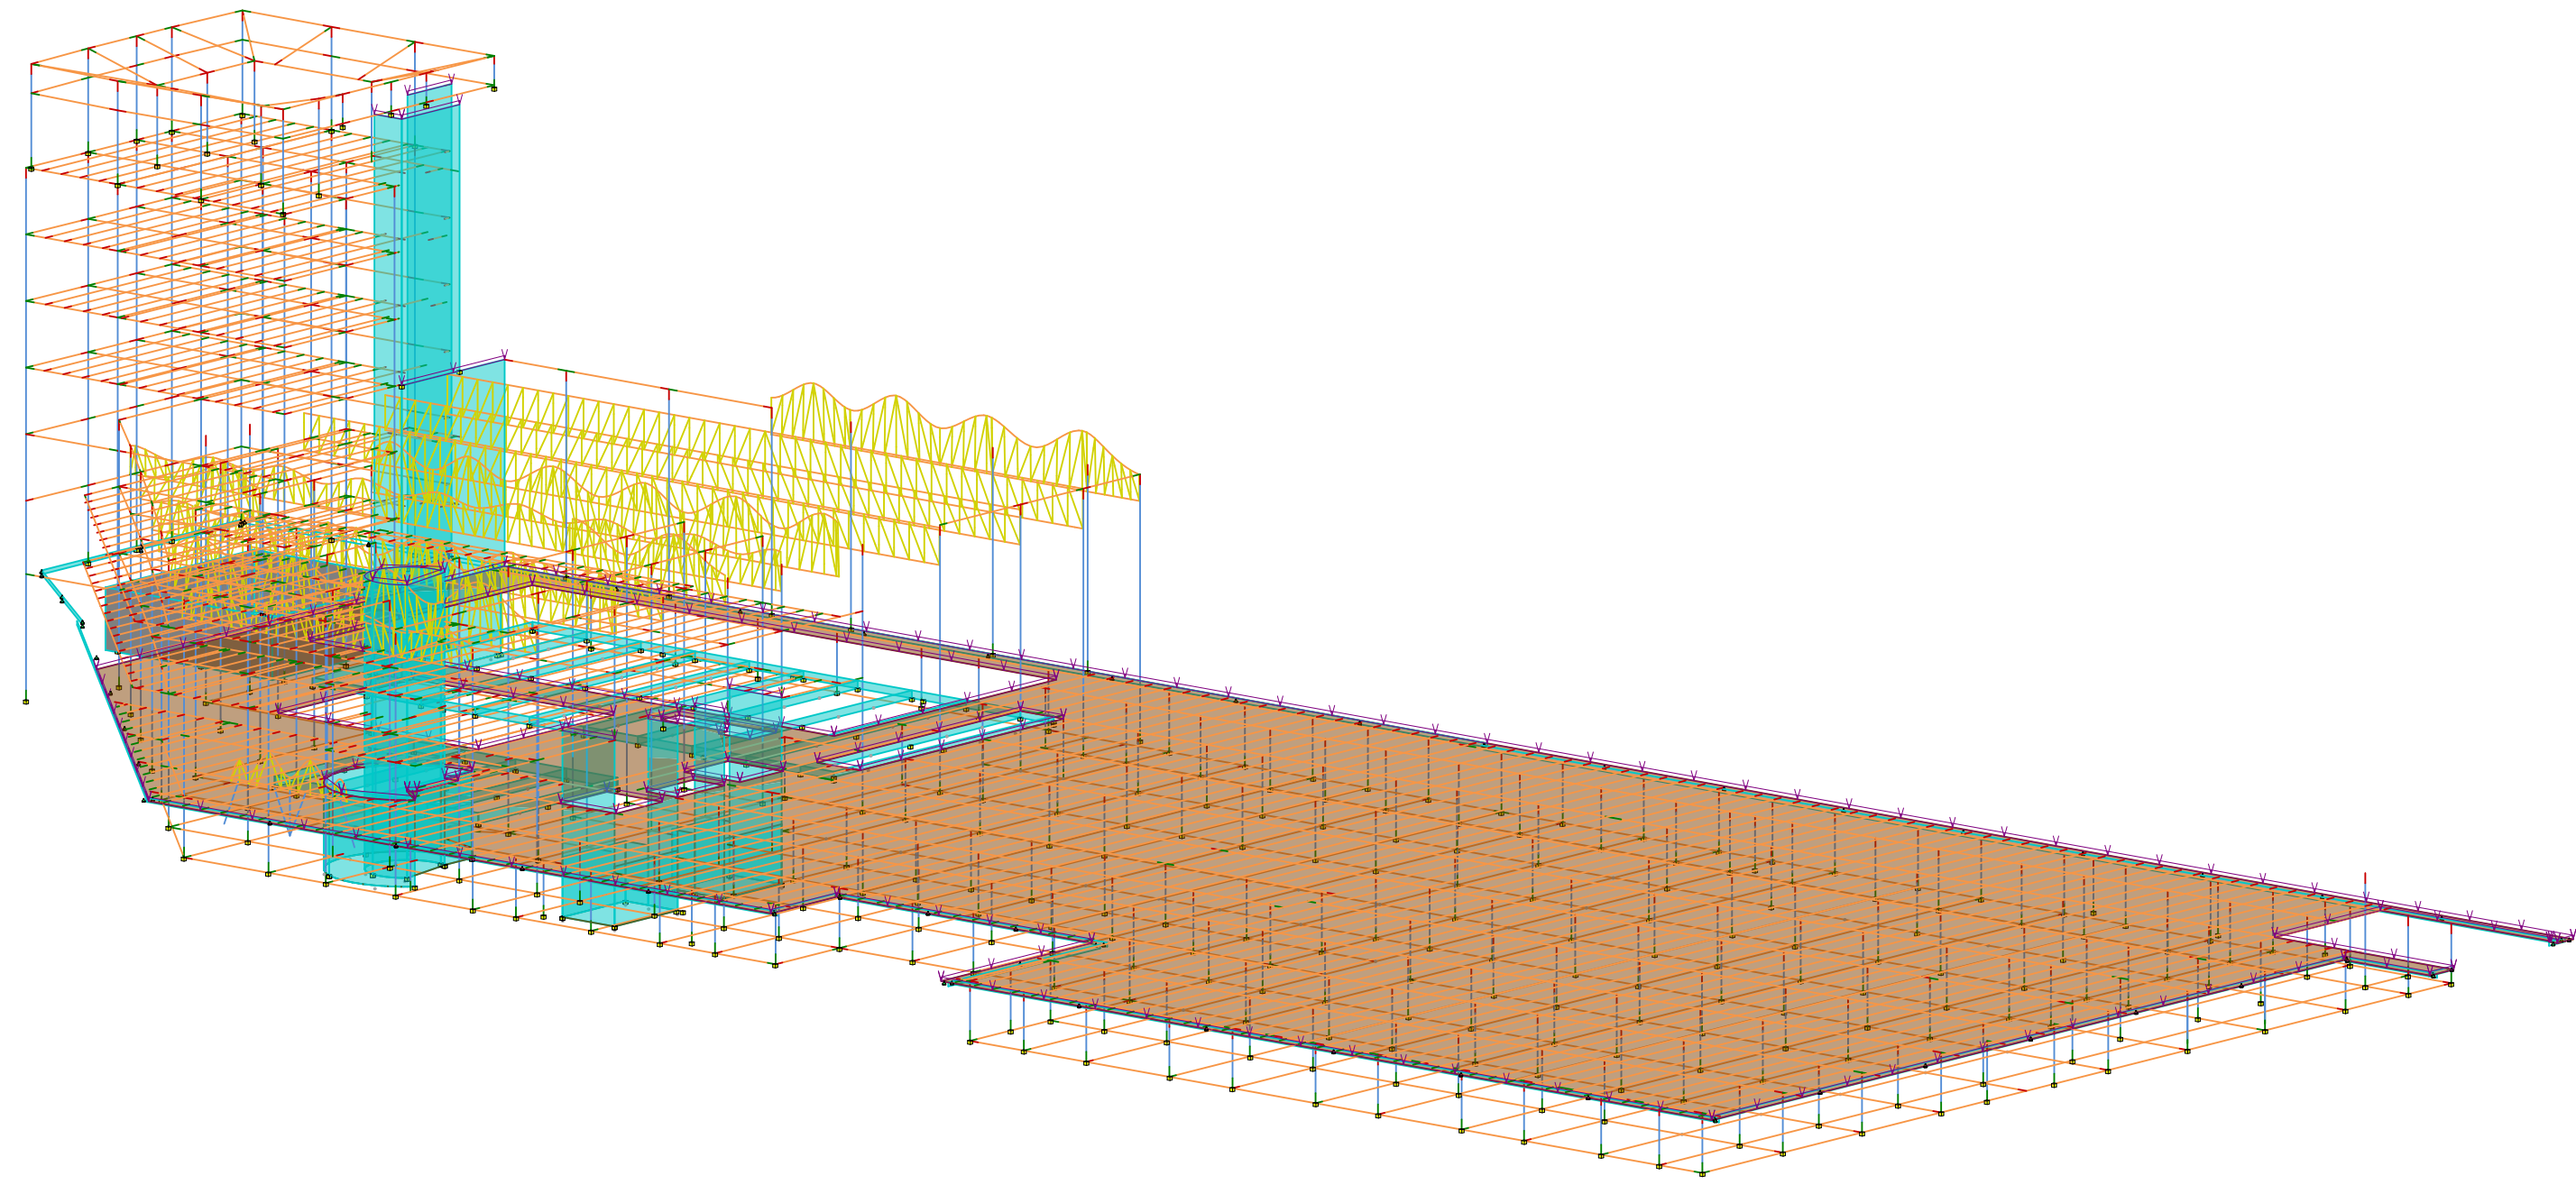


1 Analytical Model

Project Name:	Olympic Swimming pool & Recreational facilities	Building Name:	Dockside Leisure Centre	Location:	Roberts Road, Port Tennant, Swansea,SA1 1LY		
Client:	ADJG Ltd	Project Code:	6003	Scale @ A1:			
Date:	03/05/2022 17:52:42	Project Notes:		Sheet Name:	Revision Schedule		
Architect:	David Whitecross			6003-CCL-ZZ-ZZ-M3-A-001-Analytic Vis	Revision Number	Revision Description	Revision Date
BIM Manager:	David Whitecross						
Approved By:	Joseff Williams						
Copperstone Construction Ltd							

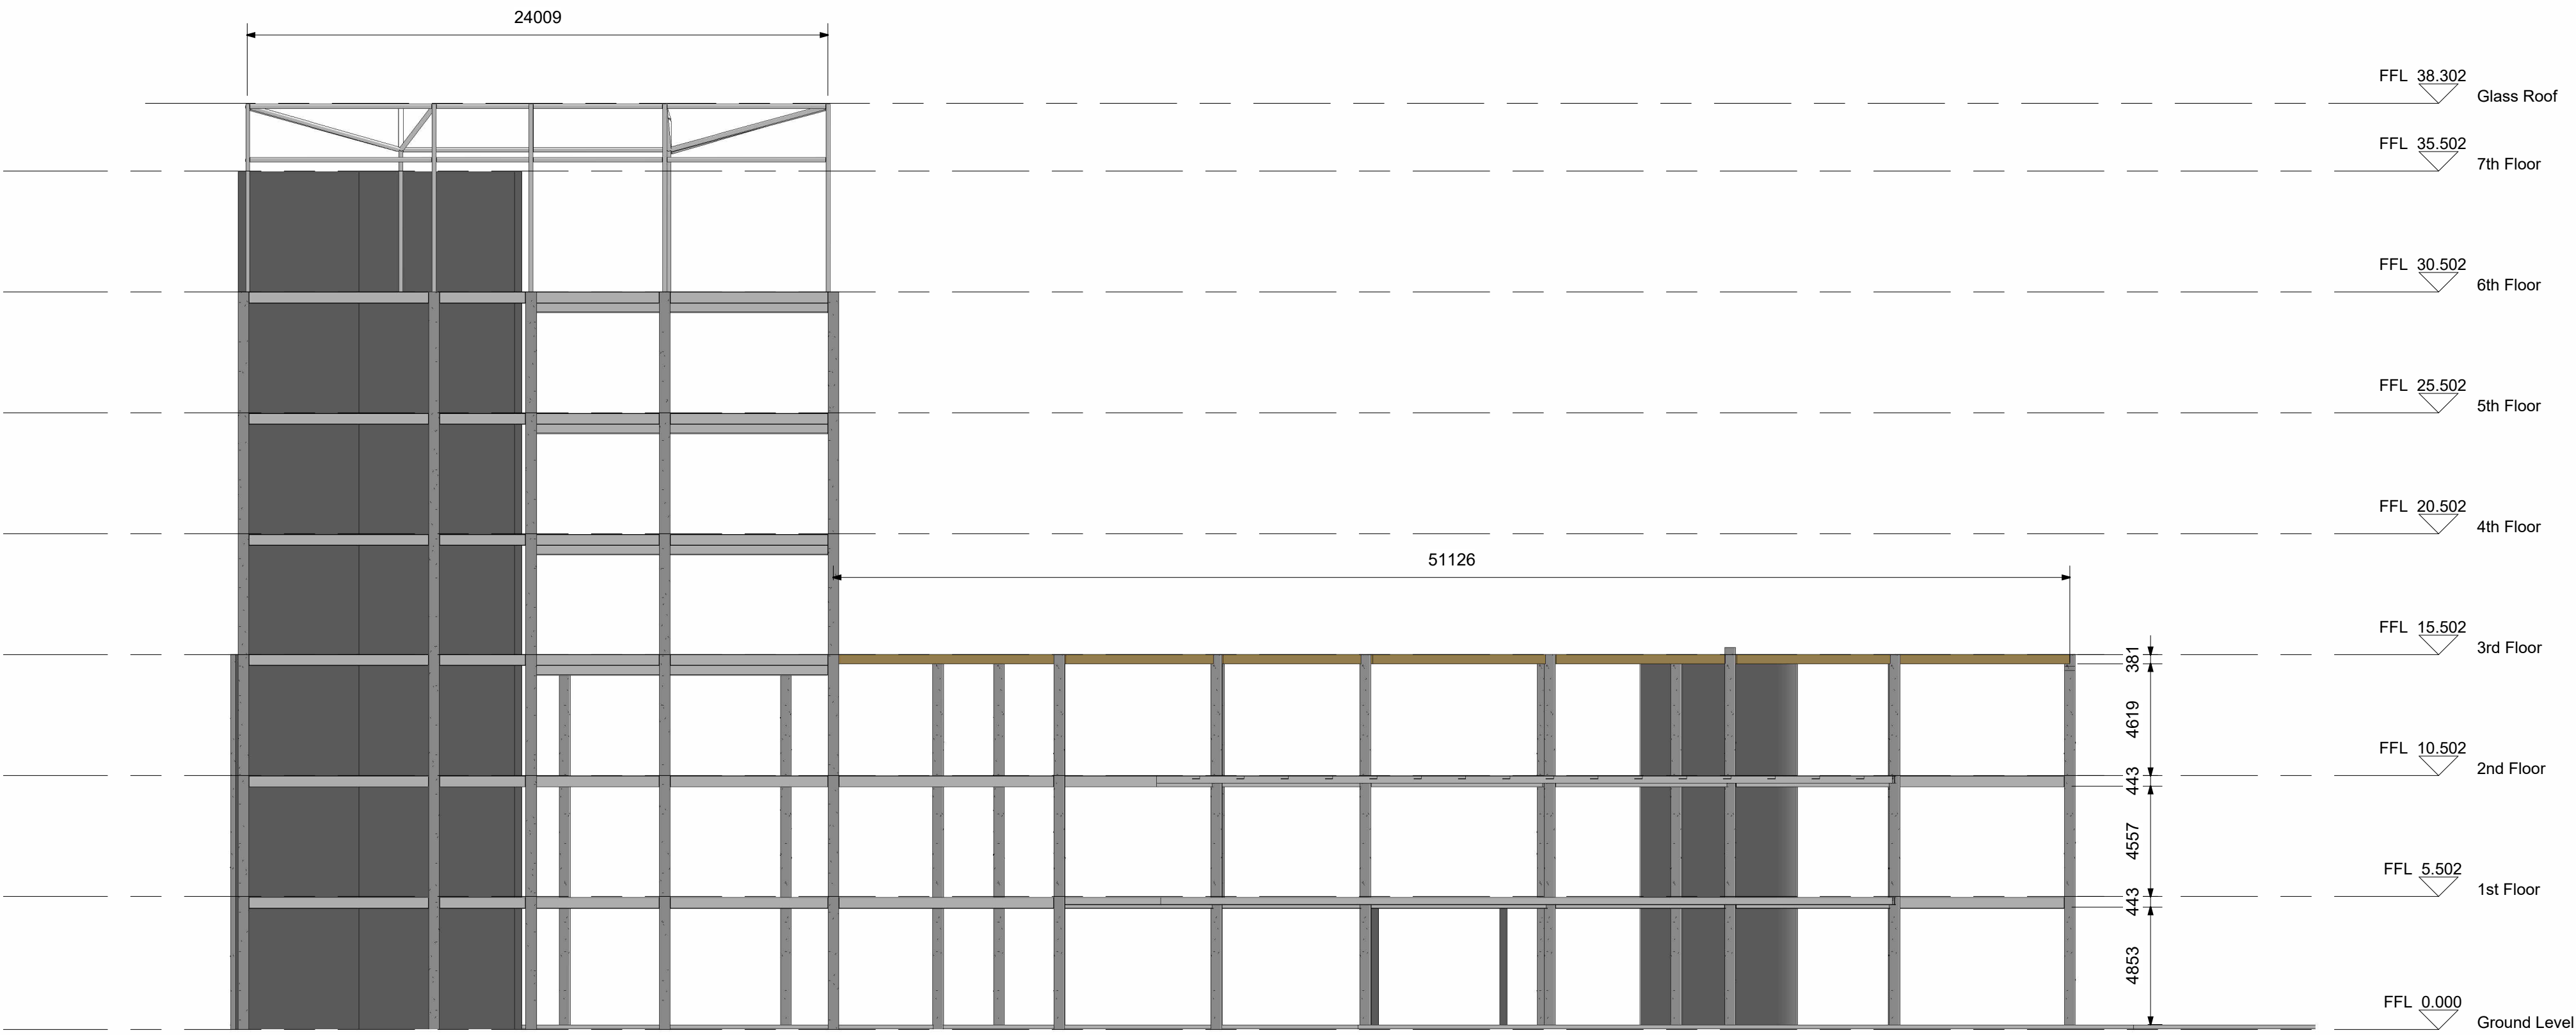

Main Building Structural Elv


1 - West
1 : 200

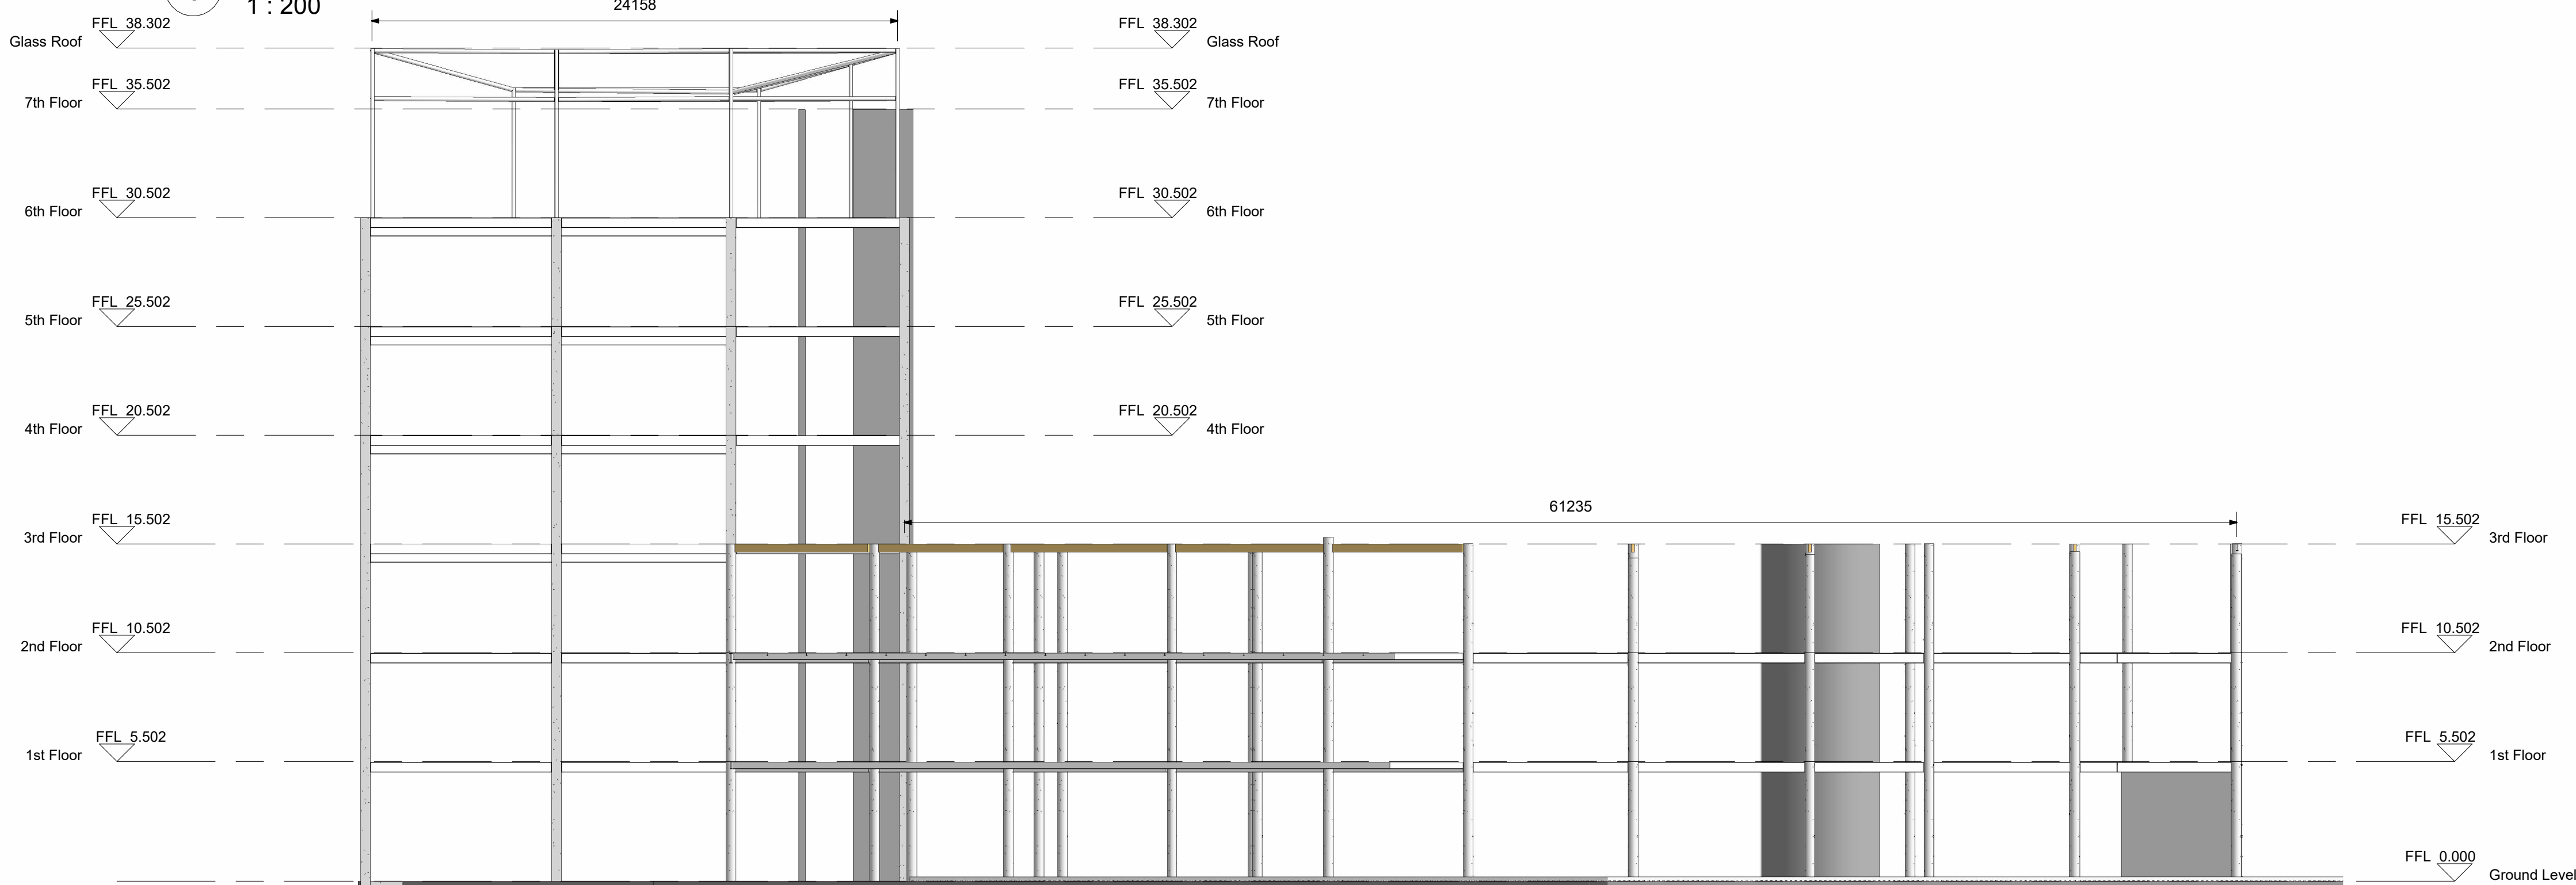

Main Building Structural Elv


2 - South
1 : 200

Project Name:	Olympic Swimming pool & Recreational facilities	Building Name:	Dockside Leisure Centre	Location:	Roberts Road, Port Tennant, Swansea,SA1 1LY											
Client:	ADJG Ltd	Project Code:	6003	Scale @ A1:	1 : 200											
Date:	03/05/2022 17:52:47	Project Notes:		Sheet Name:	<table><tr><th colspan="3">Revision Schedule</th></tr><tr><th>Revision Number</th><th>Revision Description</th><th>Revision Date</th></tr><tr><td colspan="3">6003-CCL-ZZ-ZZ-M2-A-001-Main Struc Elv</td></tr></table>			Revision Schedule			Revision Number	Revision Description	Revision Date	6003-CCL-ZZ-ZZ-M2-A-001-Main Struc Elv		
Revision Schedule																
Revision Number	Revision Description			Revision Date												
6003-CCL-ZZ-ZZ-M2-A-001-Main Struc Elv																
Architect:	David Whitecross															
BIM Manager:	David Whitecross															
Approved By:	Joseff Williams															
Copperstone Construction Ltd																

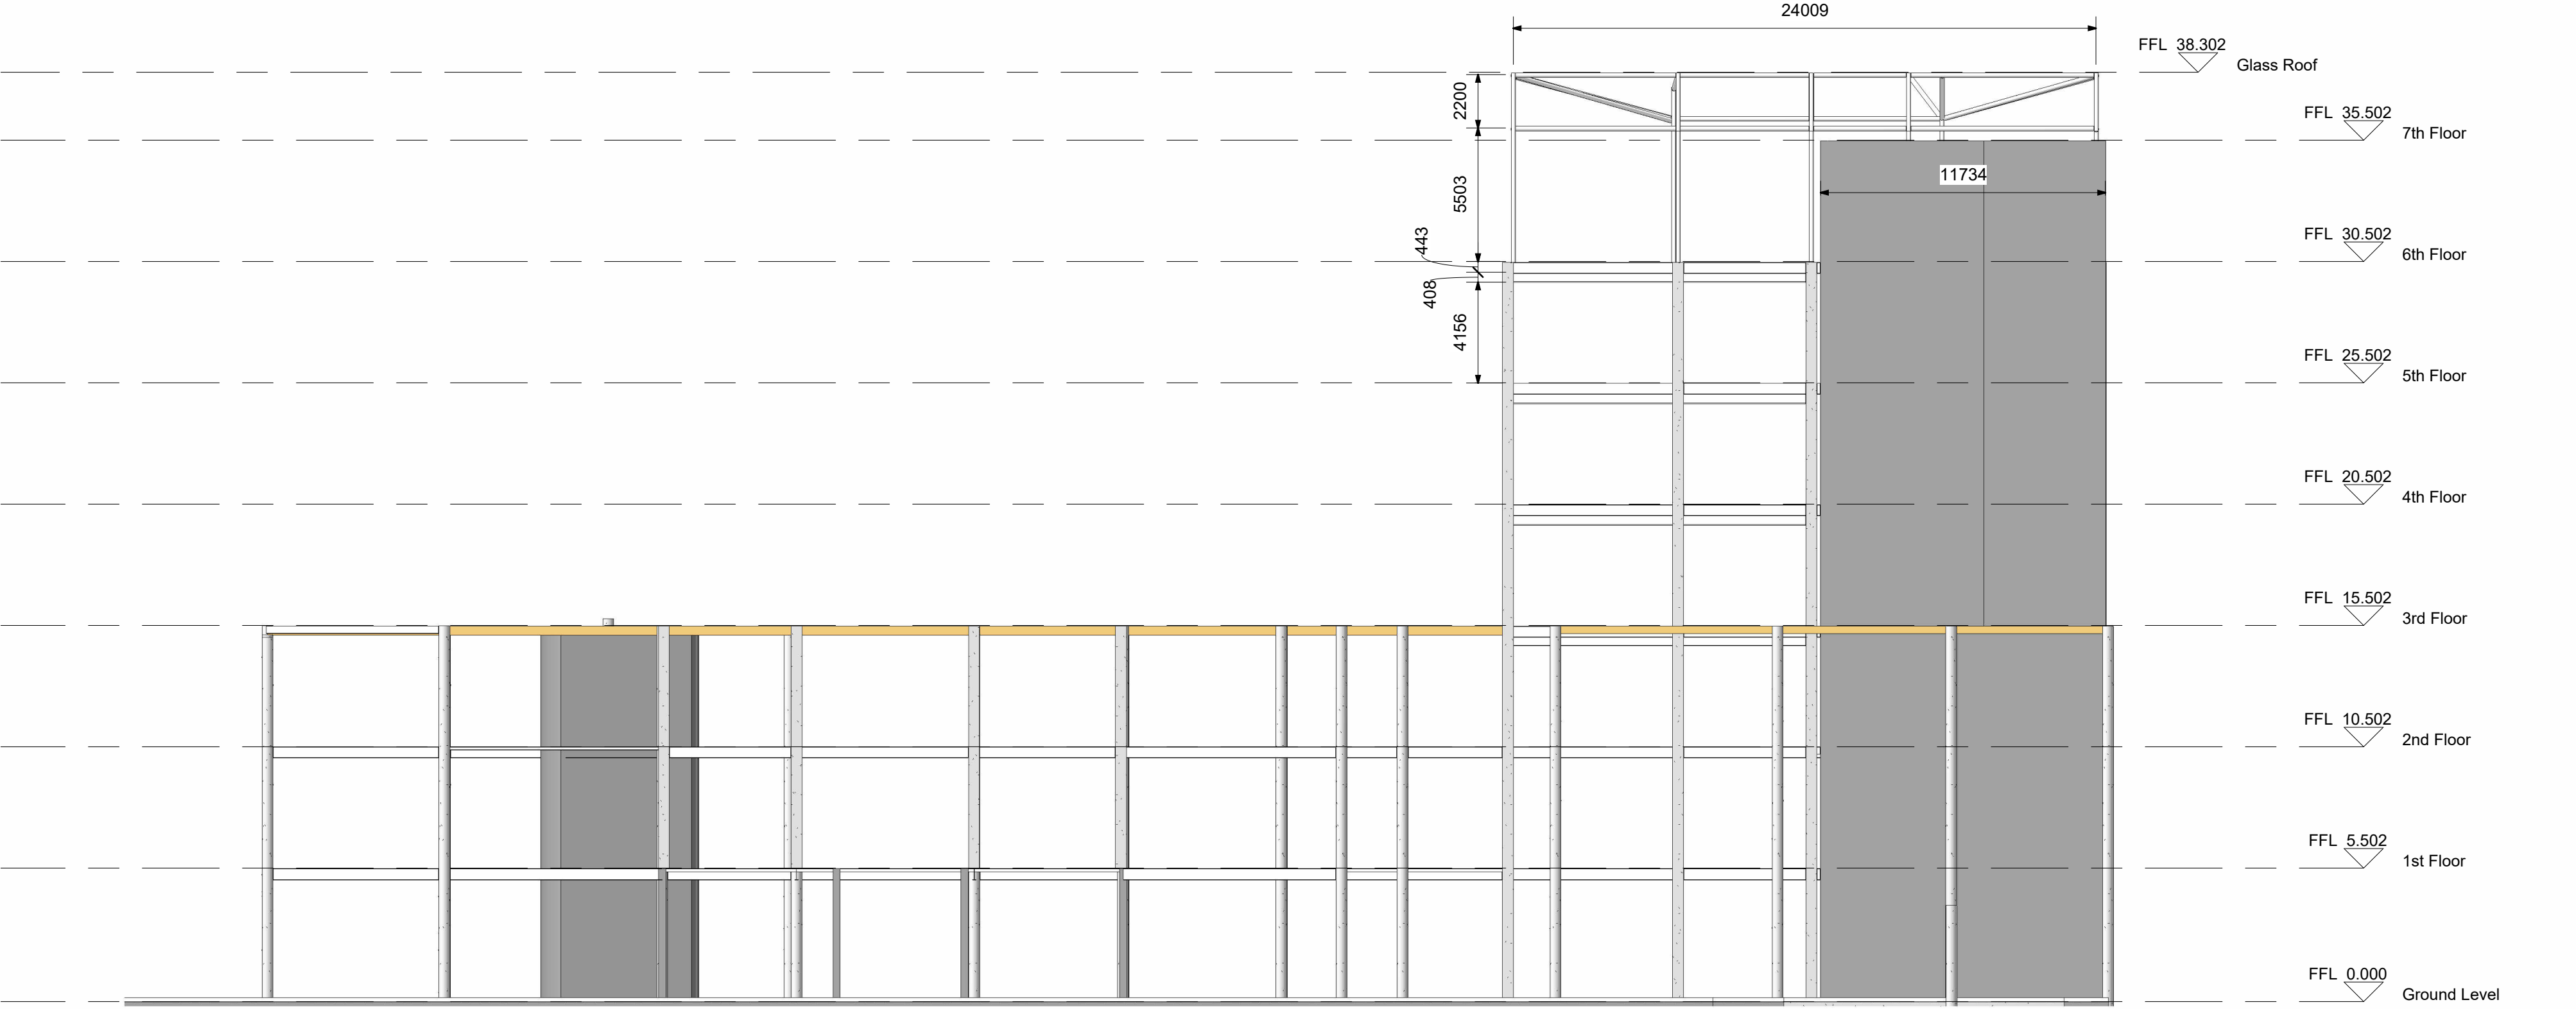

Main Building Structural Elv

1 - East
1 : 200

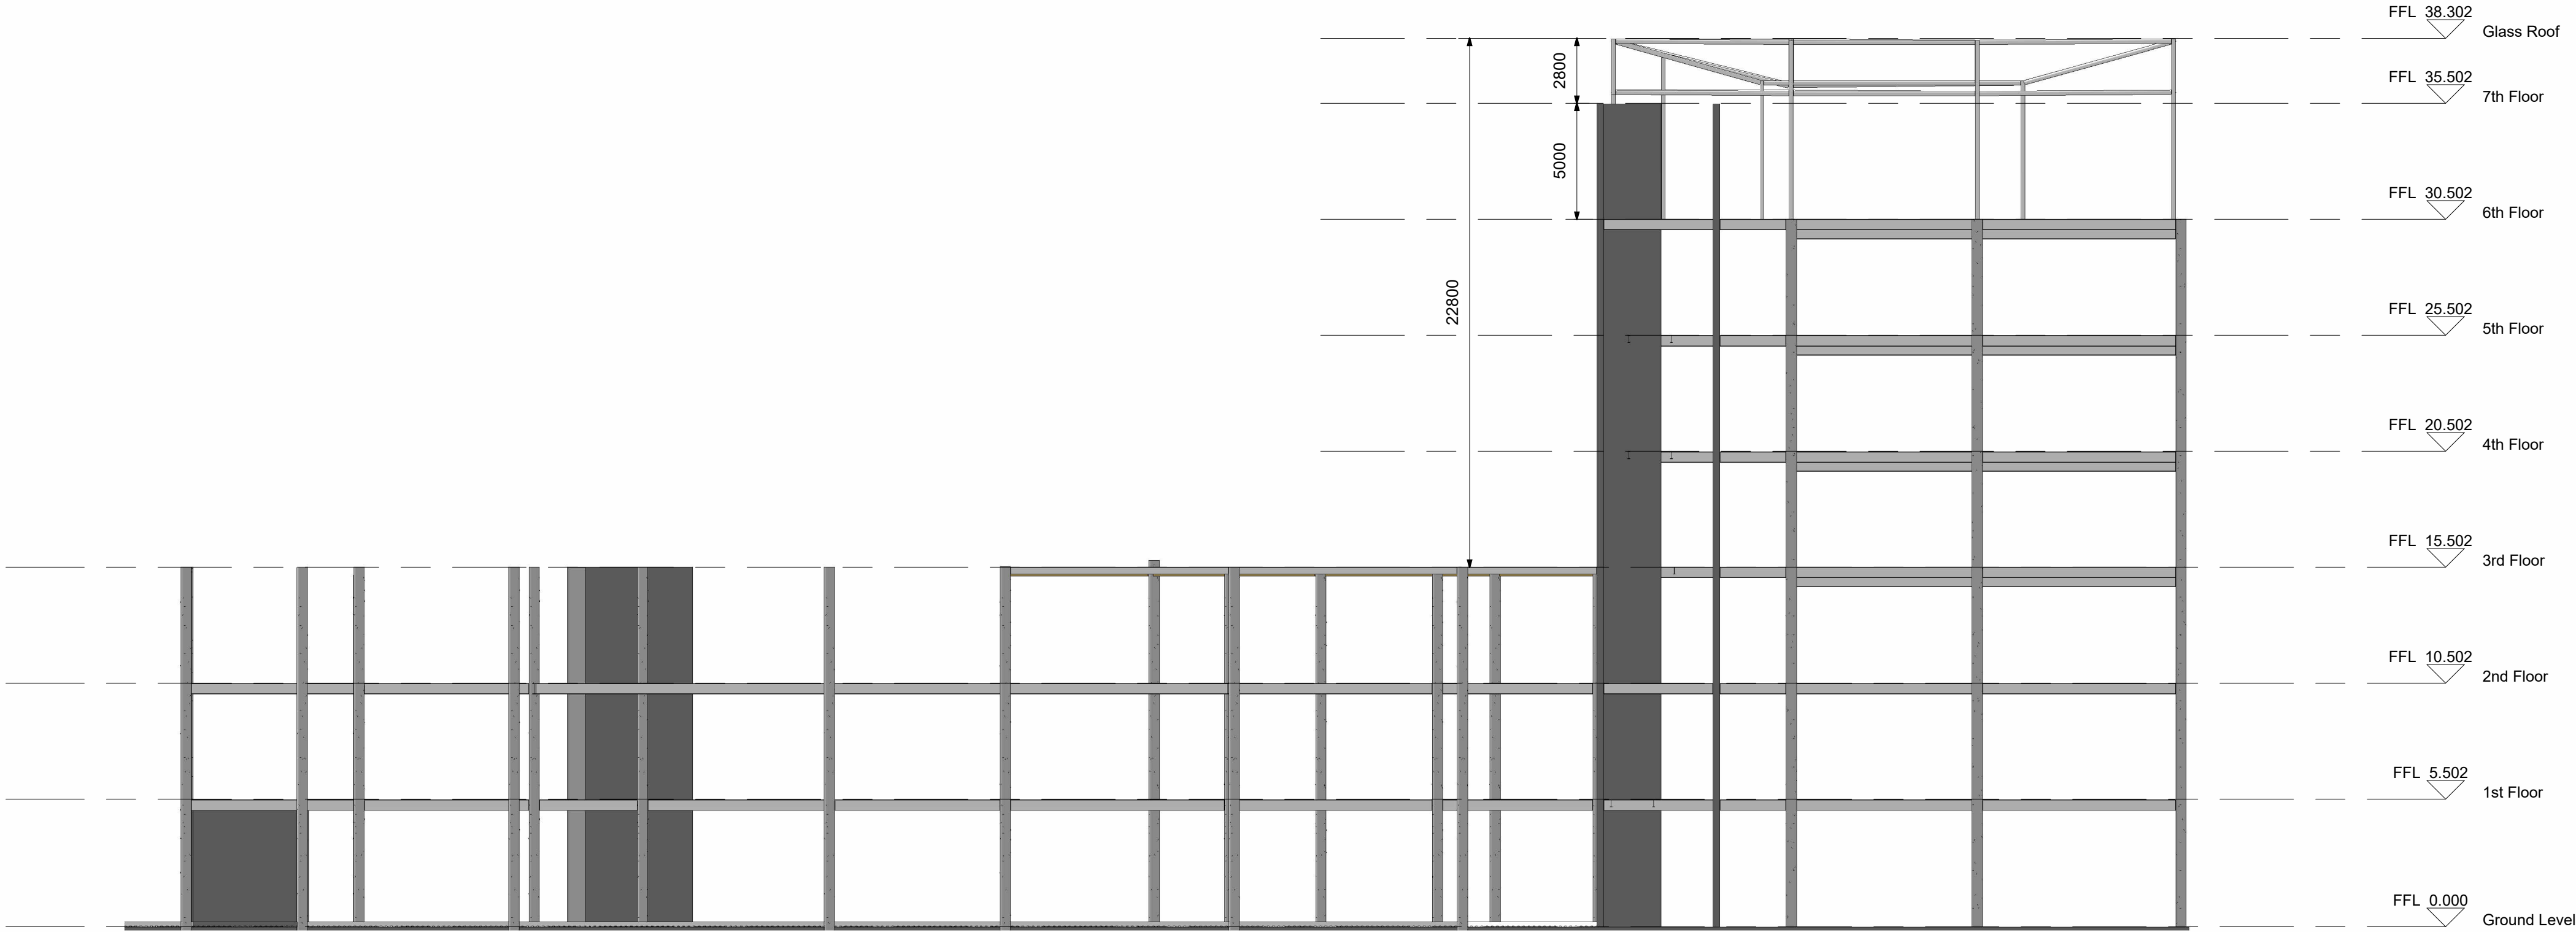

Main Building Structural Elv

2 - North
1 : 200

Project Name:	Olympic Swimming pool & Recreational facilities	Building Name:	Dockside Leisure Centre	Location:	Roberts Road, Port Tennant, Swansea,SA1 1LY
Client:	ADJG Ltd	Project Code:	6003	Scale @ A1:	1 : 200
Date:	03/05/2022 17:52:52	Project Notes:		Sheet Name:	6003-CCL-ZZ-ZZ-M2-A-001-Main Struc Elv
Architect:	Designer			Revision Schedule	
BIM Manager:	Checker				
Approved By:	Approver				

Copperstone Construction Ltd

