





1 : 200

REV

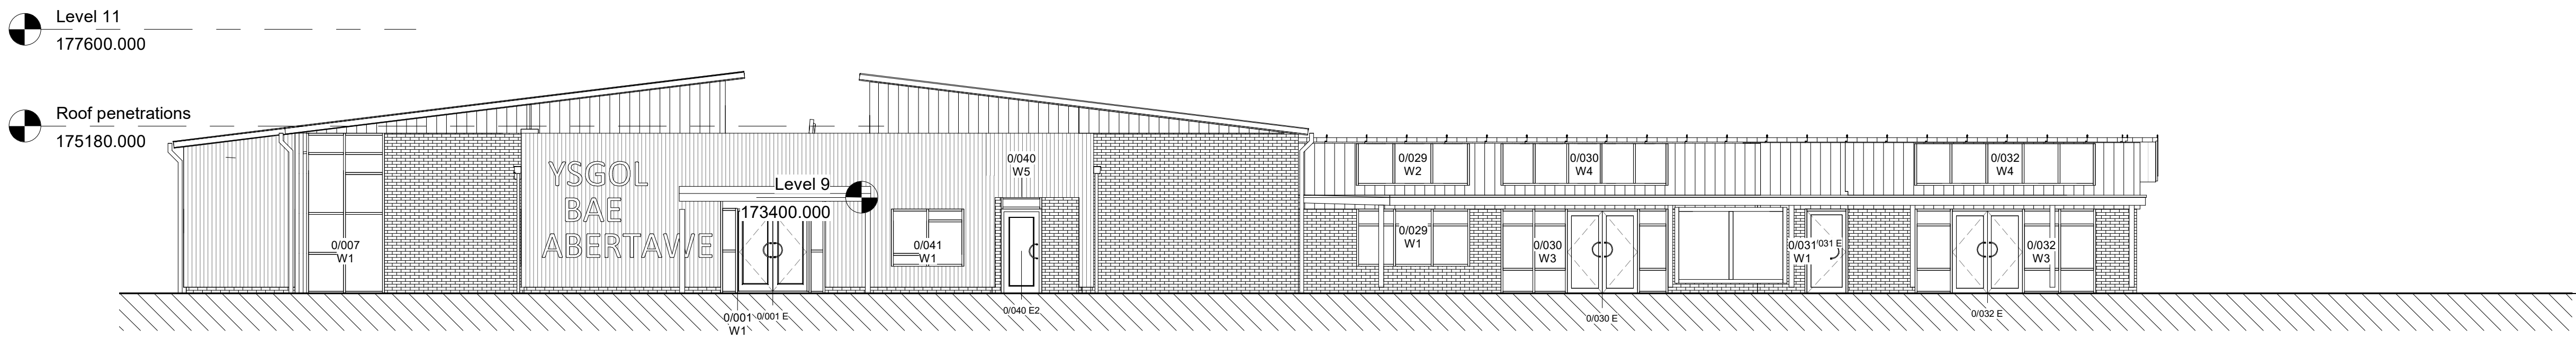

1 Front Elevation
1 : 100

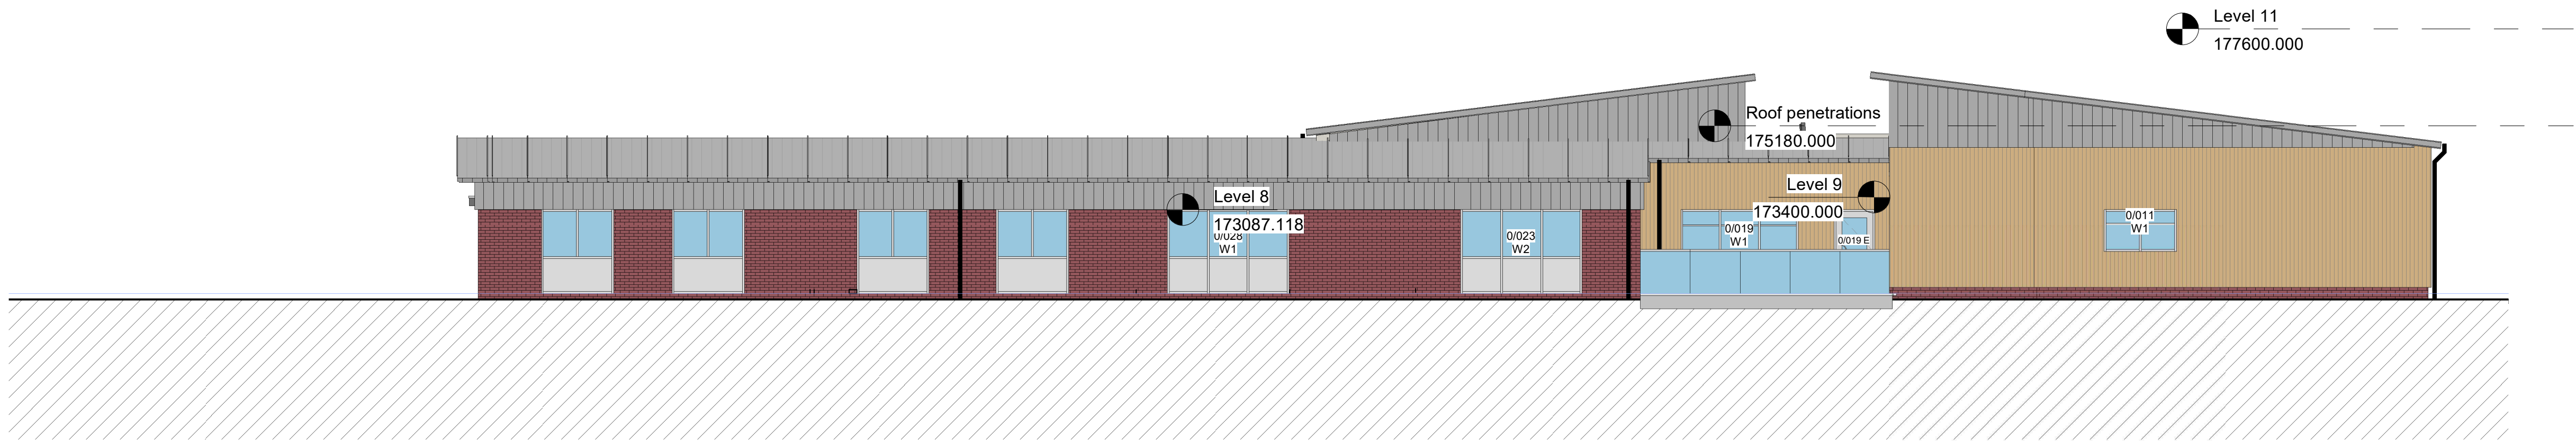



2 Rear Elevation
1 : 100

Rev	Description	Date
ISSUE STATUS		
PROJECT		
YSGOL BAE ABERTAWE		
TITLE		
Front/Rear Elevations		
CLIENT		
SWANSEA COUNTY COUNCIL		
DRAWN BY JRL	CHECKED BY Checker	DATE 05/05/21
SCALE (@ A1) 1 : 100		PROJECT NUMBER 5010
DRAWING NUMBER 5010-JLPM-A-00-DR-003		REV



DRAWING NUMBER	REV
5010-JLPM-A-00-DR-004	

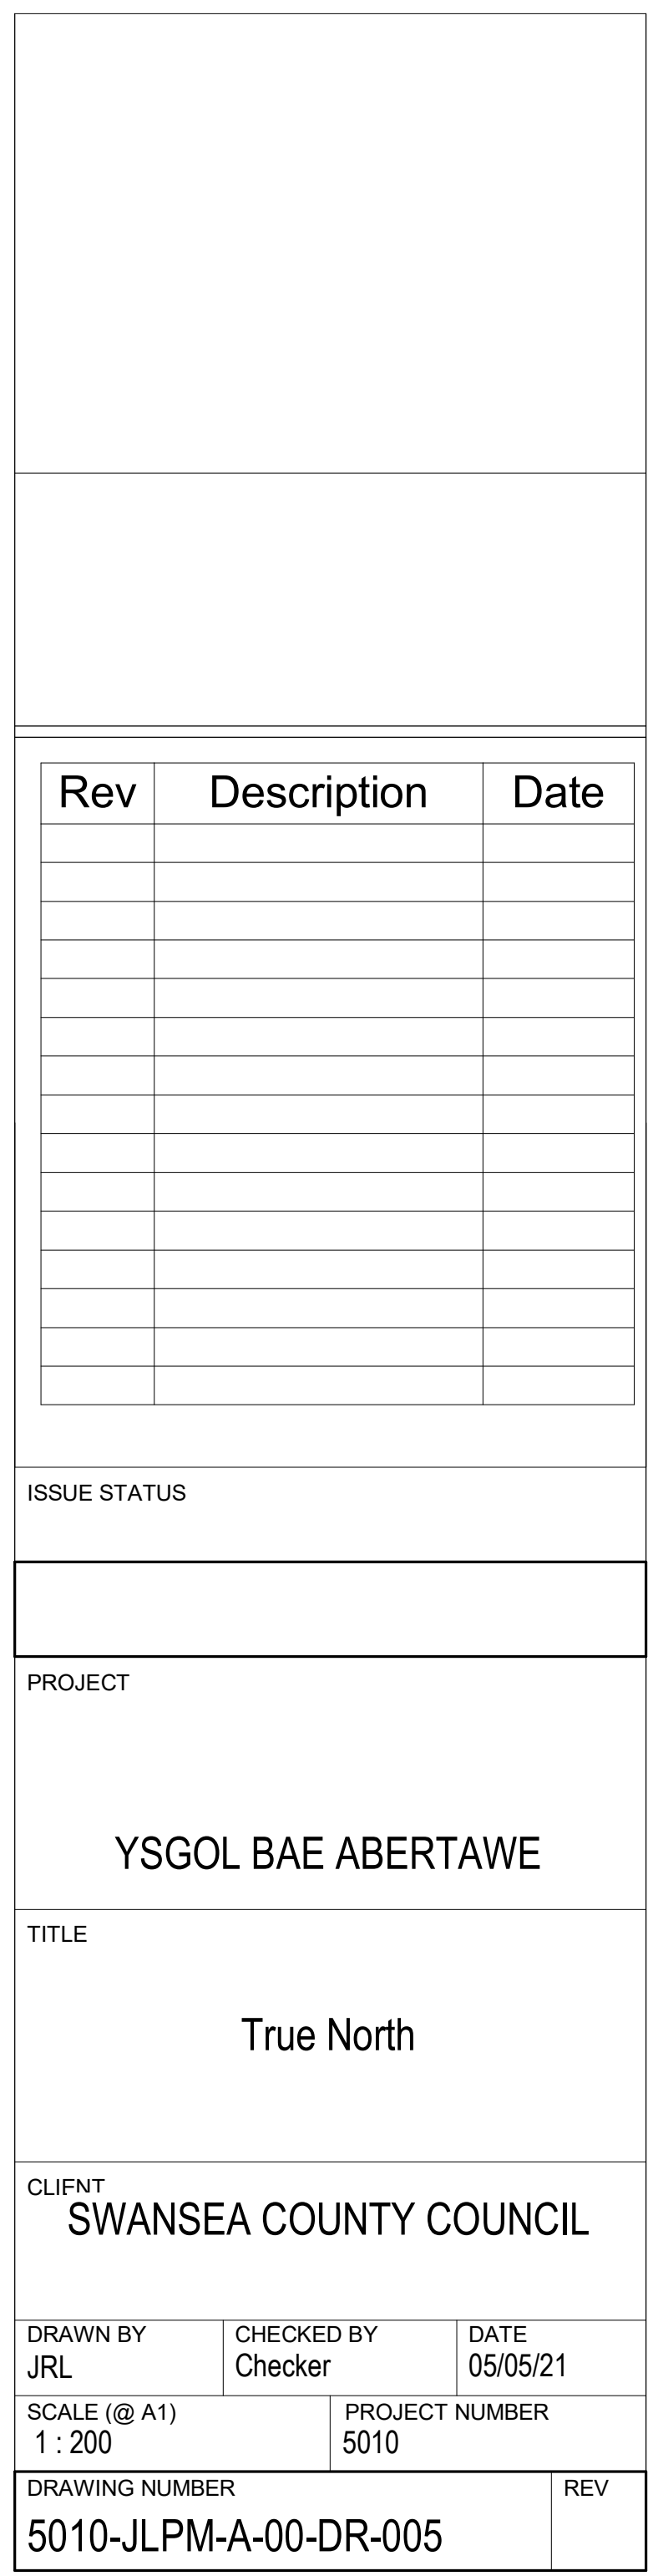

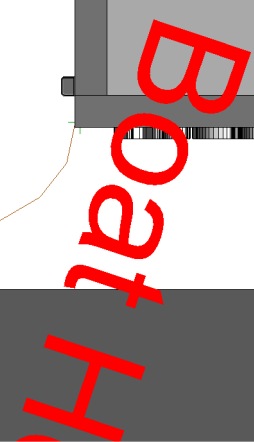[illegible]

ISSUE STATUS

PROJECT

YSGOL BAE ABERTAWE

TITLE

Roof Plan

CLIENT

SWANSEA COUNTY COUNCIL

DRAWN BY

JRL

CHECKED BY

DATE _____

SCALE (@ A1)

1 : 100

PROJECT NUMBER

5010

DRAWING NUMBER

5010-JLPM-A-00-DR-002

EV