

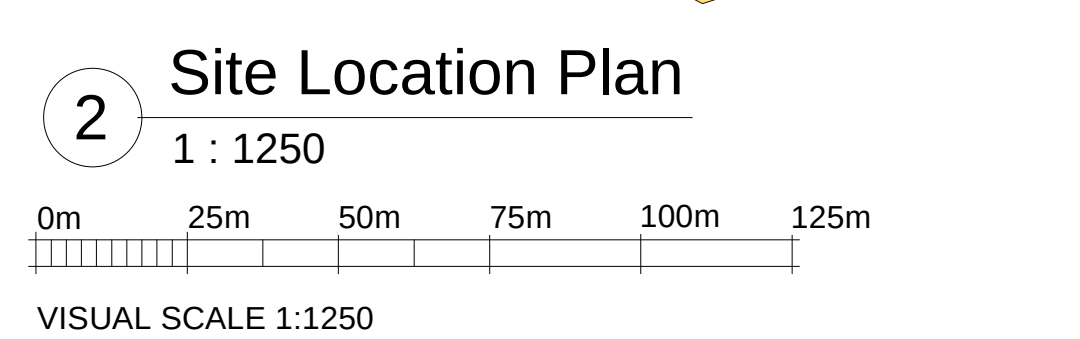
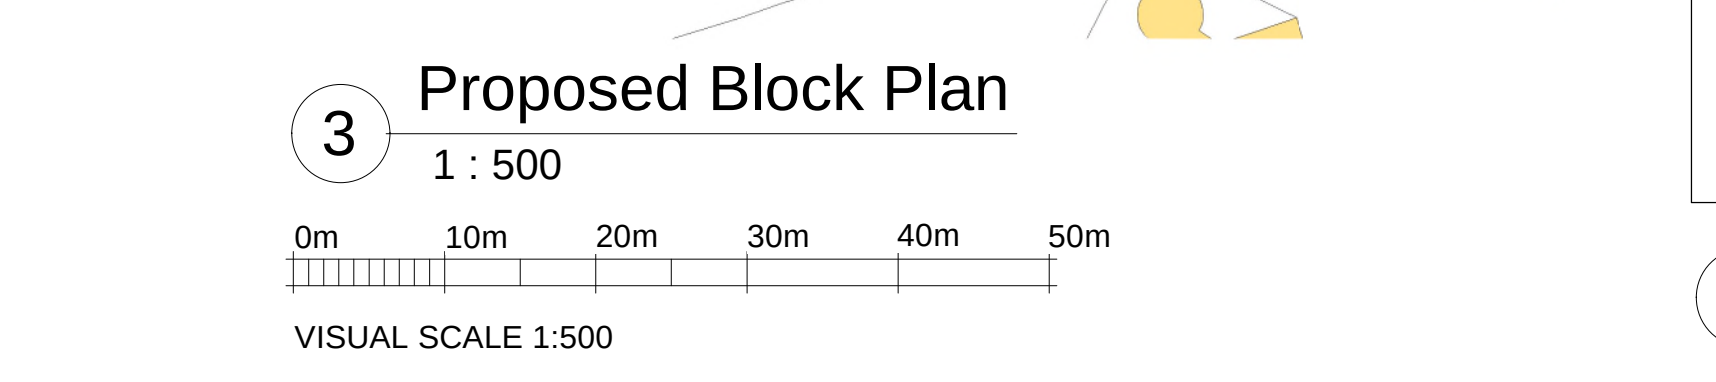
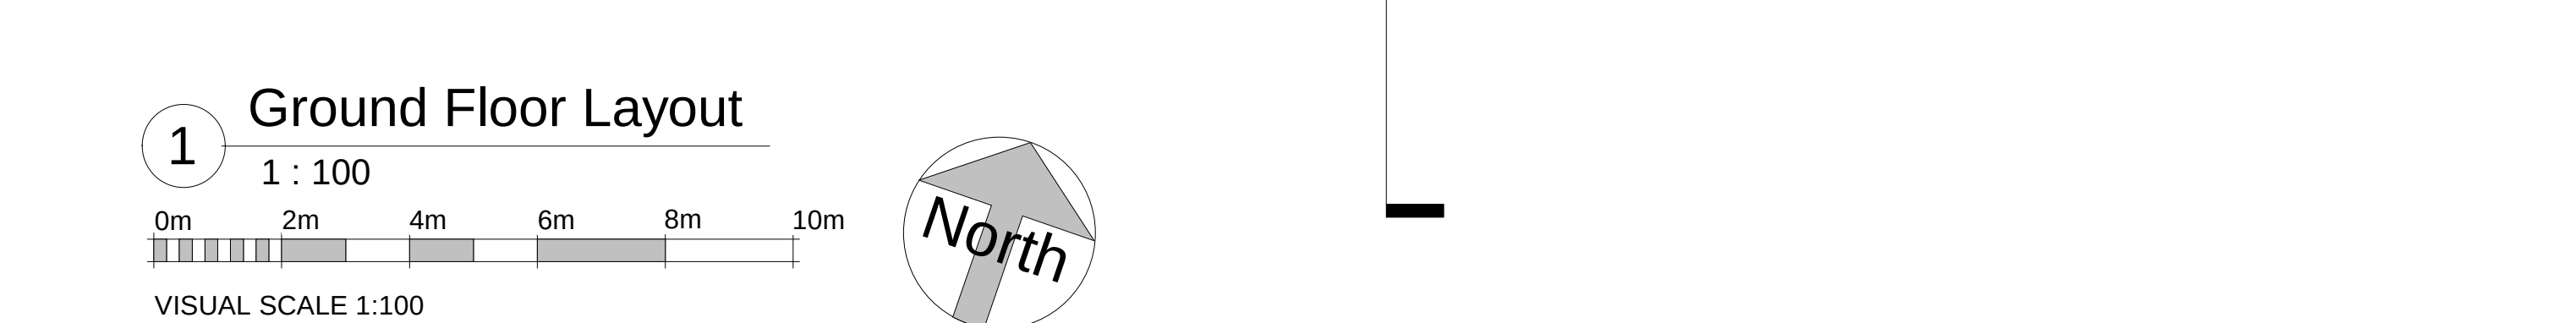


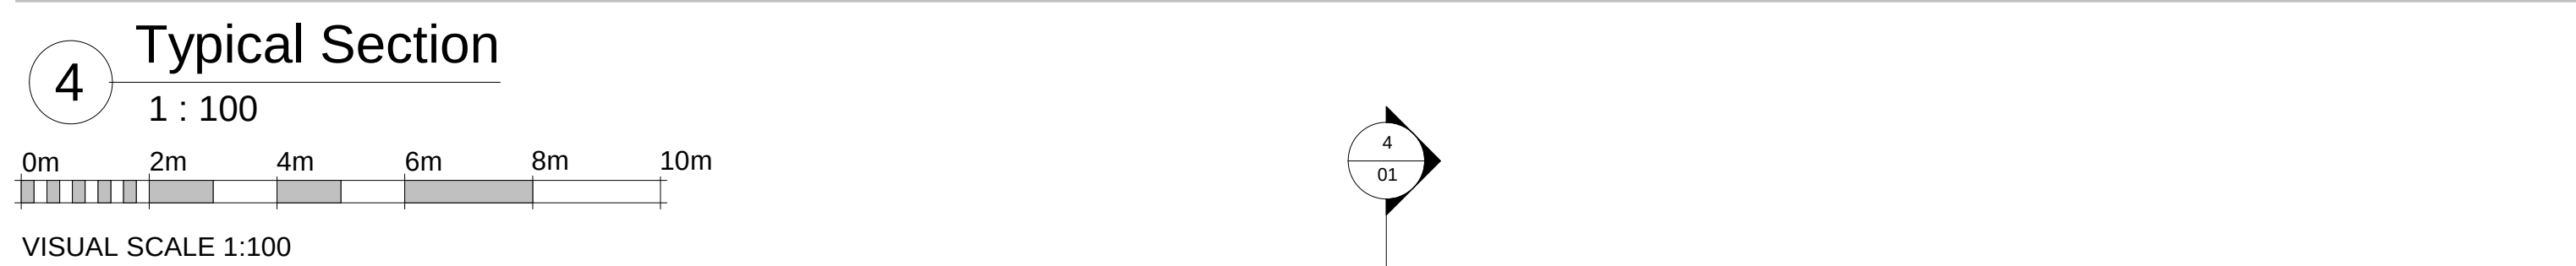

 Doors Legend

1 : 50

Property Title Ysgol Bae Abertawe.	Detail Proposed Primary School Layout.	Property — Originator — (zone) Functional Breakdown — (Level) Spatial Breakdown — (Type) Form — Discipline — Number — Description — Status — Revision										scale As indicated	drawn LL.B	 Prifysgol Cymru Y Drindod Dewi Sant University of Wales Trinity Saint David	(S0) UNCONTROLLED Not to be used as a reference document Check Status Before Quoting	Rev/Date/By Principal Design.25/04/22			
		ACBA5010 LL.B — XX — DR — PD — UWTSD_01 — Proposed Primary School — Principal — A Design.										date 25/04/2022	checked N/A			Prifysgol Cymru Y Drindod Dewi Sant University of Wales Trinity Saint David SA1 Campus King's Road Swansea SA1 8NQ	Revision A		
		File Path: C:\Users\LlewBevan\OneDrive - KMD\BIM\UWTSD 2021-2022\BIM\REVIT DRAWINGS\Architectural Model - Primary School.rvt																	

 

2 South Elevation
1 : 100
0m 2m 4m 6m 8m 10m
VISUAL SCALE 1:100



1 East Elevation
1 : 100




3 North Elevation
1 : 100



4 West Elevation
1 : 100




6 North West 3D View

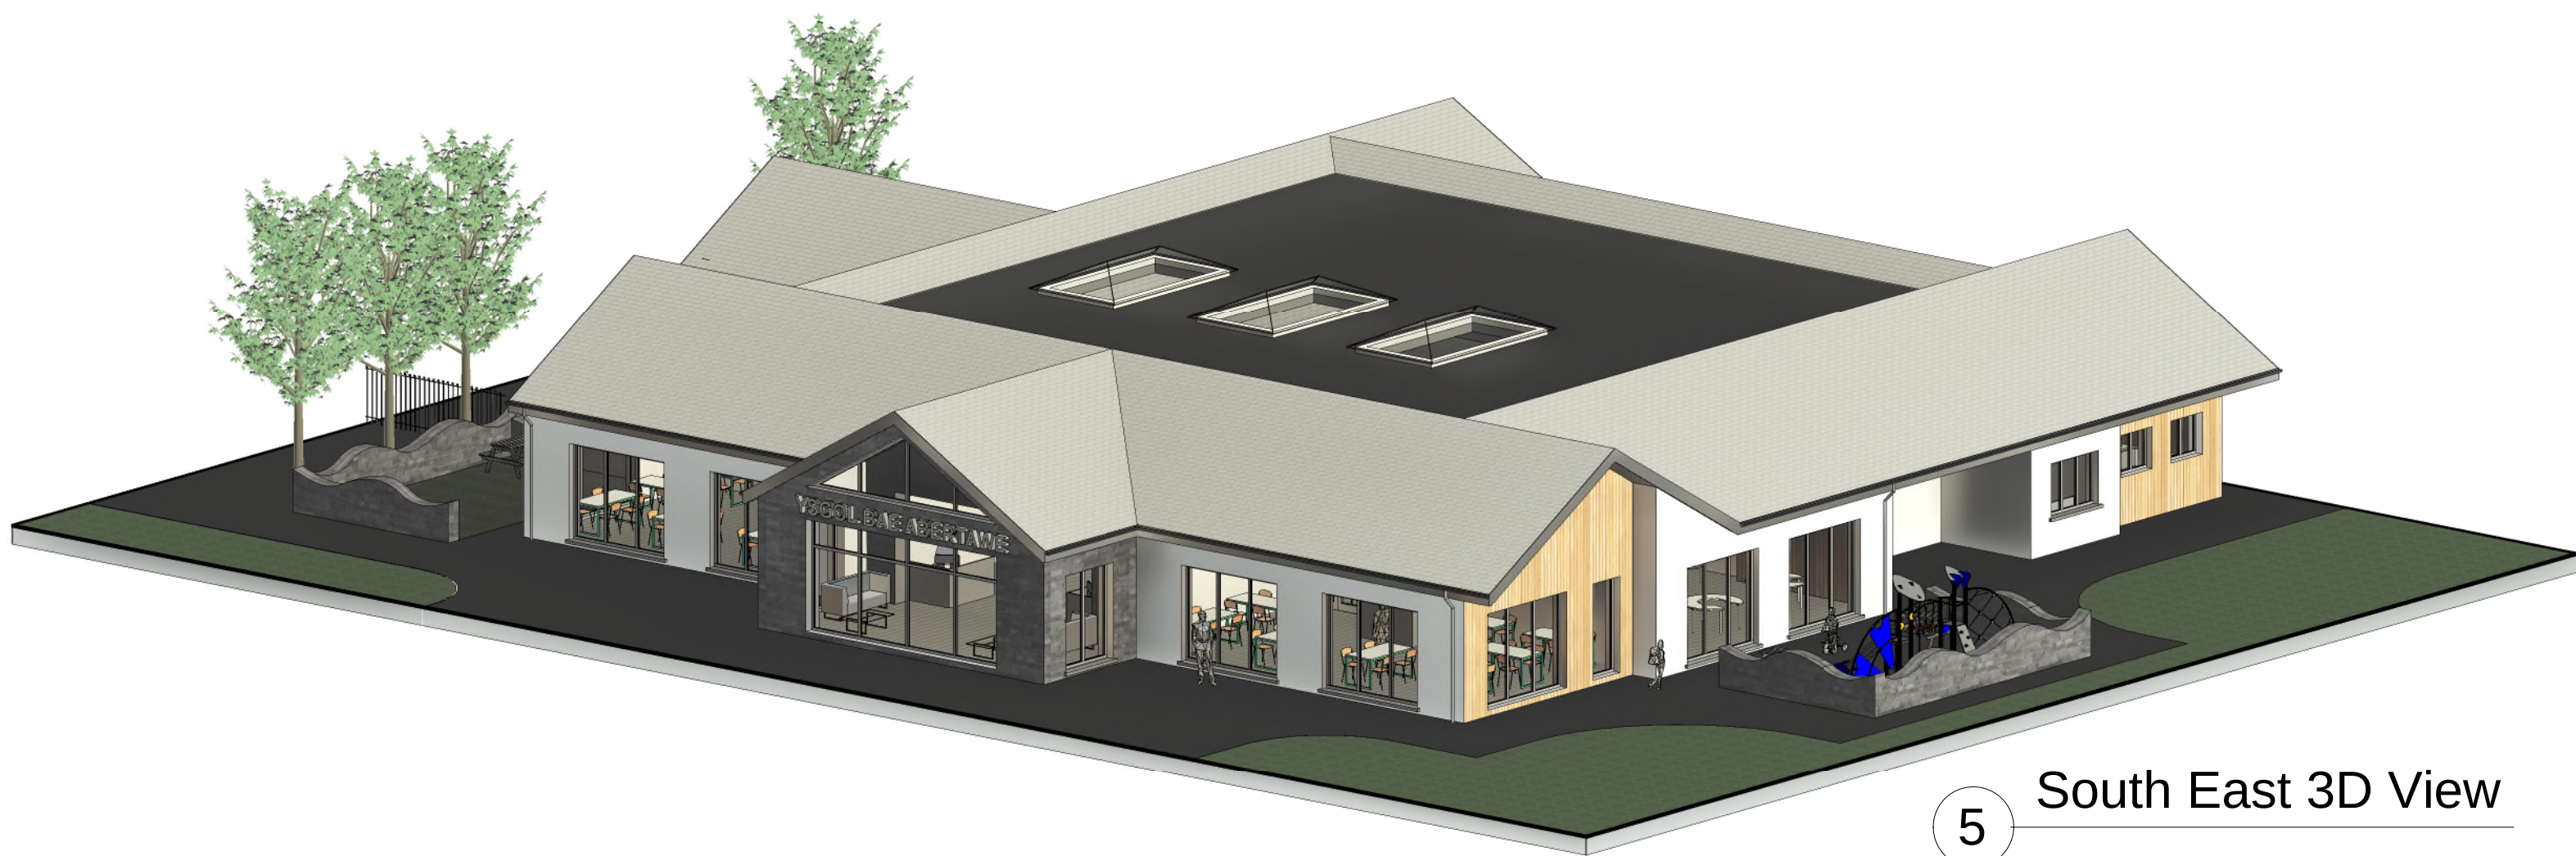

5 South East 3D View

FINISHES SCHEDULE

- Walls -** Smooth Painted Render.
Vertical Cedar Cladding.
Decorative Slate Cladding.
- Roofs -** Cement Fibre Slates.
- Windows -** Anthracite Grey PVC-u.
- Doors -** Anthracite Grey PVC-u.
- Facias -** Anthracite Grey PVC-u.
- Soffits -** Anthracite Grey PVC-u.
- Gutters -** Black PVC-u.
- Downpipes -** Black PVC-u.
- Window Cills -** Precast Concrete.

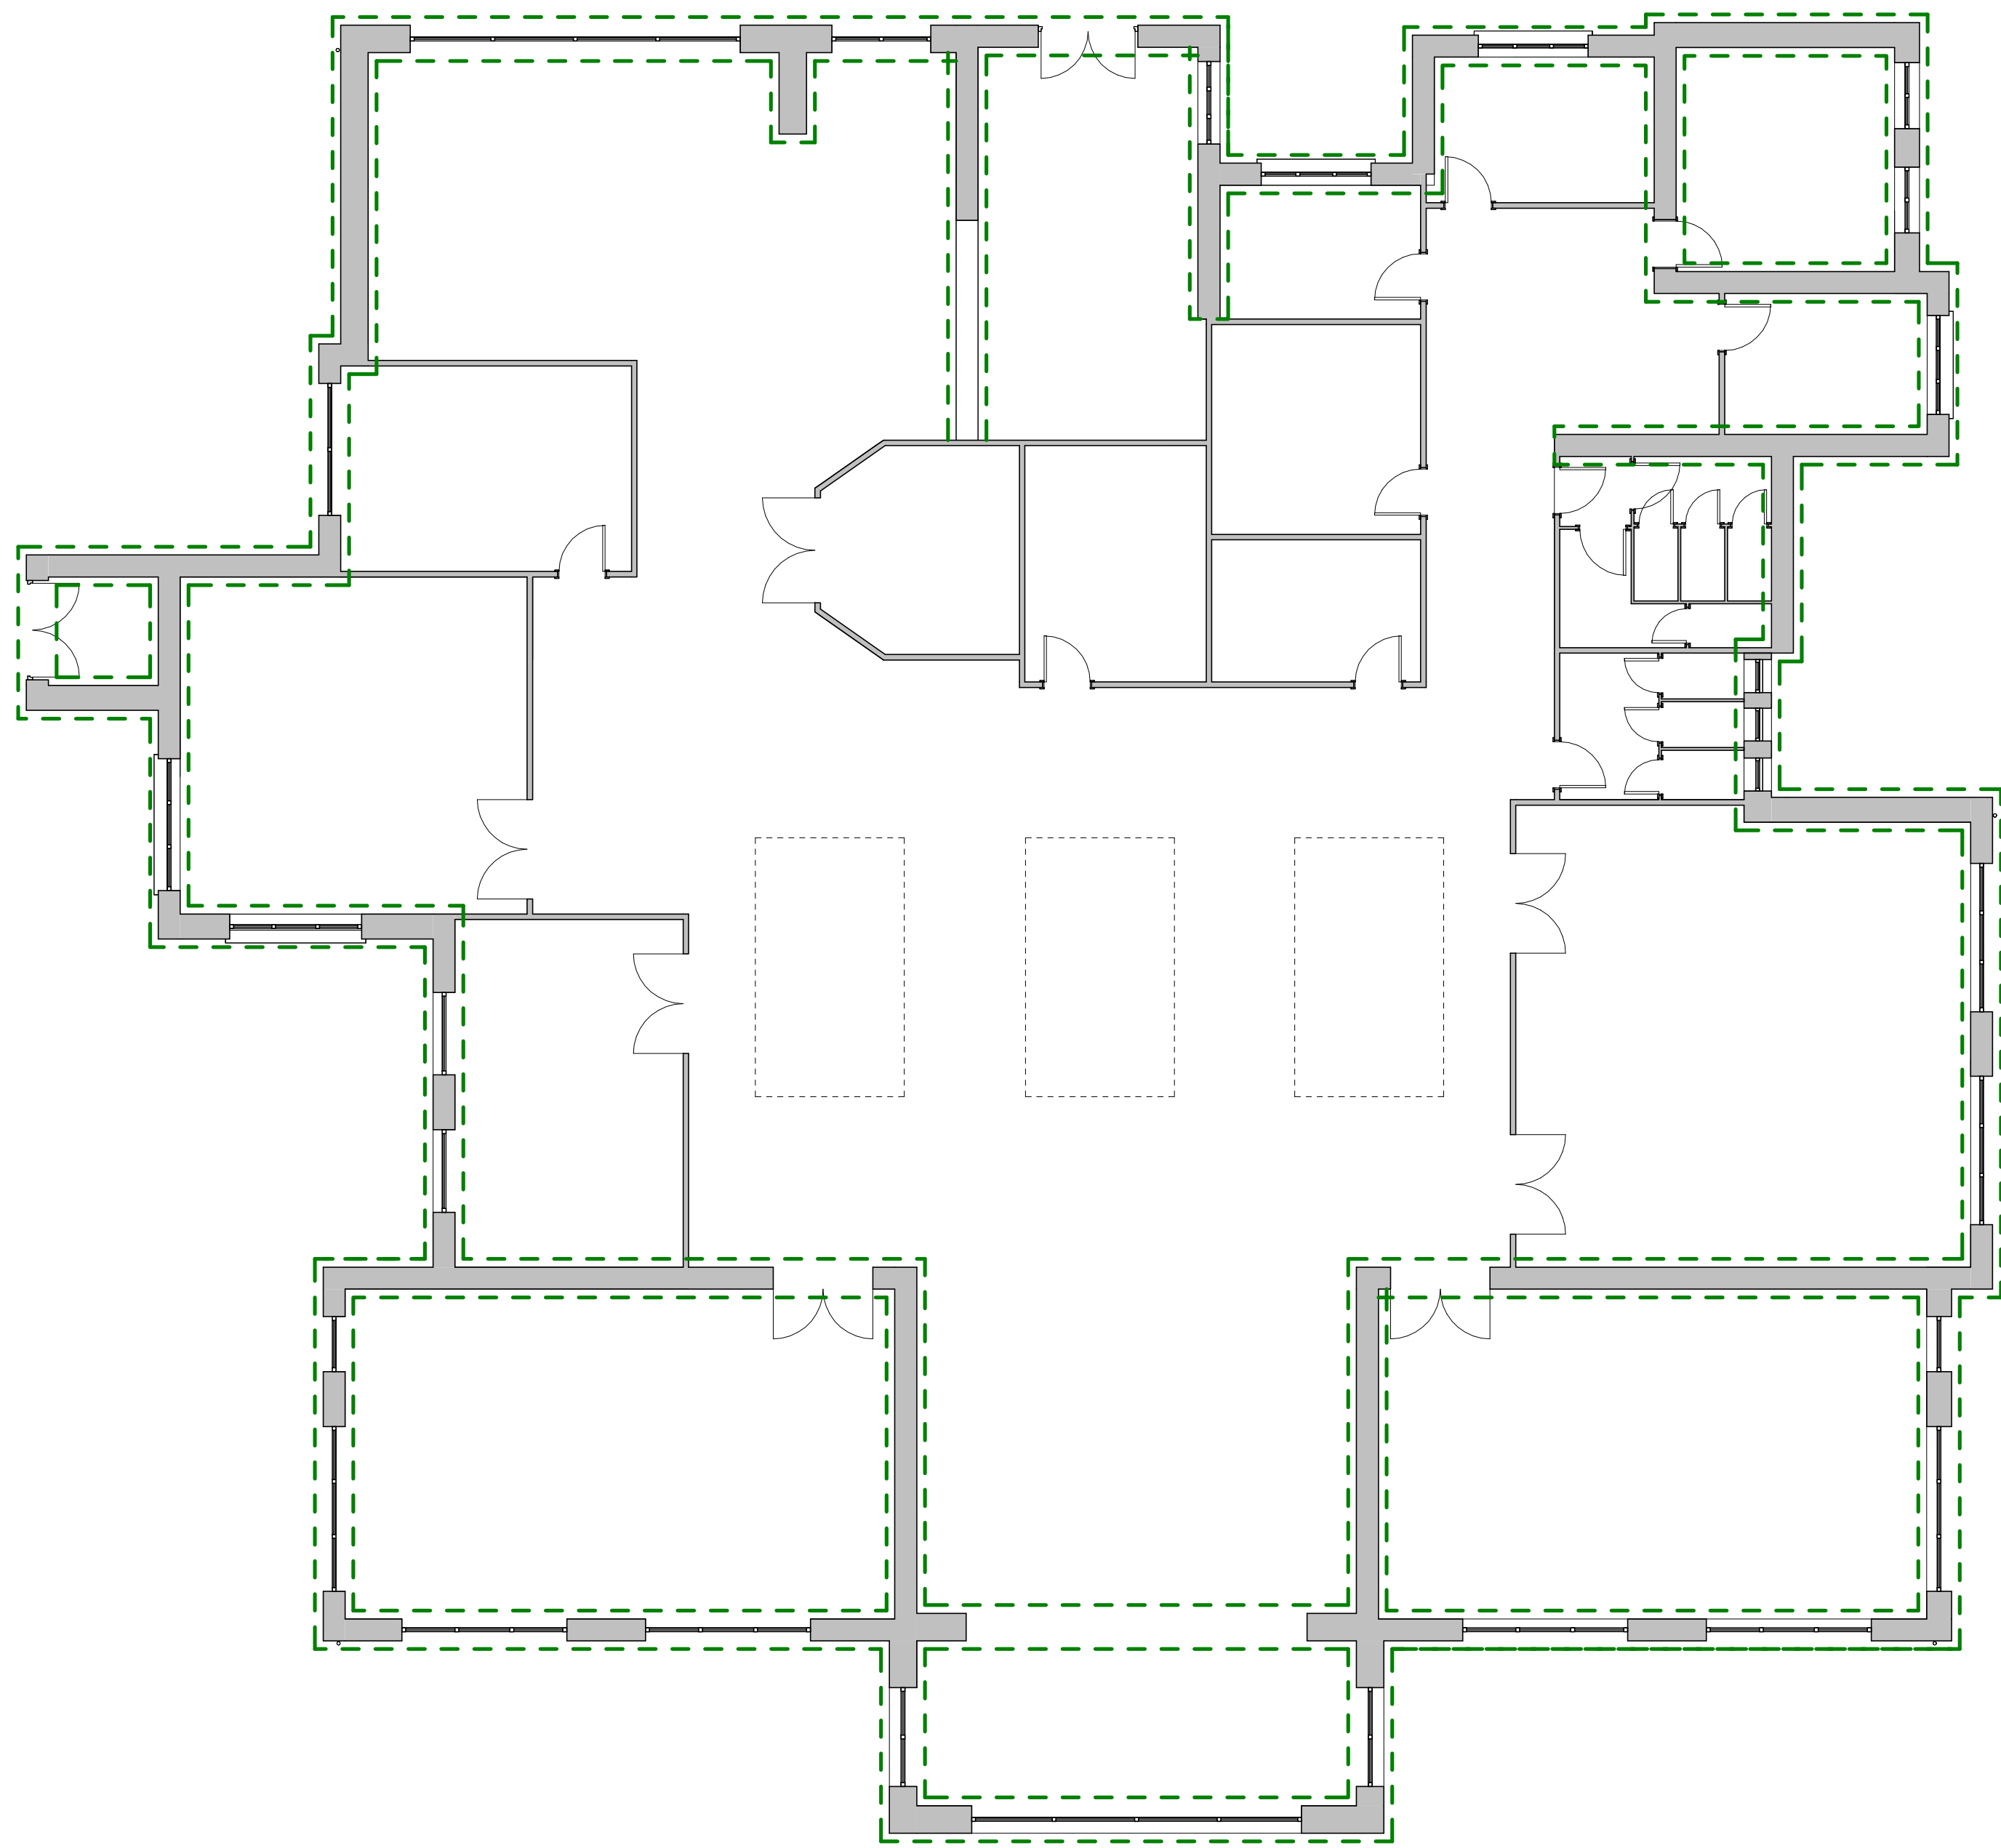



1

Foundations

1 : 100

0m2m4m6m8m10m

VISUAL SCALE 1:100

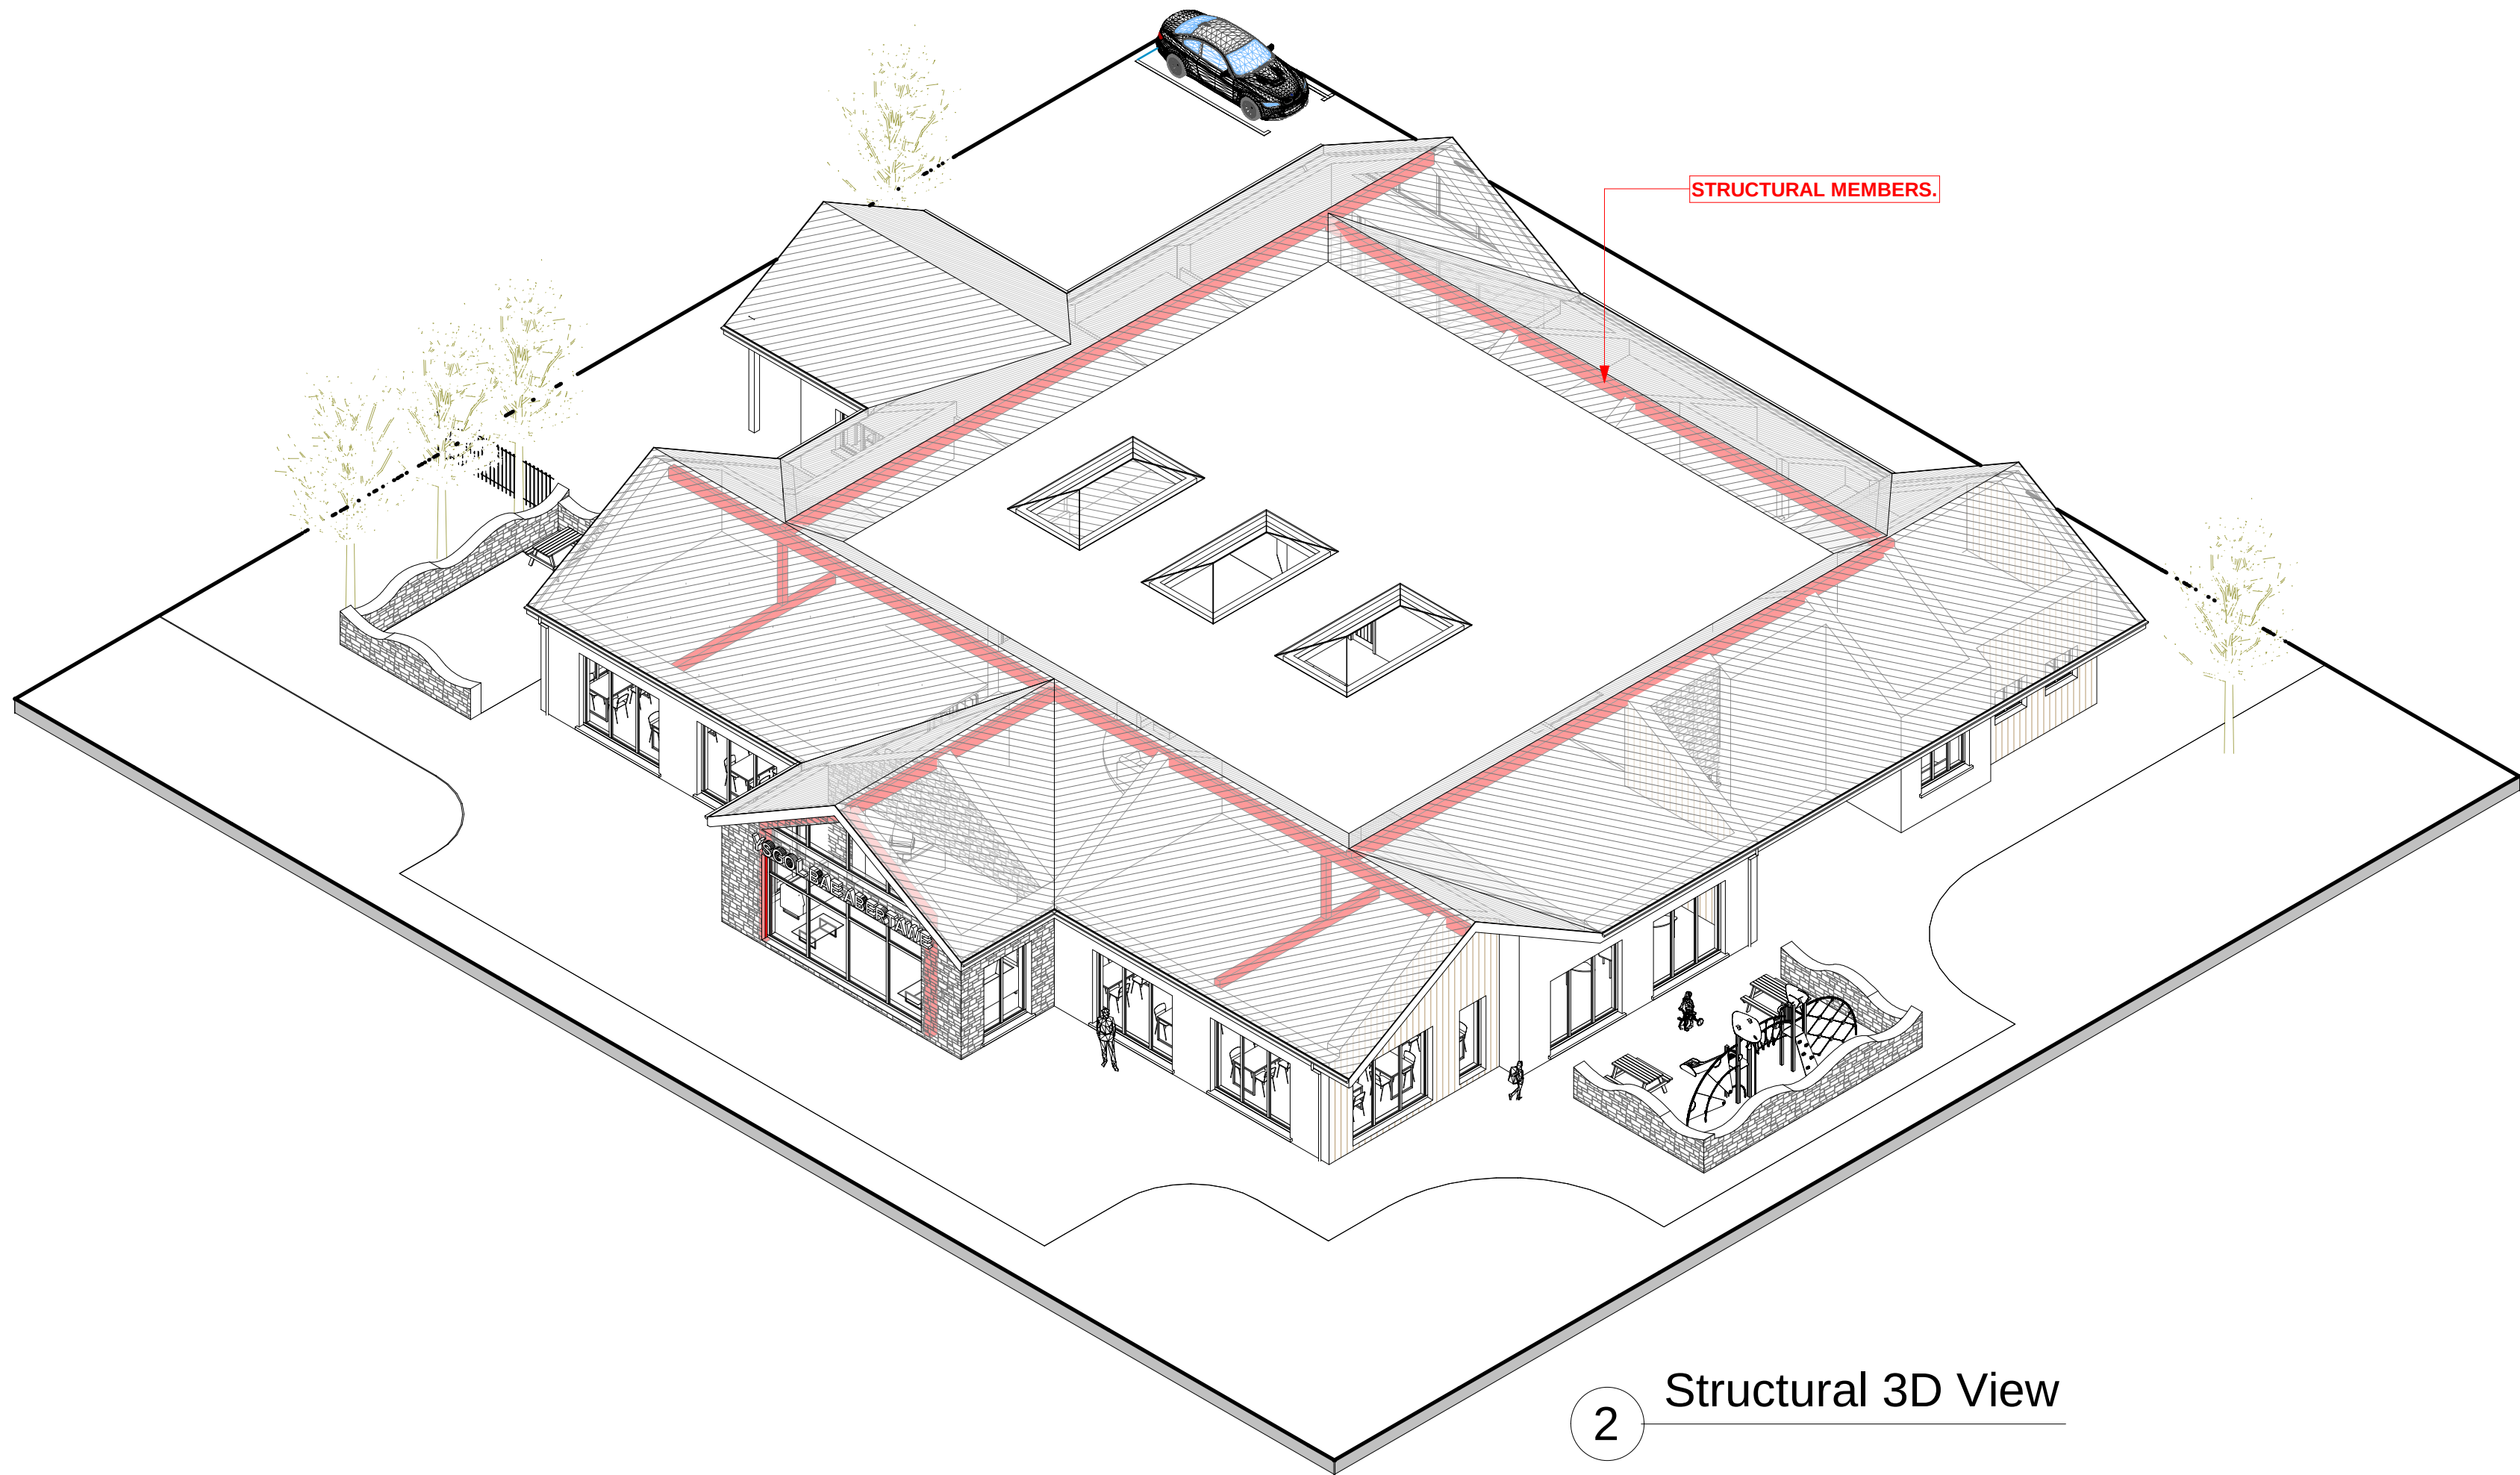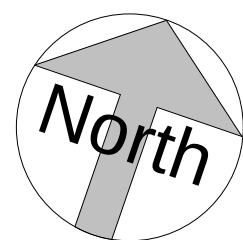

2

Structural 3D View