

Project Name: BIM technical drawings

UPRN Code: uwtsd

Originator Code: 4018


Role Code: Designer

Drawn By: AM


Checked By: GT

Date: 05/1/26

Project Status: S2

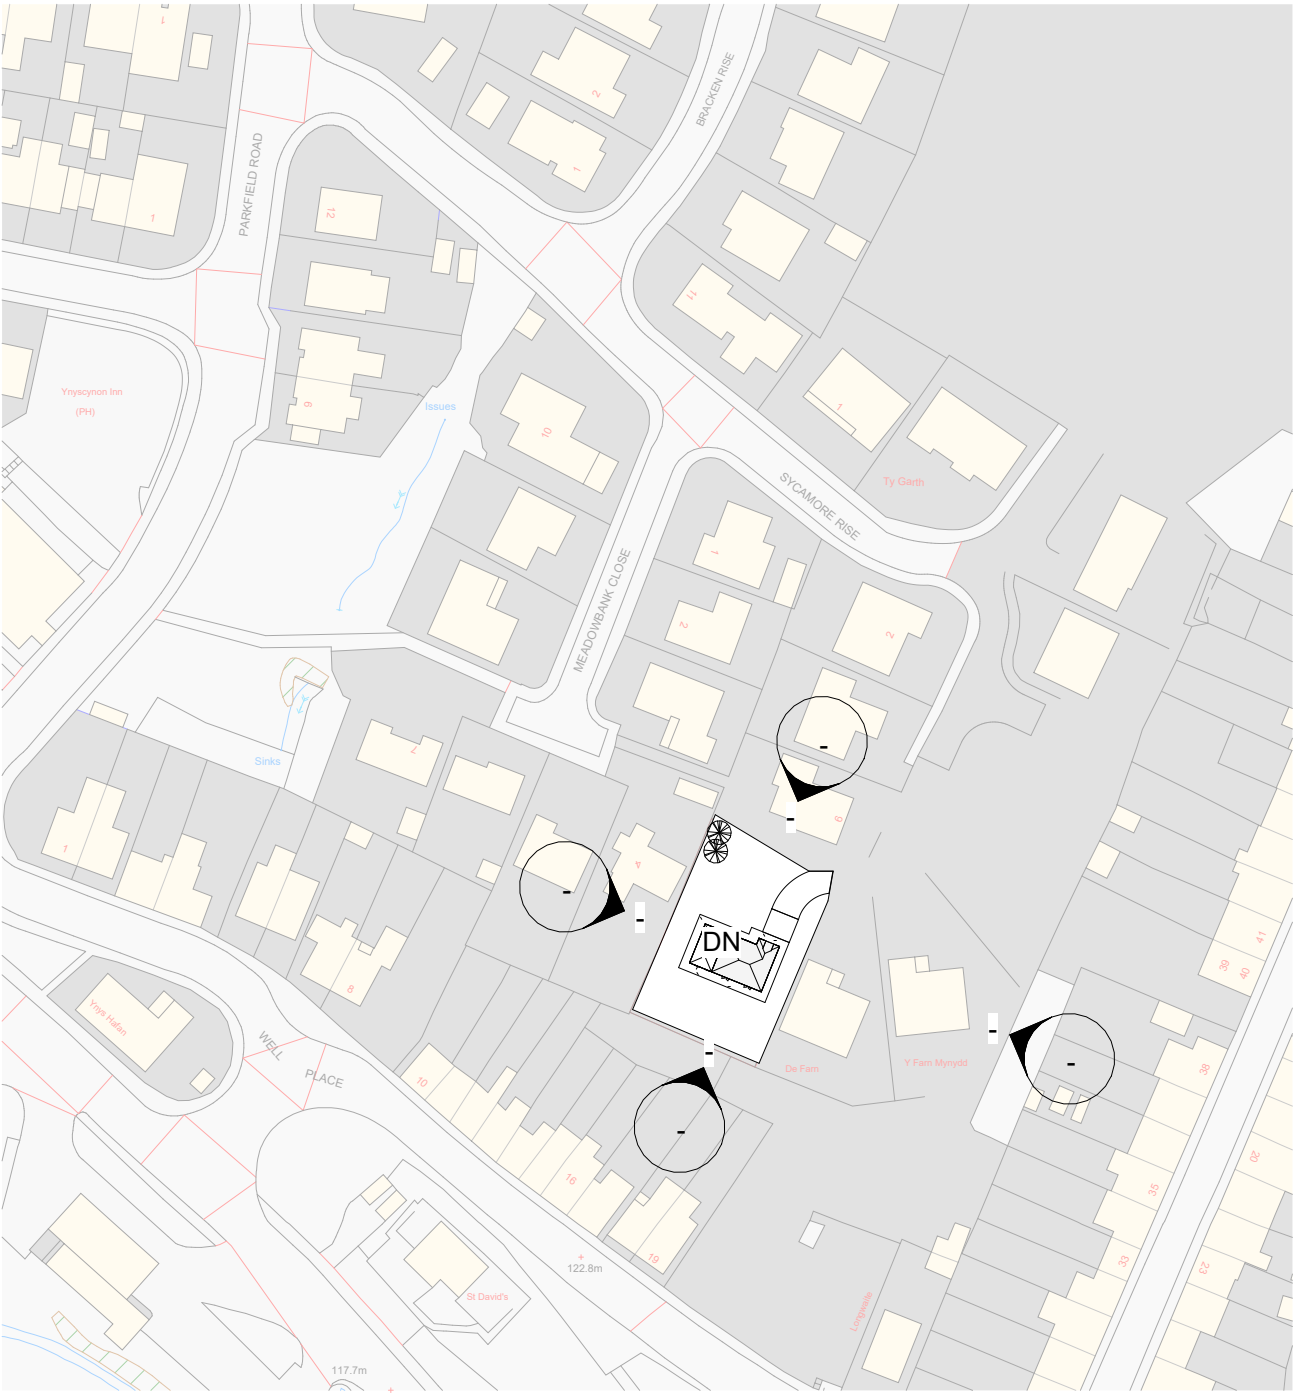


1 site location plan
1 : 1250

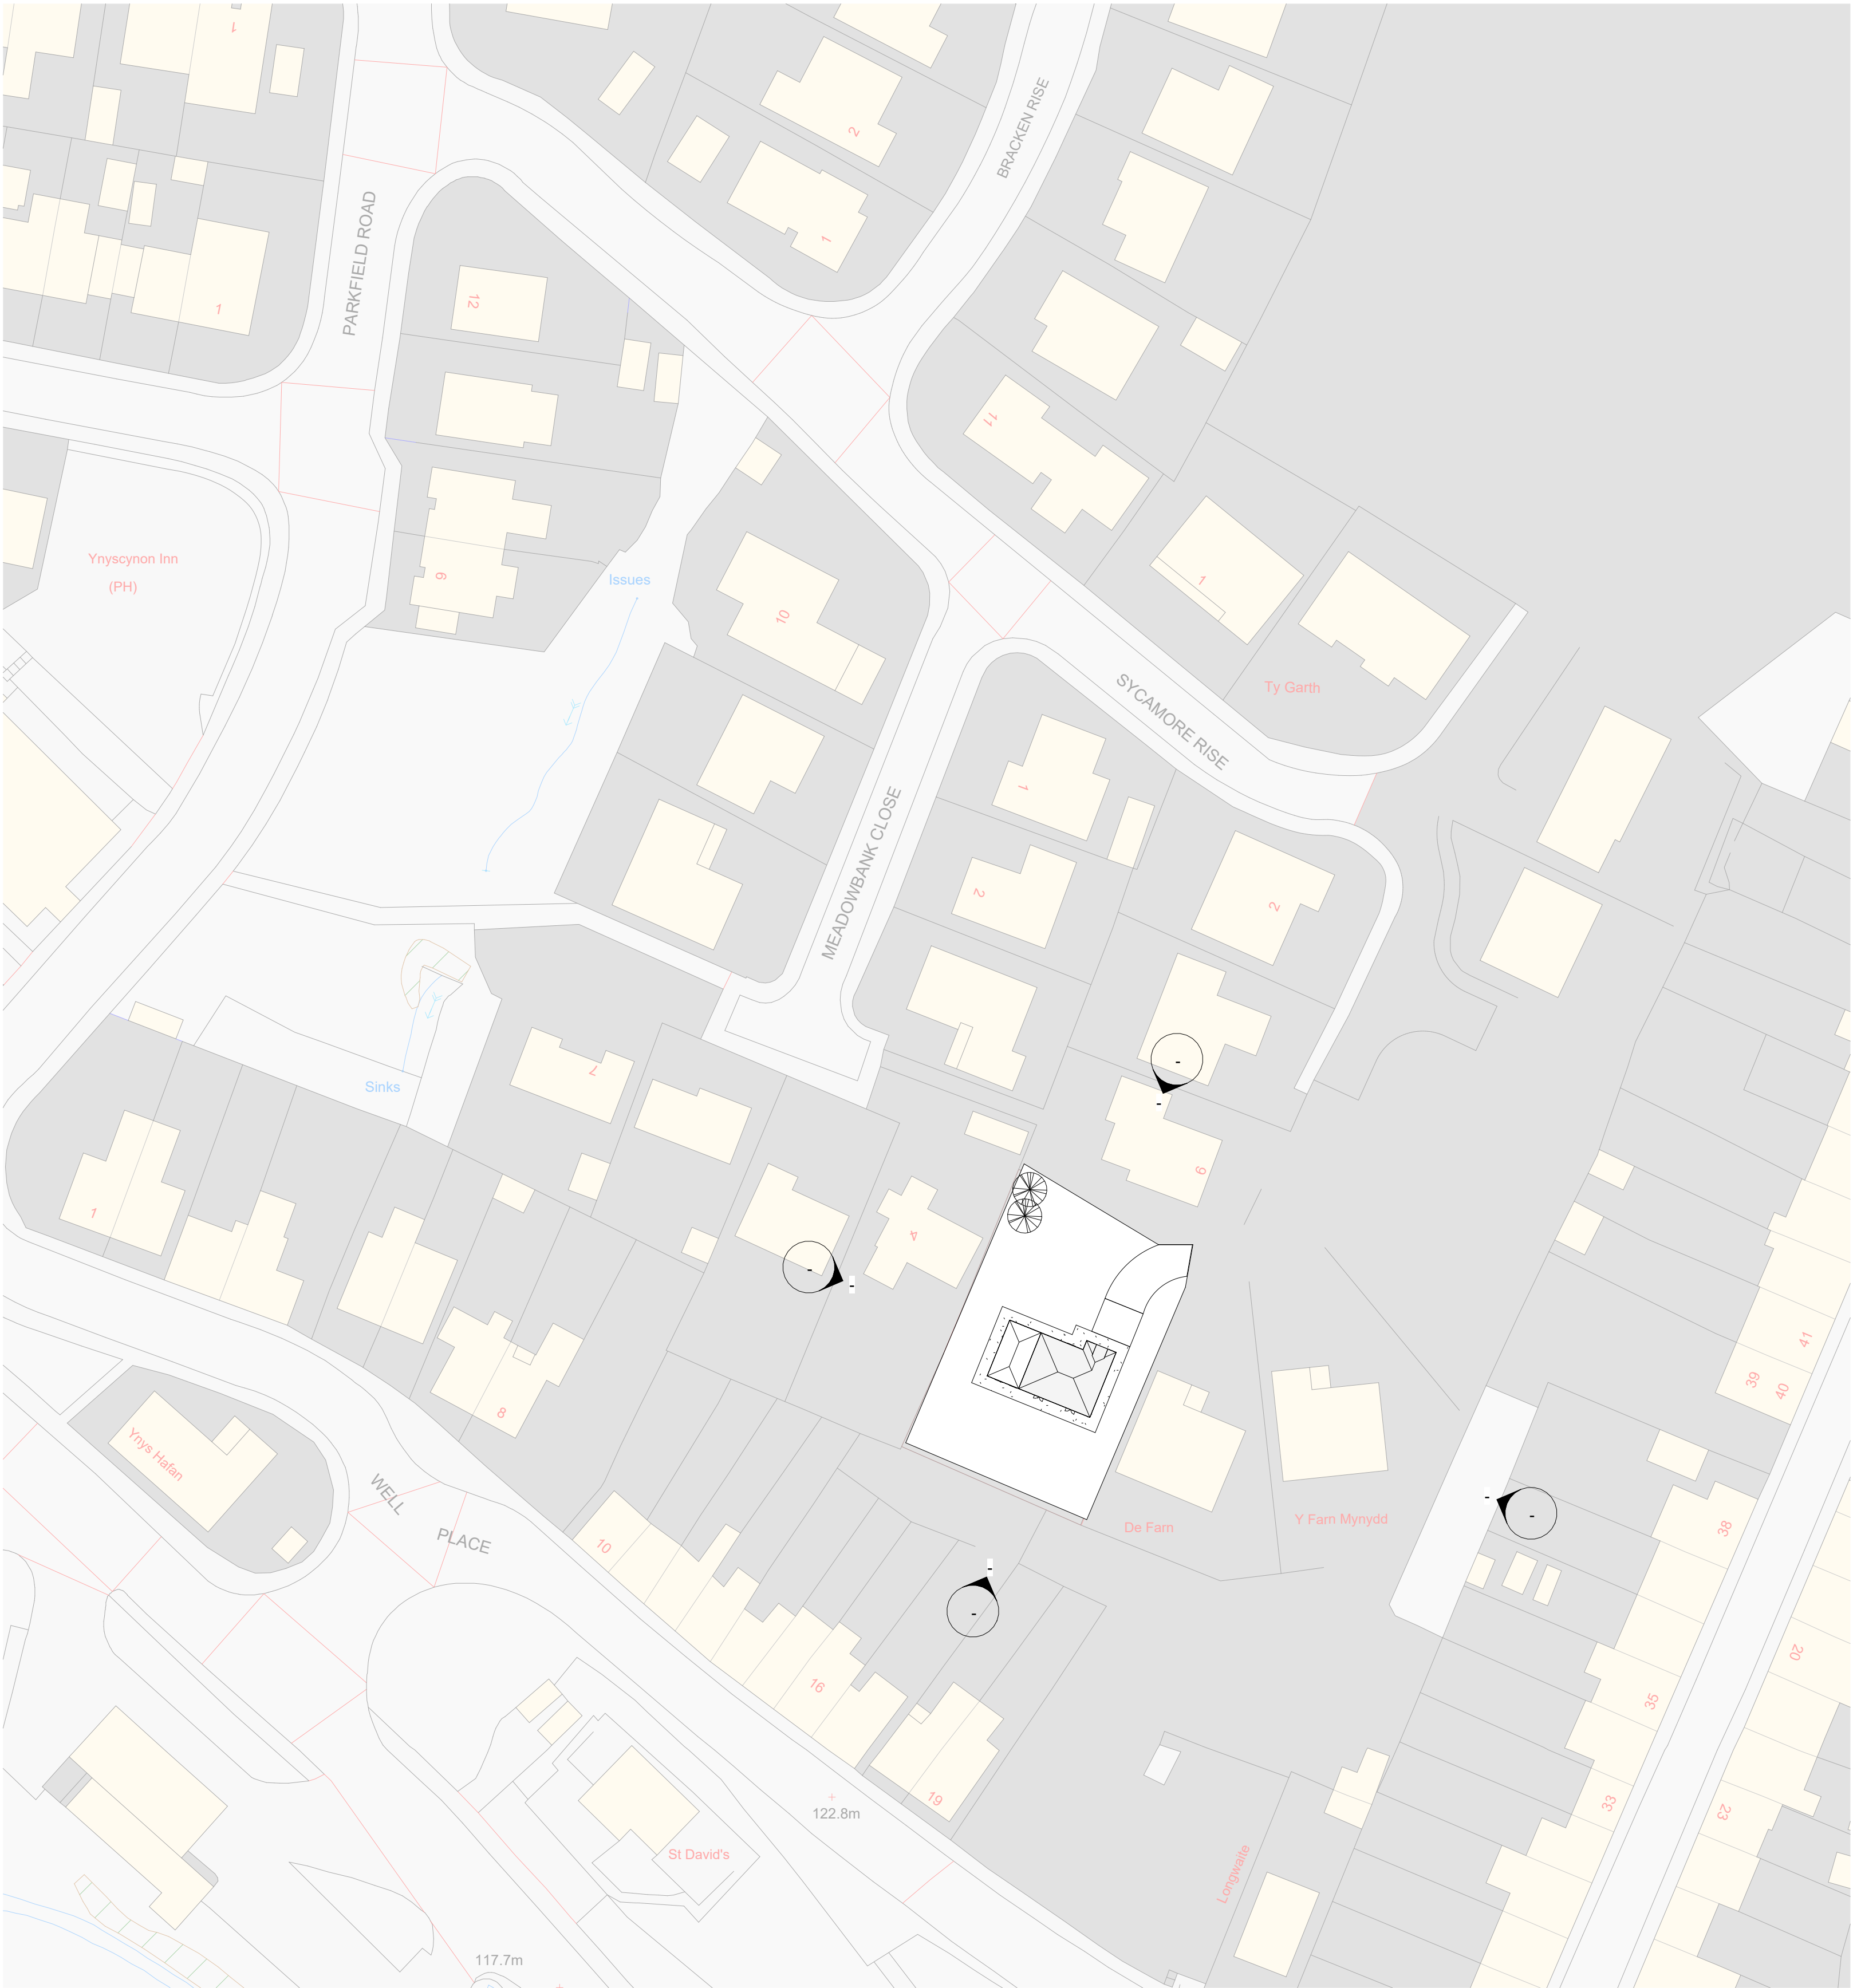

2 Site plan
1 : 500

Property Title BIM Technical Drawing	Detail Site location plan	Property — Originator — (Zone) Functional Breakdown — (Level) Spatial Breakdown — (Type) Form — Role — Number — Description — Suitability — Revision										scale As indicated	drawn Author	 Prifysgol Cymru Y Drindod Dewi Sant University of Wales Trinity Saint David	(S0) UNCONTROLLED Not to be used as a reference document Check Status Before Quoting	Rev/Date/By
		4018 — UWTSD — XX — ZZ — D — D — 1.0 — Site location plan — S2 —										date	checked			Prifysgol Cymru Y Drindod Dewi Sant University of Wales Trinity Saint David SA1 Campus King's Road Swansea SA1 8HQ
		File Path: C:\Users\2501665\OneDrive - University of Wales Trinity Saint David\luni assignment\final draft project 2.0009.rvt										04/29/26	Checker			


1 Level 0
1 : 100

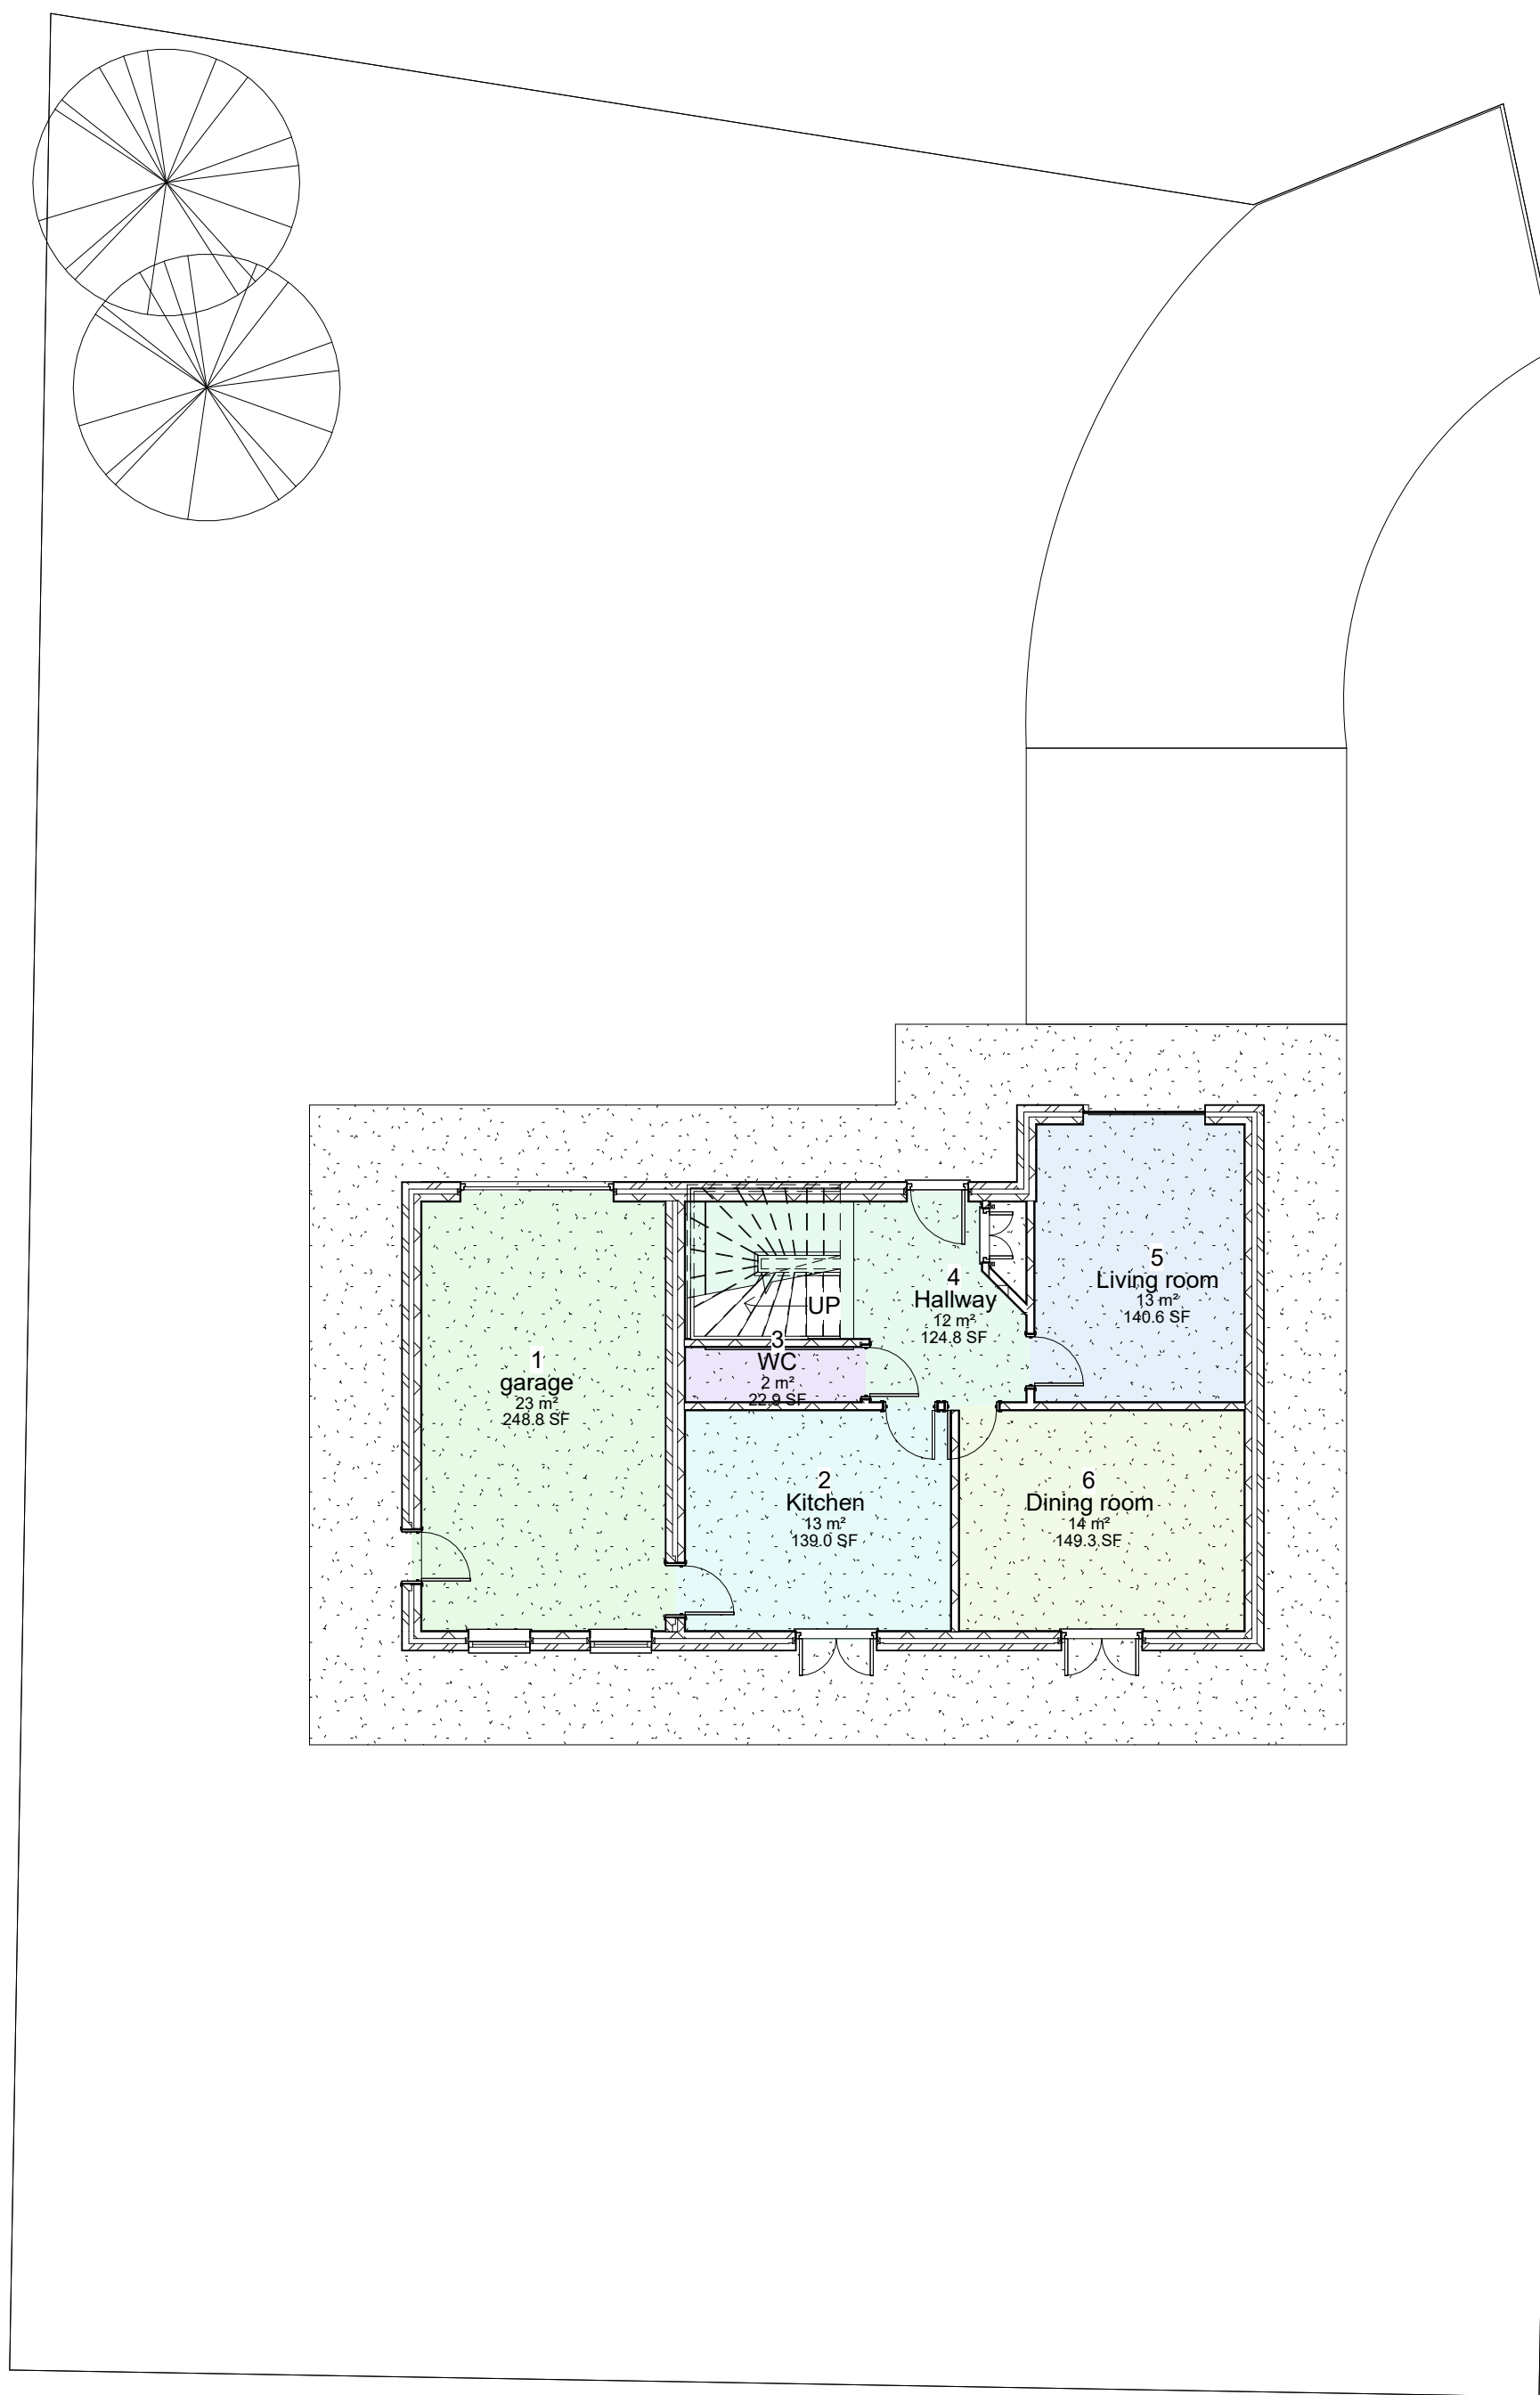

By Room Name Legend

- Dining room
- garage
- Hallway
- Kitchen
- Living room
- WC

2 Level 1
1 : 100

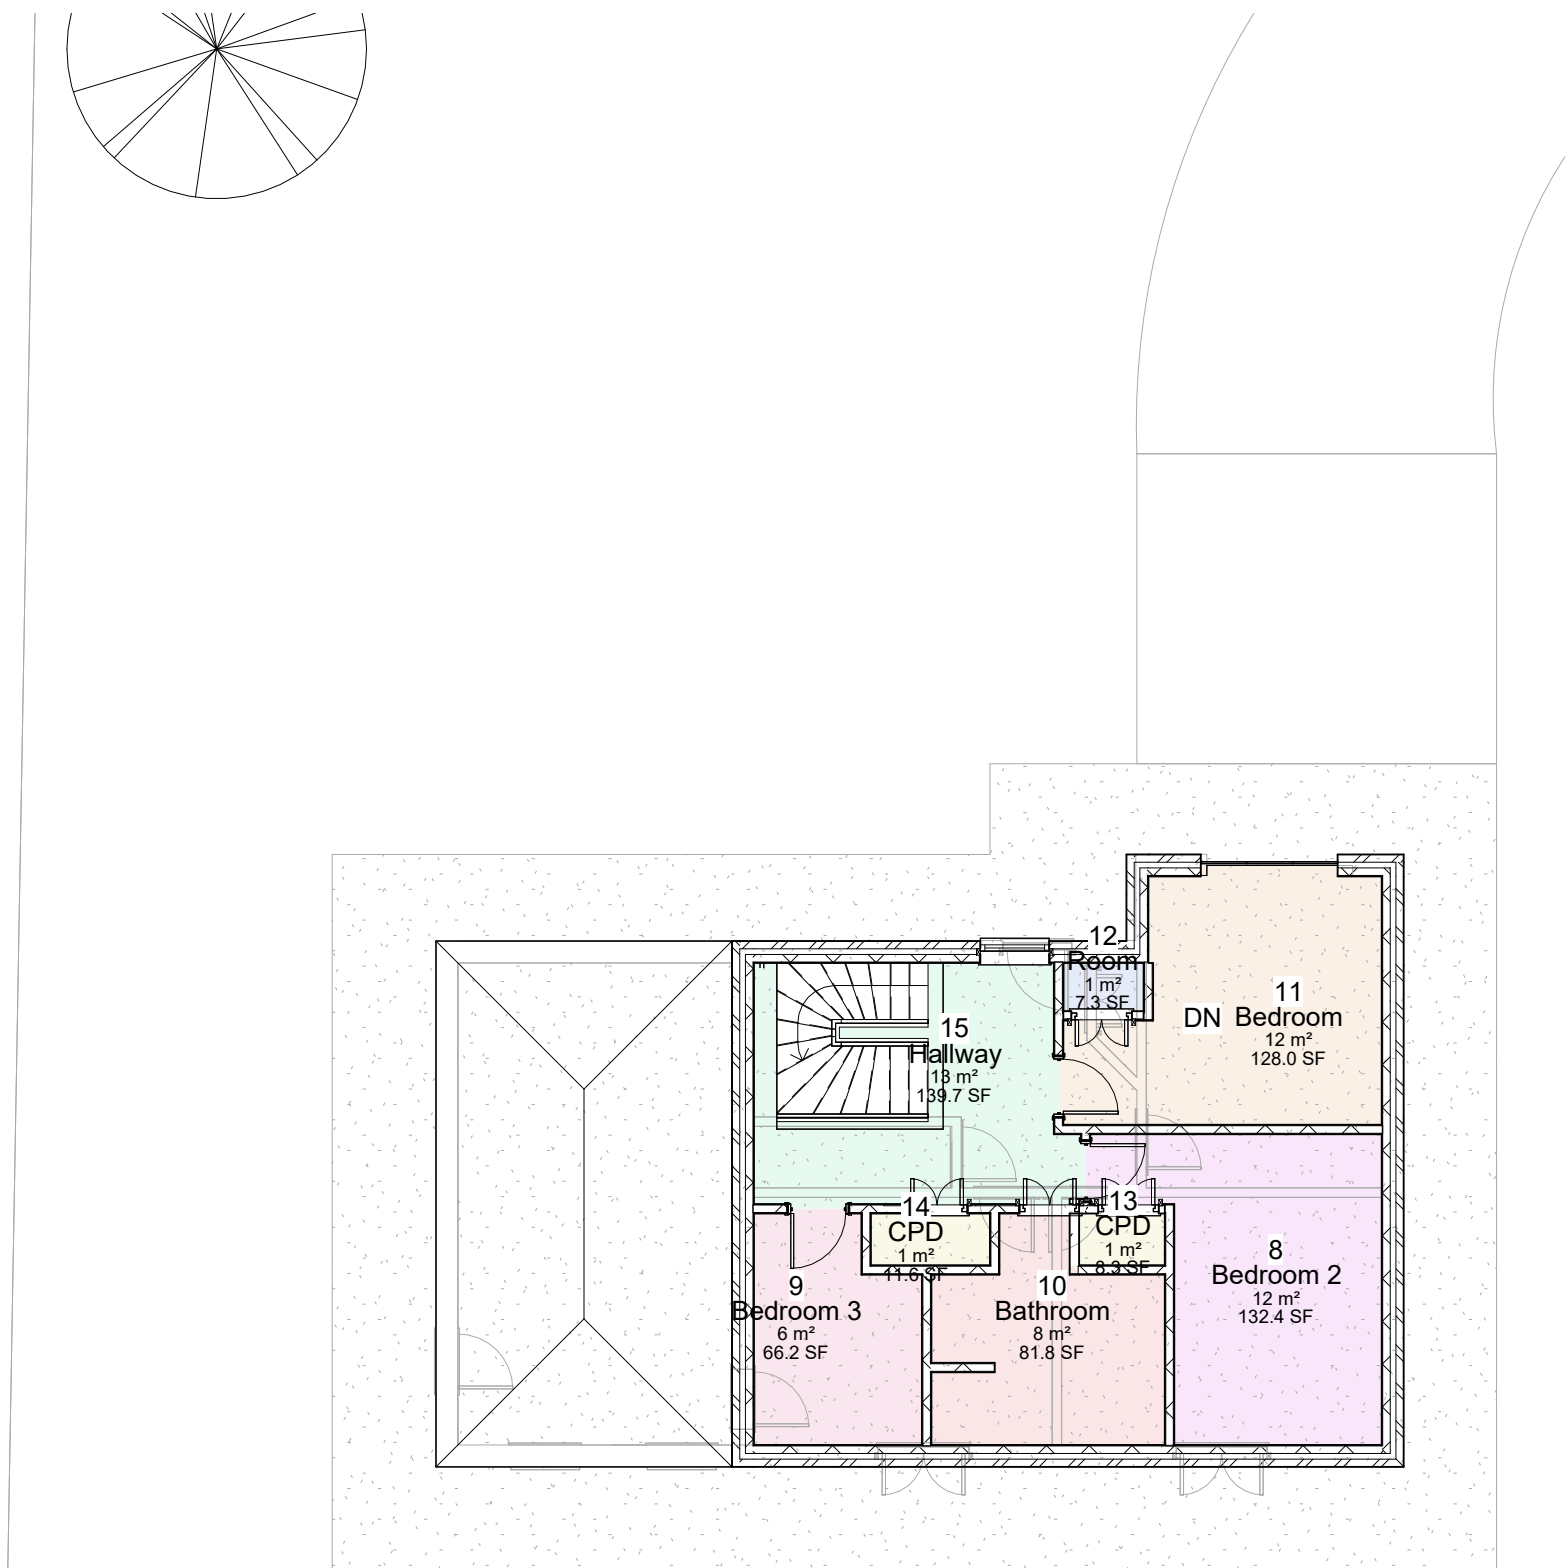

By Room Name Legend

- Bathroom
- Bedroom
- Bedroom 2
- Bedroom 3
- CPD
- Hallway
- Room

Project Name: BIM technical drawings

UPRN Code: uwtsd

Originator Code: 4018

Role Code: Designer

Drawn By: AM


Checked By: GT

Date: 05/1/26


Project Status: S2



1 Site Location
1 : 1250

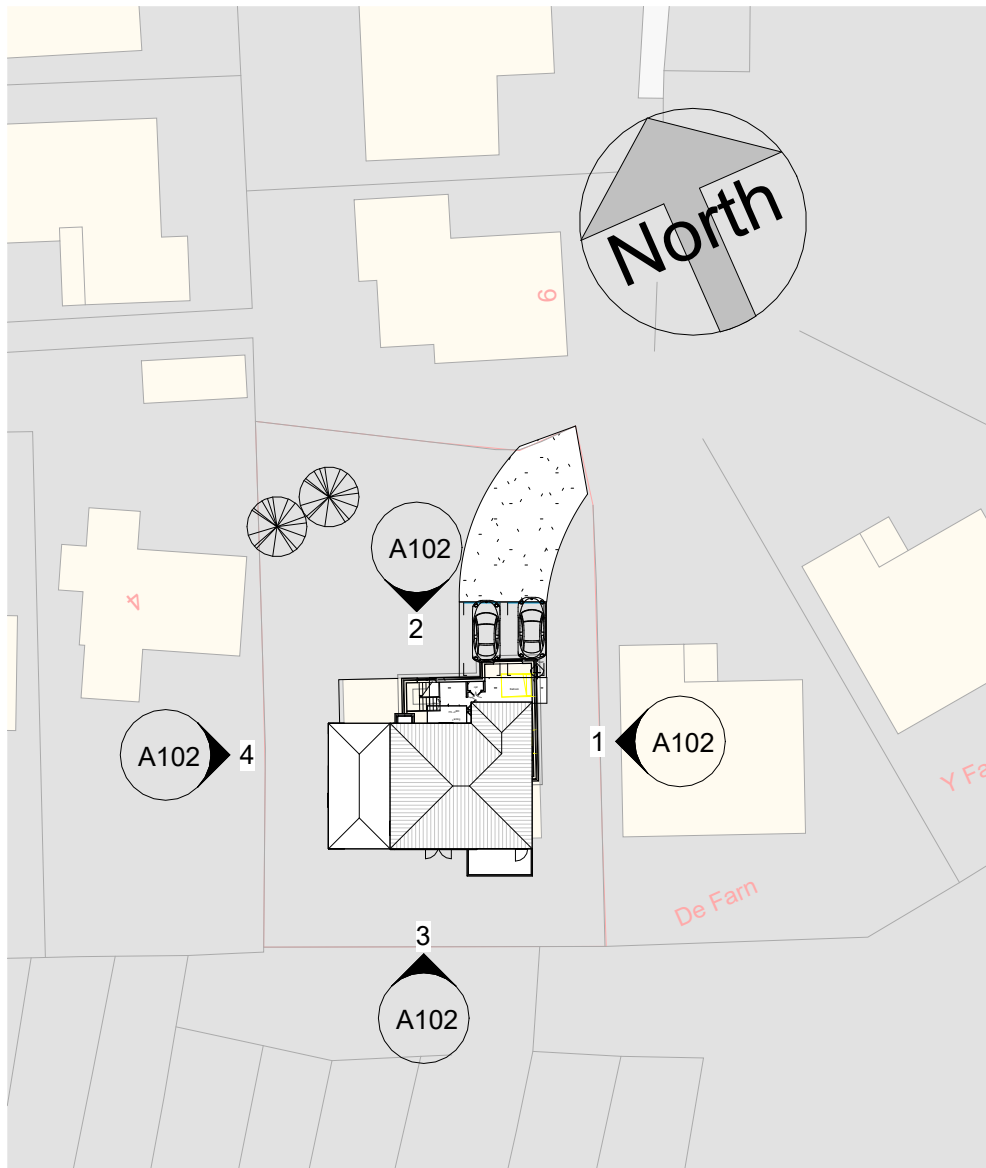


2 Proposed Site Plan
1 : 500

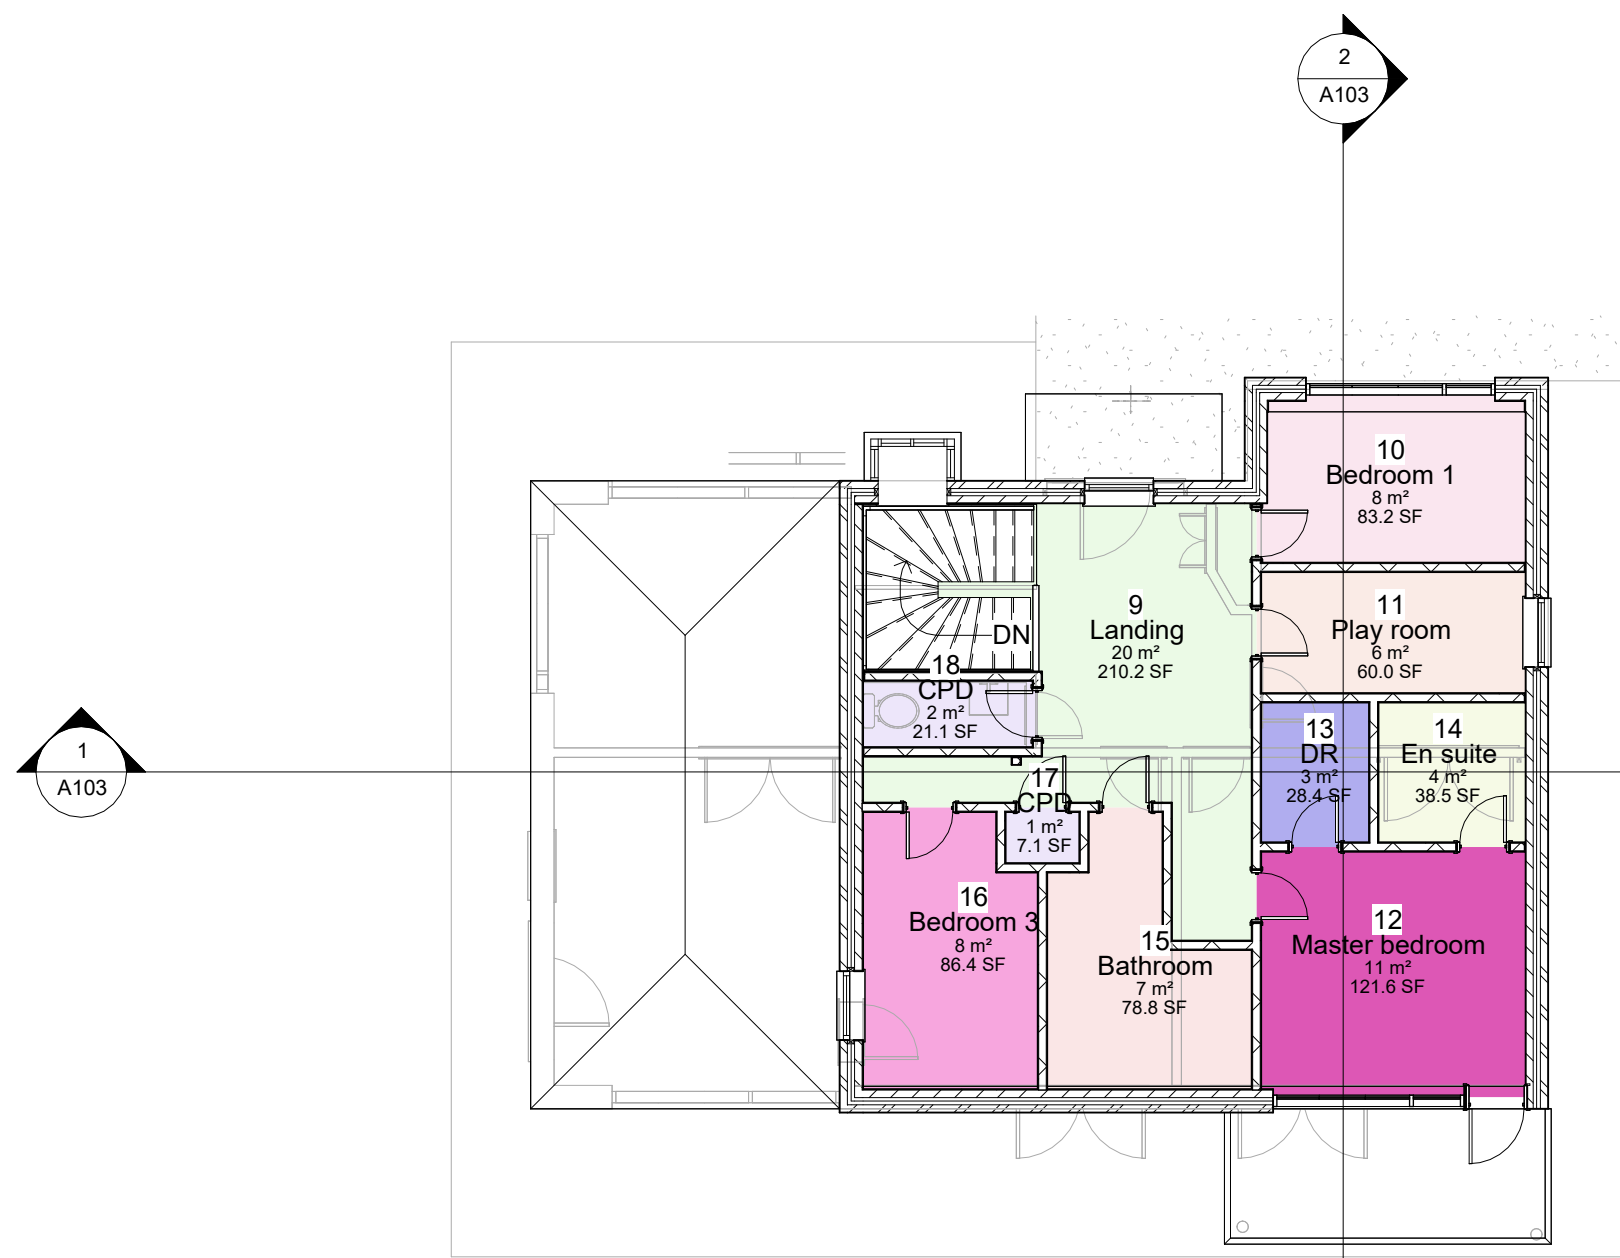

4 1 - First Floor
1 : 100

By Room Name Legend


- Bathroom
- Bedroom 1
- Bedroom 3
- CPD
- DR
- En suite
- Landing
- Master bedroom
- Play room

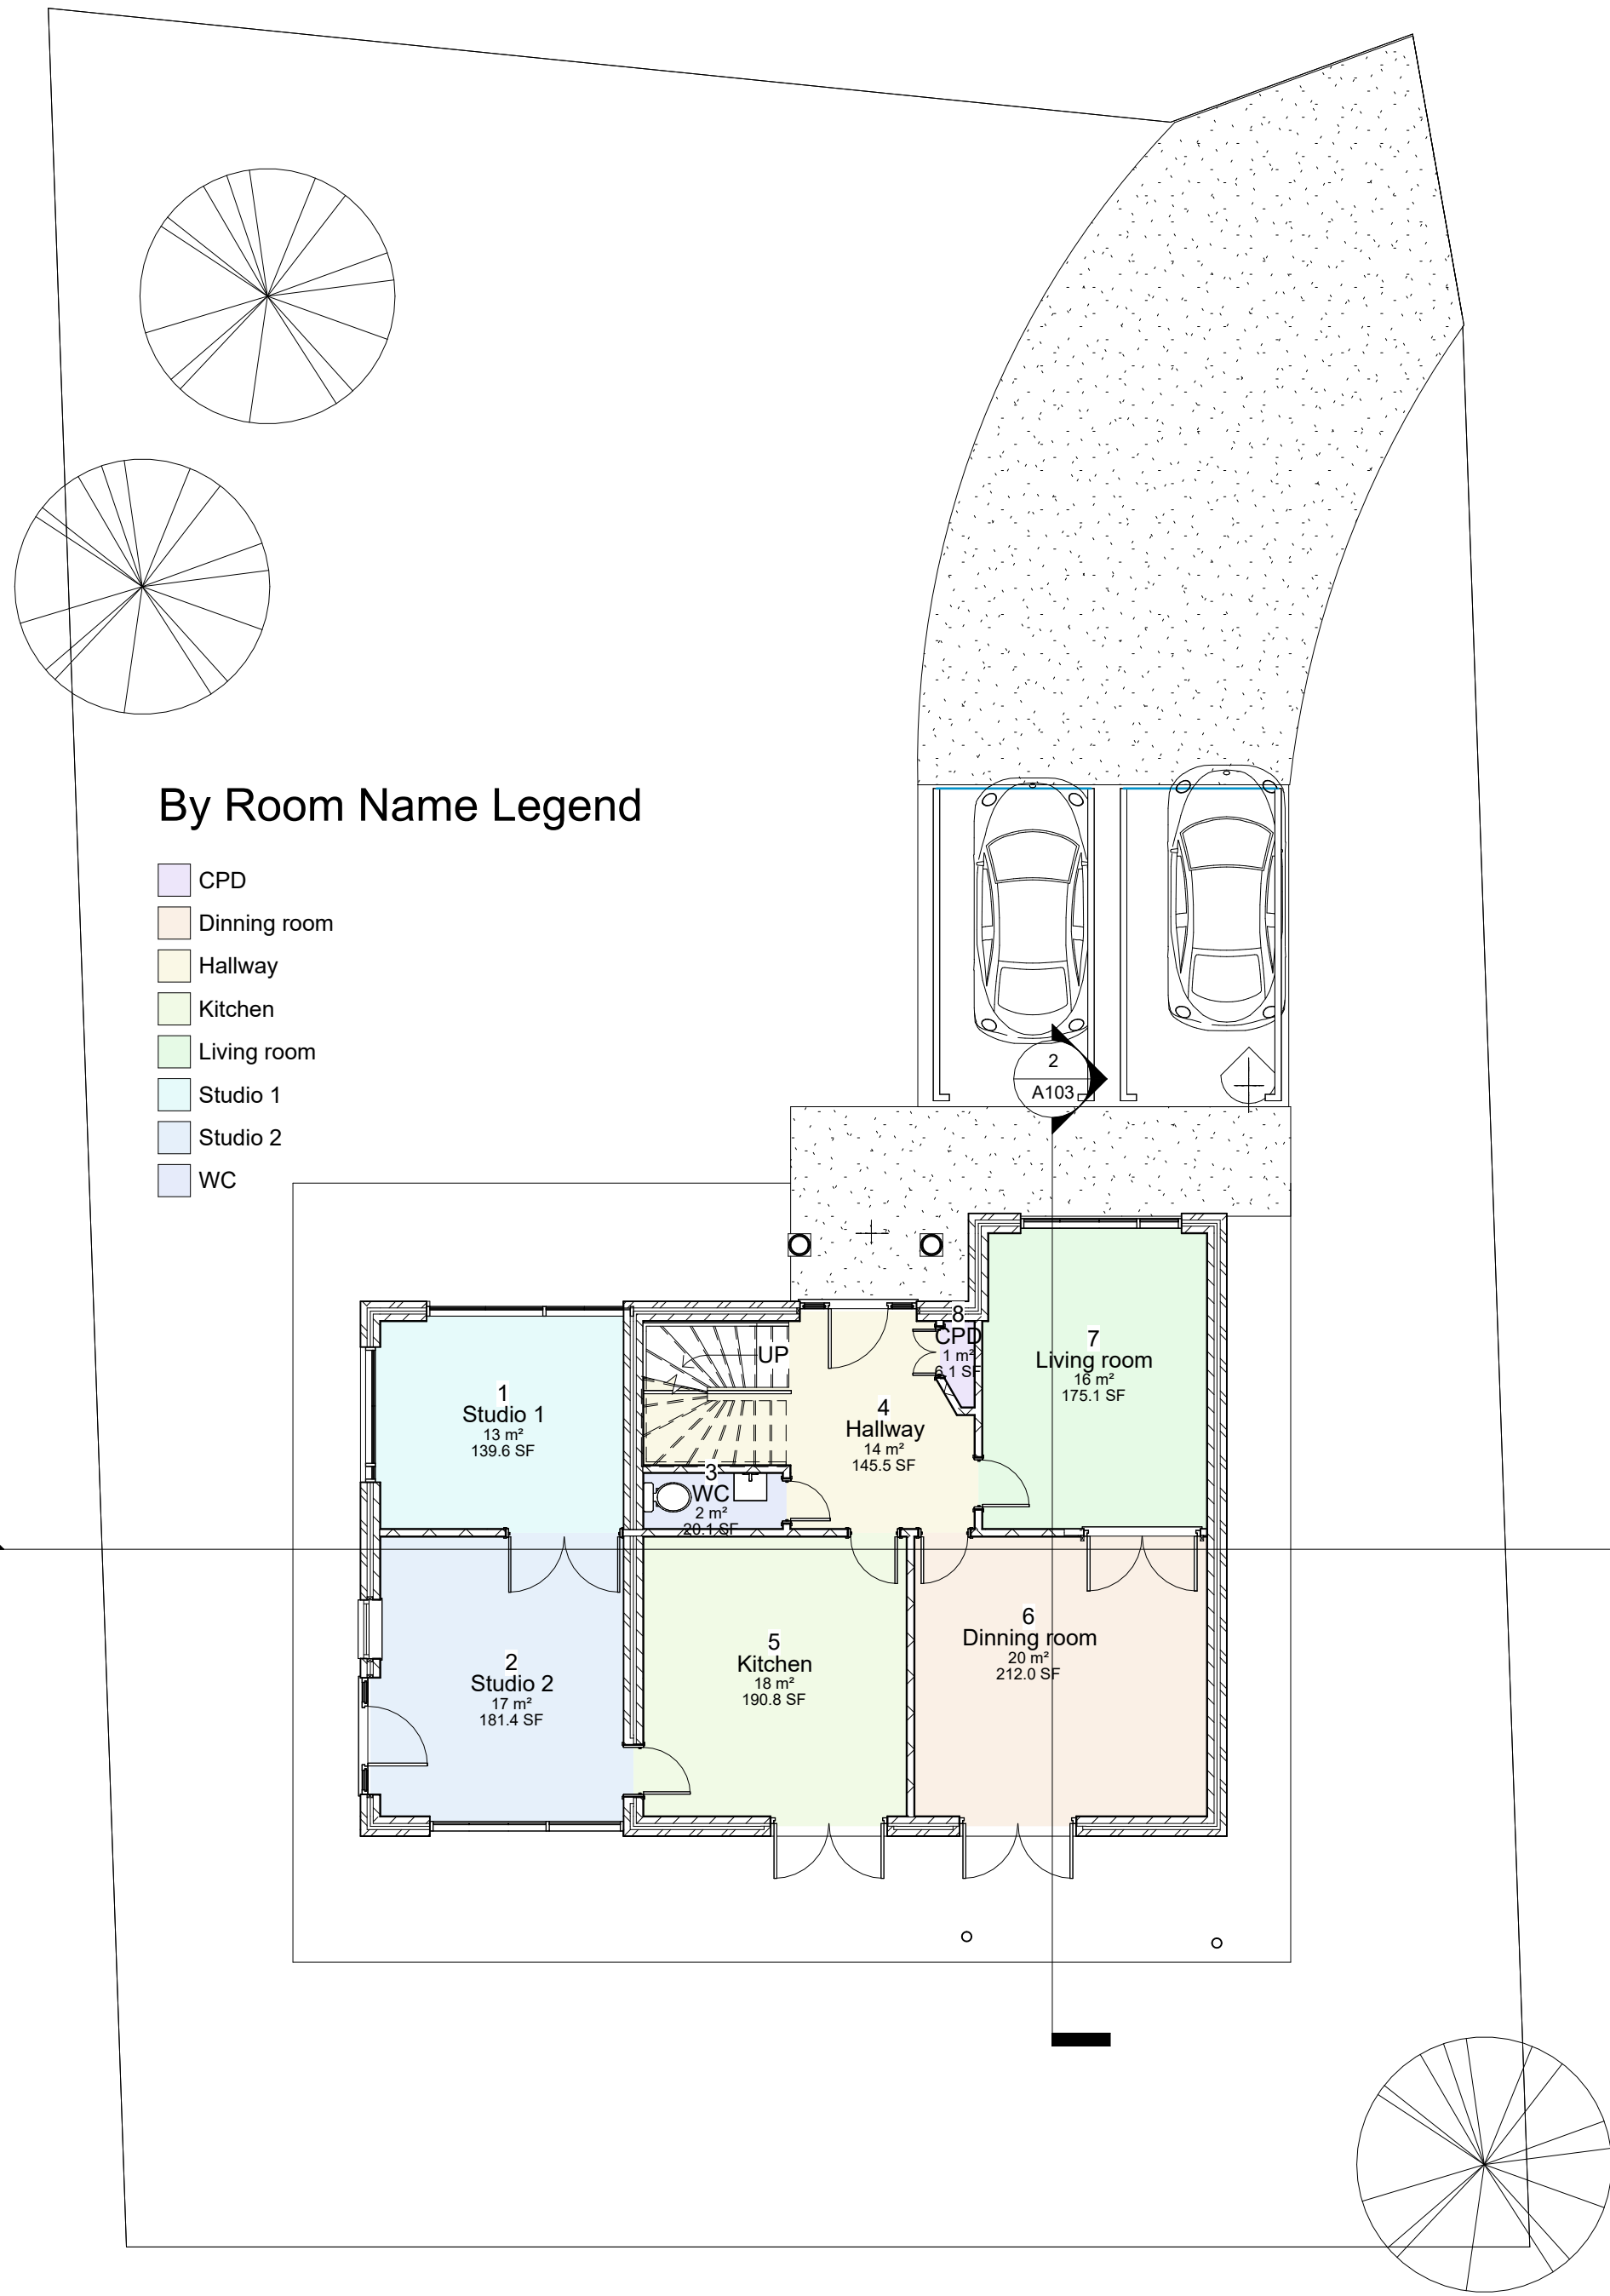


3 0 - Ground Floor
1 : 100

By Room Name Legend


- CPD
- Dinning room
- Hallway
- Kitchen
- Living room
- Studio 1
- Studio 2
- WC

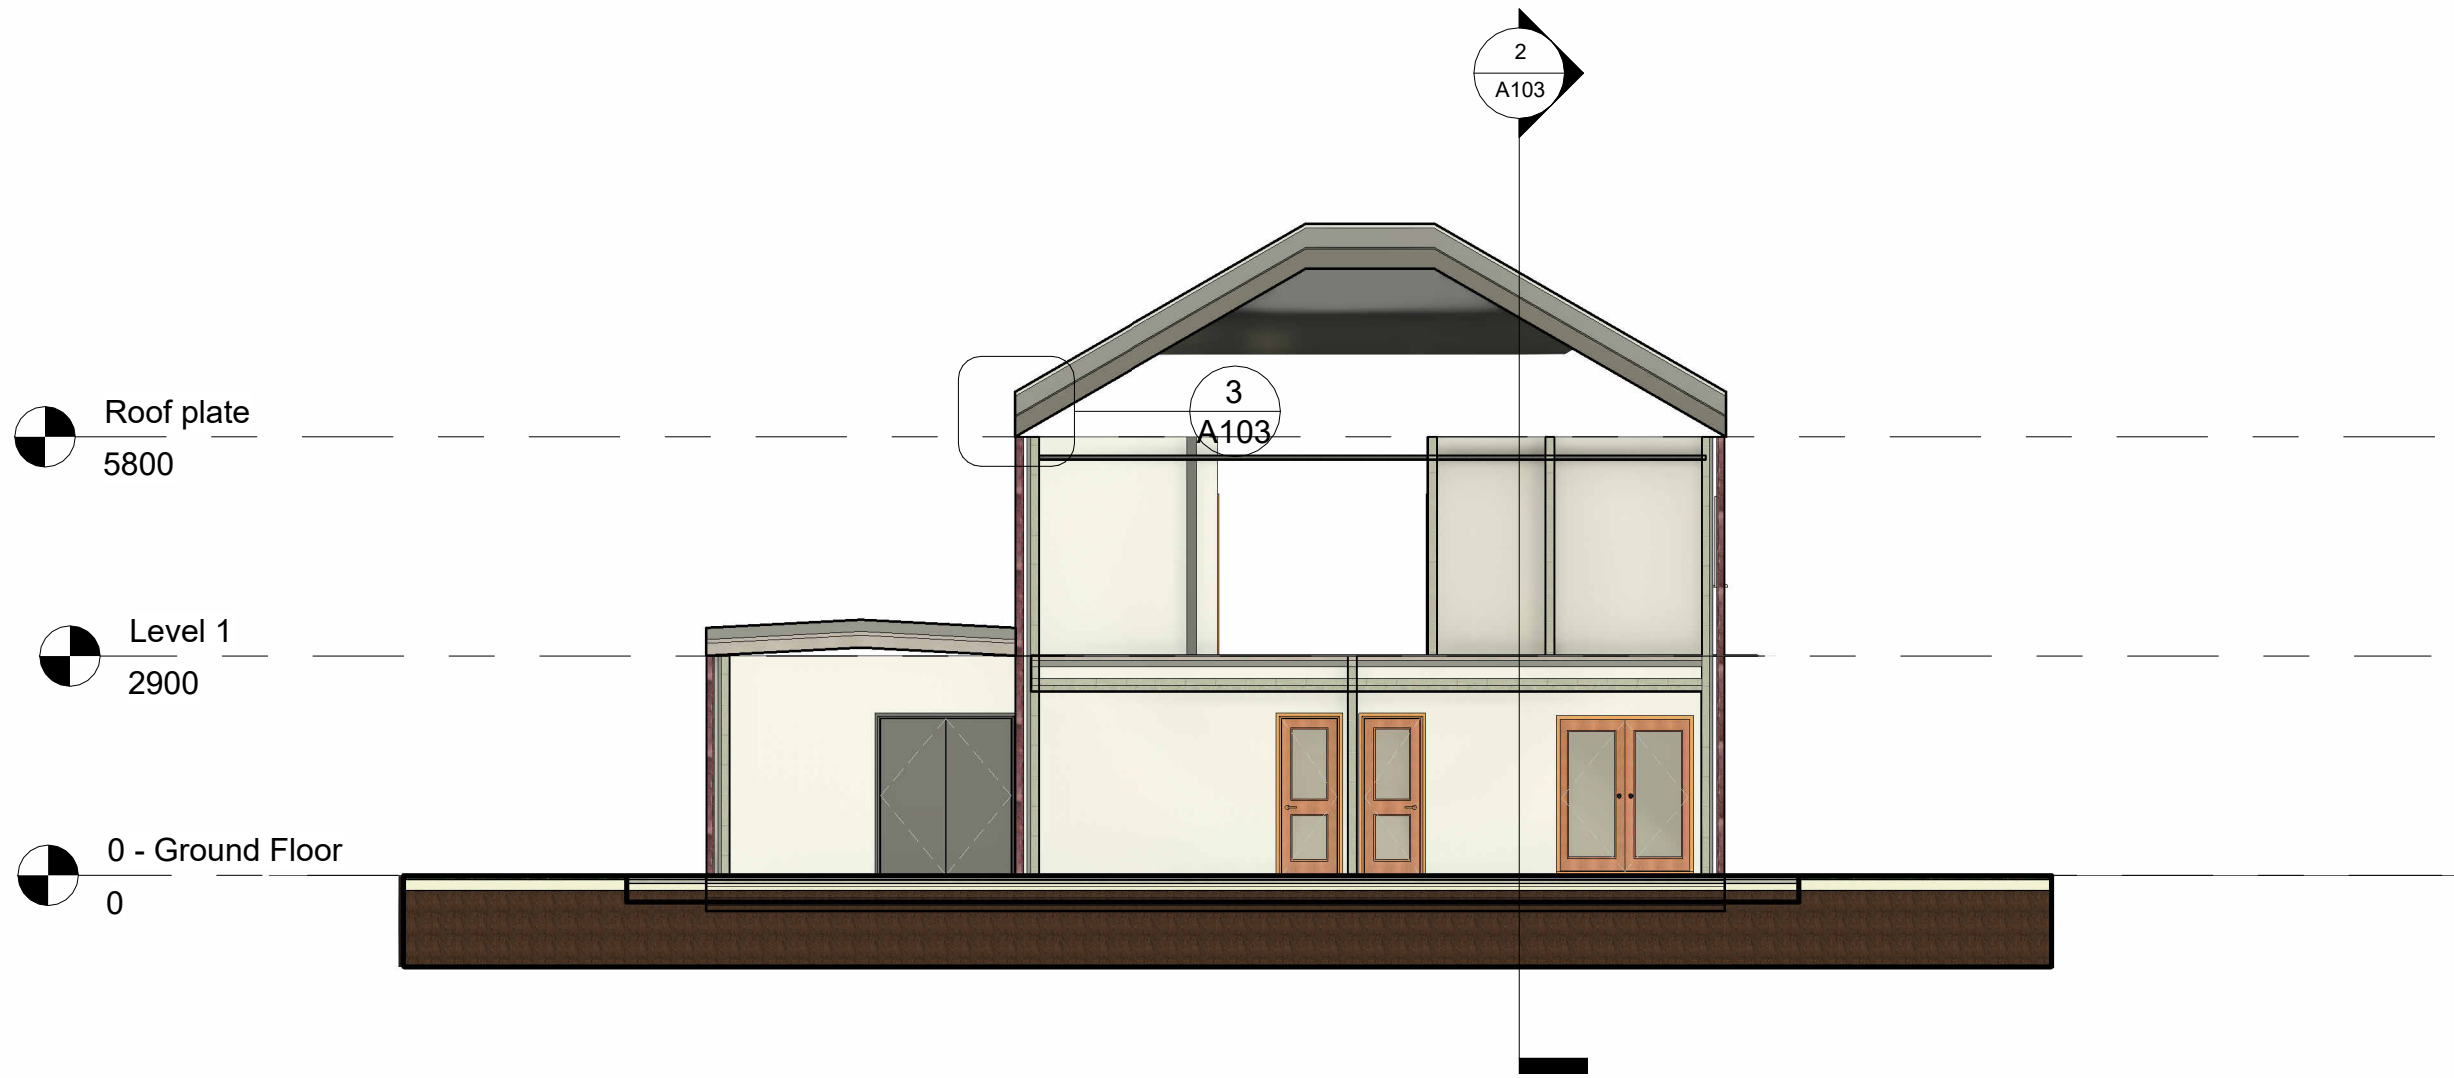

1 Long section
1 : 100

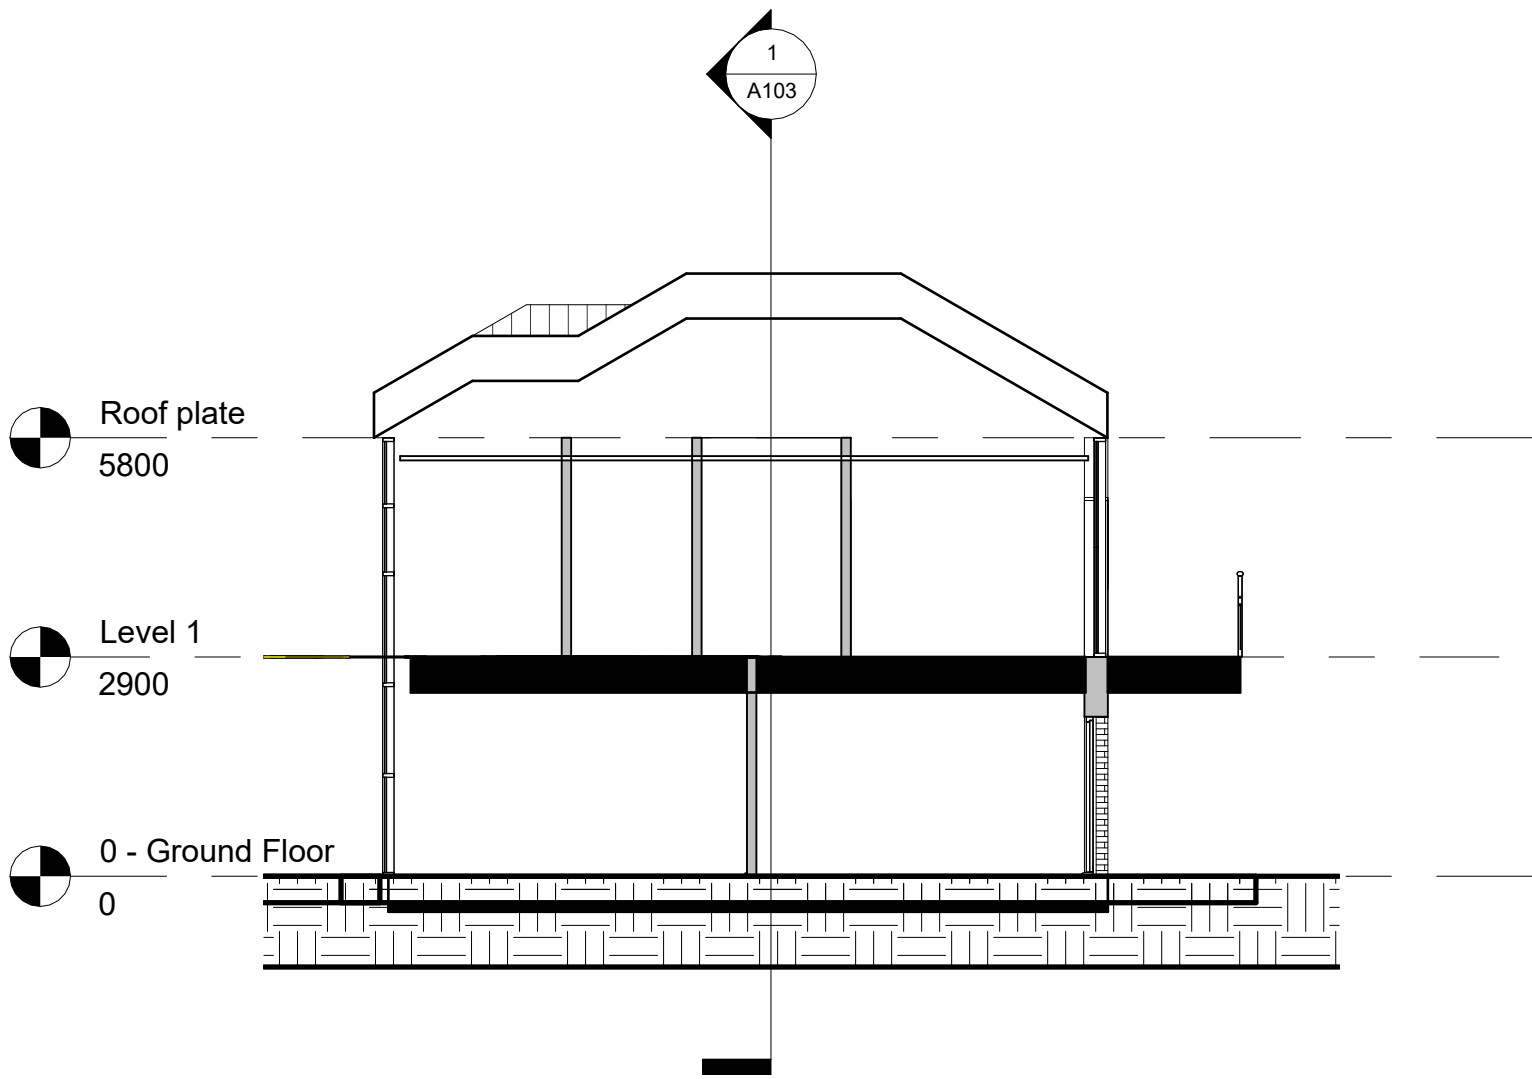

2 Short section
1 : 100

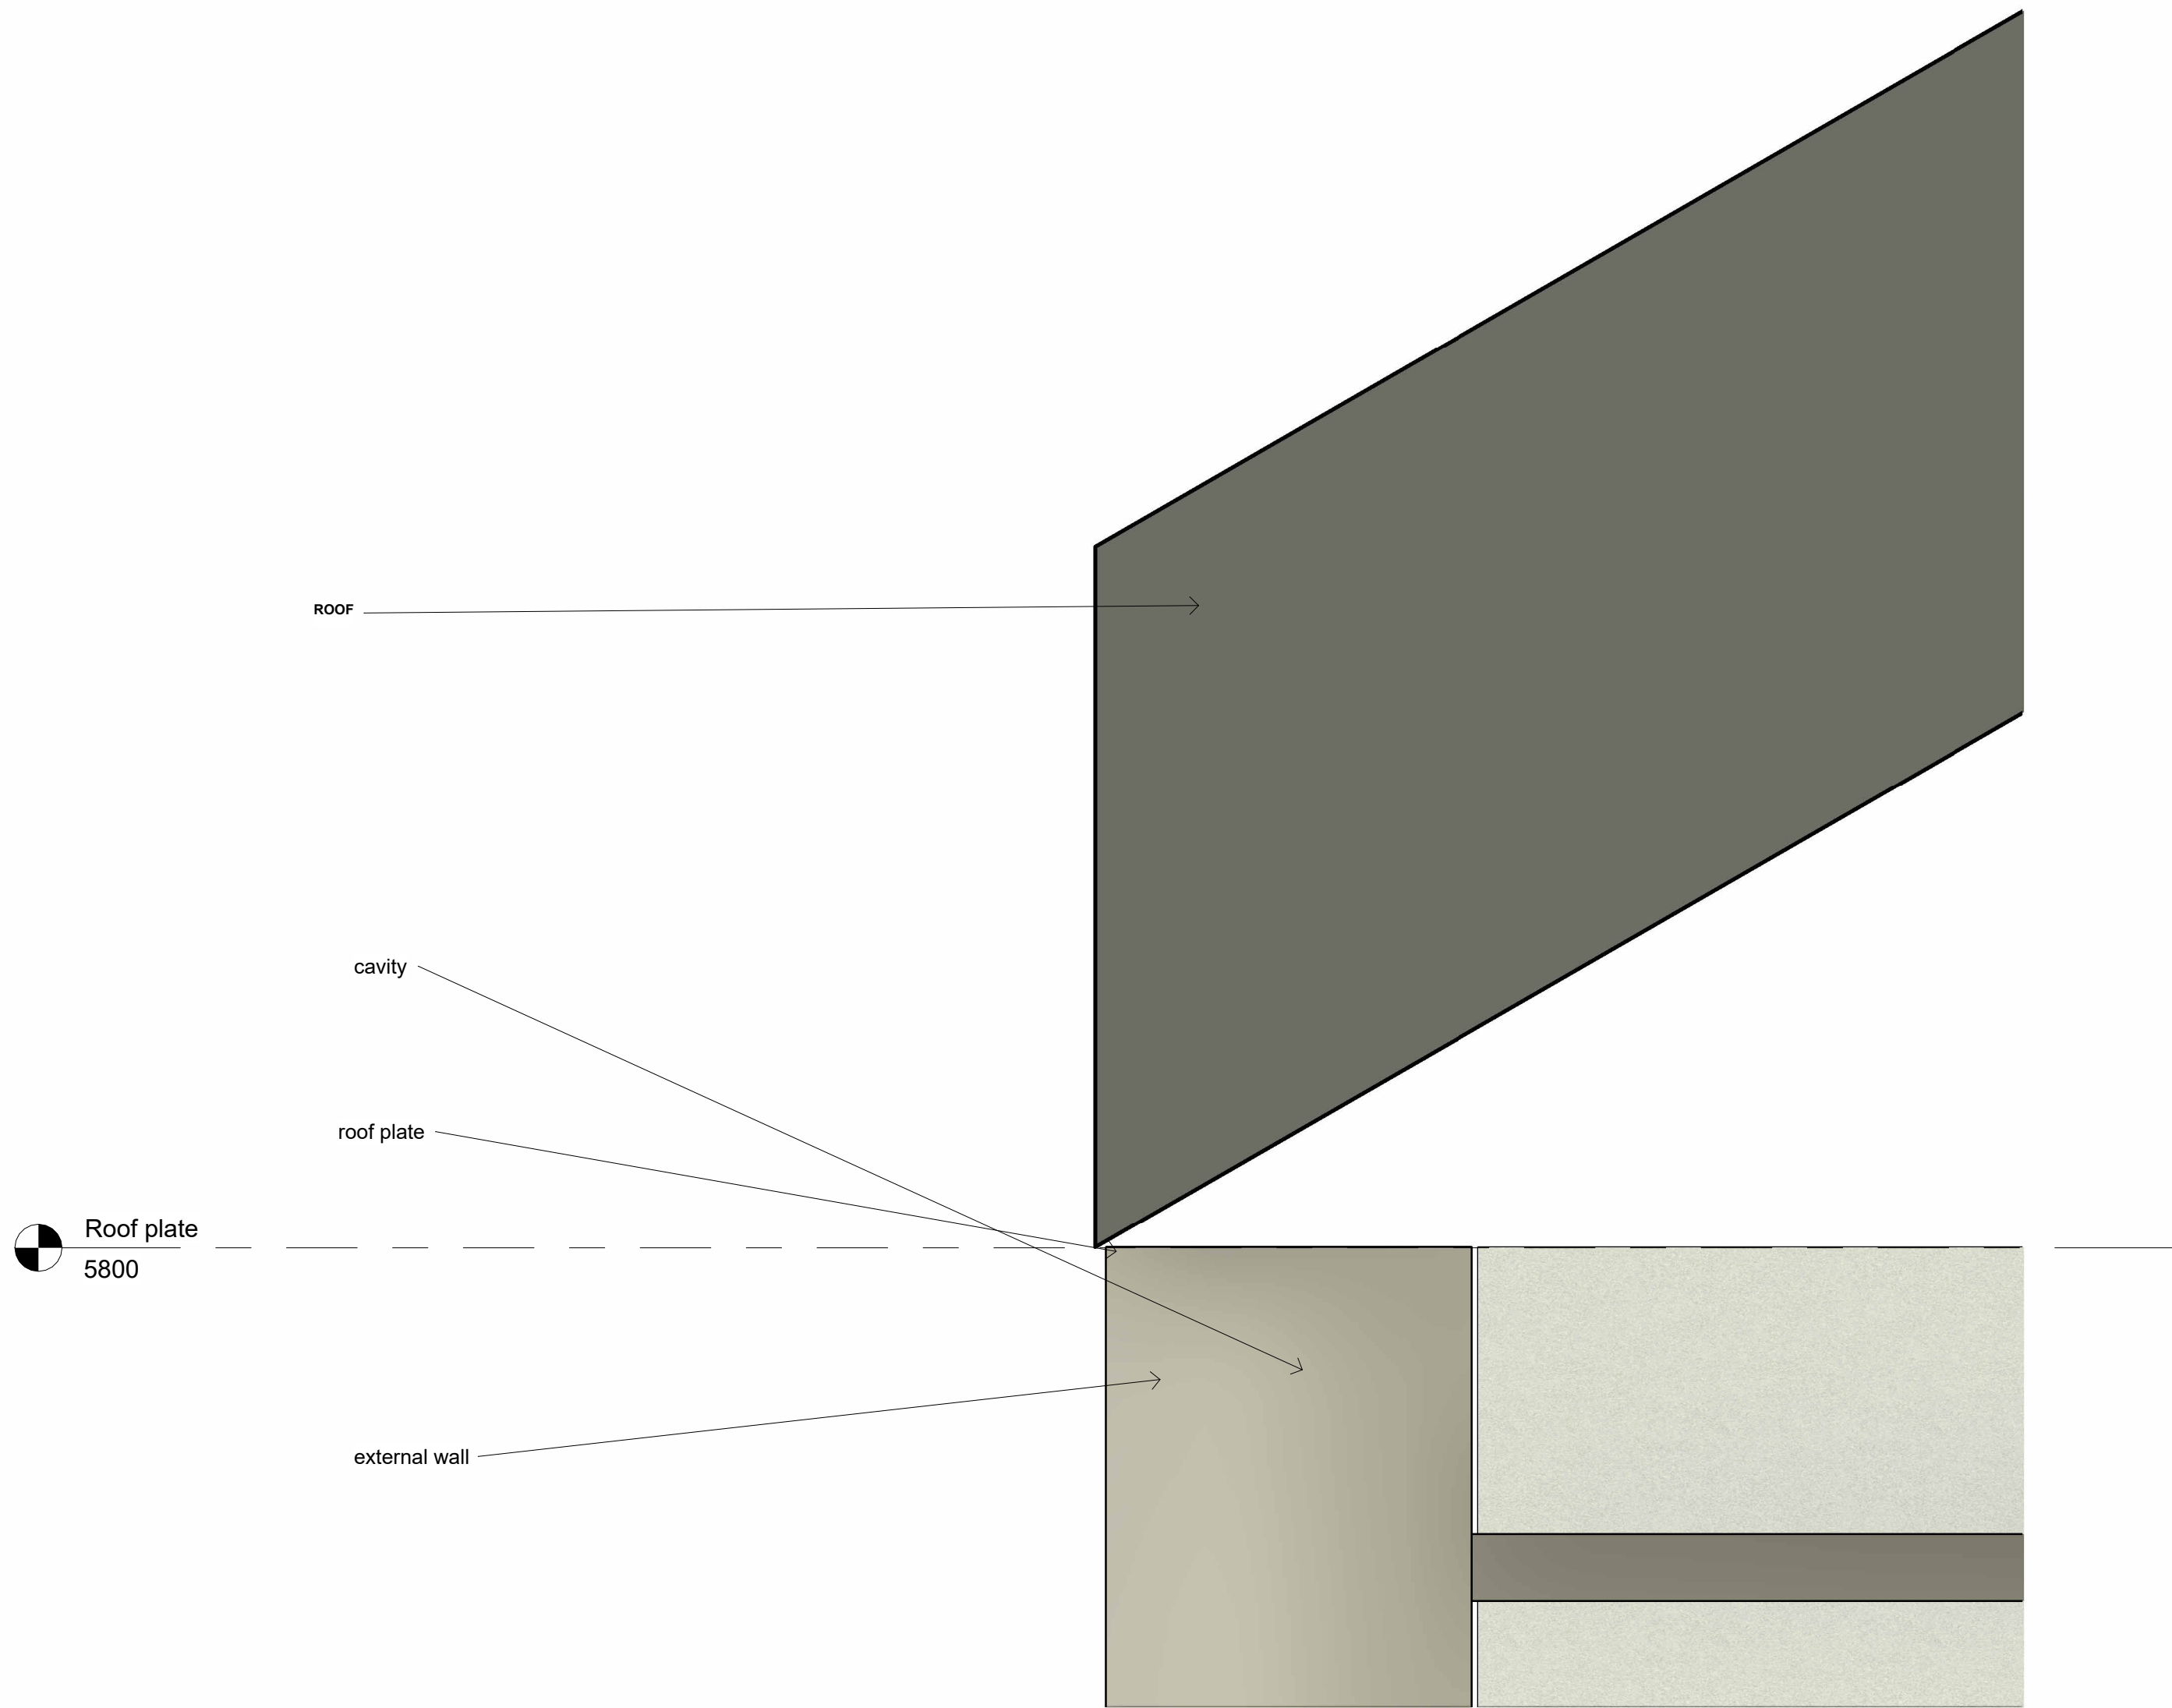

3 Long section - Callout 1
1 : 5



1 3D View 1

