

Project Name: Ysgol Yr Afan

UPRN Code: 5010

Originator Code: UWTSD


Discipline : Structural

Drawn By: S. Joseph


Checked By: Checker

Date: 04/26/24


Project Status: S0

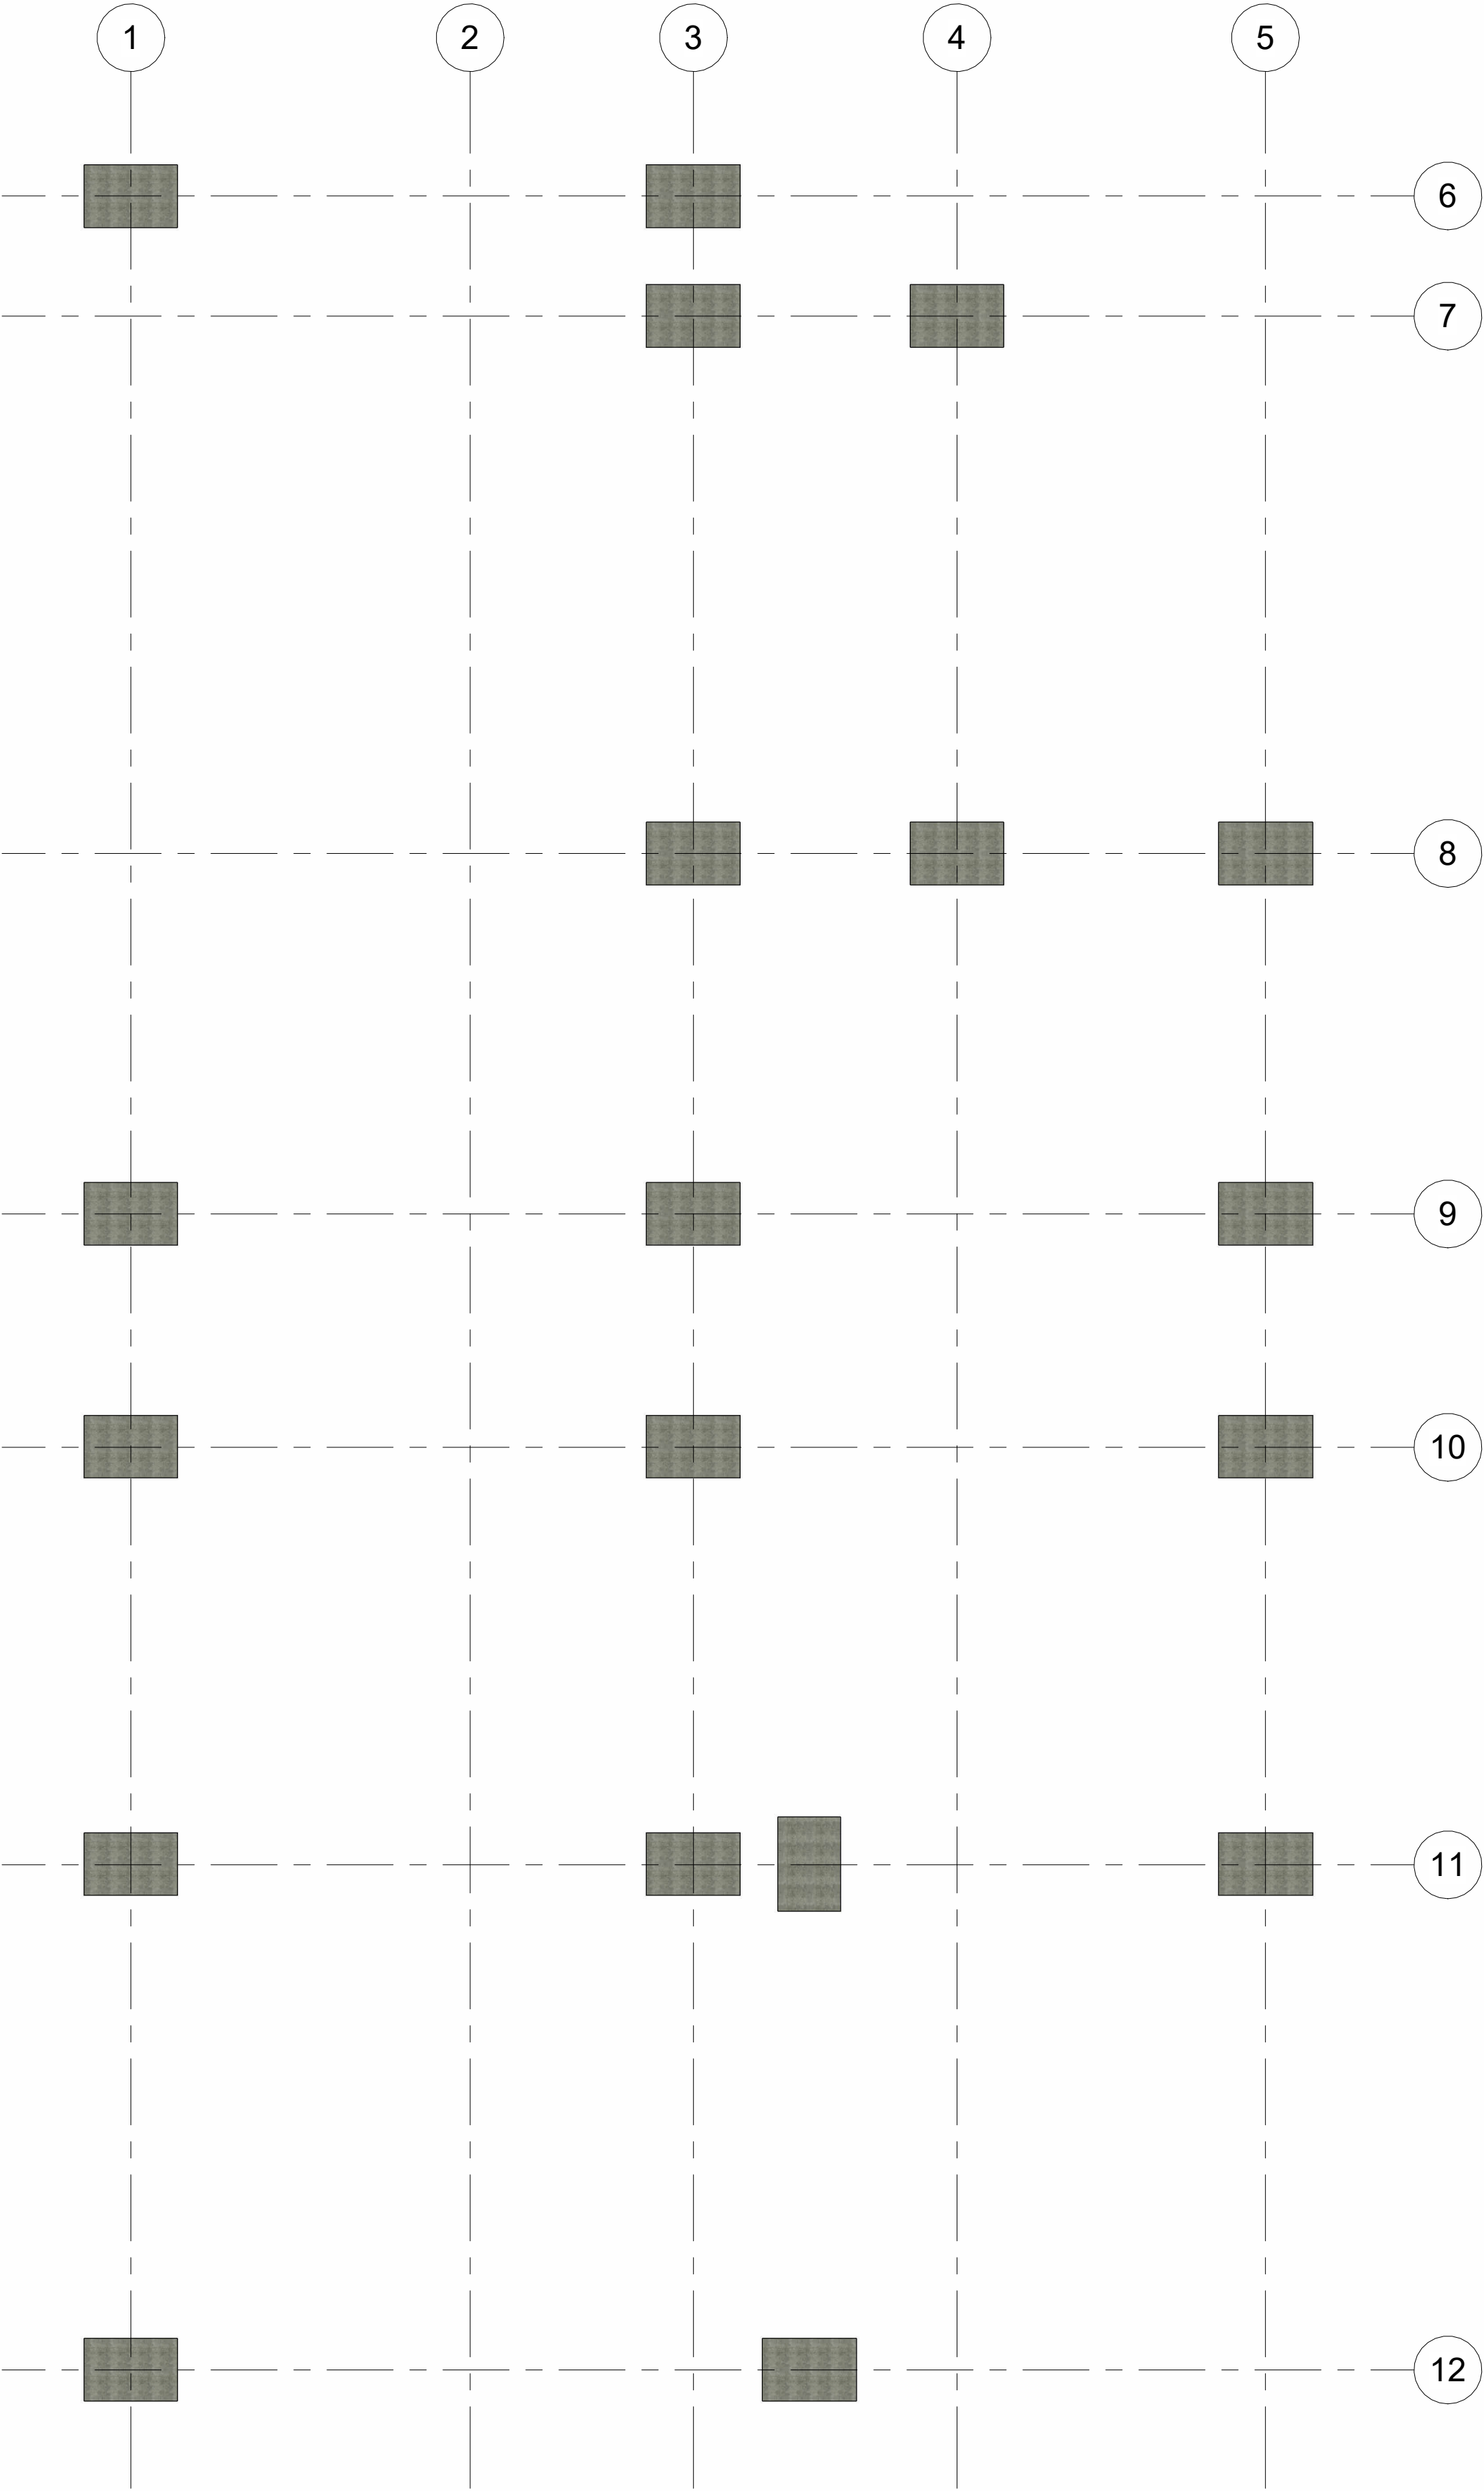

1 -1 - Foundation
1 : 100

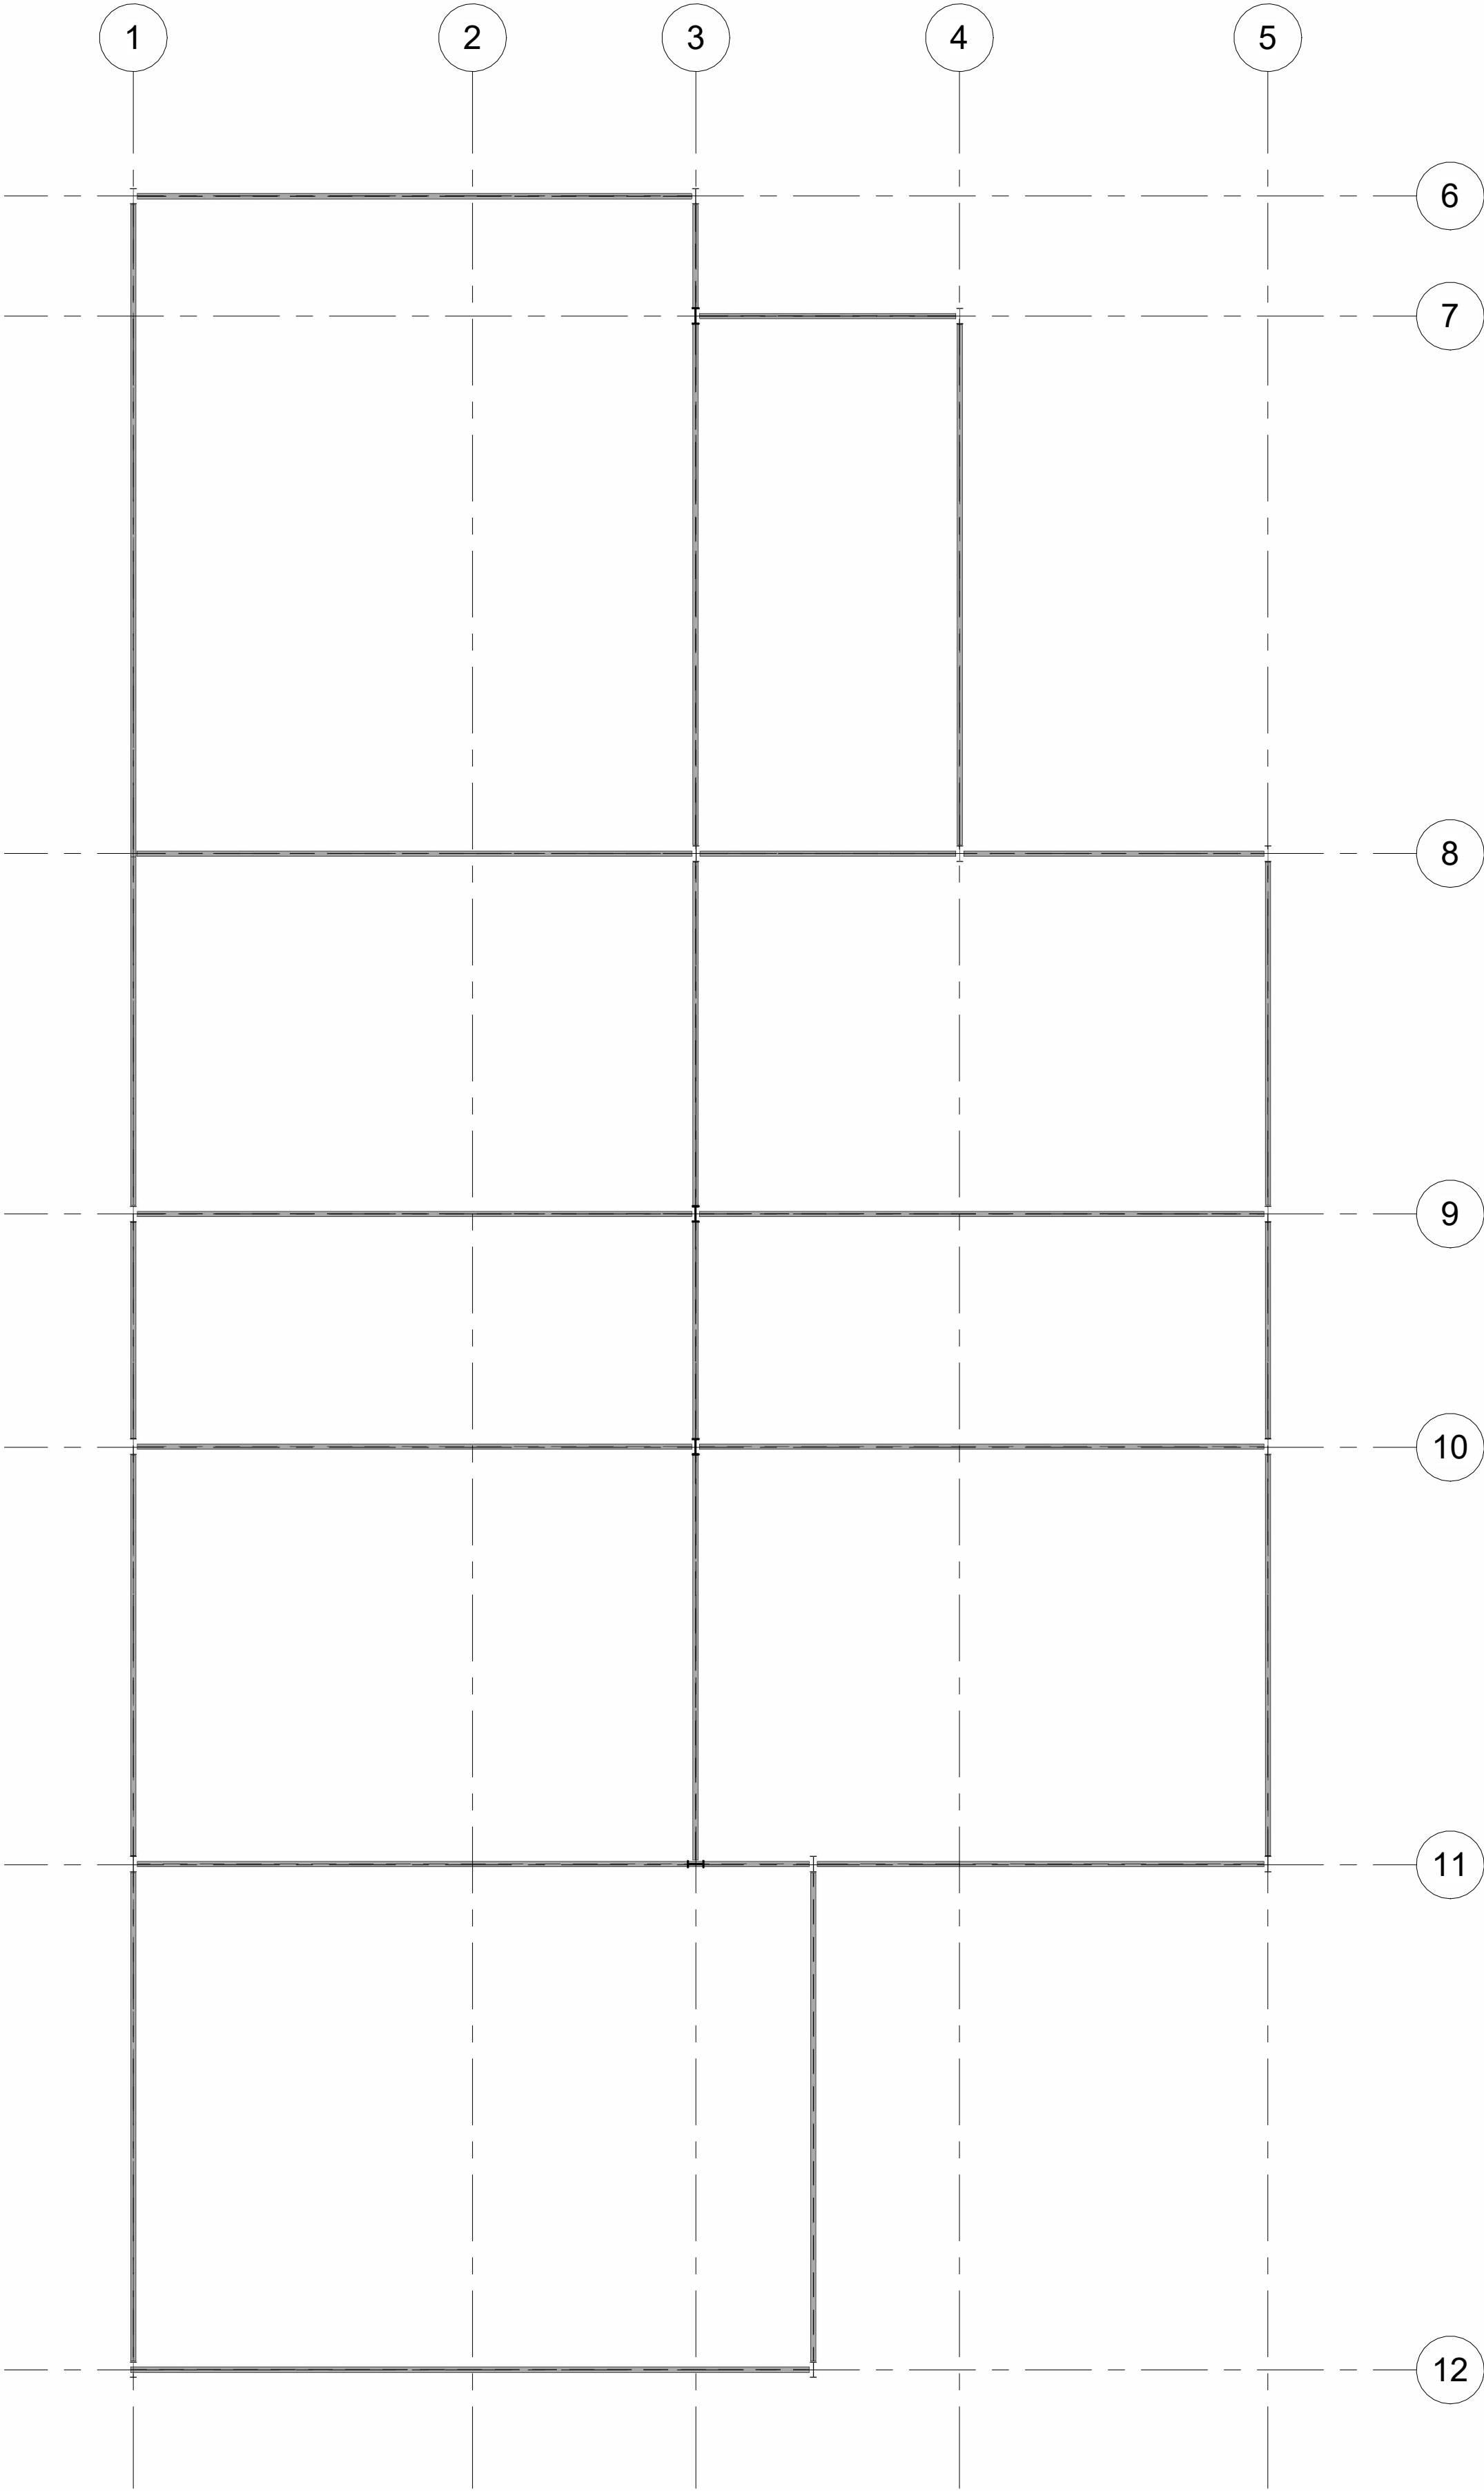

2 1 - Room Ceiling Plan
1 : 100

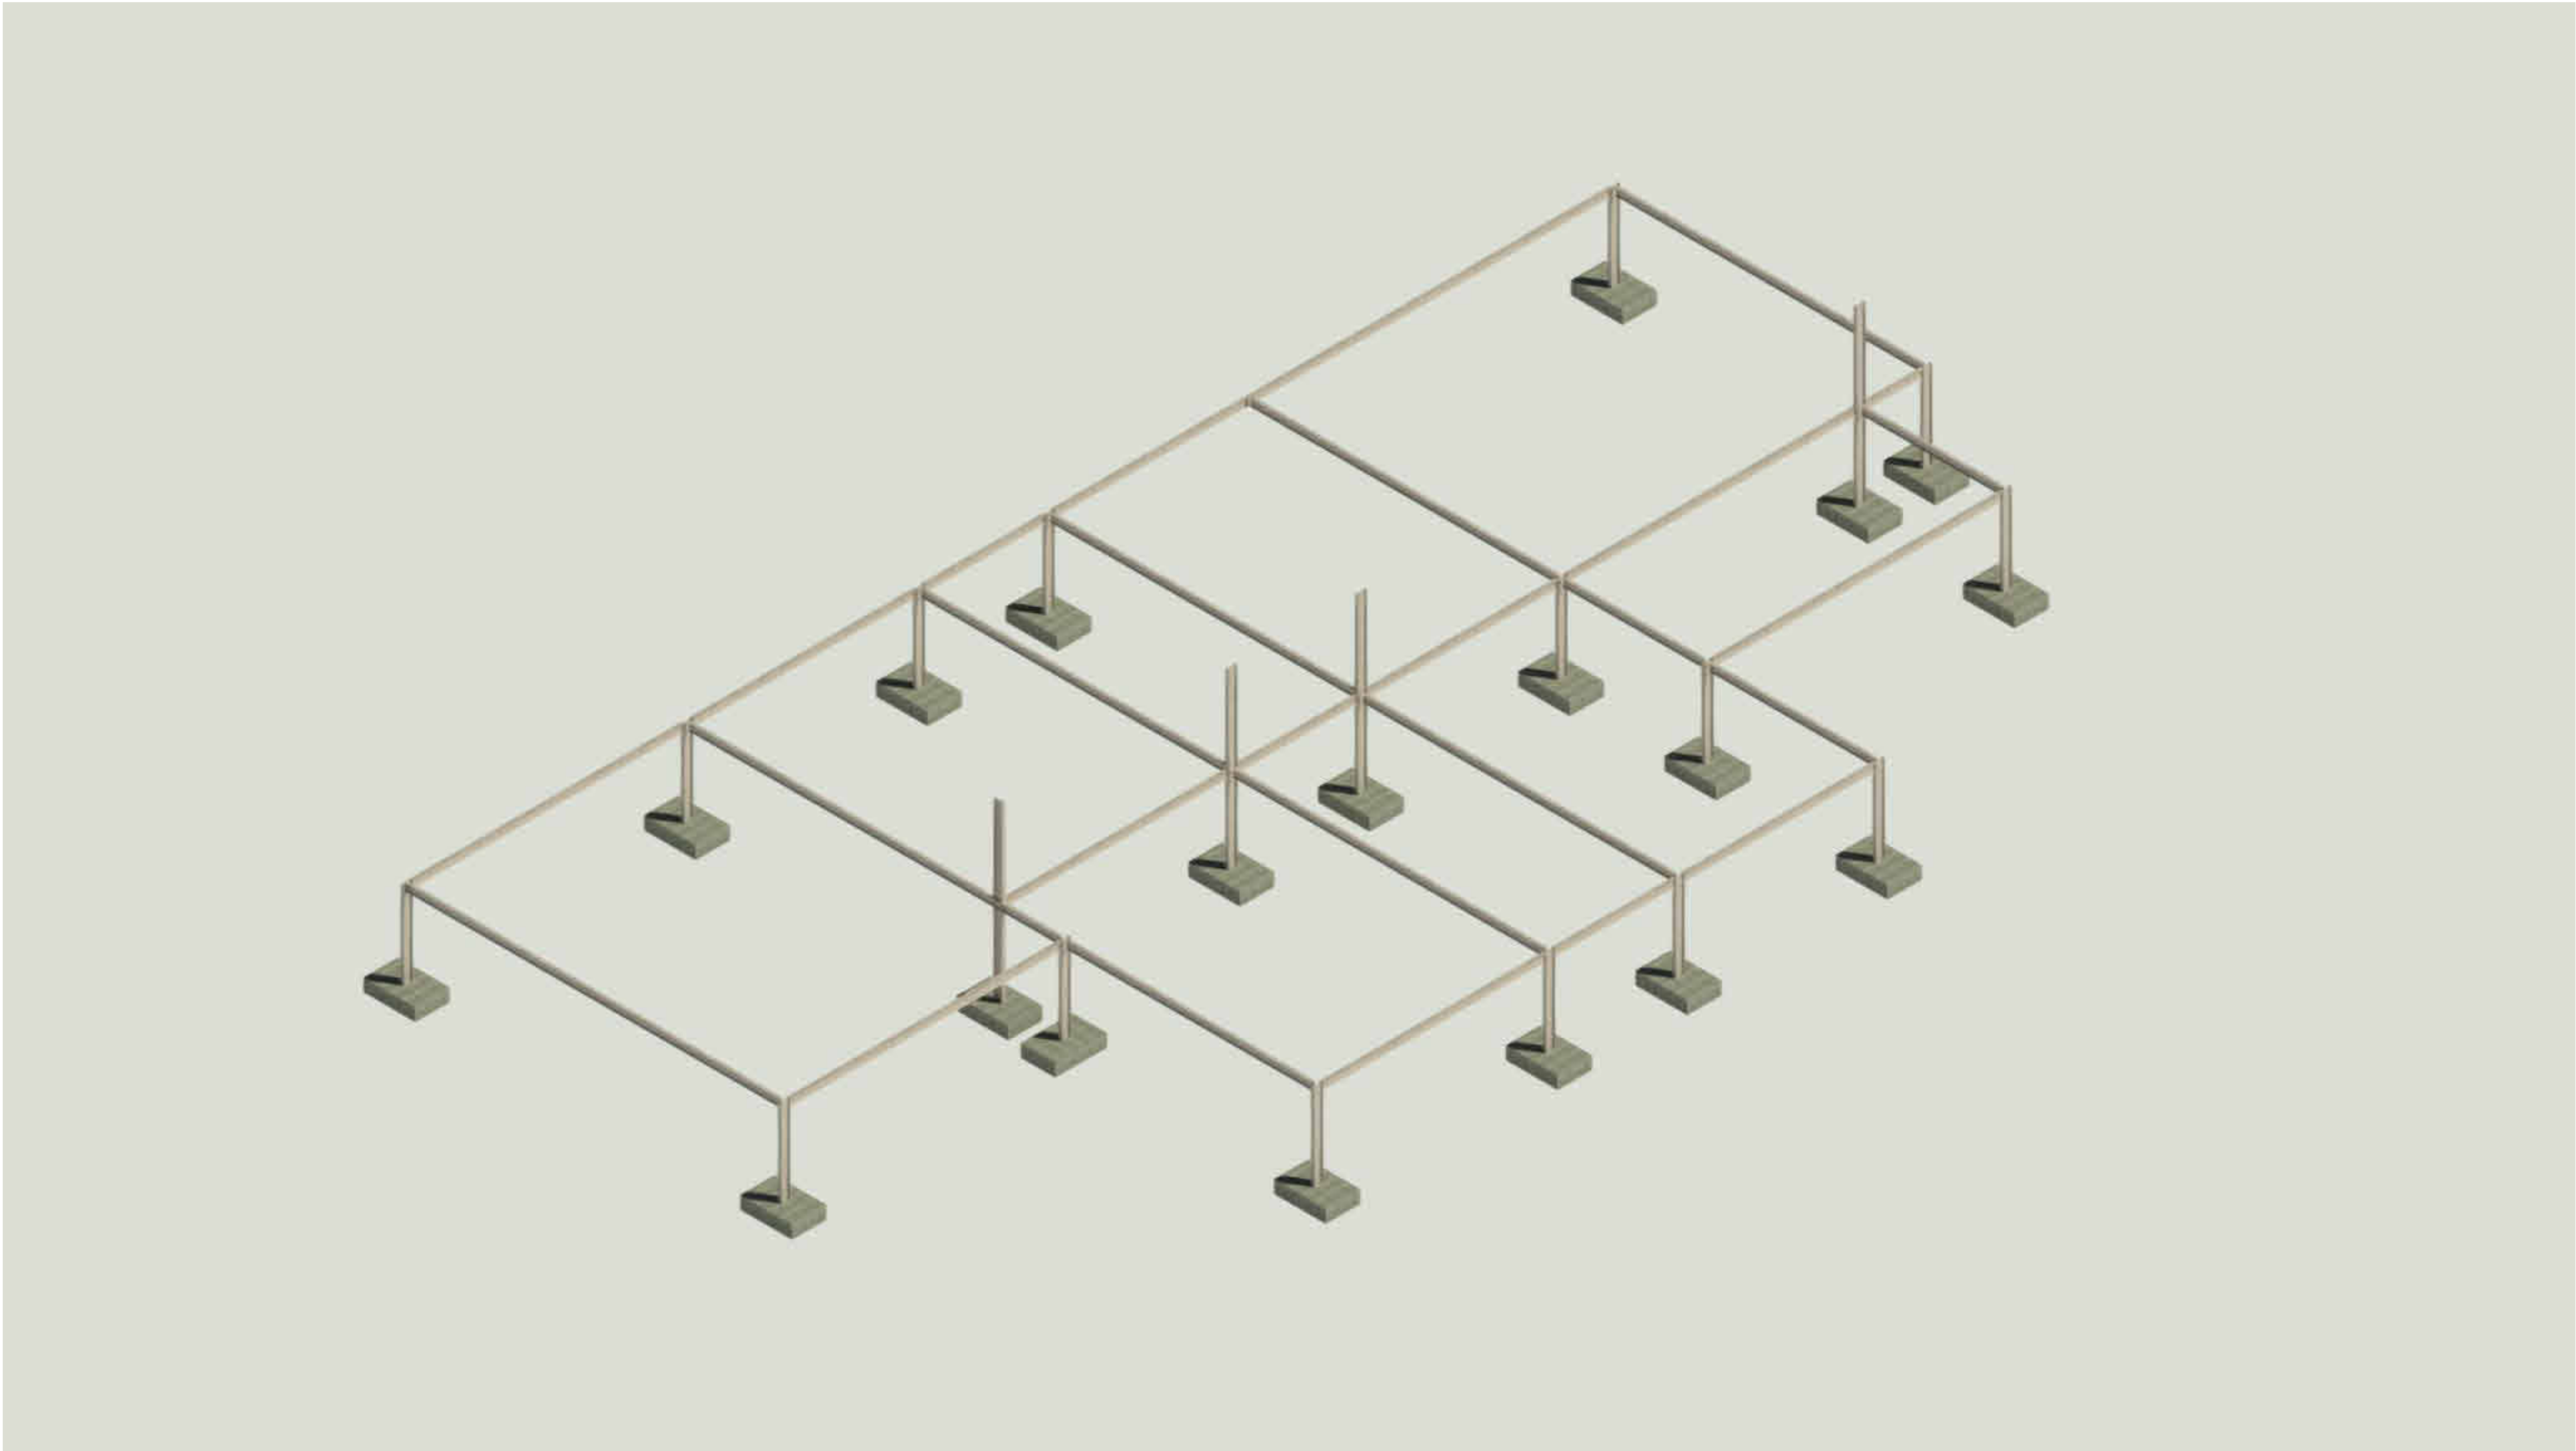

1 Structural Visualisation
1 : 1

Project Name: Ysgol Yr Afan

UPRN Code: 5010

Originator Code: UWTSD


Discipline : A


Drawn By: S. Joseph

Checked By: Checker

Date: 04/26/24

Project Status: S0

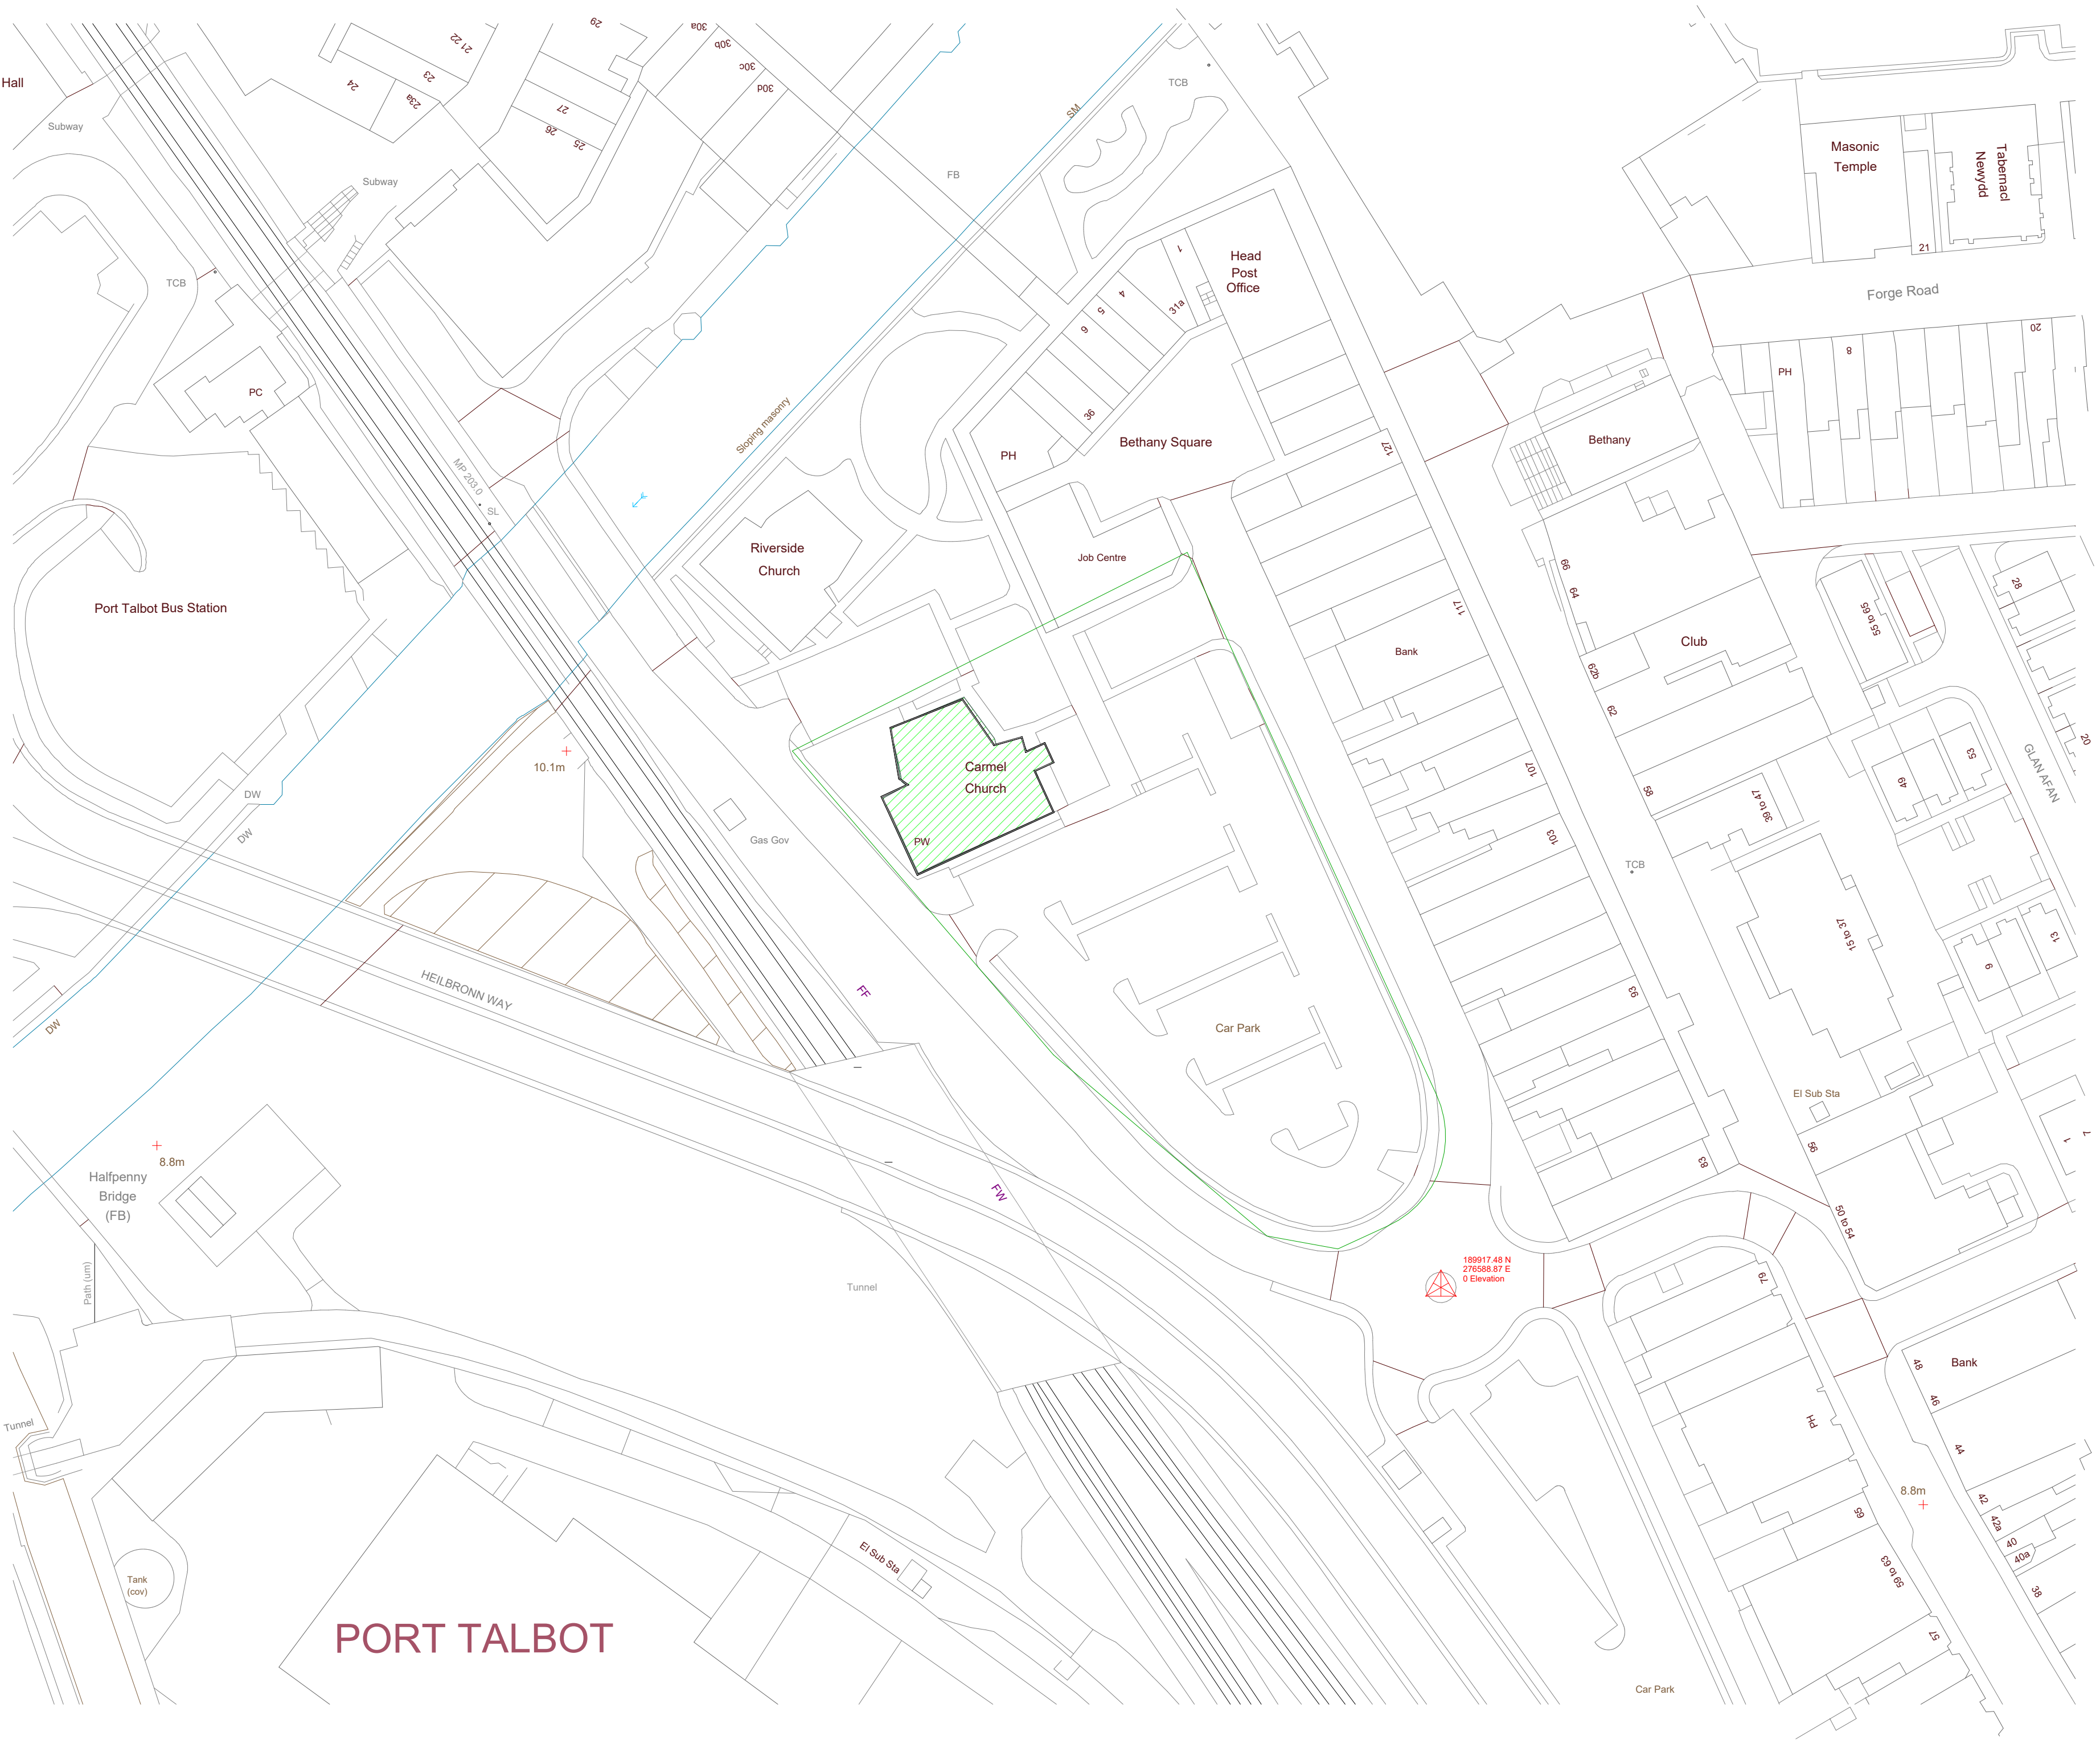

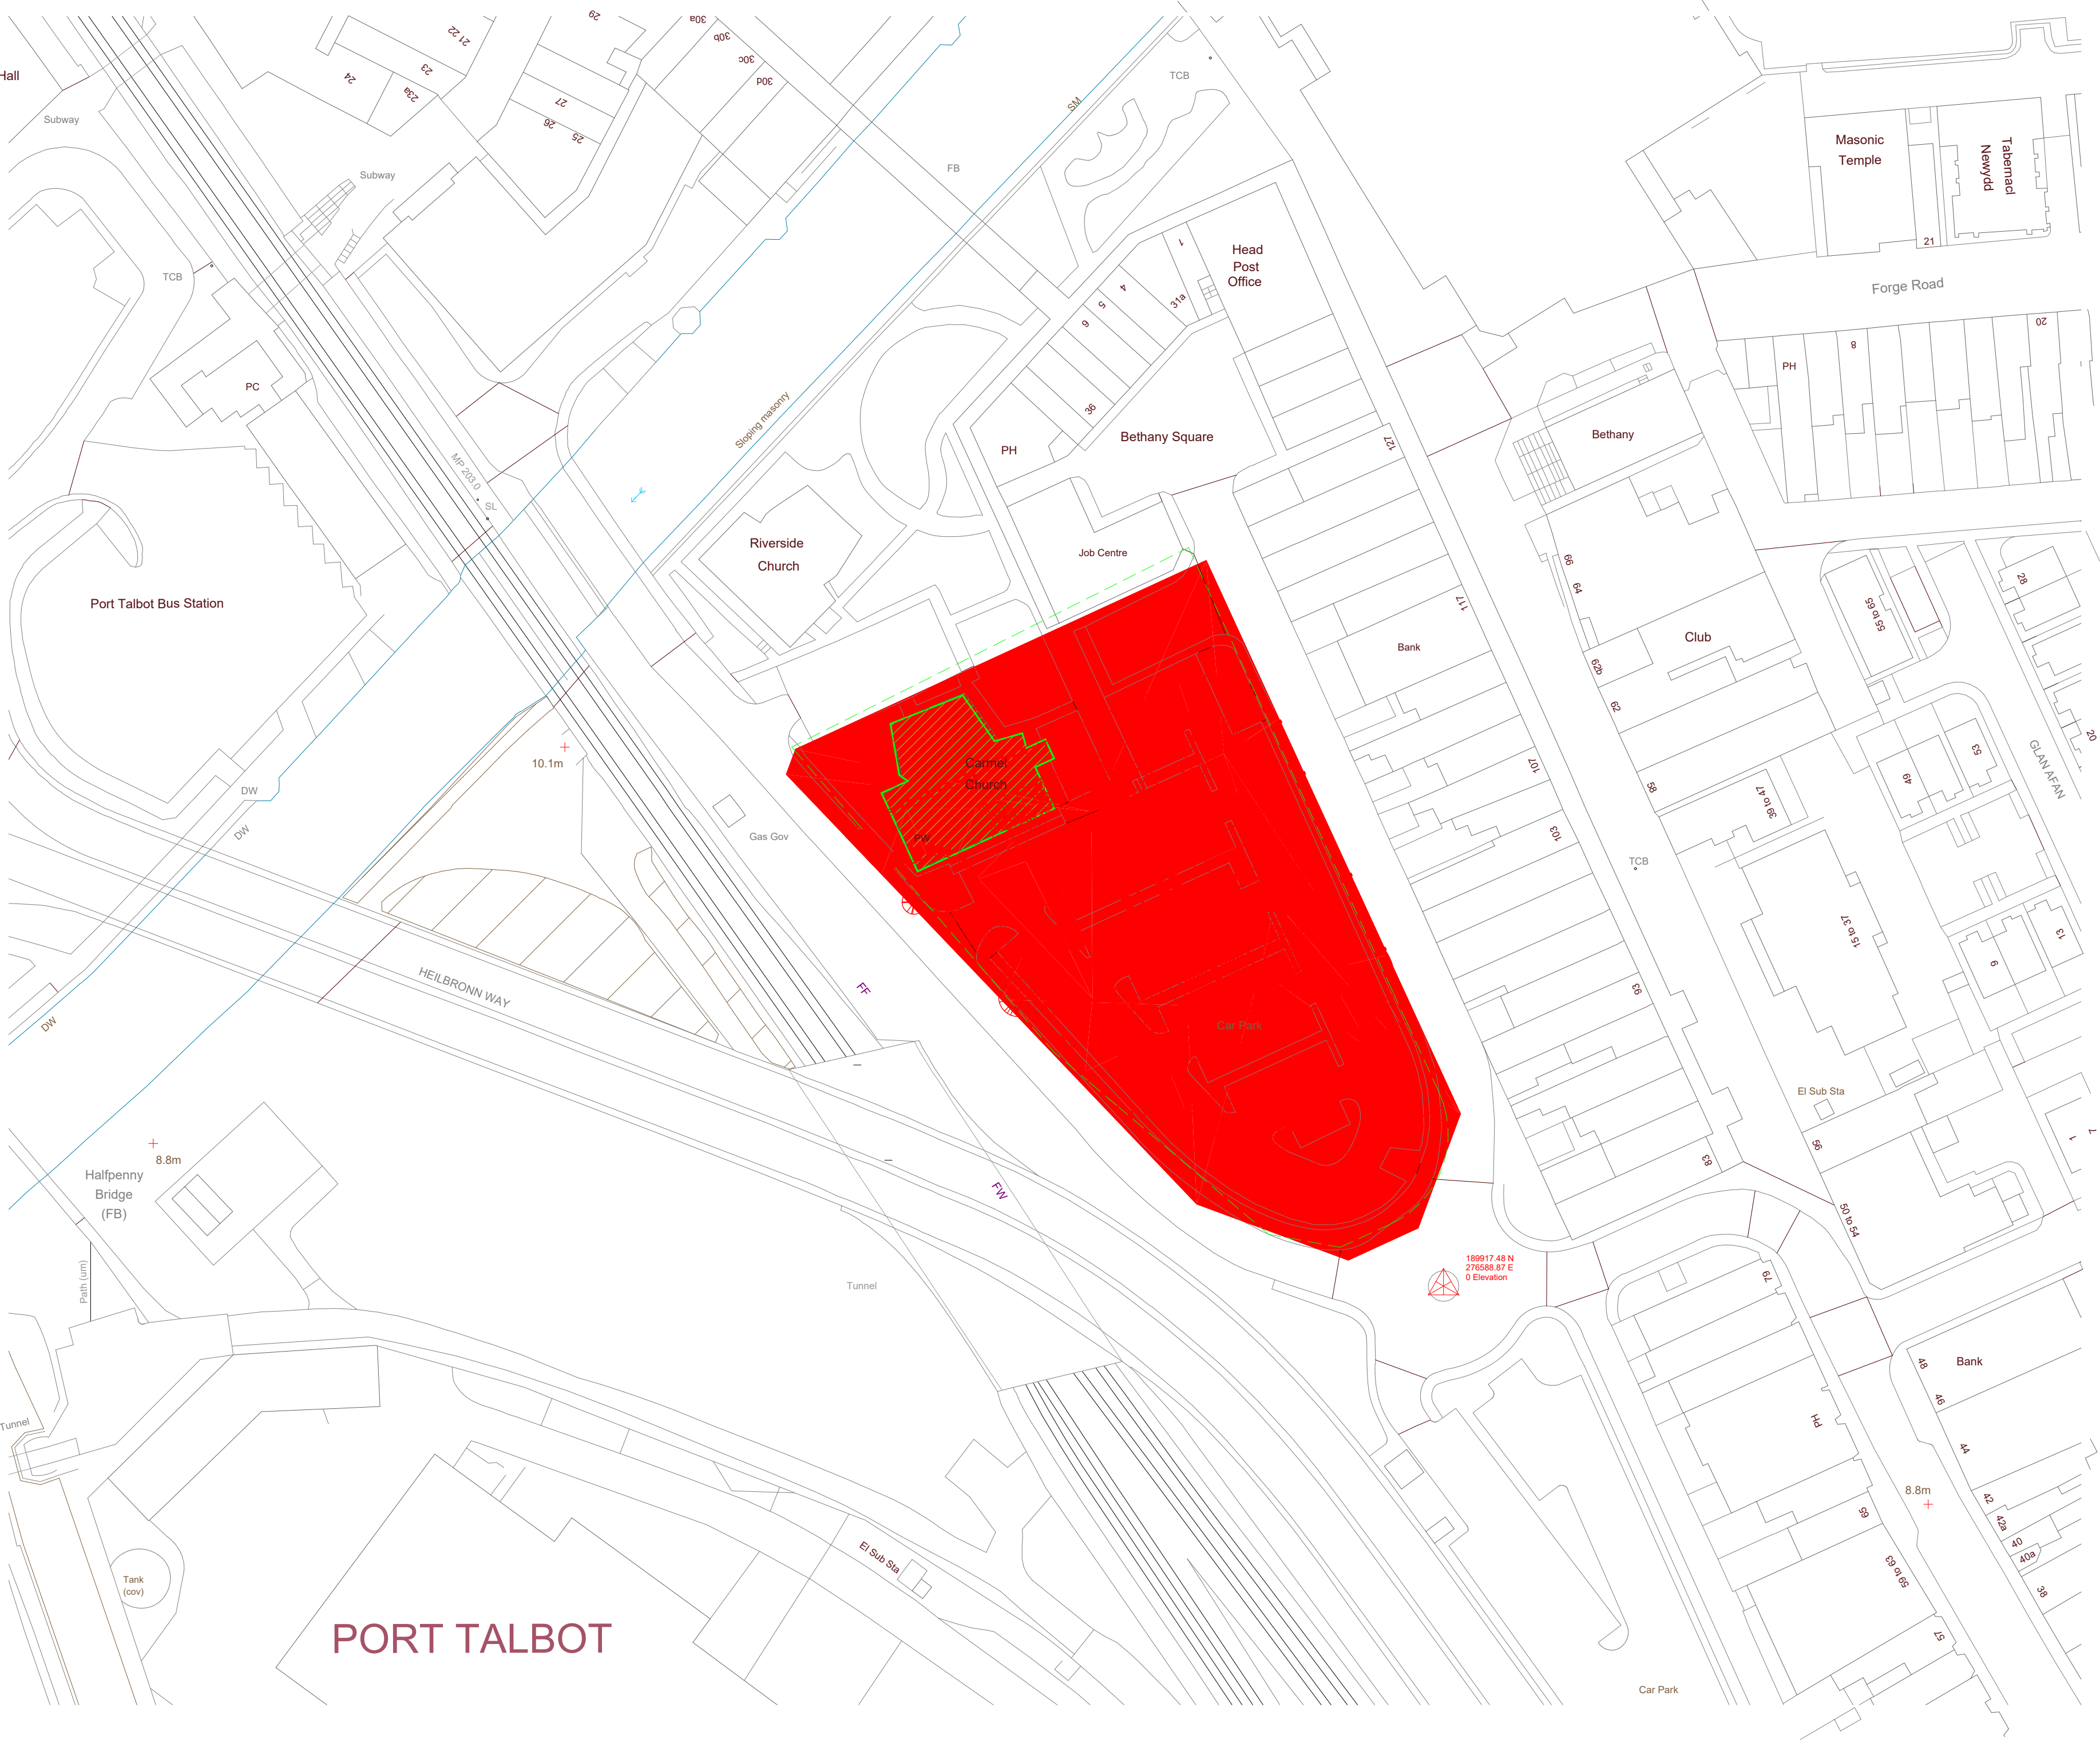



Room Legend

- Central Stock

Cleaner's Store

Community Store

Copier

Dining Chair Store

Food/Science/D&T

General Office

Group Room

Head Office

ICT

Infant Classrom

Infant Classroom

Kitchen

Library
- Main Hall

PE Store

PE Store External

Pupil Bathroom

Reception

Reception Bathroom

Reception Classroom

Room

Sick Bay

Small Group Room

Staff Bathroom

Staff Room


Staging Store

0 - Ground Floor Plan


1 Proposed
1 : 300




1 East
1 : 200

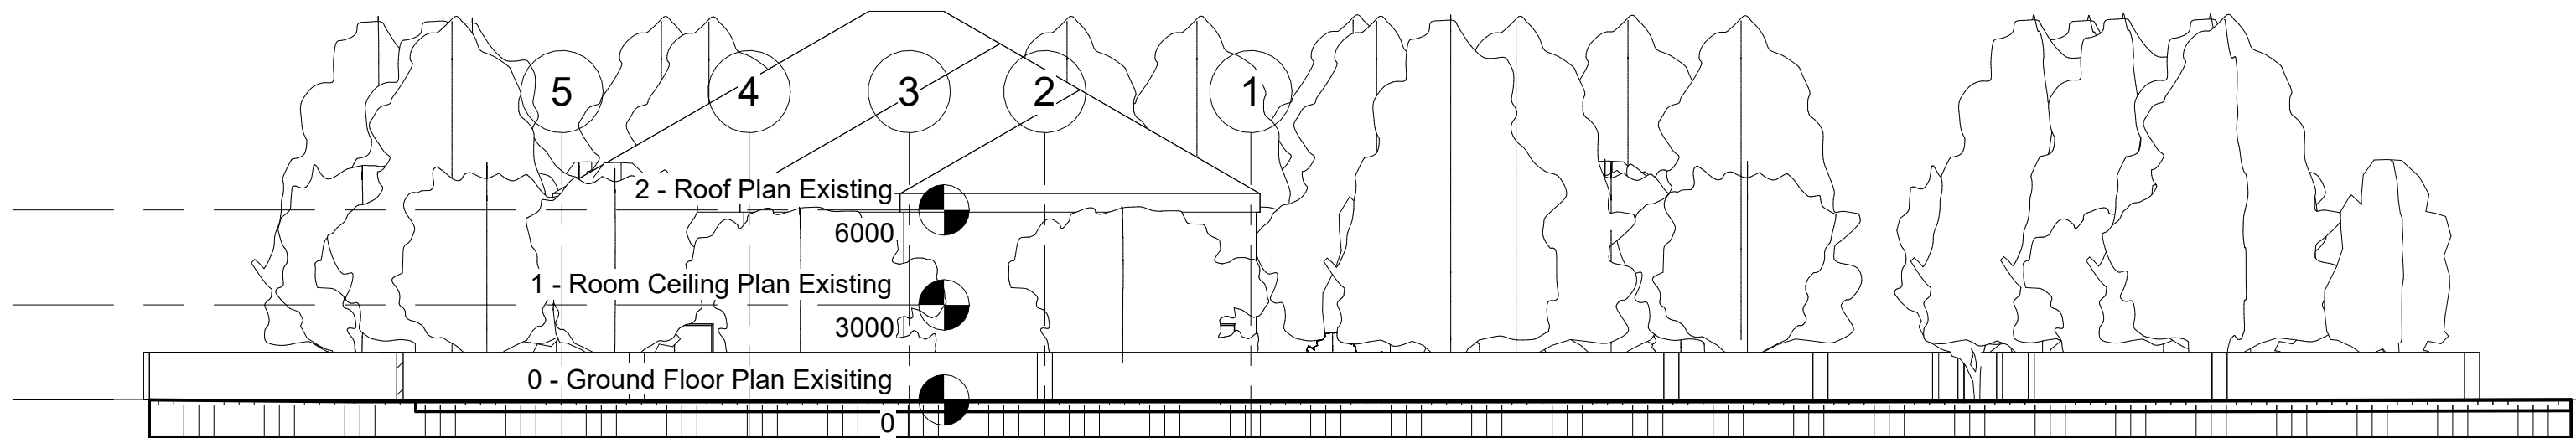


2 North
1 : 200

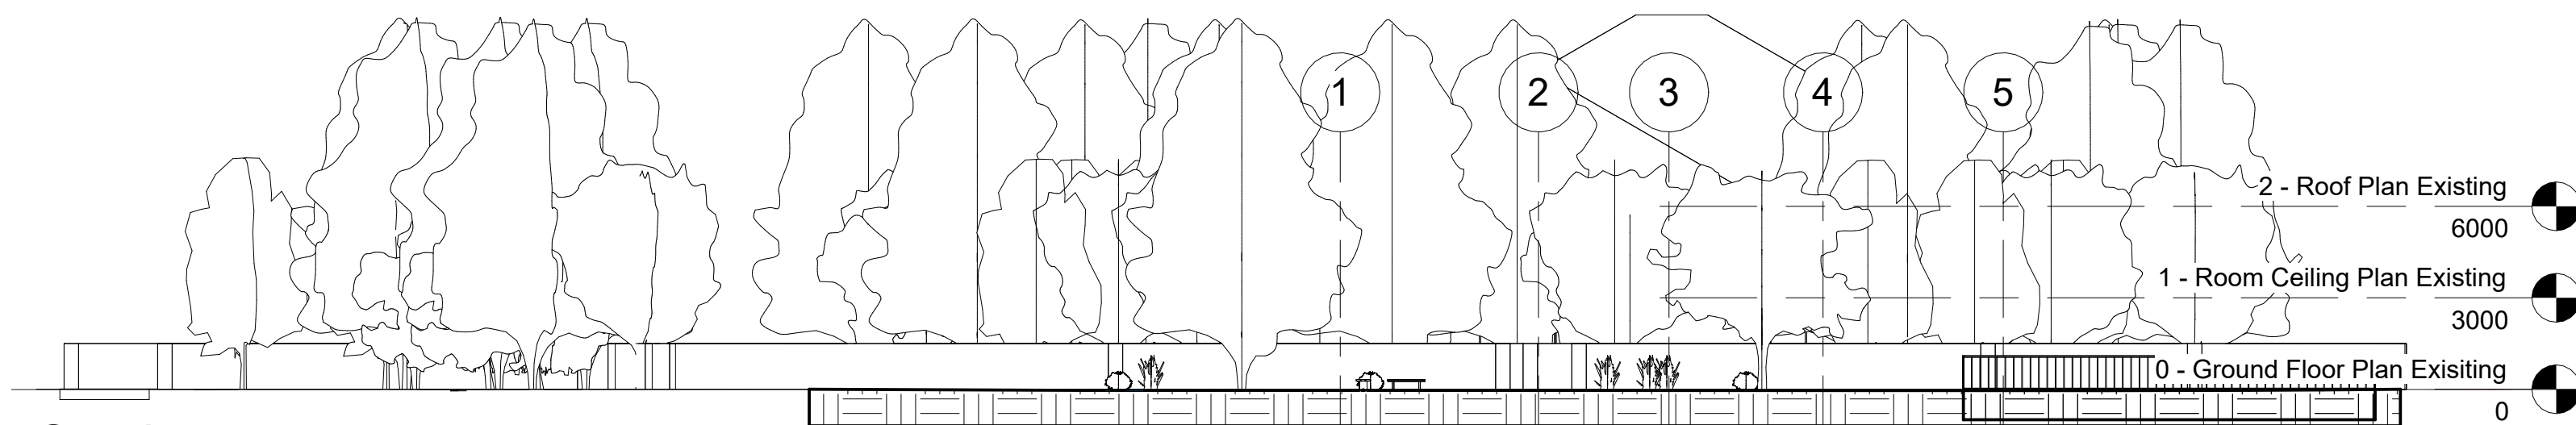


3 South
1 : 200

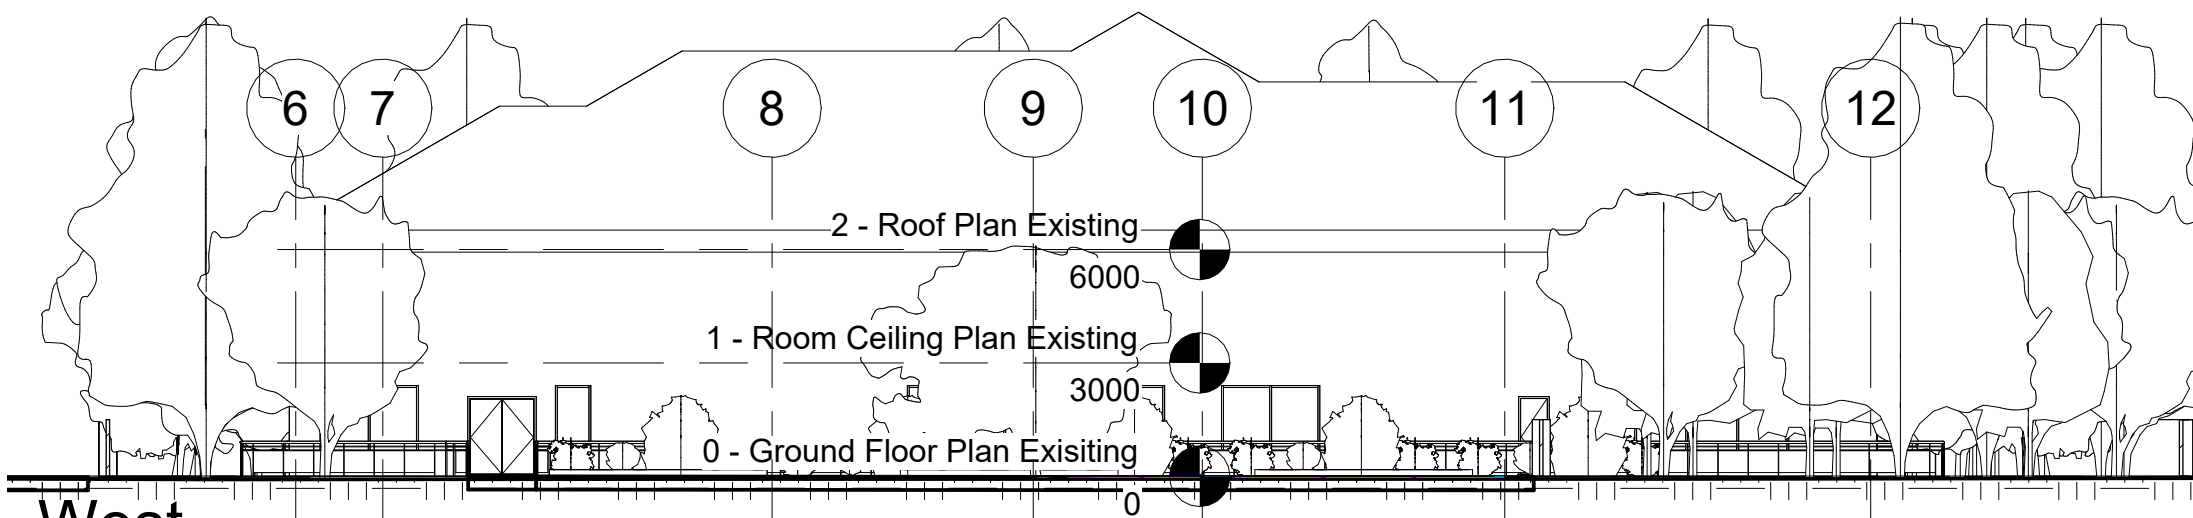

4 West
1 : 200

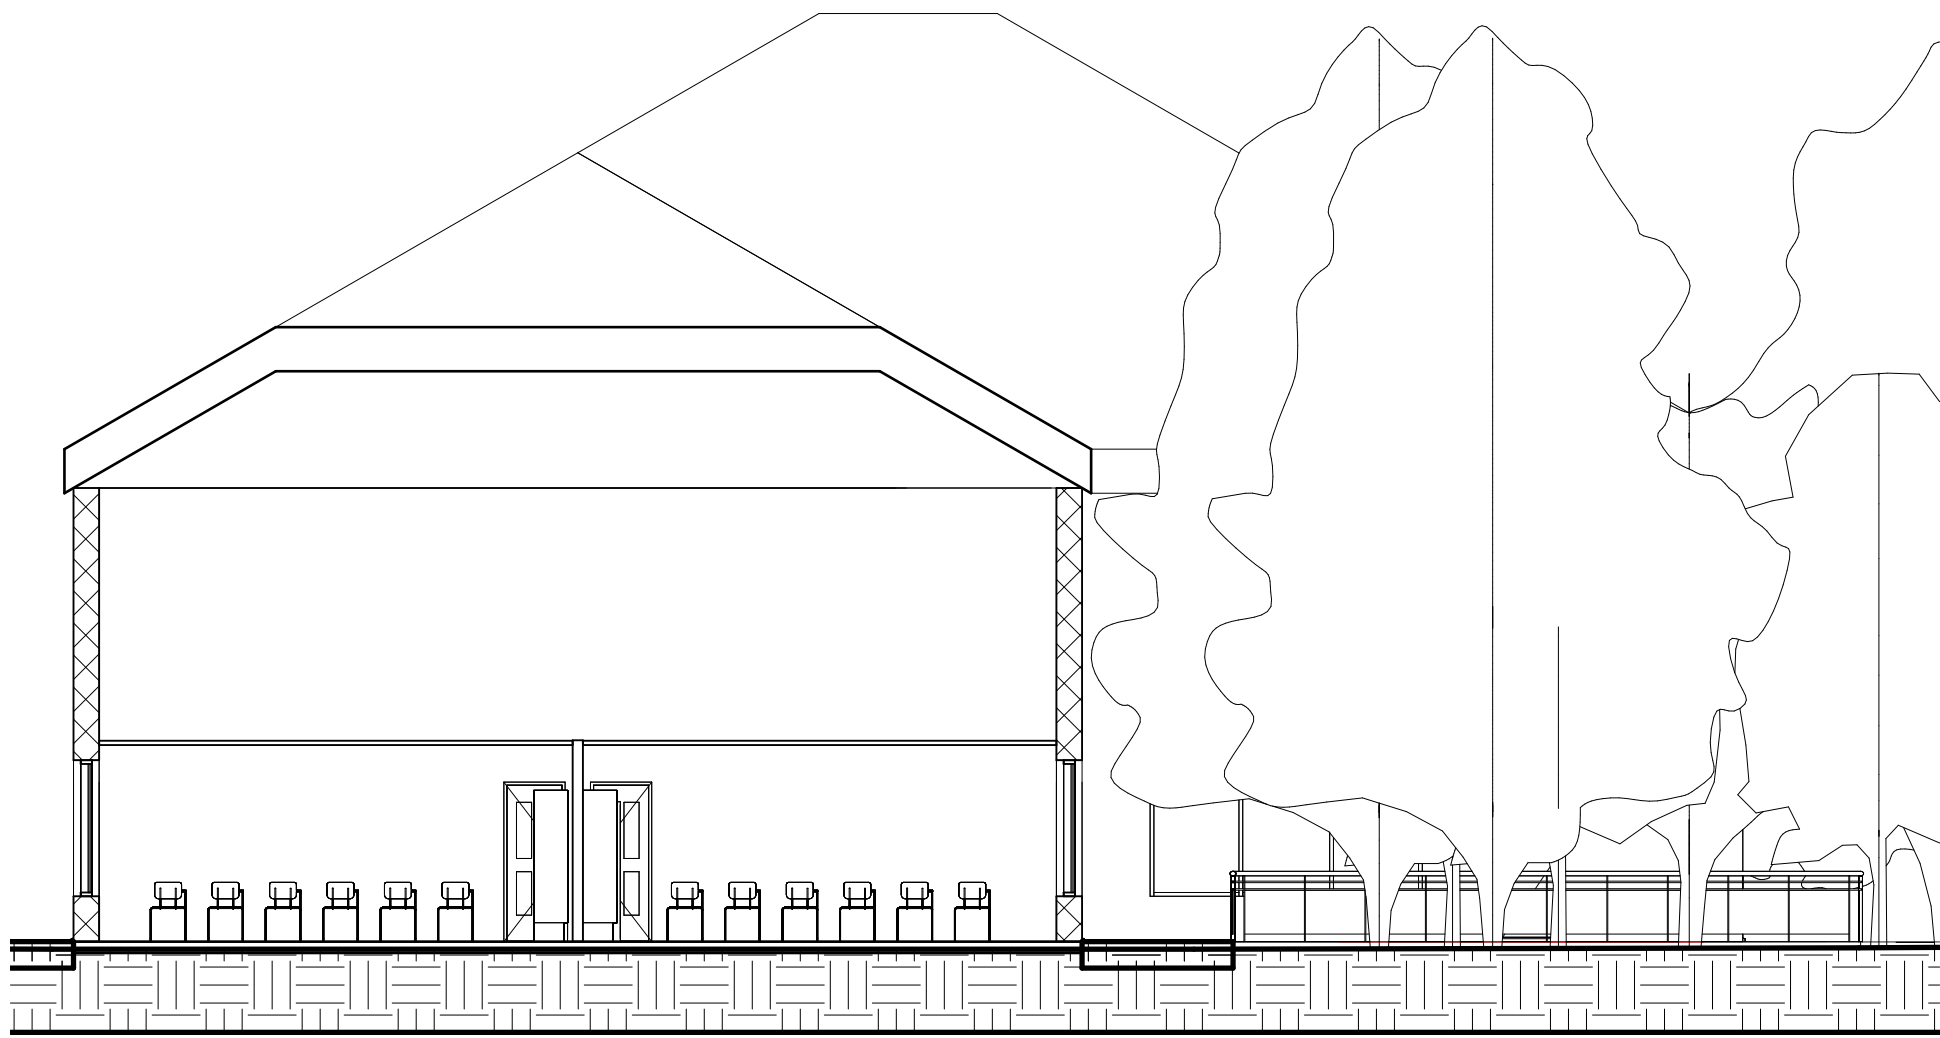

1 Short Section
1 : 100

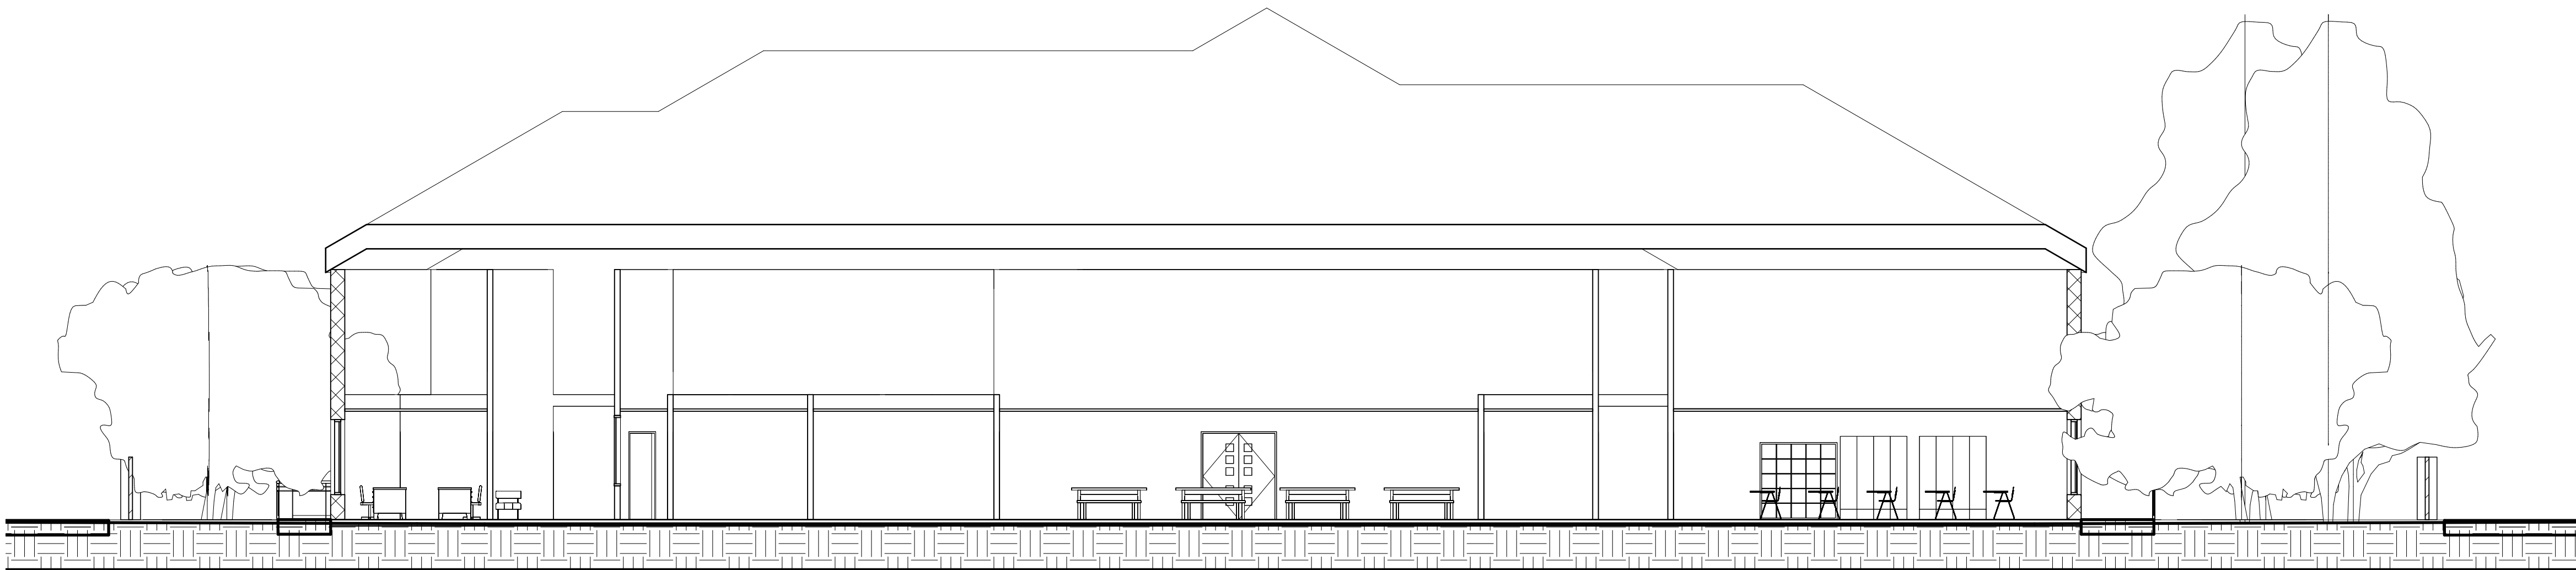


2 Long Section
1 : 100



1 Aerial View 1
1 : 1




3 Classroom
1 : 1

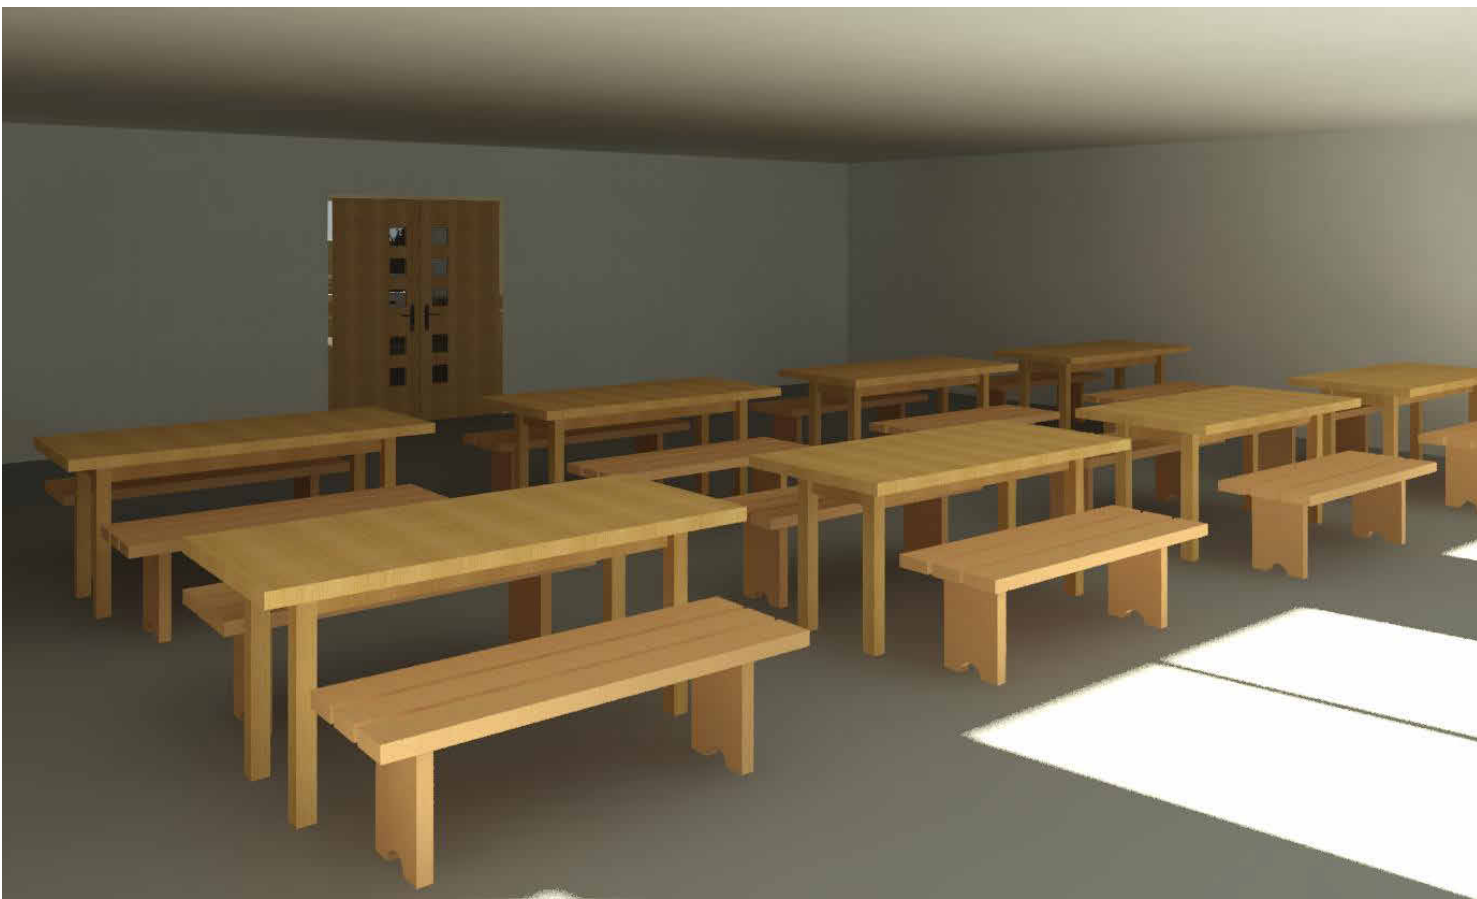

5 Main Hall
1 : 1



2 Aerial View 2
1 : 1

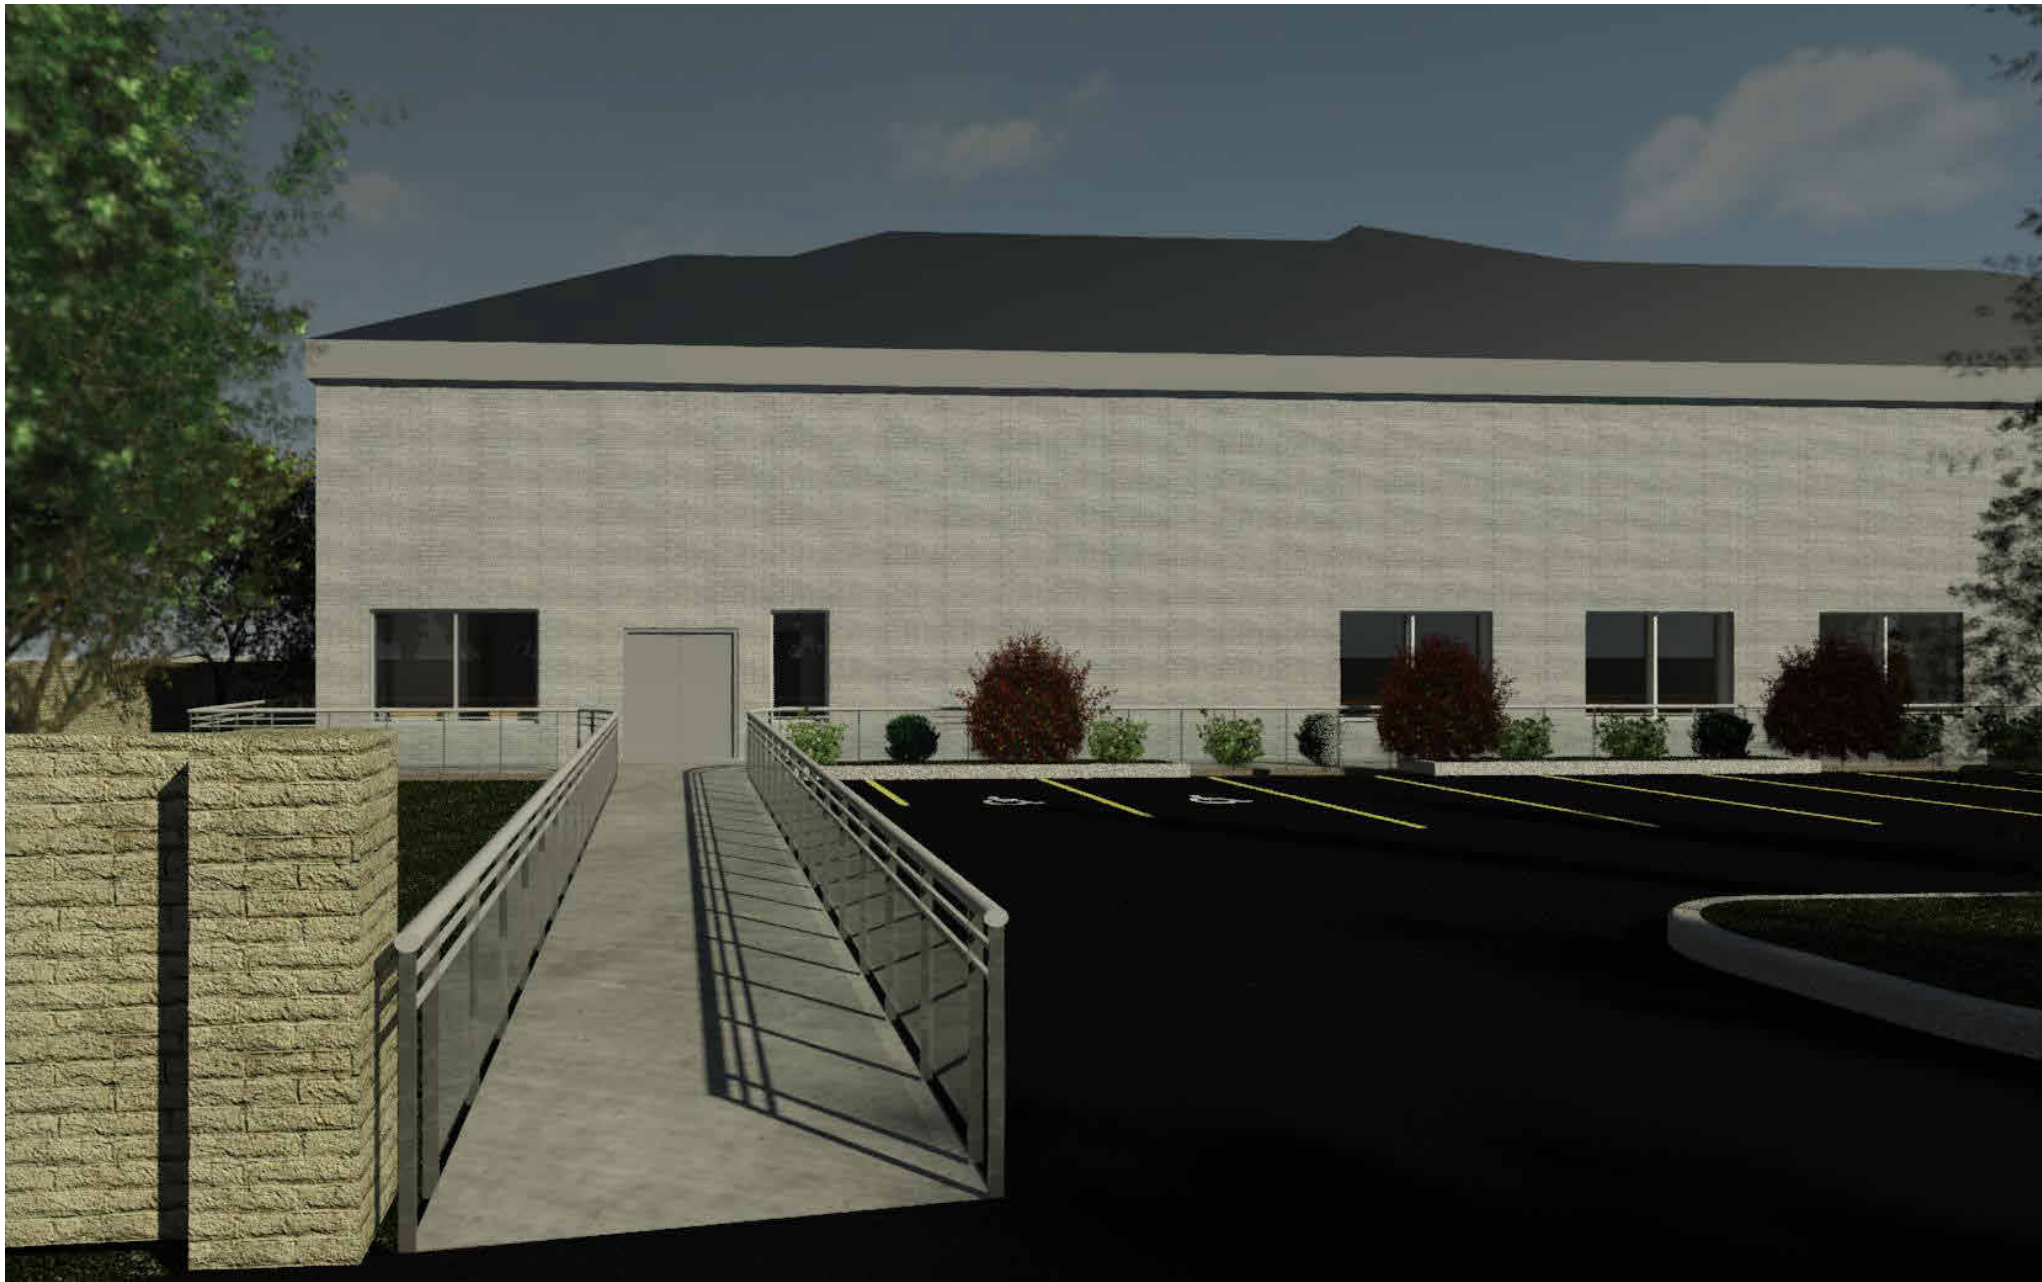

4 Front Entrance View
1 : 1

Property Title Ysgol Yr Afan	Detail Visualisations	Property — Originator — (zone) Functional Breakdown — (Level) Spatial Breakdown — (Type) Form — Discipline — Number — Description — Status — Revision	scale 1 : 1	drawn S. Joseph	 Prifysgol Cymru Y Drindod Dewi Sant University of Wales Trinity Saint David	(S0) UNCONTROLLED Not to be used as a reference document Check Status Before Quoting	Rev/Date/By Revision
		5010 — UWTSO — XX — — — A — 0006 — Visualisations — S0 —	date 04/26/24	checked Prifysgol Cymru Y Drindod Dewi Sant University of Wales Trinity Saint David			
		File Path: C:\Users\shalo\Downloads\OneDrive_2024-04-26\Gifted Hands Project 2024\5010_UWTSO_WIP ARCH.rvt		Checker SA1 Campus King's Road Swansea SA1 8HO			