

Project Name: ACBA4018 – BIM Modelling
and Communication

UPRN Code: Project Number

Originator Code: 2304834


Role Code: Designer

Drawn By: Adam

Checked By: Dean

Date:

Project Status: Project Status

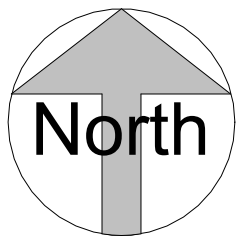

Rev	Description	Date

CODE	SUITABILITY DESCRIPTION
STATUS	PURPOSE OF ISSUE



**AUTODESK**
ACBA4018 – BIM
www.autodesk.com/revit

PROJECT
Modelling and Communication

TITLE


Existing site plan


CLIENT		
Adam Dean		
DRAWN BY Author	CHECKED BY Checker	DATE 01/23/07
SCALE (@ A1)		PROJECT NUMBER Project Number
DRAWING NUMBER A107		REV

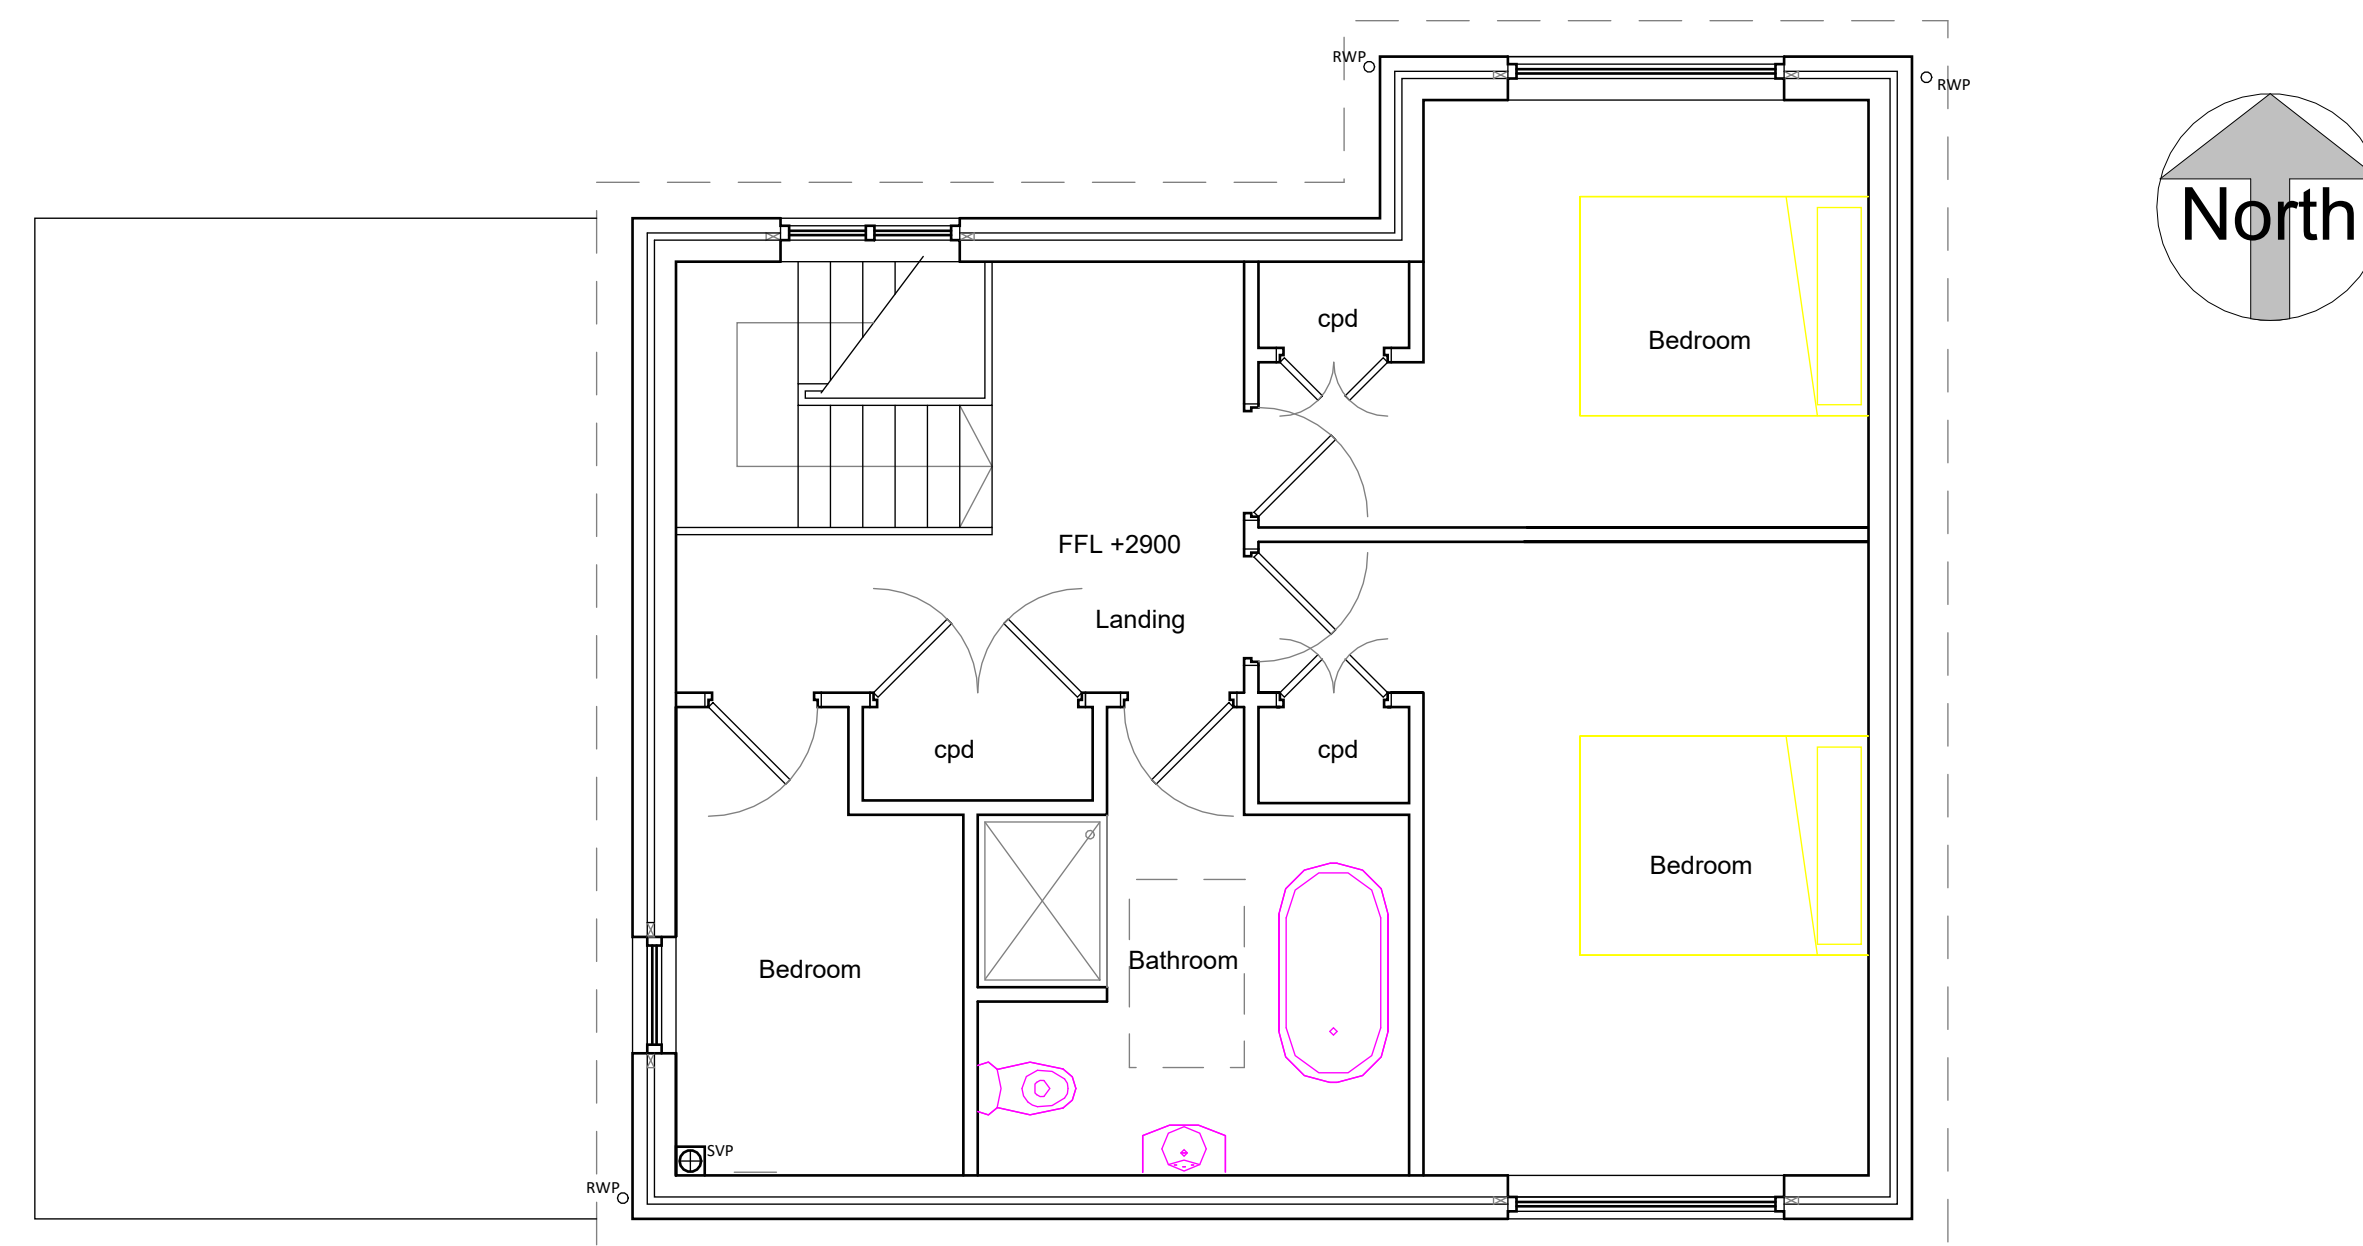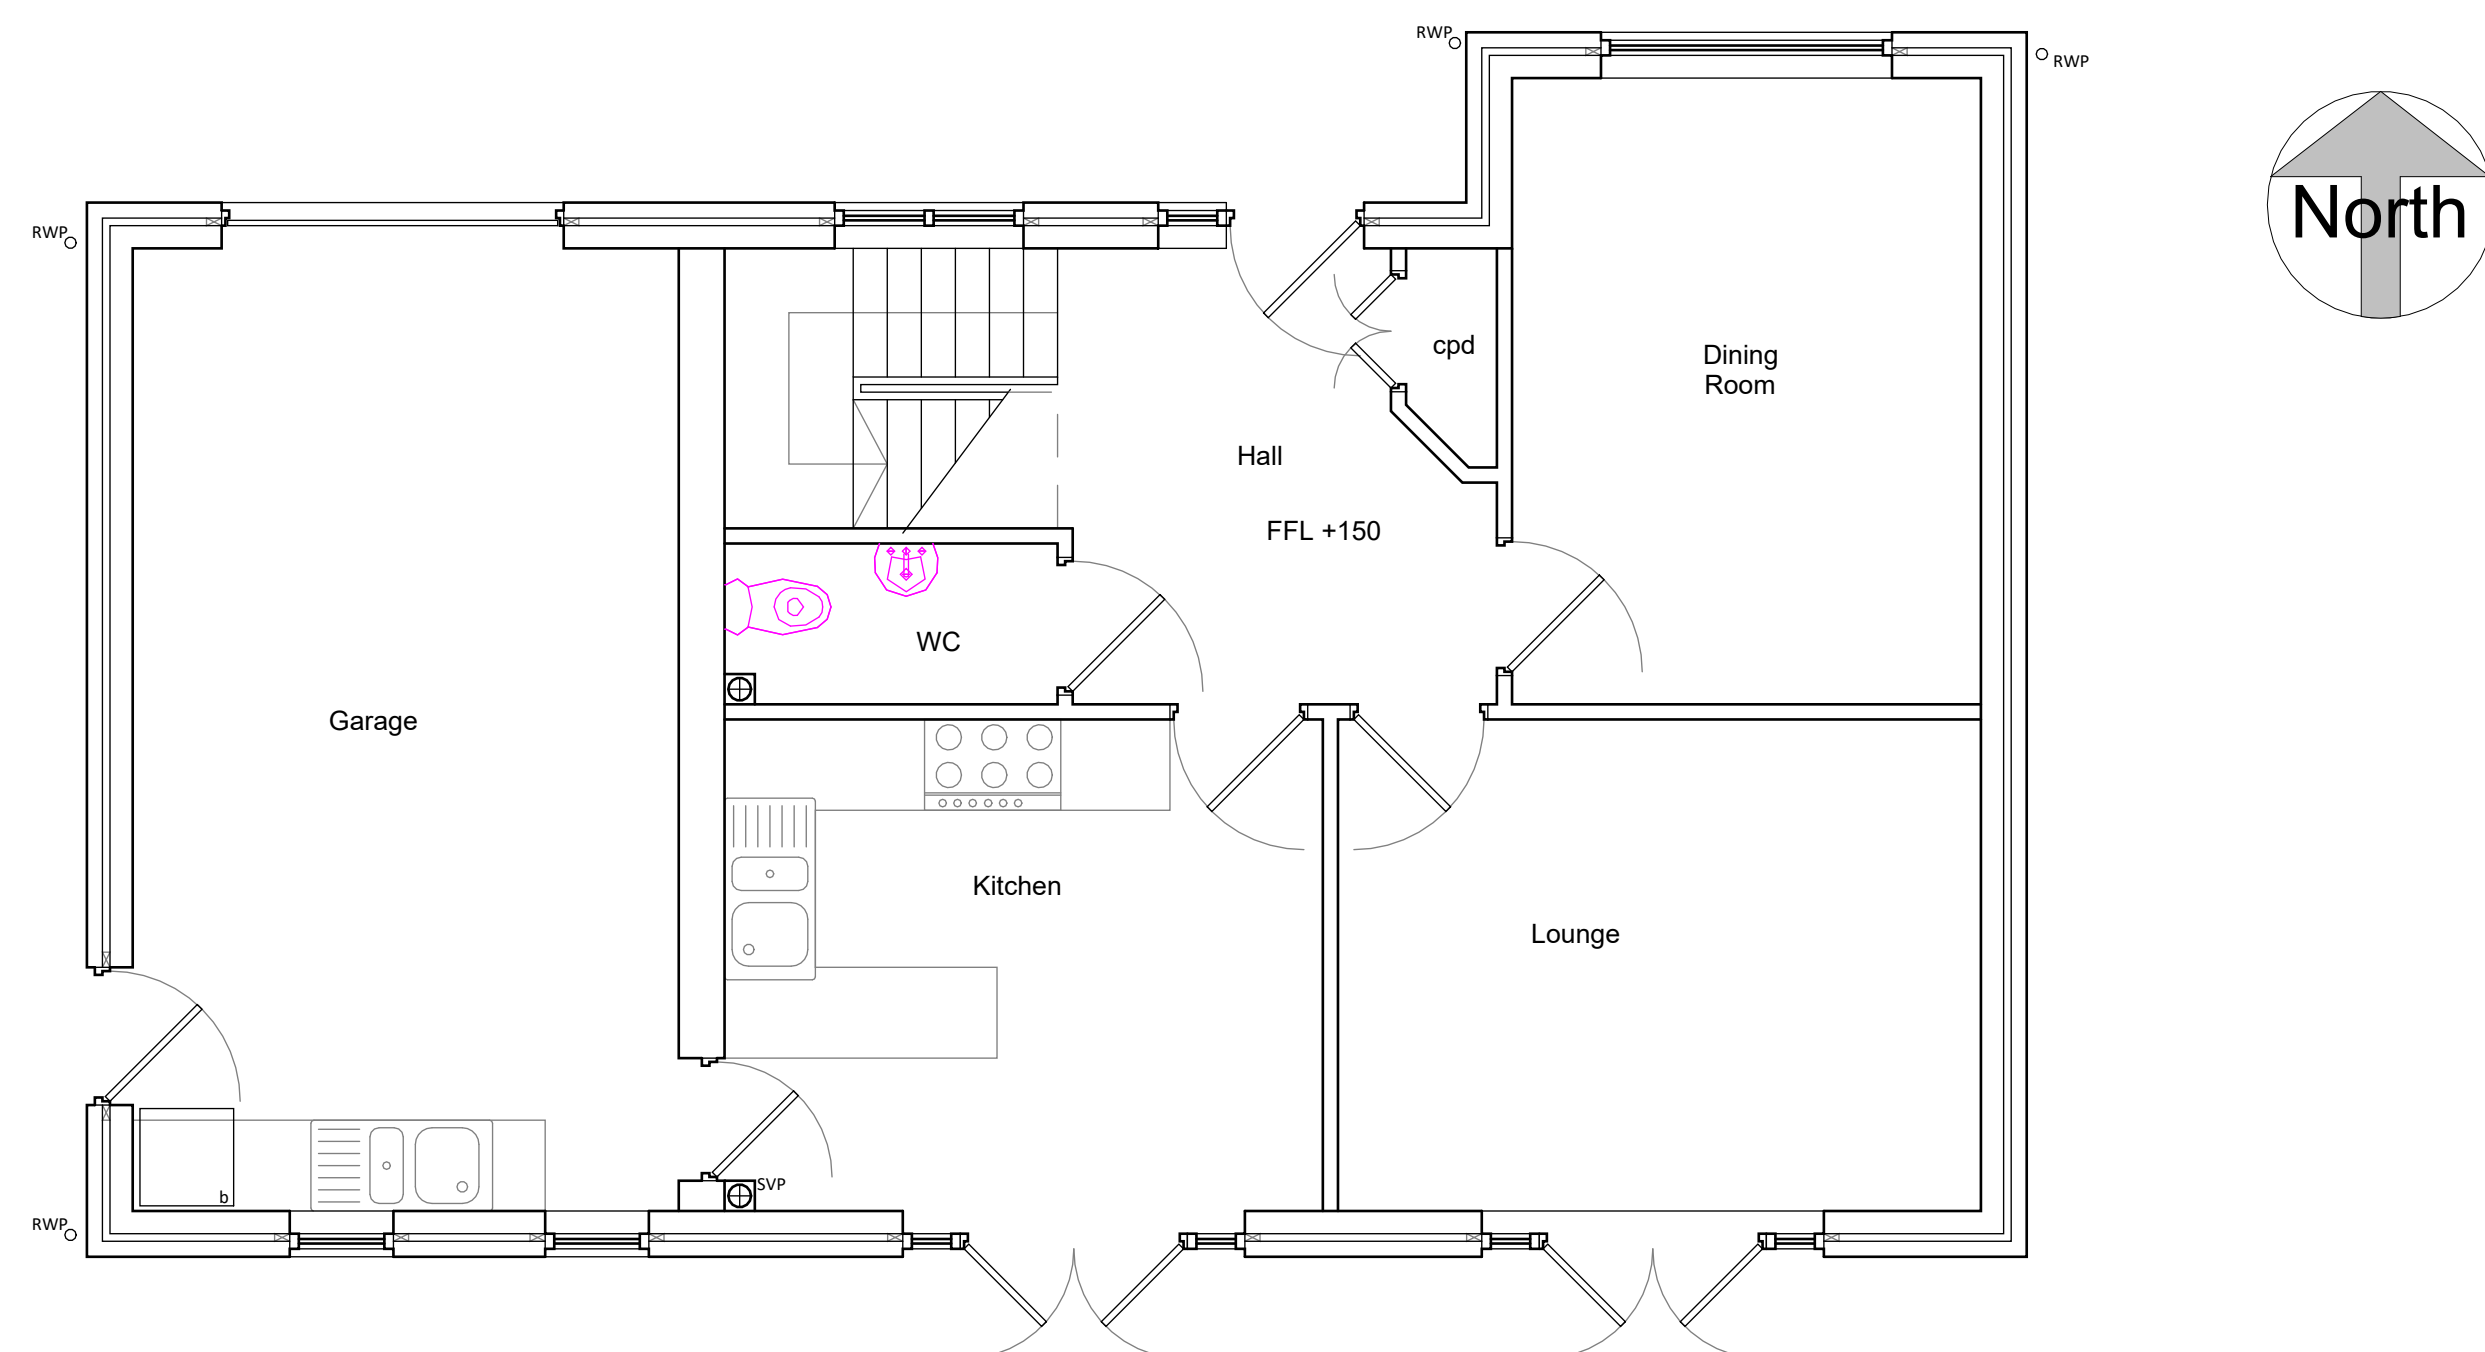
[illegible]


CODE	SUITABILITY DESCRIPTION
STATUS	PURPOSE OF ISSUE


 AUTODESK www.autodesk.com/revit			
ACAA4018 - BIM			
PROJECT Modelling and Communication			
TITLE Existing Floor Plans			
CLIENT Adam Dean			
DRAWN BY Author		CHECKED BY Checker	
SCALE (@ A1)		DATE 01/23/07	
		PROJECT NUMBER Project Number	
DRAWING NUMBER A108			REV

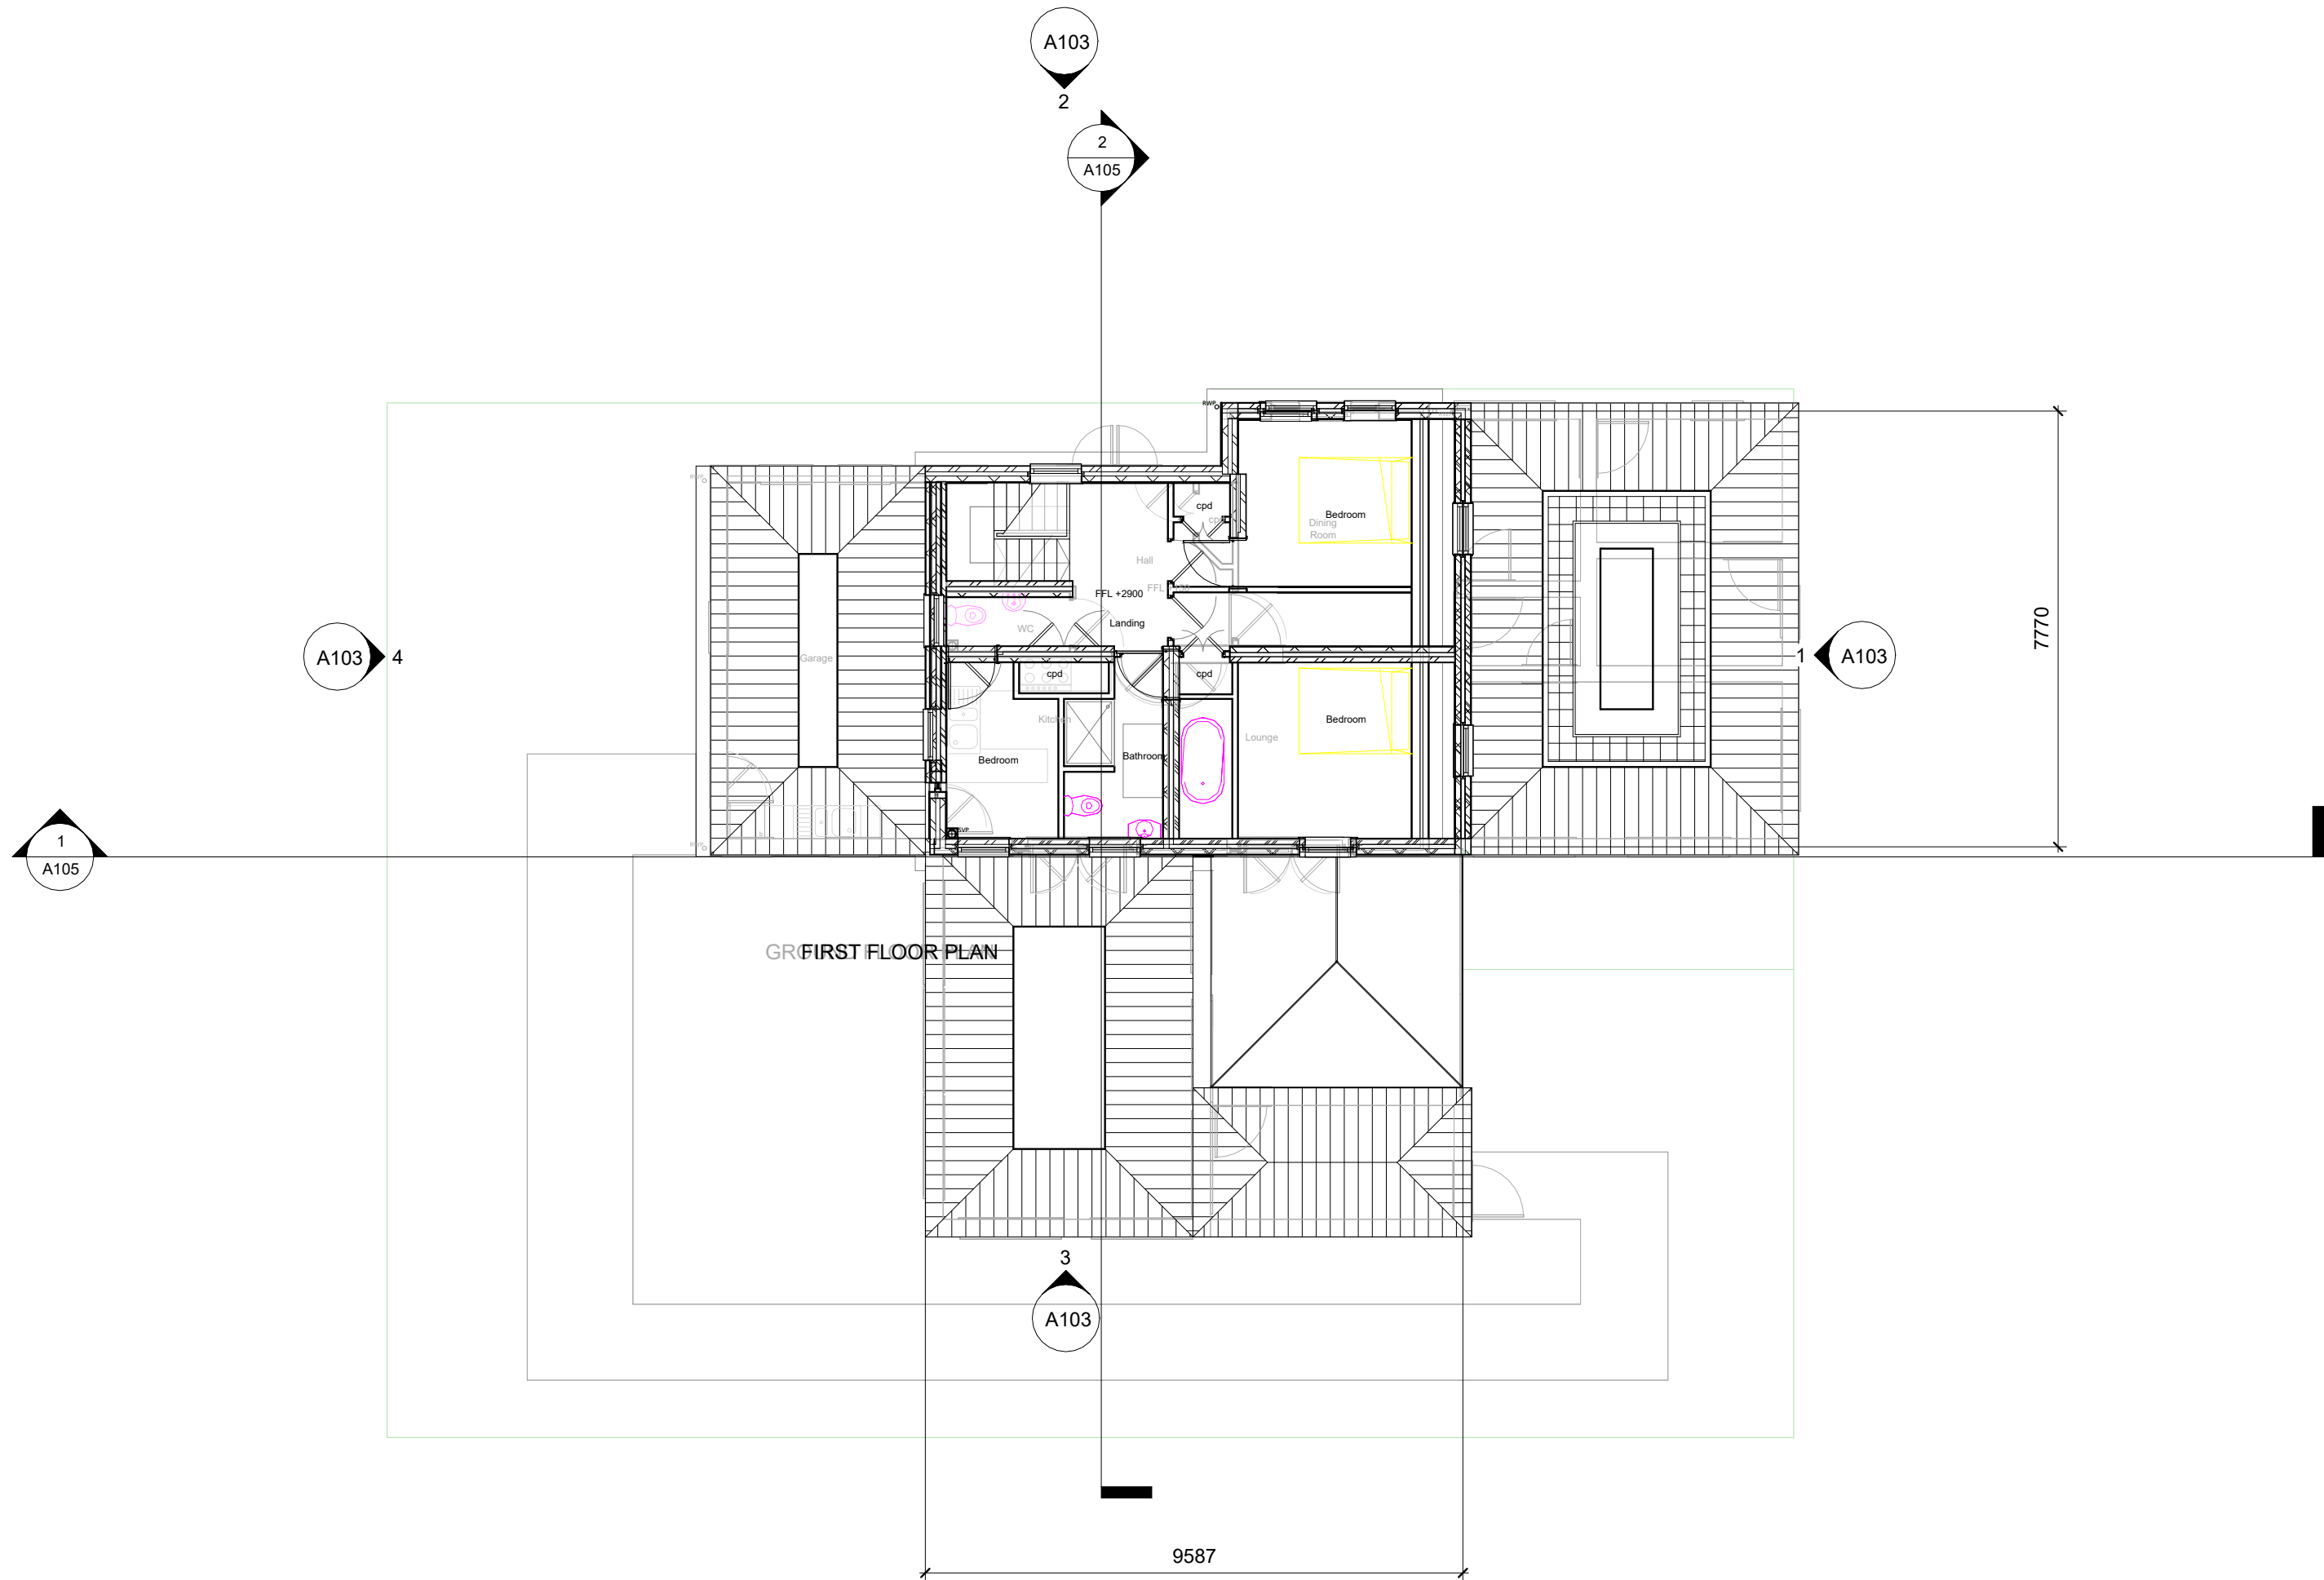



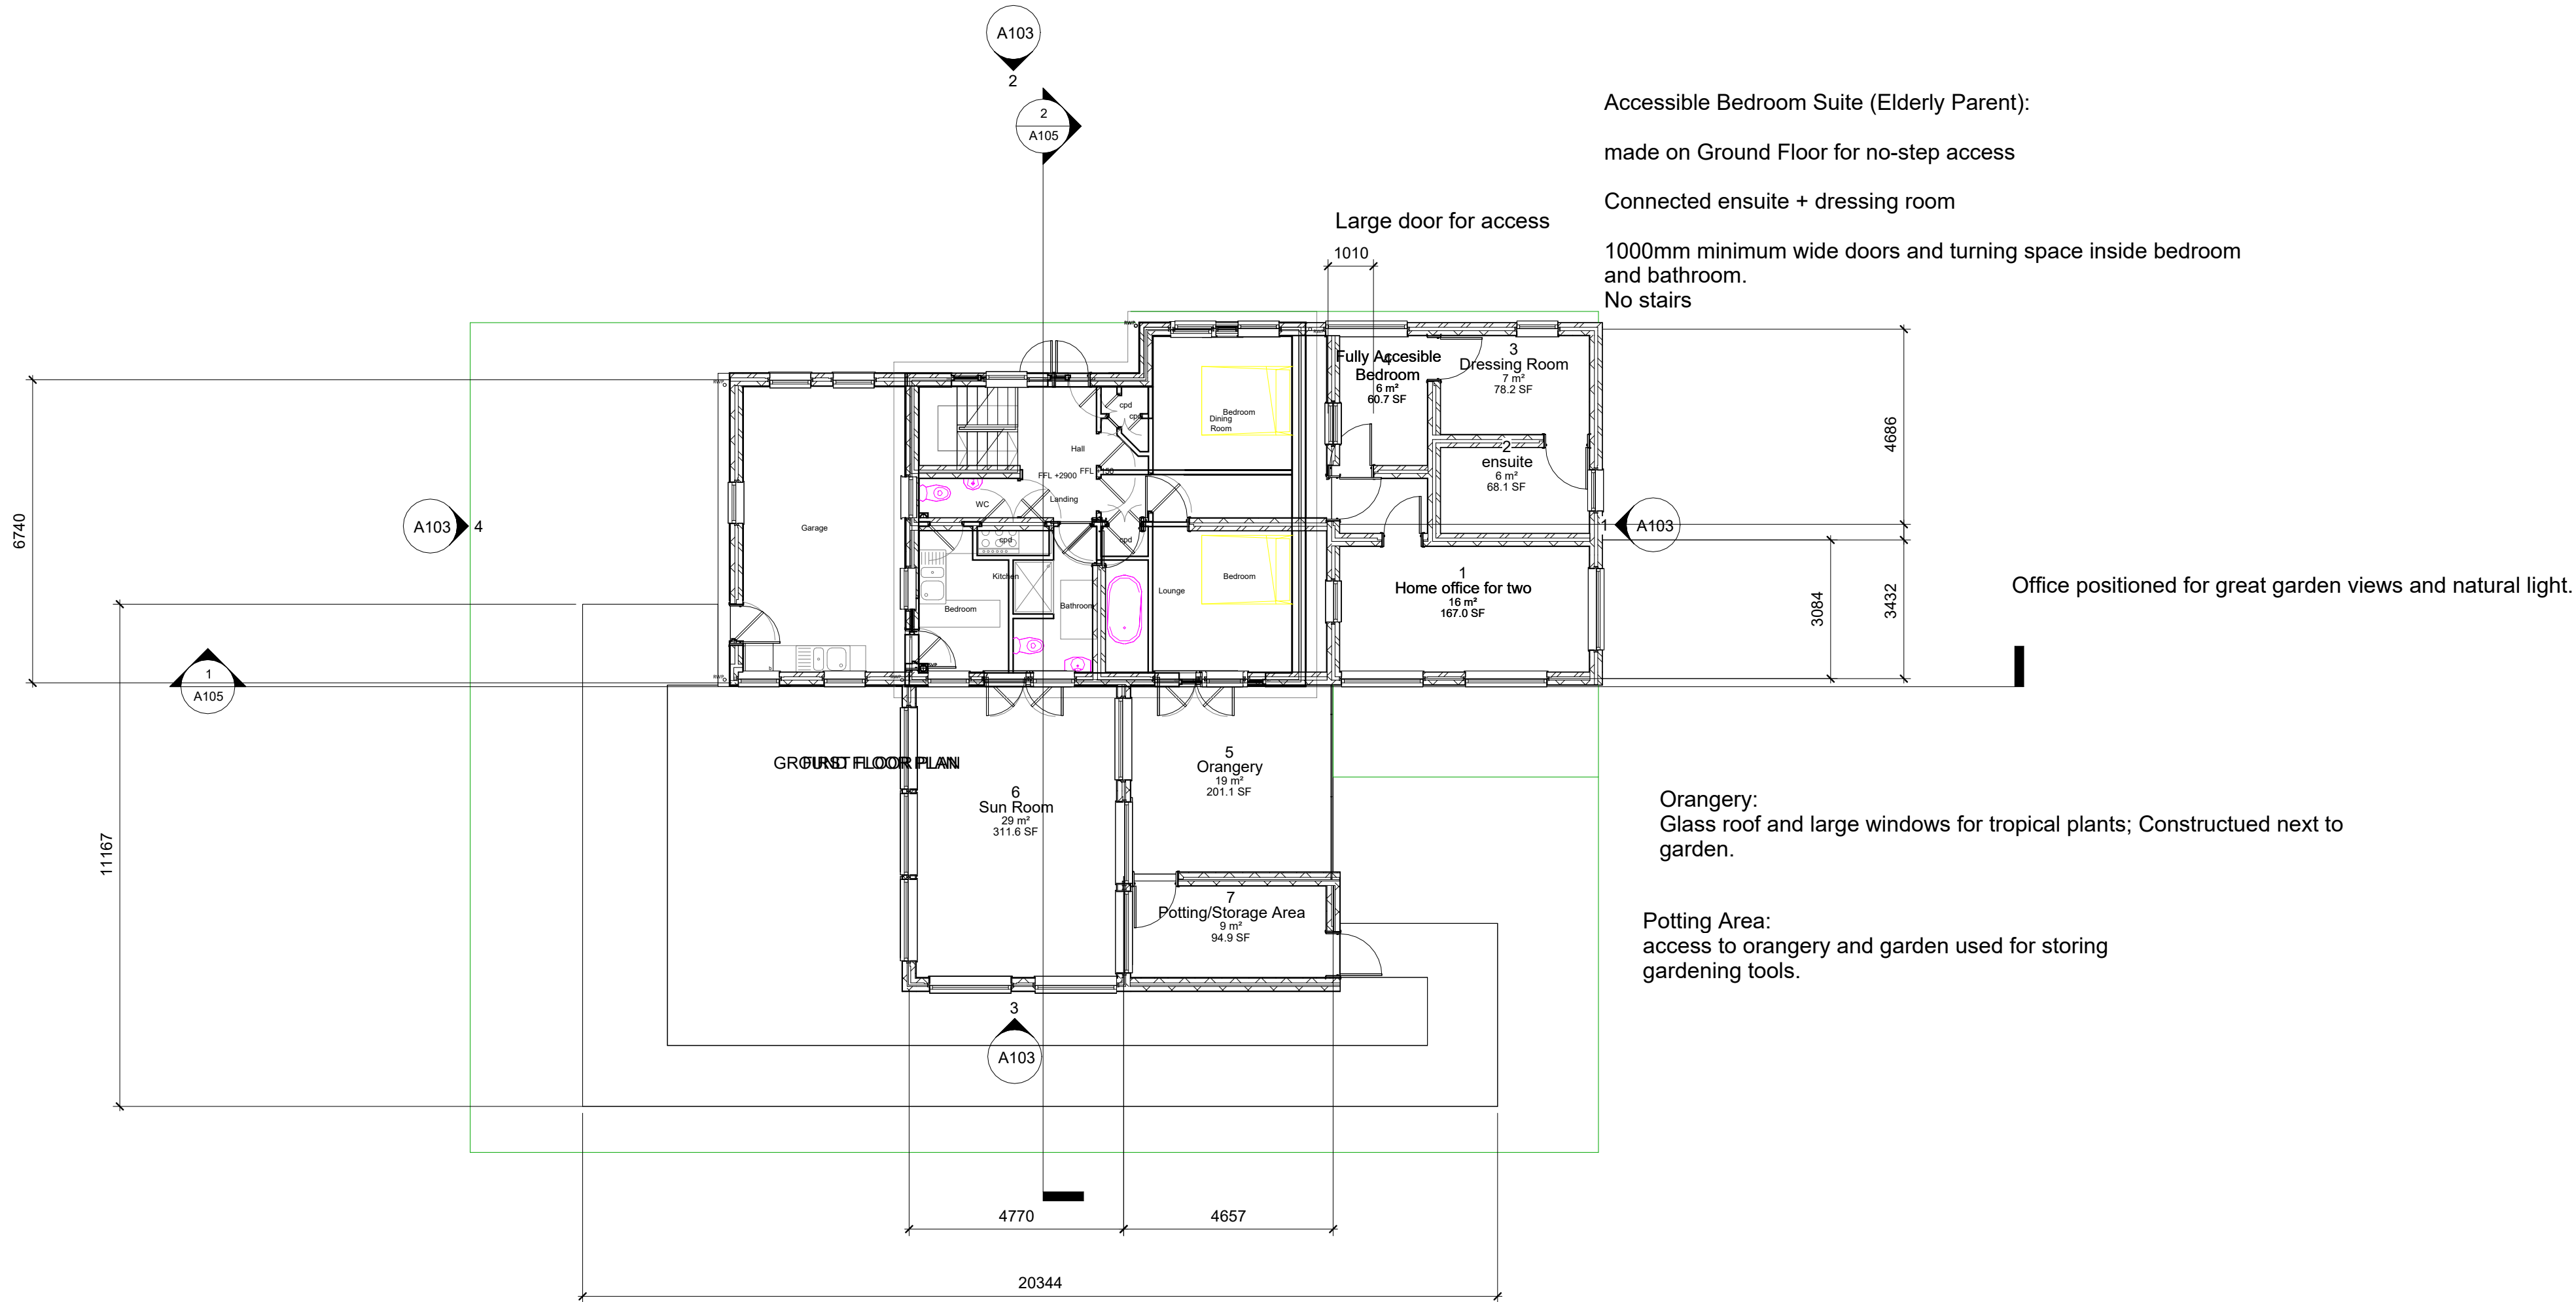



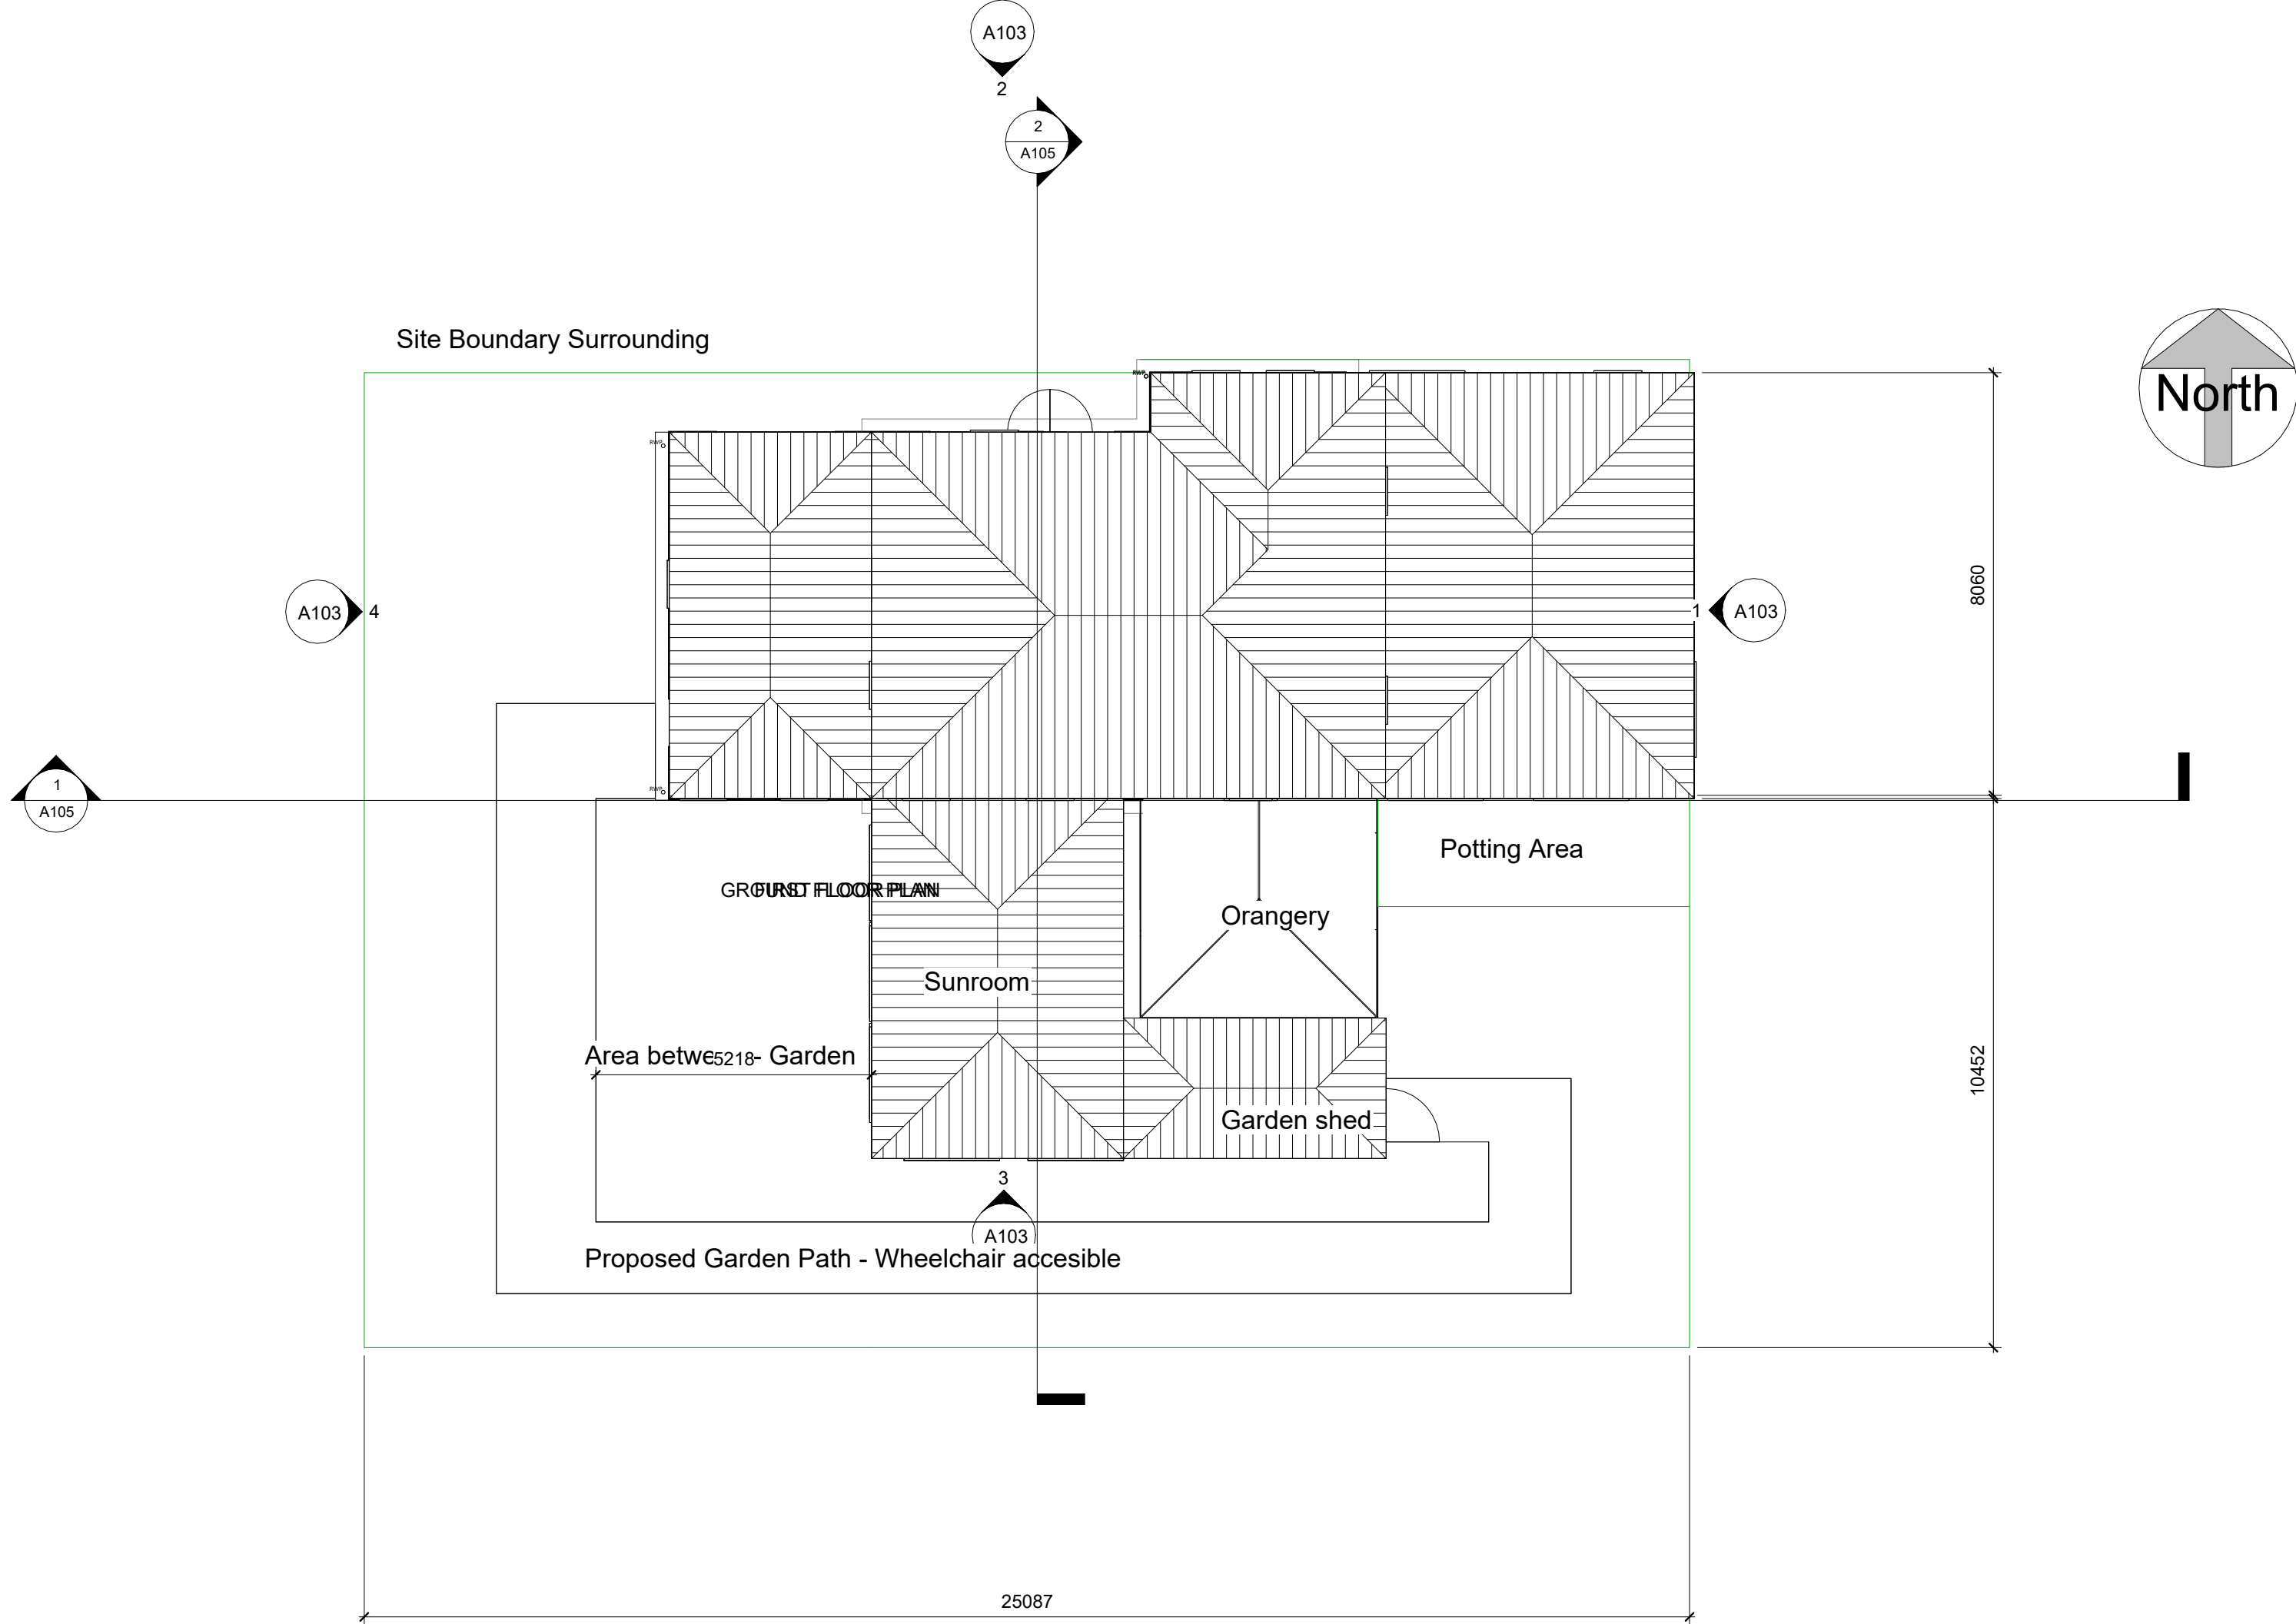


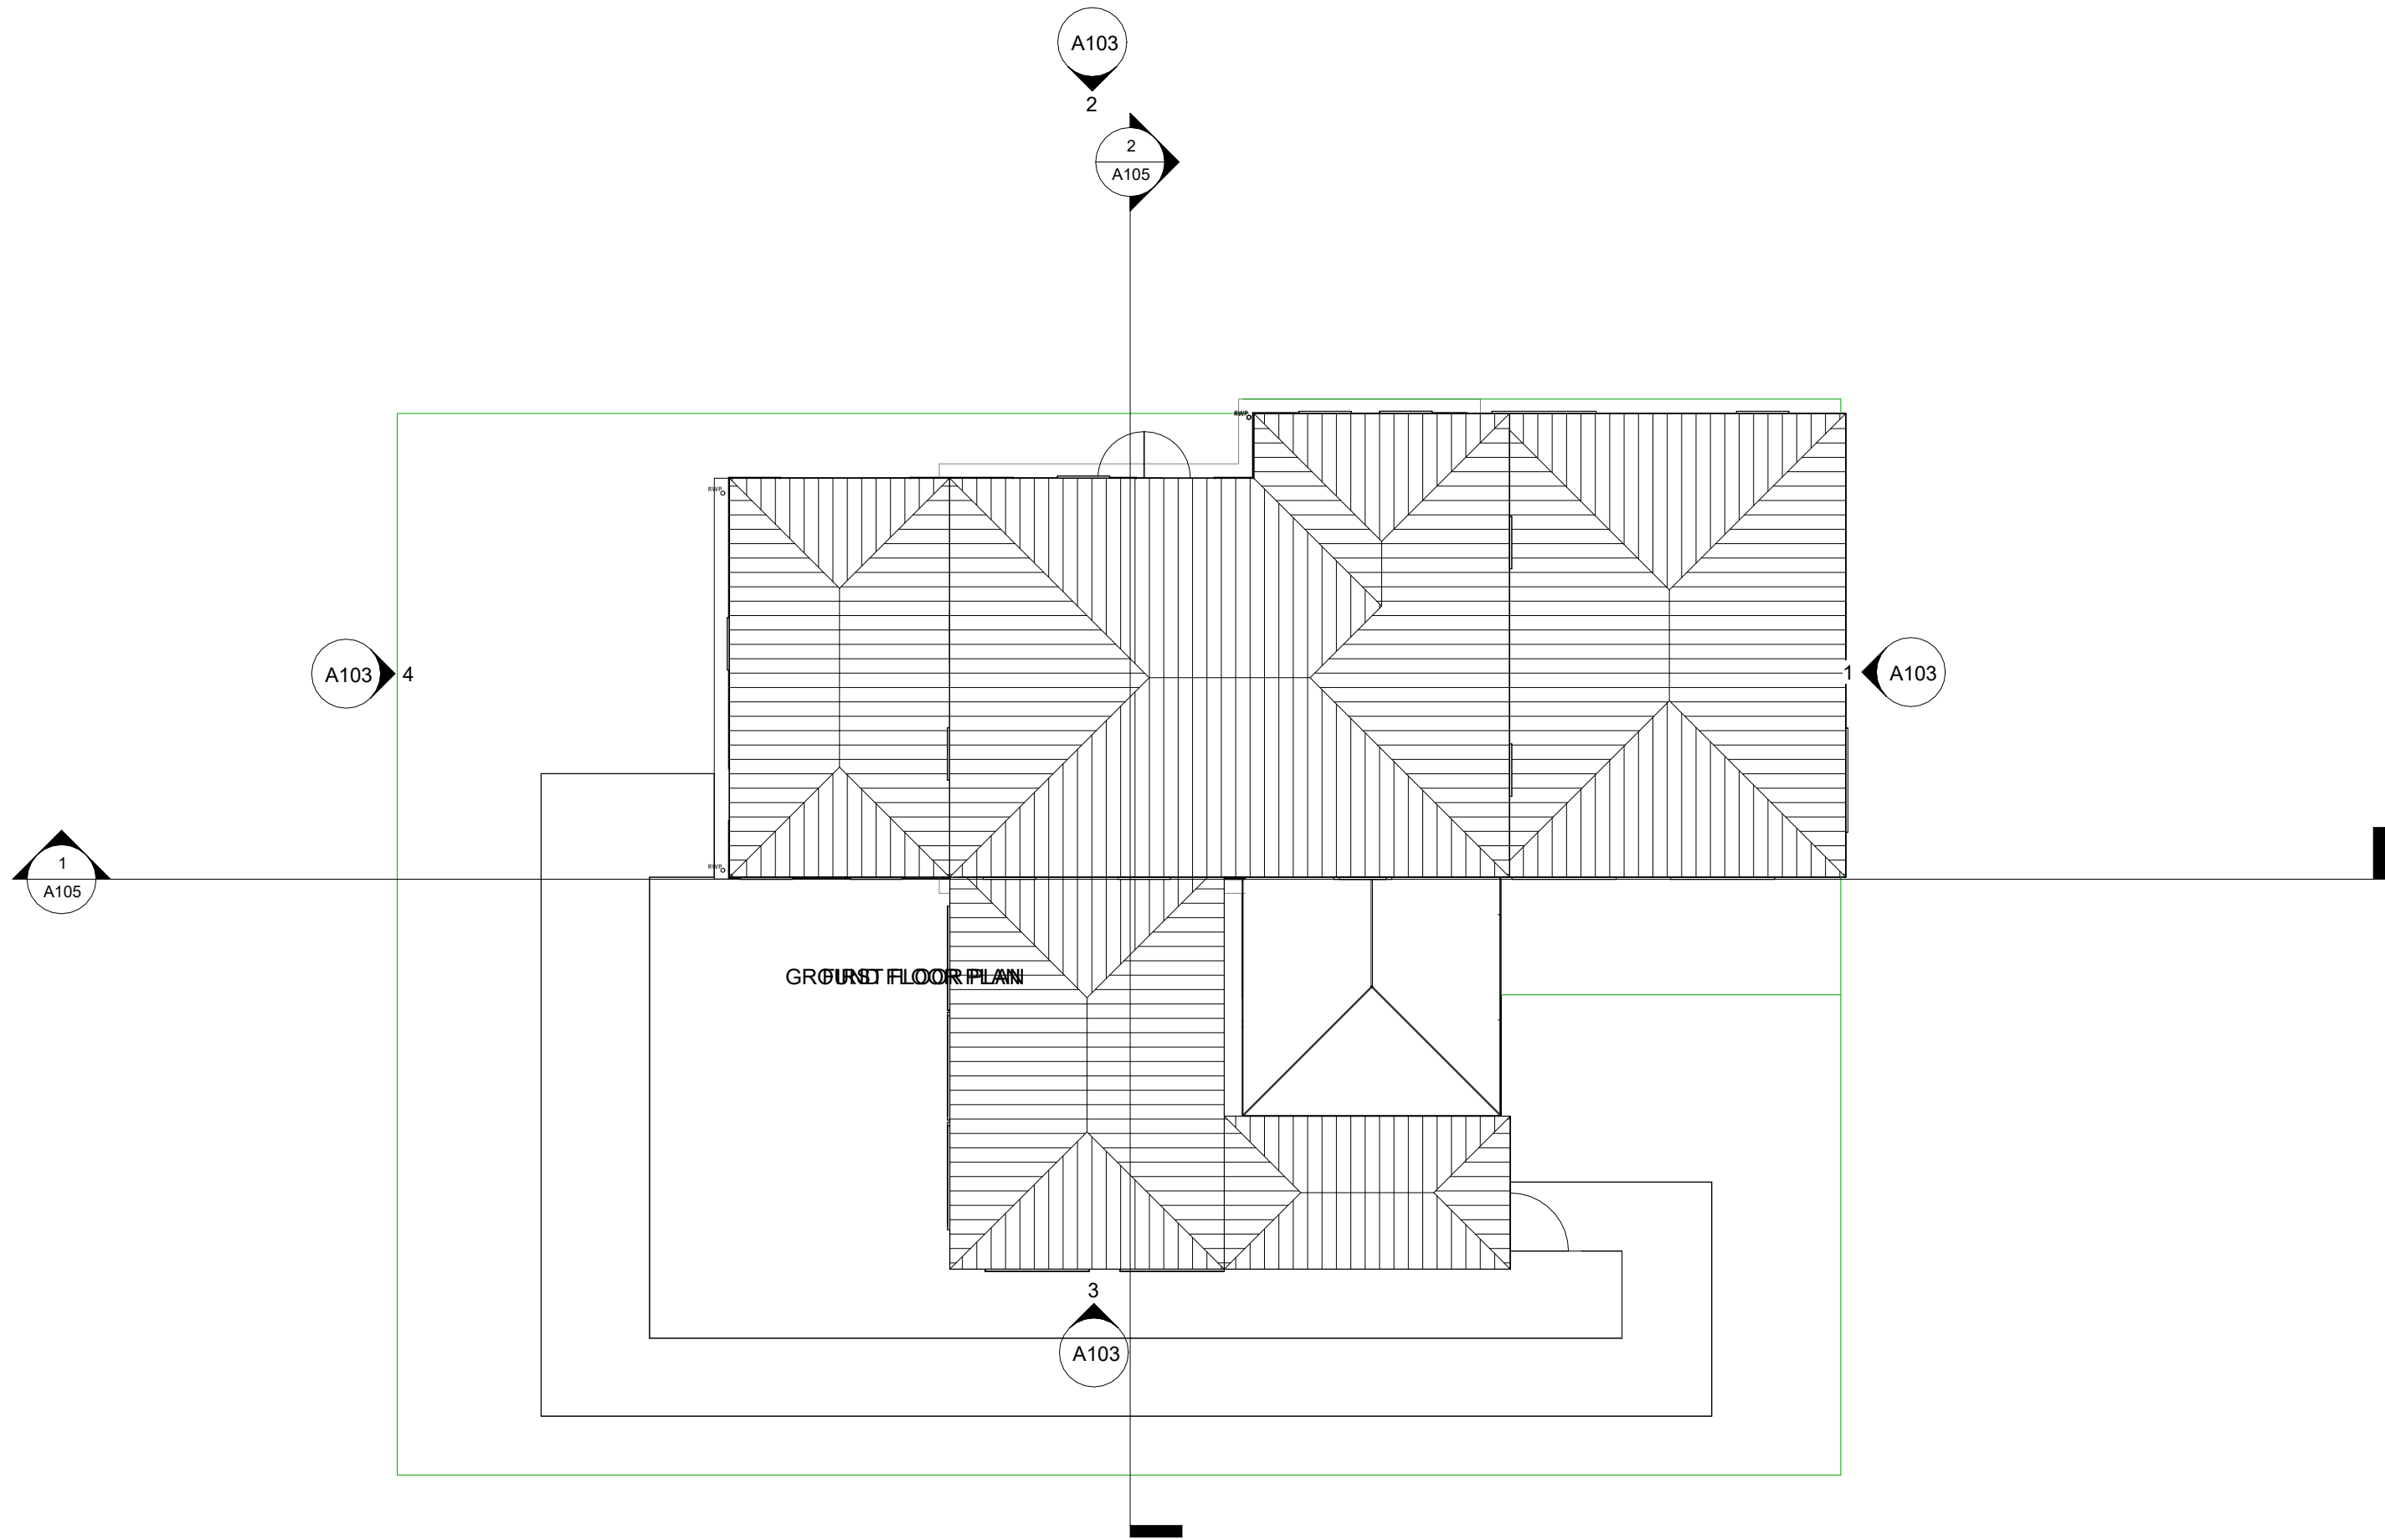


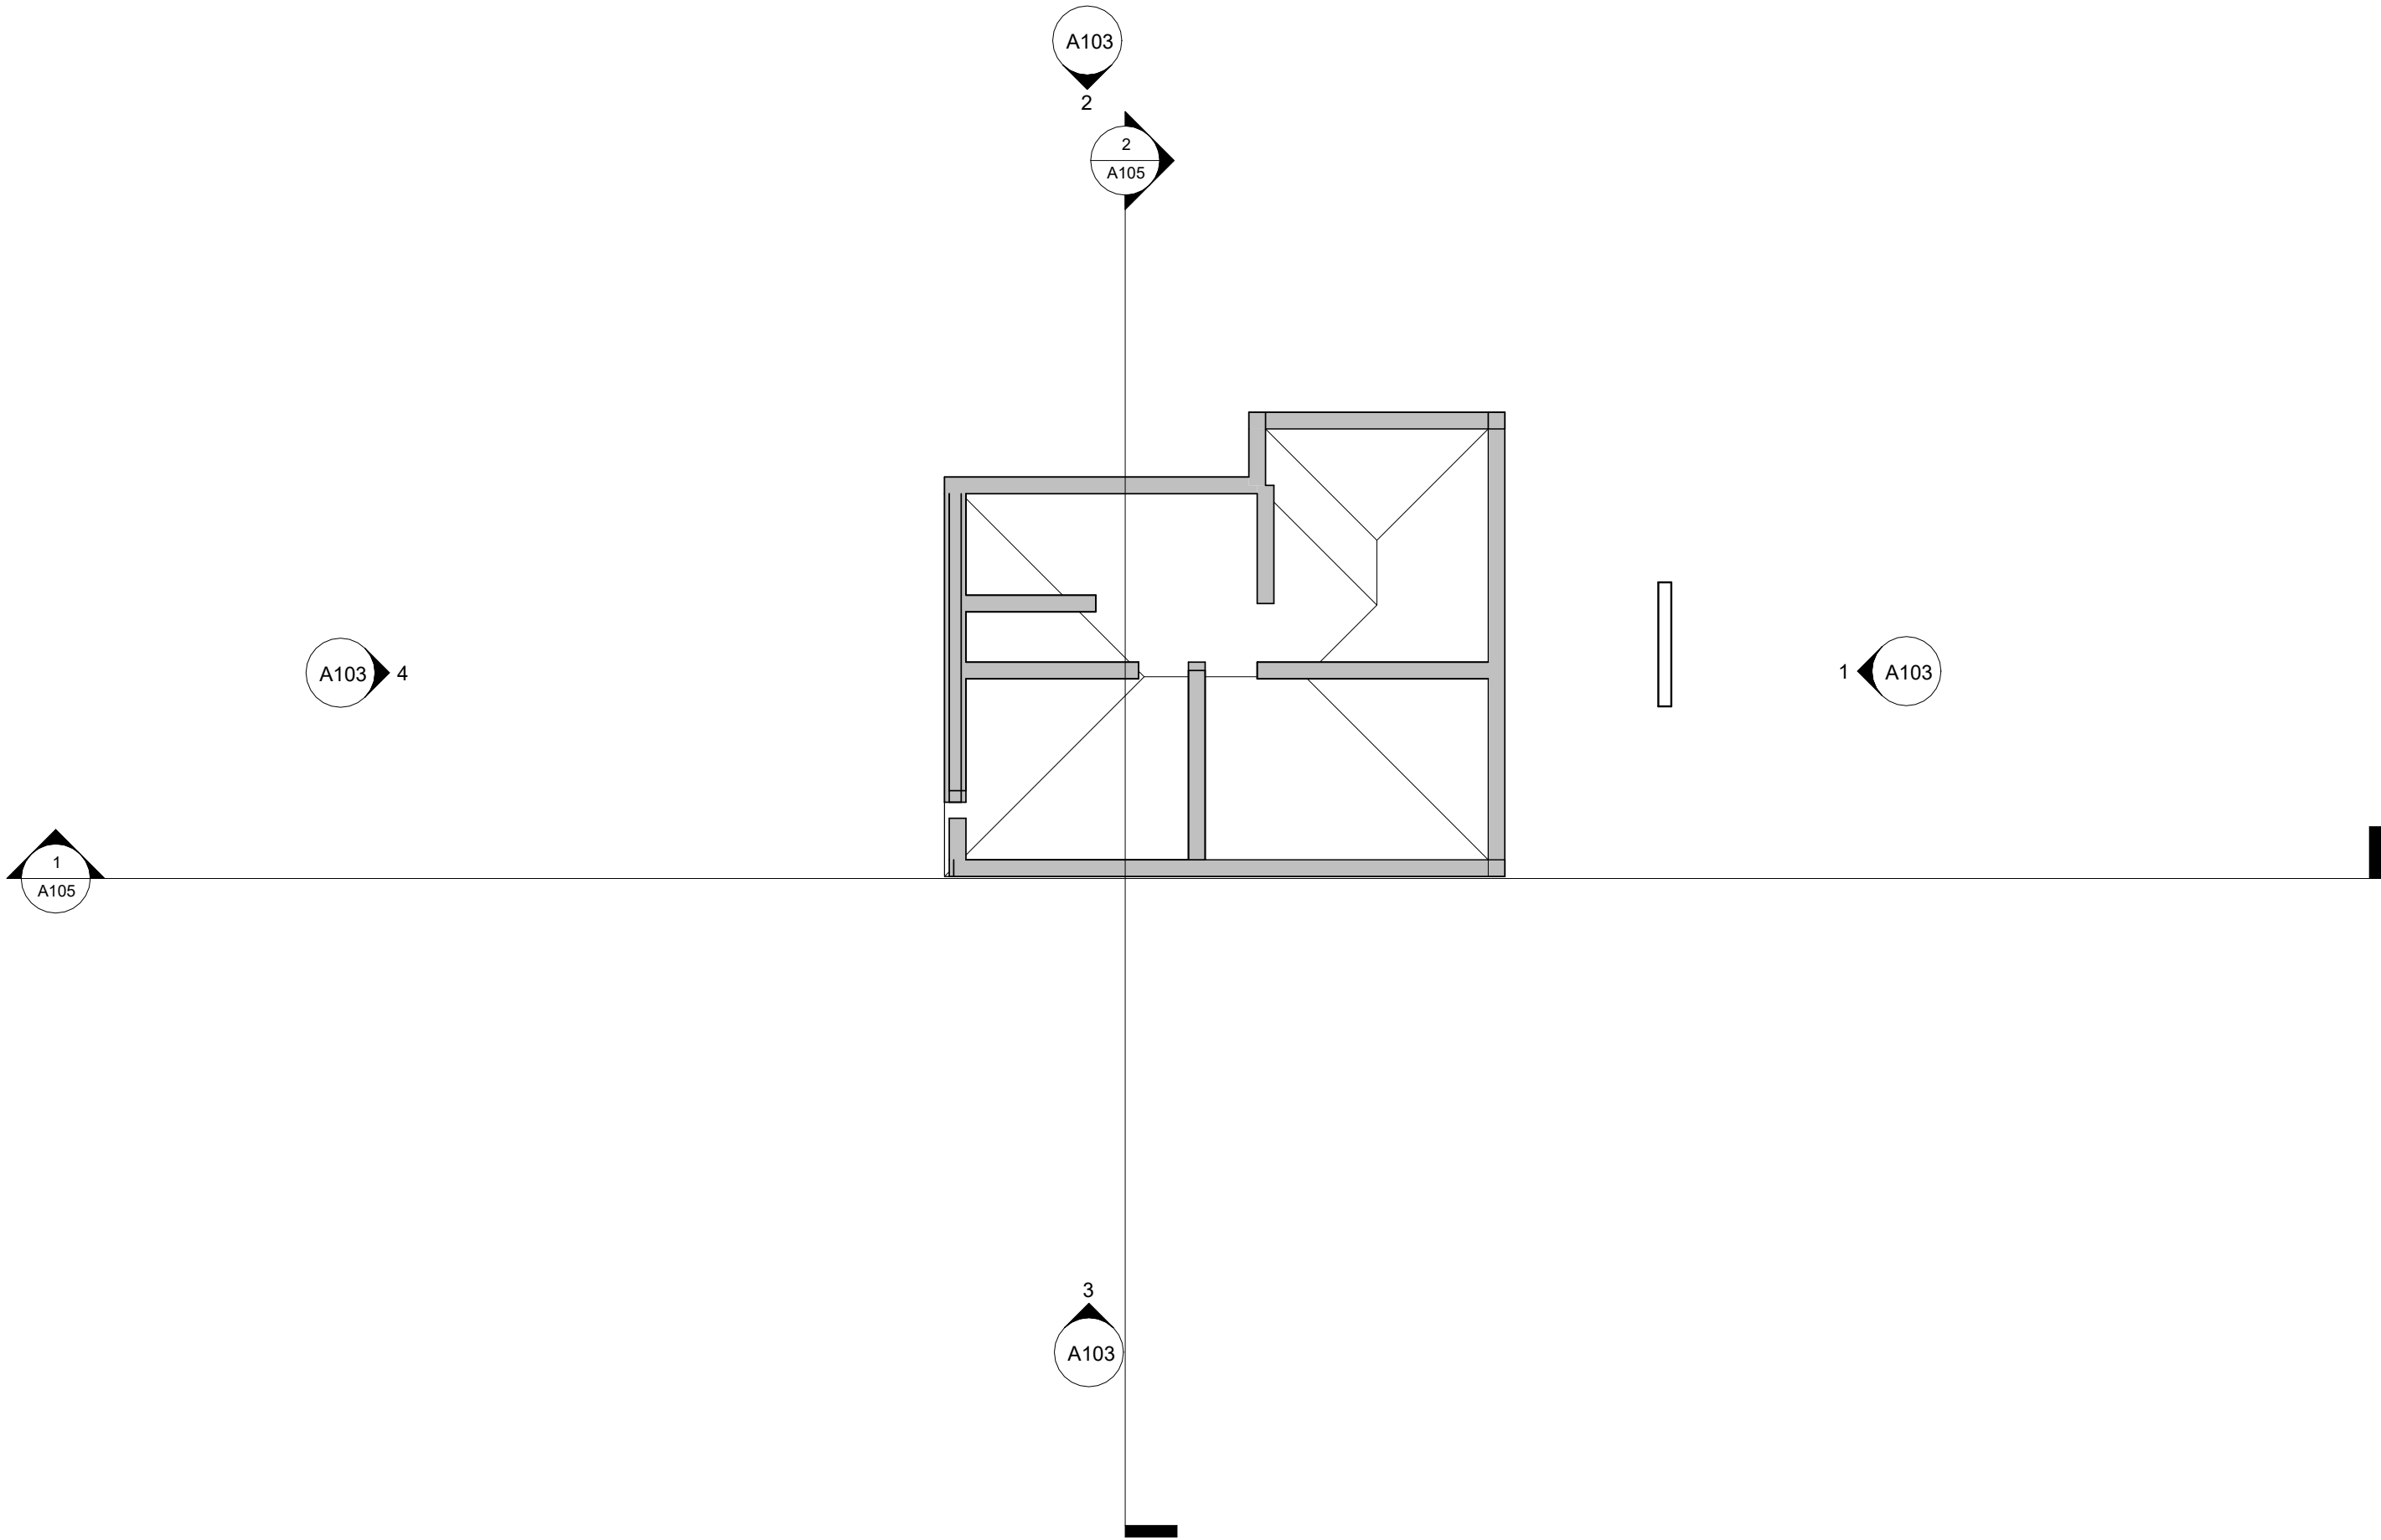

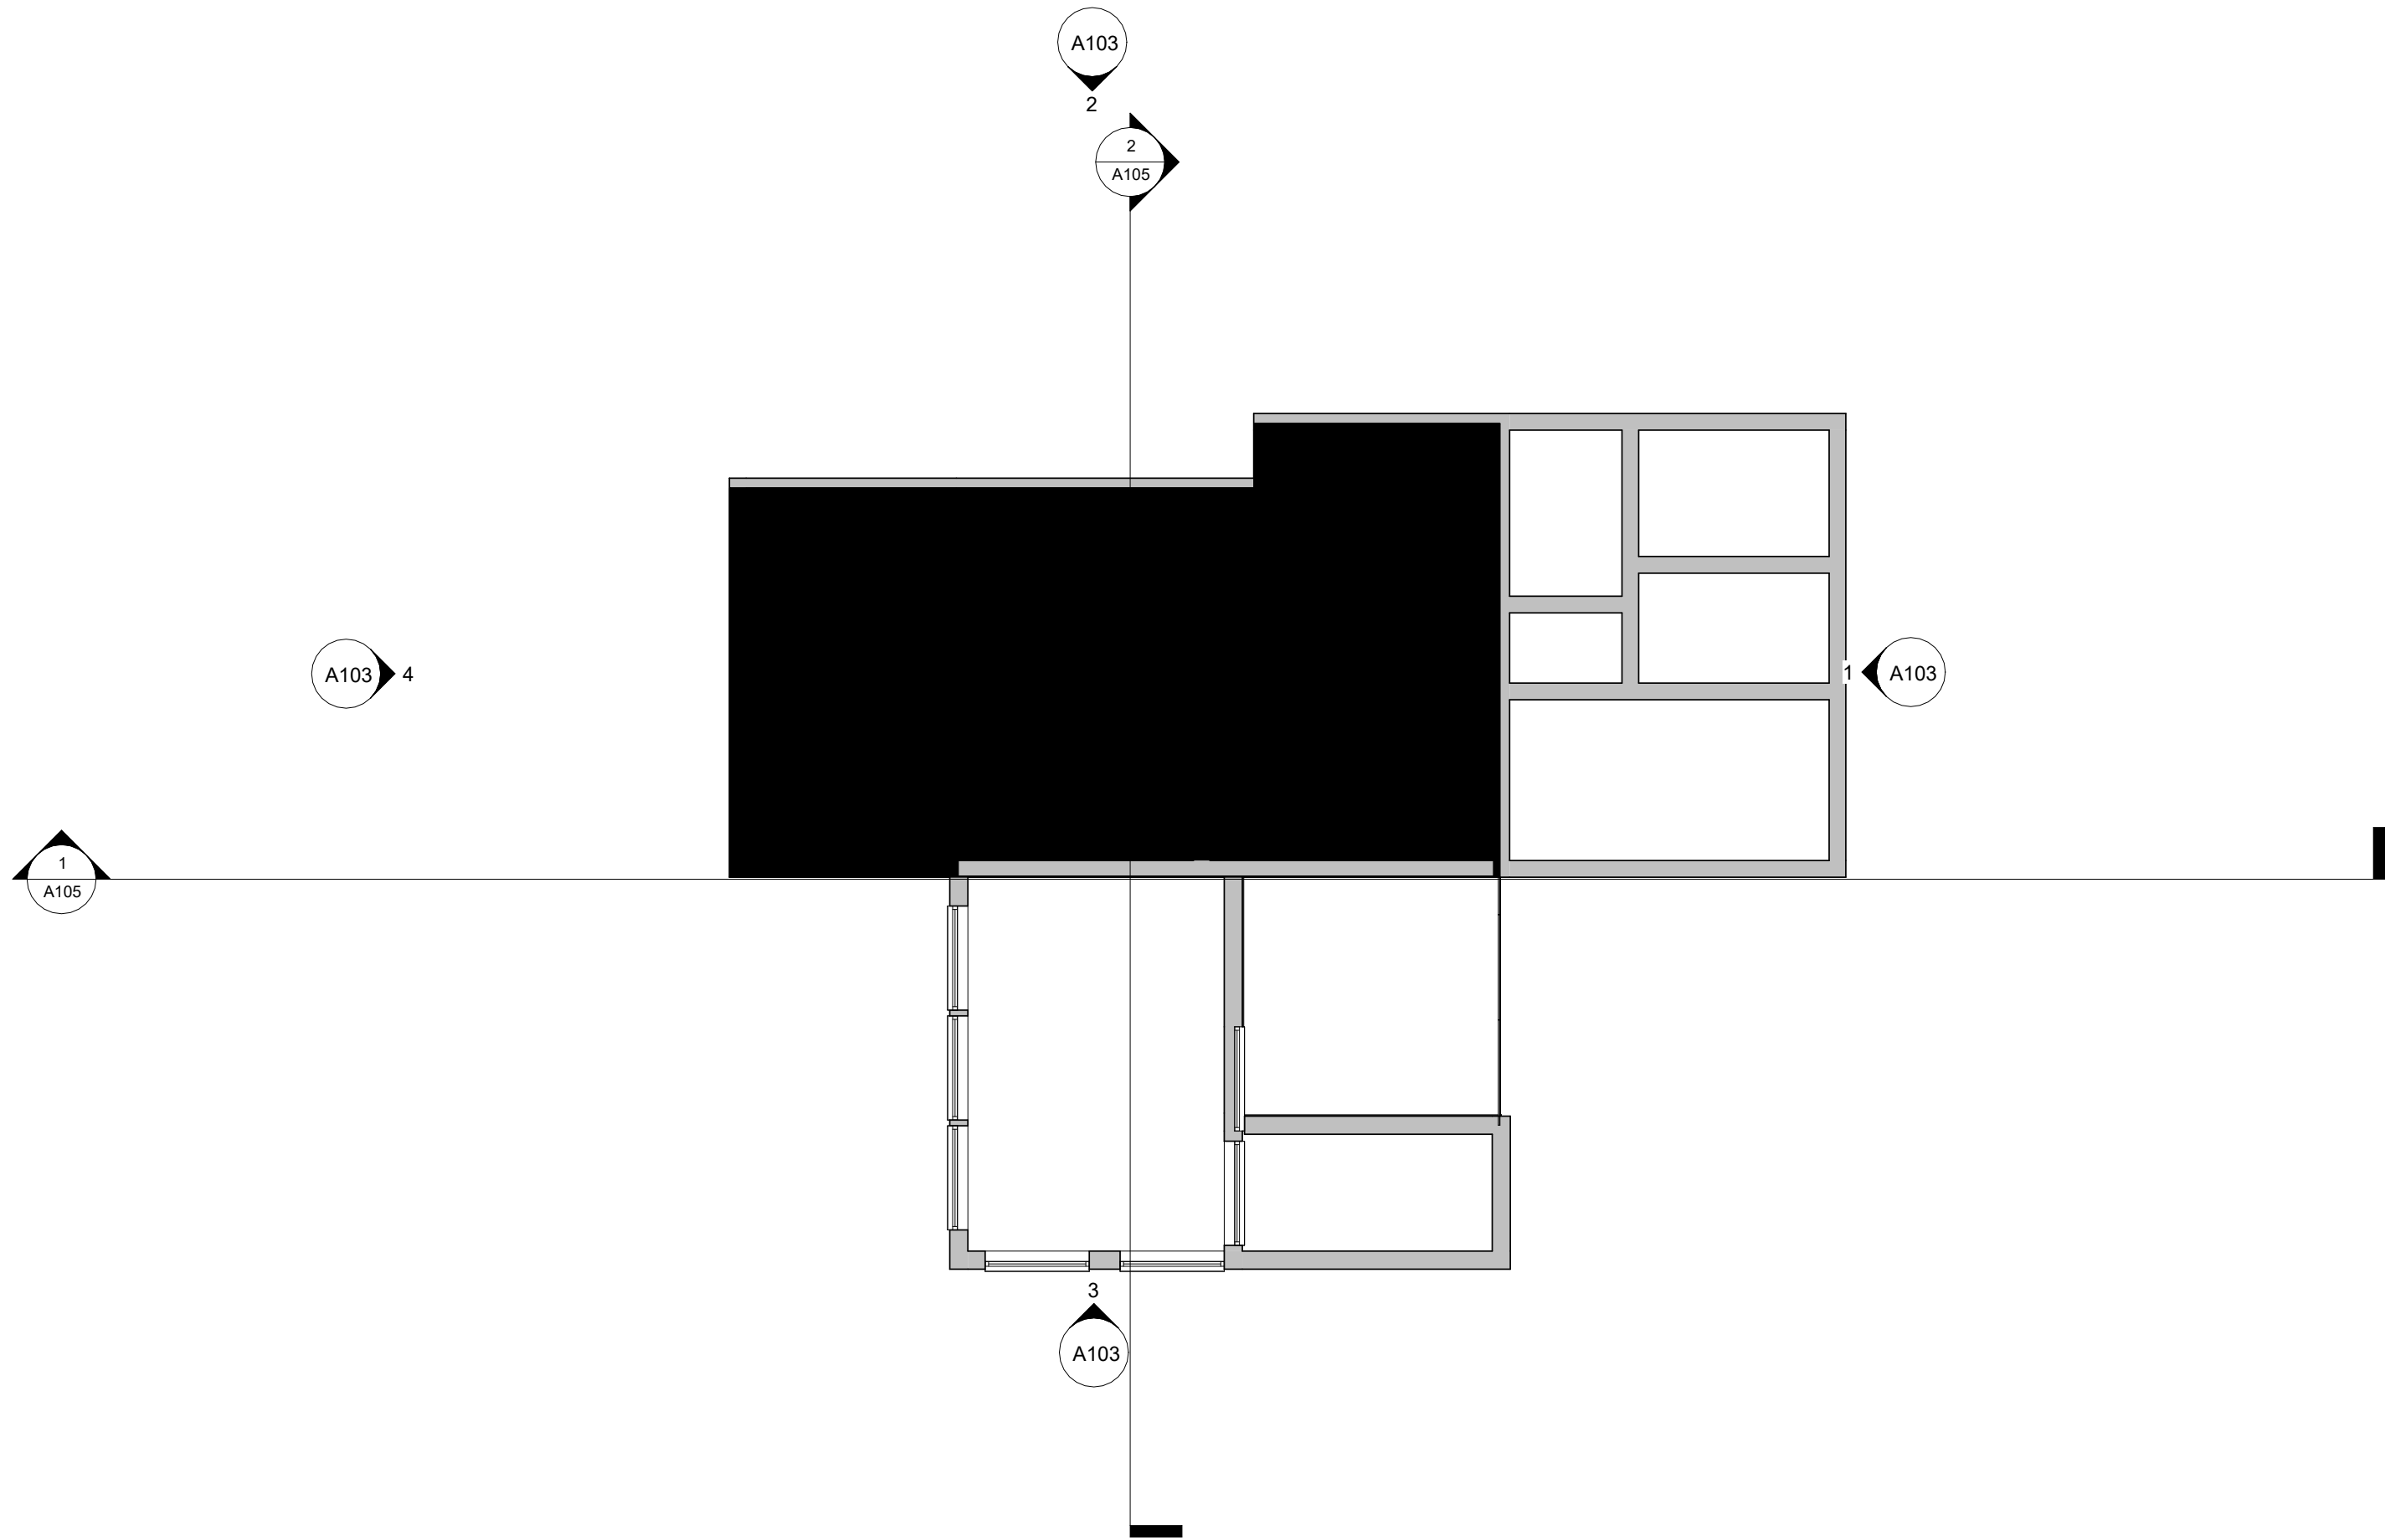

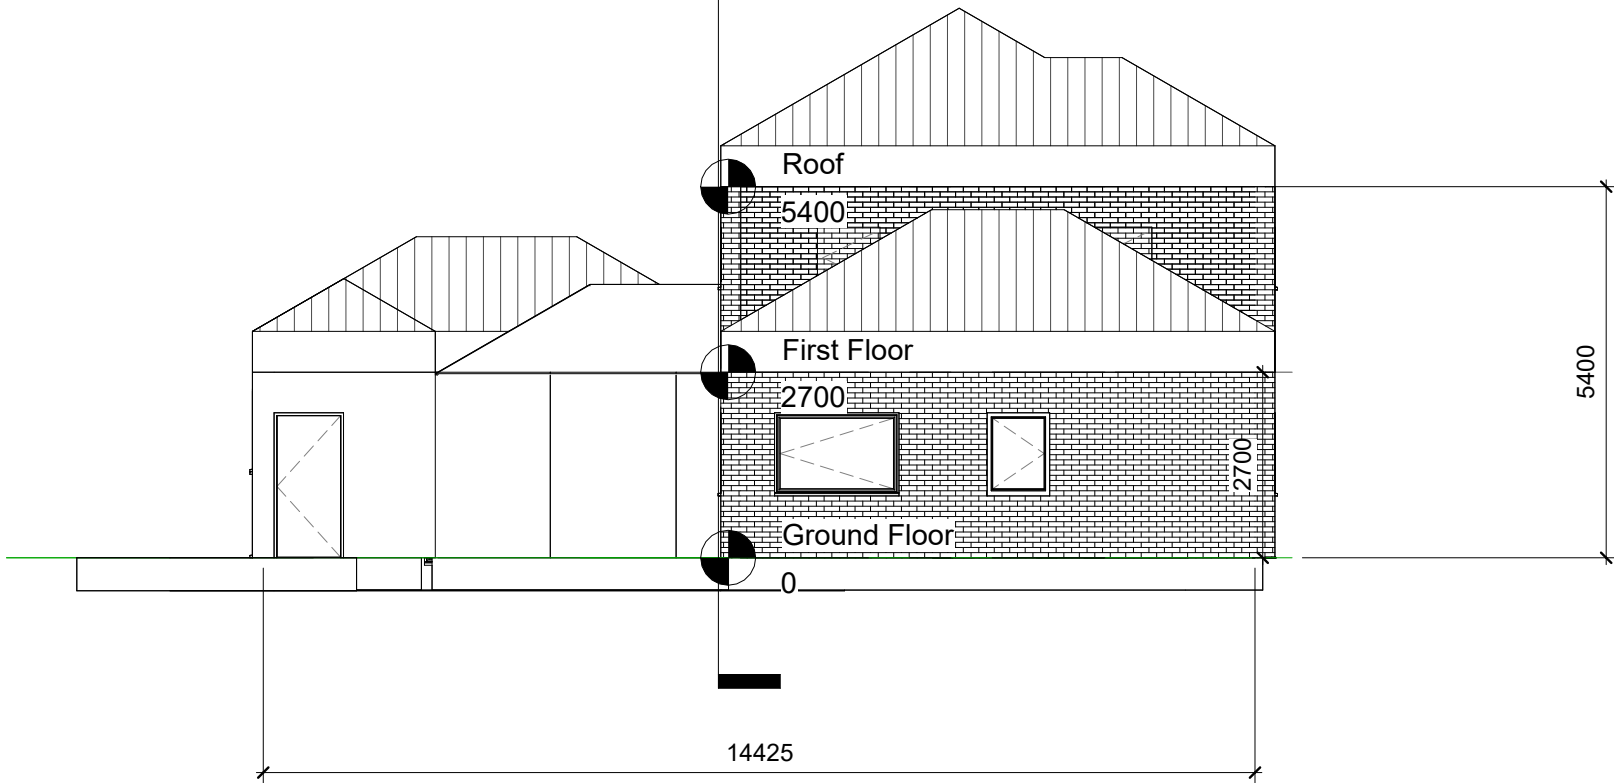 

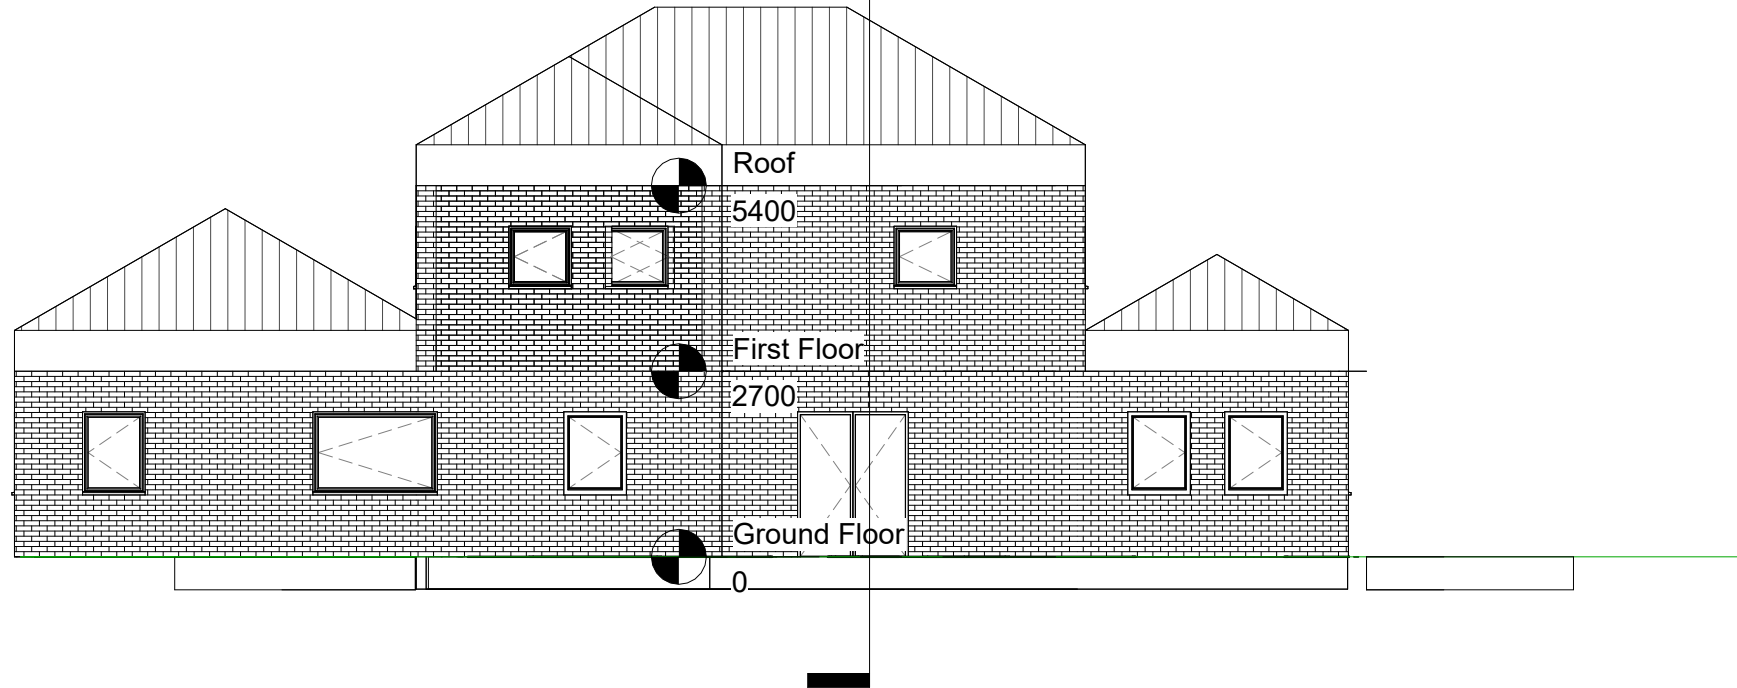 

 


Roof
5400


First Floor

2700

Ground Floor

0

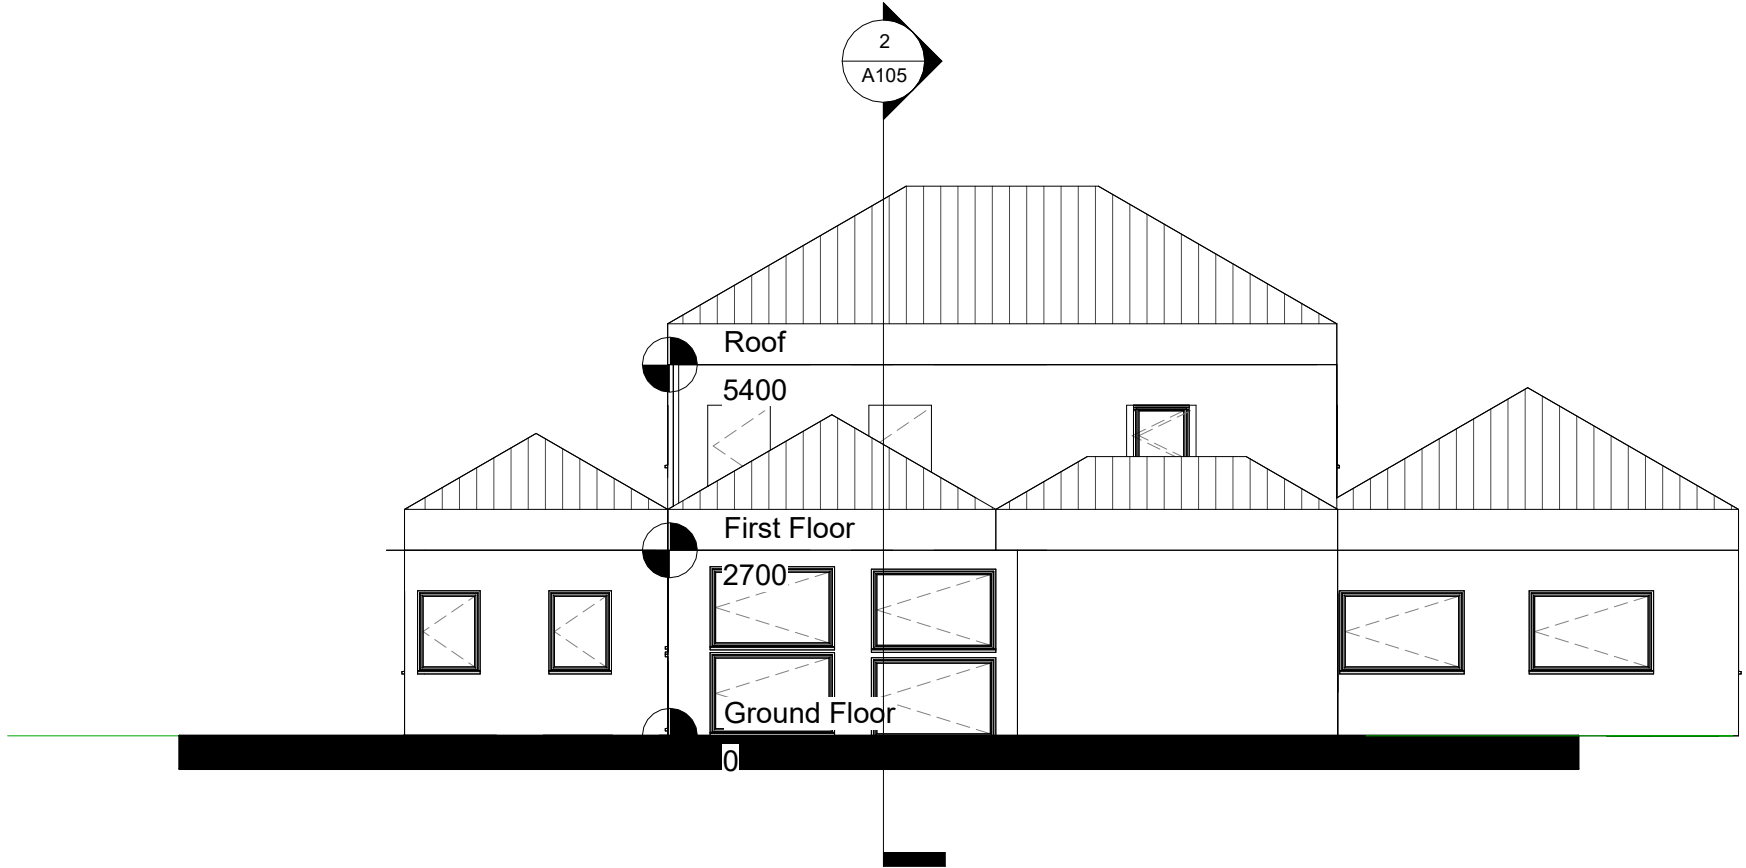

 

Roof


5400


First Floor

2700

Ground Floor

0

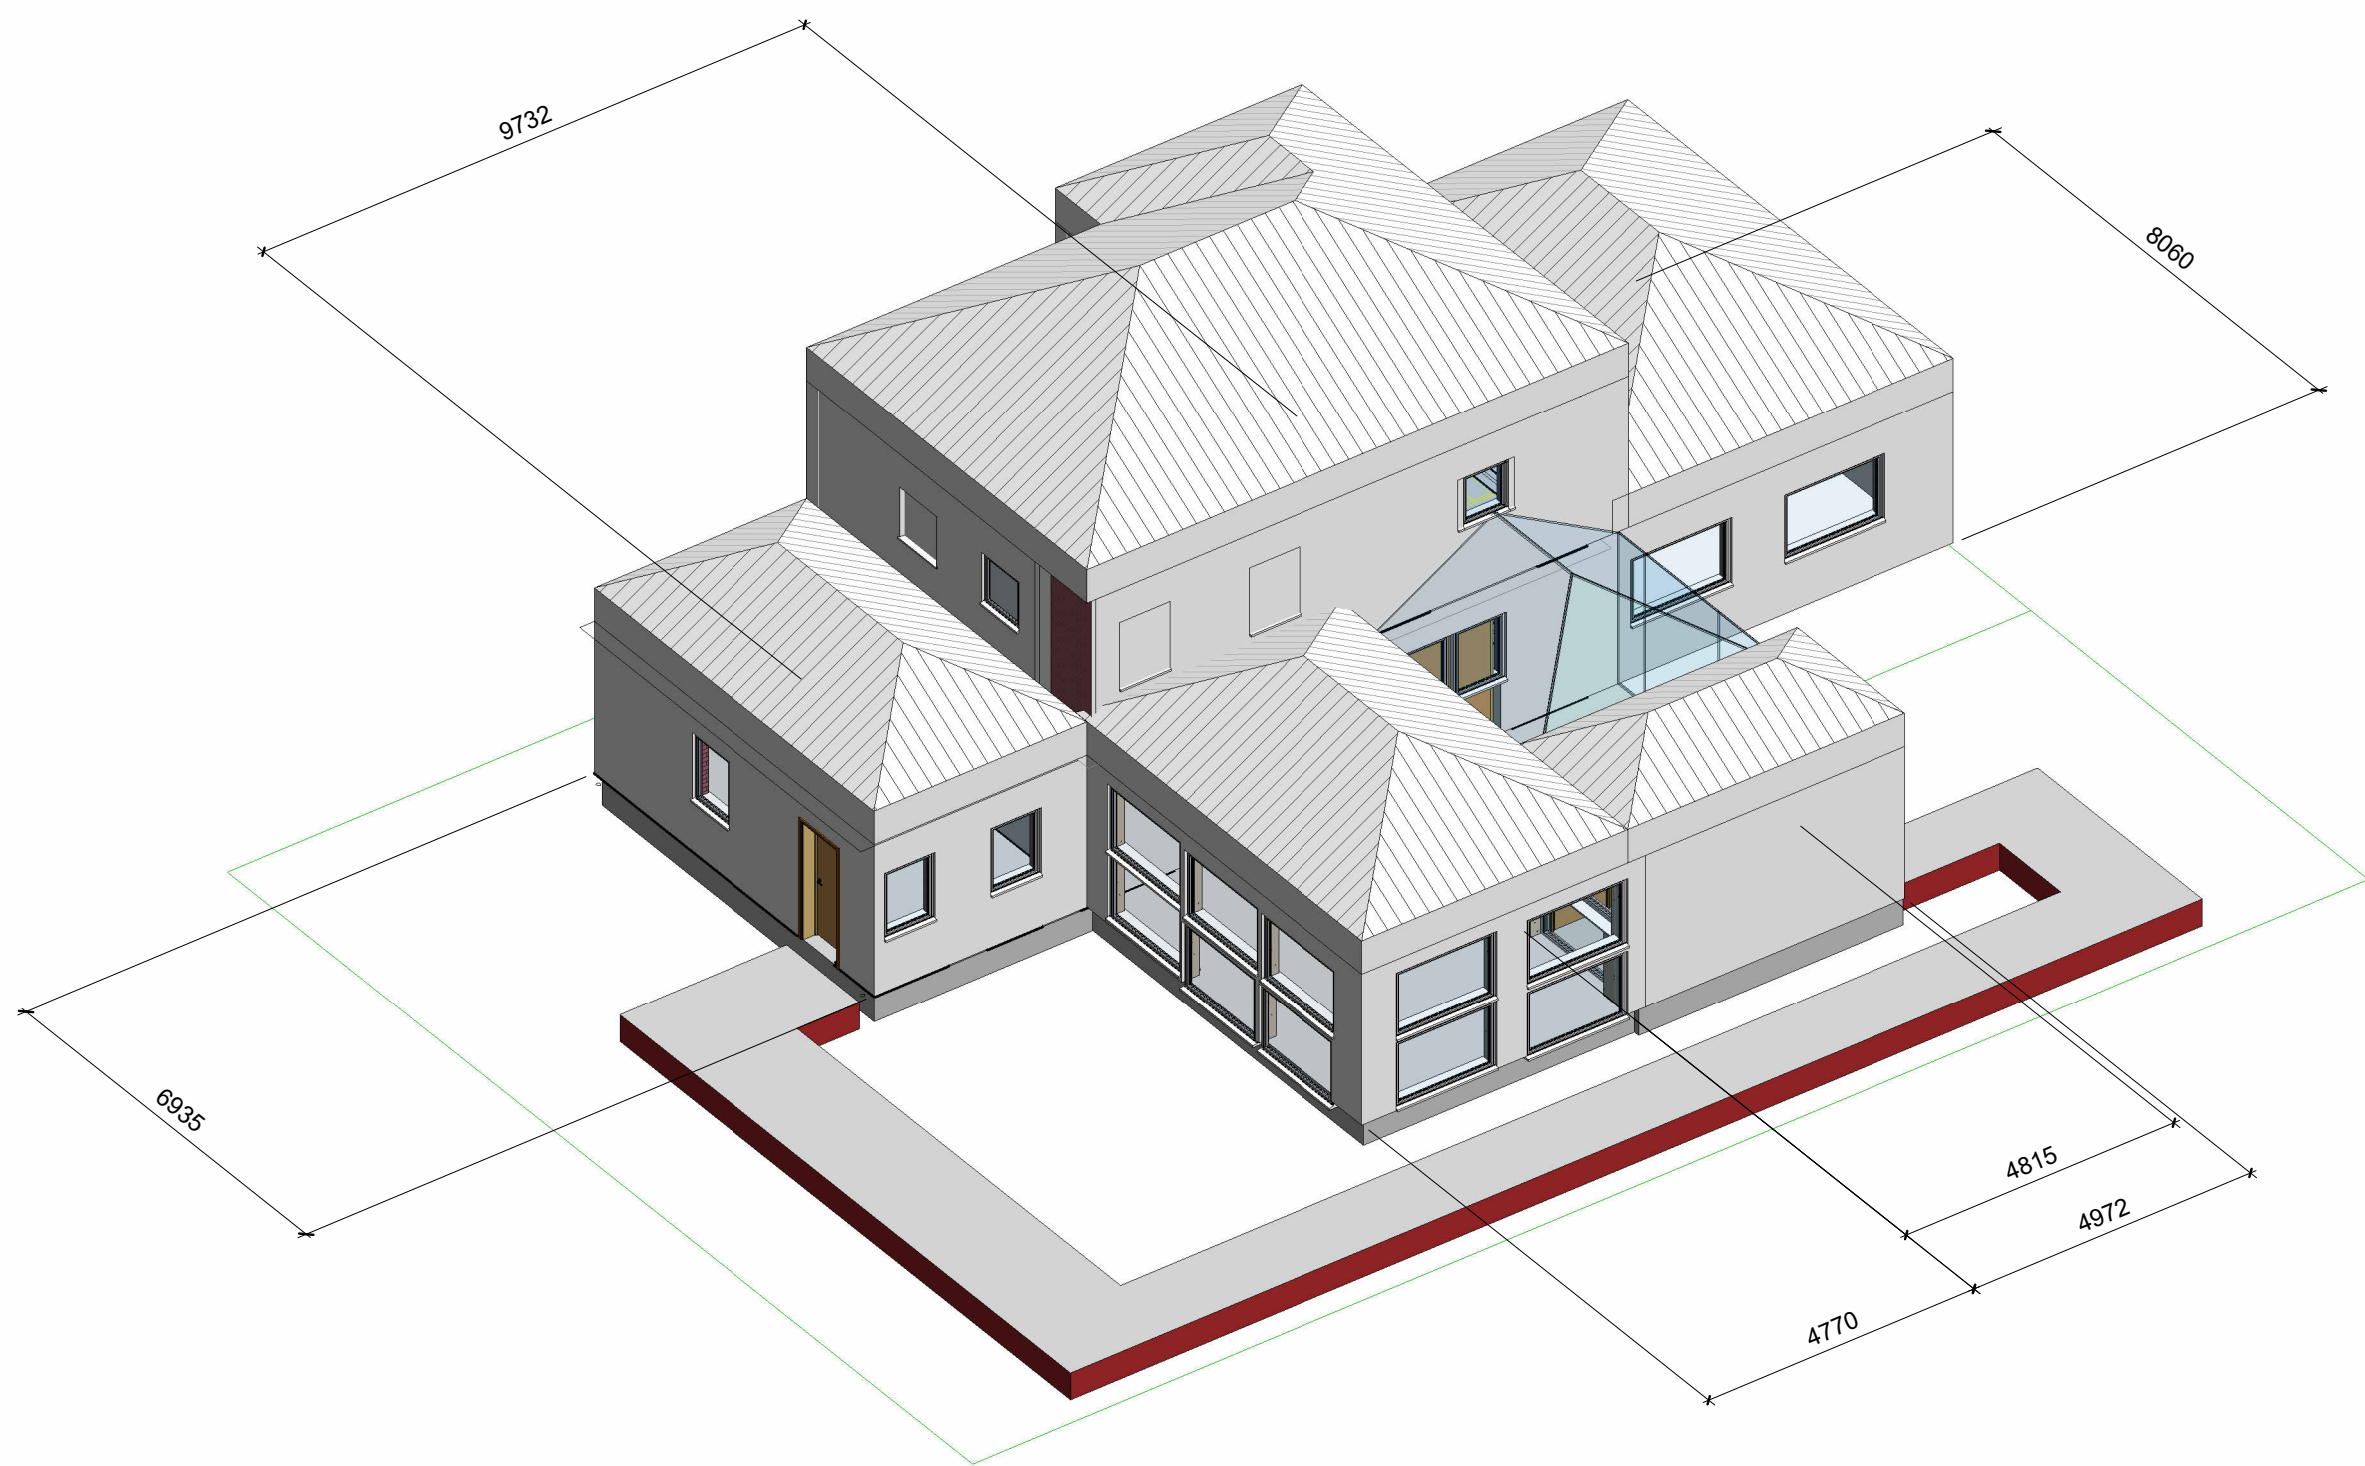

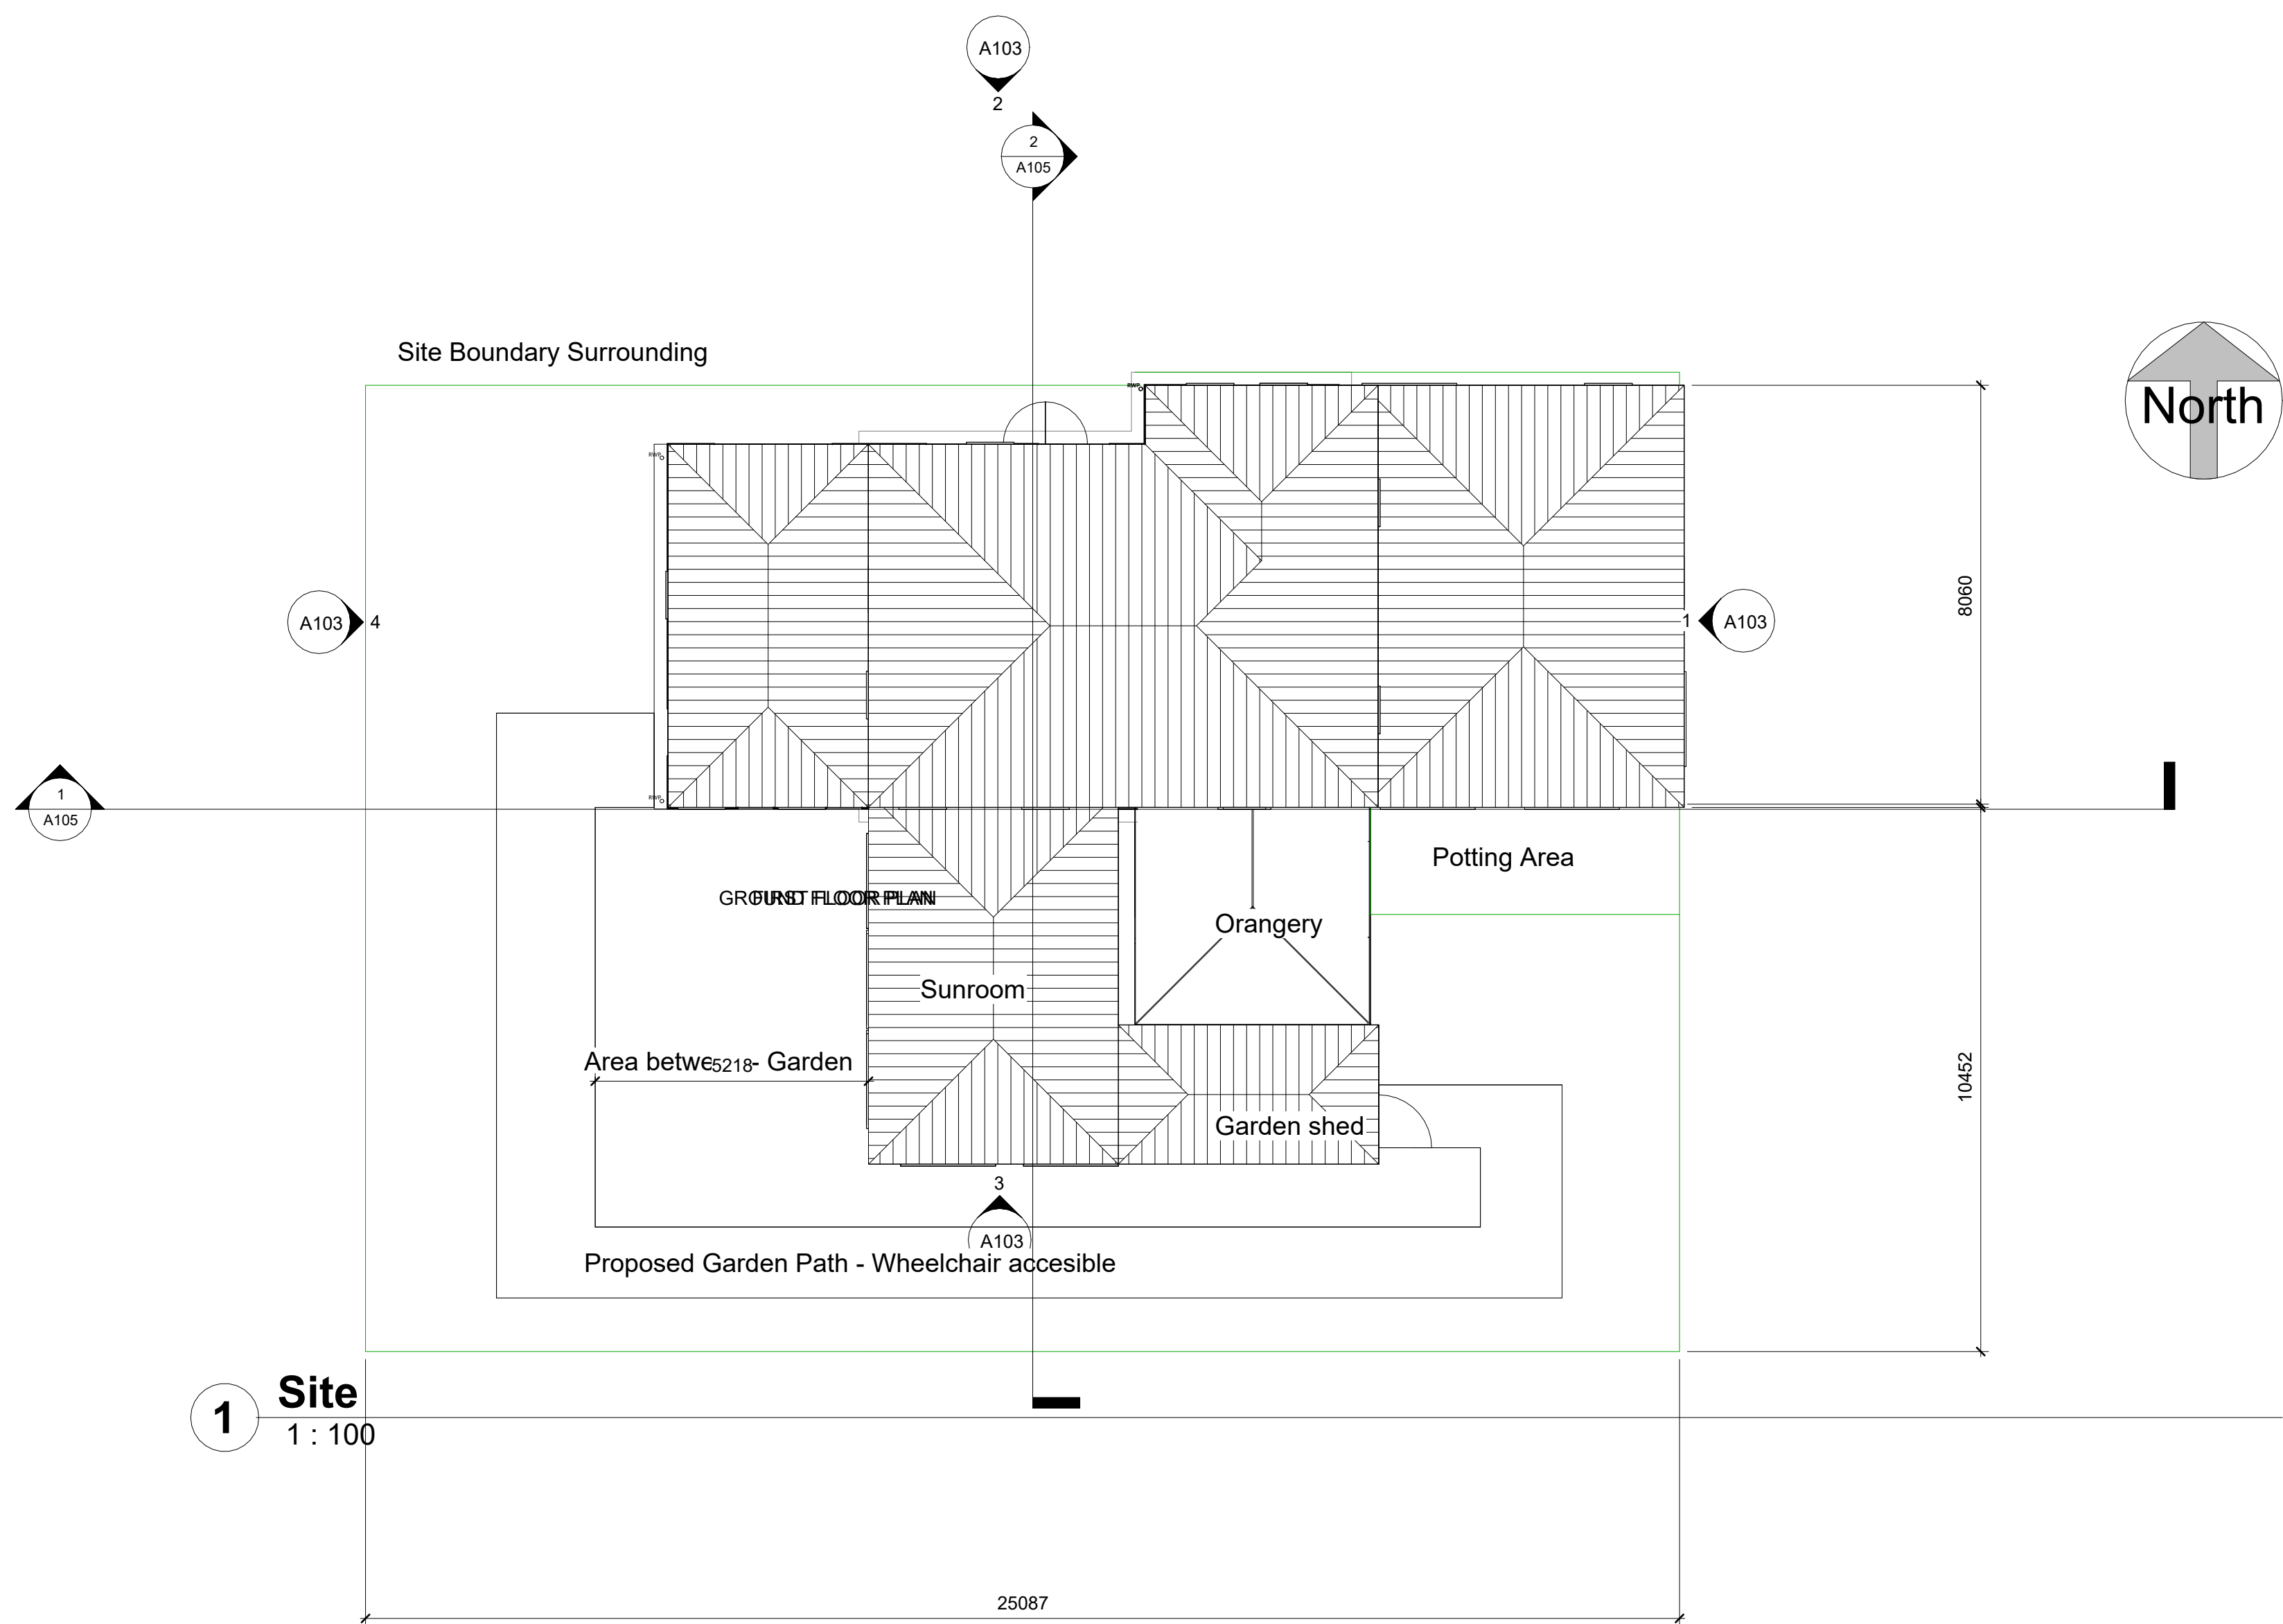

1 Site
1 : 100

Rev	Description	Date

CODE	SUITABILITY DESCRIPTION
STATUS	PURPOSE OF ISSUE

**AUTODESK**
ACBA4018 - BIM
PROJECT
Modelling and
Communication


TITLE

Site view

CLIENT

Adam Dean

DRAWN BY Author	CHECKED BY Checker	DATE 01/23/07
SCALE (@ A1) 1 : 100	PROJECT NUMBER Project Number	REV
DRAWING NUMBER A100		

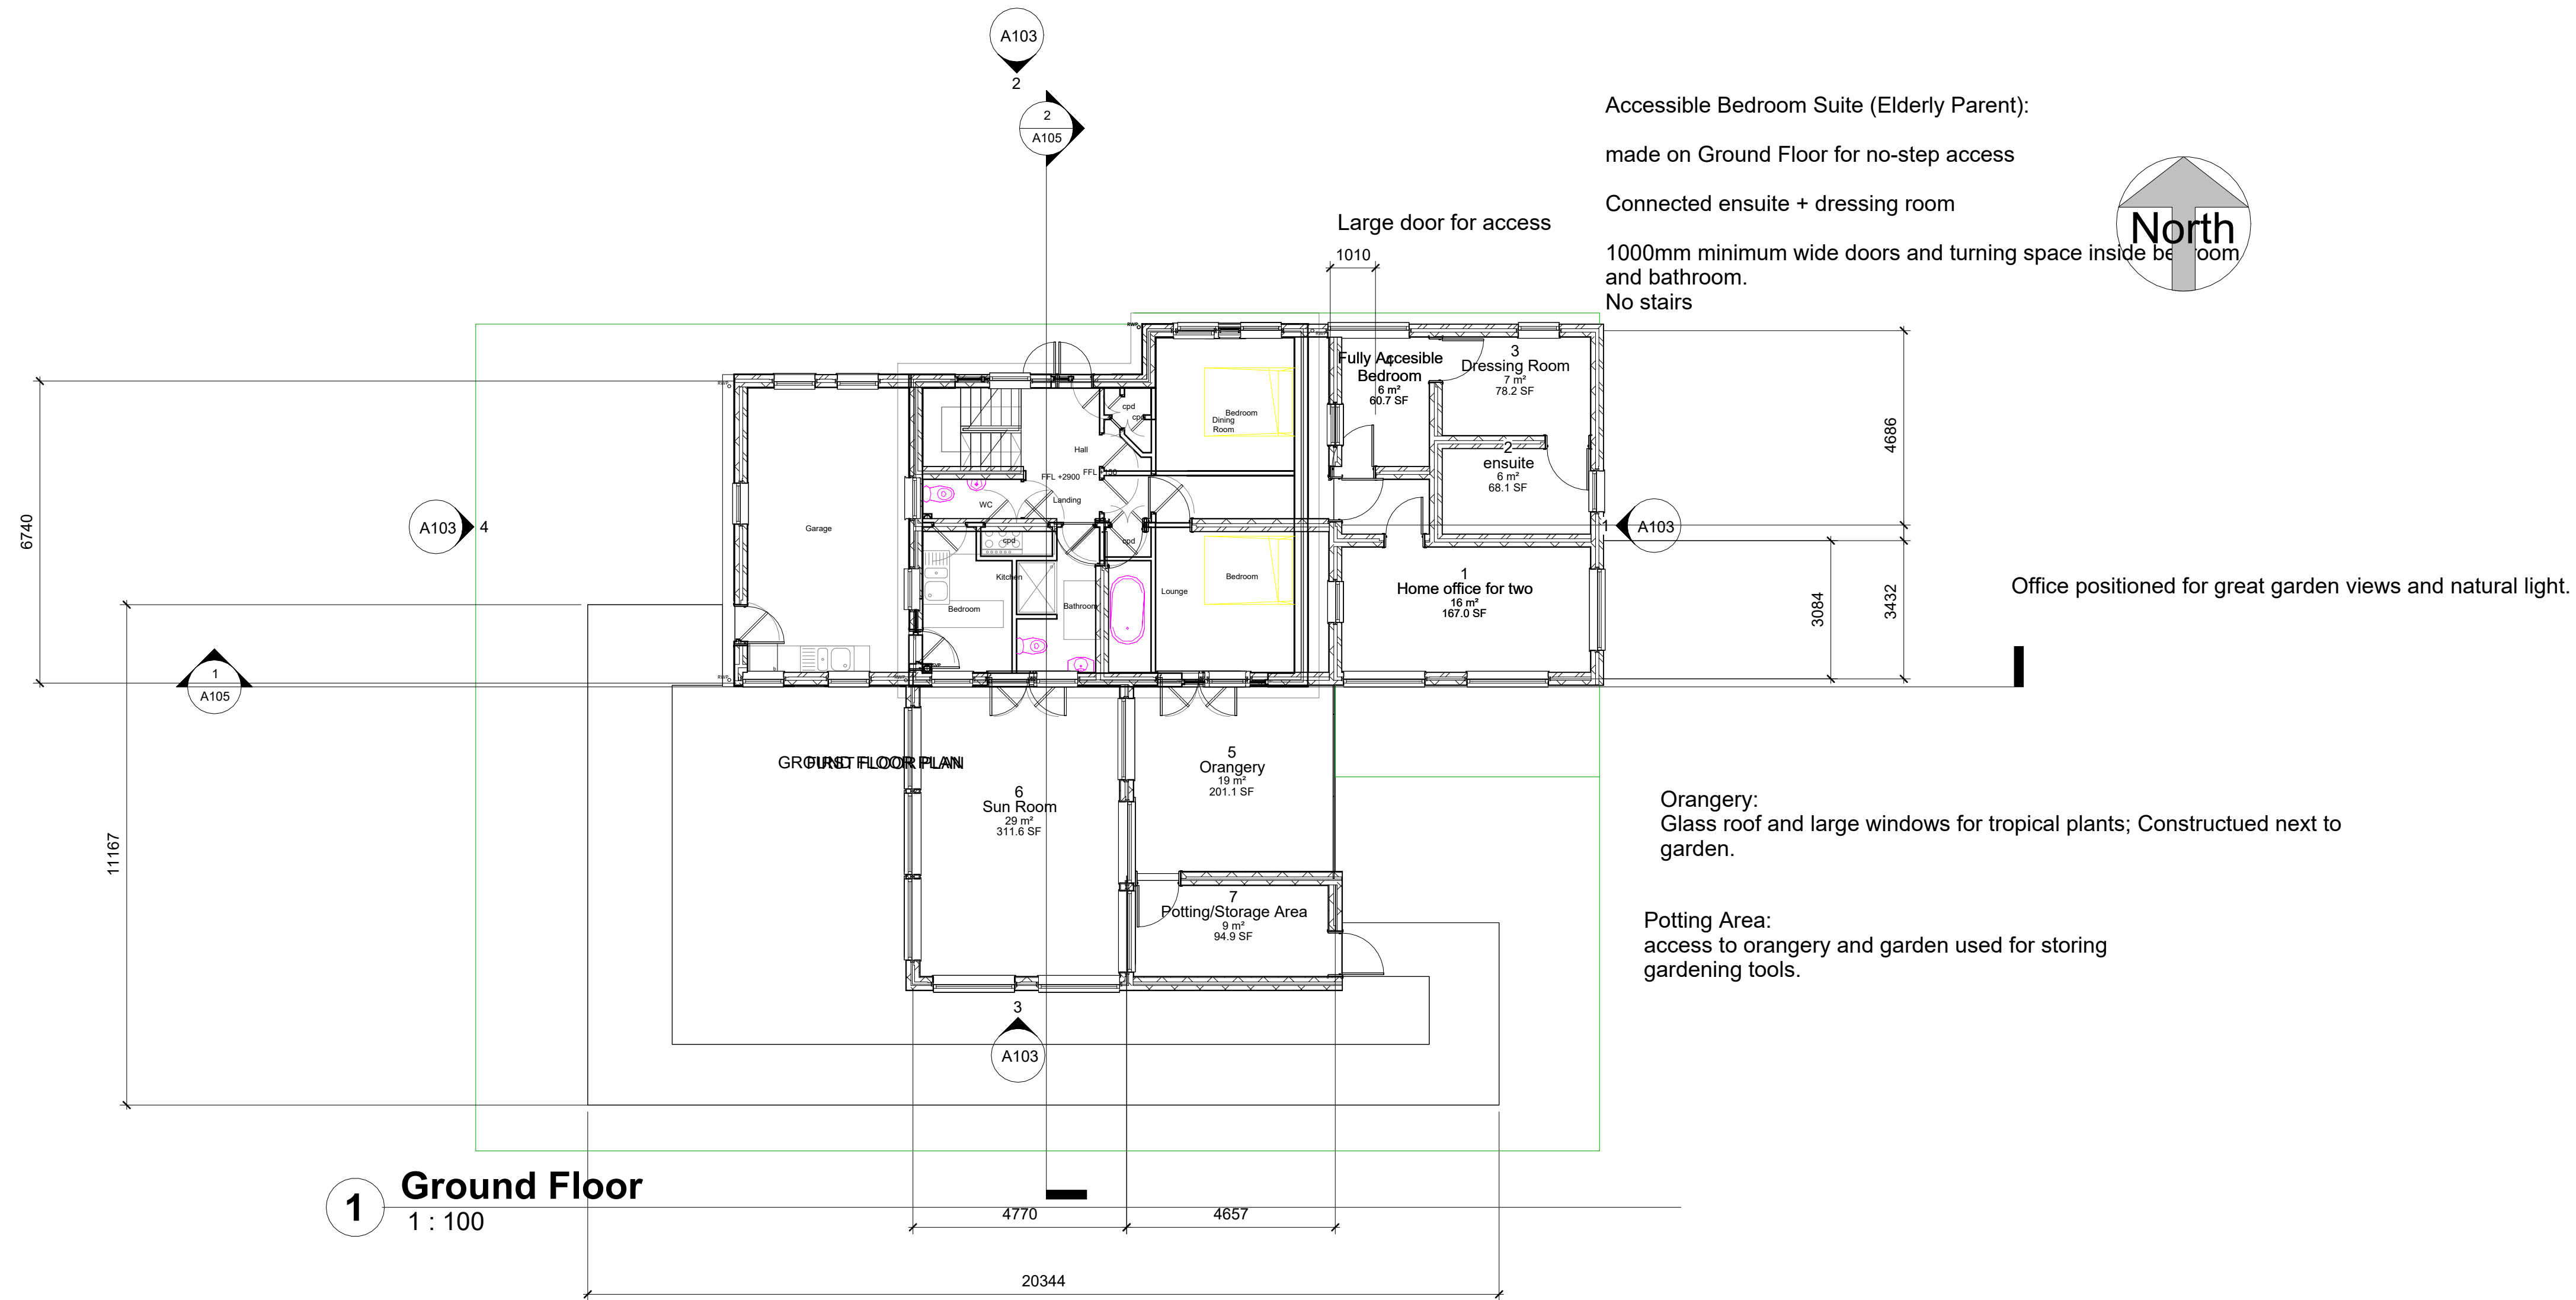

Rev	Description	Date

CODE	SUITABILITY DESCRIPTION
STATUS	PURPOSE OF ISSUE

**AUTODESK**
ACBA4018 - BIM

PROJECT
Modelling and Communication


TITLE

Proposed ground floor

CLIENT

Adam Dean

DRAWN BY Author	CHECKED BY Checker	DATE 01/23/07
SCALE (@ A1) 1 : 100	PROJECT NUMBER Project Number	
DRAWING NUMBER A101	REV	

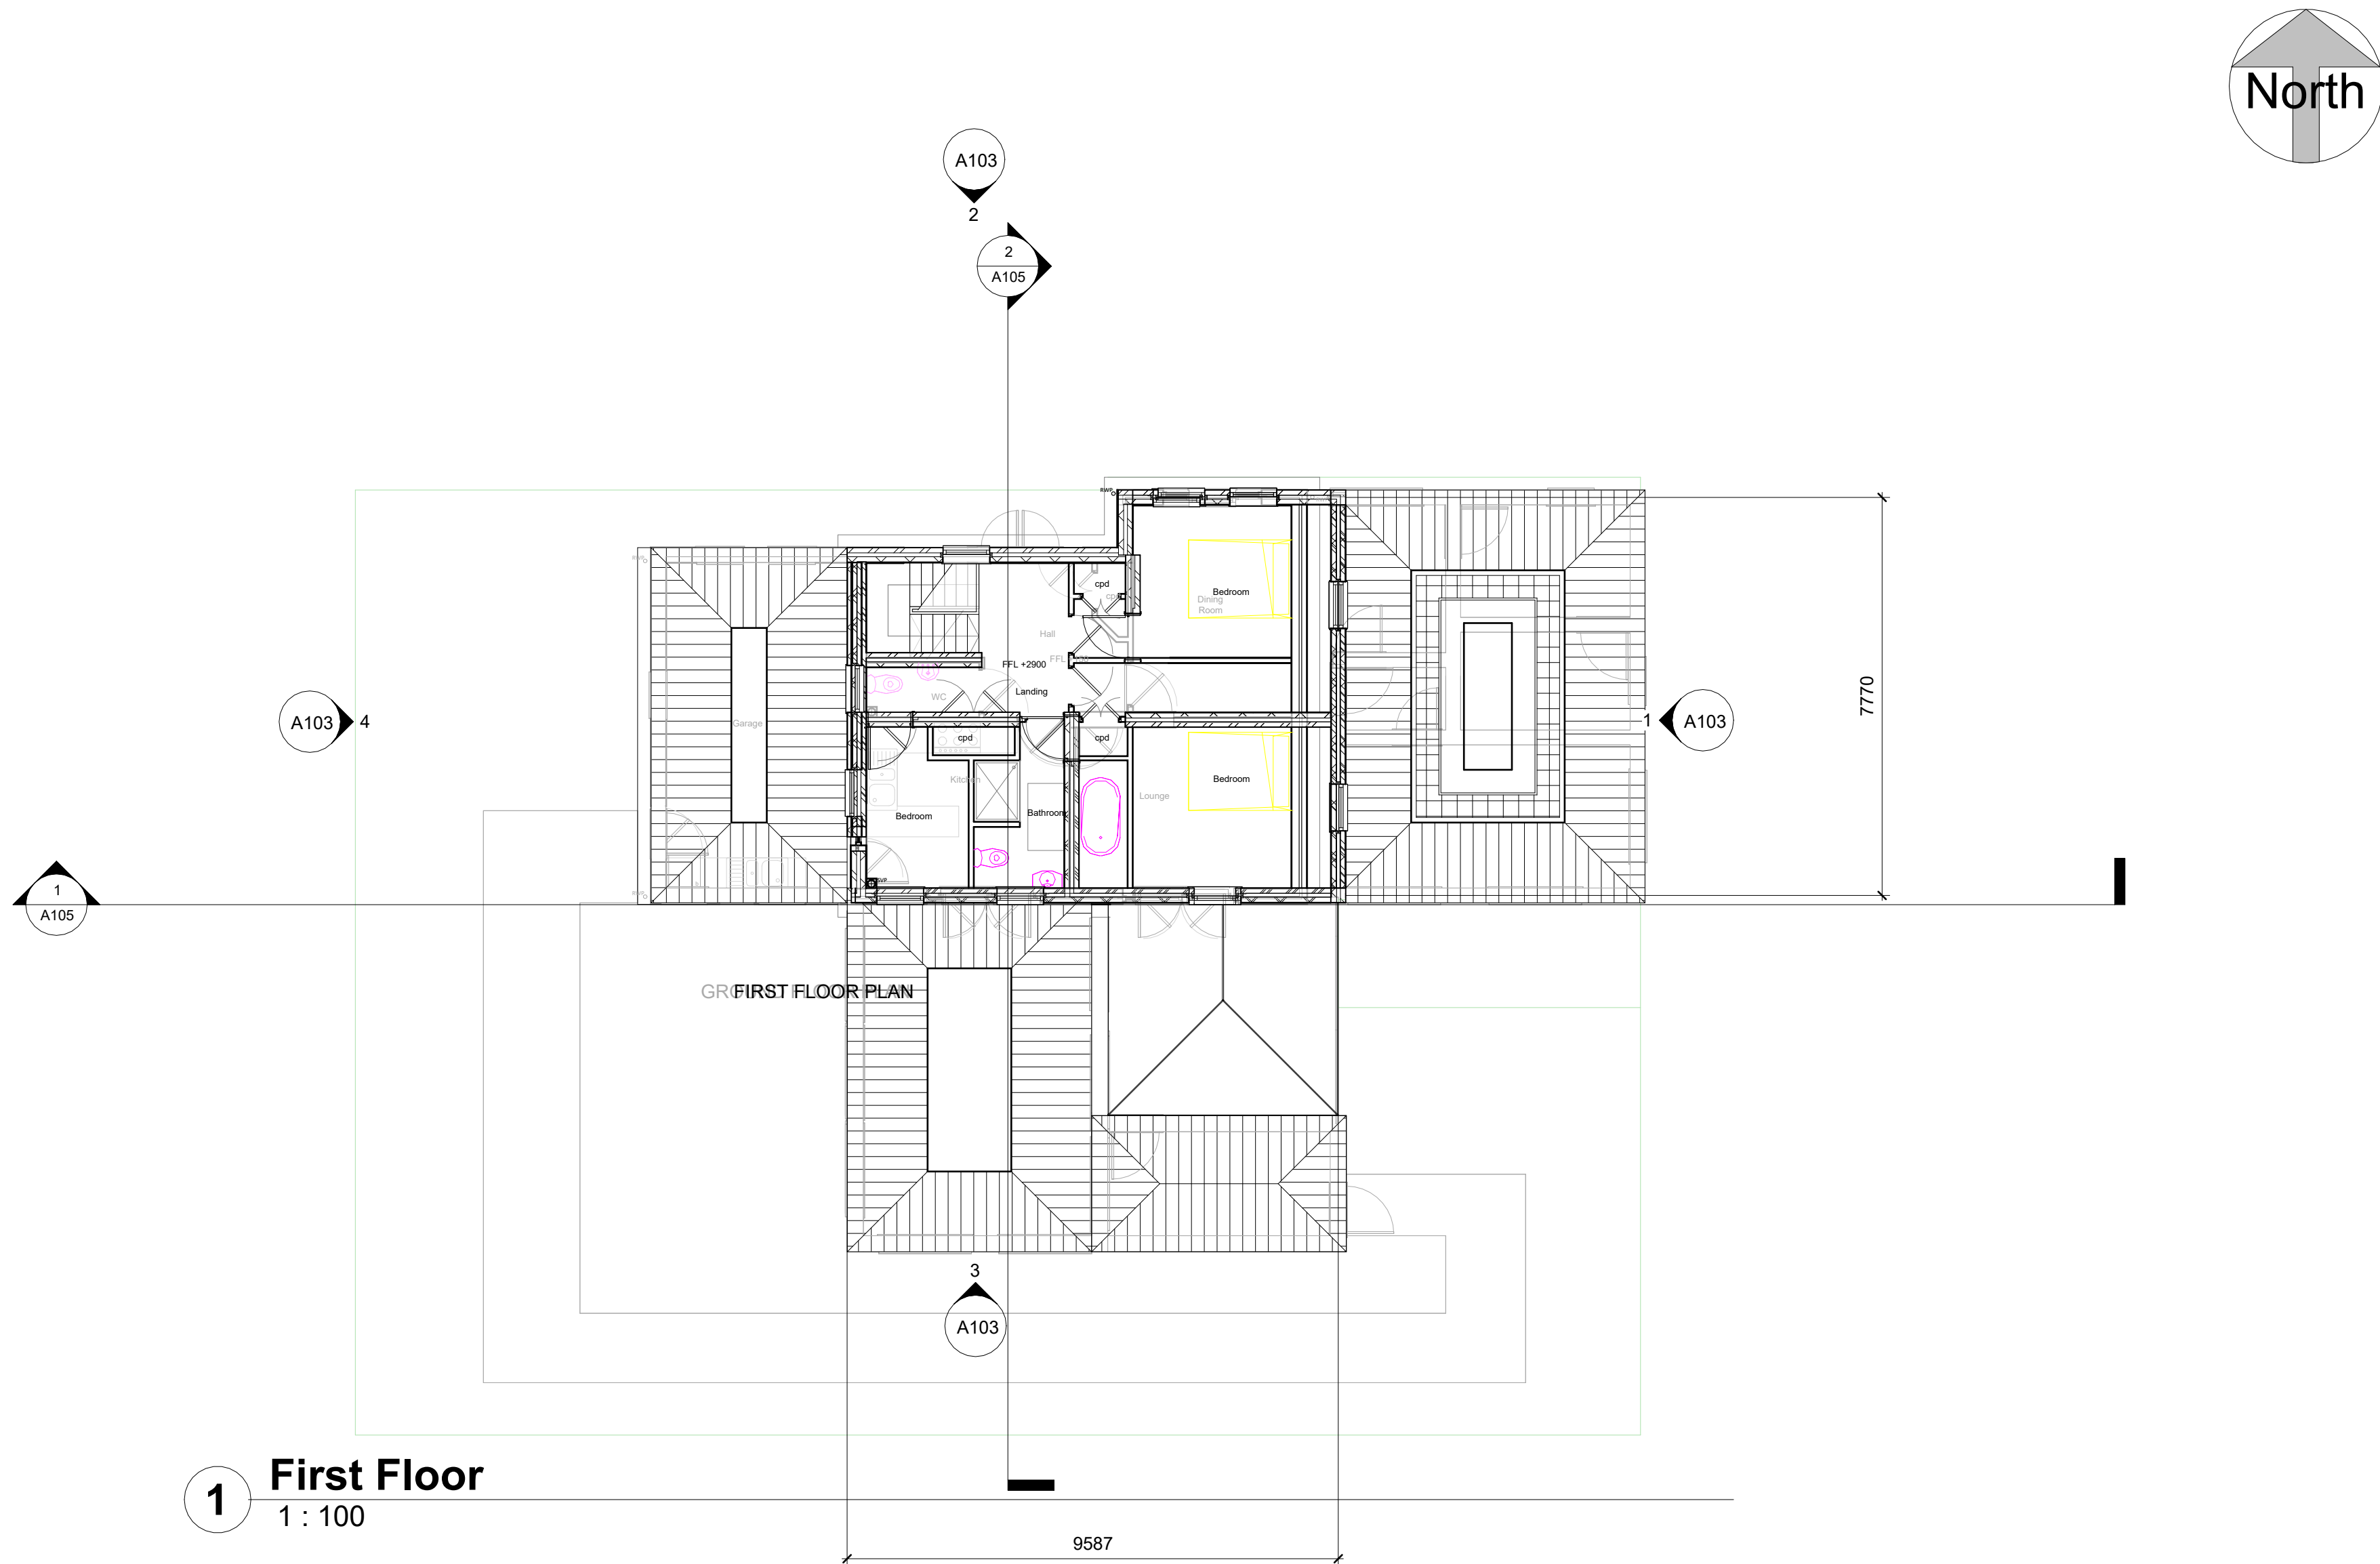

Rev	Description	Date

CODE	SUITABILITY DESCRIPTION
STATUS	PURPOSE OF ISSUE

**AUTODESK**
ACBA4018 – BIM
www.autodesk.com/revit

PROJECT
Modelling and Communication




TITLE

Proposed Ff plan

CLIENT

Adam Dean

DRAWN BY Author	CHECKED BY Checker	DATE 01/23/07
SCALE (@ A1) 1 : 100	PROJECT NUMBER Project Number	
DRAWING NUMBER A102	REV	

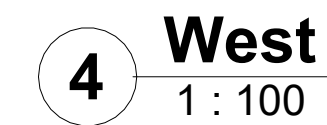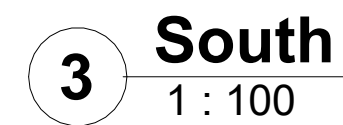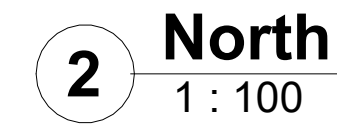[illegible]

CODE	SUITABILITY DESCRIPTION
STATUS	PURPOSE OF ISSUE

AUTODESK
ACBA4018 – BIM

PROJECT

Modelling and Communication



TITLE

Proposed Elevation

CLIENT

Adam Dean

DRAWN BY Author	CHECKED BY Checker	DATE 01/23/07
SCALE (@ A1) 1 : 100	PROJECT NUMBER Project Number	
DRAWING NUMBER A103		REV

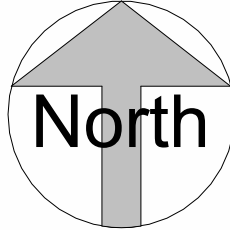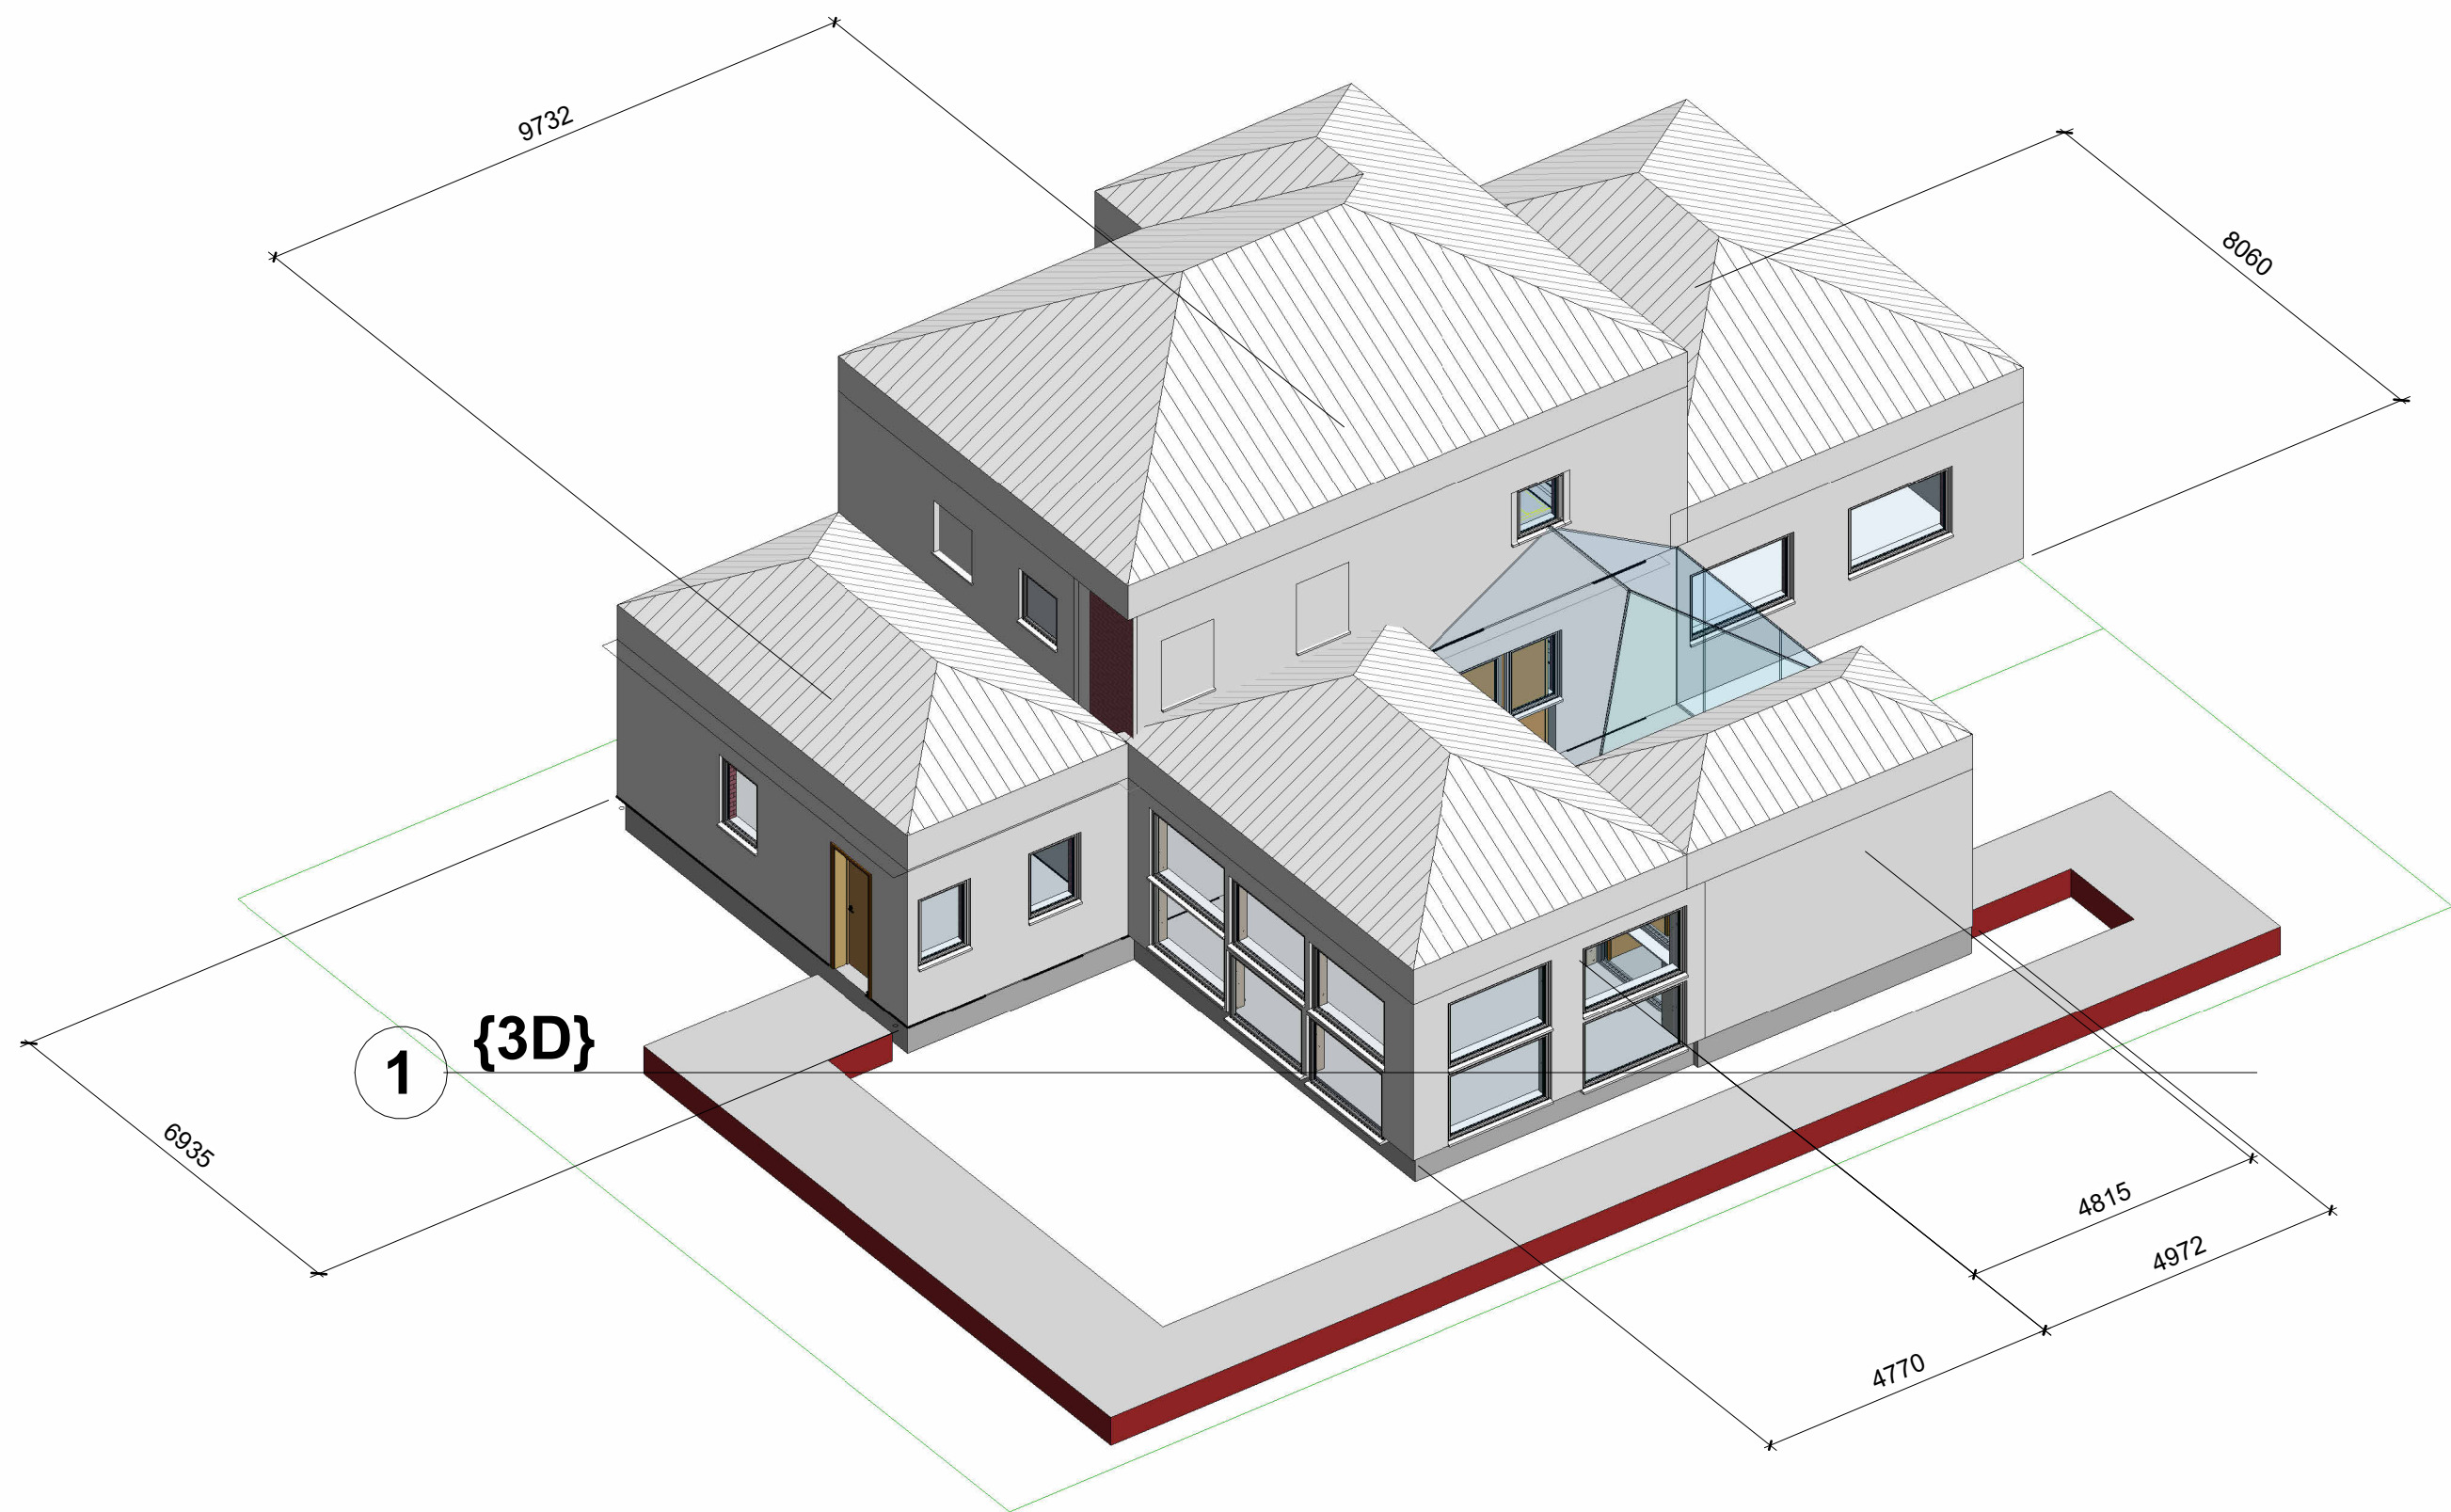

Rev	Description	Date

CODE	SUITABILITY DESCRIPTION
STATUS	PURPOSE OF ISSUE

**AUTODESK**
ACBA4018 – BIM

PROJECT
Modelling and Communication



TITLE

3D view

CLIENT

Adam Dean



DRAWN BY Author	CHECKED BY Checker	DATE 01/23/07
SCALE (@ A1)		PROJECT NUMBER Project Number
DRAWING NUMBER A104		REV

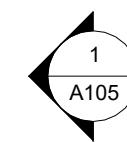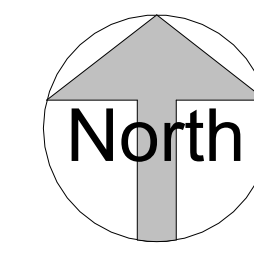

2

CODE	SUITABILITY DESCRIPTION
STATUS	PURPOSE OF ISSUE

 AUTODESK ACBA4018 – BIM			
PROJECT Modelling and Communication			
TITLE Long and Short Sections			
CLIENT Adam Dean			
DRAWN BY Author	CHECKED BY Checker	DATE 01/23/07	
SCALE (@ A1) 1 : 50		PROJECT NUMBER Project Number	
DRAWING NUMBER A105			REV

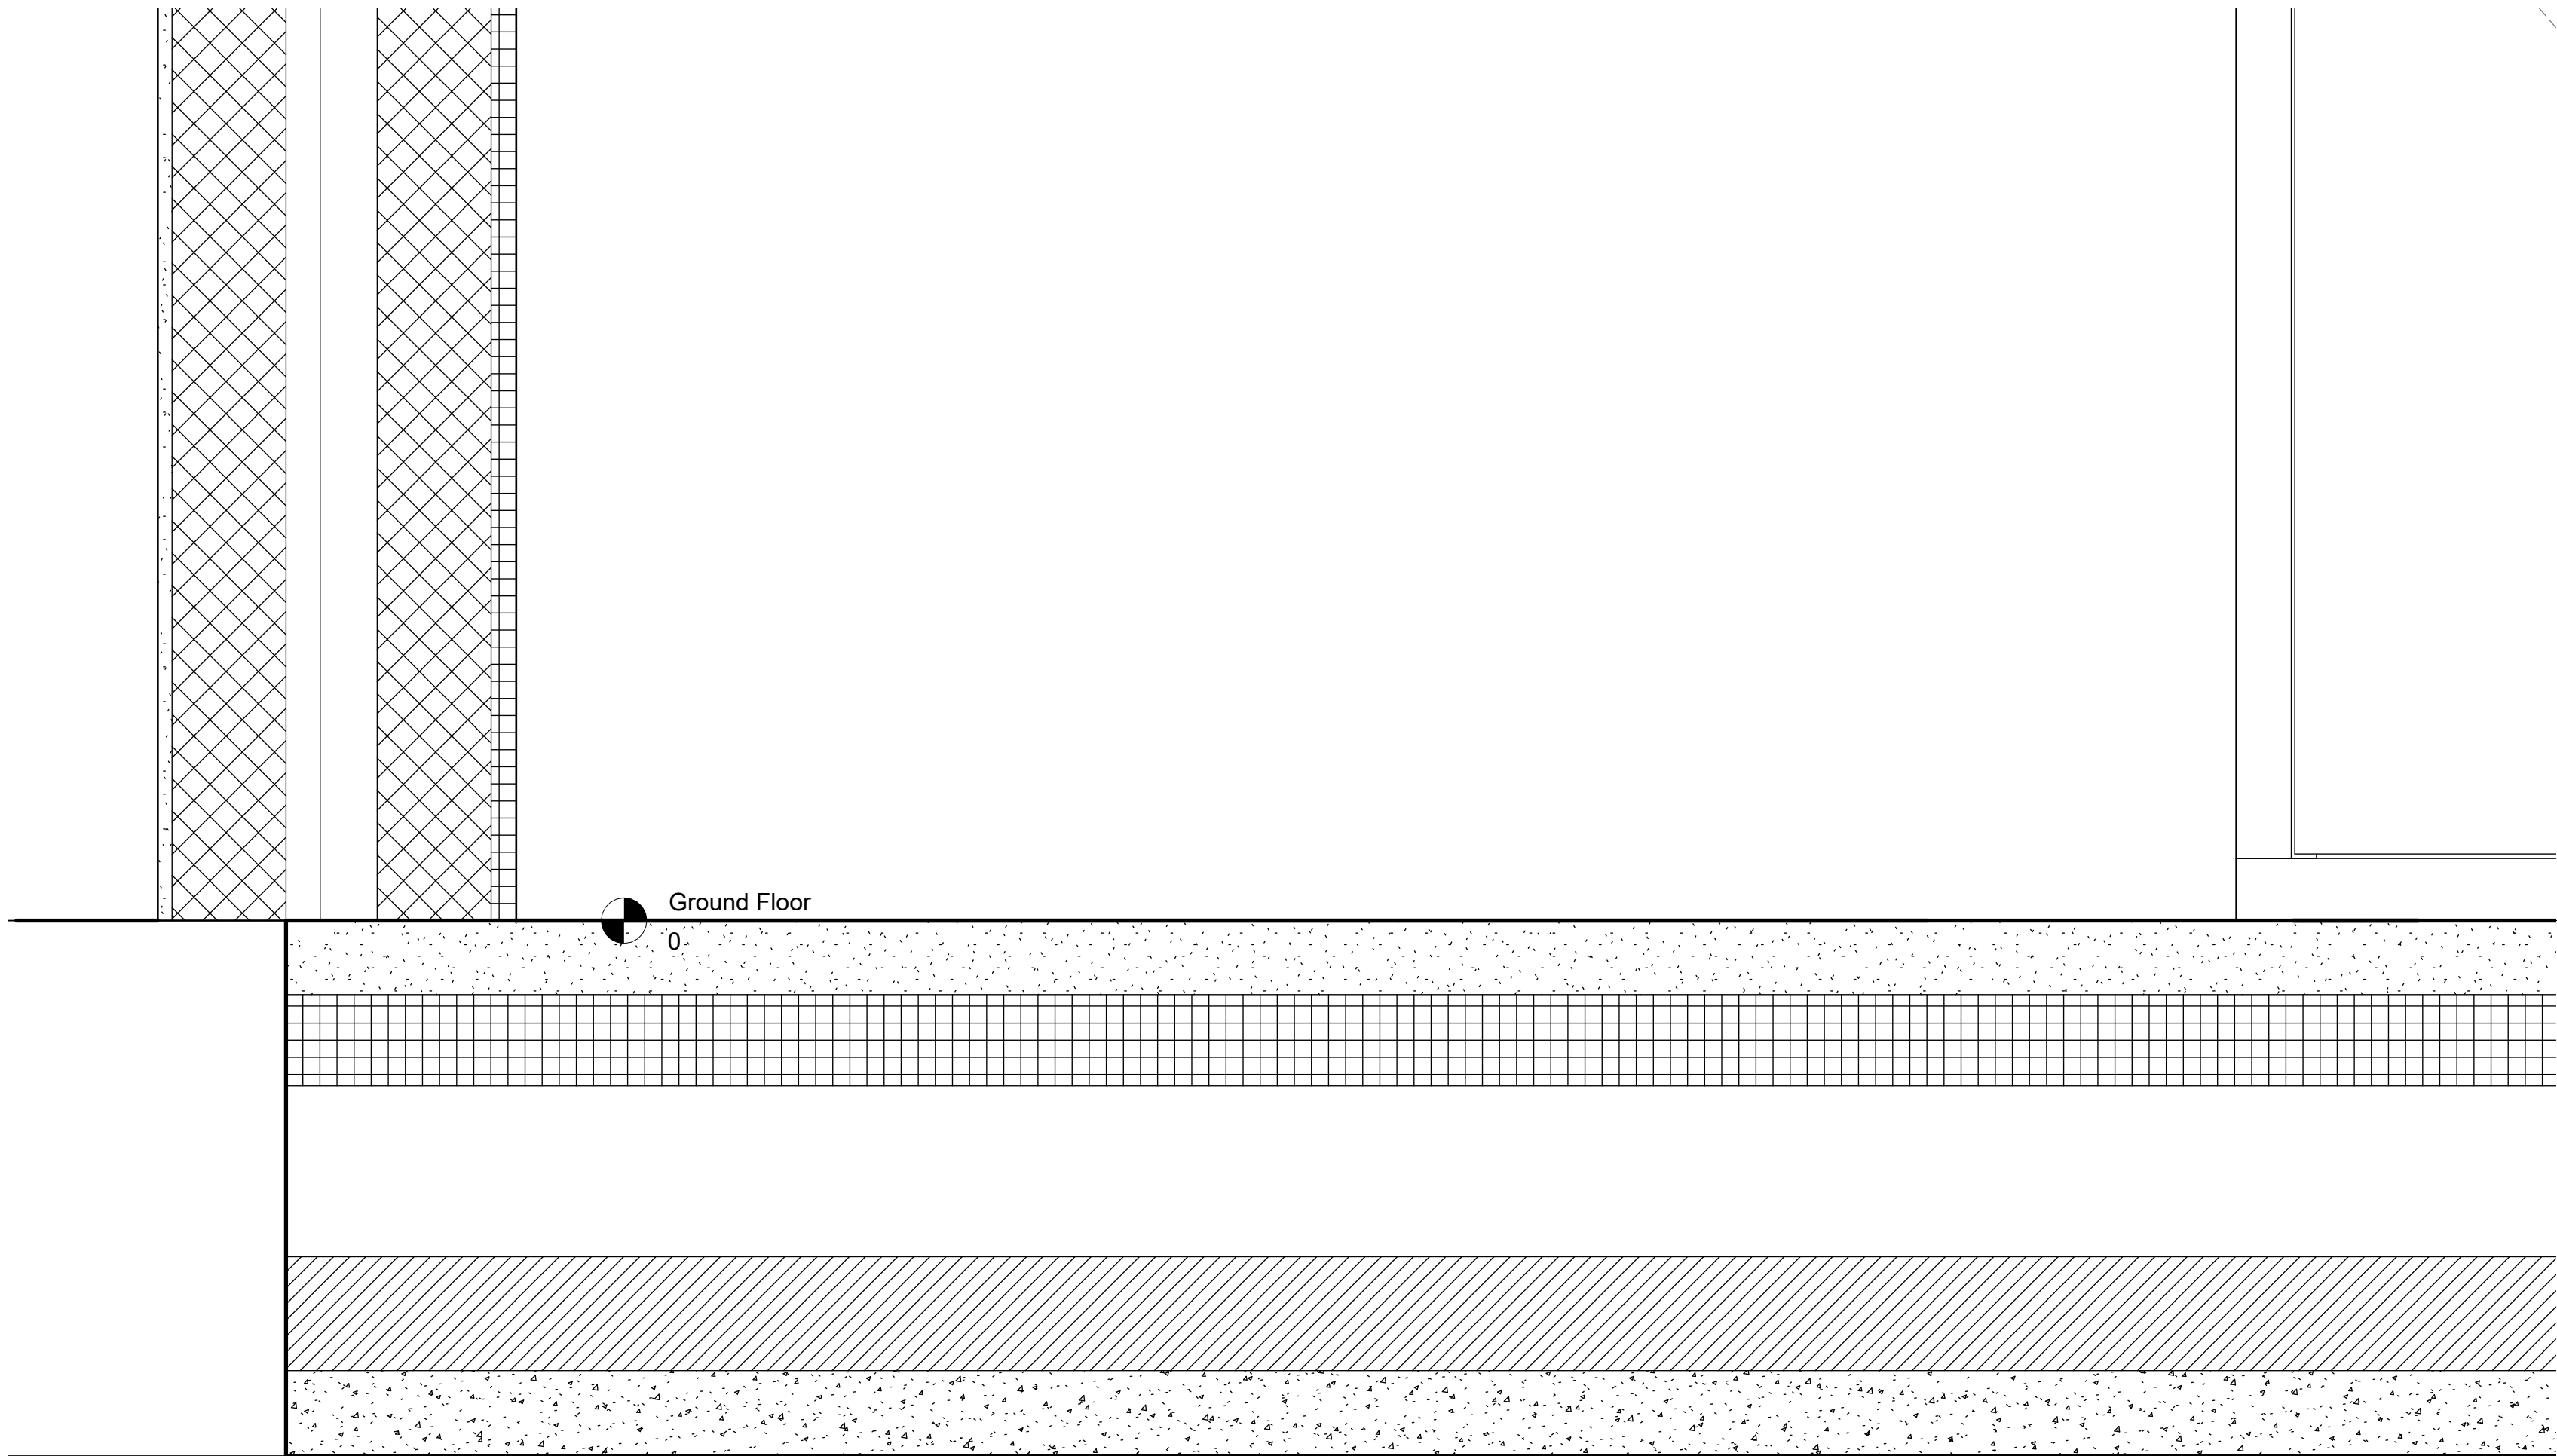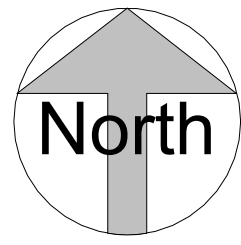

1 Detail Wall Junction
1 : 5

Rev	Description	Date

CODE	SUITABILITY DESCRIPTION
STATUS	PURPOSE OF ISSUE

**AUTODESK**
ACBA4018 – BIM

PROJECT
Modelling and Communication

TITLE
Detail Section Call out

CLIENT
Adam Dean

DRAWN BY Author	CHECKED BY Checker	DATE 01/23/07
SCALE (@ A1) 1 : 5	PROJECT NUMBER Project Number	REV
DRAWING NUMBER A106		

Internal Flush Door External Double Flush Door

