

Project Name: Ysgol Bae Abertawe

UPRN Code: 5010

Originator Code: UWTSD



Discipline : A

Drawn By: OT

Checked By: GMT

Date: MARCH 2022

Project Status: S0

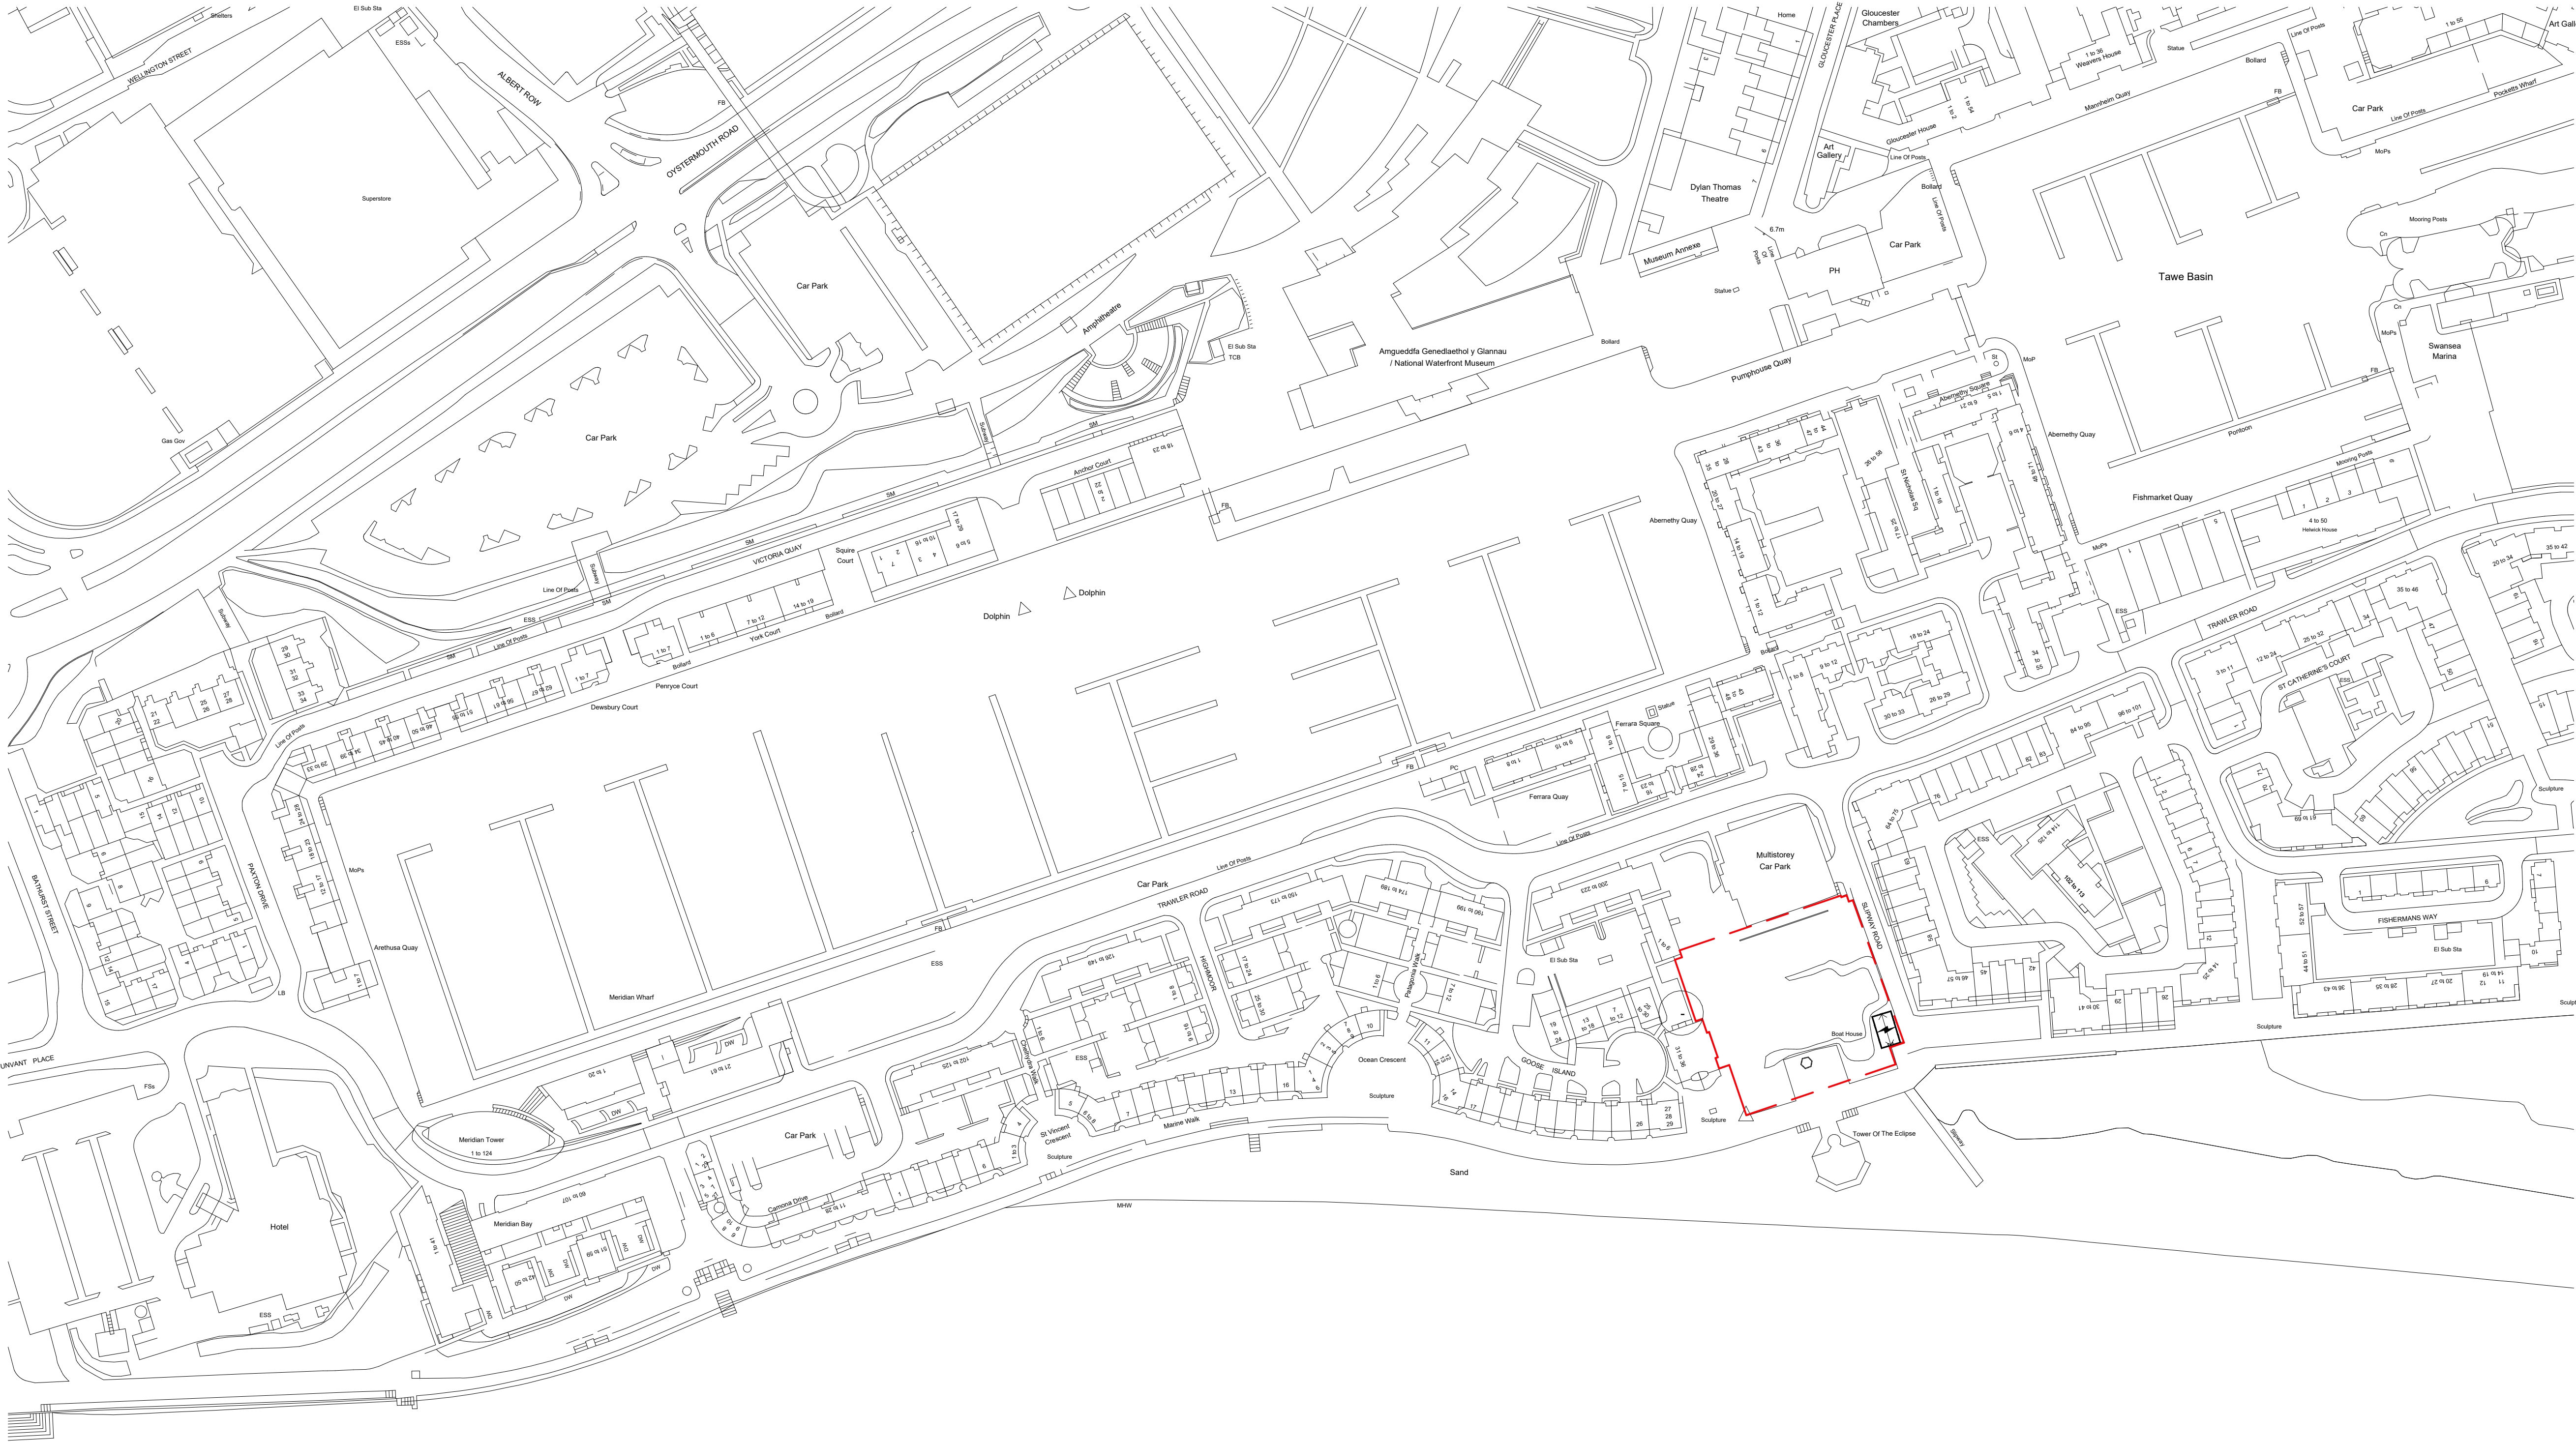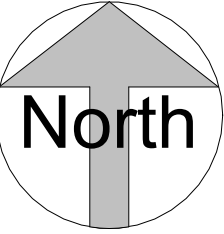



Existing Site Location Plan
1 : 1250

Sand


Property Title	Detail	Property	Originator	(zone)	(Level)	(Type)	Discipline	Number	Description	Status	Revision	scale	drawn		
Ysgol Bae Abertawe	Site Location Plan	5010	UWTSD	XX	ZZ	D	A	0001	Site Location Plan	S0		1 : 1250	OT		
												date	checked	Prifysgol Cymru Y Drindod Dewi Sant University of Wales Trinity Saint David	(S0) UNCONTROLLED Not to be used as a reference document Check Status Before Quoting
												04/15/22	GMT	SA1 Campus King's Road Swansea SA1 8HO	Rev/Date/By Revision

File Path: C:\Users\1903180\Downloads\5010_UWTSD_XX_ZZ_M_A_0001_ArchWIP_S0.rvt




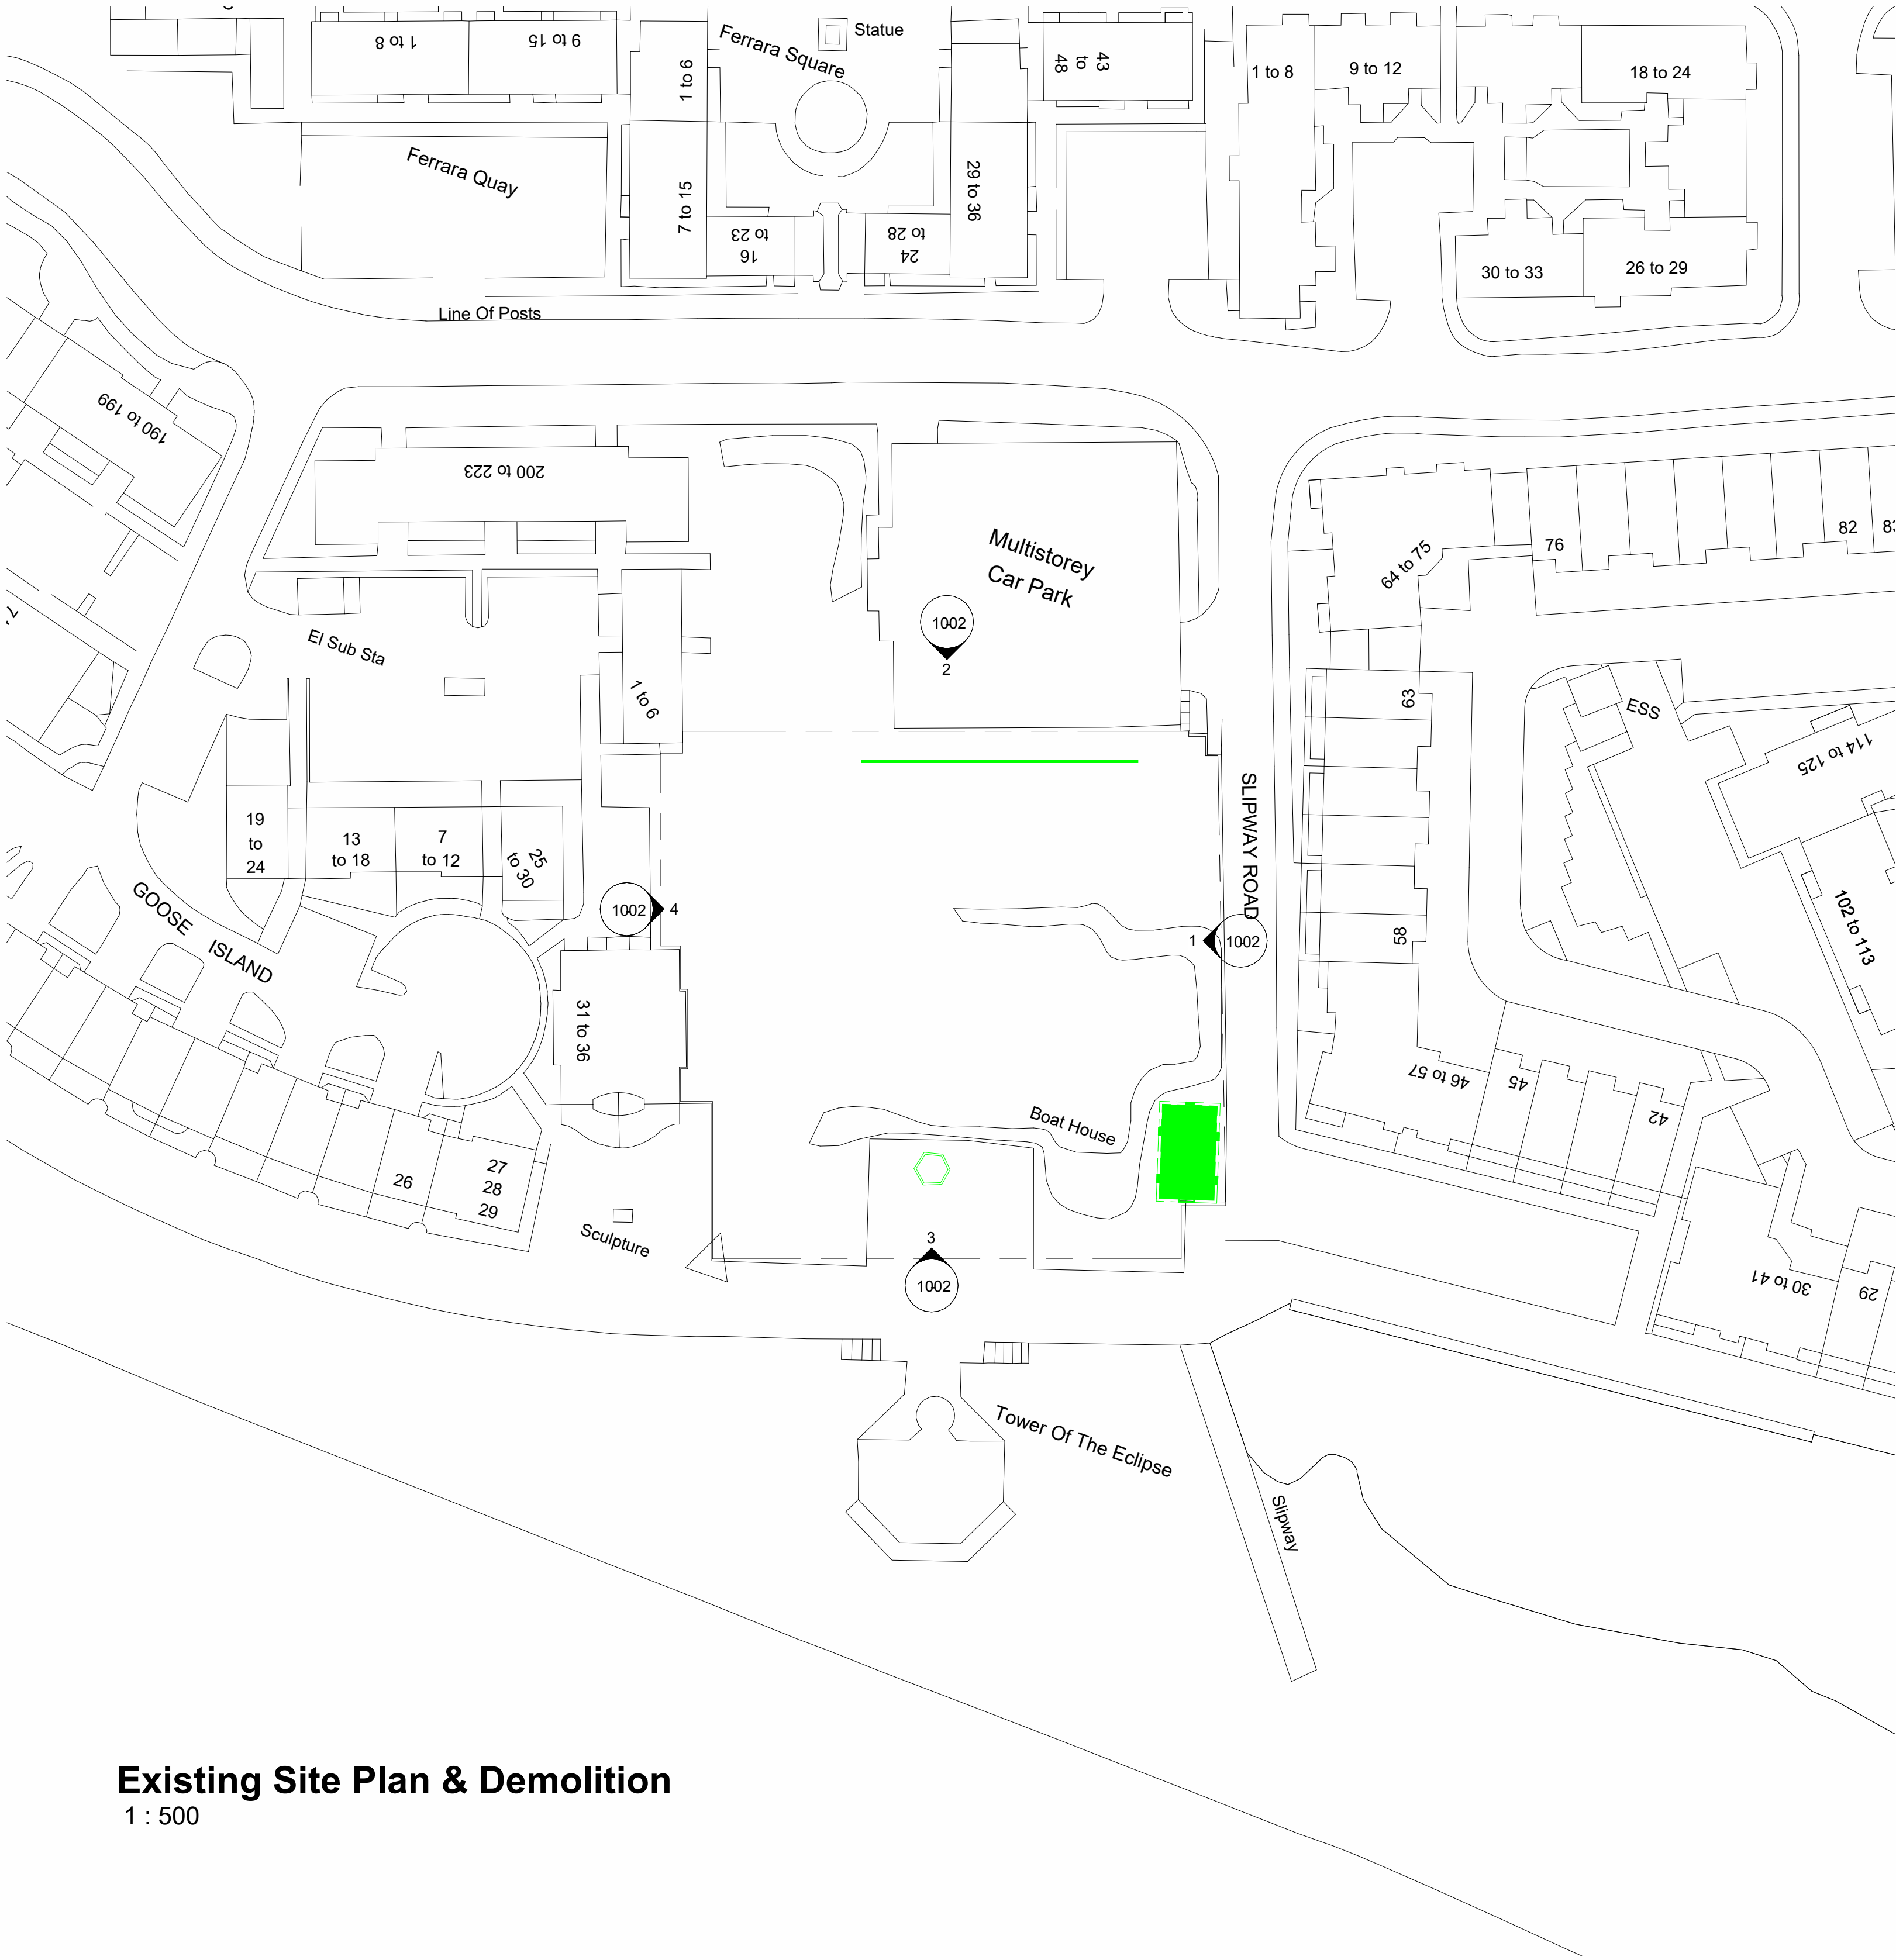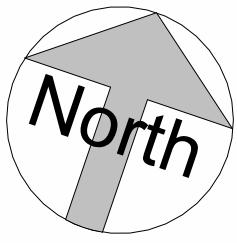



Existing Site Plan & Demolition
1 : 500

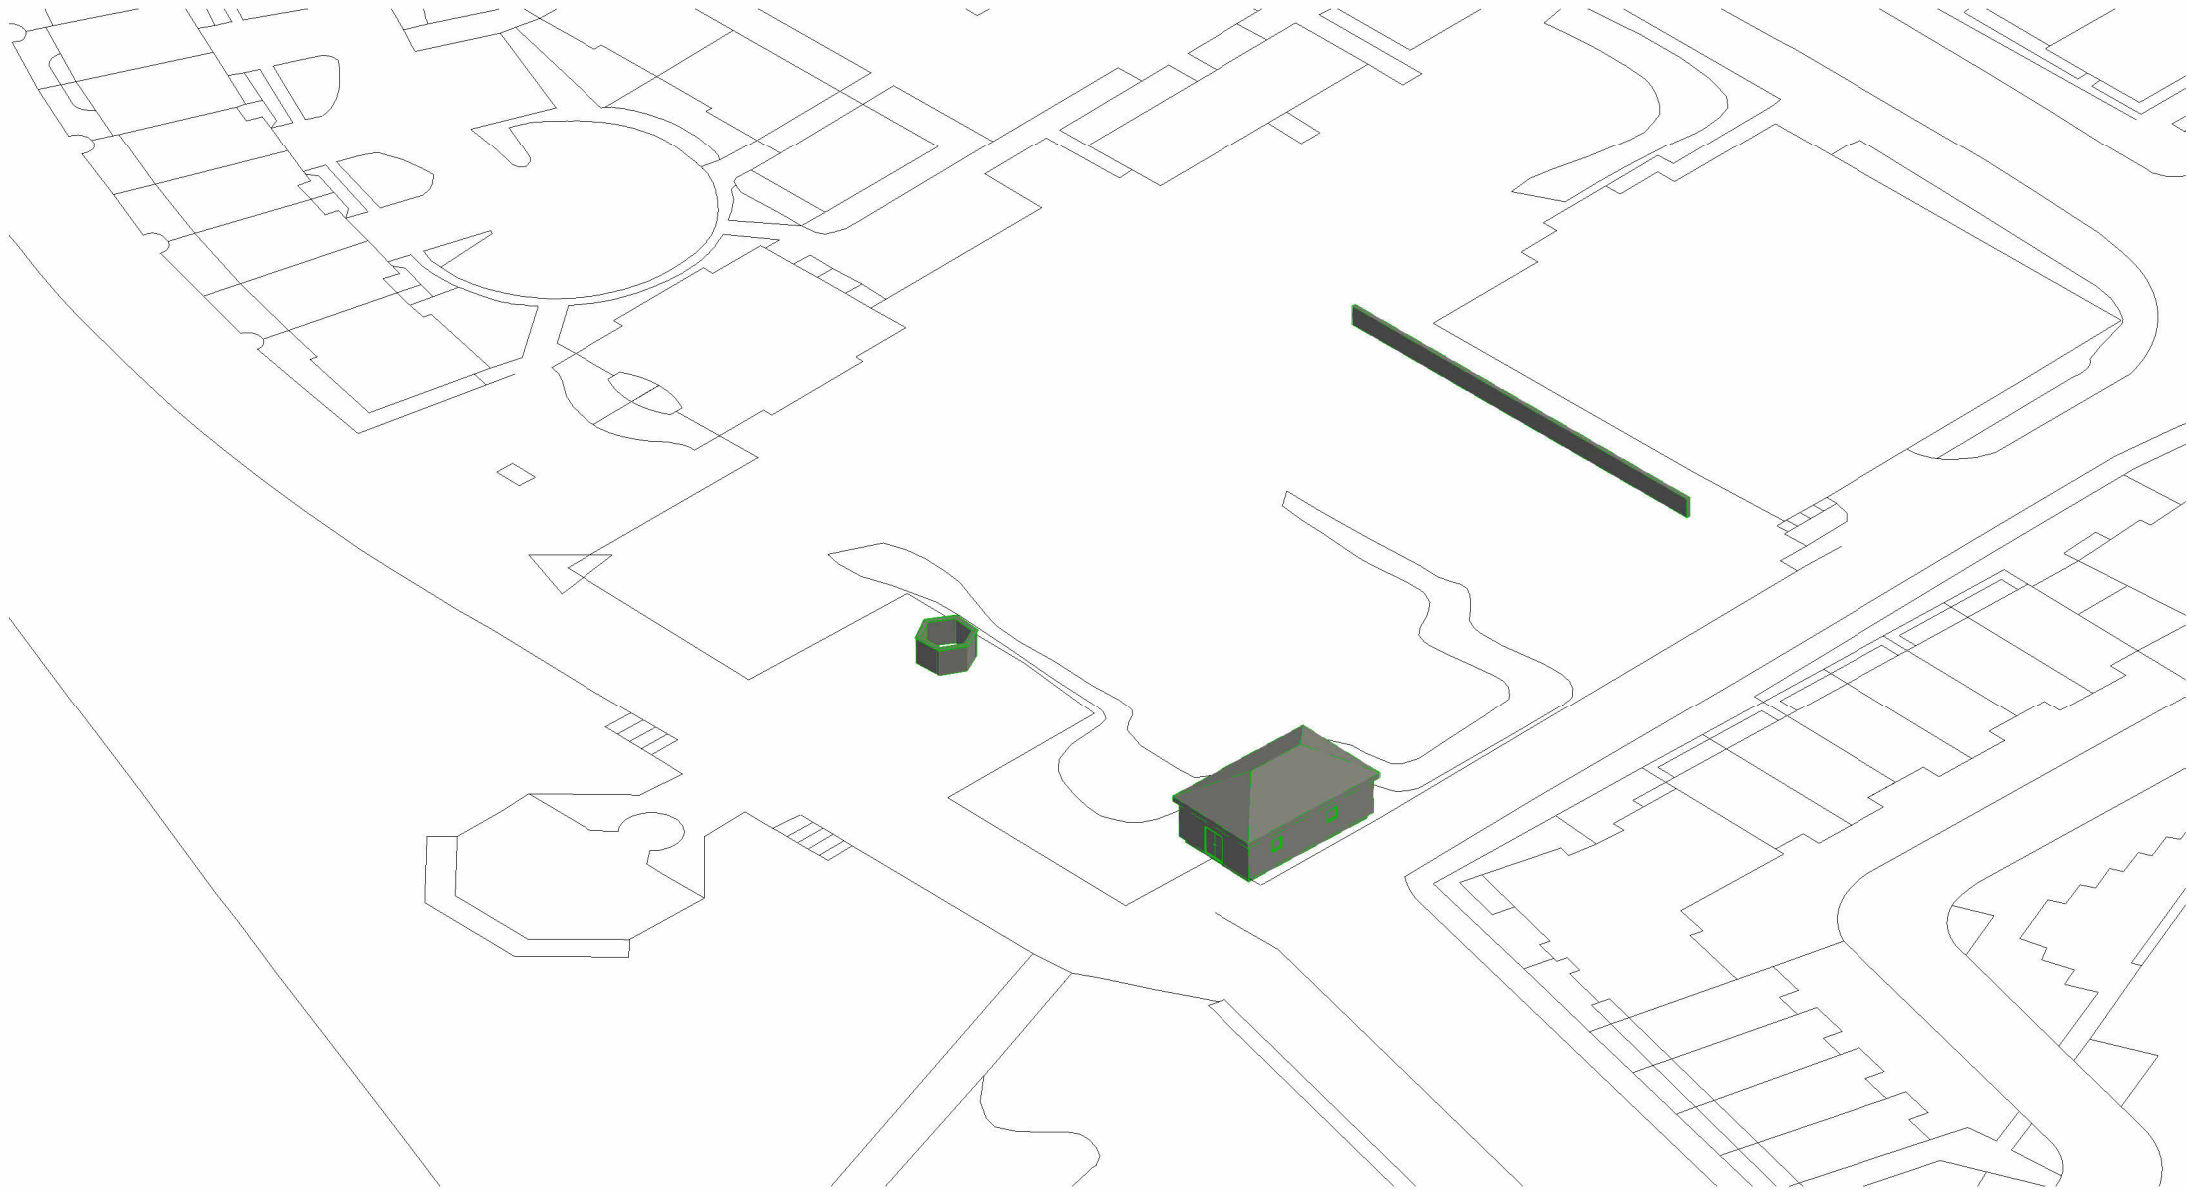


3D - Existing & Demolition 2

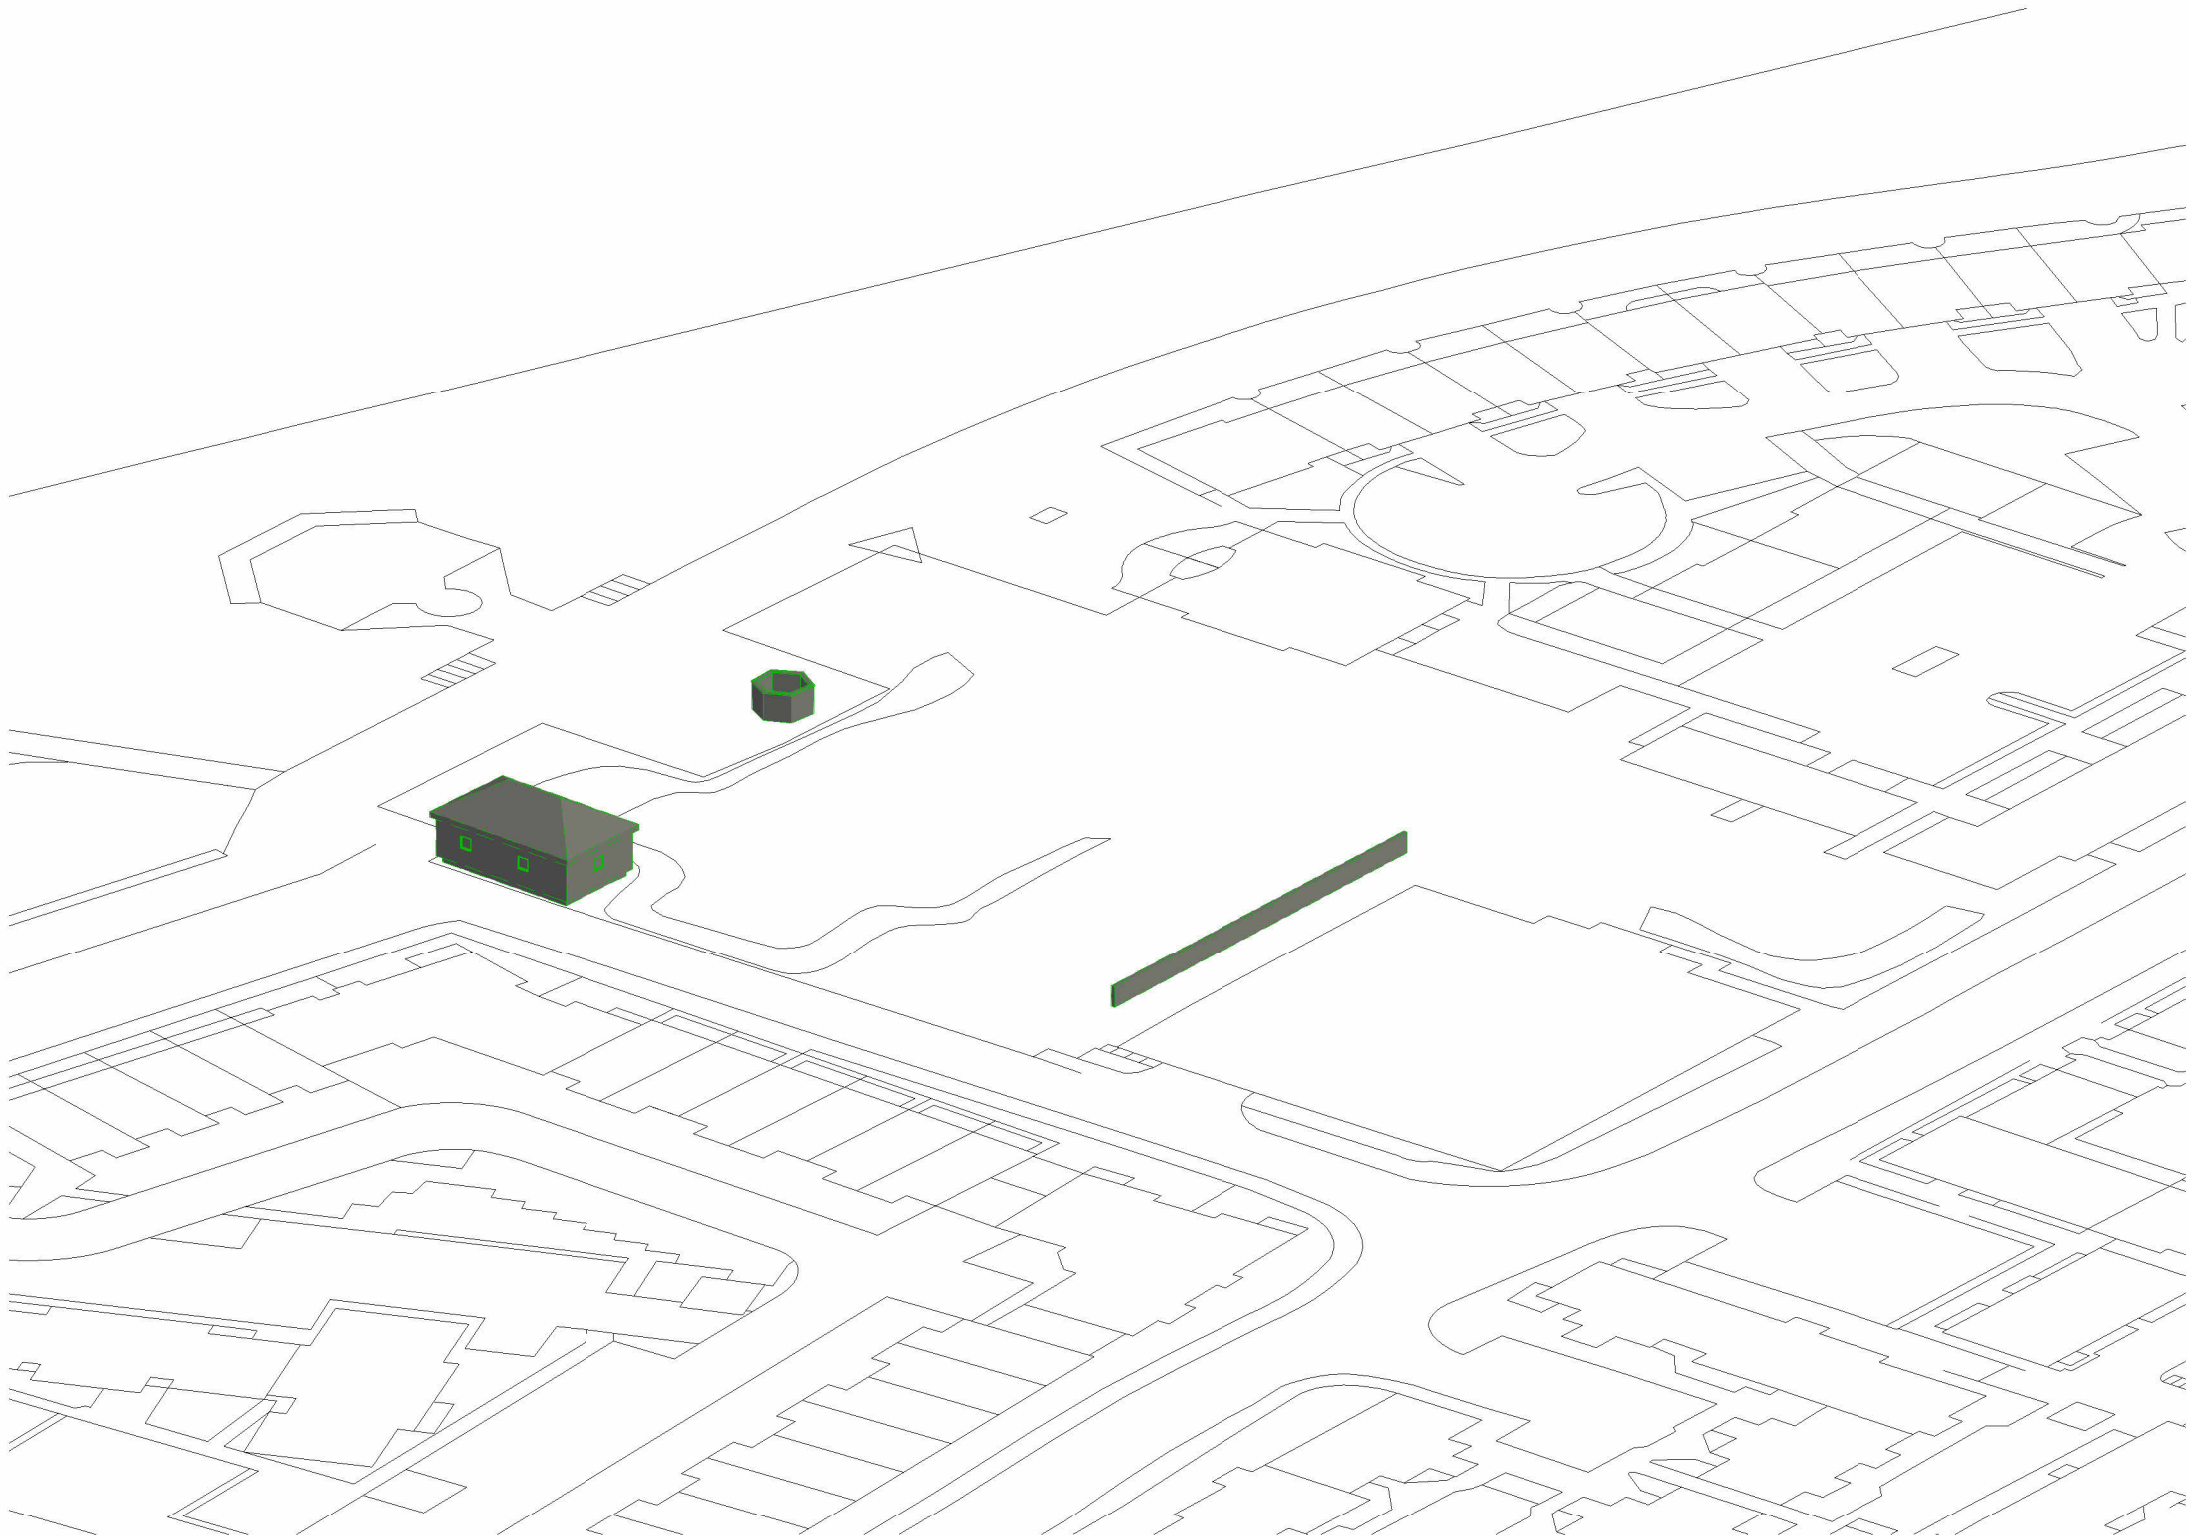


3D - Existing & Demolition 1

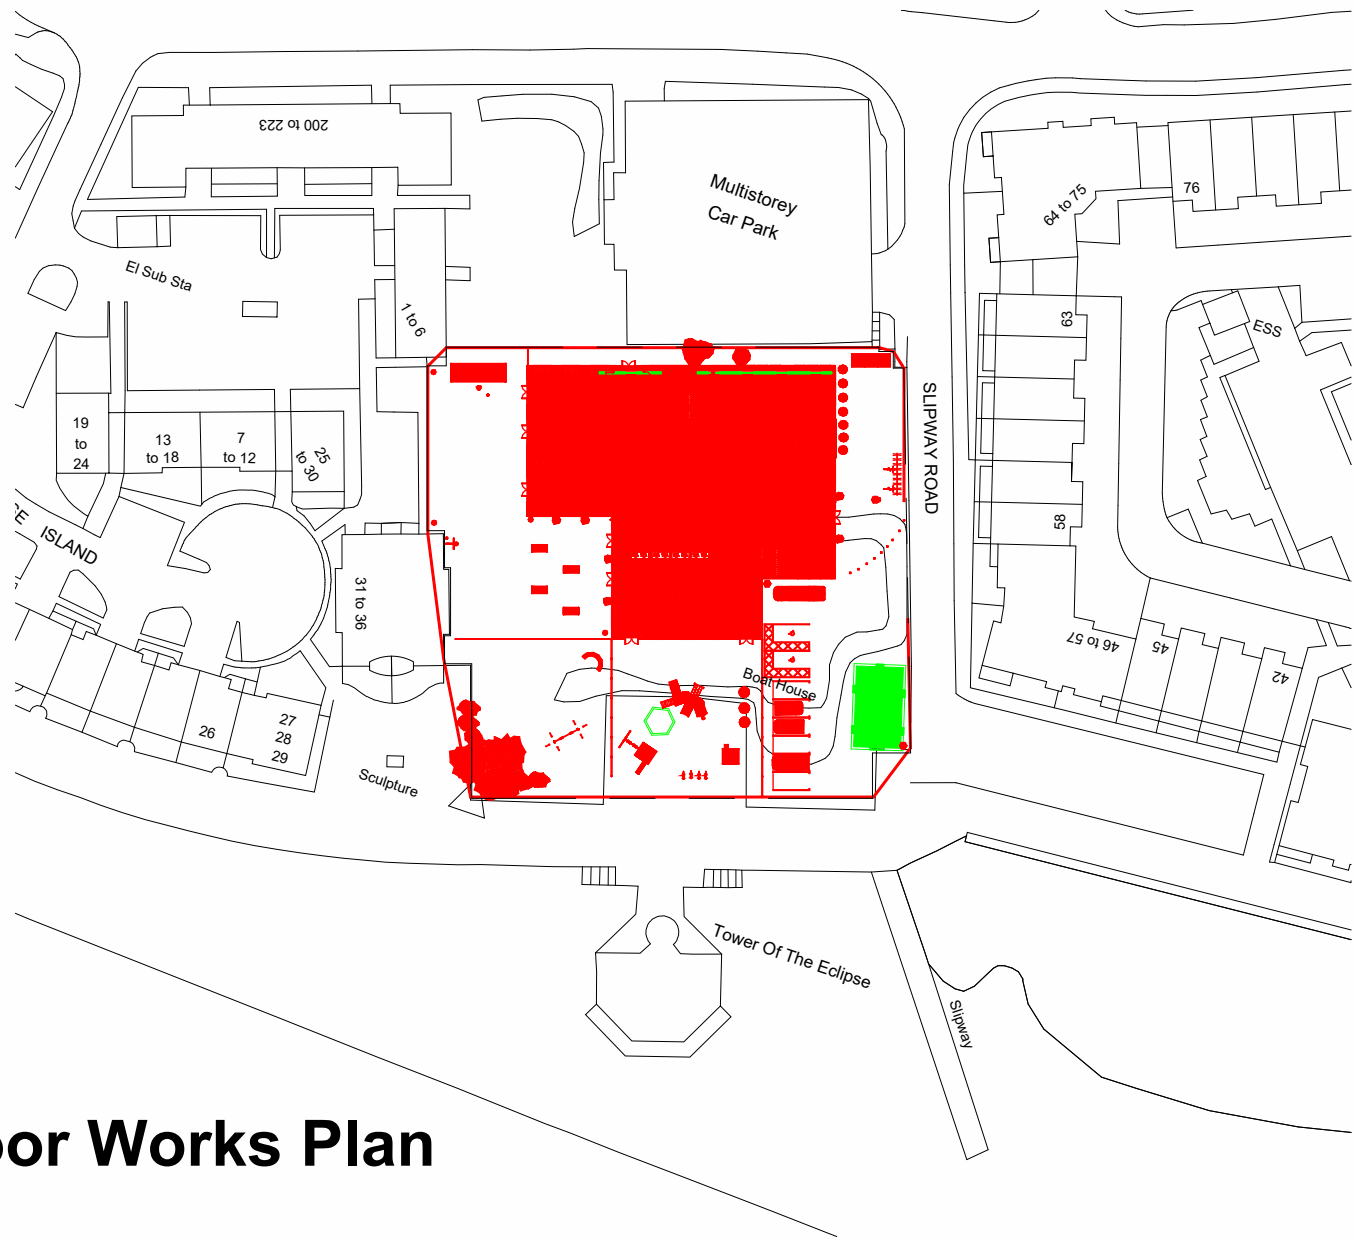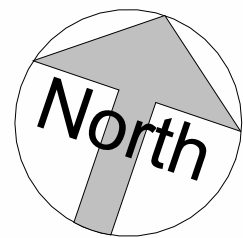


Ground Floor Works Plan
1 : 1000

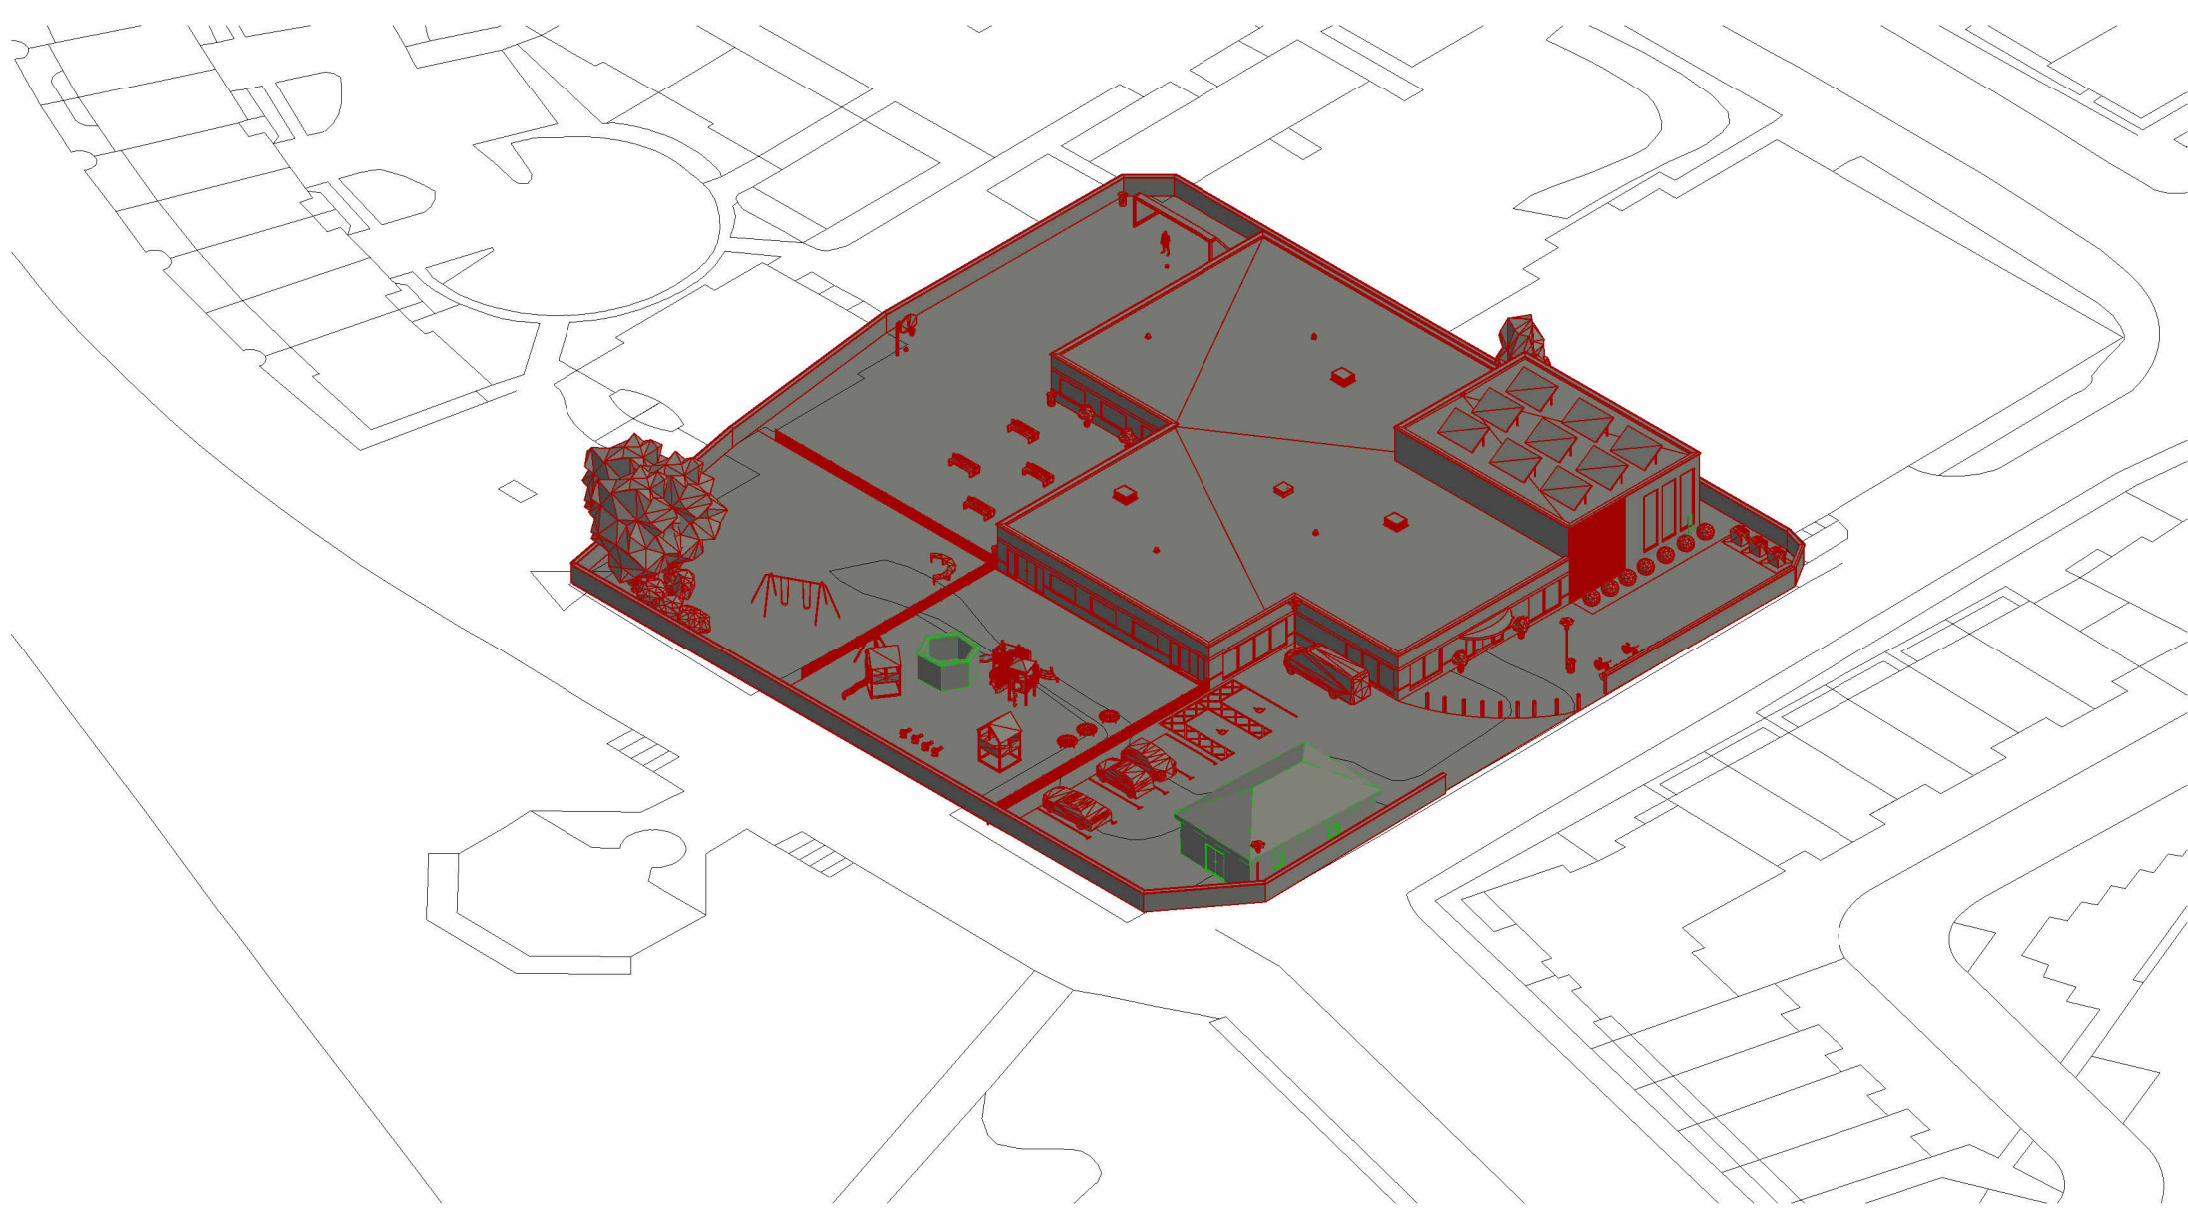


3D - Works Plan 1

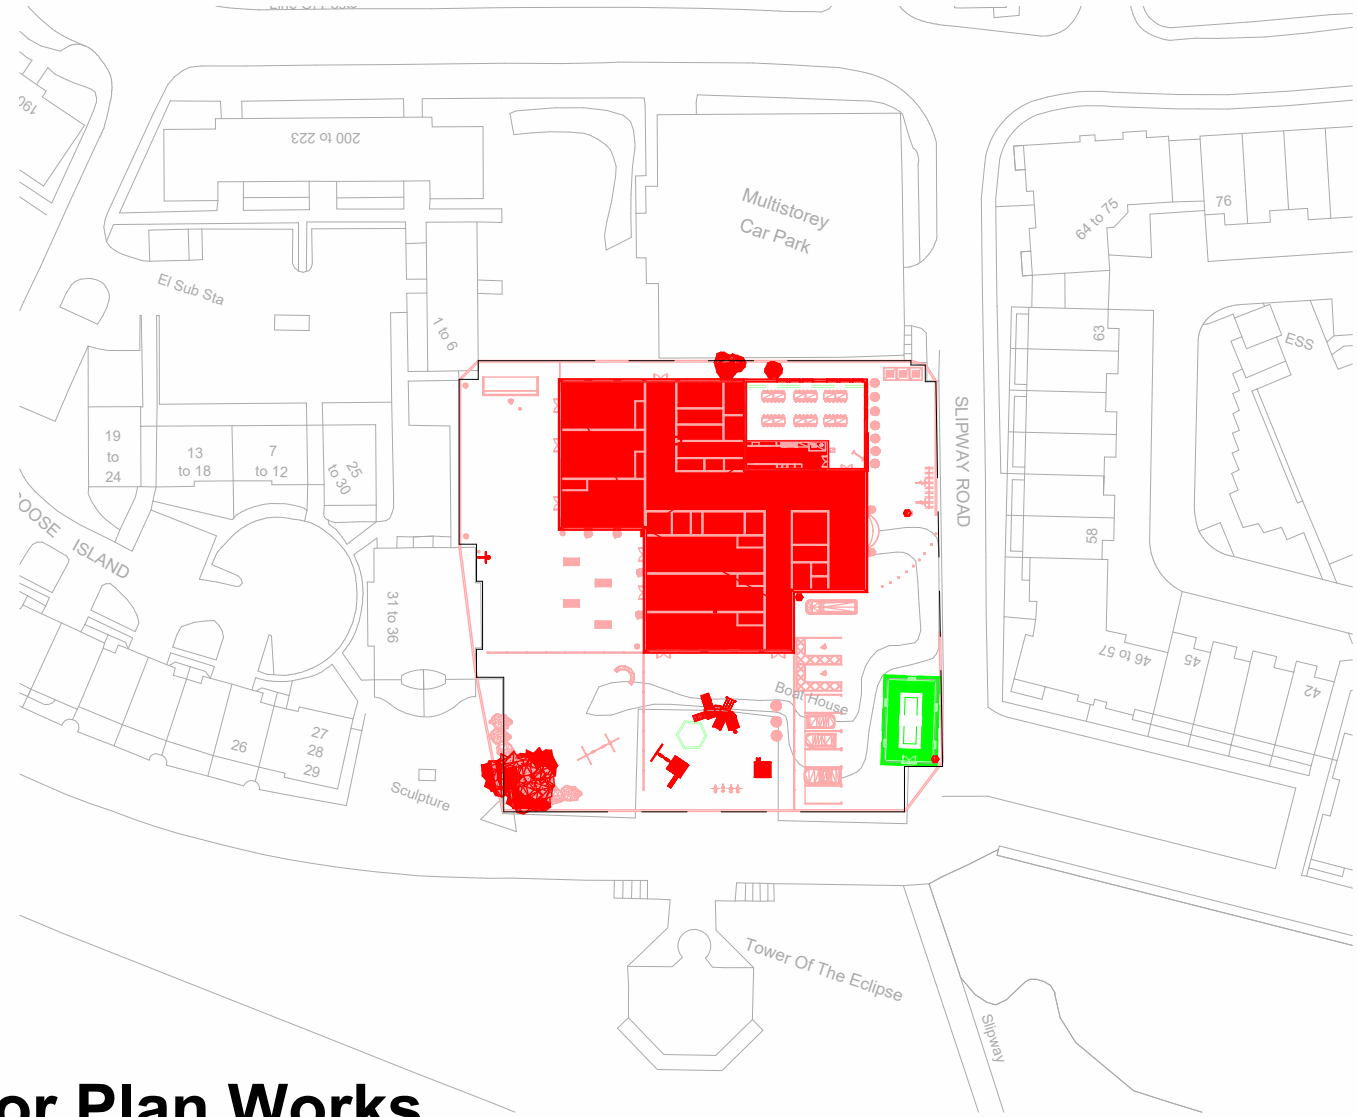


First Floor Plan Works
1 : 1000

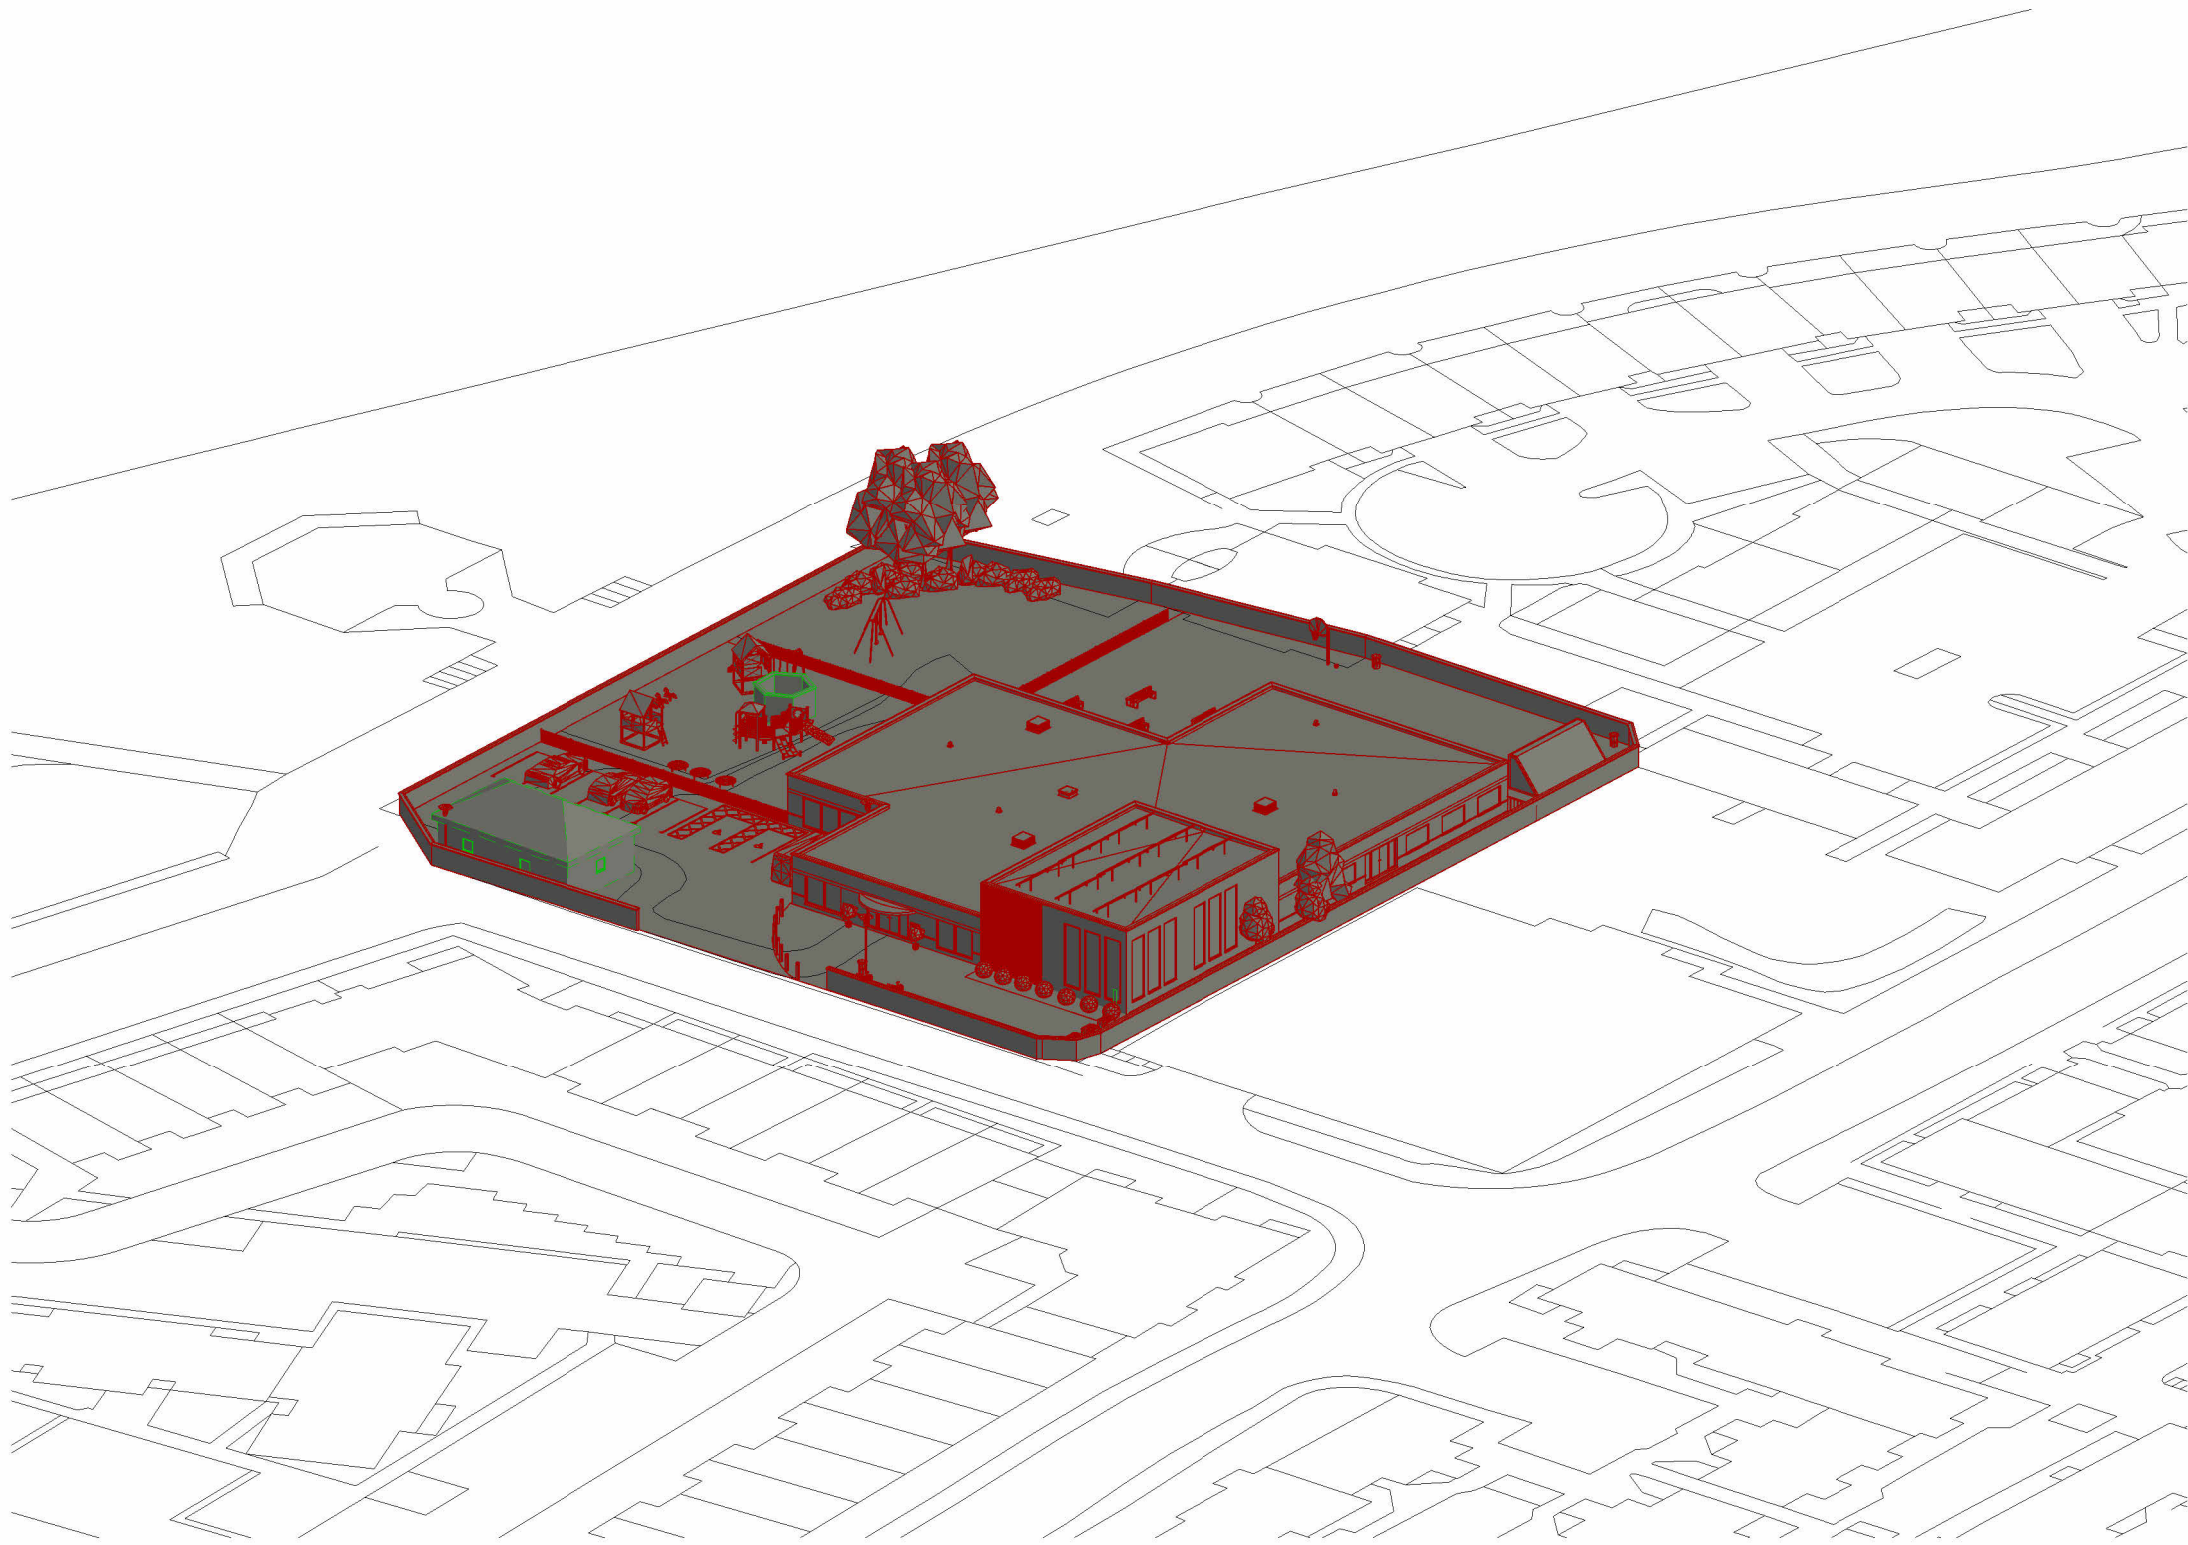


3D - Works Plan 2

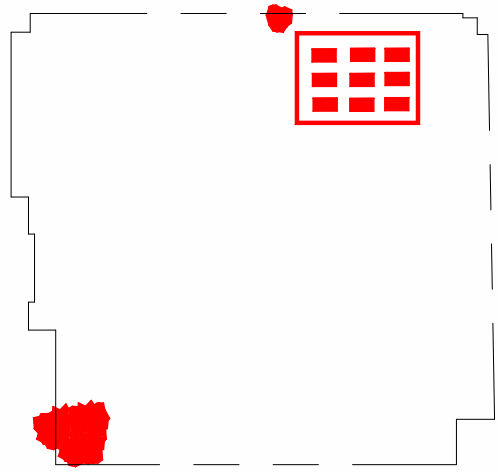


Roof Plan Works
1 : 1000

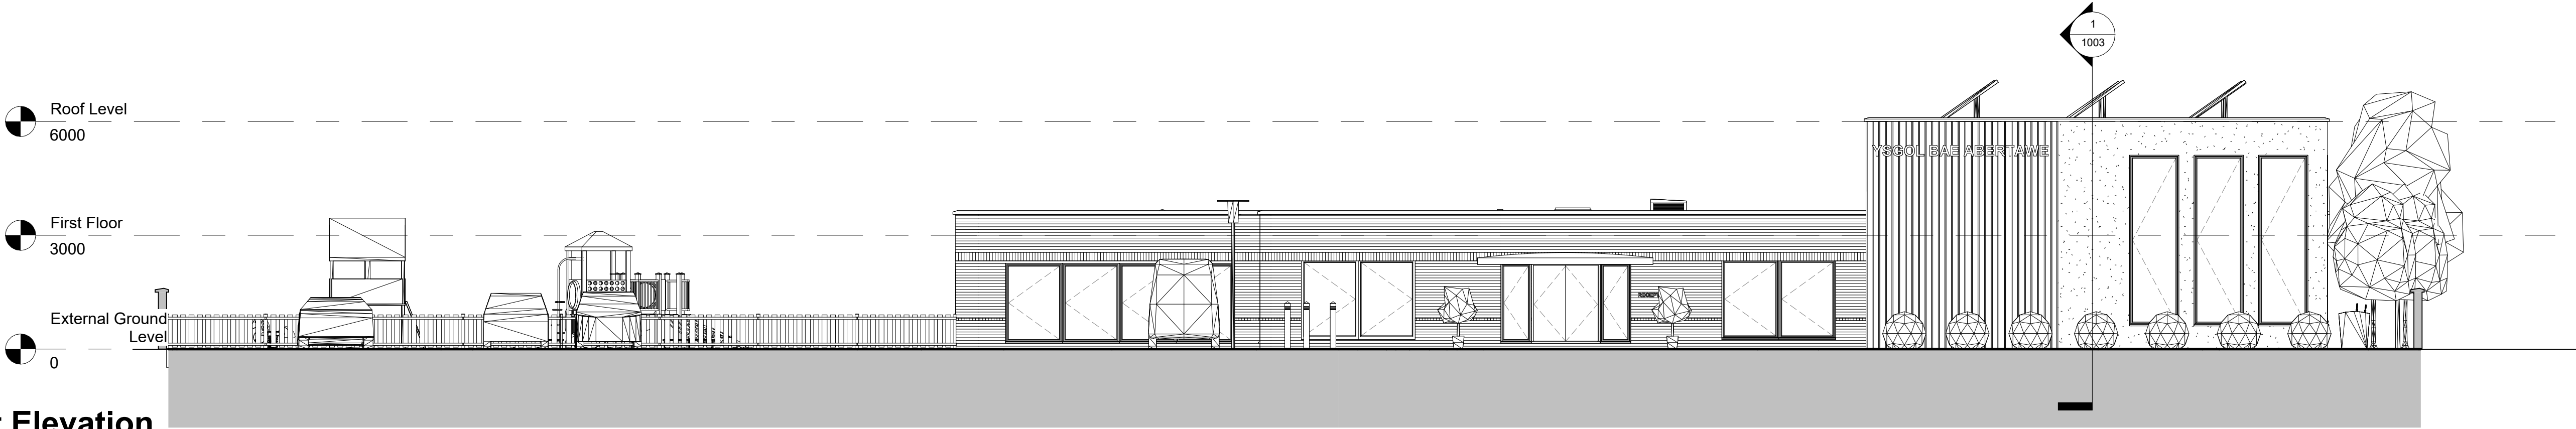


East Elevation
1 : 100

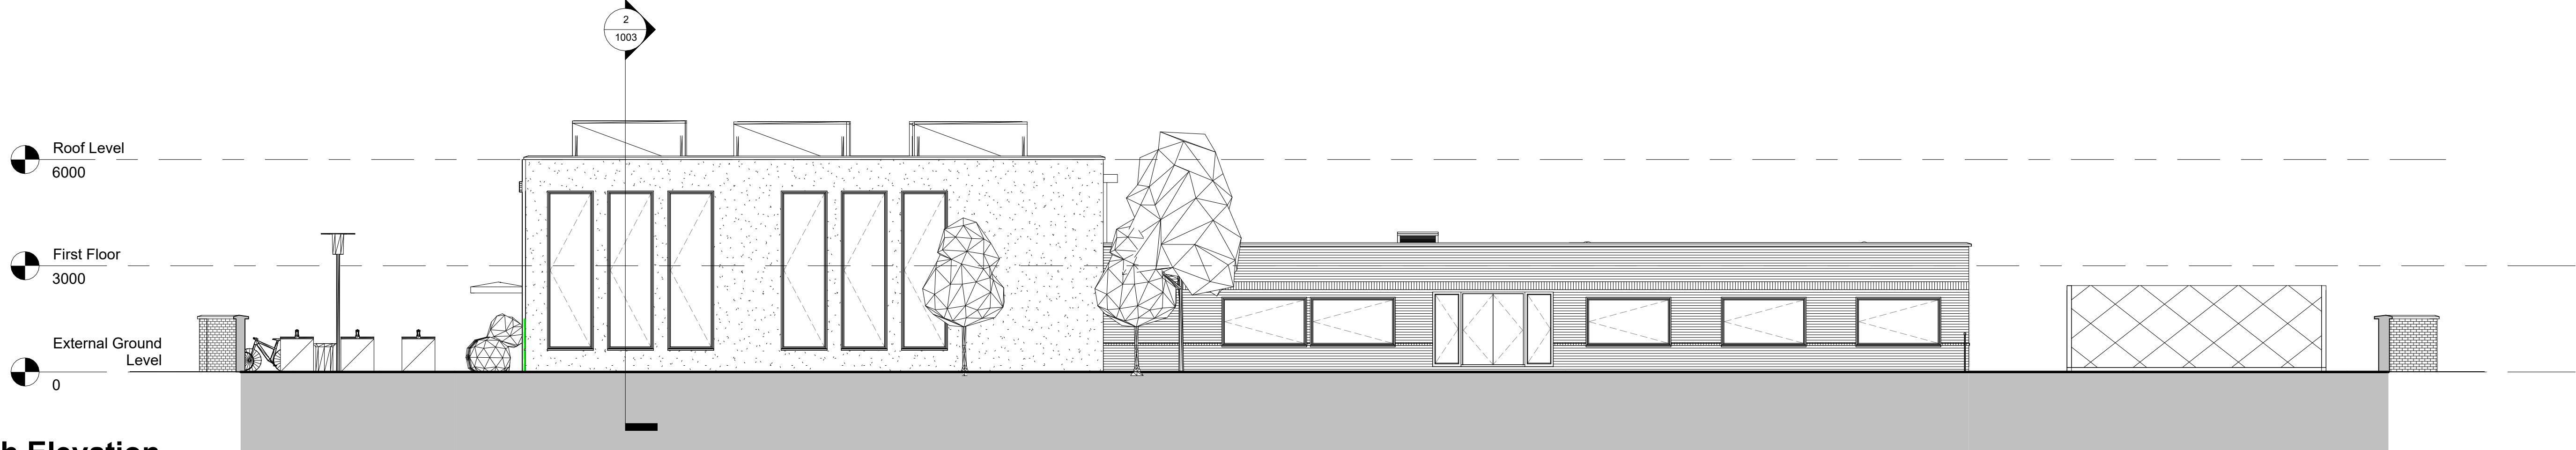


North Elevation
1 : 100

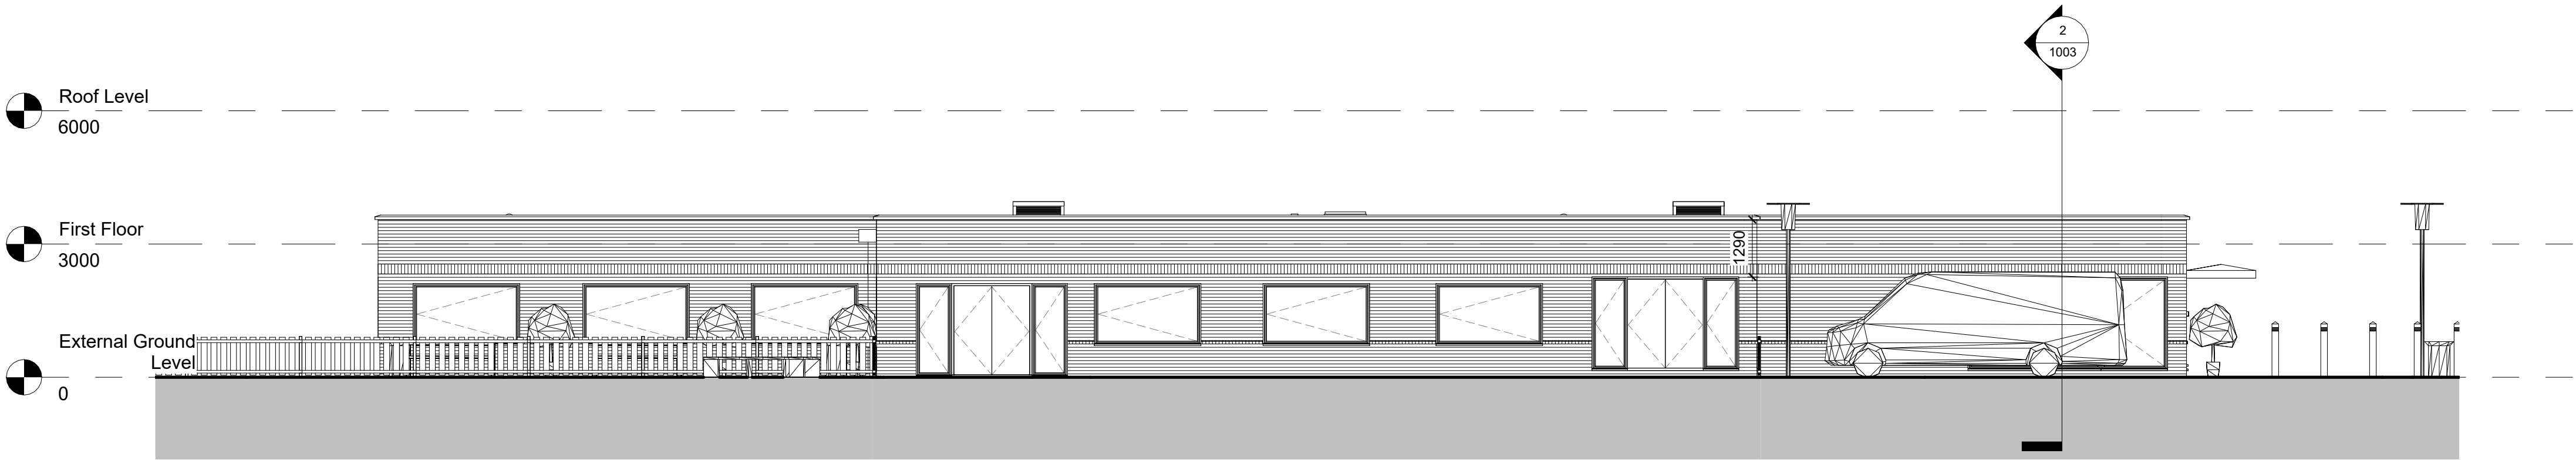


South Elevation
1 : 100

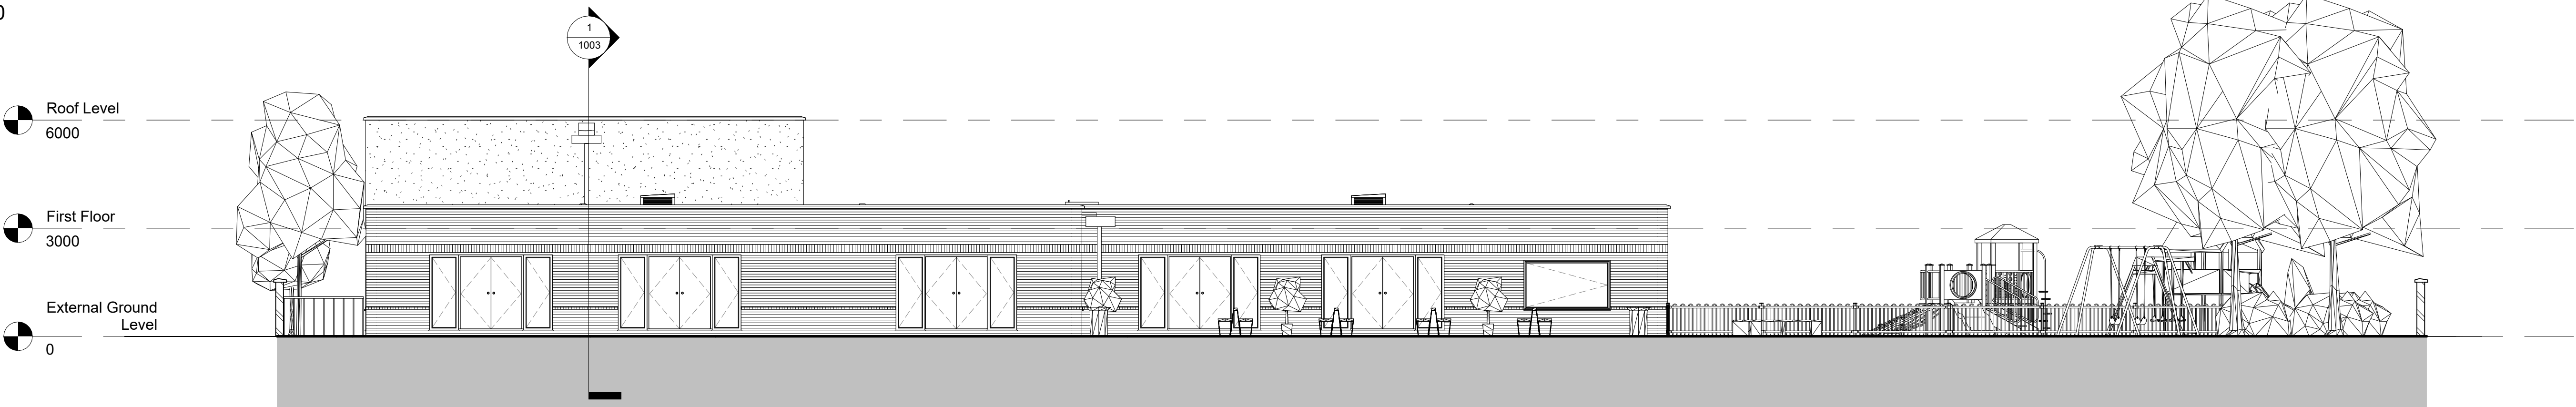

West Elevation
1 : 100

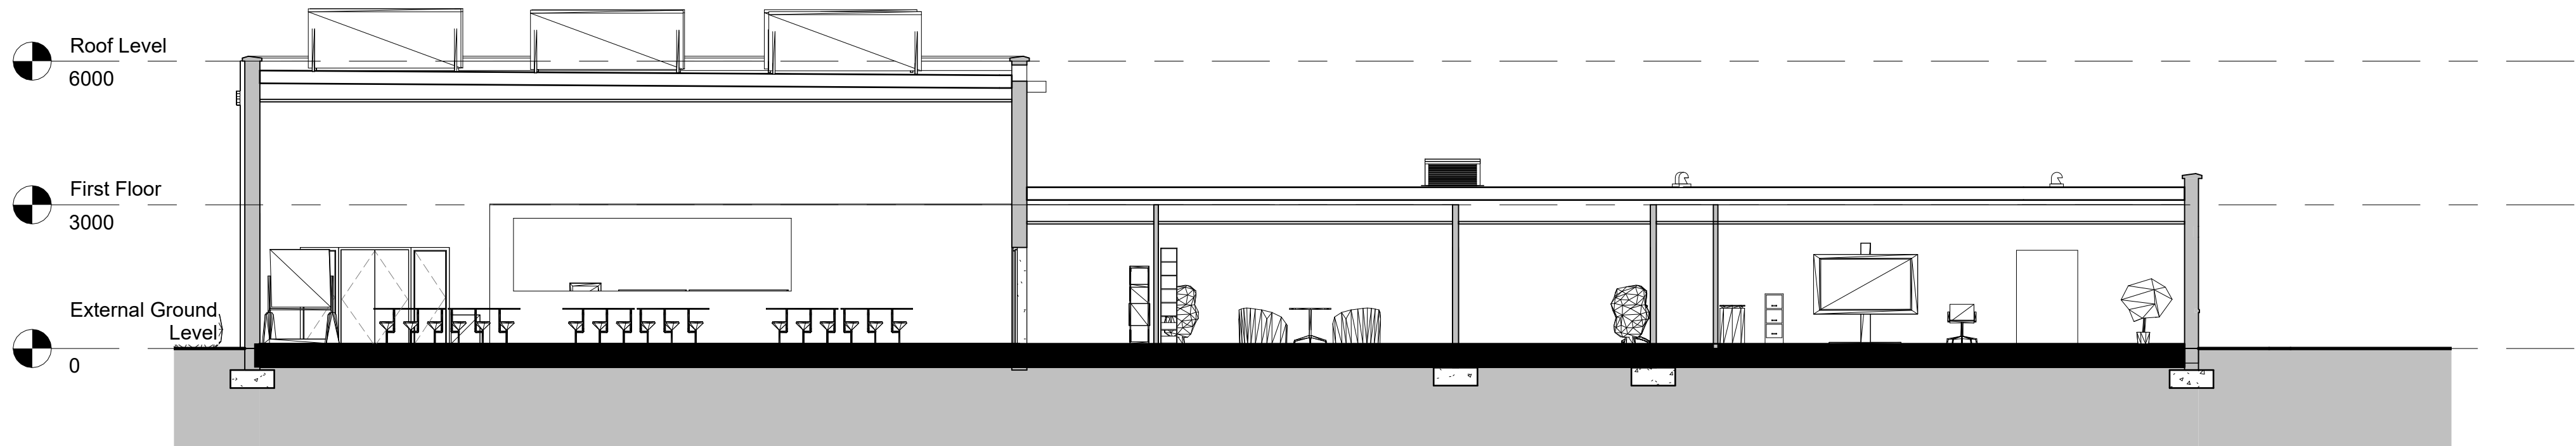


Section 1
1 : 100

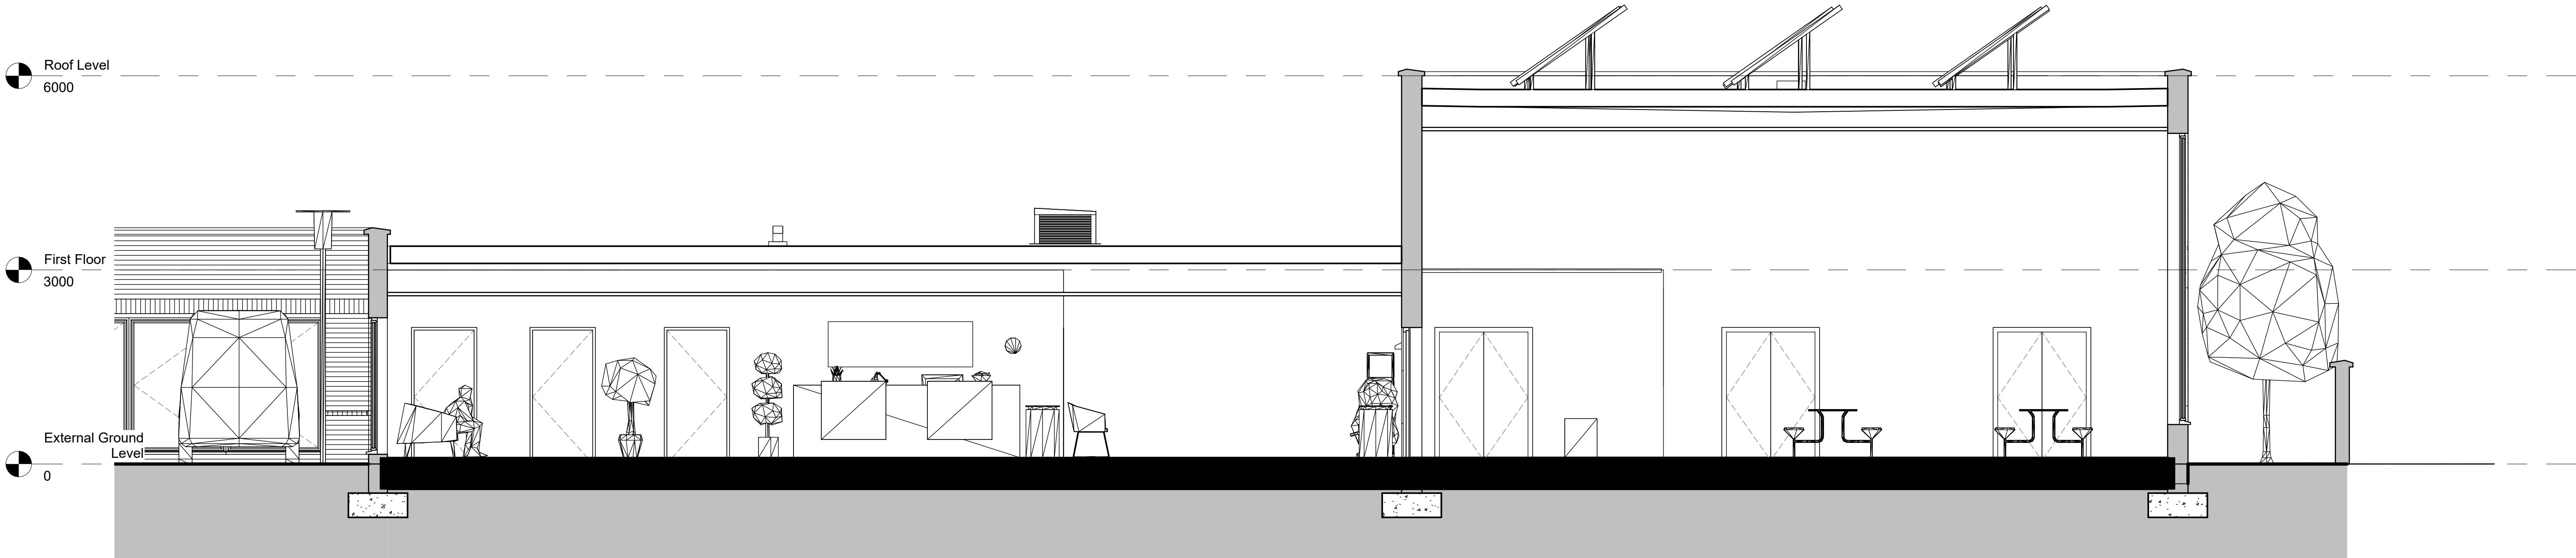


Section 2
1 : 50


Property Title	Detail	Property Originator (zone) Functional Breakdown (Level) Spatial Breakdown (Type) Form Discipline Number Description Status Revision	scale	drawn			
Ysgol Bae Abertawe	Proposed Long and Short Sections	5010 — UWTS — XX — ZZ — D — A — 1003 — Proposed Long and Short Sections — S0 —	As indicated	OT	Prifysgol Cymru Y Drindod Dewi Sant University of Wales Trinity Saint David	(S0) UNCONTROLLED Not to be used as a reference document Check Status Before Quoting	Rev/Date/By
		File Path: C:\Users\1903180\Downloads\5010_UWTS XX_ZZ_M_A_0001_ArchWIP_S0.rvt	date	checked	SA1 Campus King's Road Swansea SA1 8HO		Revision
			04/26/22	GMT			

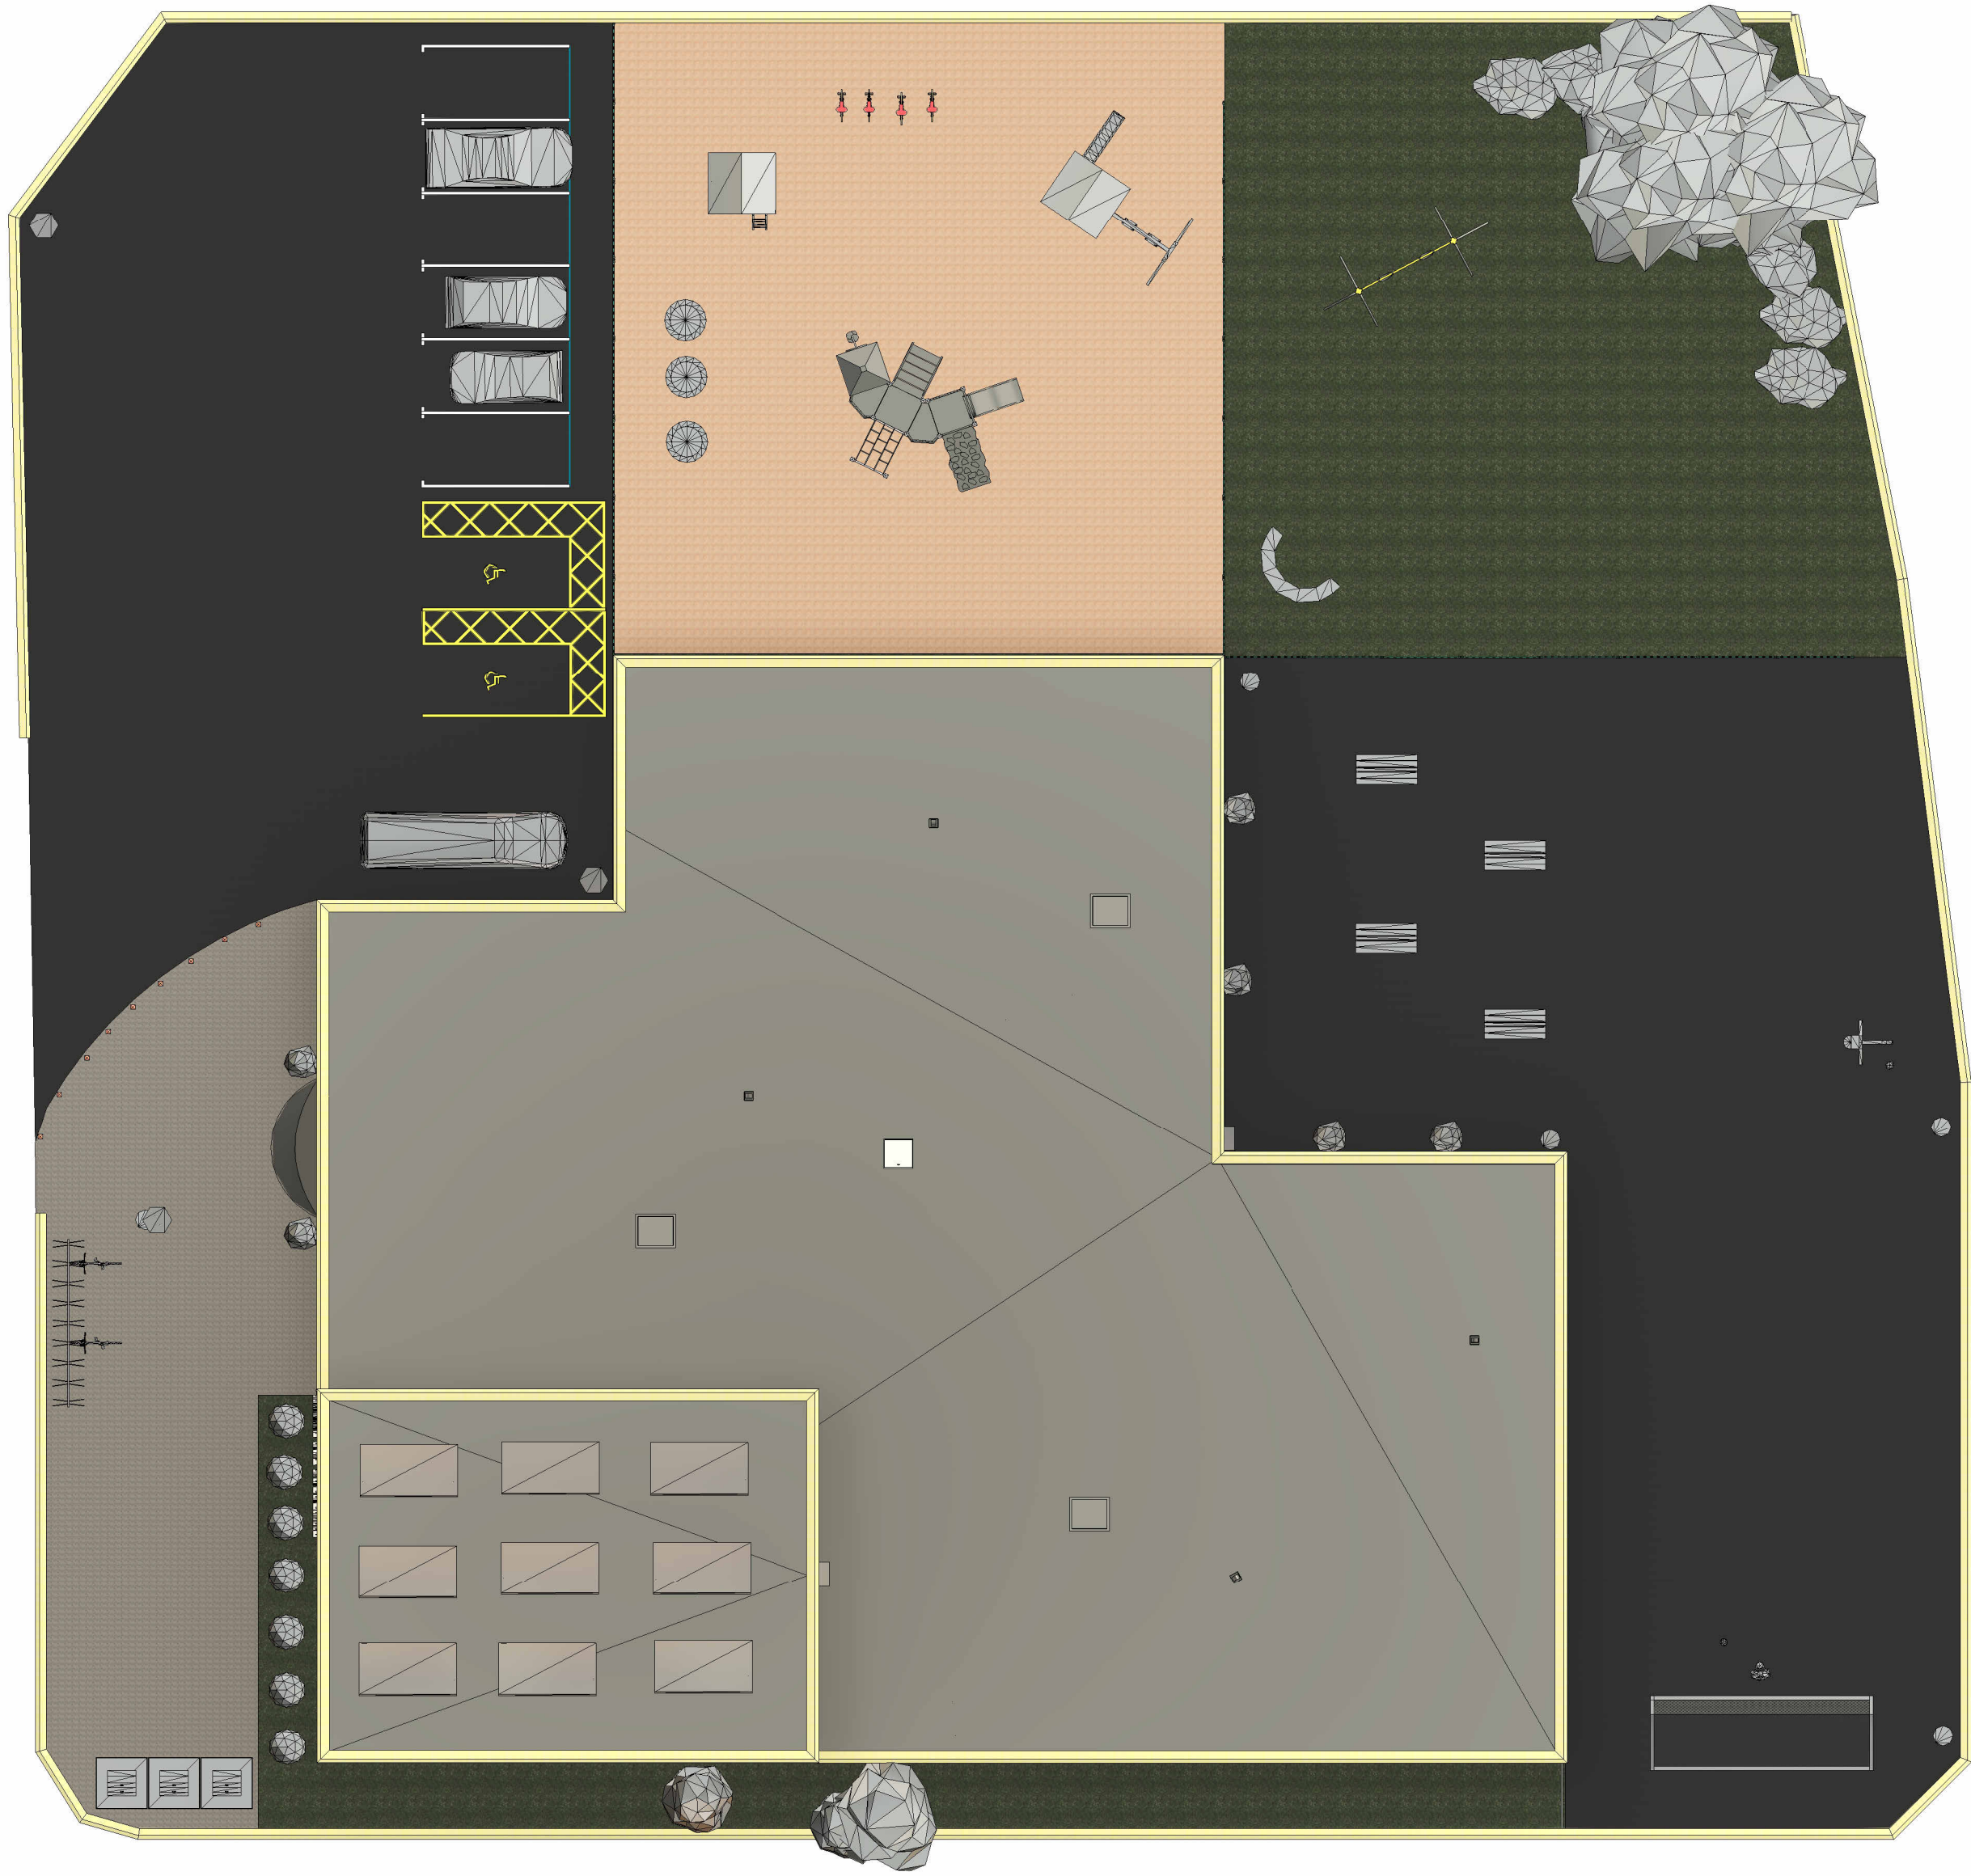


3D - Proposed Site Plan

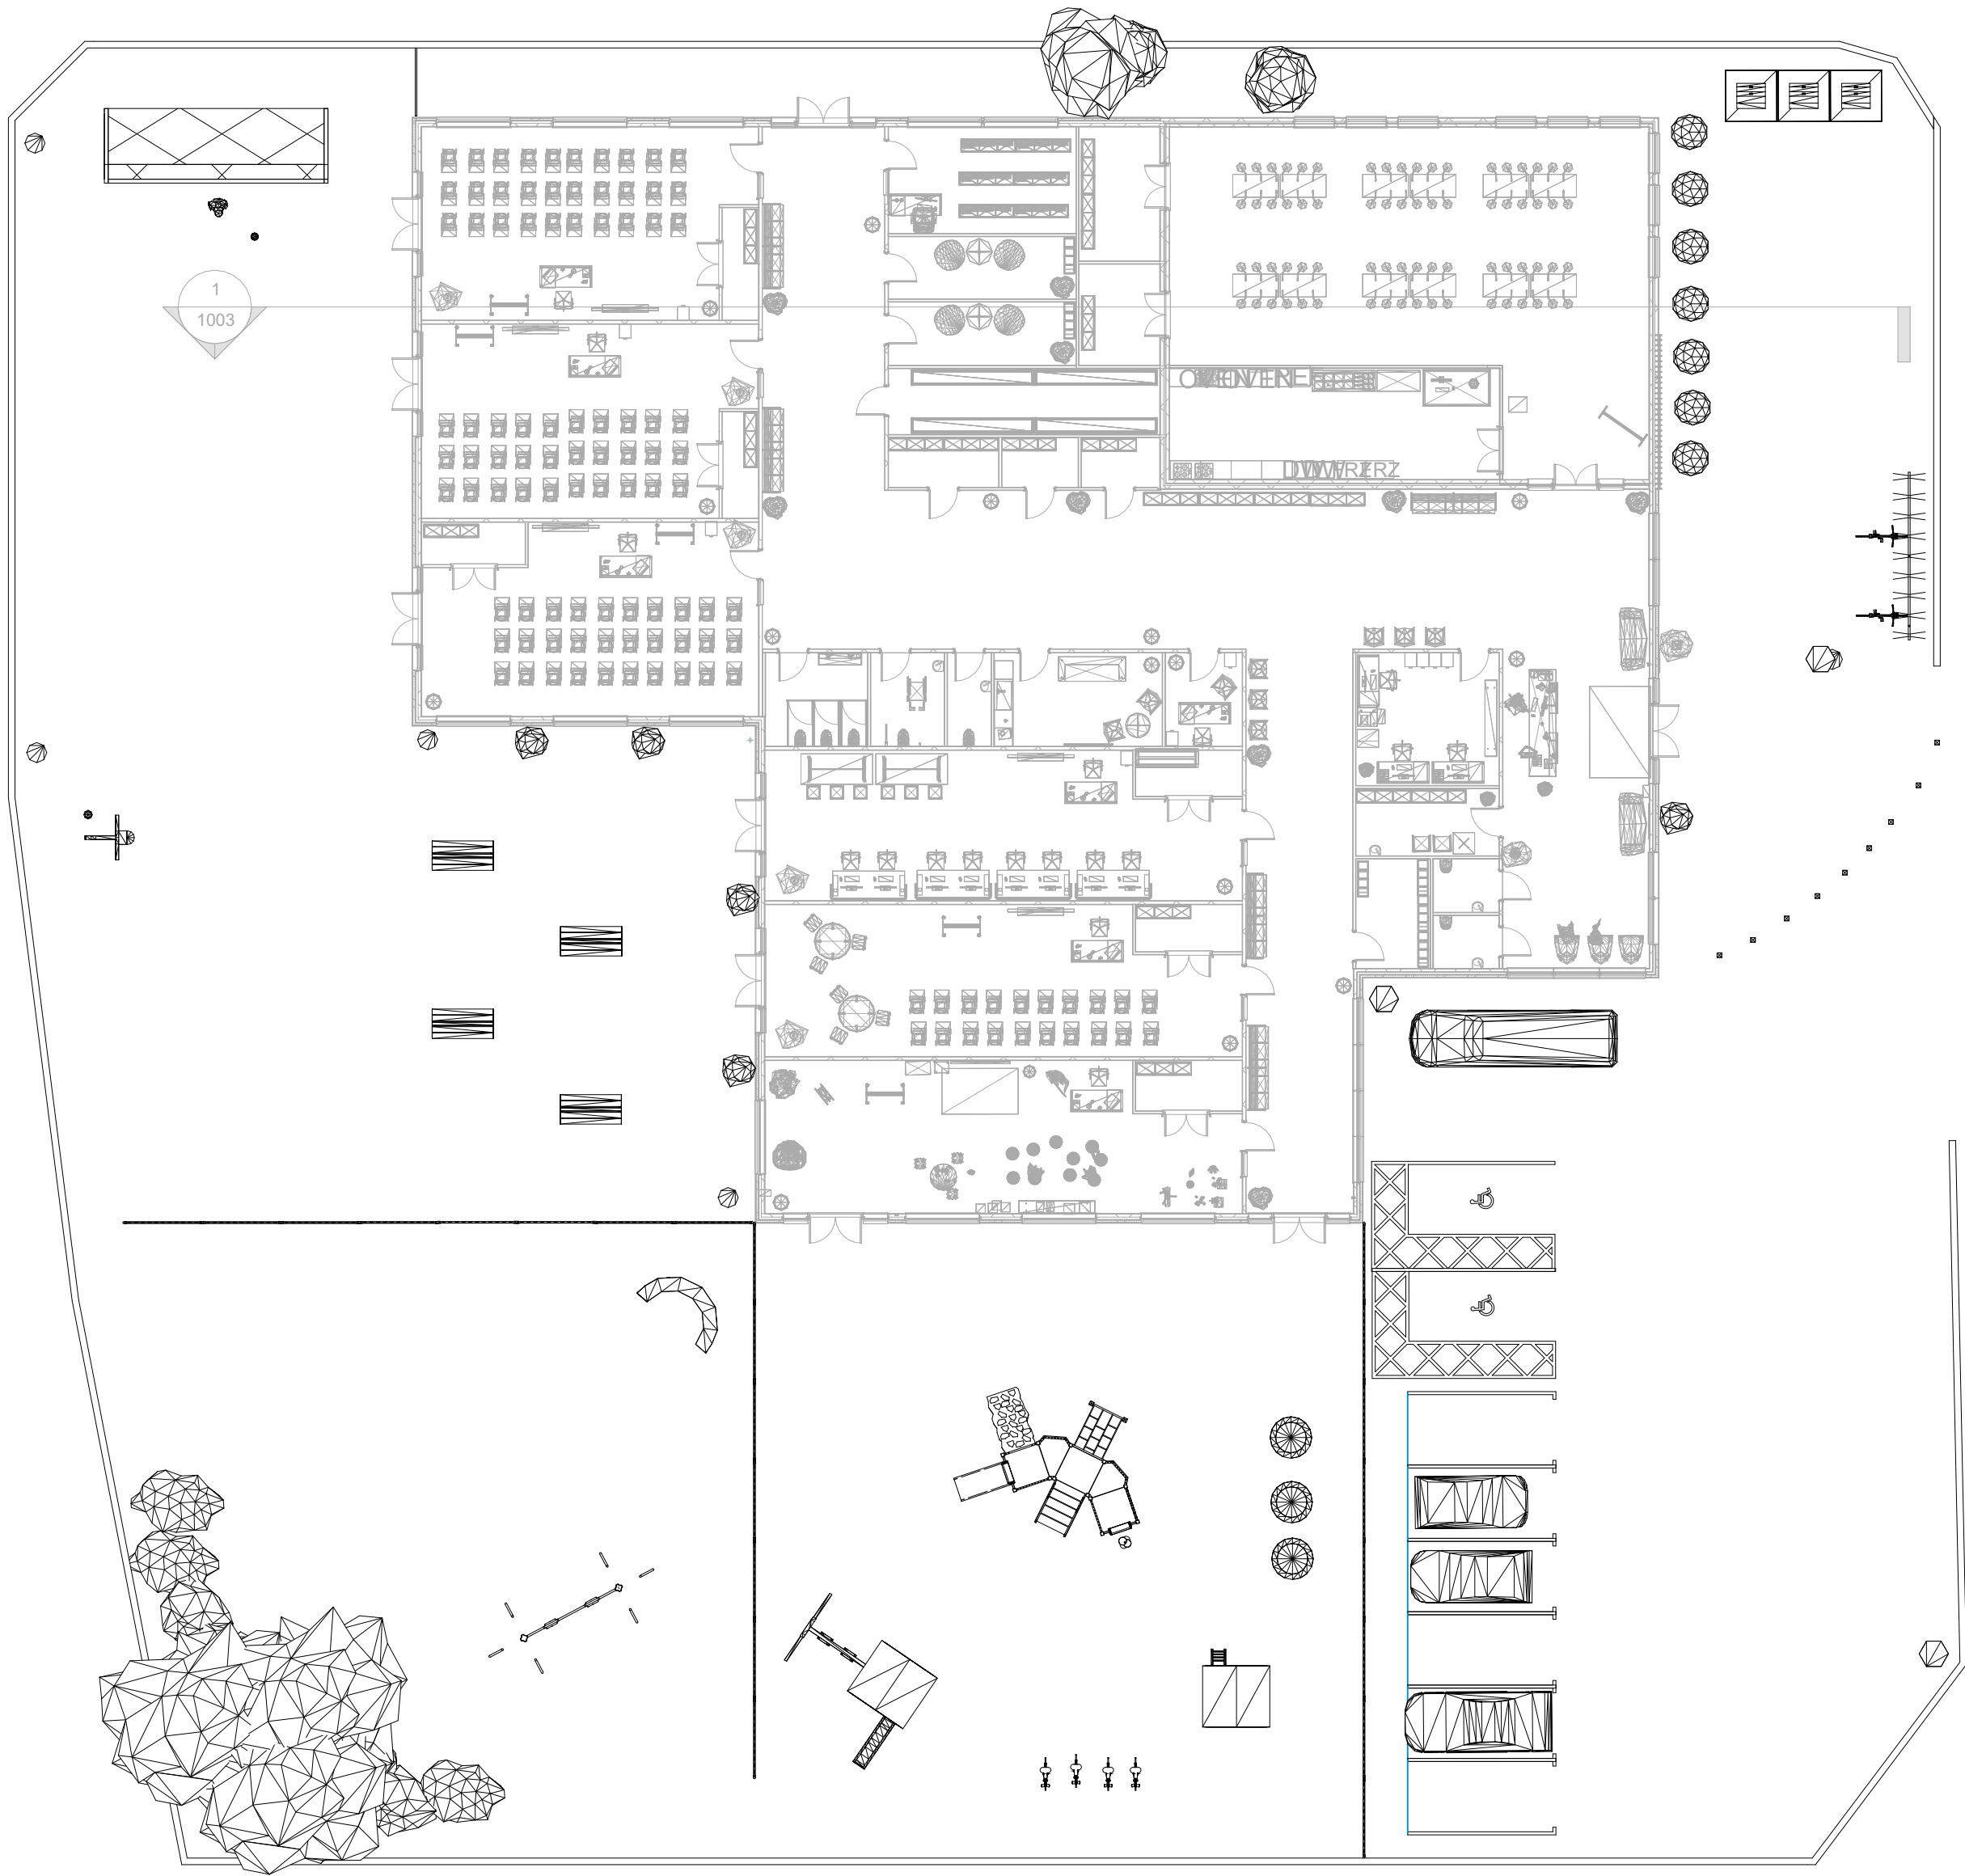




Proposed Site Plan
1 : 200

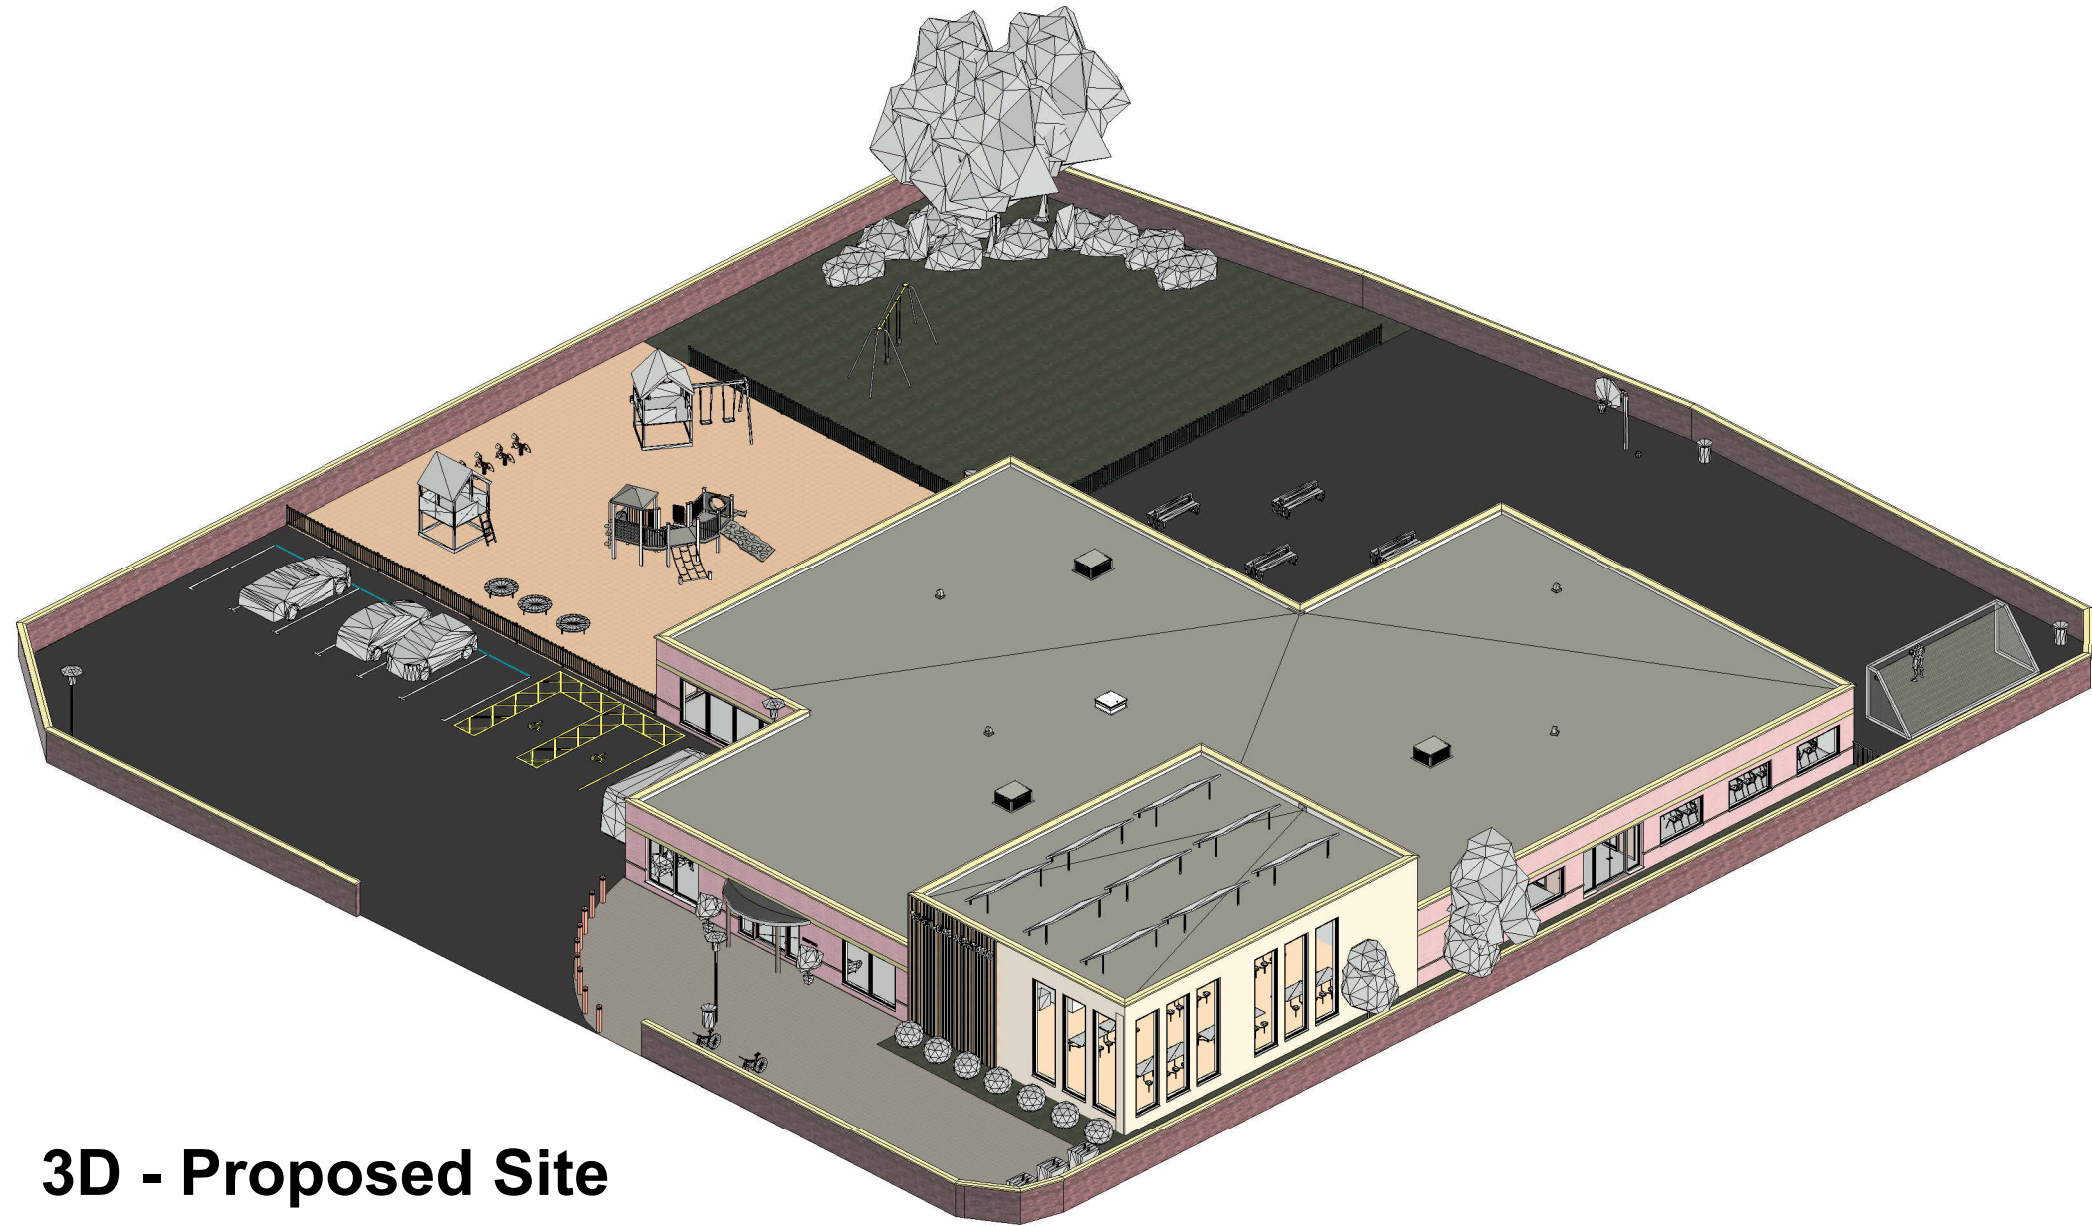

3D - Proposed Site

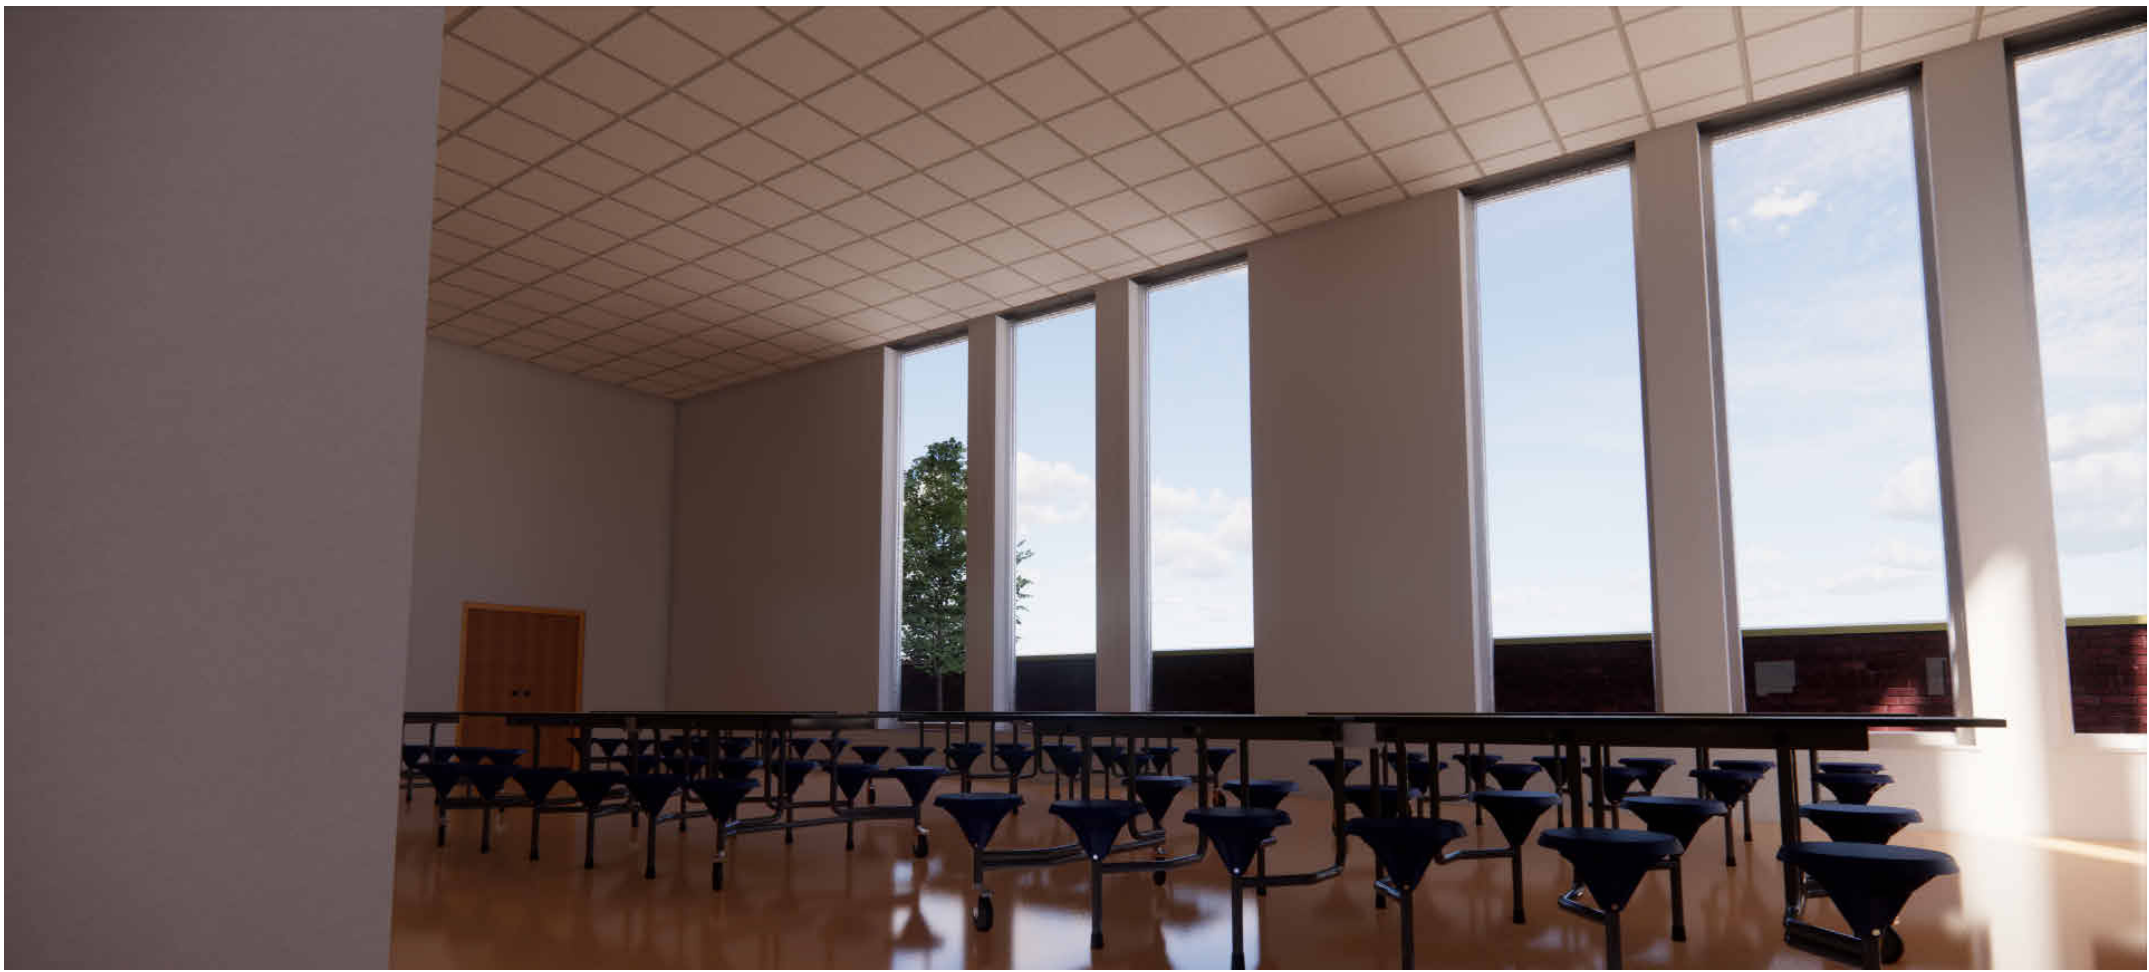

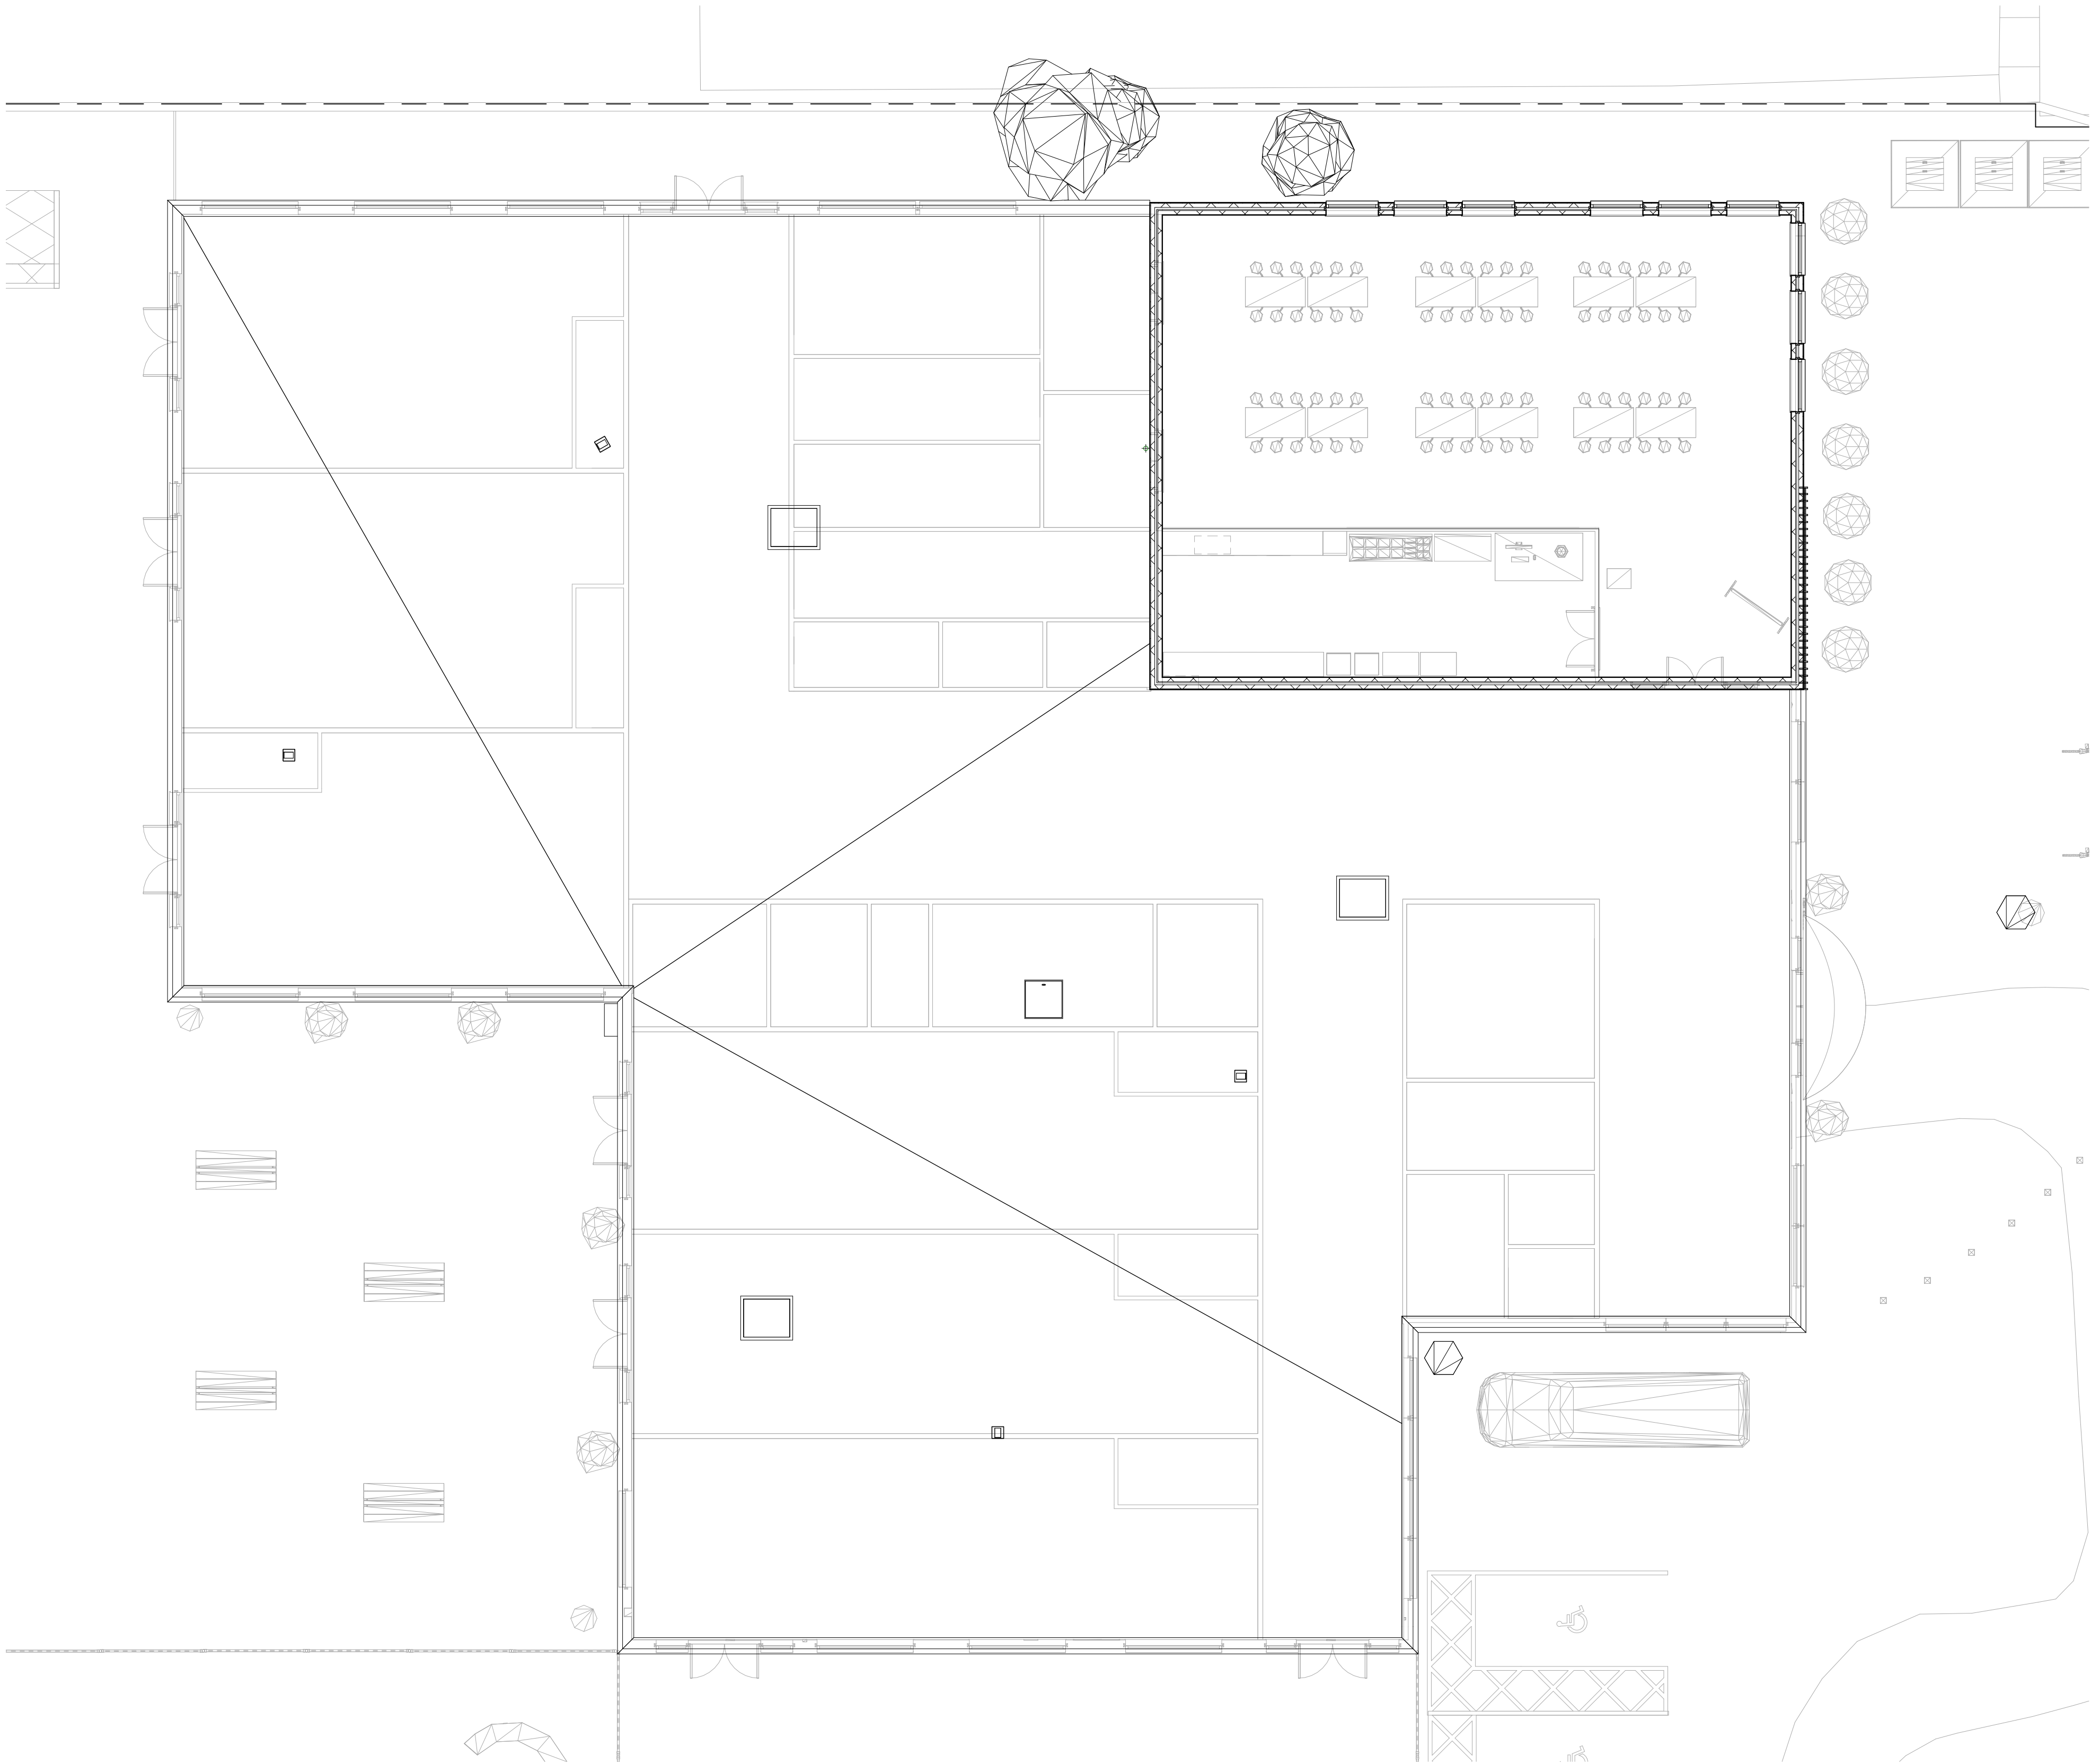

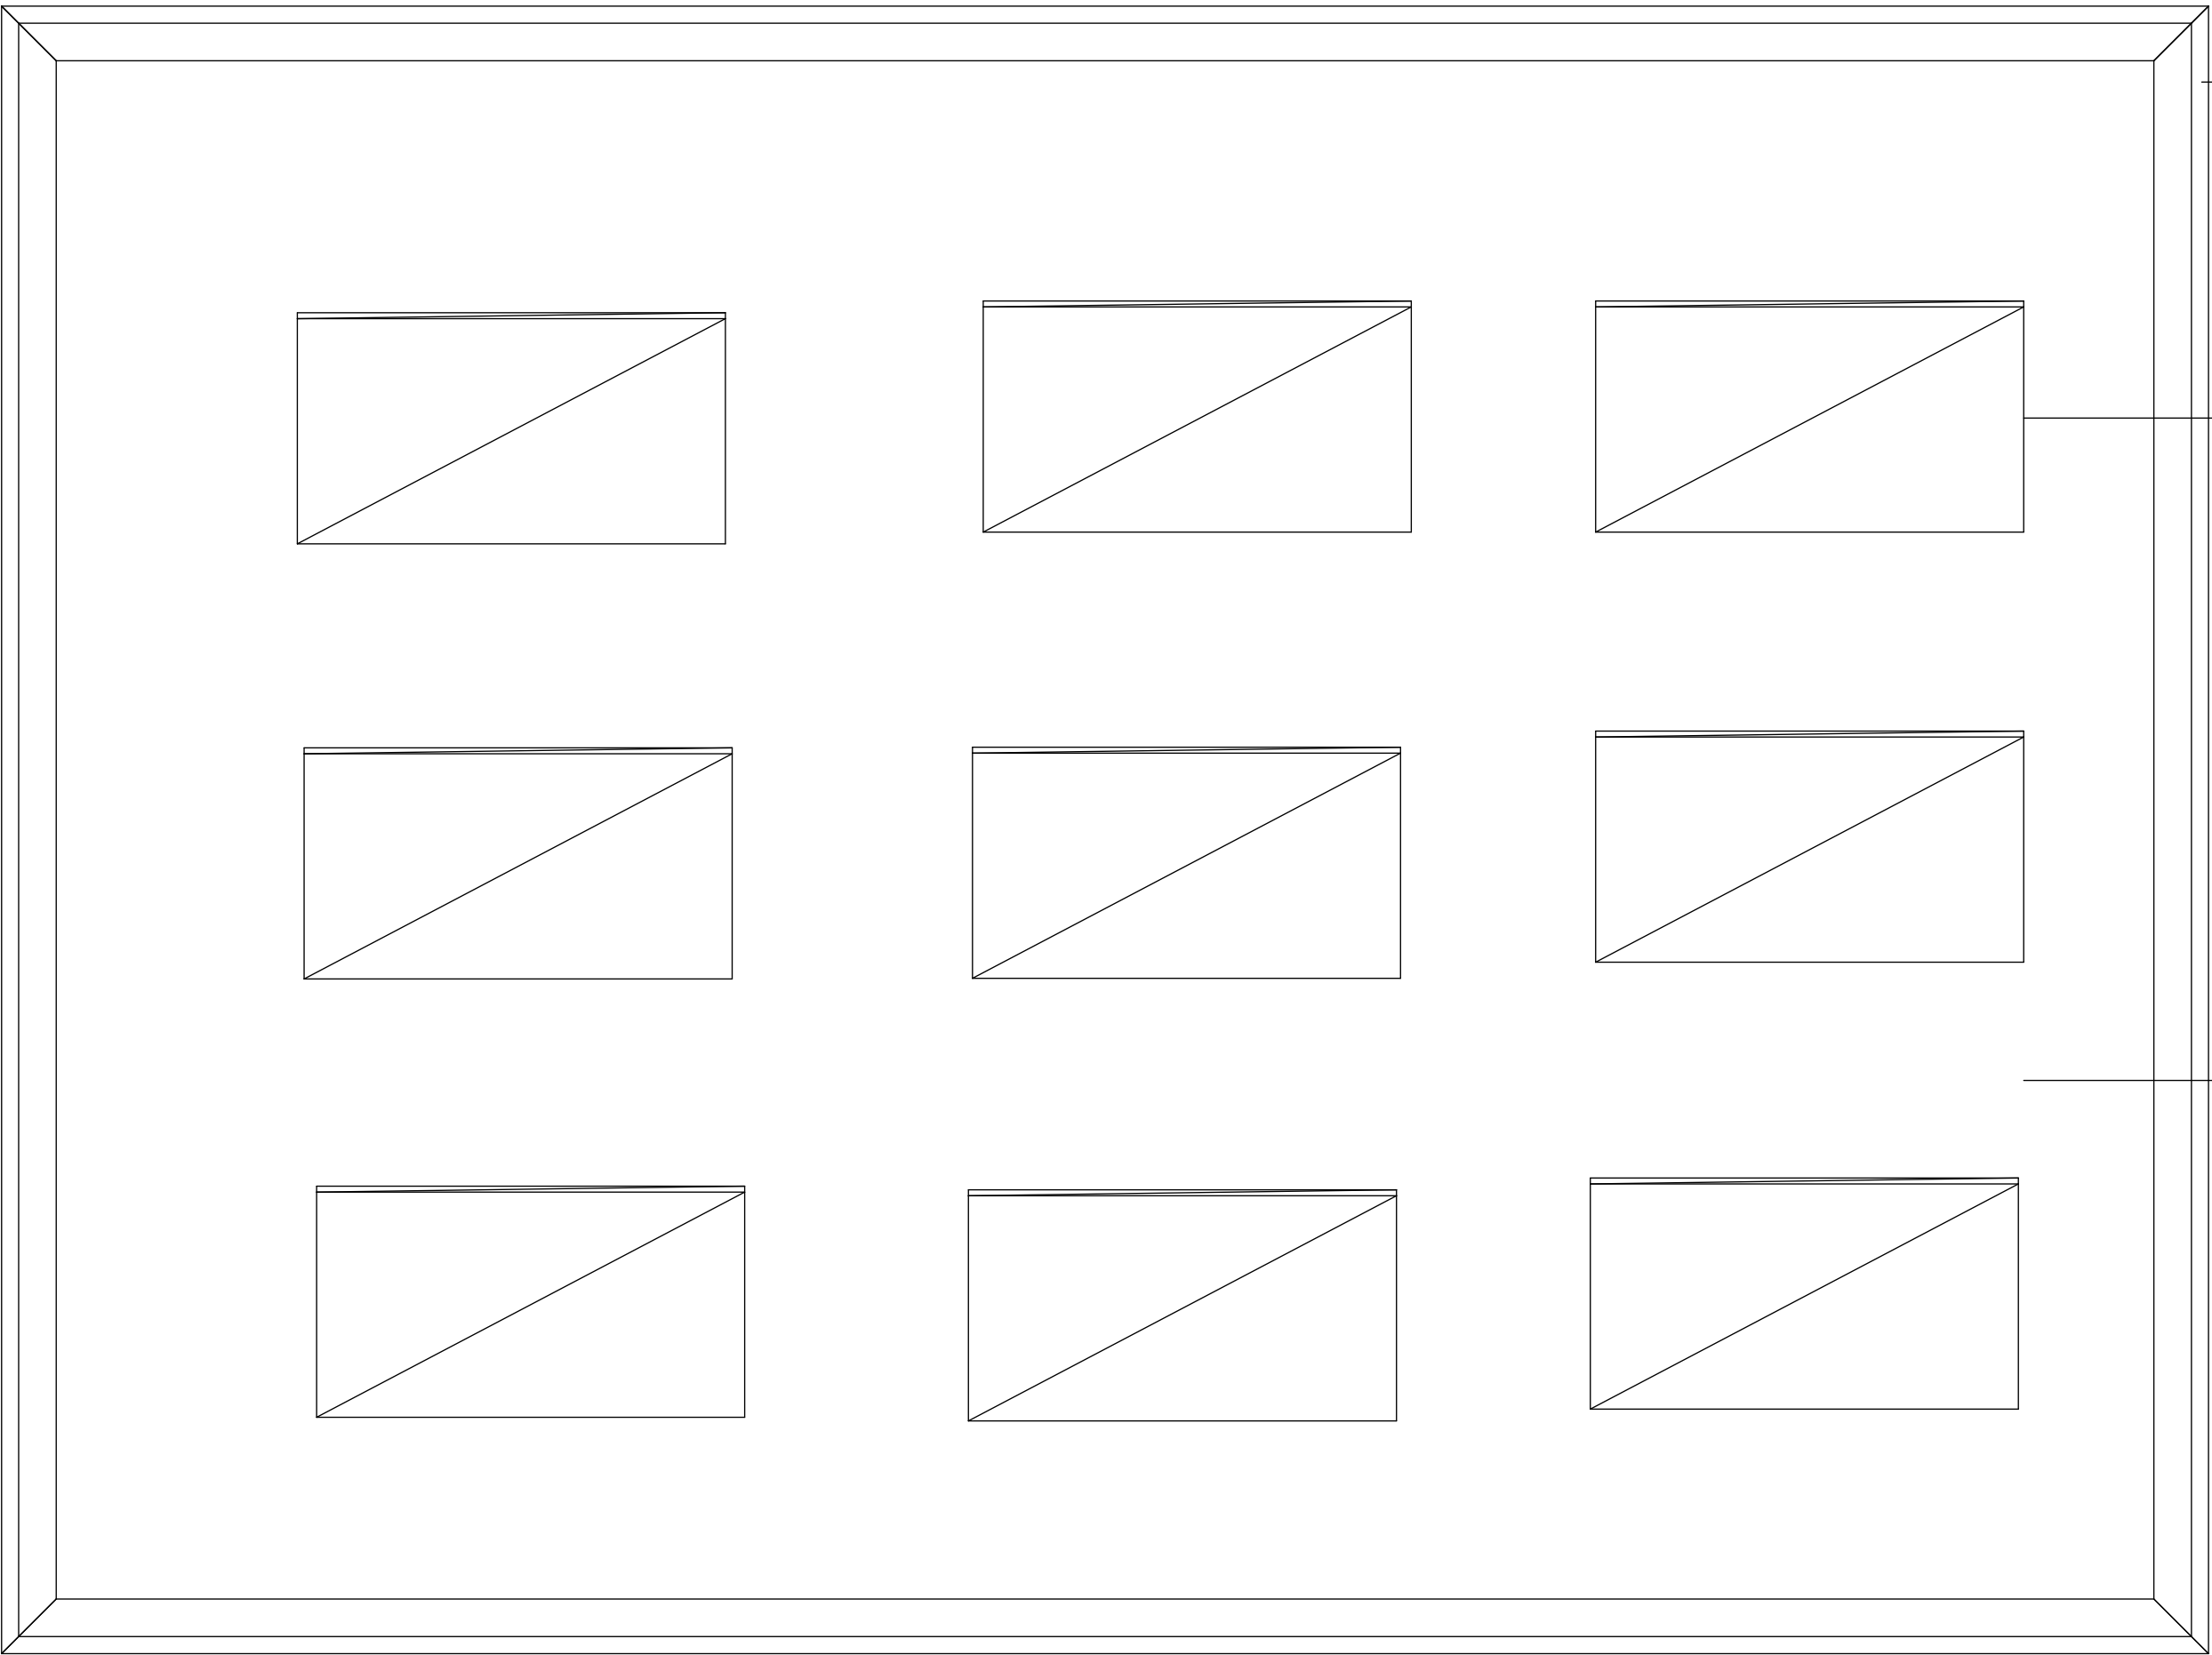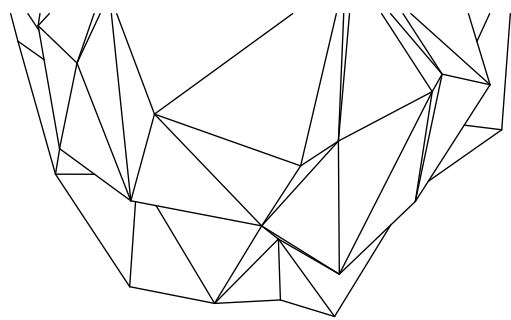

Second Floor Plan
1 : 50

Project Name: Ysgol Bae Abertawe

UPRN Code: 5010

Originator Code: UWTSD

Discipline : S


Drawn By: OT


Checked By: GMT

Date: March 2022


Project Status: S0


1 Foundation Plan

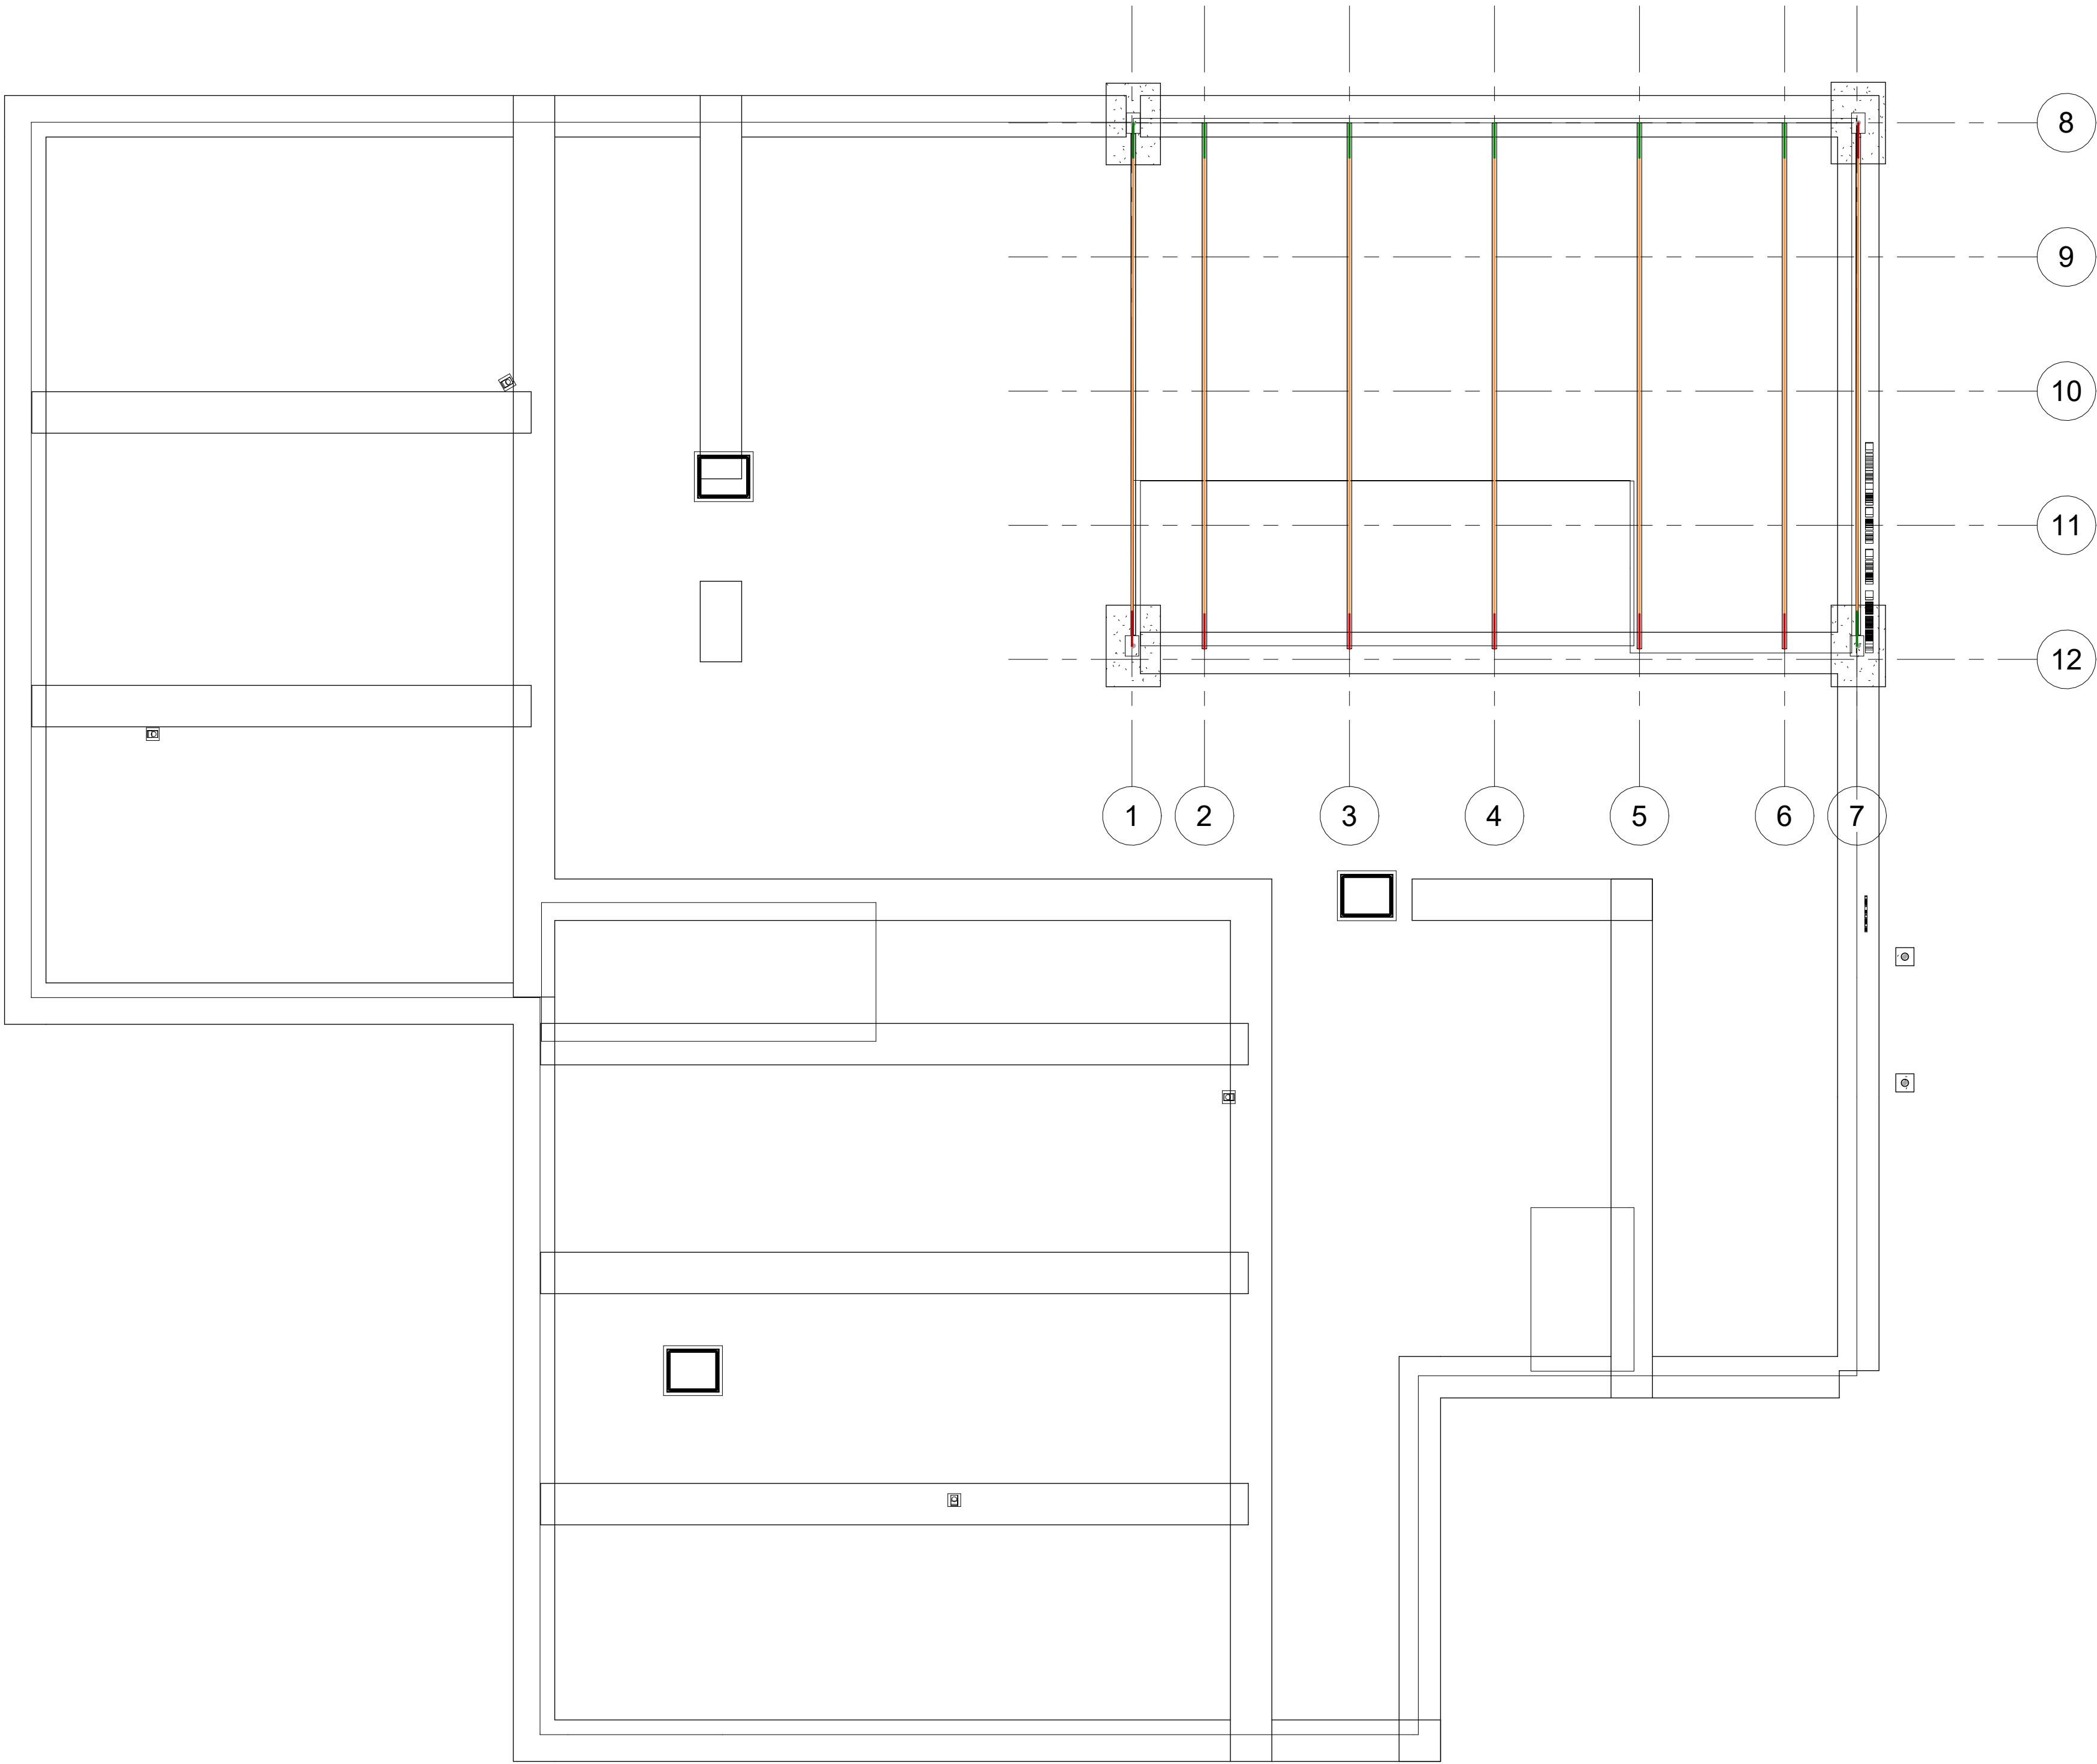

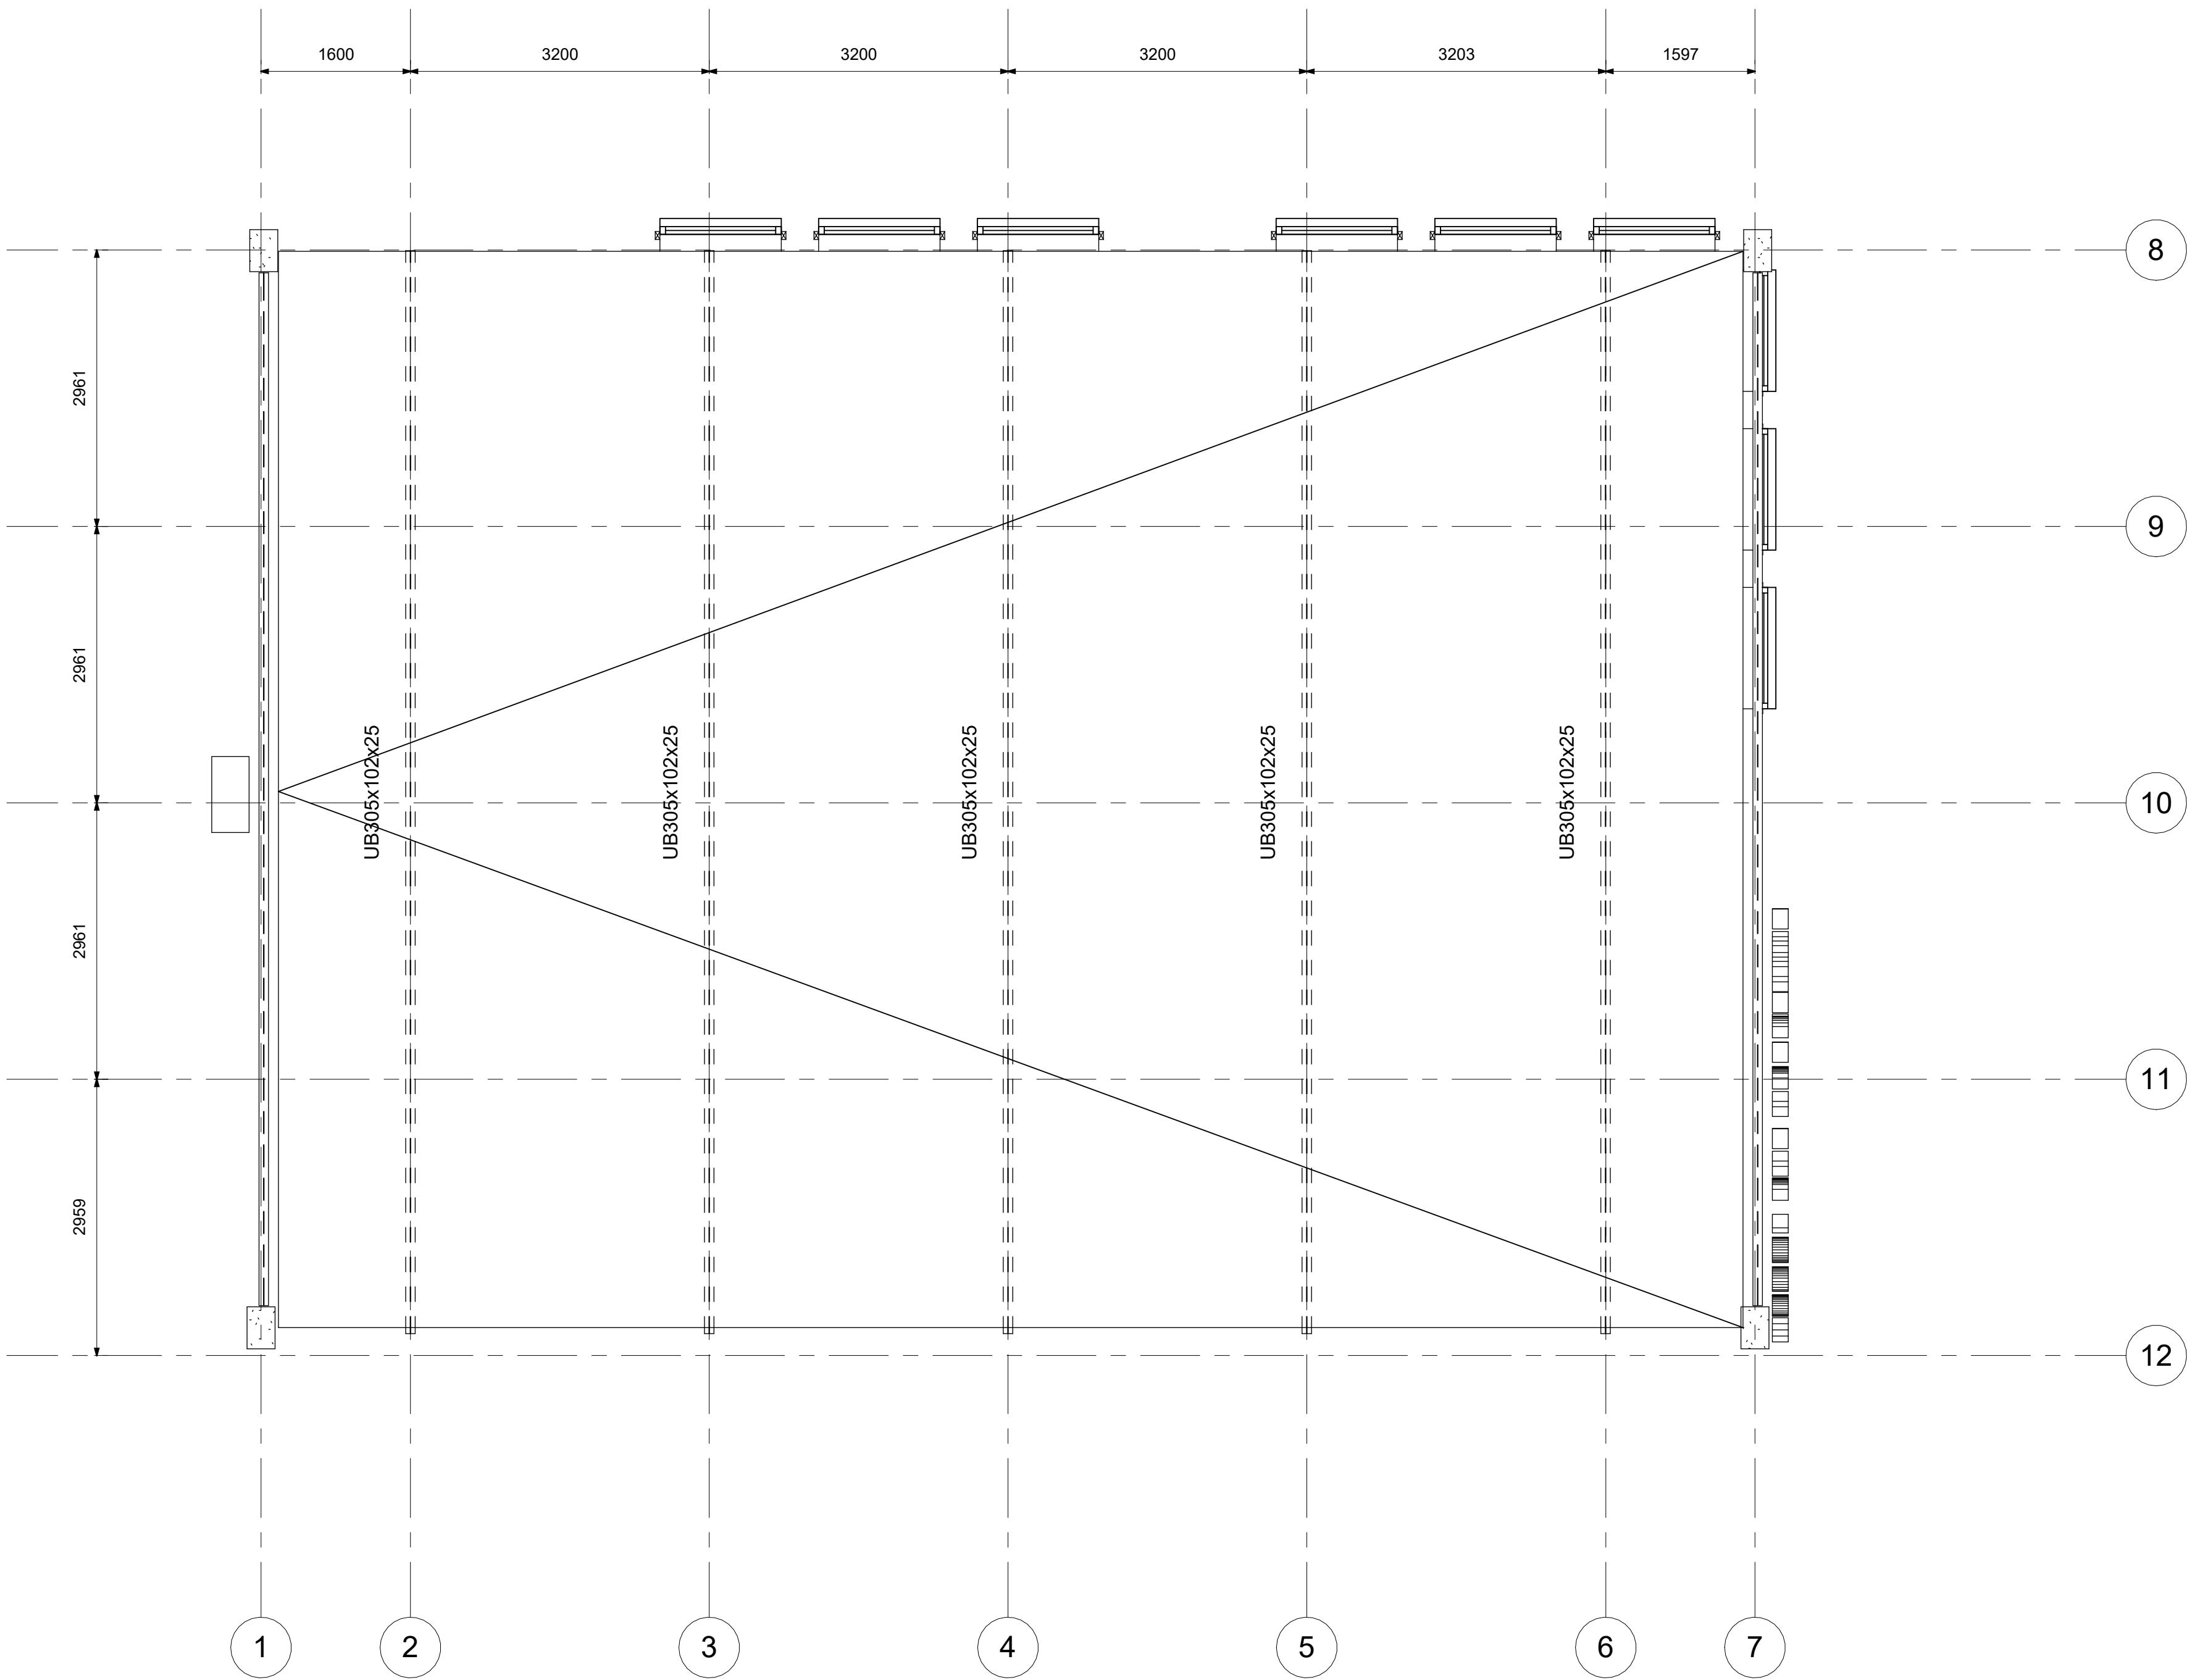

1 Proposed Structural Plan
1 : 50

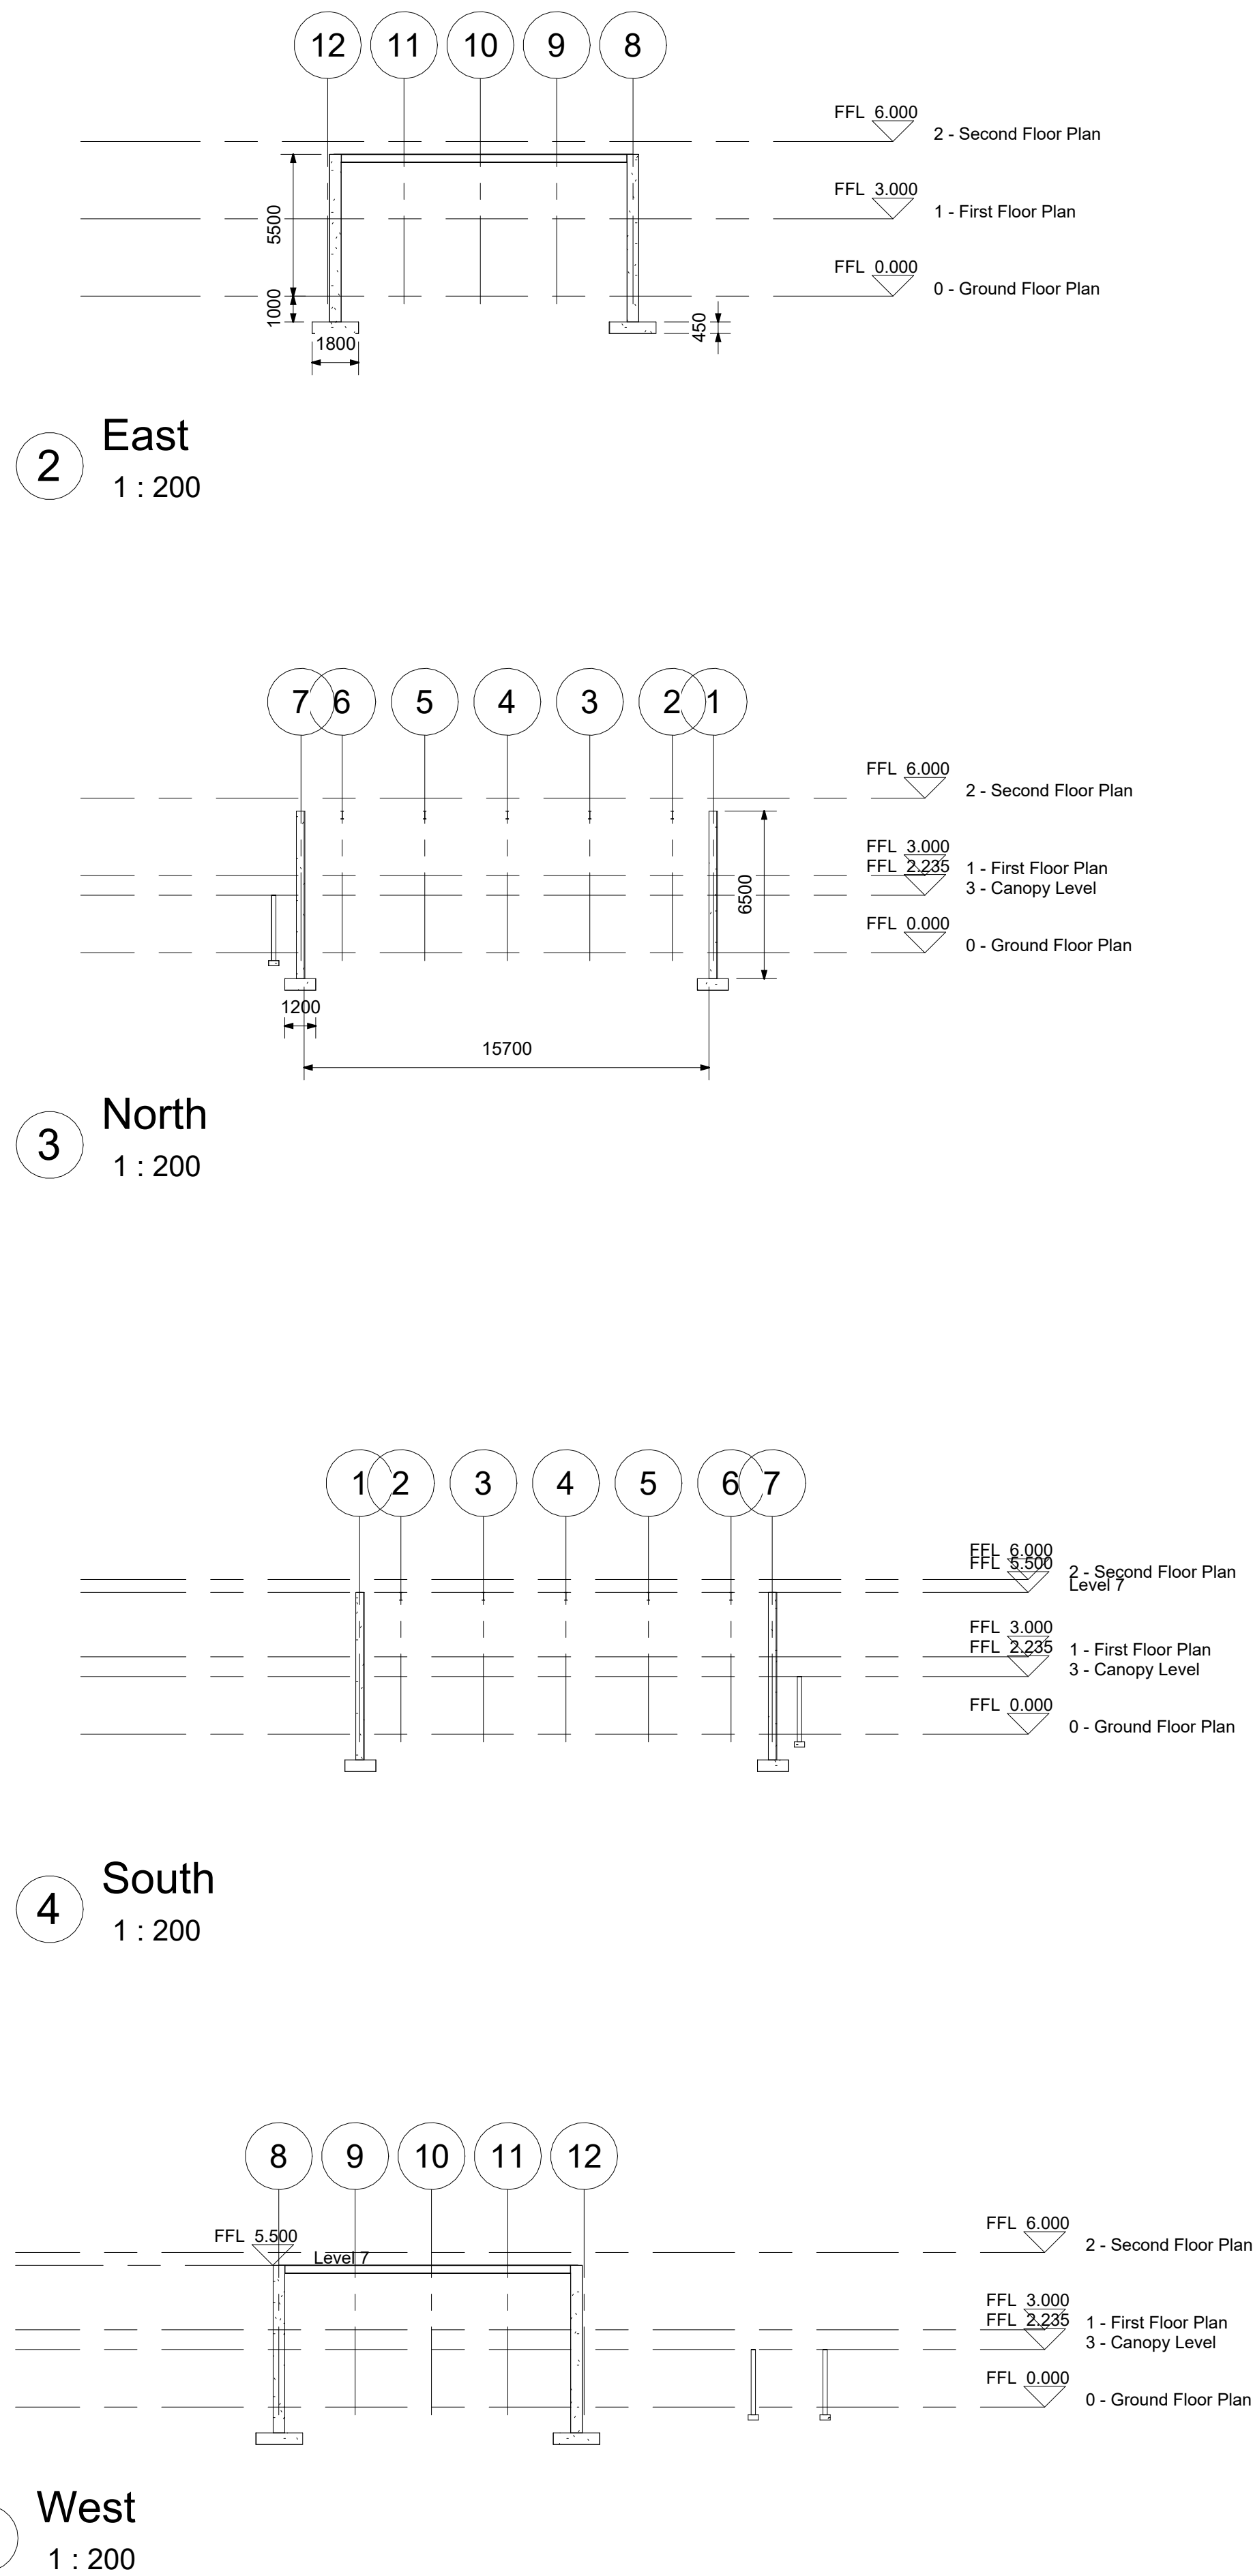

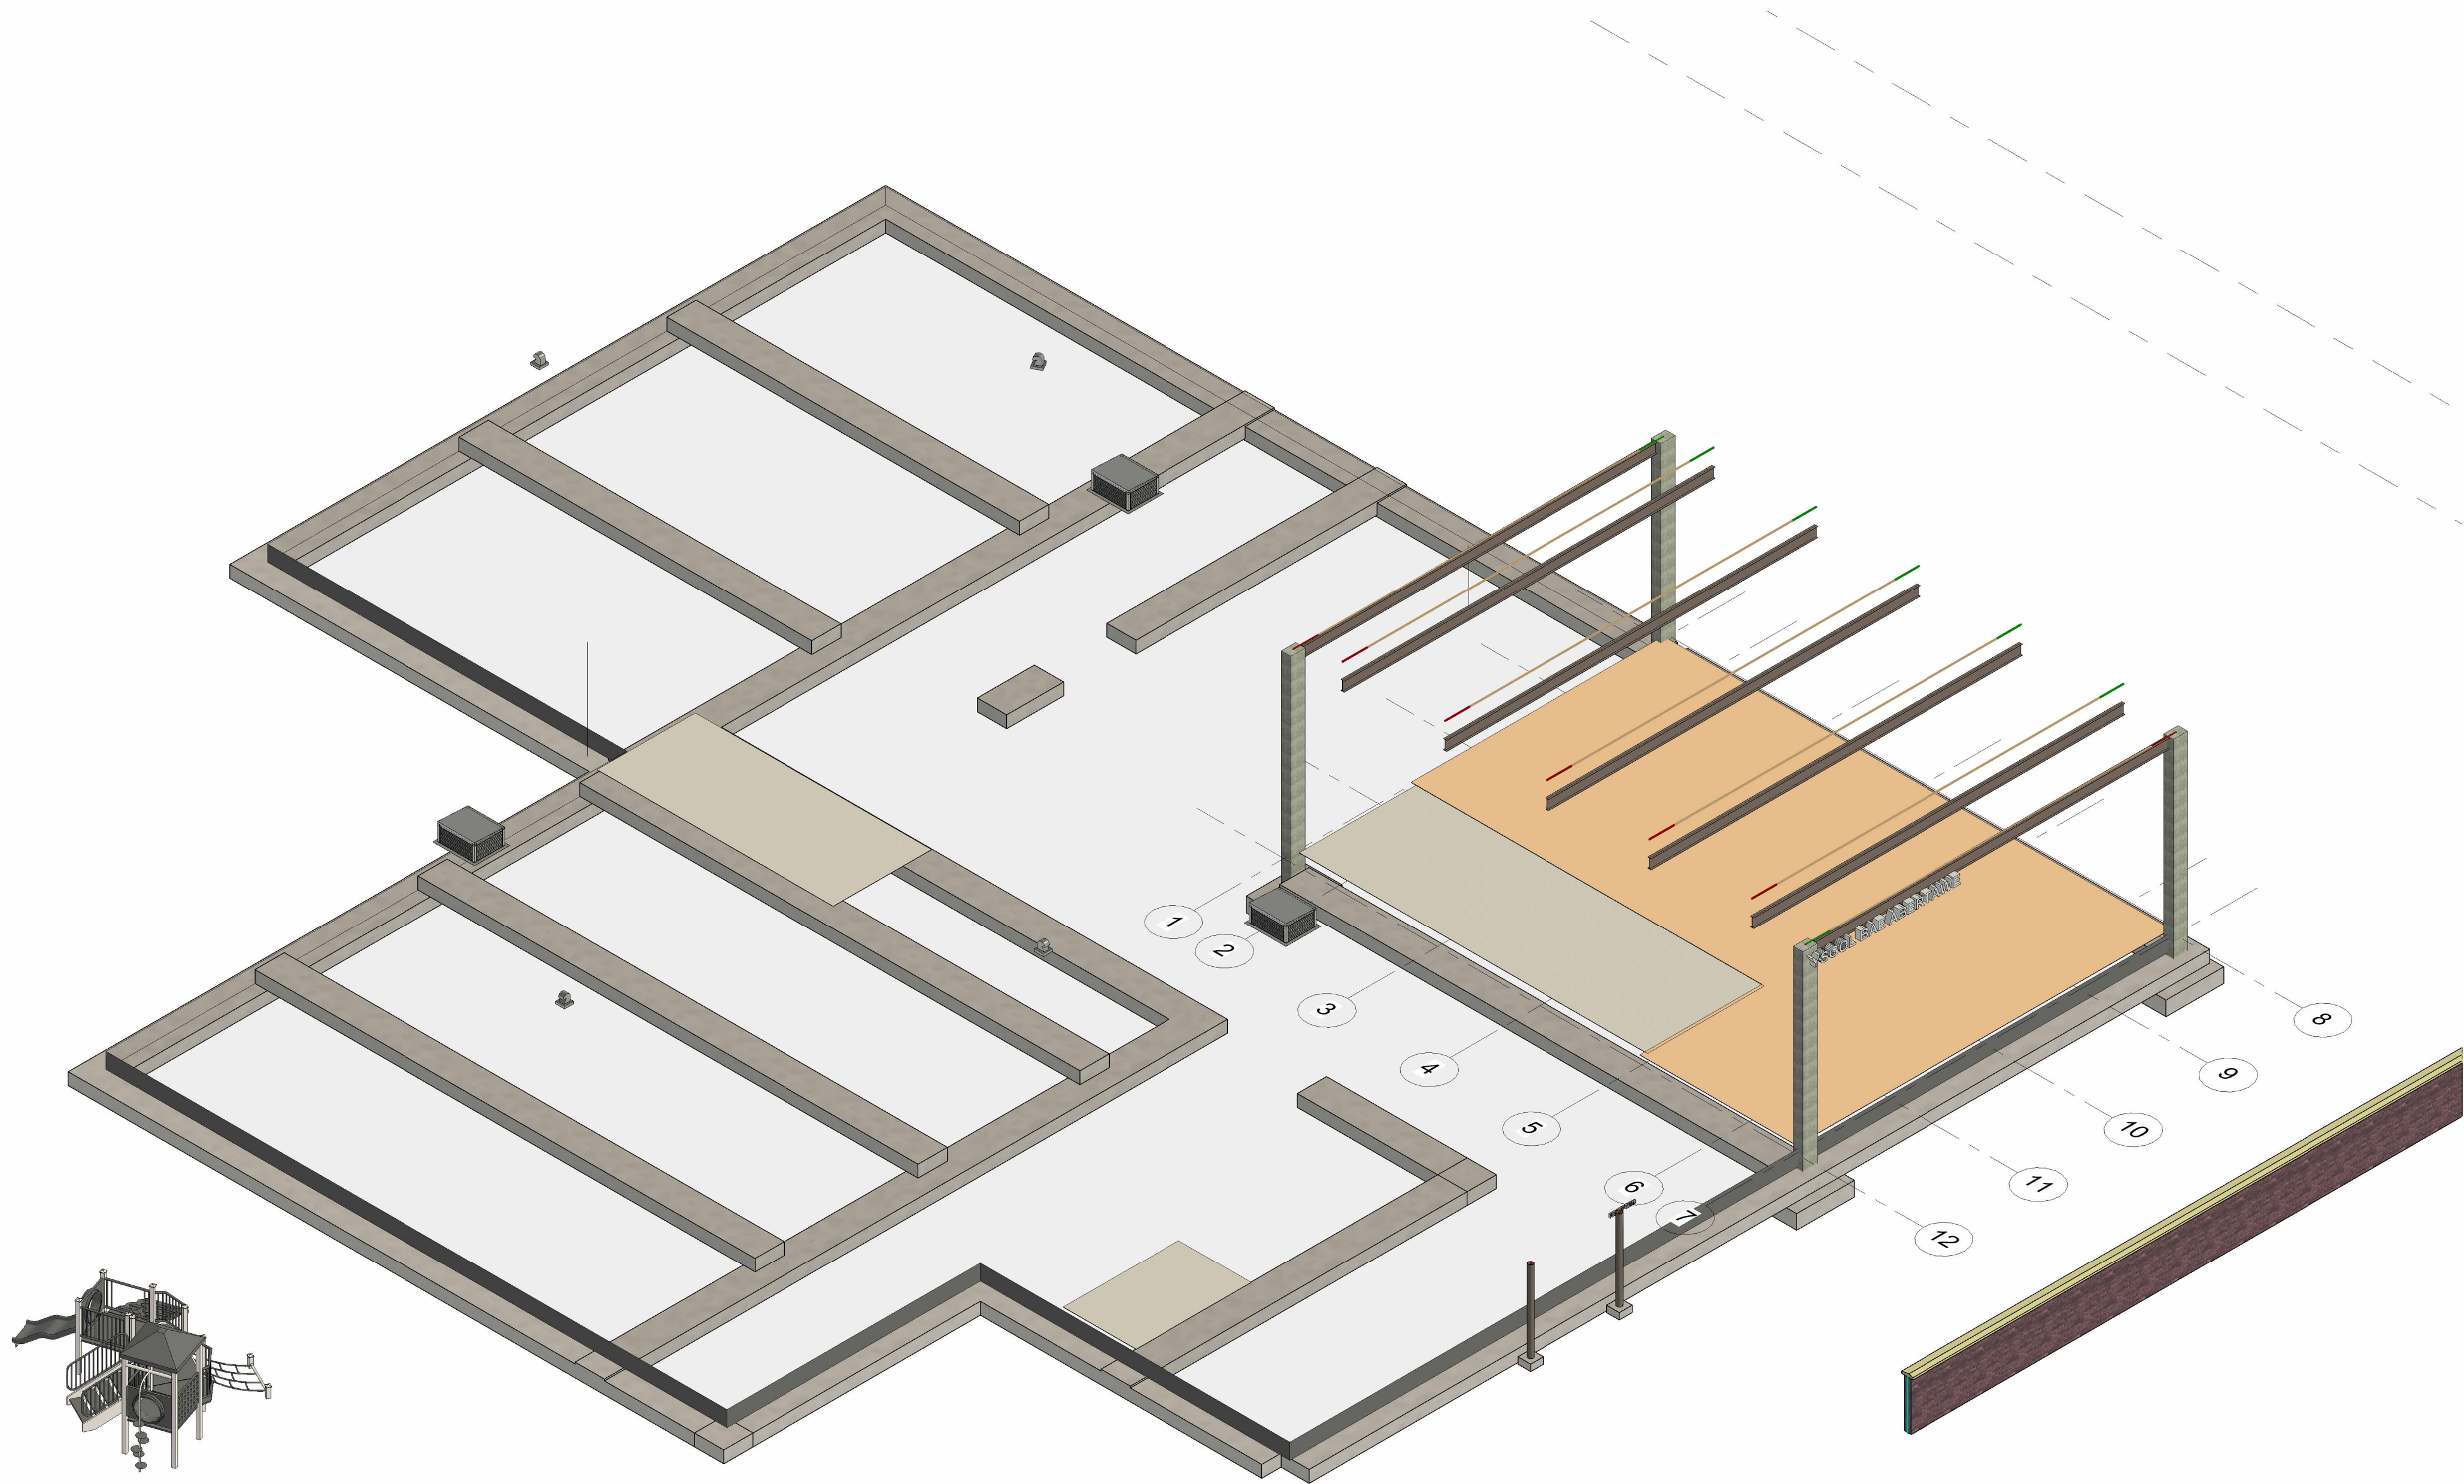

1 Structural Visualisation