

Project Name: L4 Digital Technologies

UPRN Code: 4018

Originator Code: UWTSD

Role Code: A

Drawn By: LM

Checked By: GT


Date: 03/23/26

Project Status: S2


ACBA 4018




1 Site Location Plan
1 : 1250

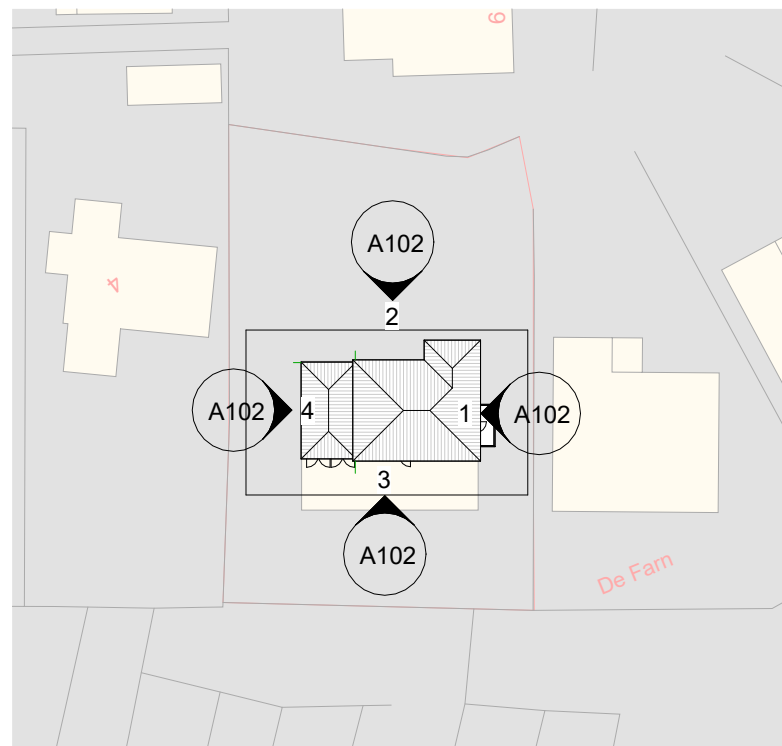


2 Proposed Site Plan
1 : 500

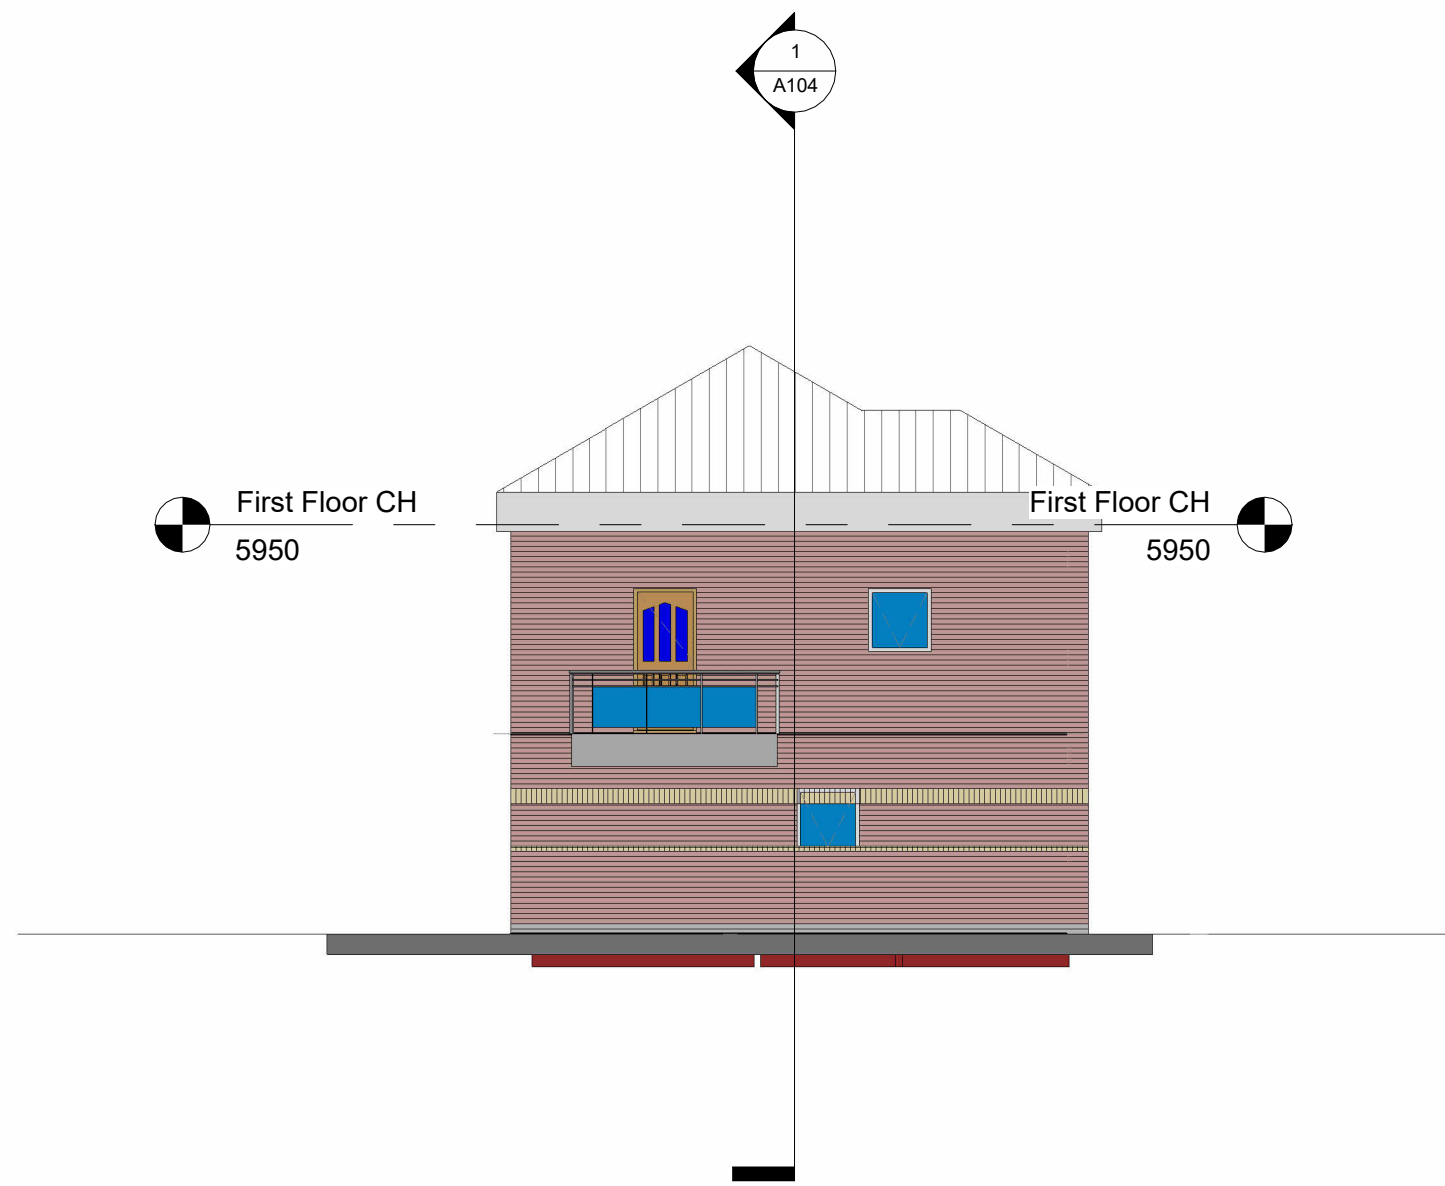


1 East
1 : 100

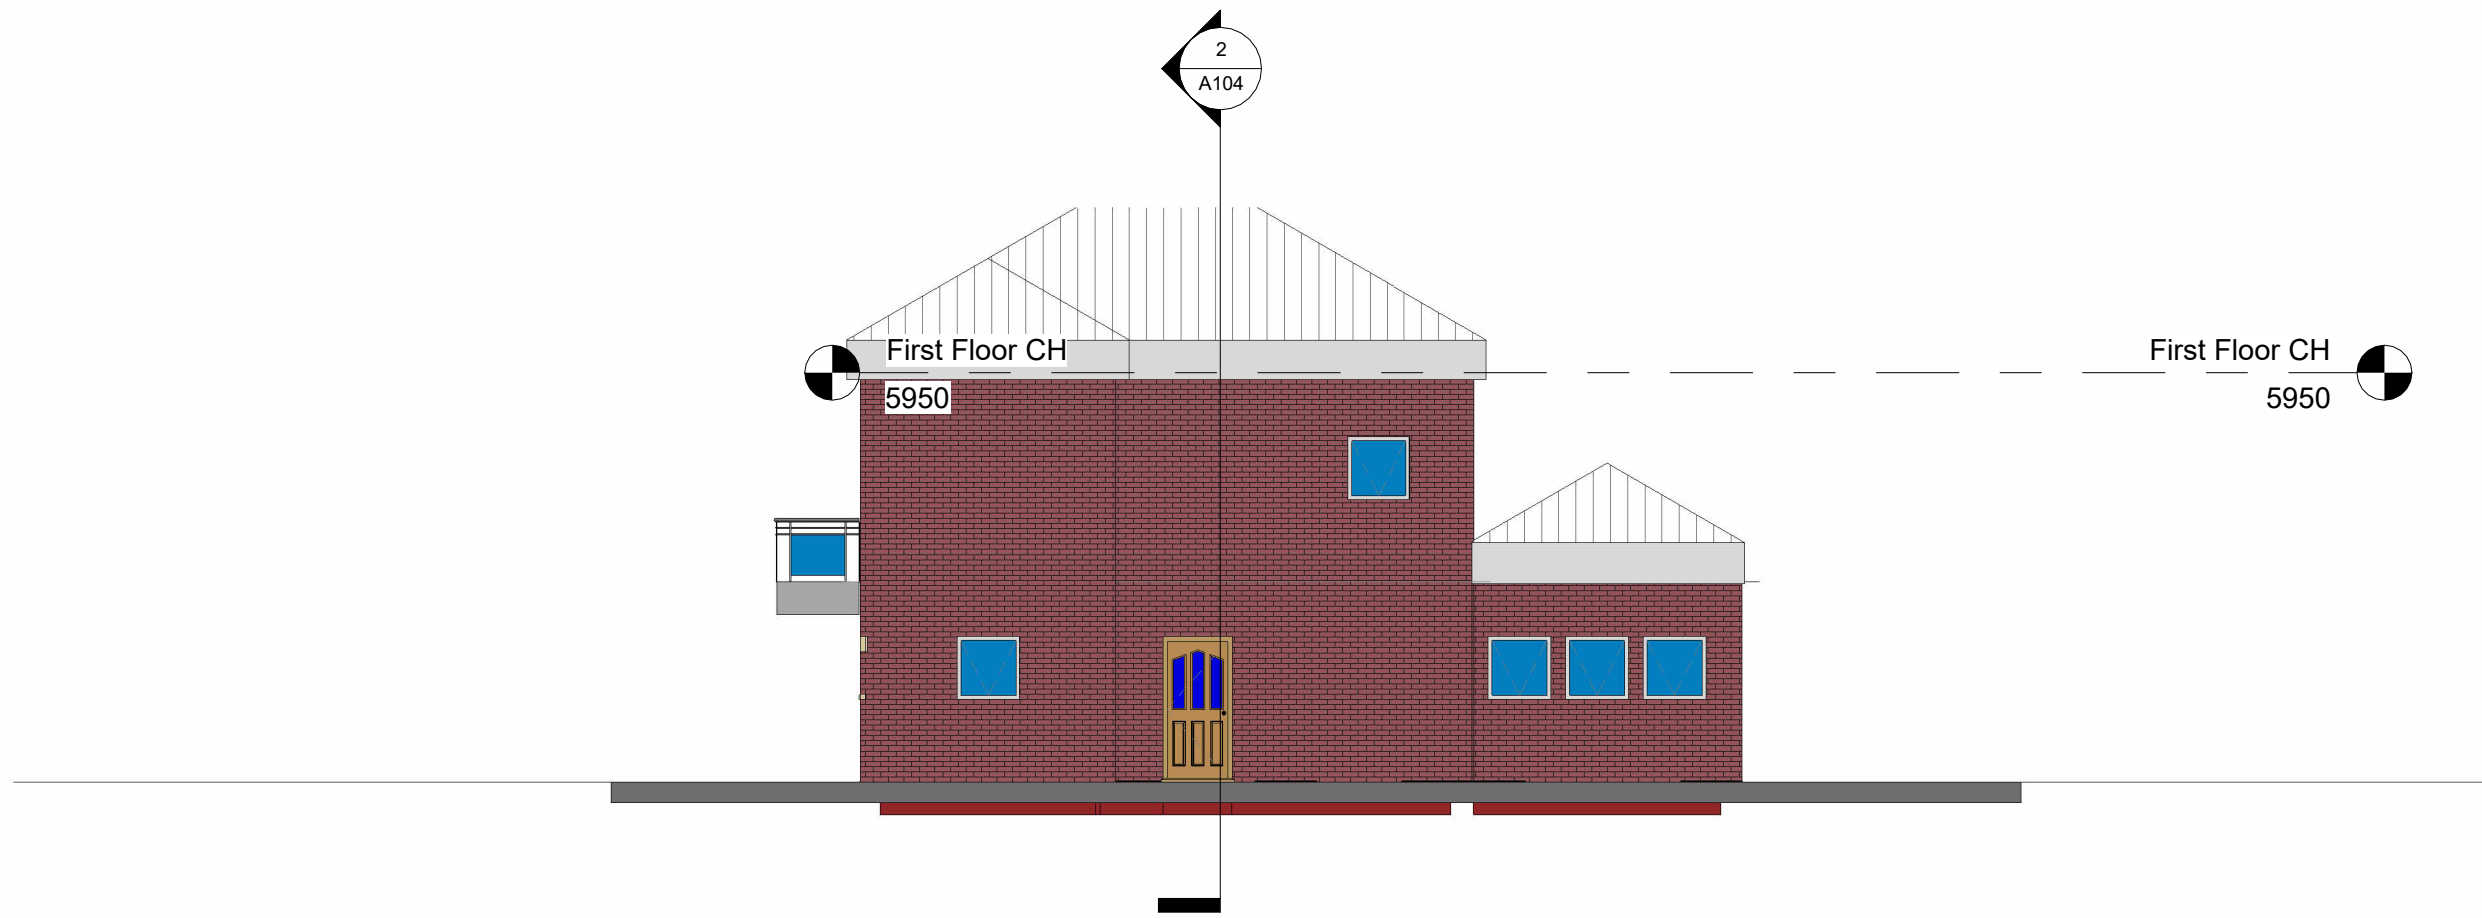

2 North
1 : 100

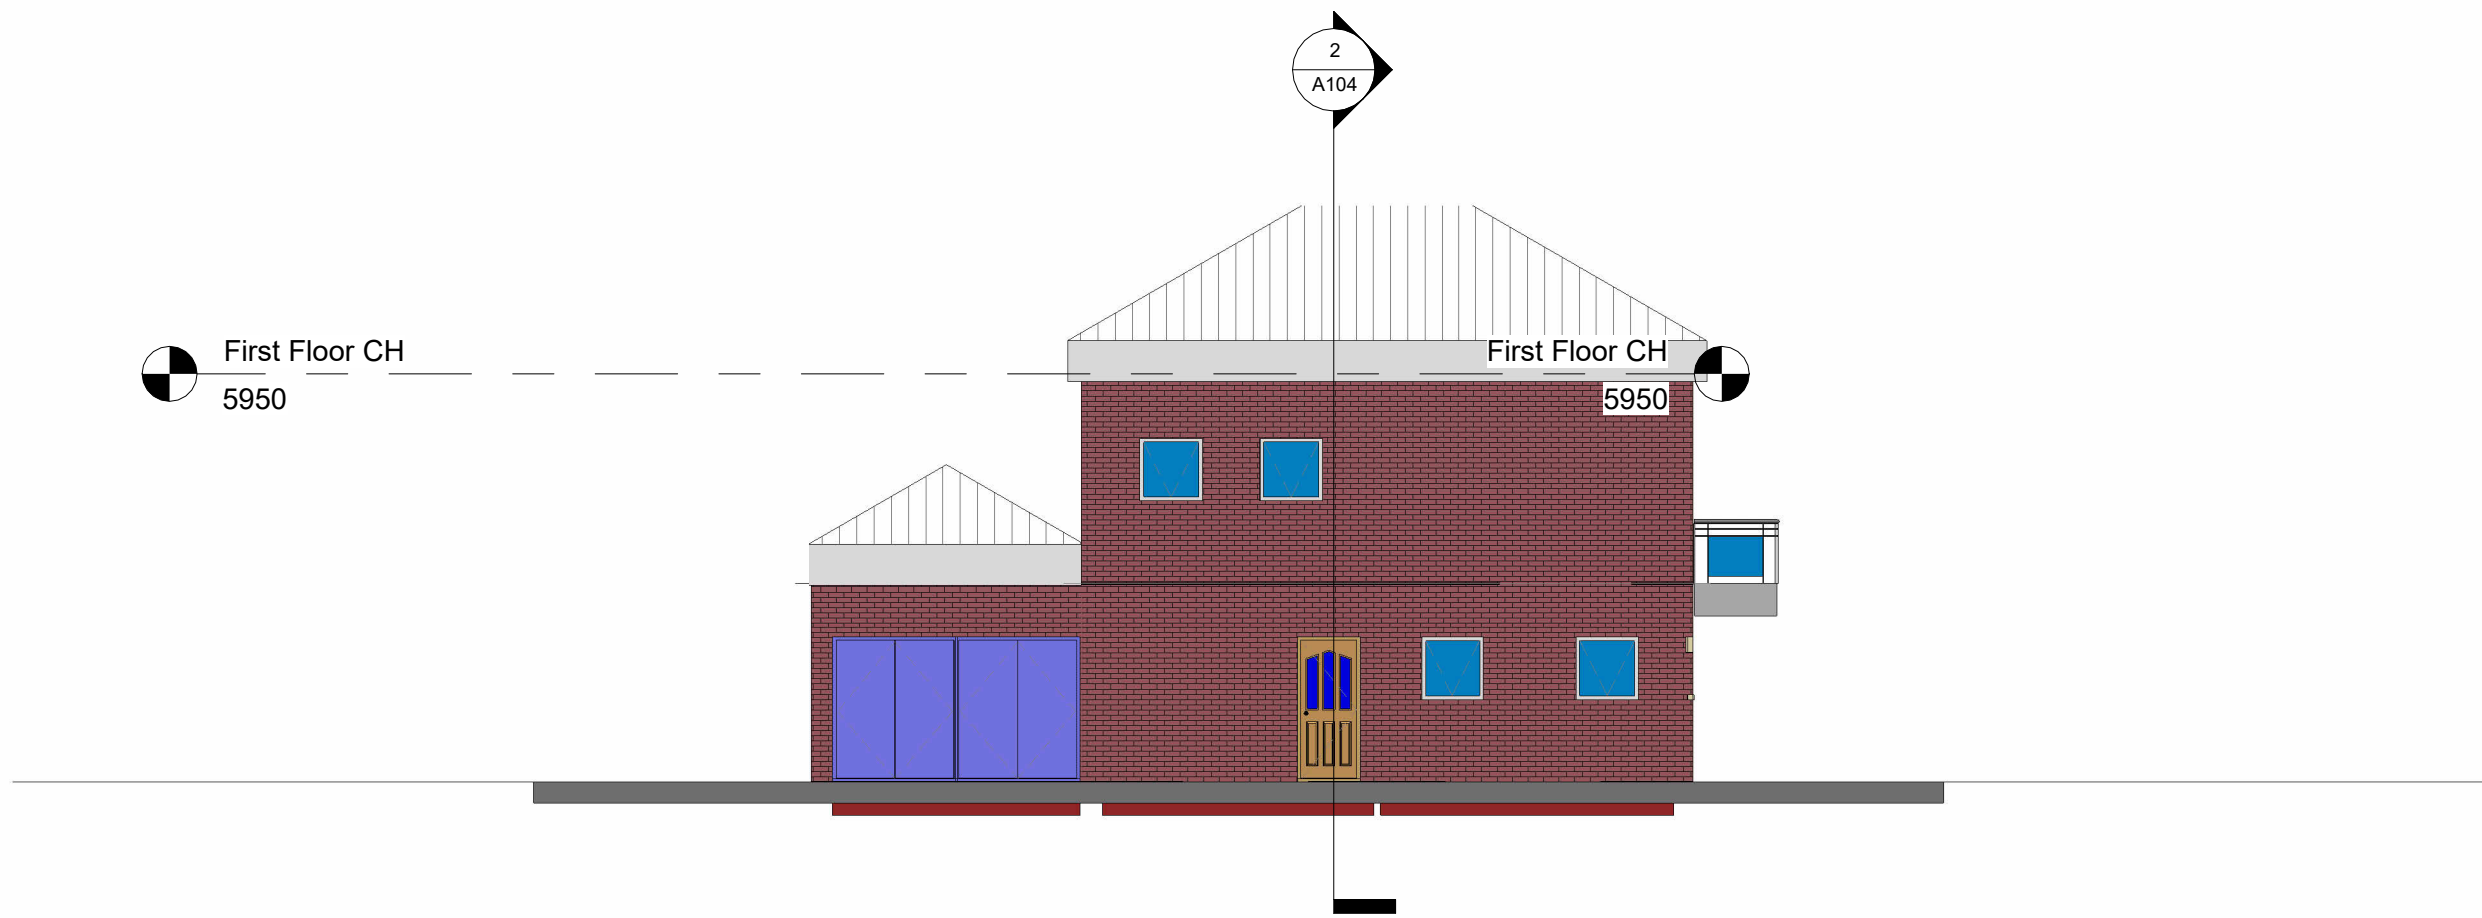


3 South
1 : 100

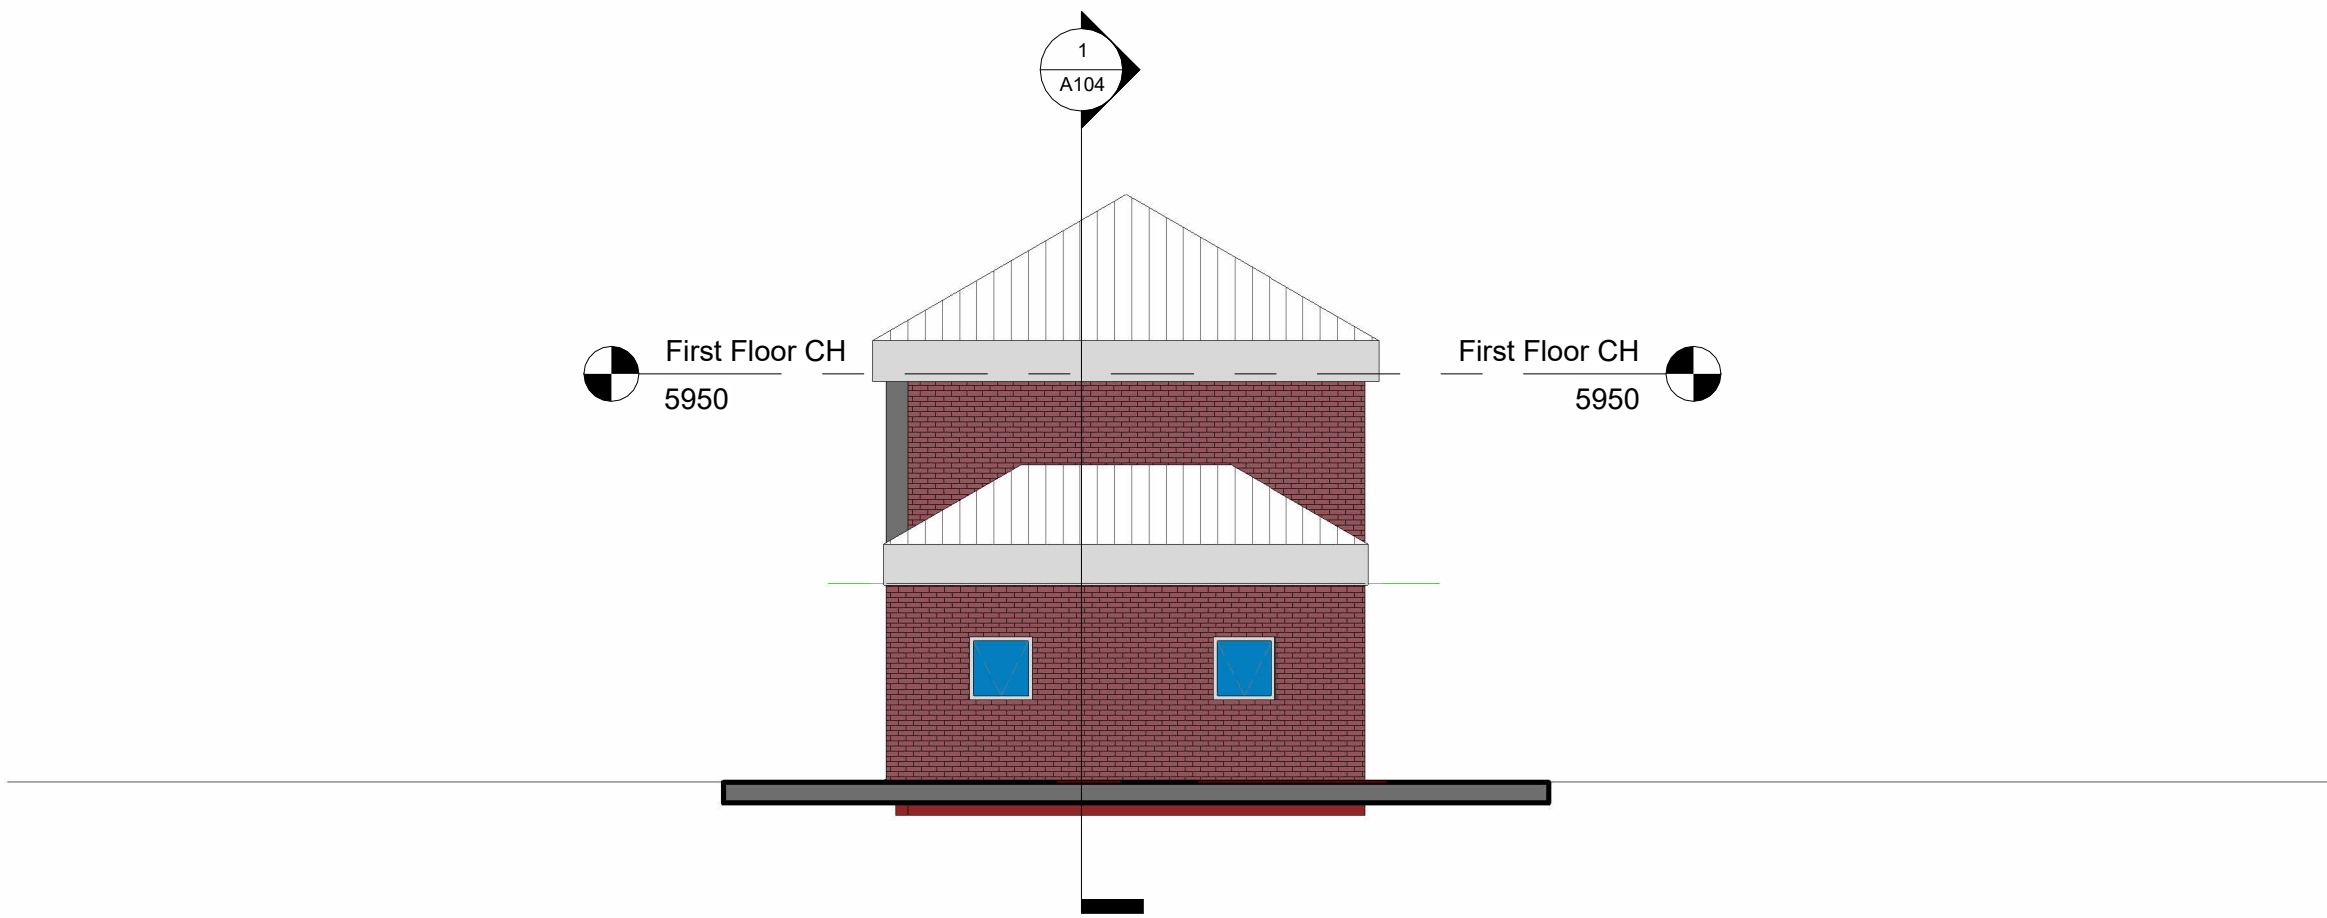


4 West
1 : 100


Property Title	Detail	Property	Originator	(Zone) Functional Breakdown	(Level) Spatial Breakdown	(Type) Form	Role	Number	Description	Suitability	Revision	scale 1 : 100	drawn Author	 Prifysgol Cymru Y Drindod Dewi Sant University of Wales Trinity Saint David	(S0) UNCONTROLLED Not to be used as a reference document Check Status Before Quoting	Rev/Date/By
L4 Digital Technologies	Proposed Elevations	4018	UWTSD	XX	ZZ	M	A	A102	Proposed Elevations	S2		date 04/27/26	checked Prifysgol Cymru Y Drindod Dewi Sant University of Wales Trinity Saint David			
		File Path: C:\Users\2413884\Downloads\Assignment Model_proposed V4 Final 27.04.rvt											Checker SA1 Campus Kings Road Swansea SA1 8NQ			Revision

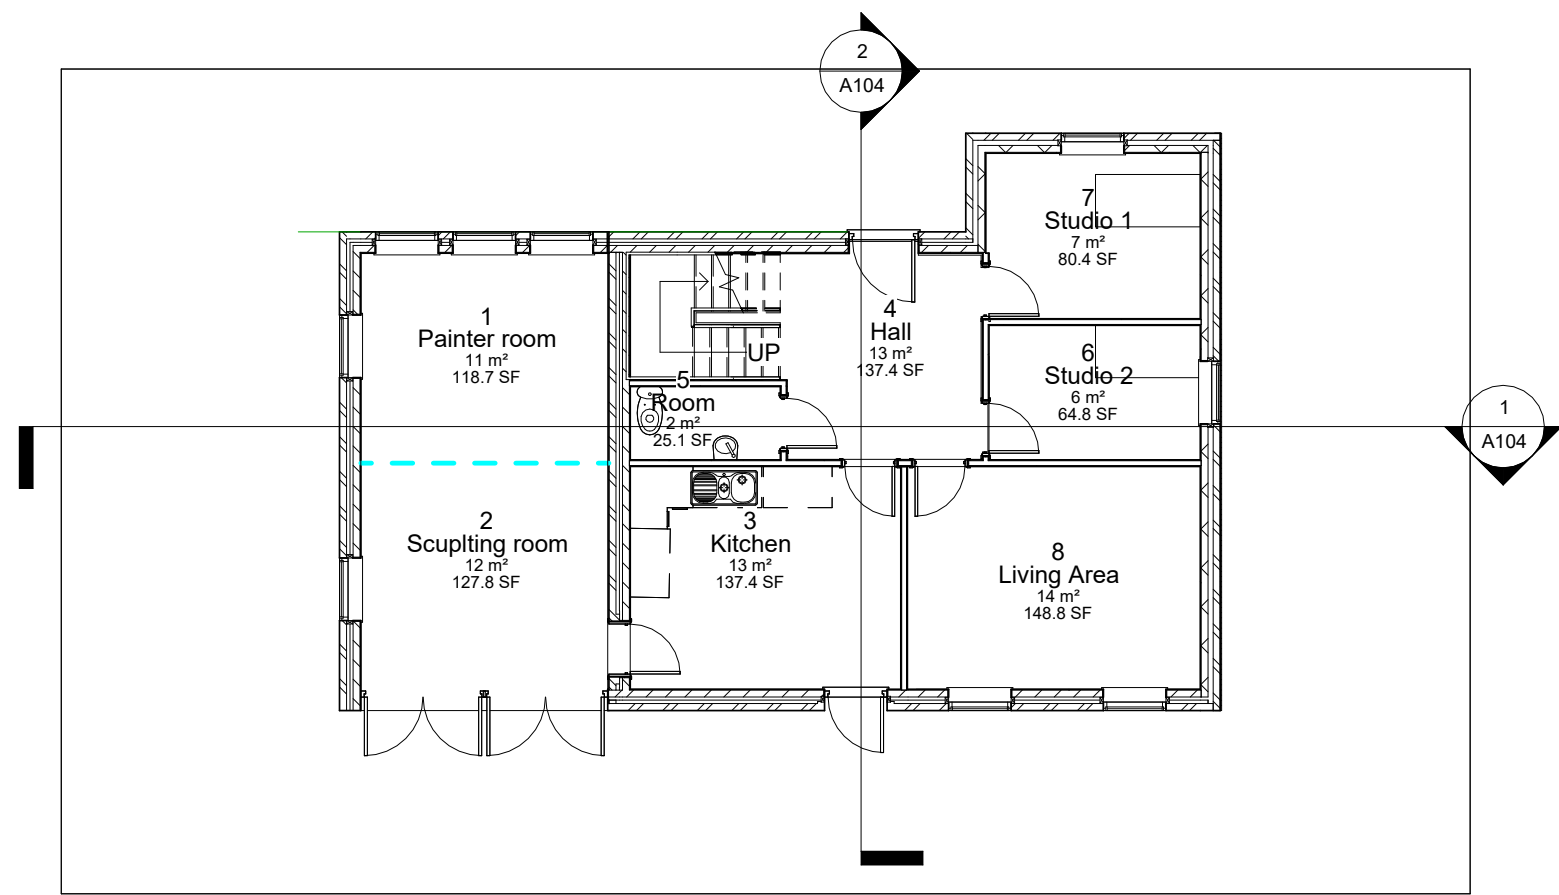


1 0 - Ground Floor
1 : 100

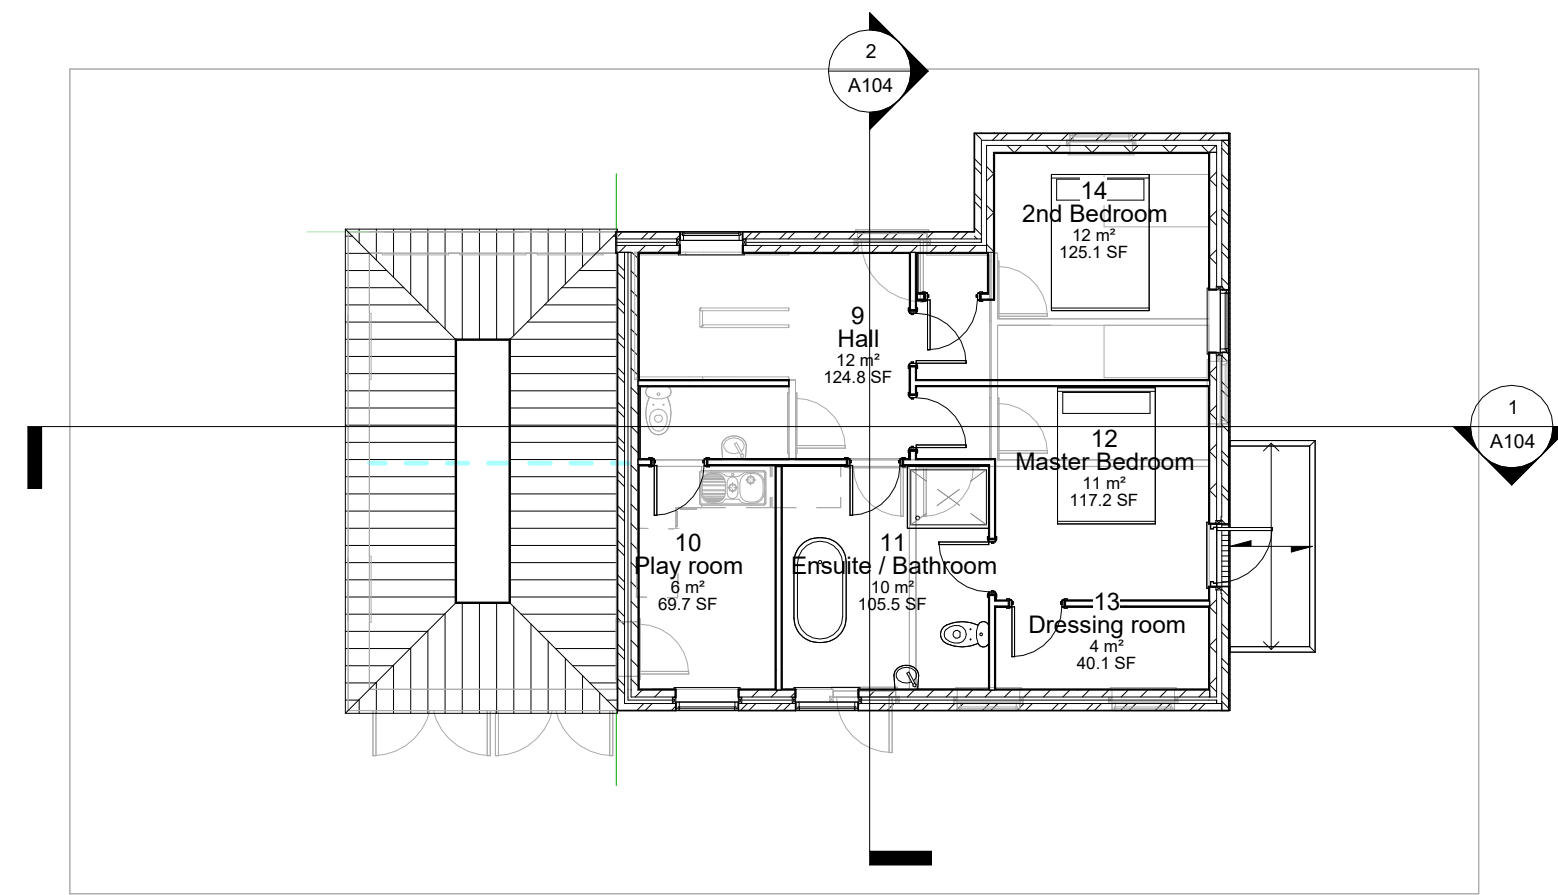

2 1 - First Floor
1 : 100

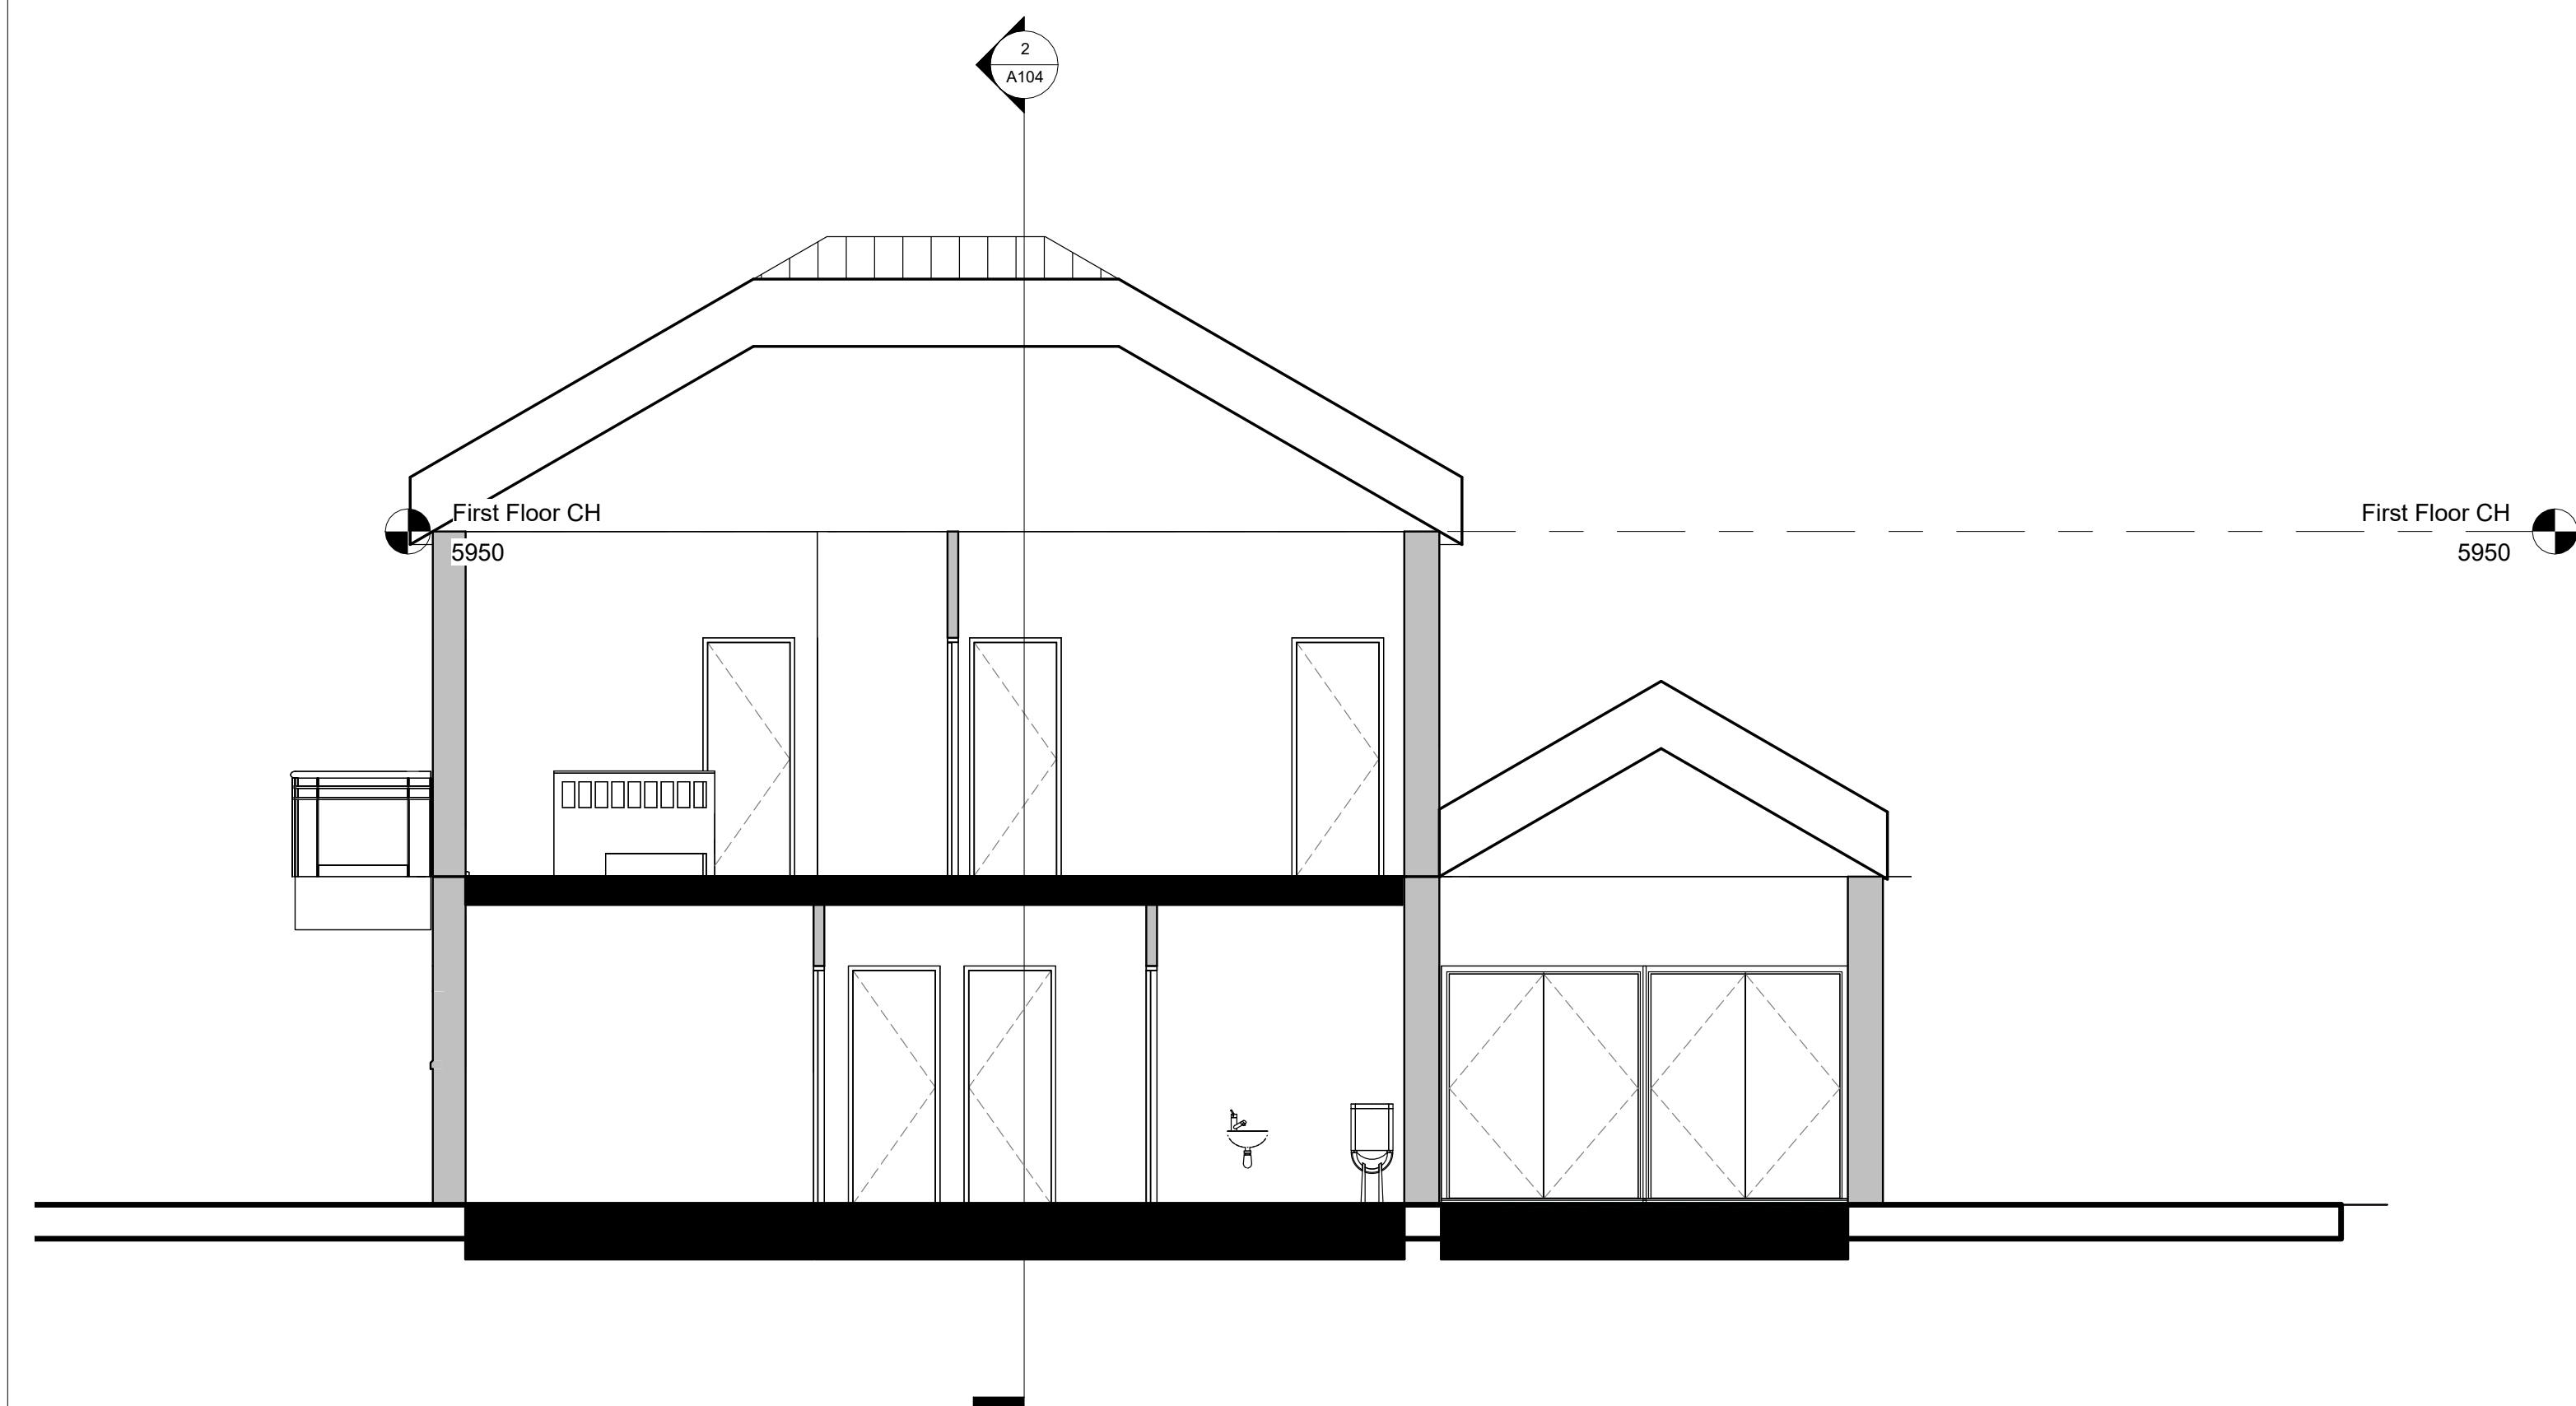


1 Proposed Long Section
1 : 50

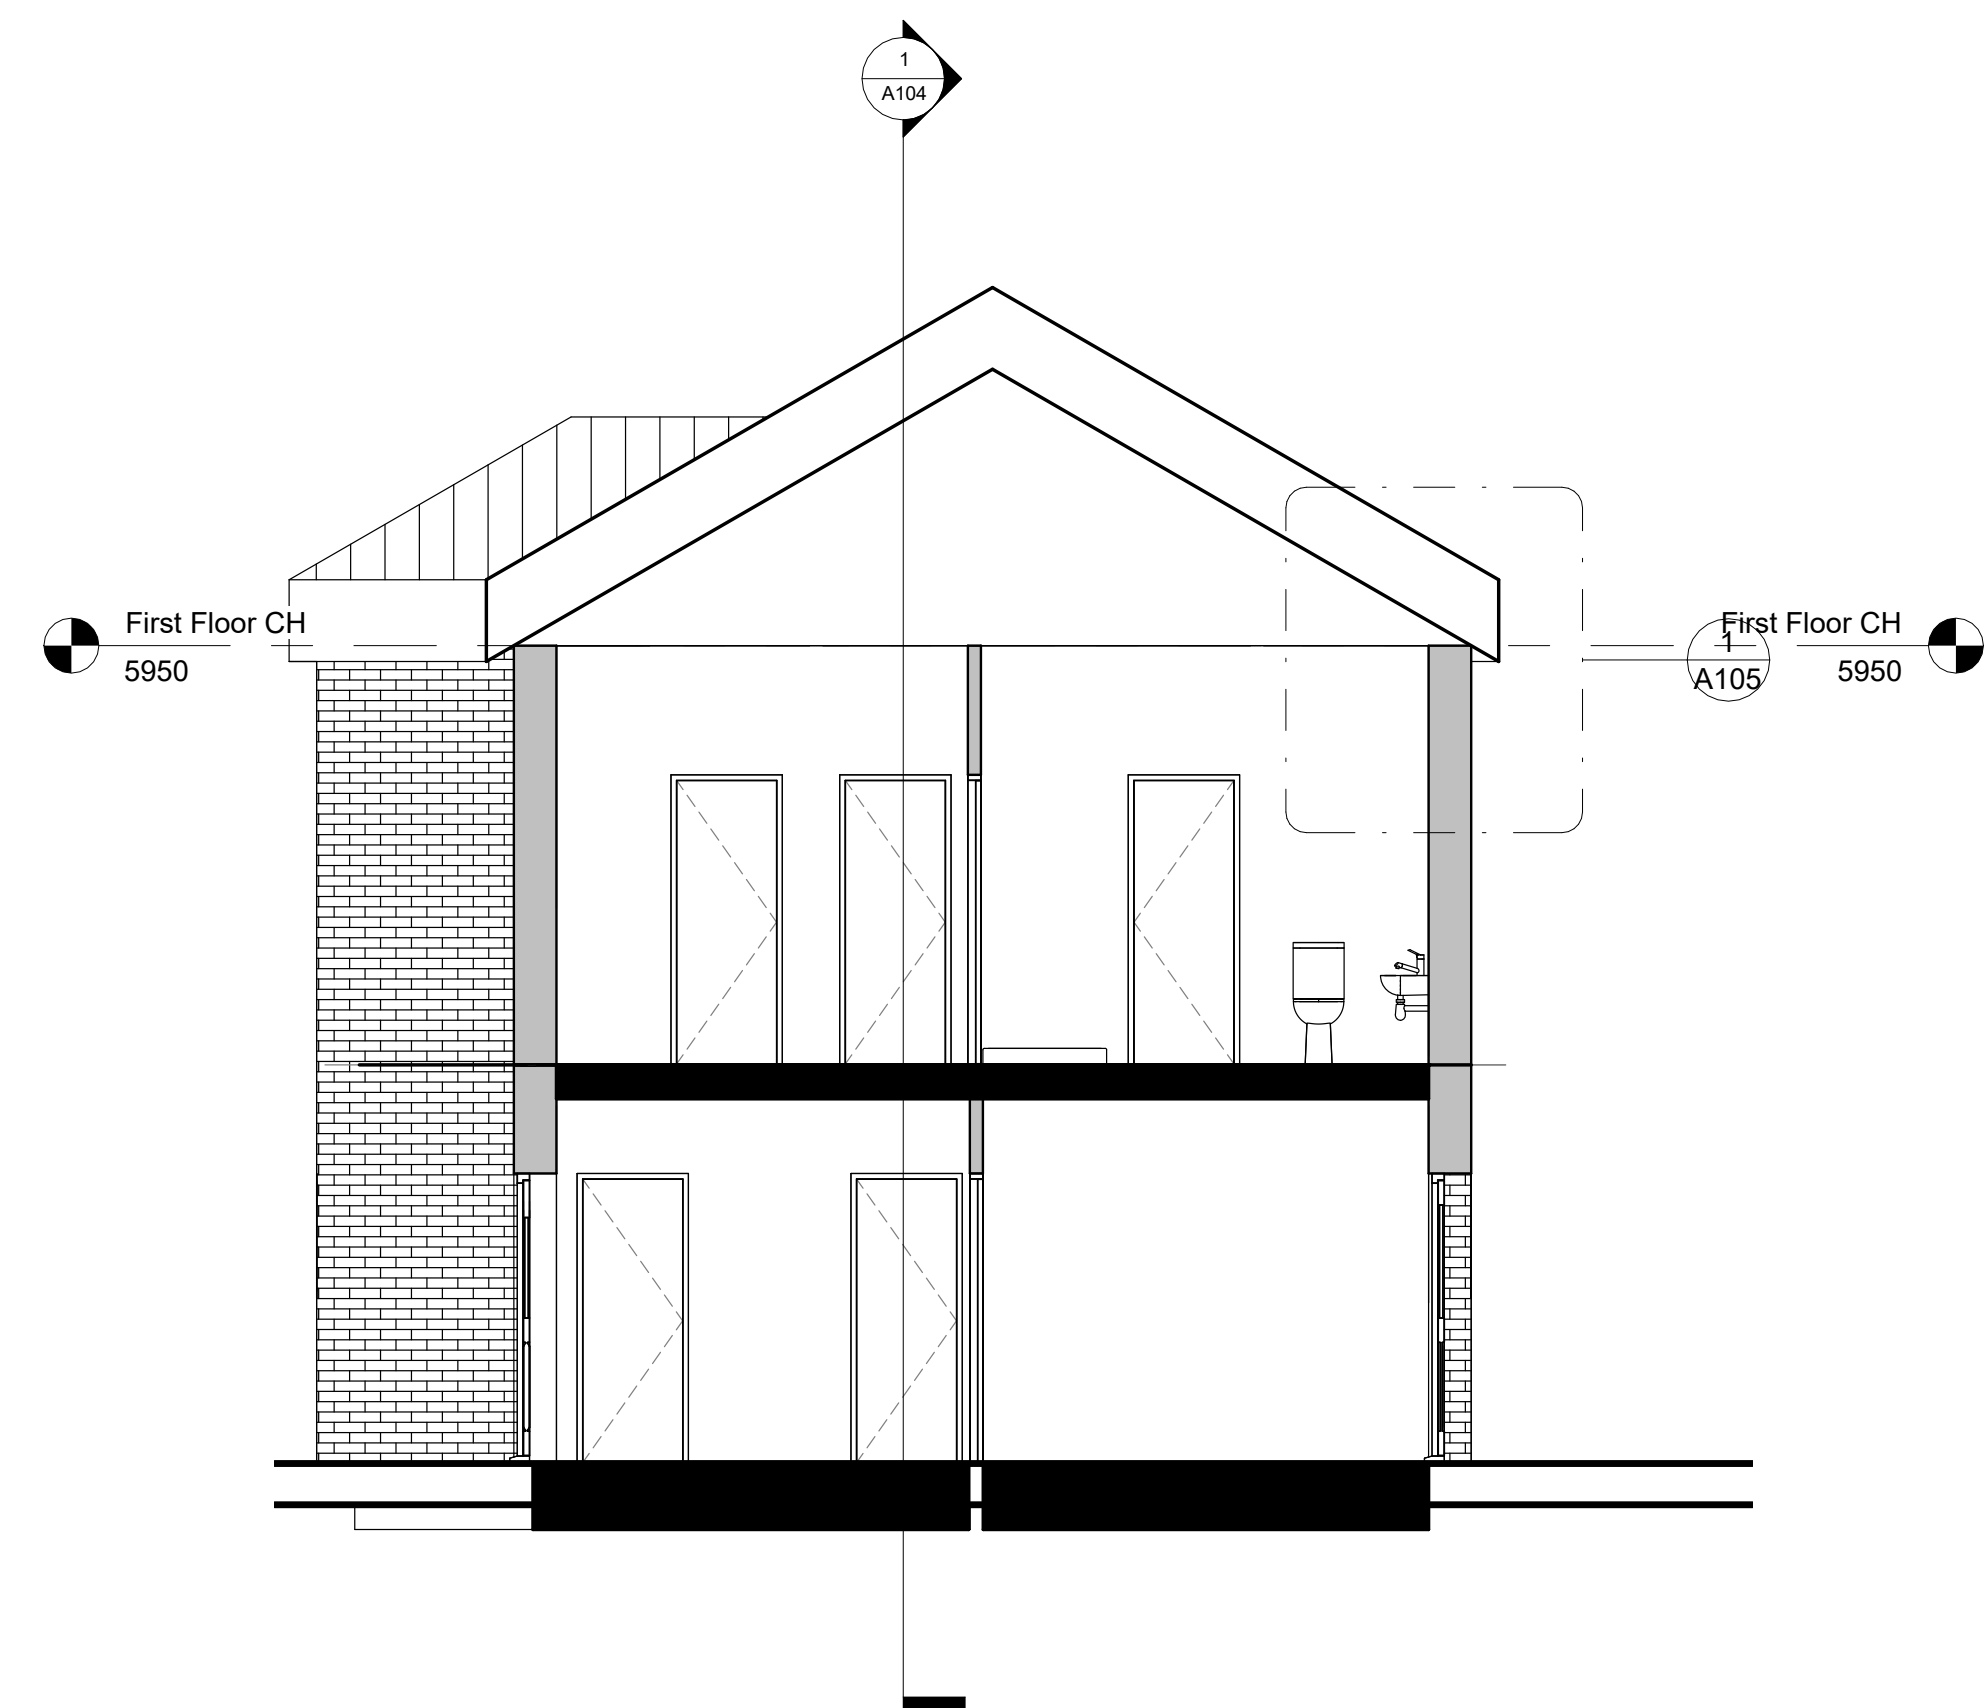

2 Proposed Short Section
1 : 50

Property Title L4 Digital Technologies	Detail Proposed Long and Short Section	Property — Originator — (Zone) Functional Breakdown — (Level) Spatial Breakdown — (Type) Form — Role — Number — Description — Suitability — Revision										scale 1 : 50	drawn Author	Prifysgol Cymru Y Drindod Dewi Sant University of Wales Trinity Saint David	(S0) UNCONTROLLED Not to be used as a reference document Check Status Before Quoting	Rev/Date/By Revision
		4018 — UWTSd — XX — ZZ — M — Designer A104 — Proposed Long and Short Section — S2 —										date	checked			
		File Path: C:\Users\2413884\Downloads\Assignment Model_proposed V4 Final 27.04.26										04/27/26	Checker Prifysgol Cymru Y Drindod Dewi Sant University of Wales Trinity Saint David SA1 Campus King's Road Swansea SA1 8HQ			

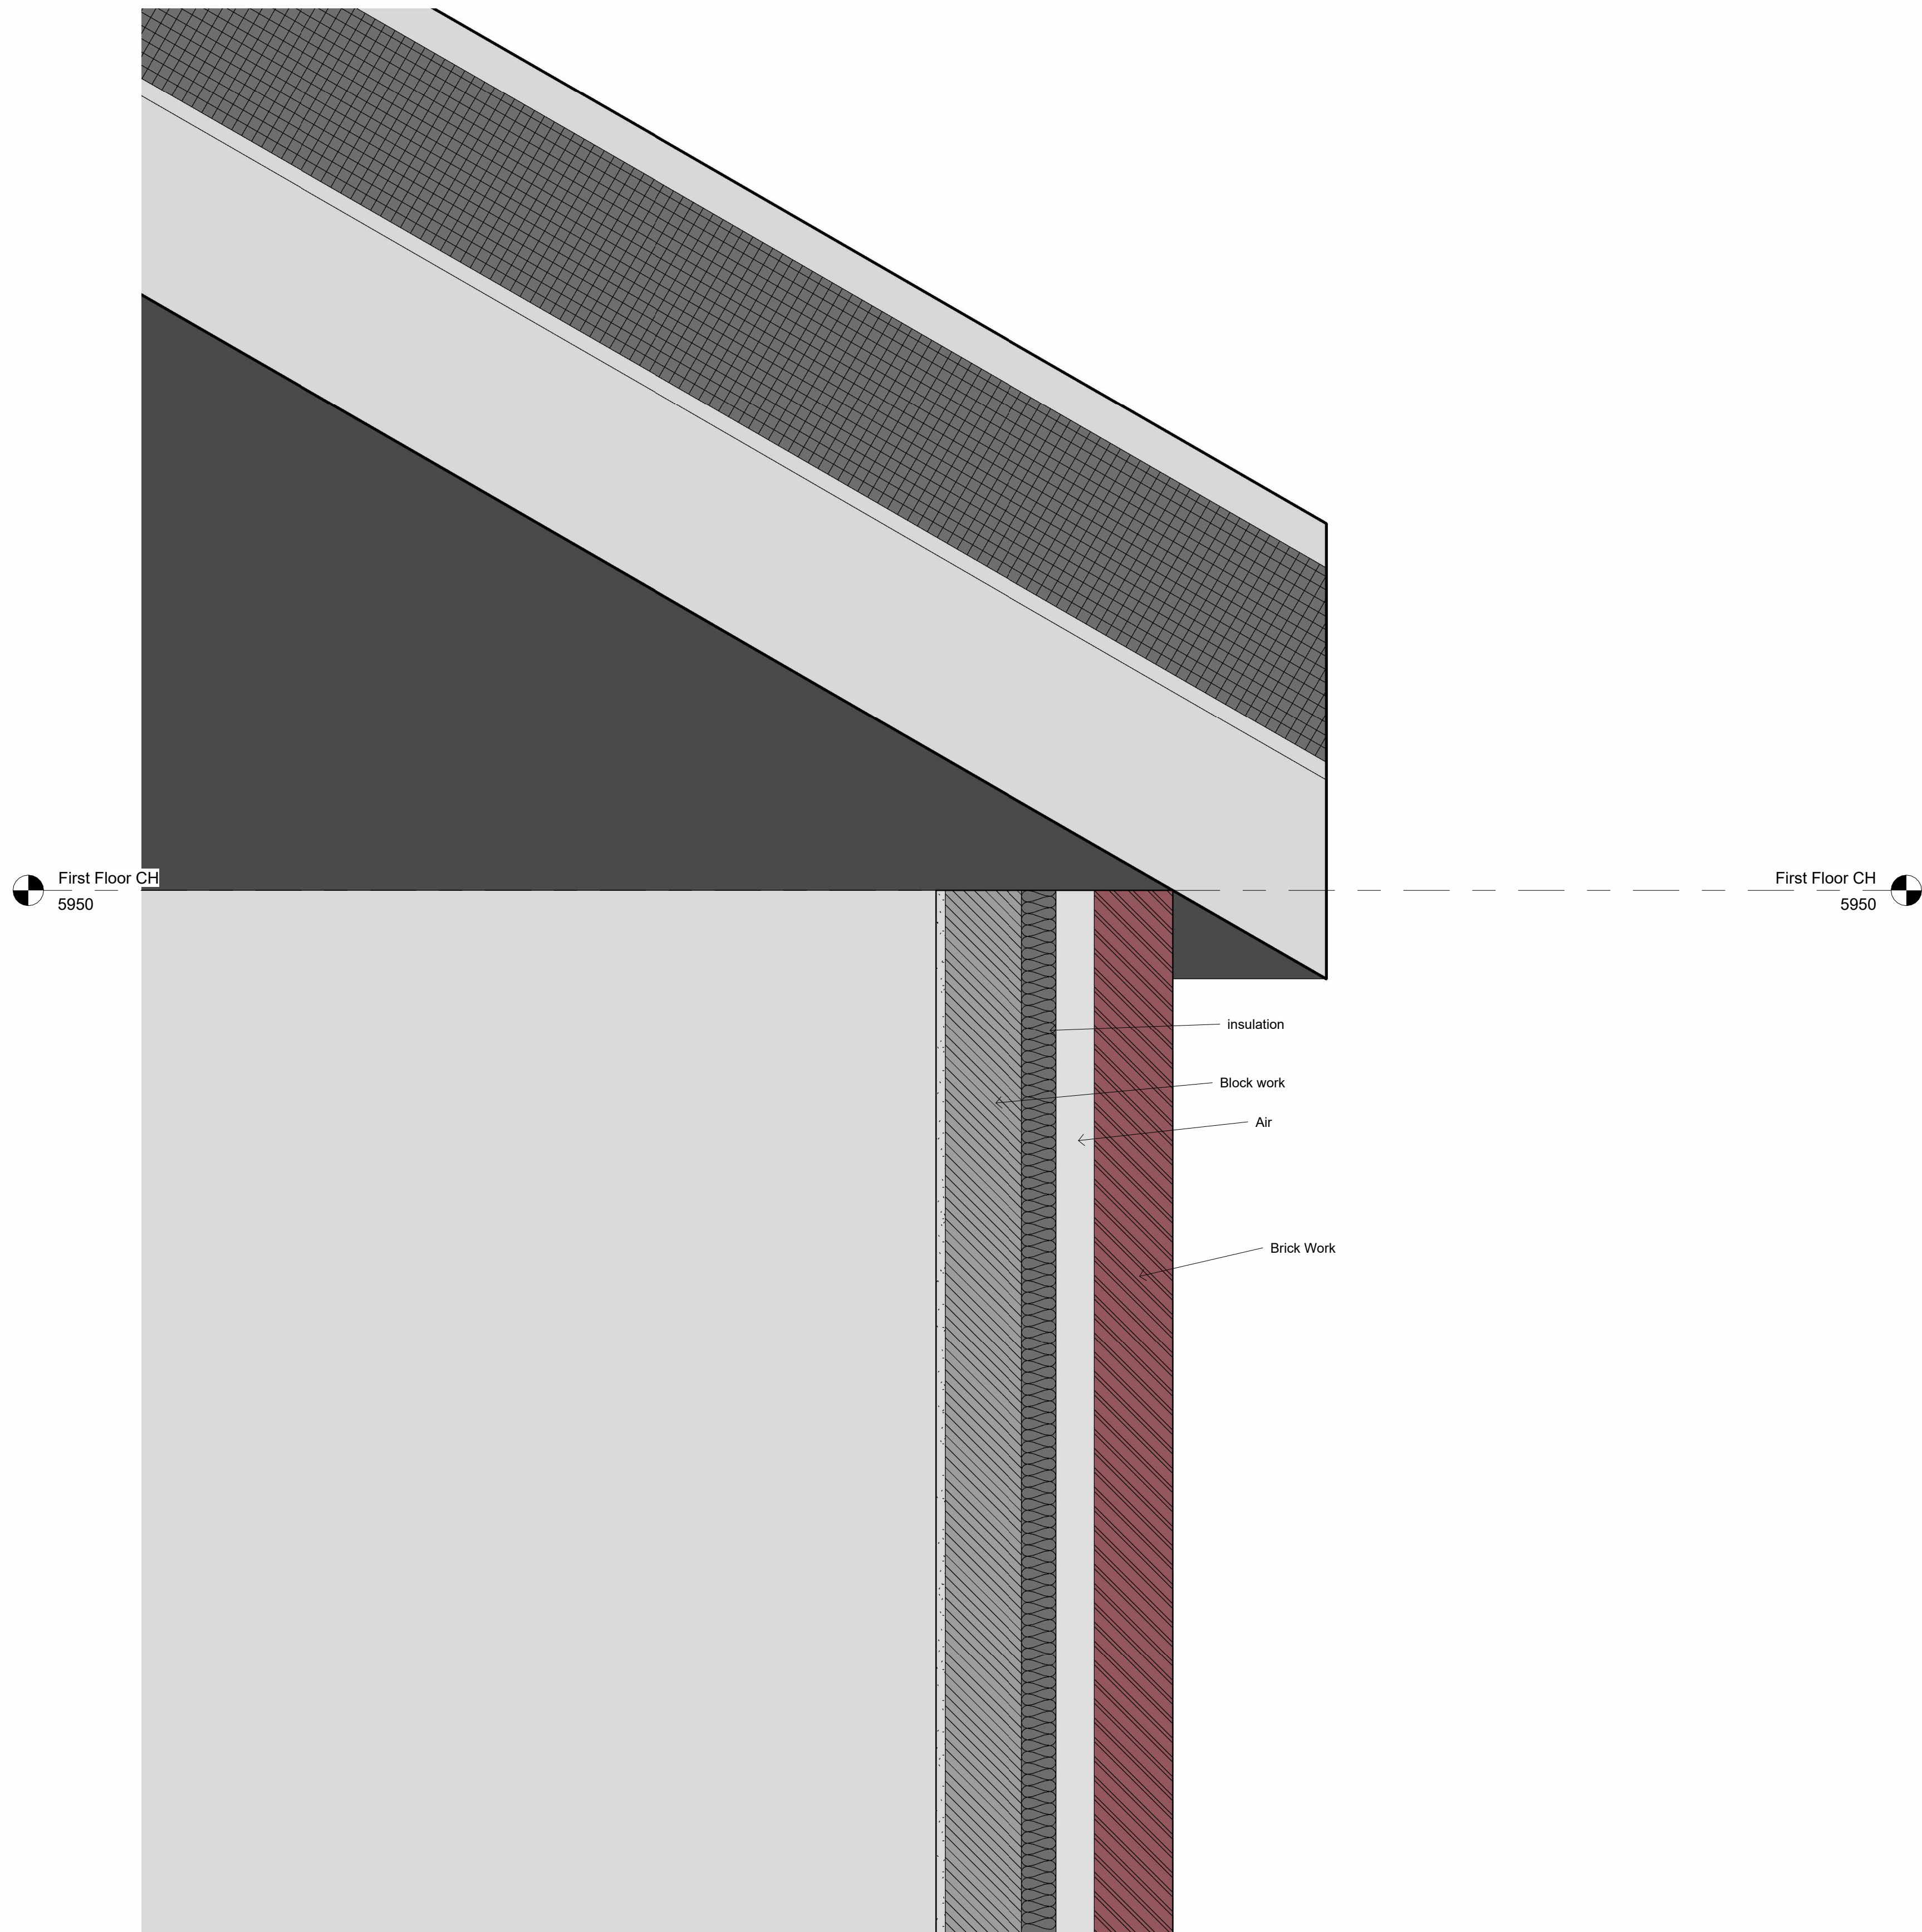

1 Proposed Short Section - Callout 1
1 : 5


Property Title L4 Digital Technologies	Detail Section Callout	Property — Originator — (Zone) Functional Breakdown — (Level) Spatial Breakdown — (Type) Form — Role — Number — Description — Suitability — Revision										scale 1 : 5	drawn Author	Prifysgol Cymru Y Drindod Dewi Sant University of Wales Trinity Saint David	(S0) UNCONTROLLED Not to be used as a reference document Check Status Before Quoting	Rev/Date/By Revision
		4018 — UWTS — XX — ZZ — M — Designer A105 — Section Callout — S2 —										date 04/27/26	checked Prifysgol Cymru Y Drindod Dewi Sant University of Wales Trinity Saint David			
		File Path: C:\Users\2413884\Downloads\Assignment Model_proposed V4 Final 27.04.rvt											Checker SA1 Campus Kings Road Swansea SA1 8WO			



1 1st Floor Bedroom



2 1st floor Bathroom

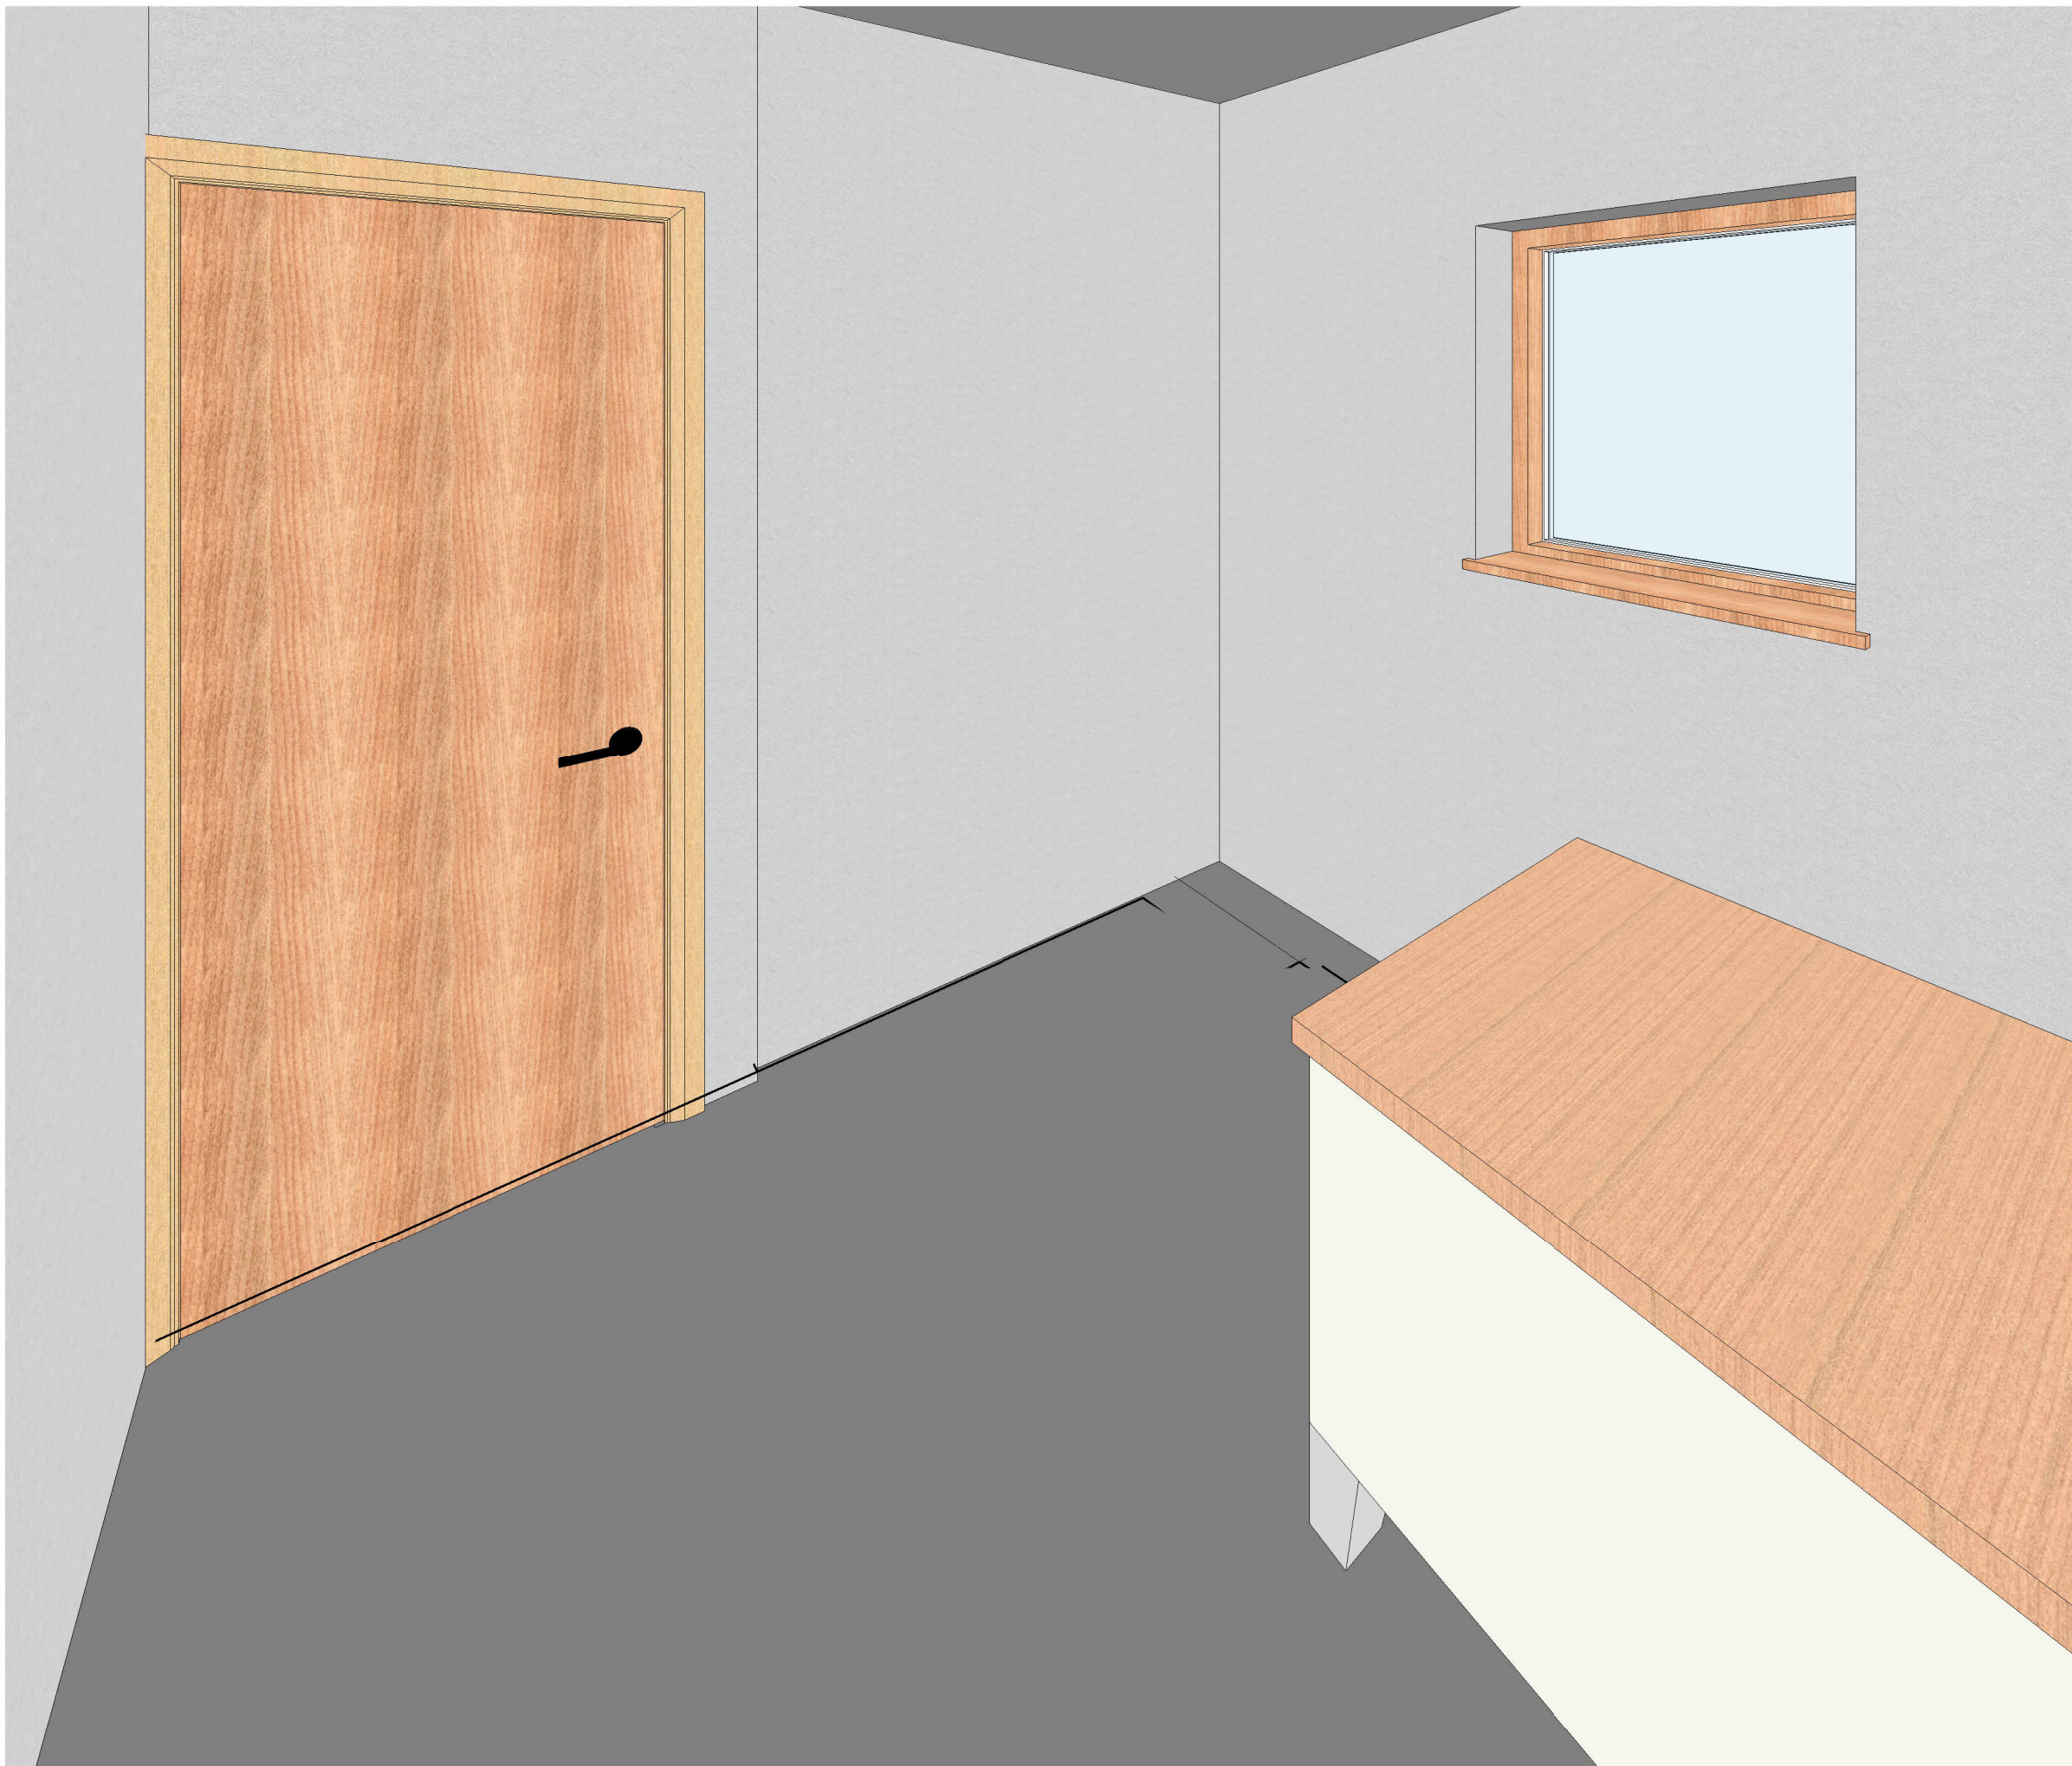

3 Ground Studio 1