

Project Name: Ysgol Yr Afan

UPRN Code: 5010

Originator Code: UWTSD

Discipline : Architect

Drawn By: LH


Checked By: GT

Date: 30/04/24


Project Status: 0000




1 Site
1 : 1250

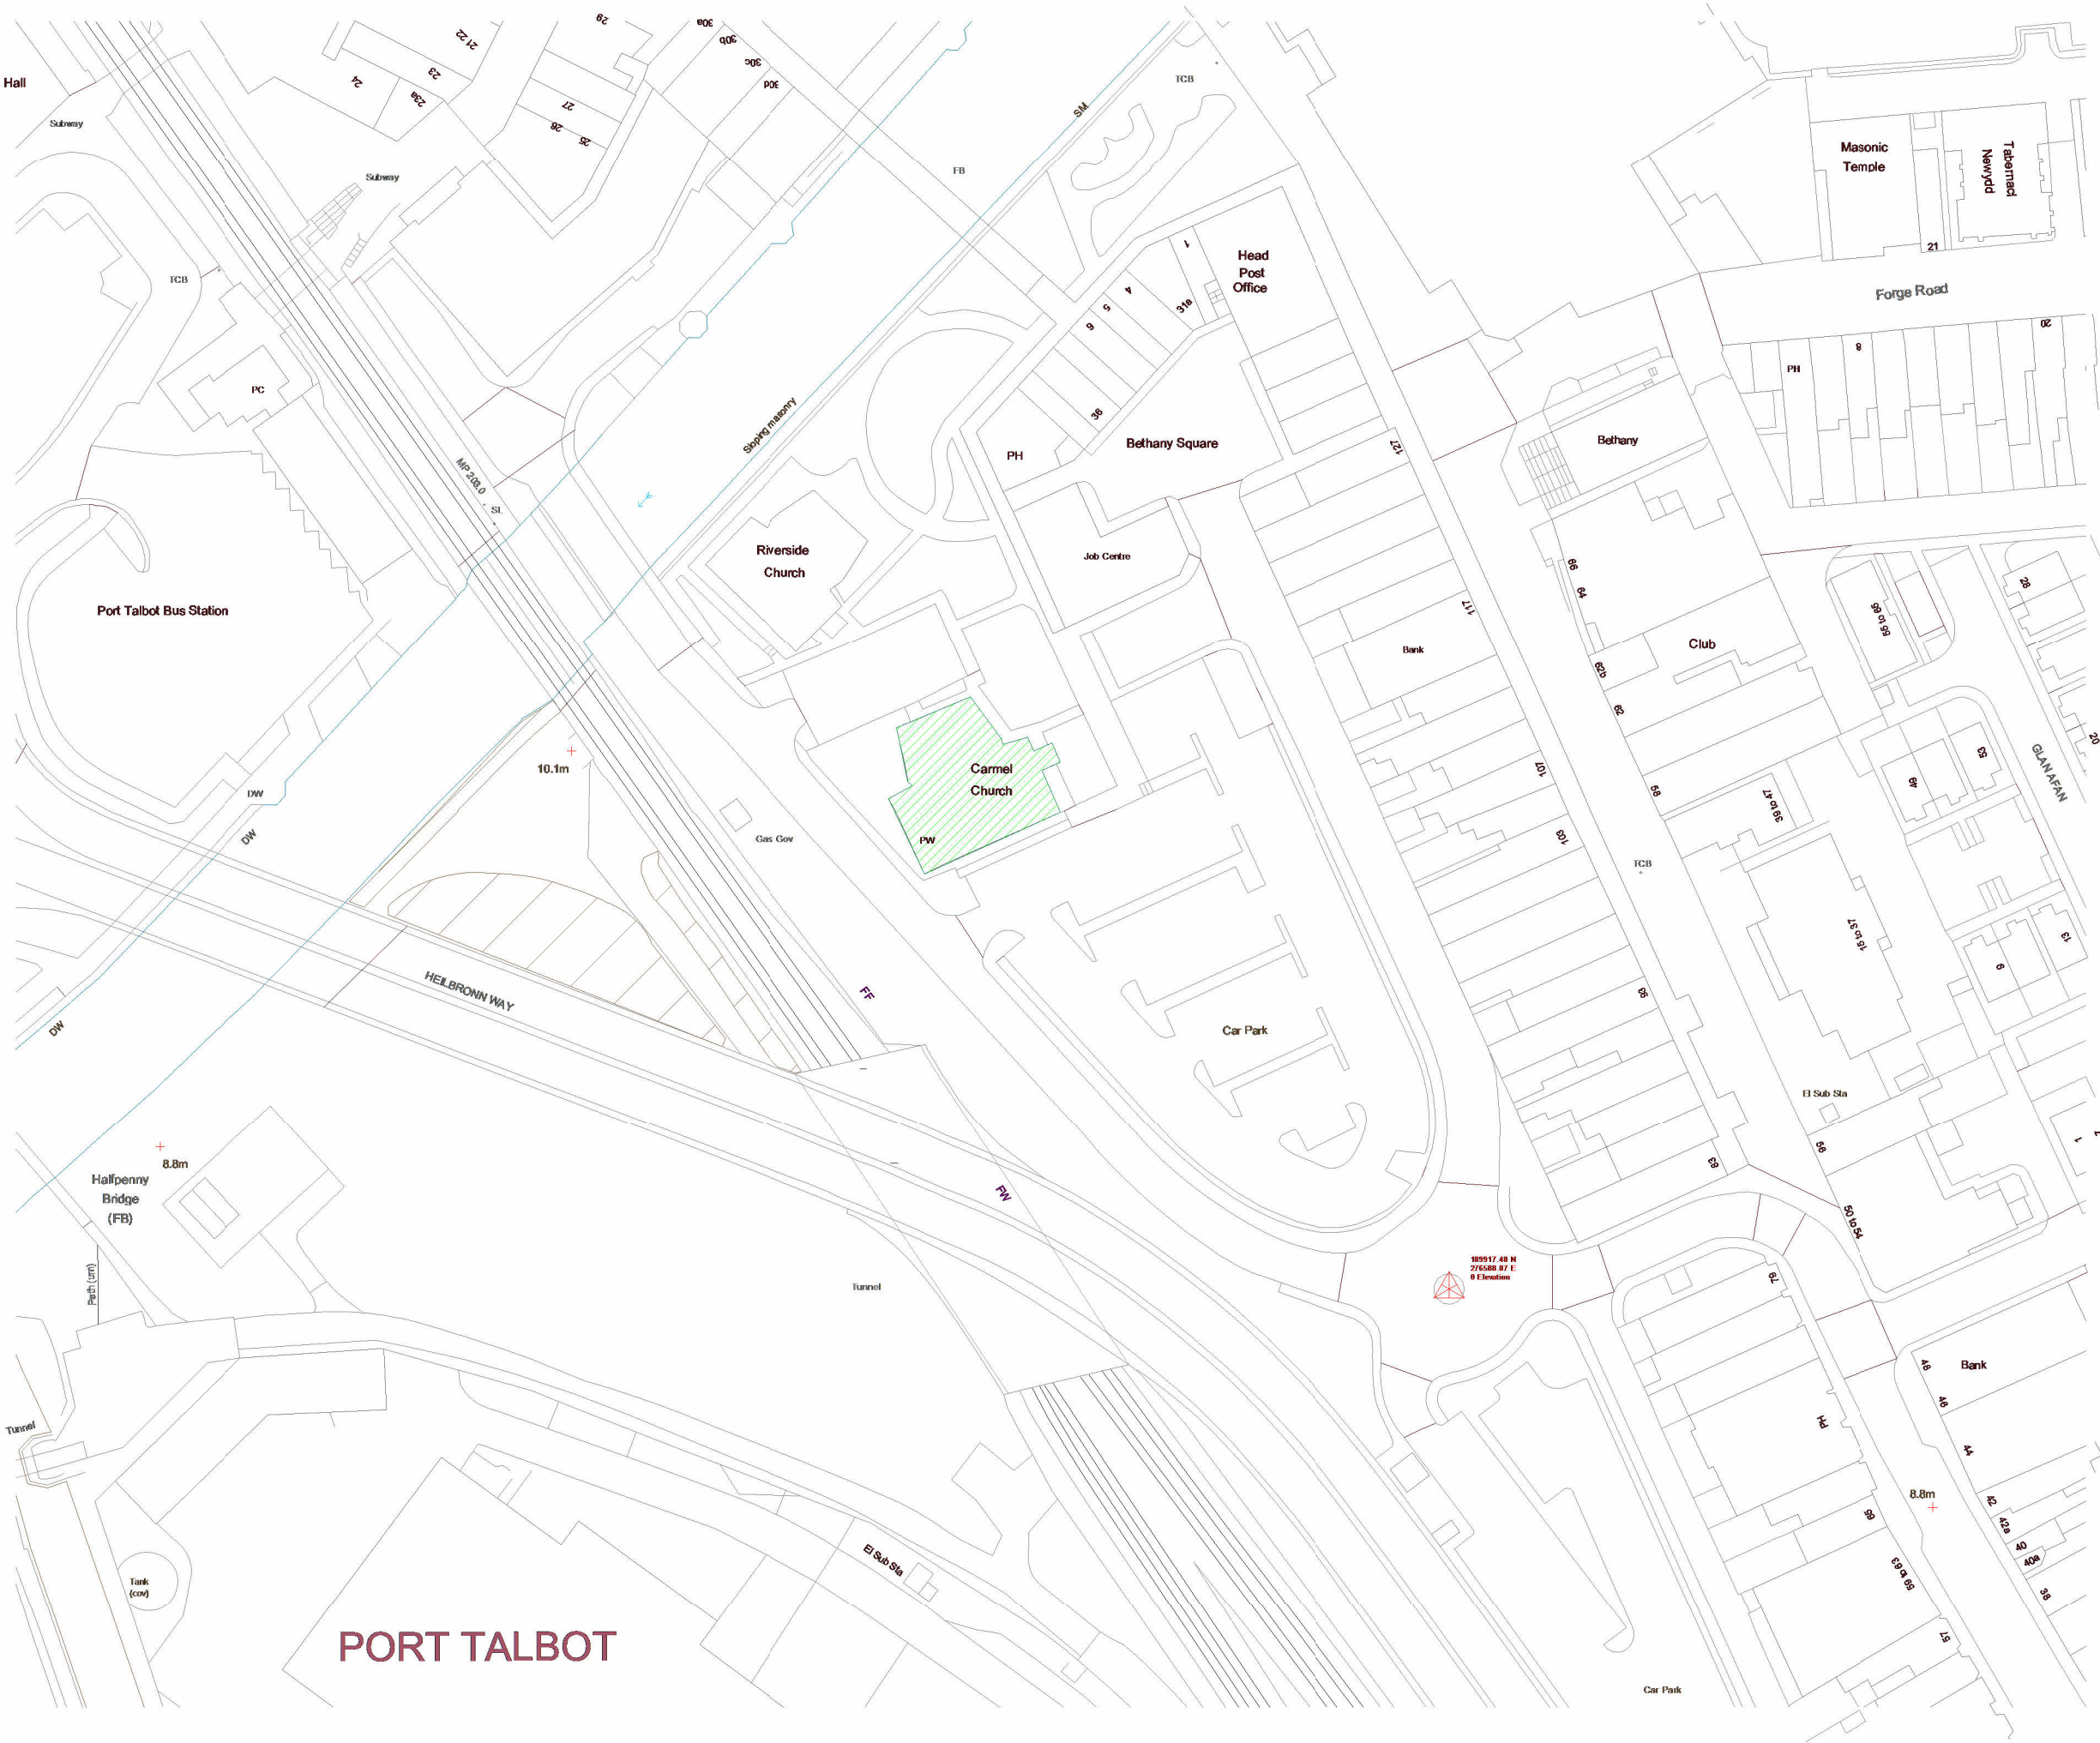


1 Ground Floor - Existing
1 : 1125

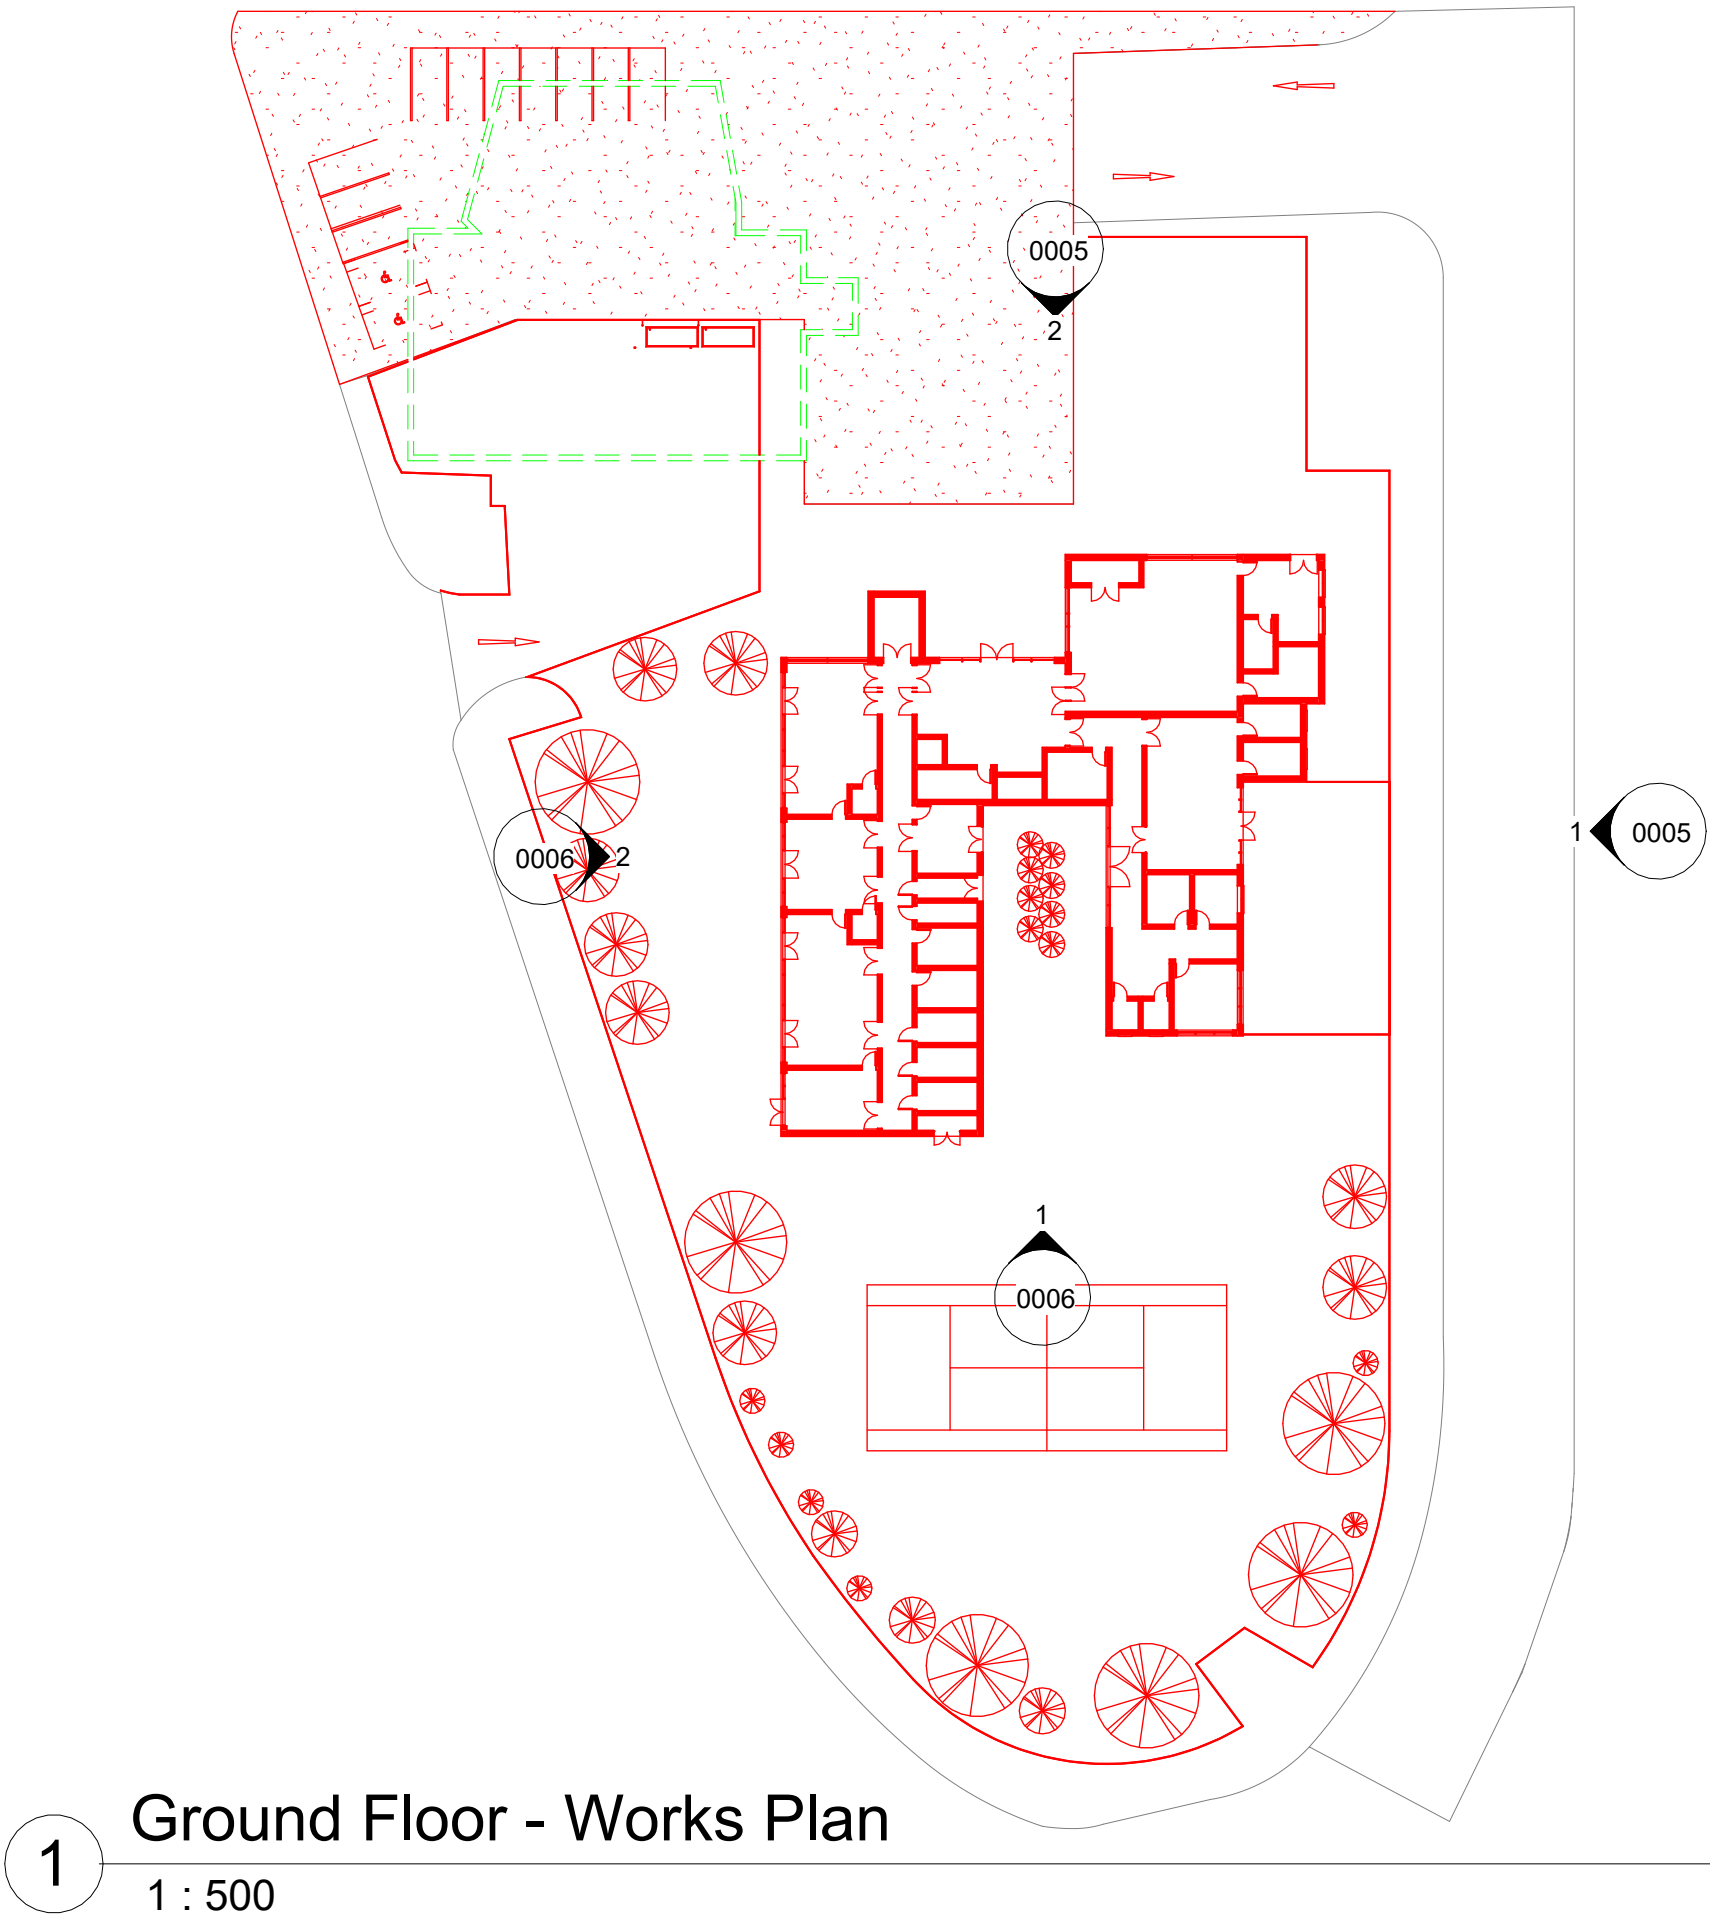


1 Ground Floor - Works Plan
1 : 500

 


Property Title Ysgol Yr Afan	Detail Titleblock - Proposed GA floor plan	Property Originator (zone) (Level) (Type) Functional Spatial Form Breakdown Breakdown 5010 UWTSD XX ZZ M Designer0004 Titleblock - 0000 File Path: C:\Users\lukoh\OneDrive - University of Wales Trinity Saint David\University Work Year 2\BIM\Actual BIM assignment 2\5010-UWTSD-XX-ZZ-M-A-0001-GA PLAN-A1.rvt										scale 1 : 100	drawn Author	 Prifysgol Cymru Y Drindod Dewi Sant University of Wales Trinity Saint David	(S0) UNCONTROLLED Not to be used as a reference document Check Status Before Quoting	Rev/Date/By
		date 04/30/24	checked Checker	Prifysgol Cymru Y Drindod Dewi Sant University of Wales Trinity Saint David SA1 Campus King's Road Swansea SA1 8RD	Revision											

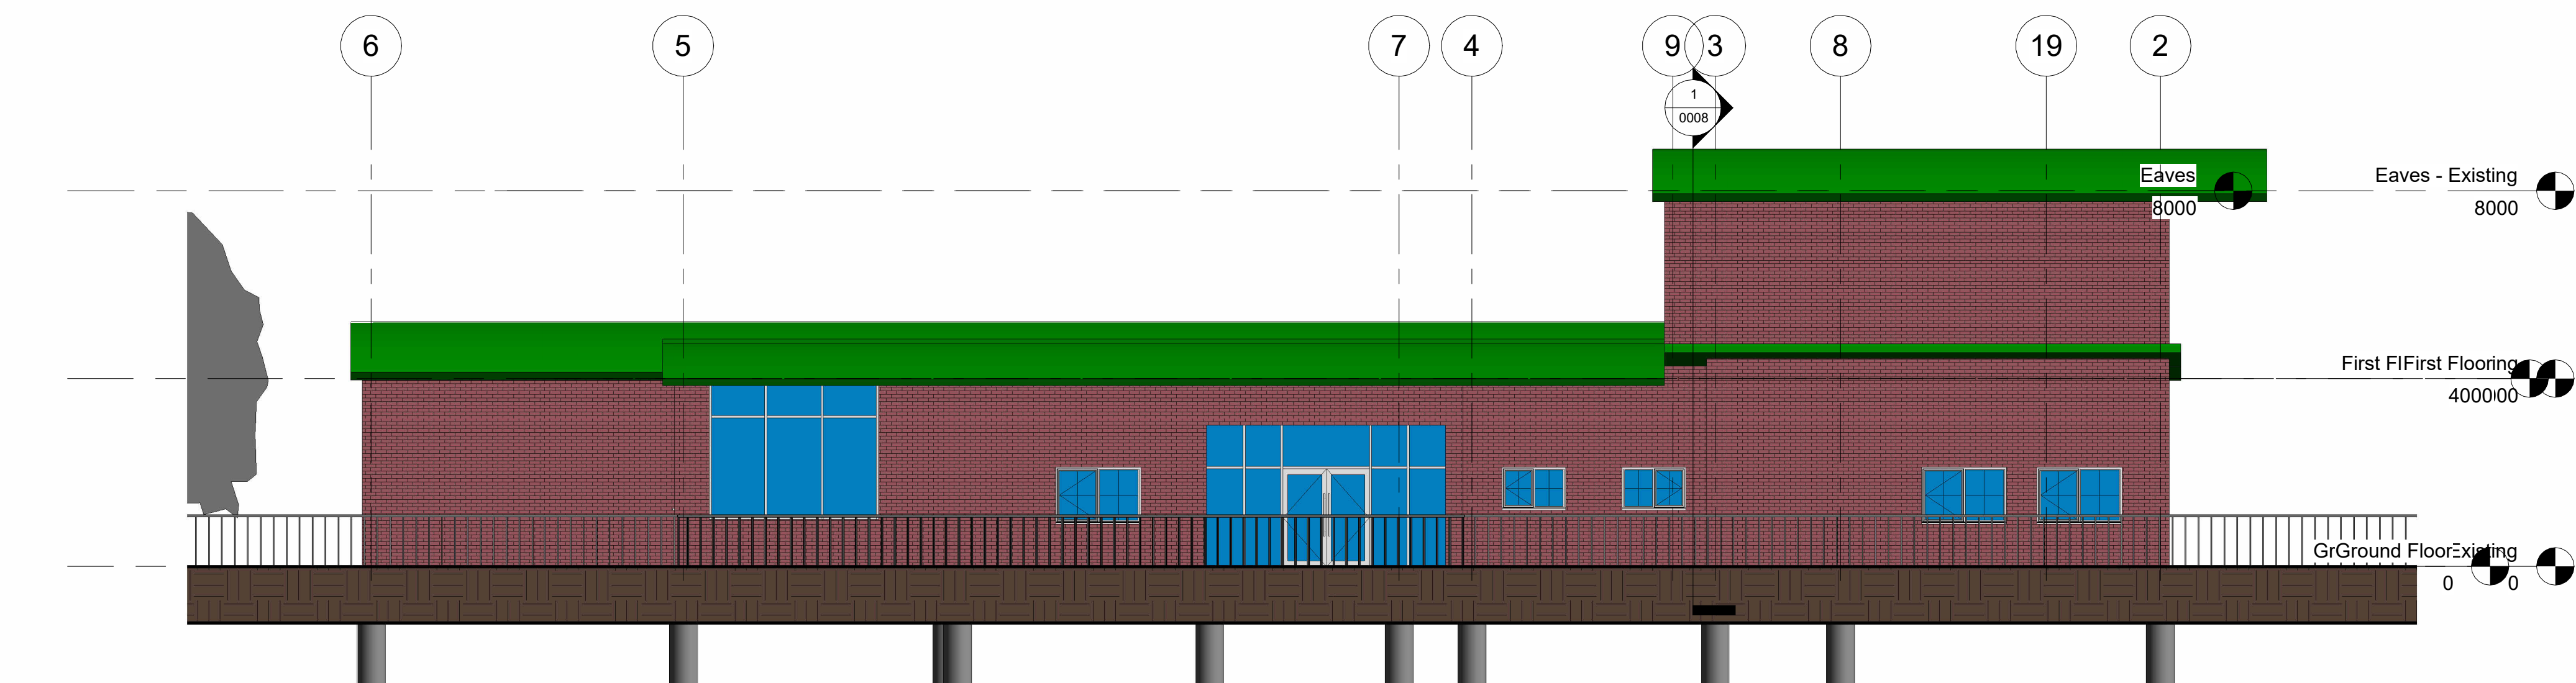


1 East View
1 : 100

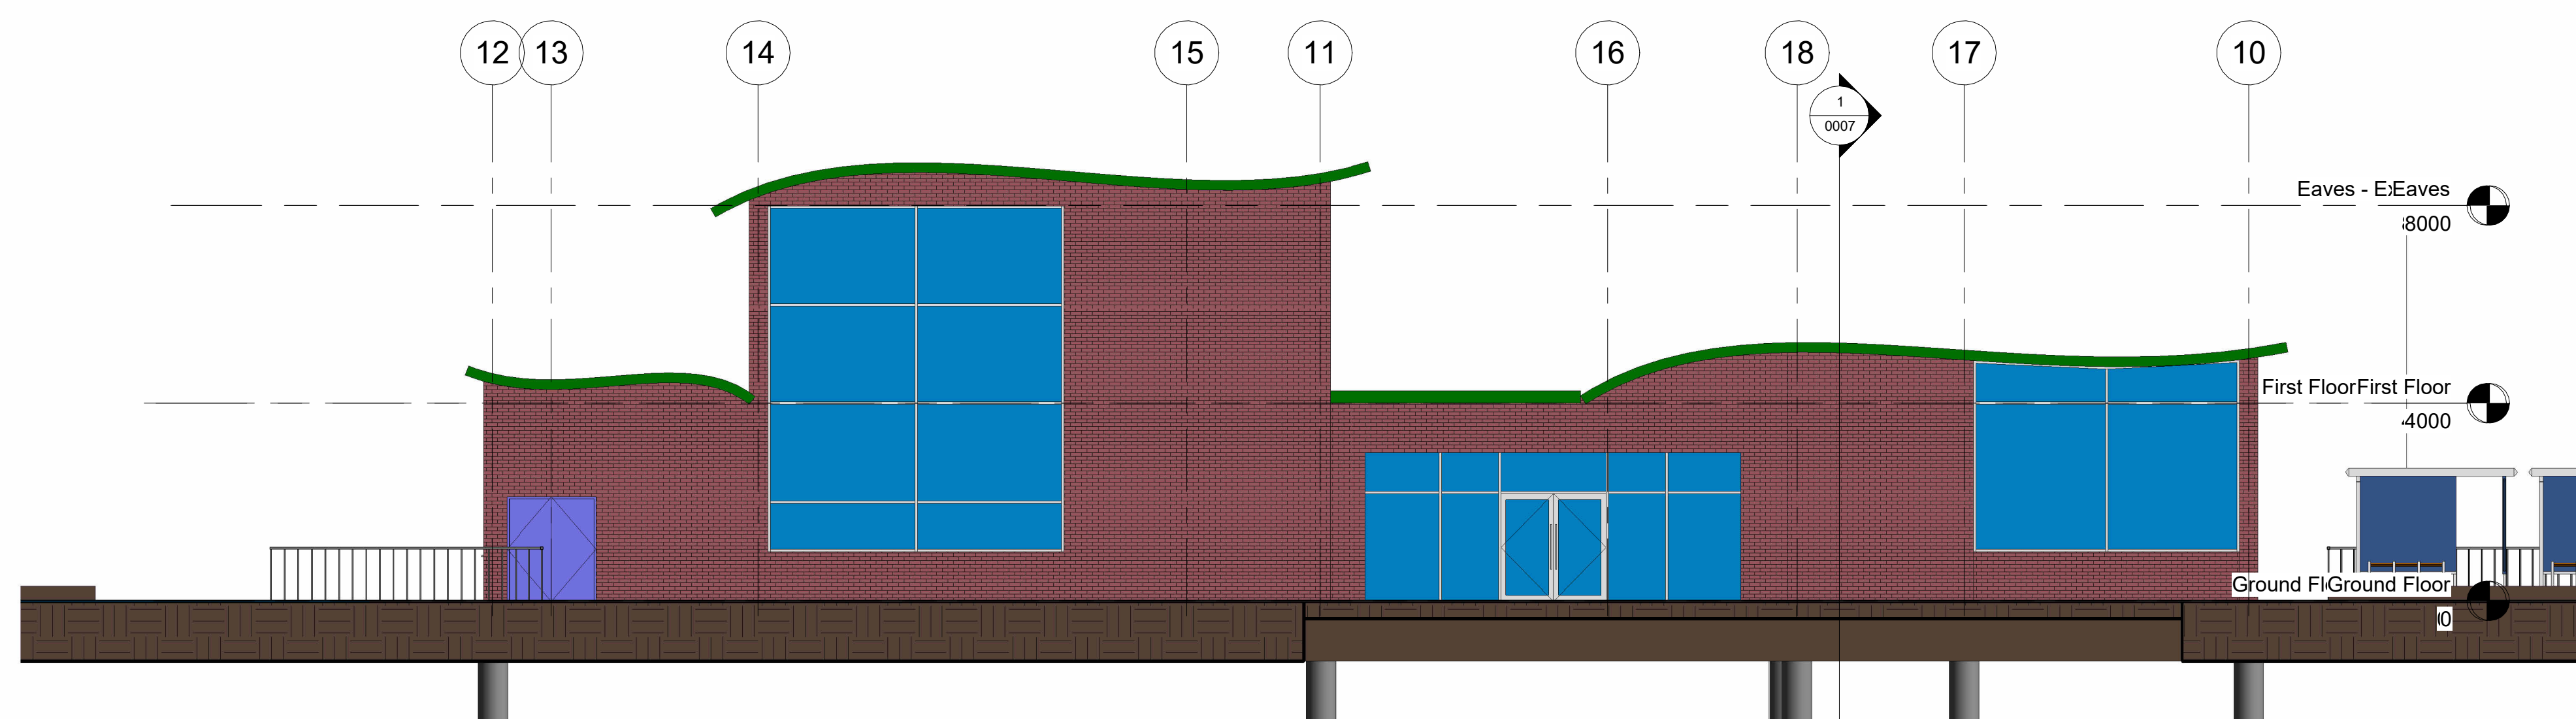


2 North View
1 : 100

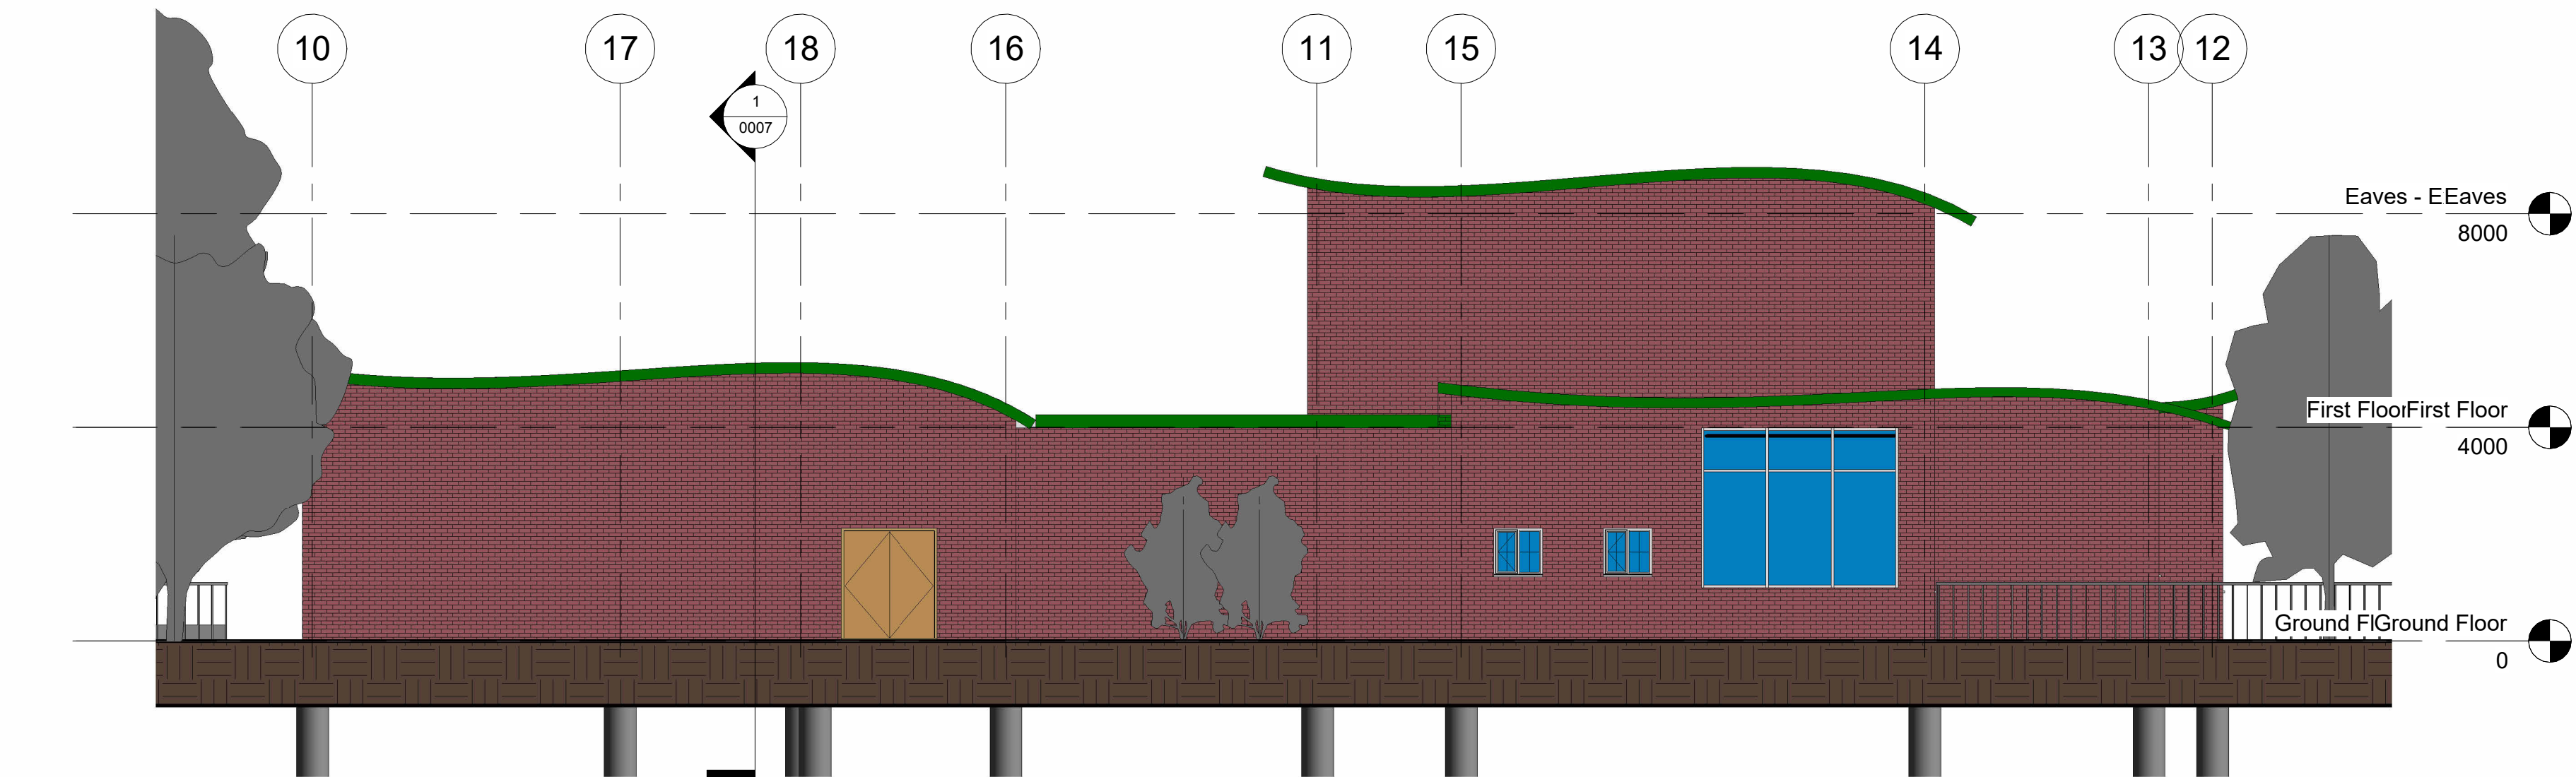


1 South View
1 : 100

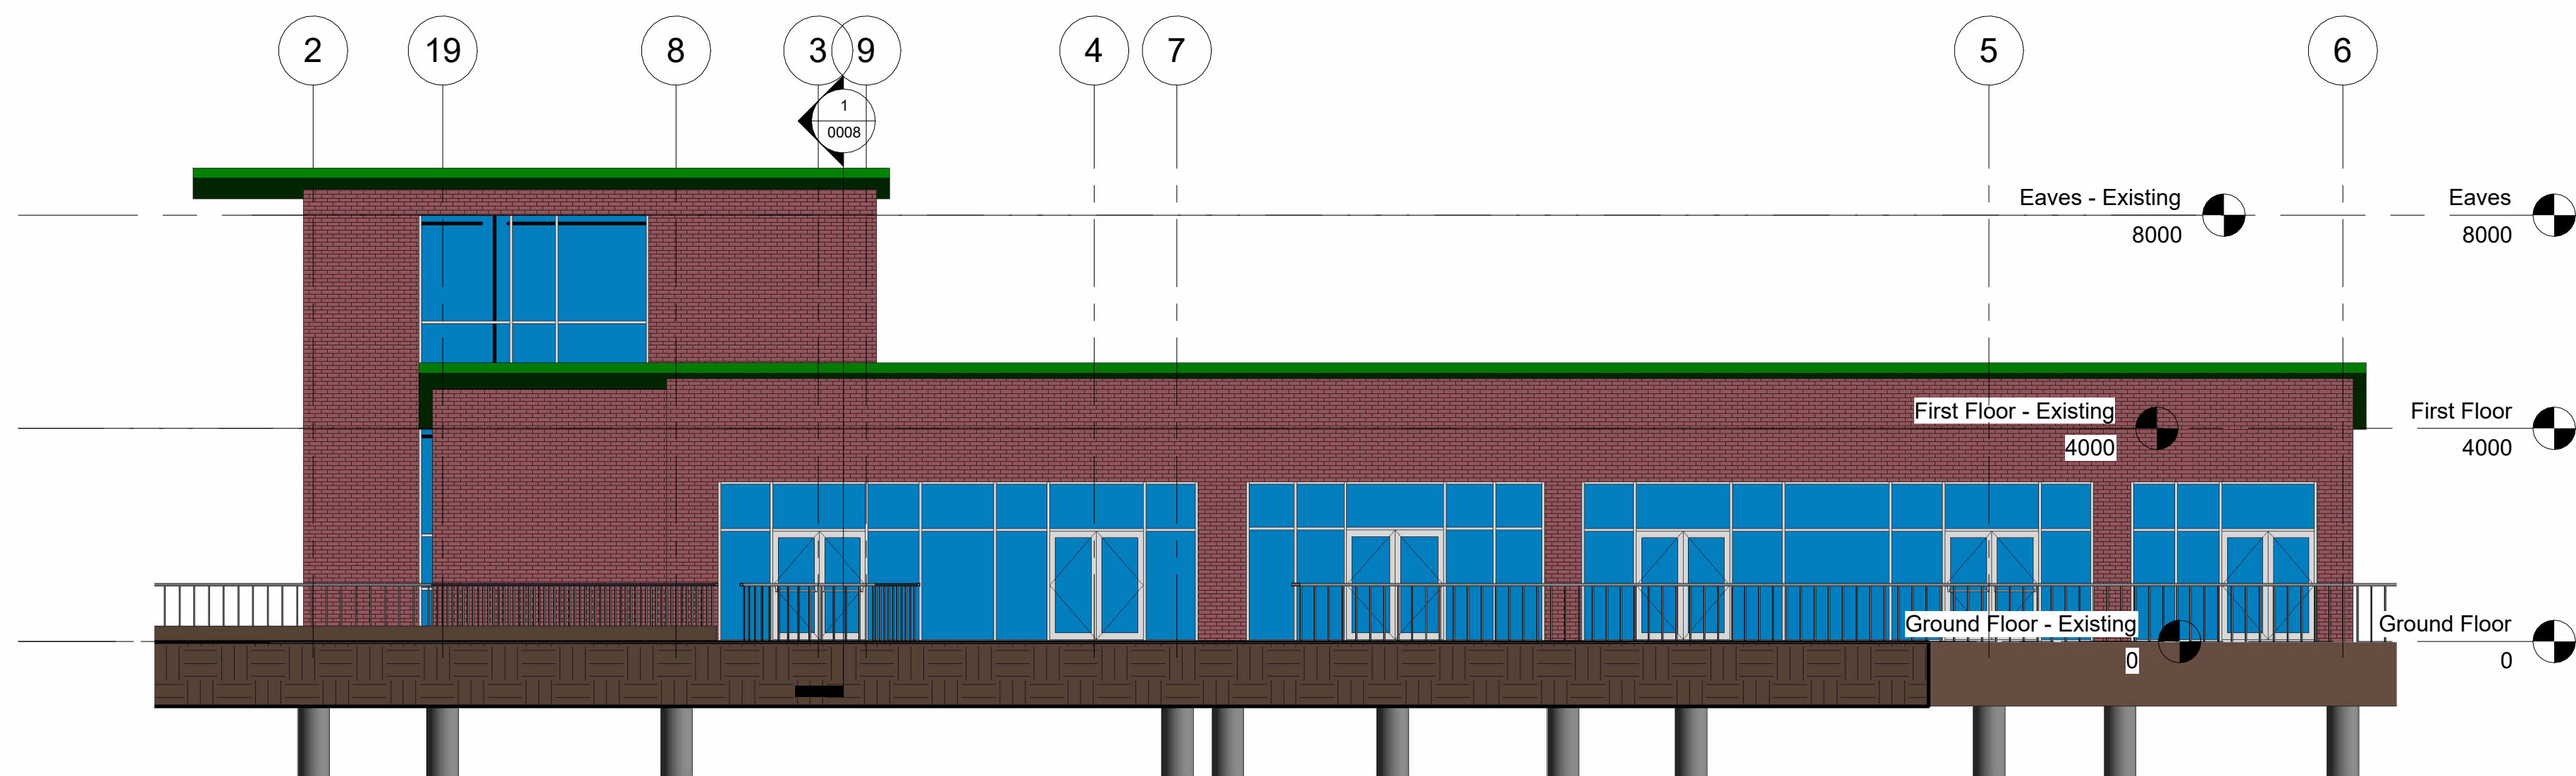


2 West View
1 : 100

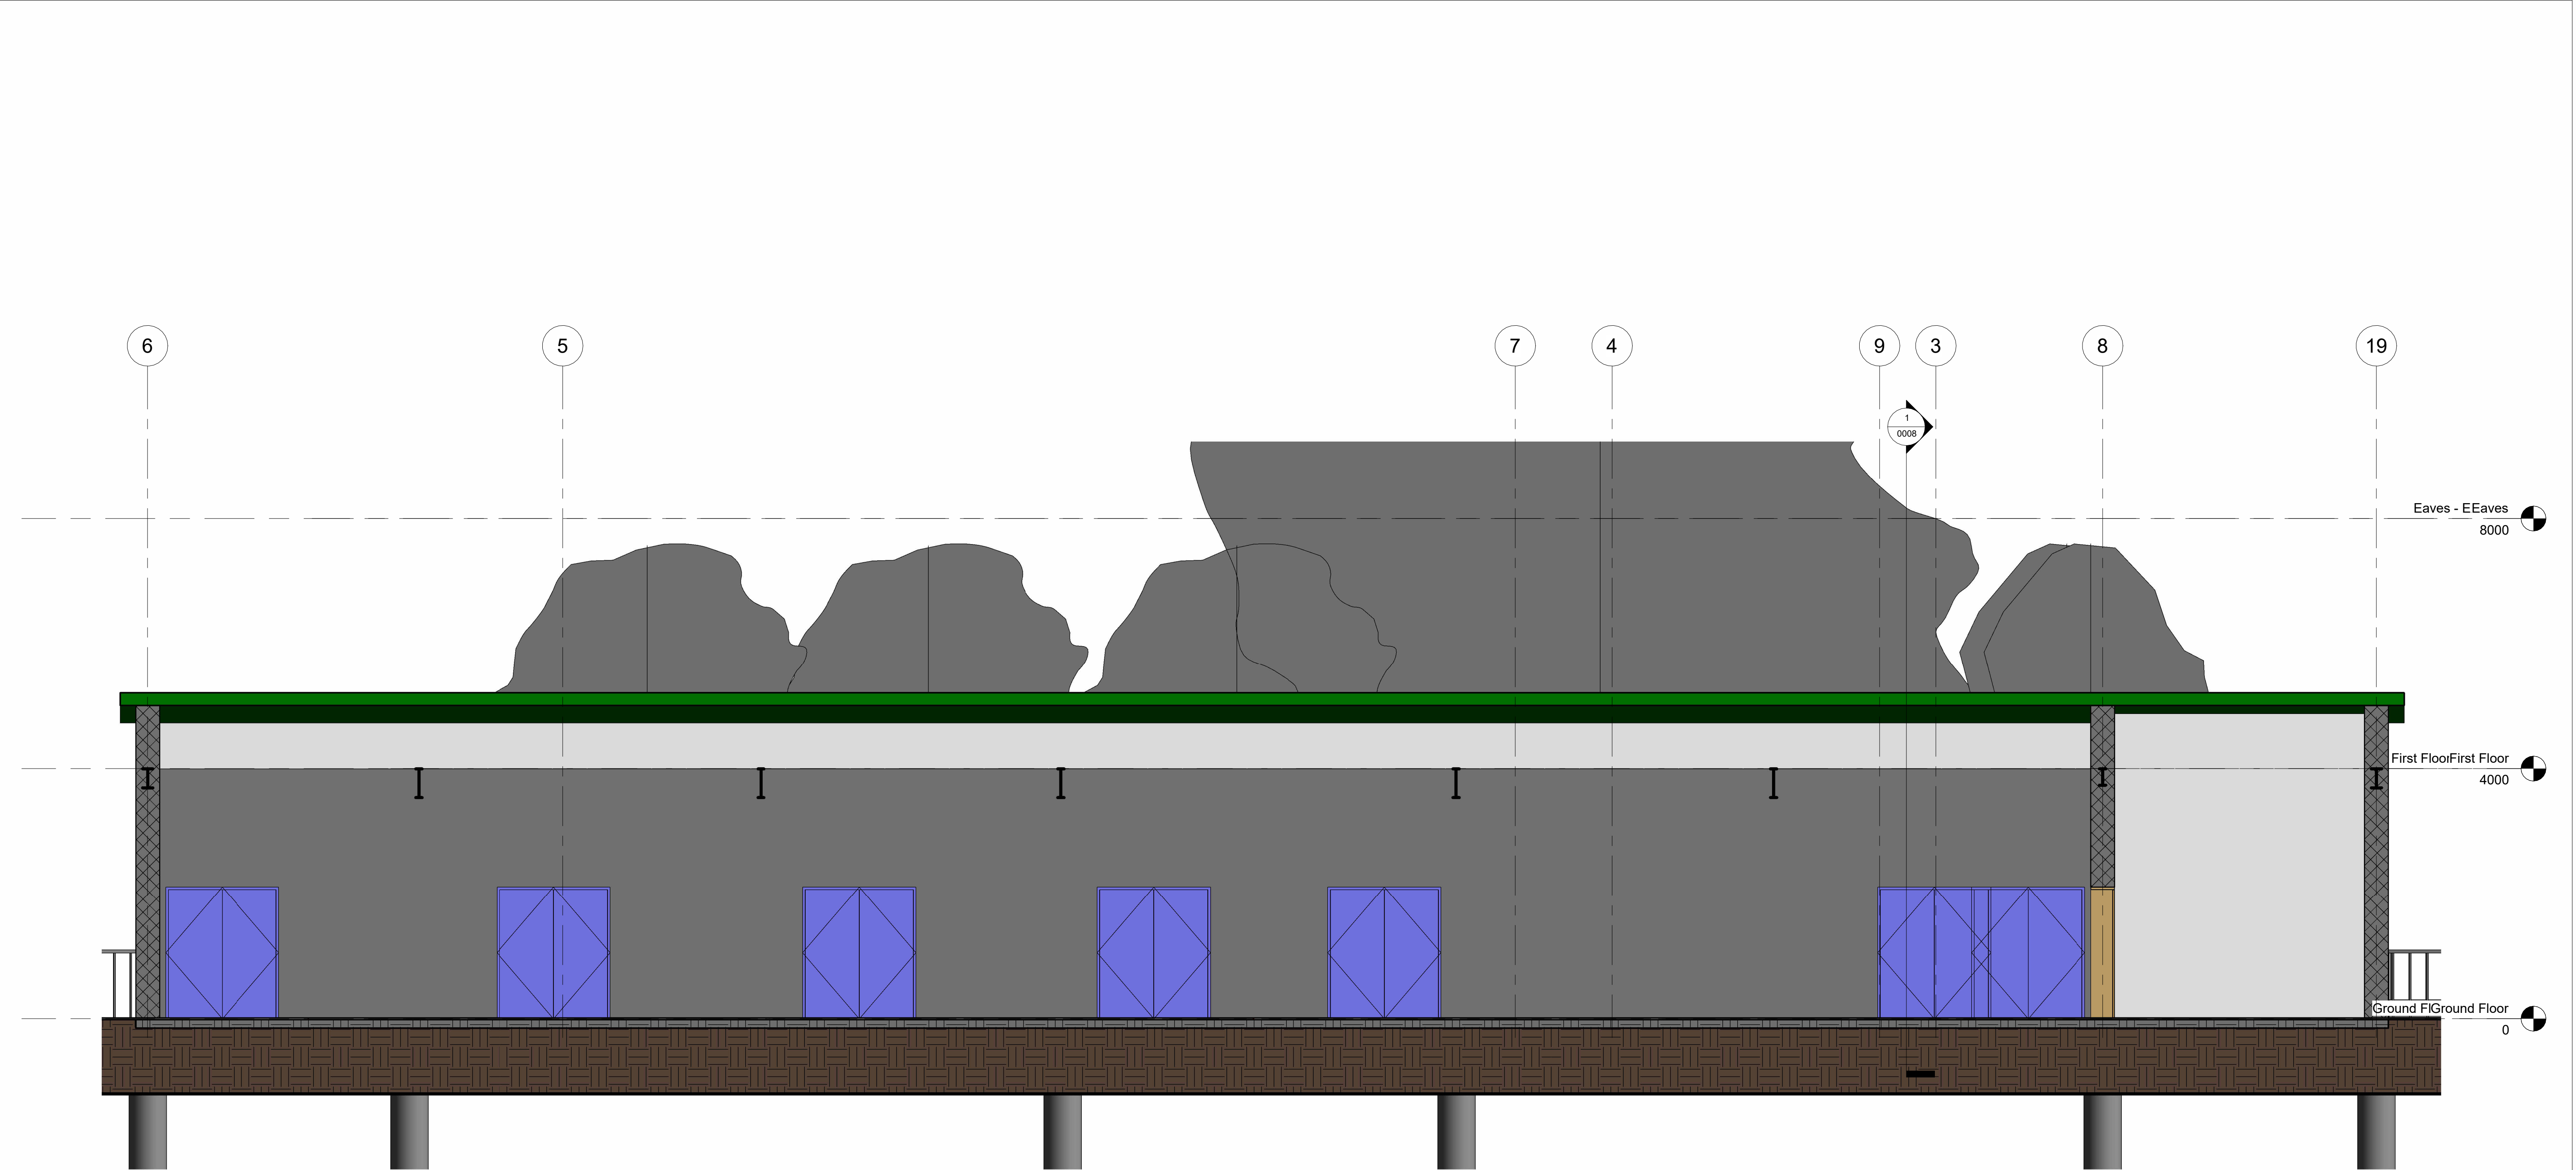


1 Long Section
1 : 50

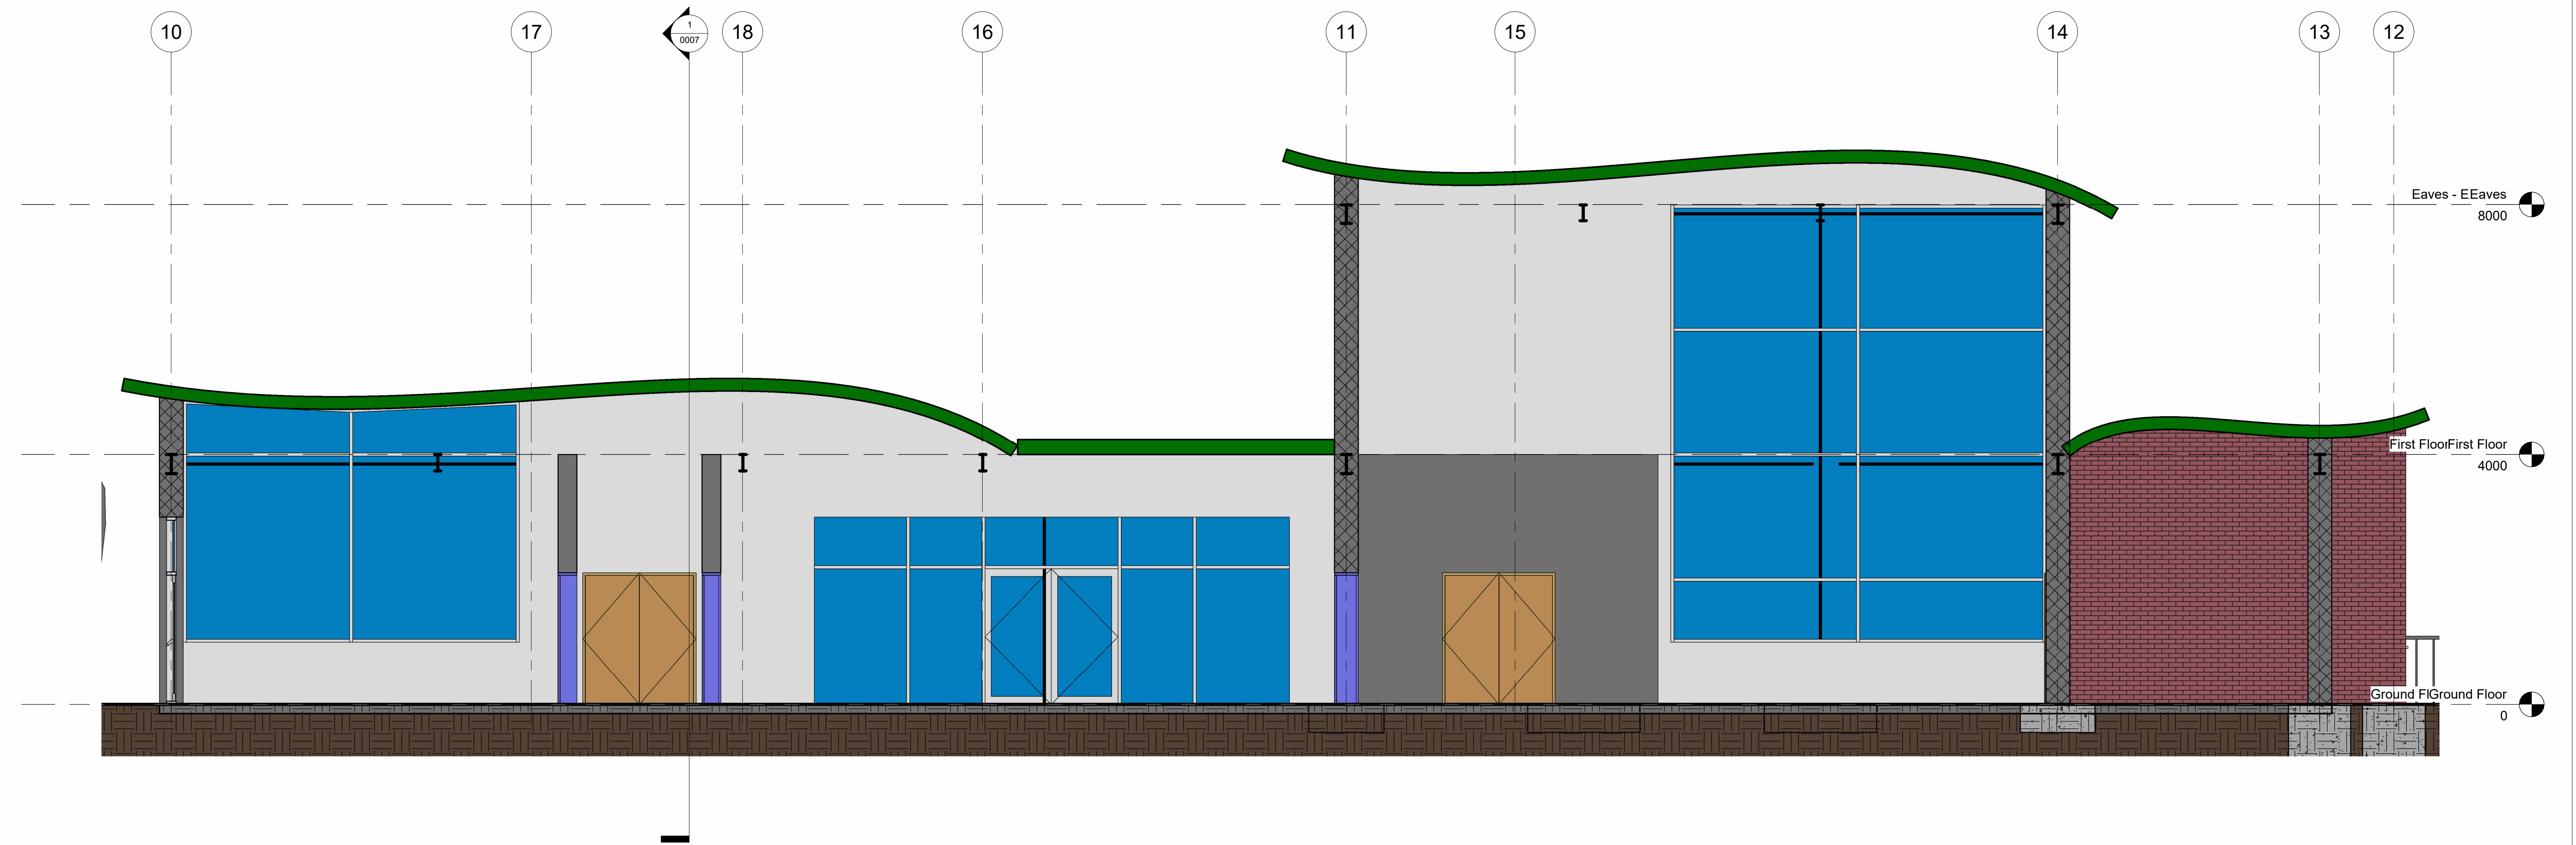

1 Short Section
1 : 50

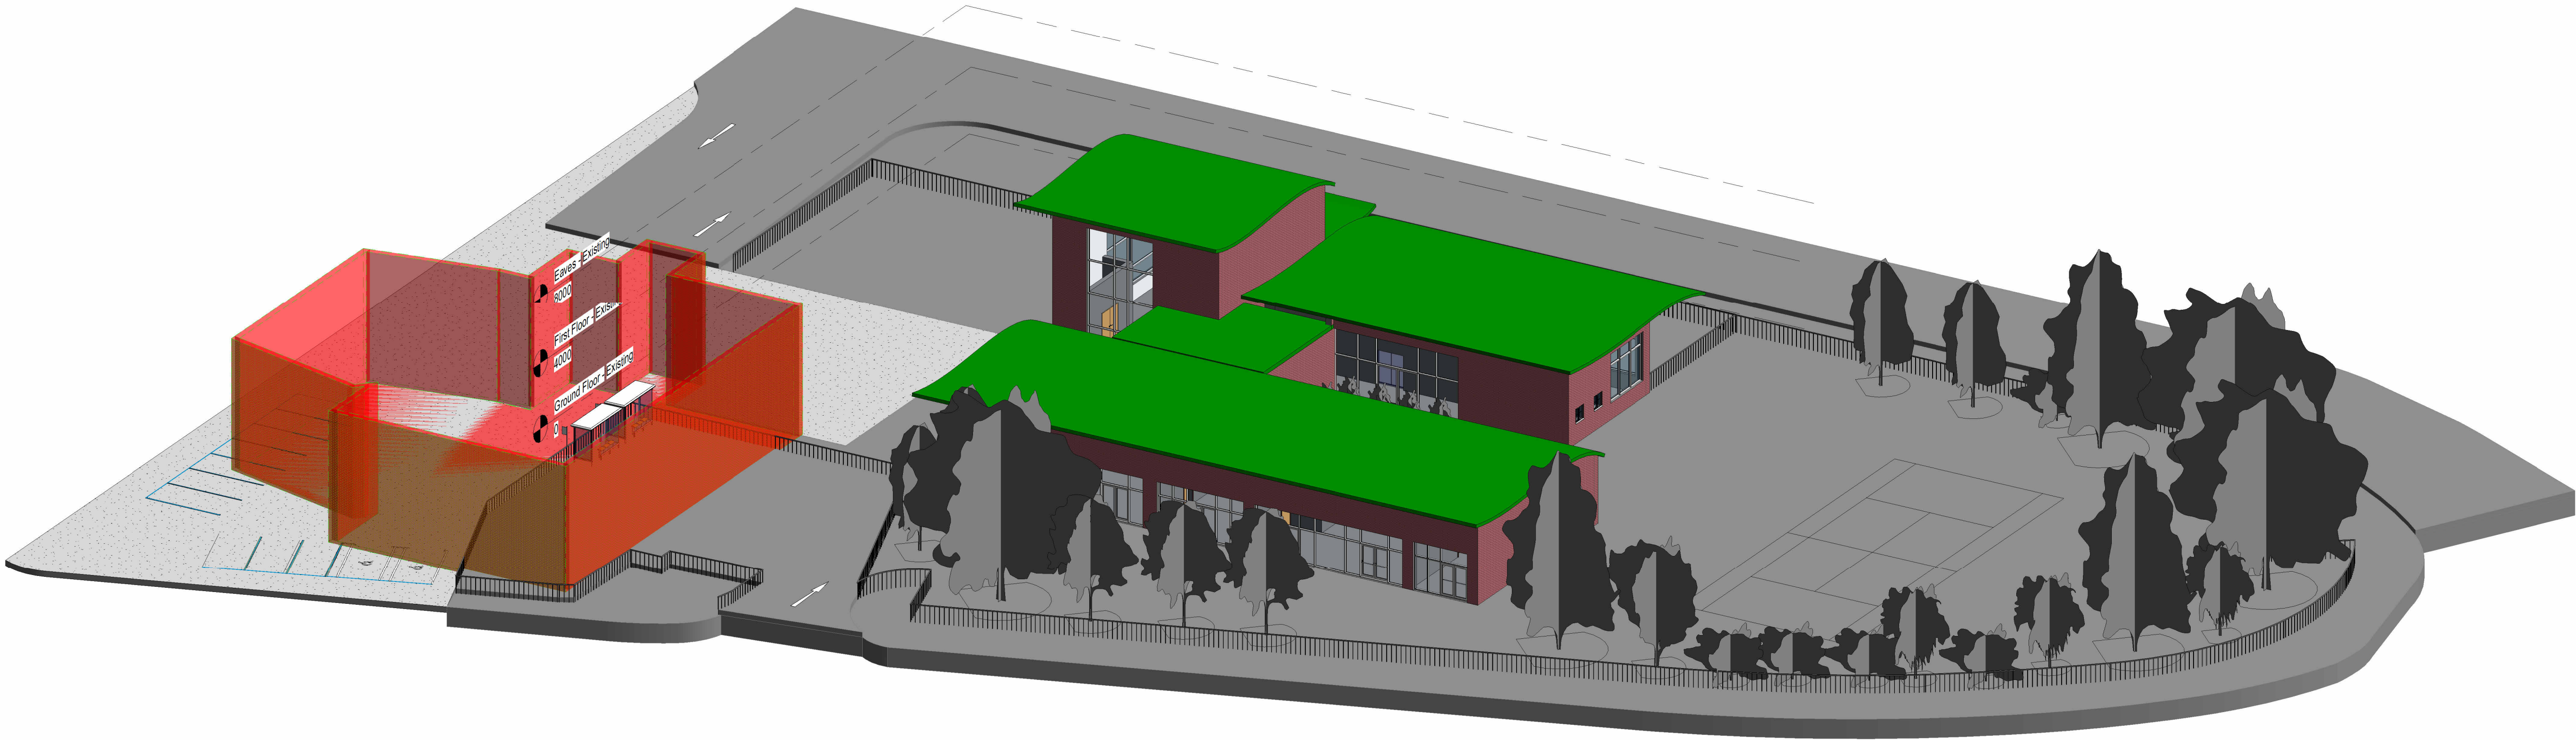

1 {3D}

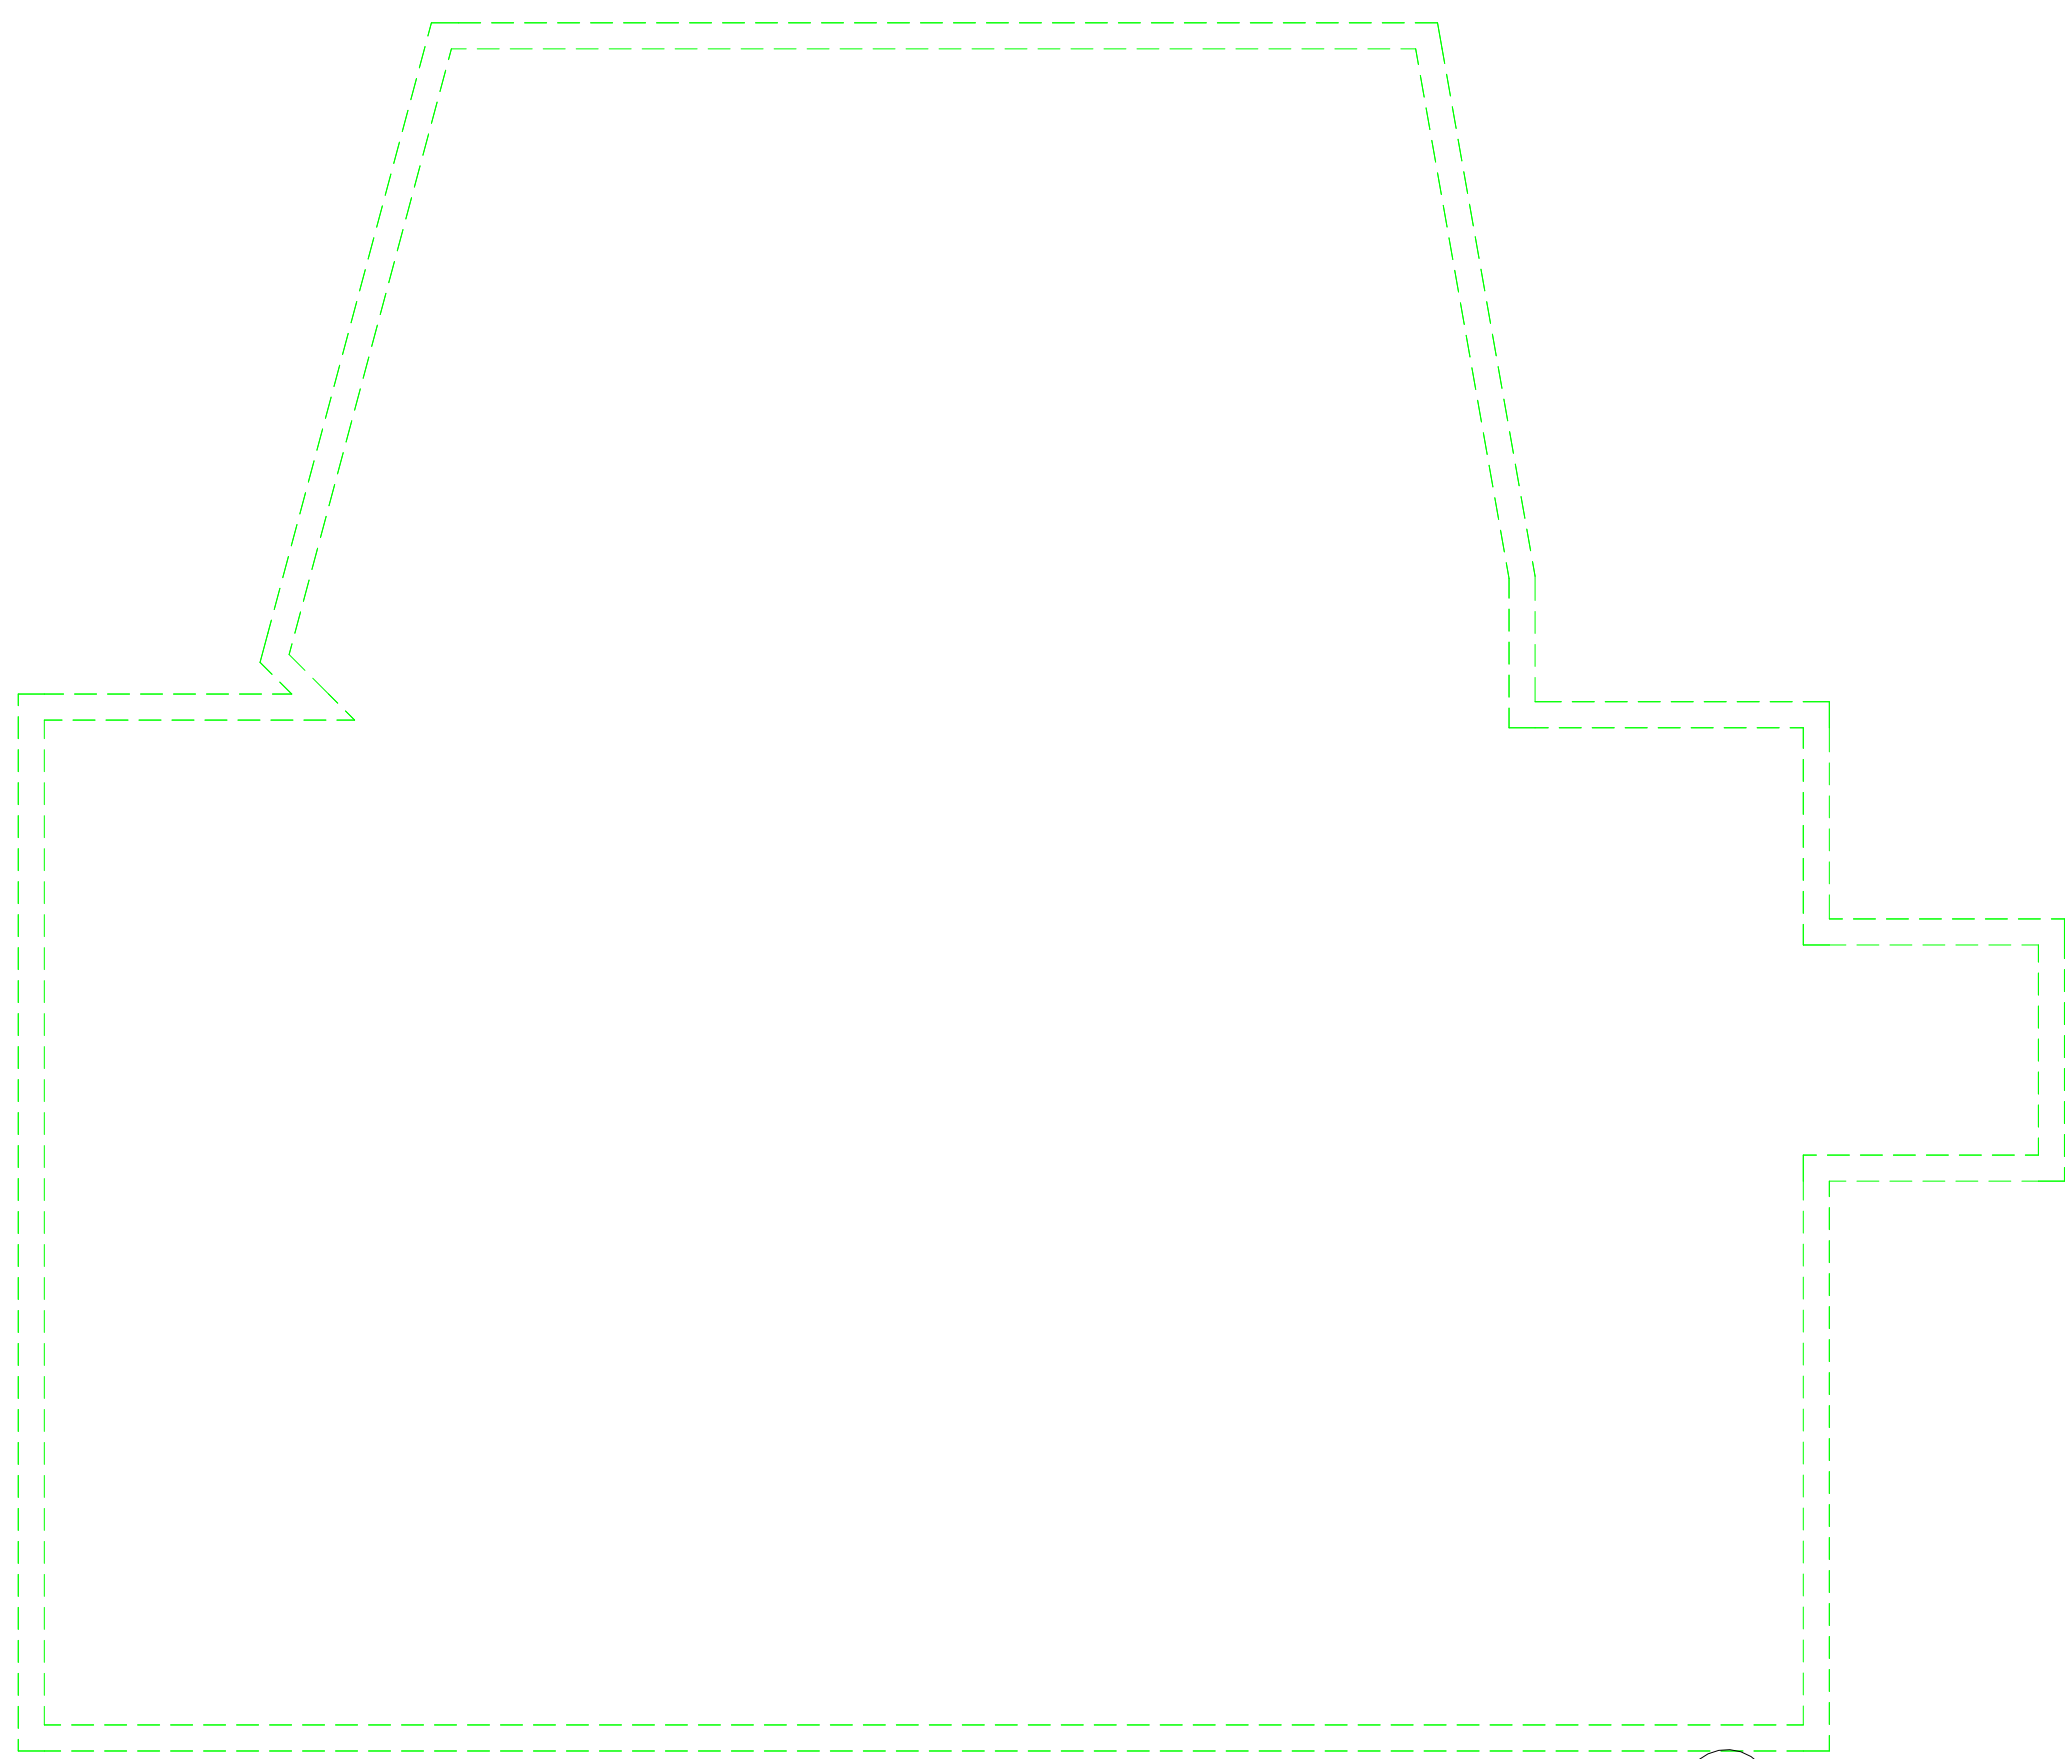

0005
2

10

17

18

16

11

15



14

13


12

2

19

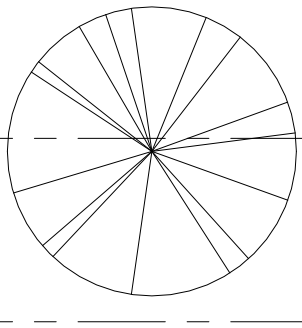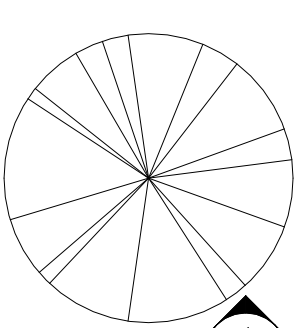

1
0006

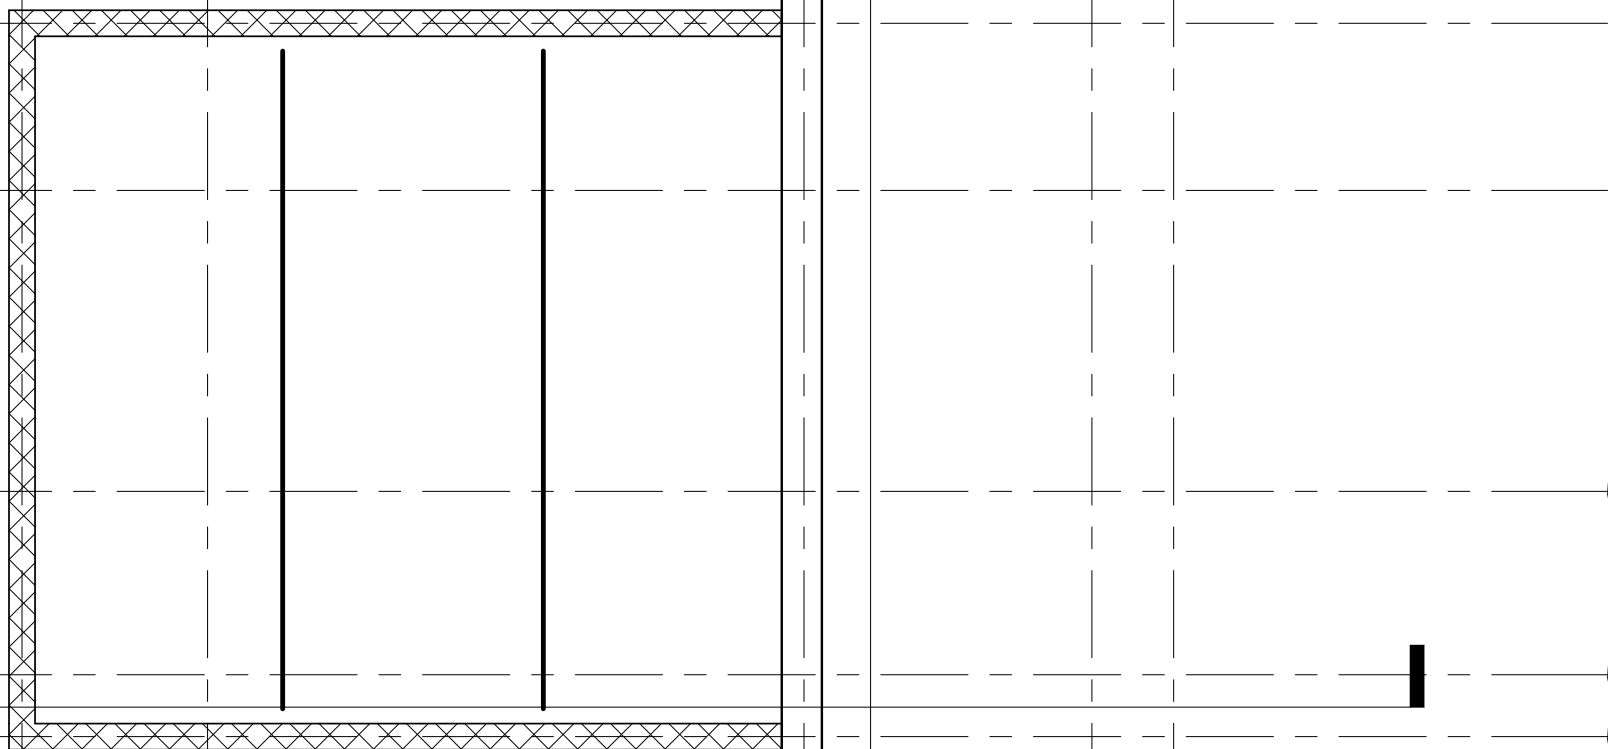


8




3
9

4

7


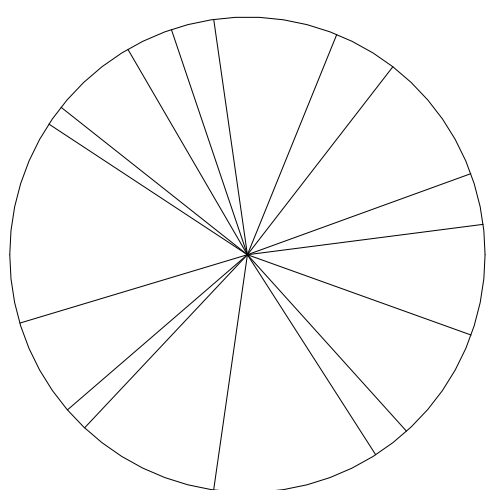


0006
2

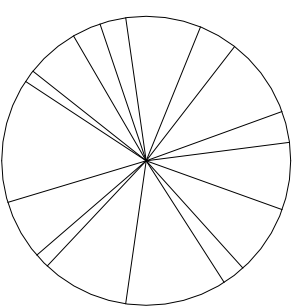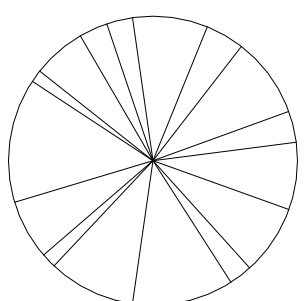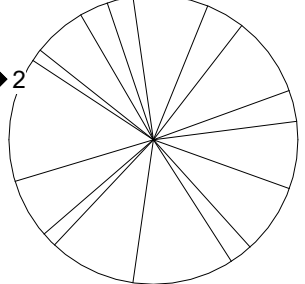







5

6

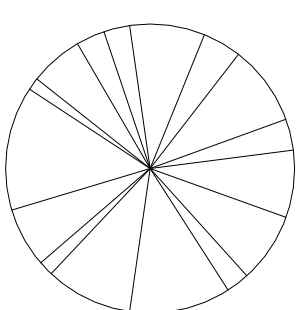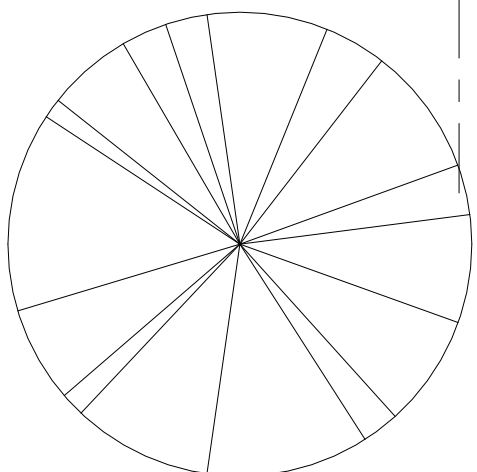

1
0007

0006
1

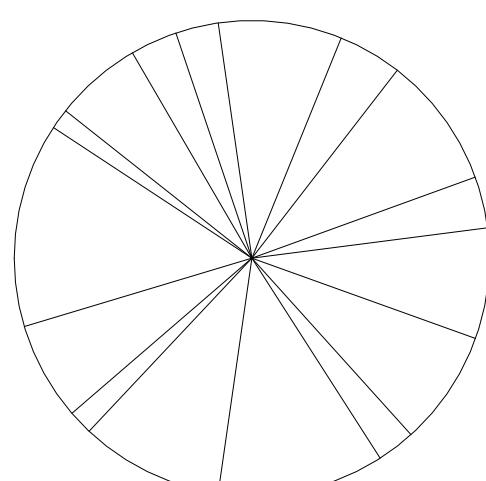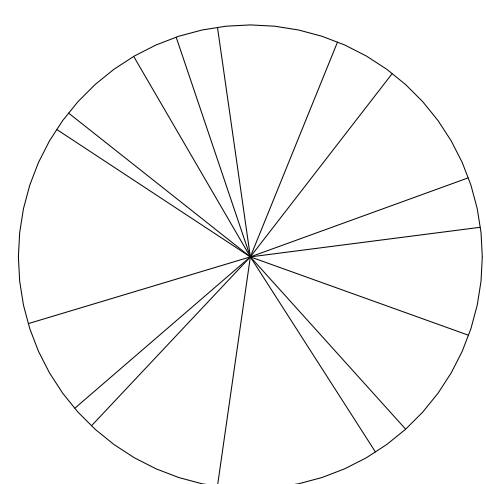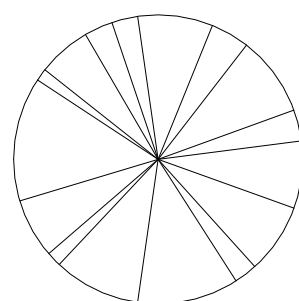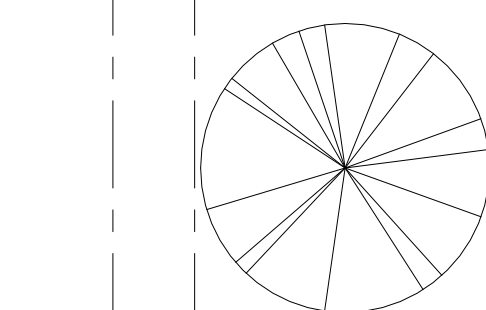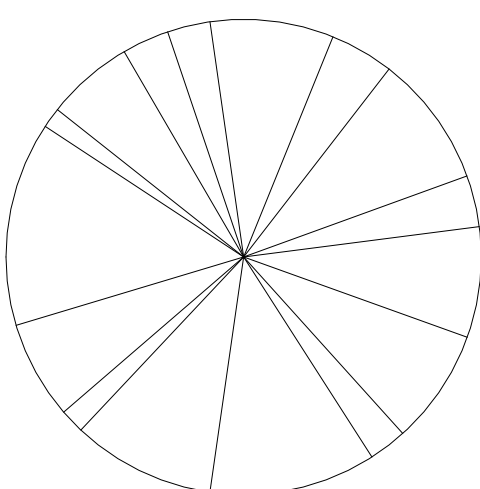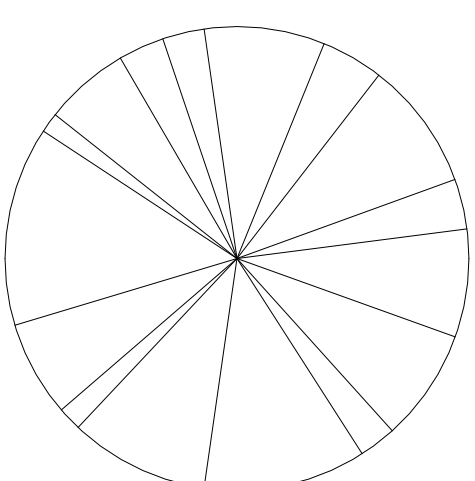

0005
1

