

Project Name: BIM assignment

UPRN Code: 4018

Originator Code: UWSTD

Role Code: A

Drawn By: J Cullen

Checked By: GT

Date: 04/07/25


Project Status: S0

ACBA 4018




1 0-Existing Site
1 : 500

Room Legend

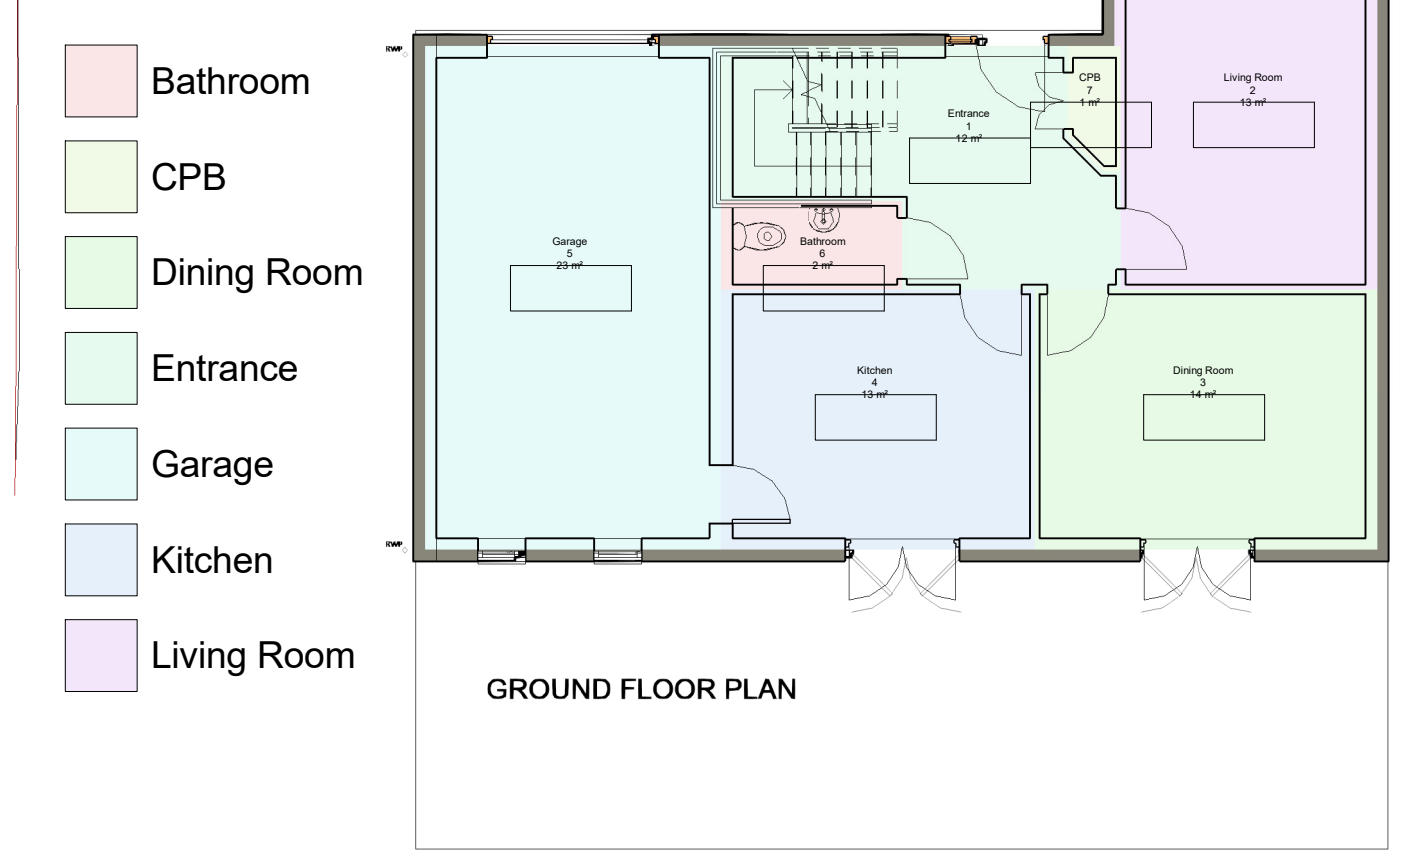

1-Ground Floor Plan
2 Existing
1 : 100

Room Legend

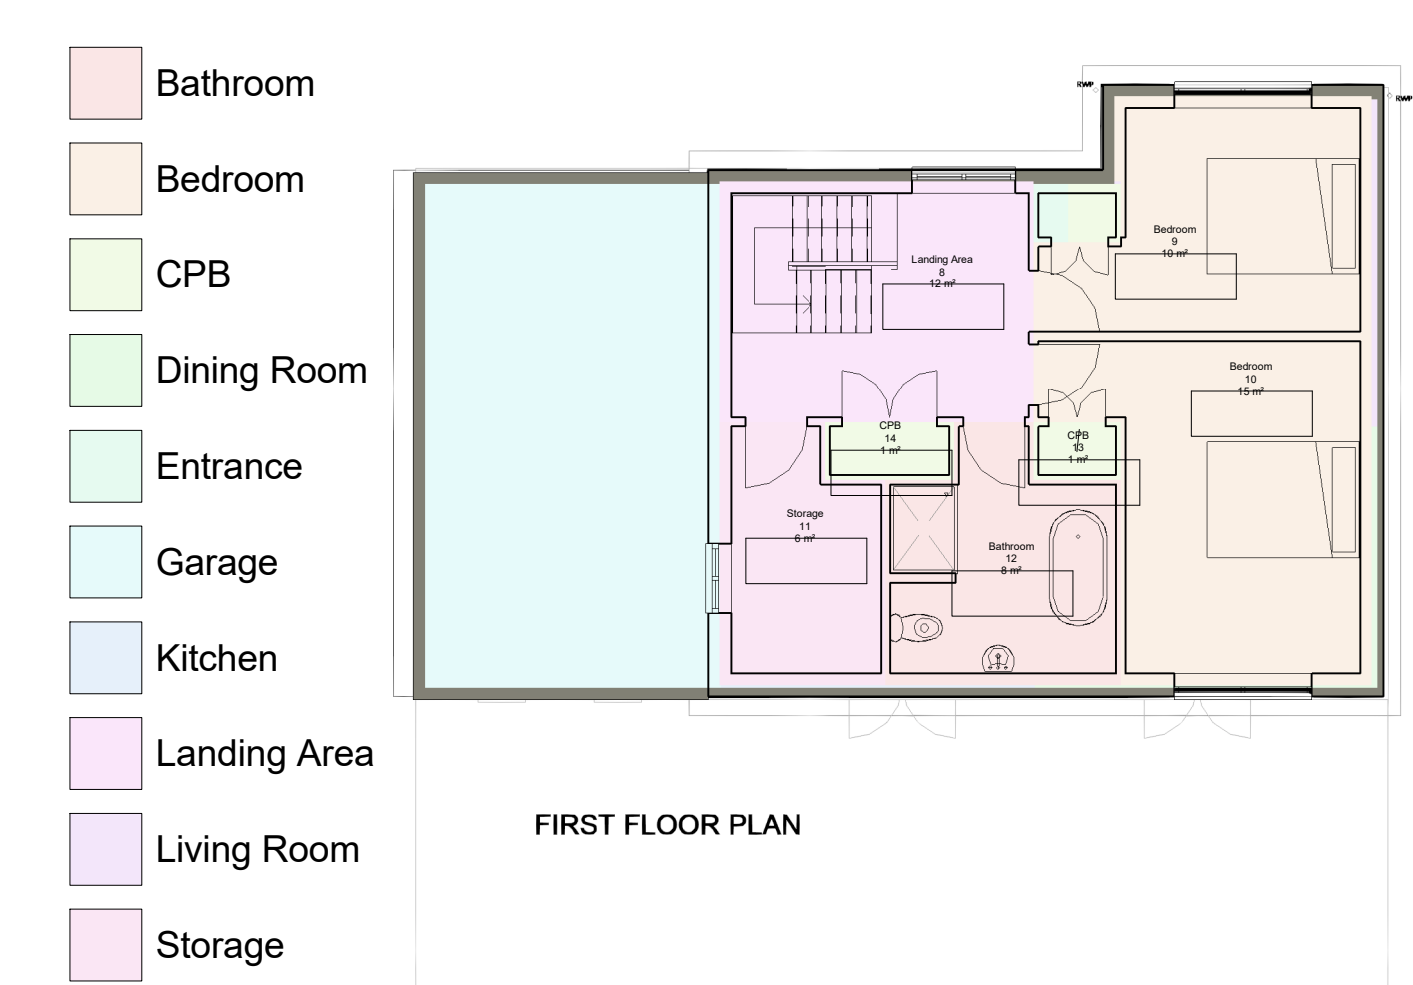


2-First Floor Plan Existing
3
1 : 100



1 0-Proposed Site Plan
1 : 500

Room Legend


- Bathroom
- Bedroom
- Conservatory
- CPB
- Entrance
- Garage
- Kitchen/Dining
- Living
- Office
- Orangery
- Patio/Garden Area

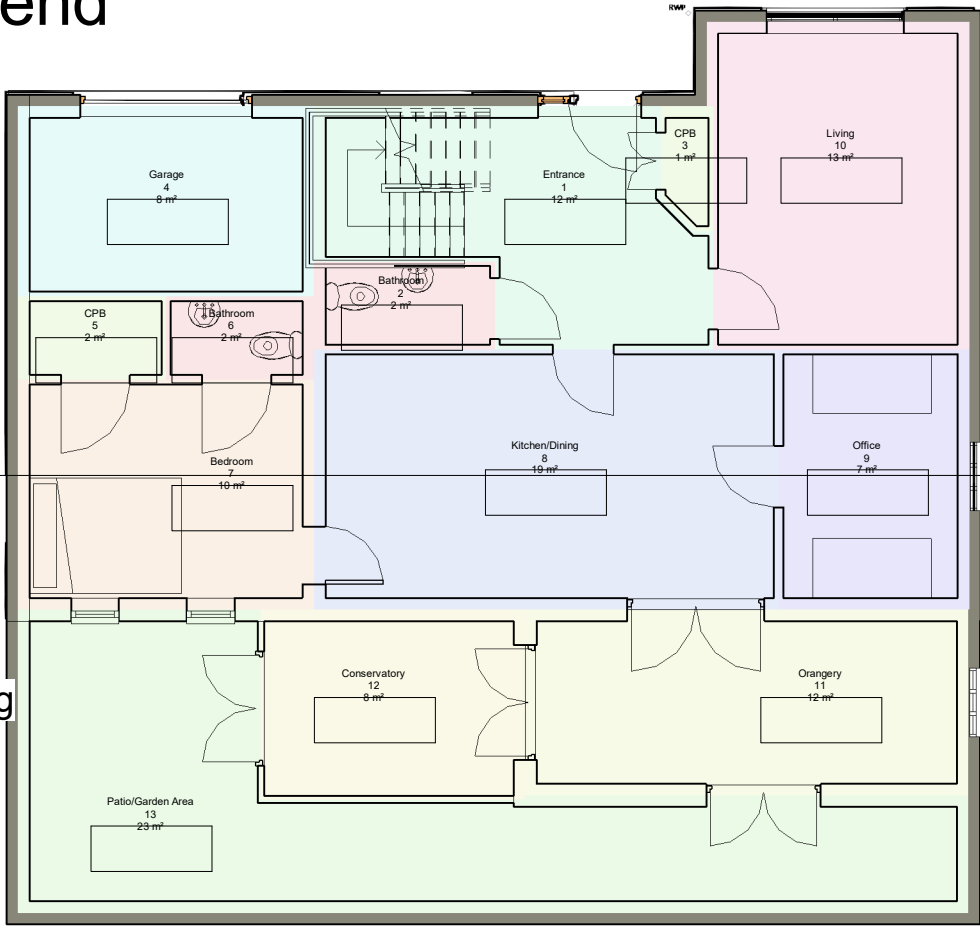

2 1-Ground Floor Plan
Proposed
1 : 100

Room Legend


- Bathroom
- Bedroom
- Conservatory
- CPB
- Entrance
- Garage
- Kitchen/Dining
- Landing
- Living
- Office
- Orangery
- Patio/Garden Area
- Walk in Wardrobe

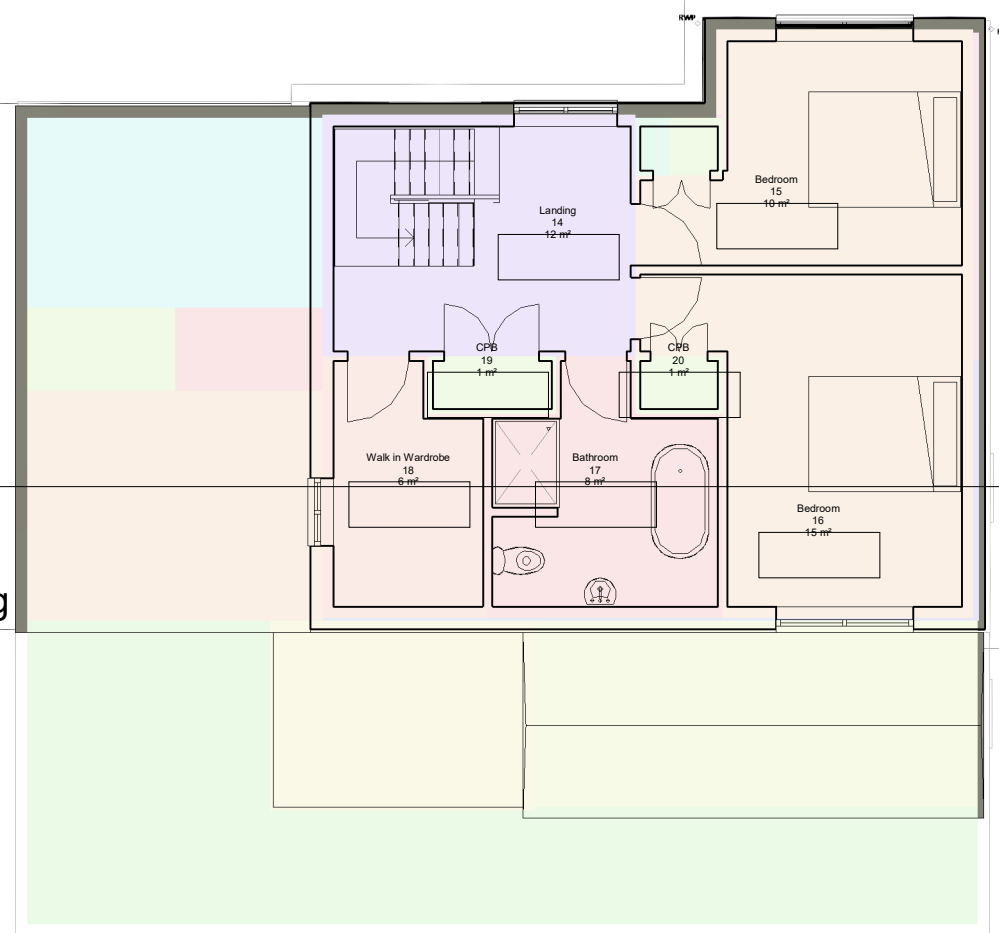


3 2-First Floor Plan Proposed
1 : 100



4 Section 1
1 : 50

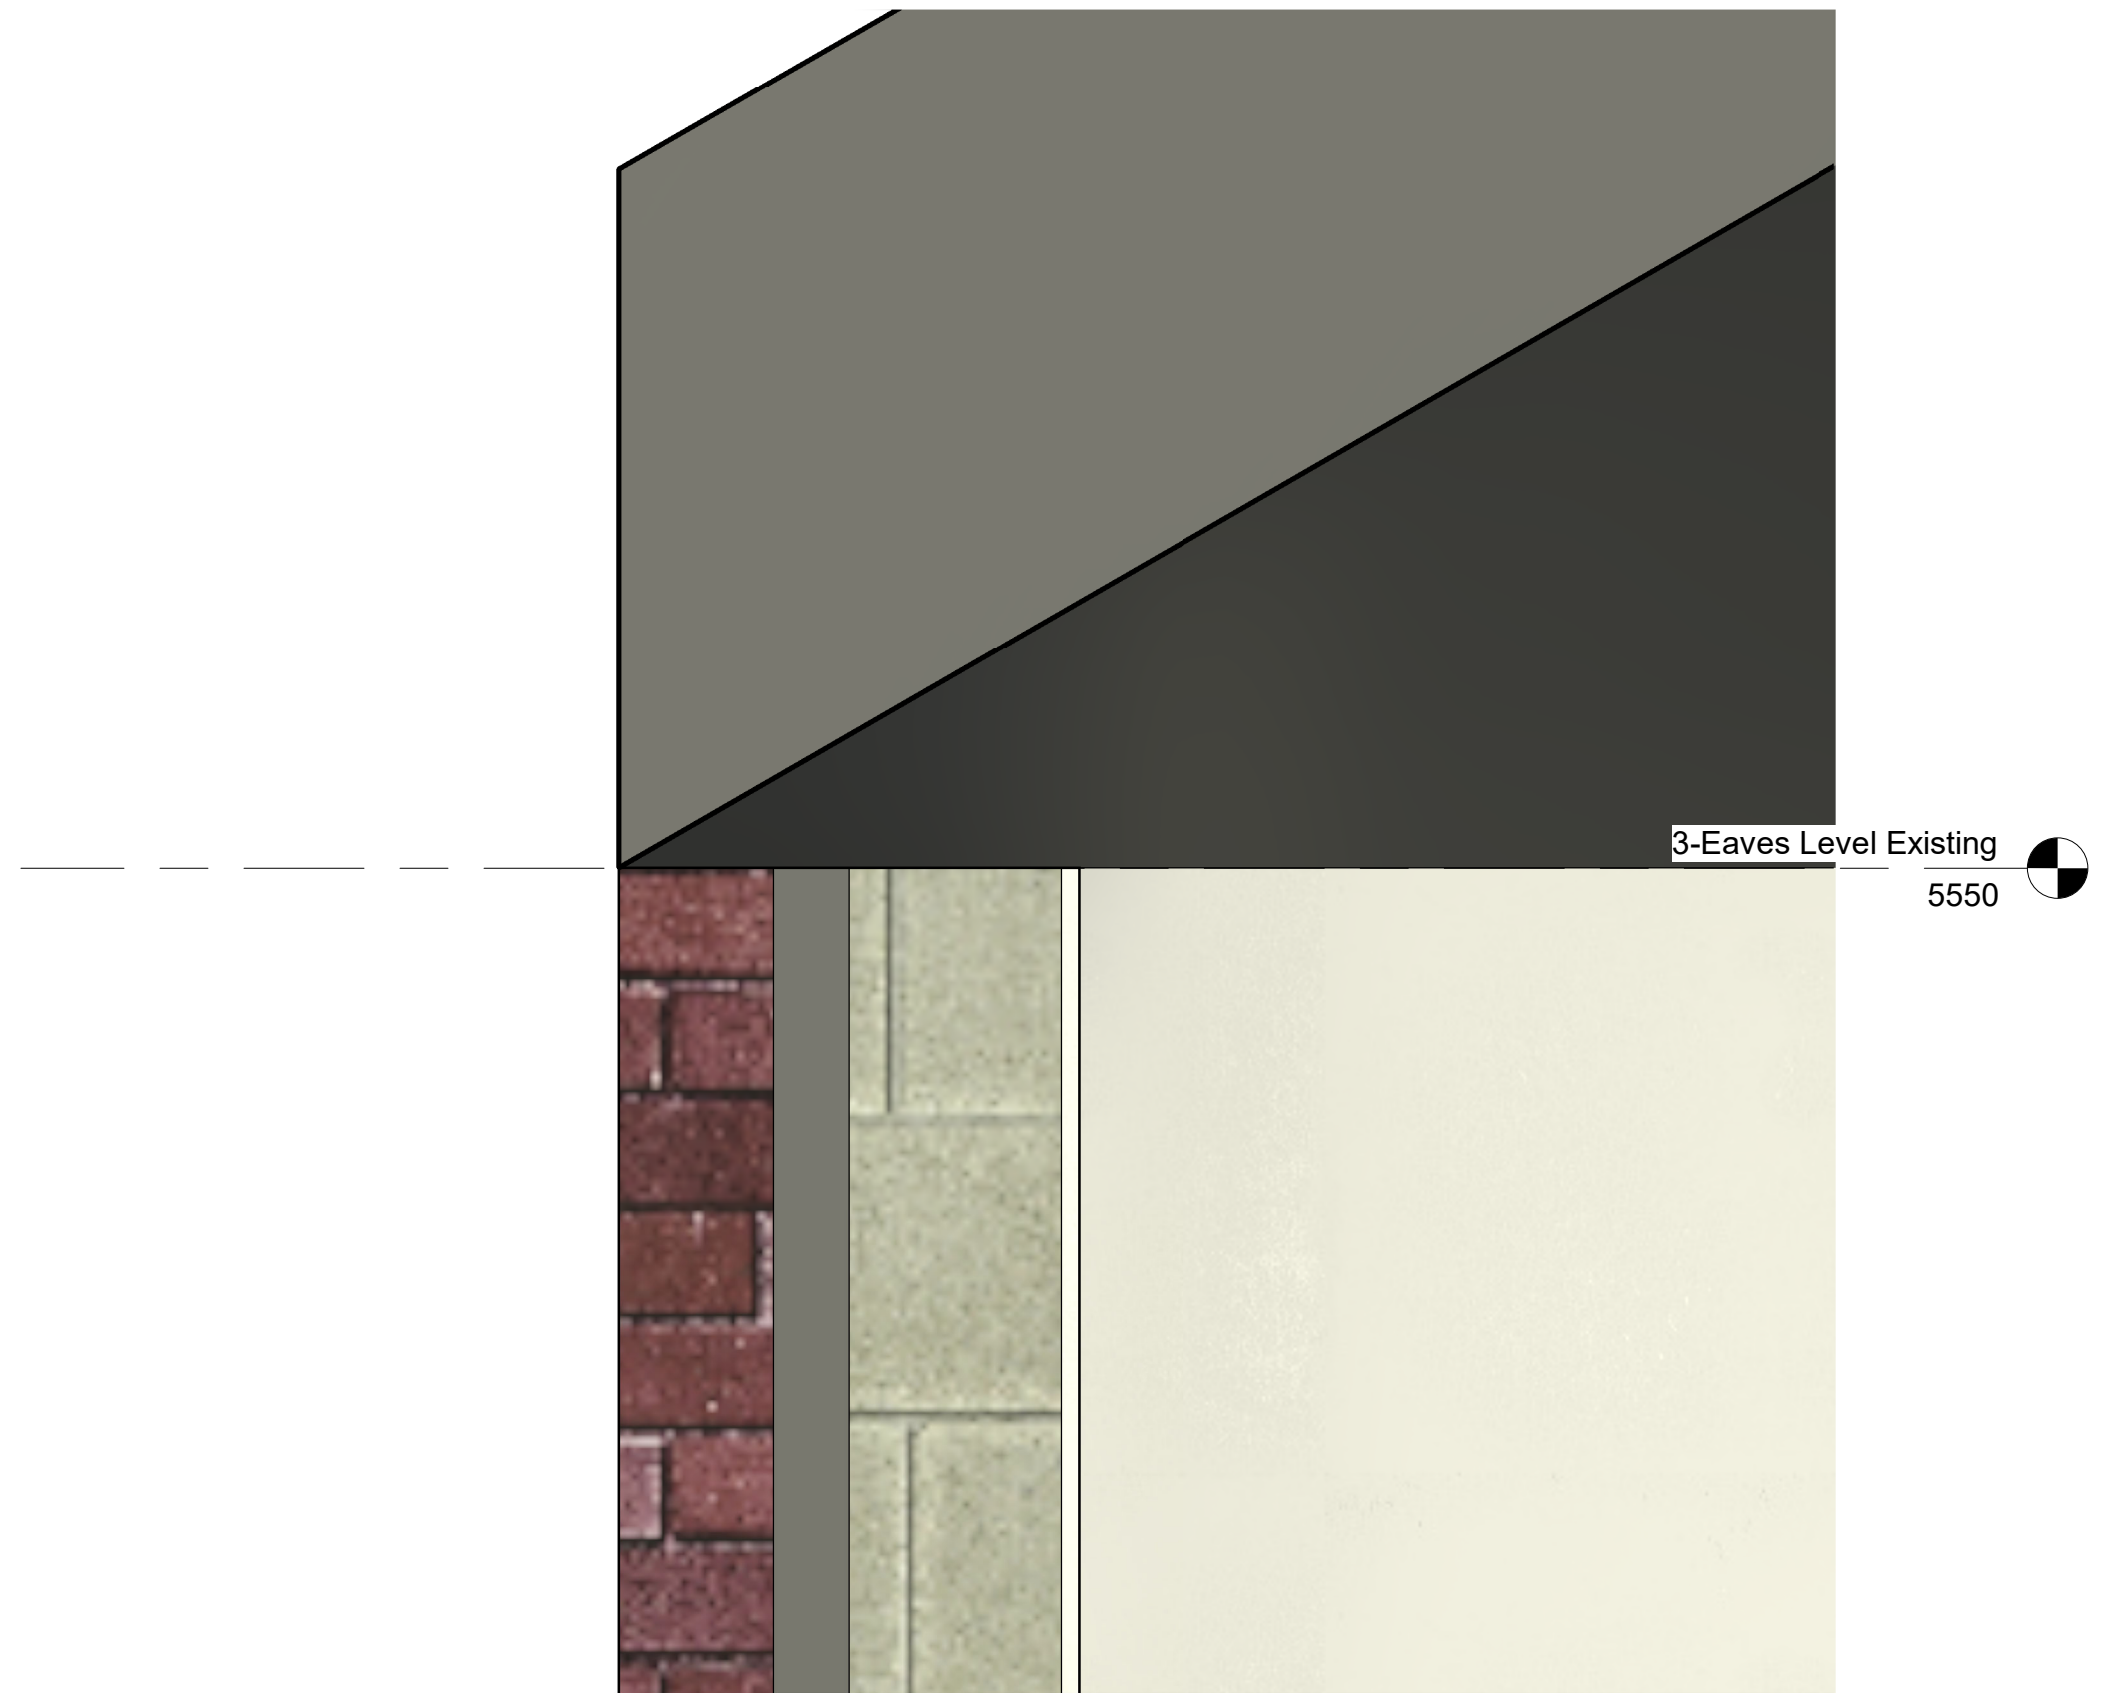

5 Section 1 - Callout 1
1 : 5

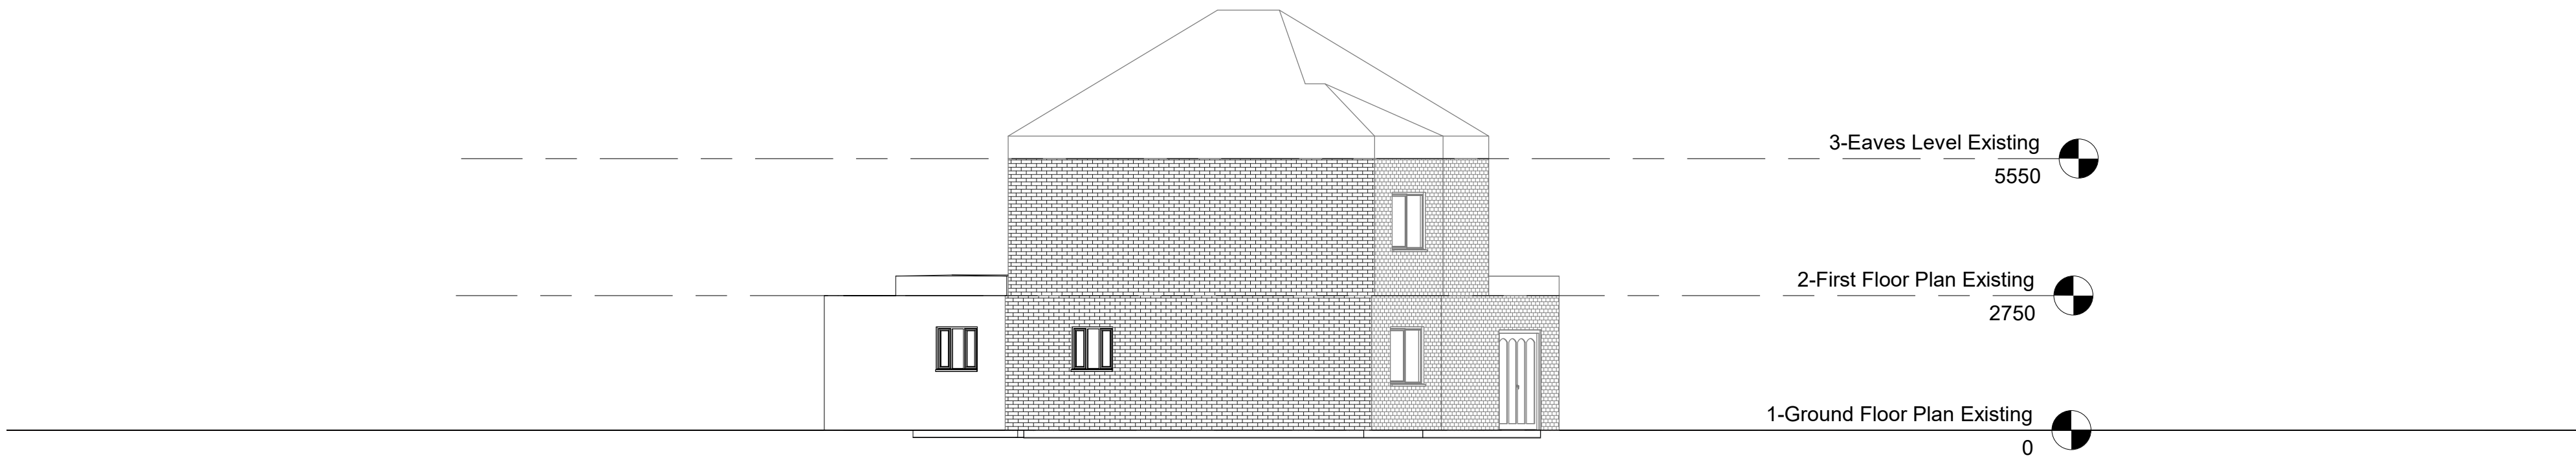


2 East1
1 : 100




1 3D View 6



3 North1
1 : 100

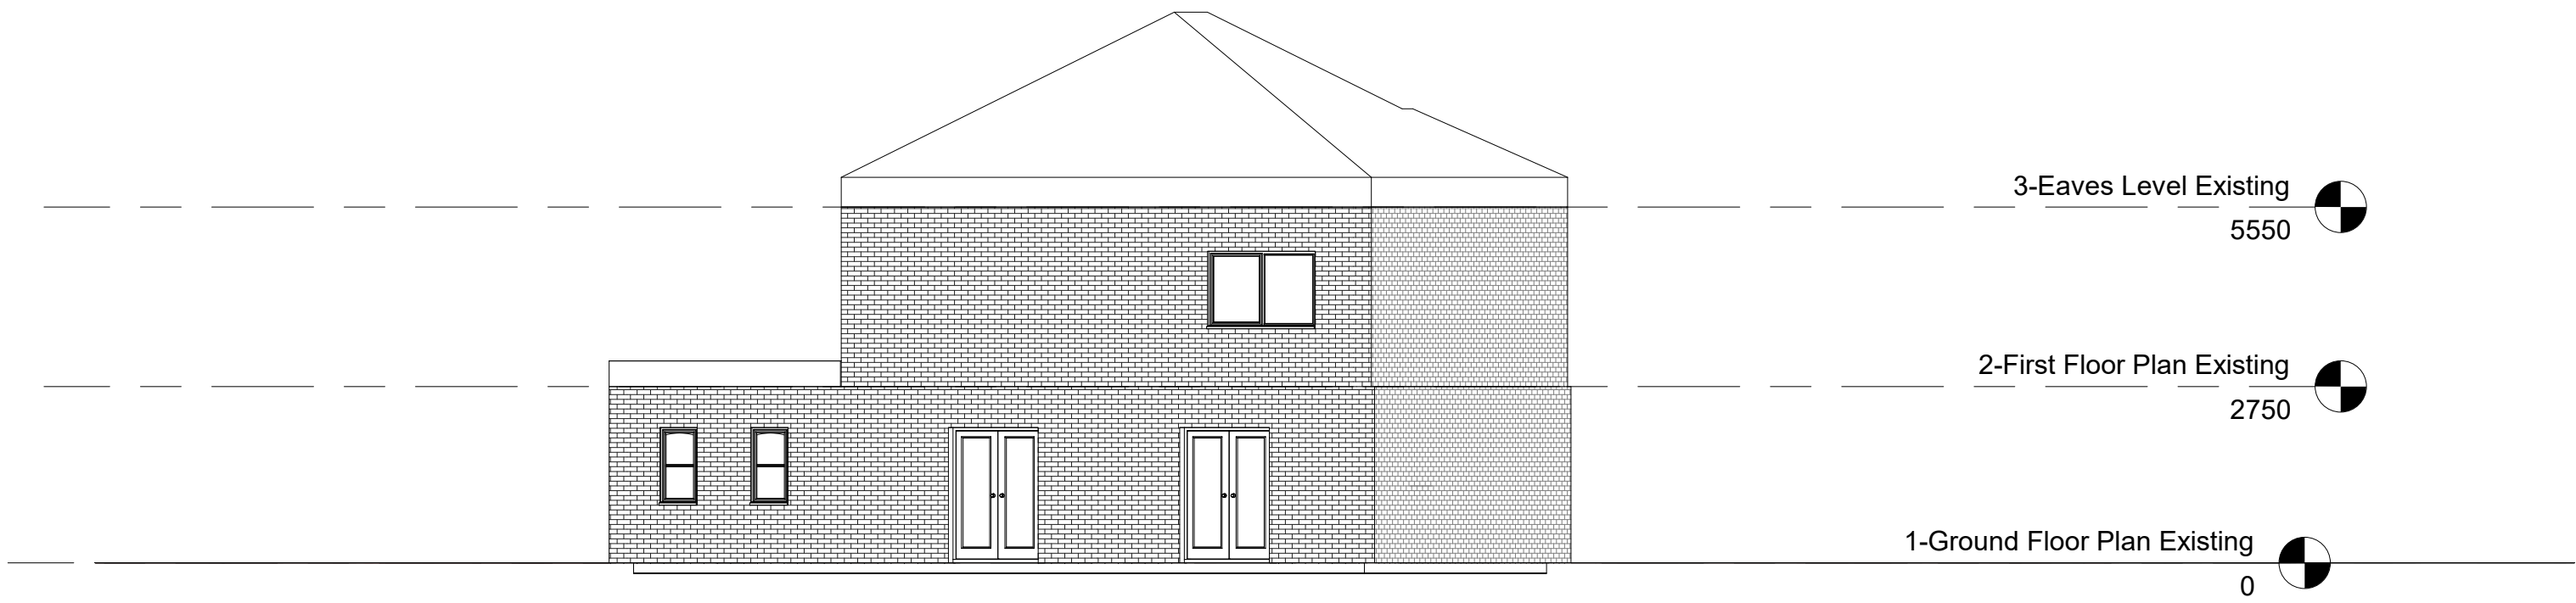

4 South1
1 : 100

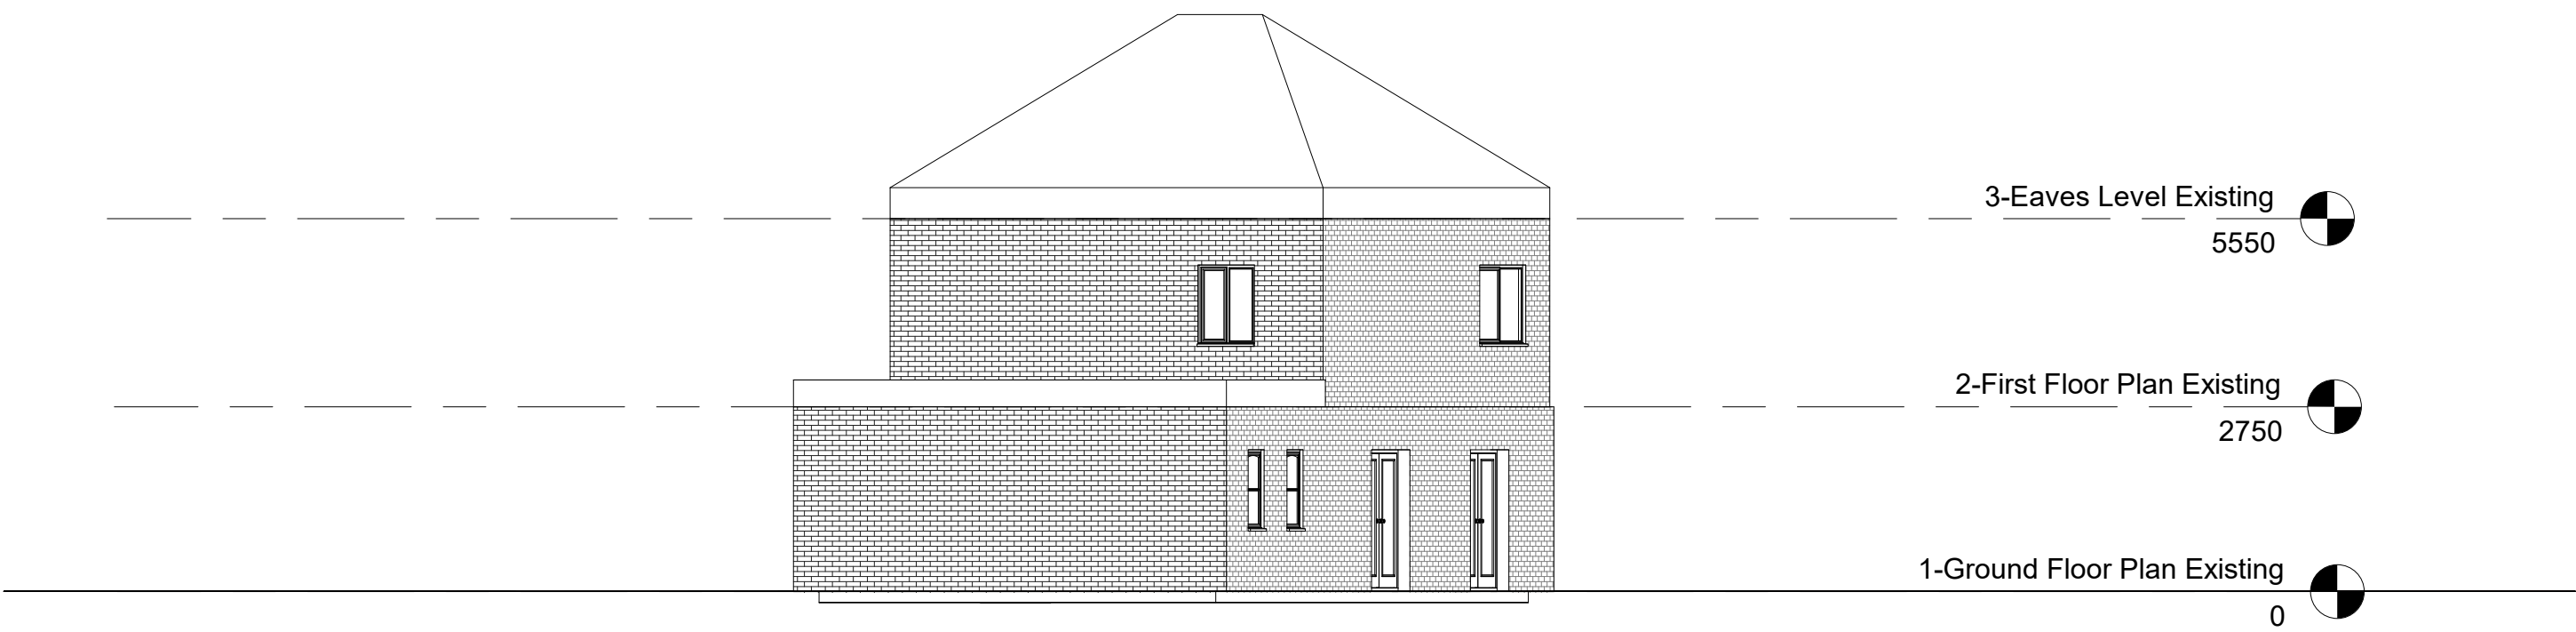

5 West1
1 : 100