


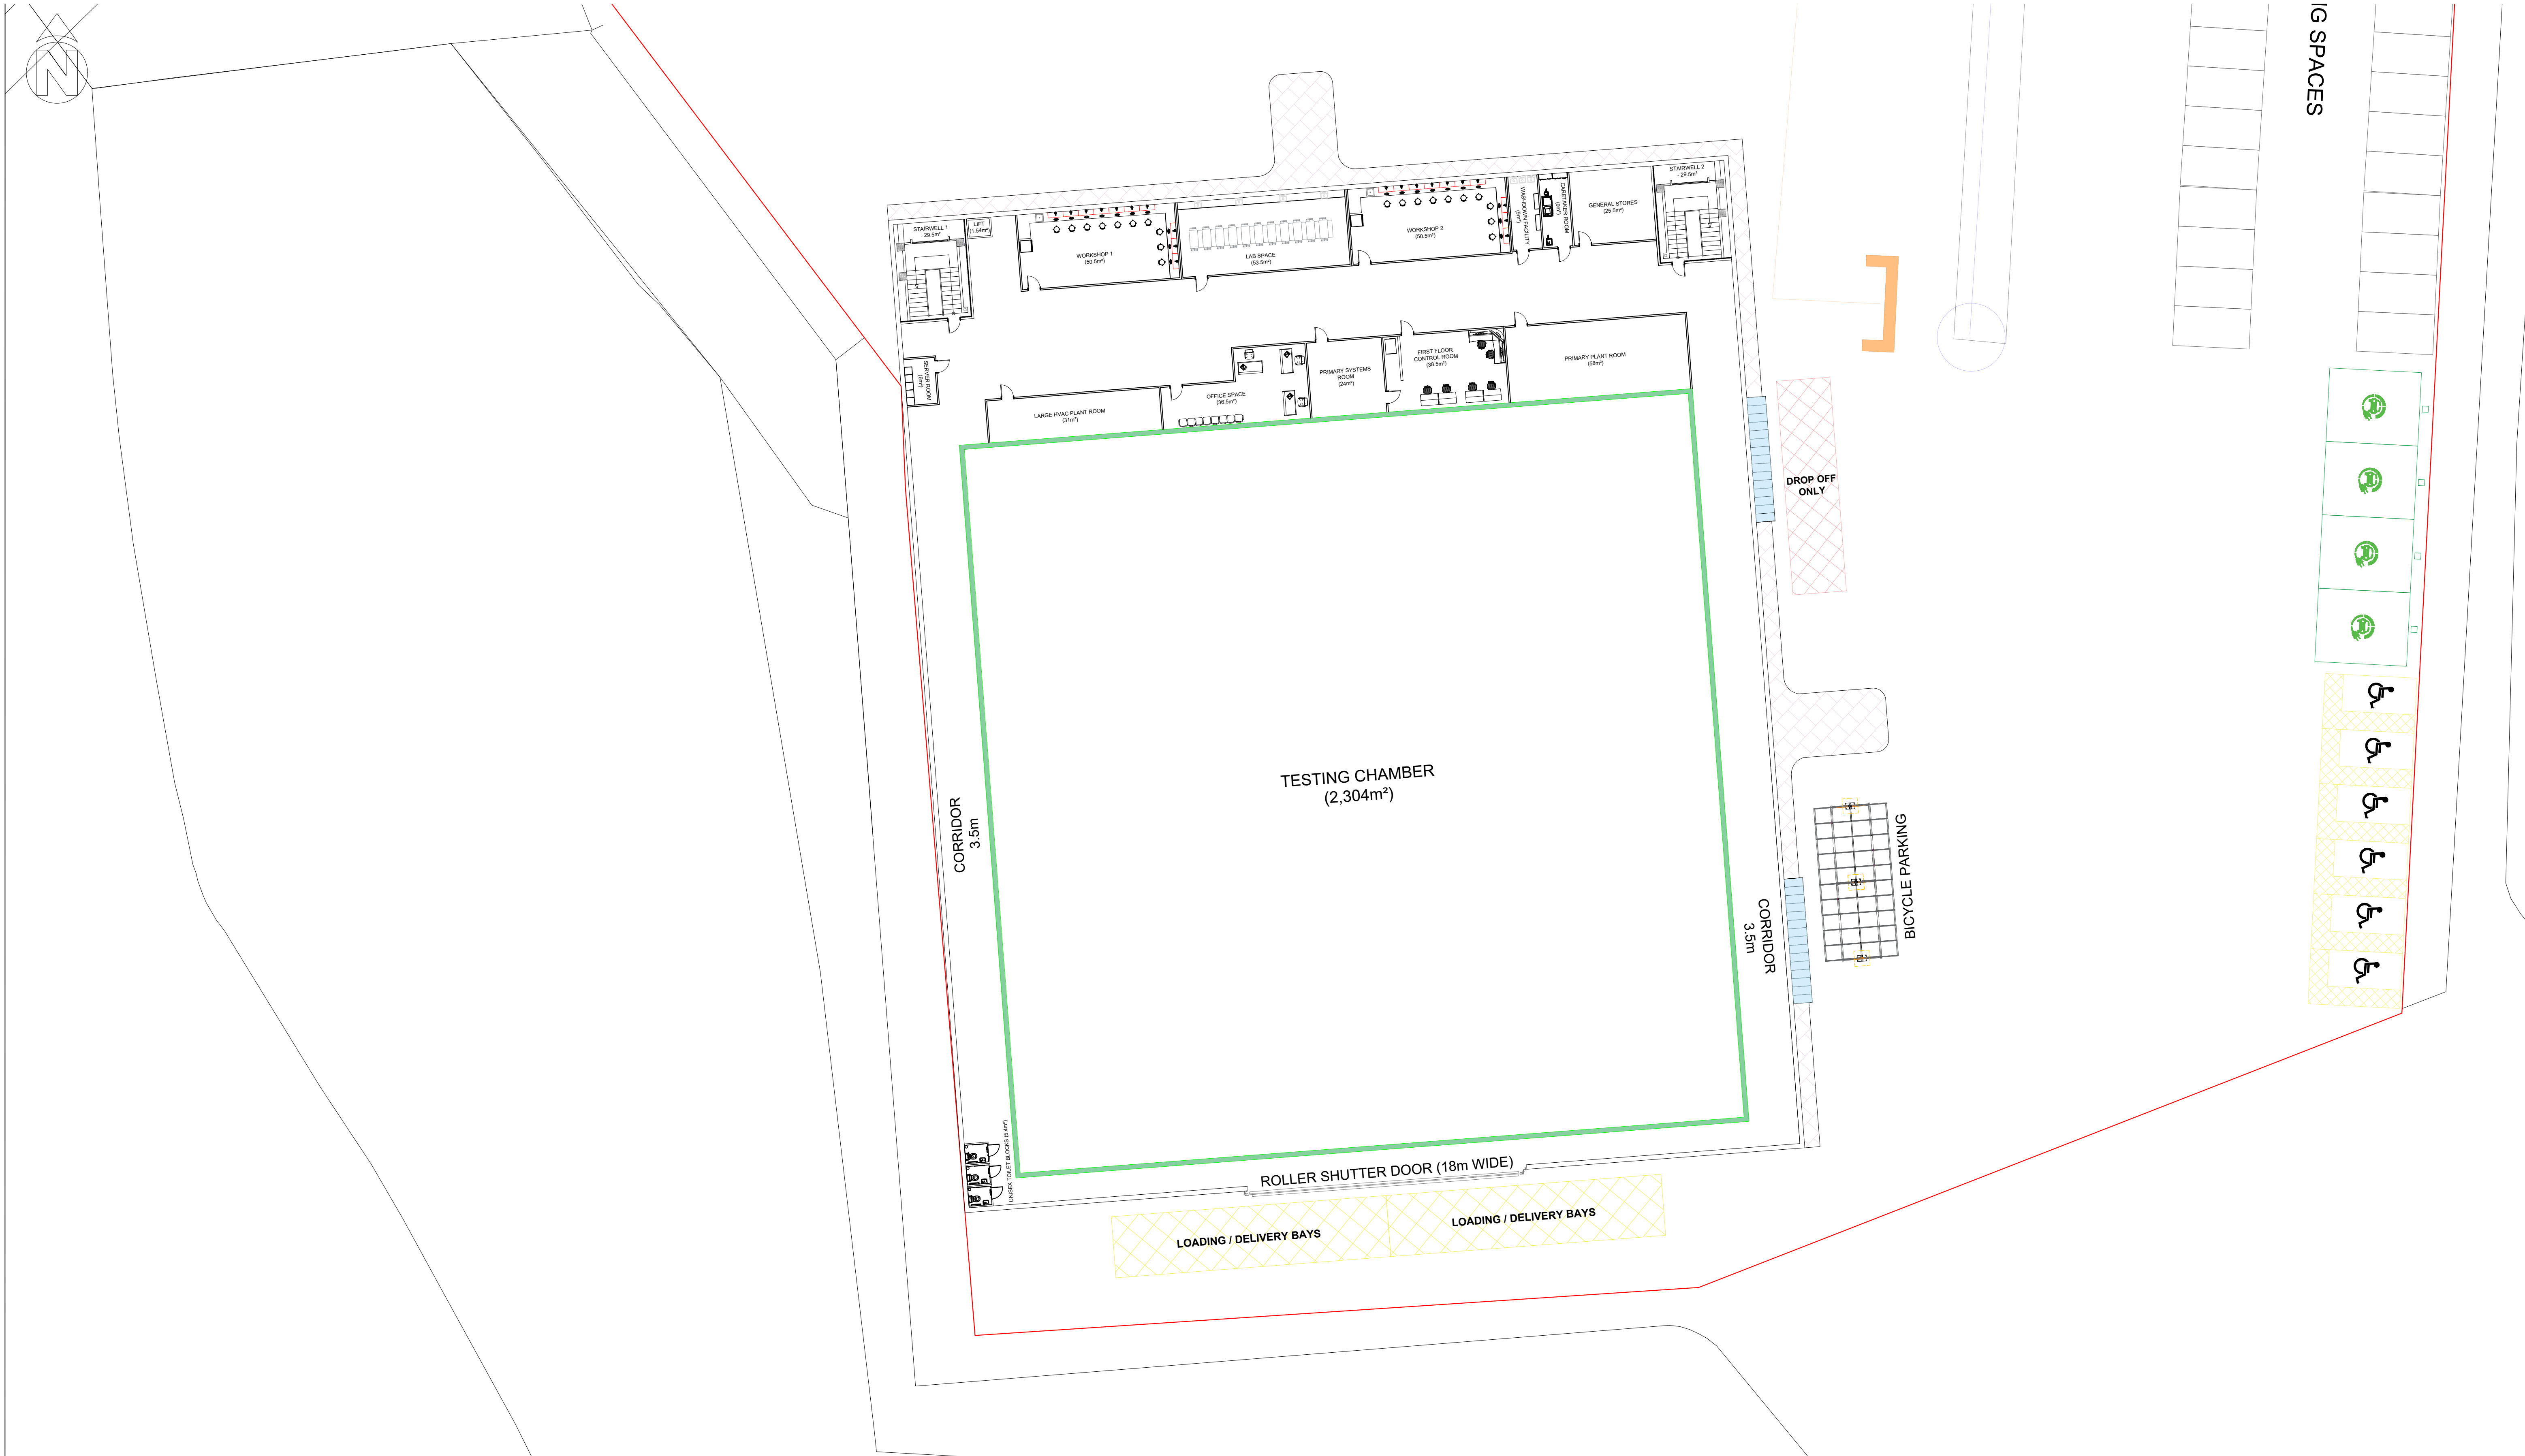

NOTES:

— SITE LOCATION BOUNDARY

CLIENT:

ACE CAPITAL PROJECTS LTD

PROJECT:

CONSTRUCTION OF NEW CENTRE OF
EXCELLENCE FOR CONSTRUCTION
TRAINING

TITLE:

FIRST FLOOR PLAN

DRAWING NO:

TW-SA1-A100.D02

REVISION NO:

DRAWN BY:

TAWE CONSTRUCTION

SCALE:

1:200@A1

DATE:

25/11/2025



TAWE CONSTRUCTION
TRINITY WATERFRONT
SWANSEA
SA1 8EW

Tel: 01554 855855

This drawing is the copyright of Tawe Construction
and may not be copied, altered, reproduced or
passed to a third party without their consent.
Dimensions must be checked and verified on site,
discrepancies should be reported.