



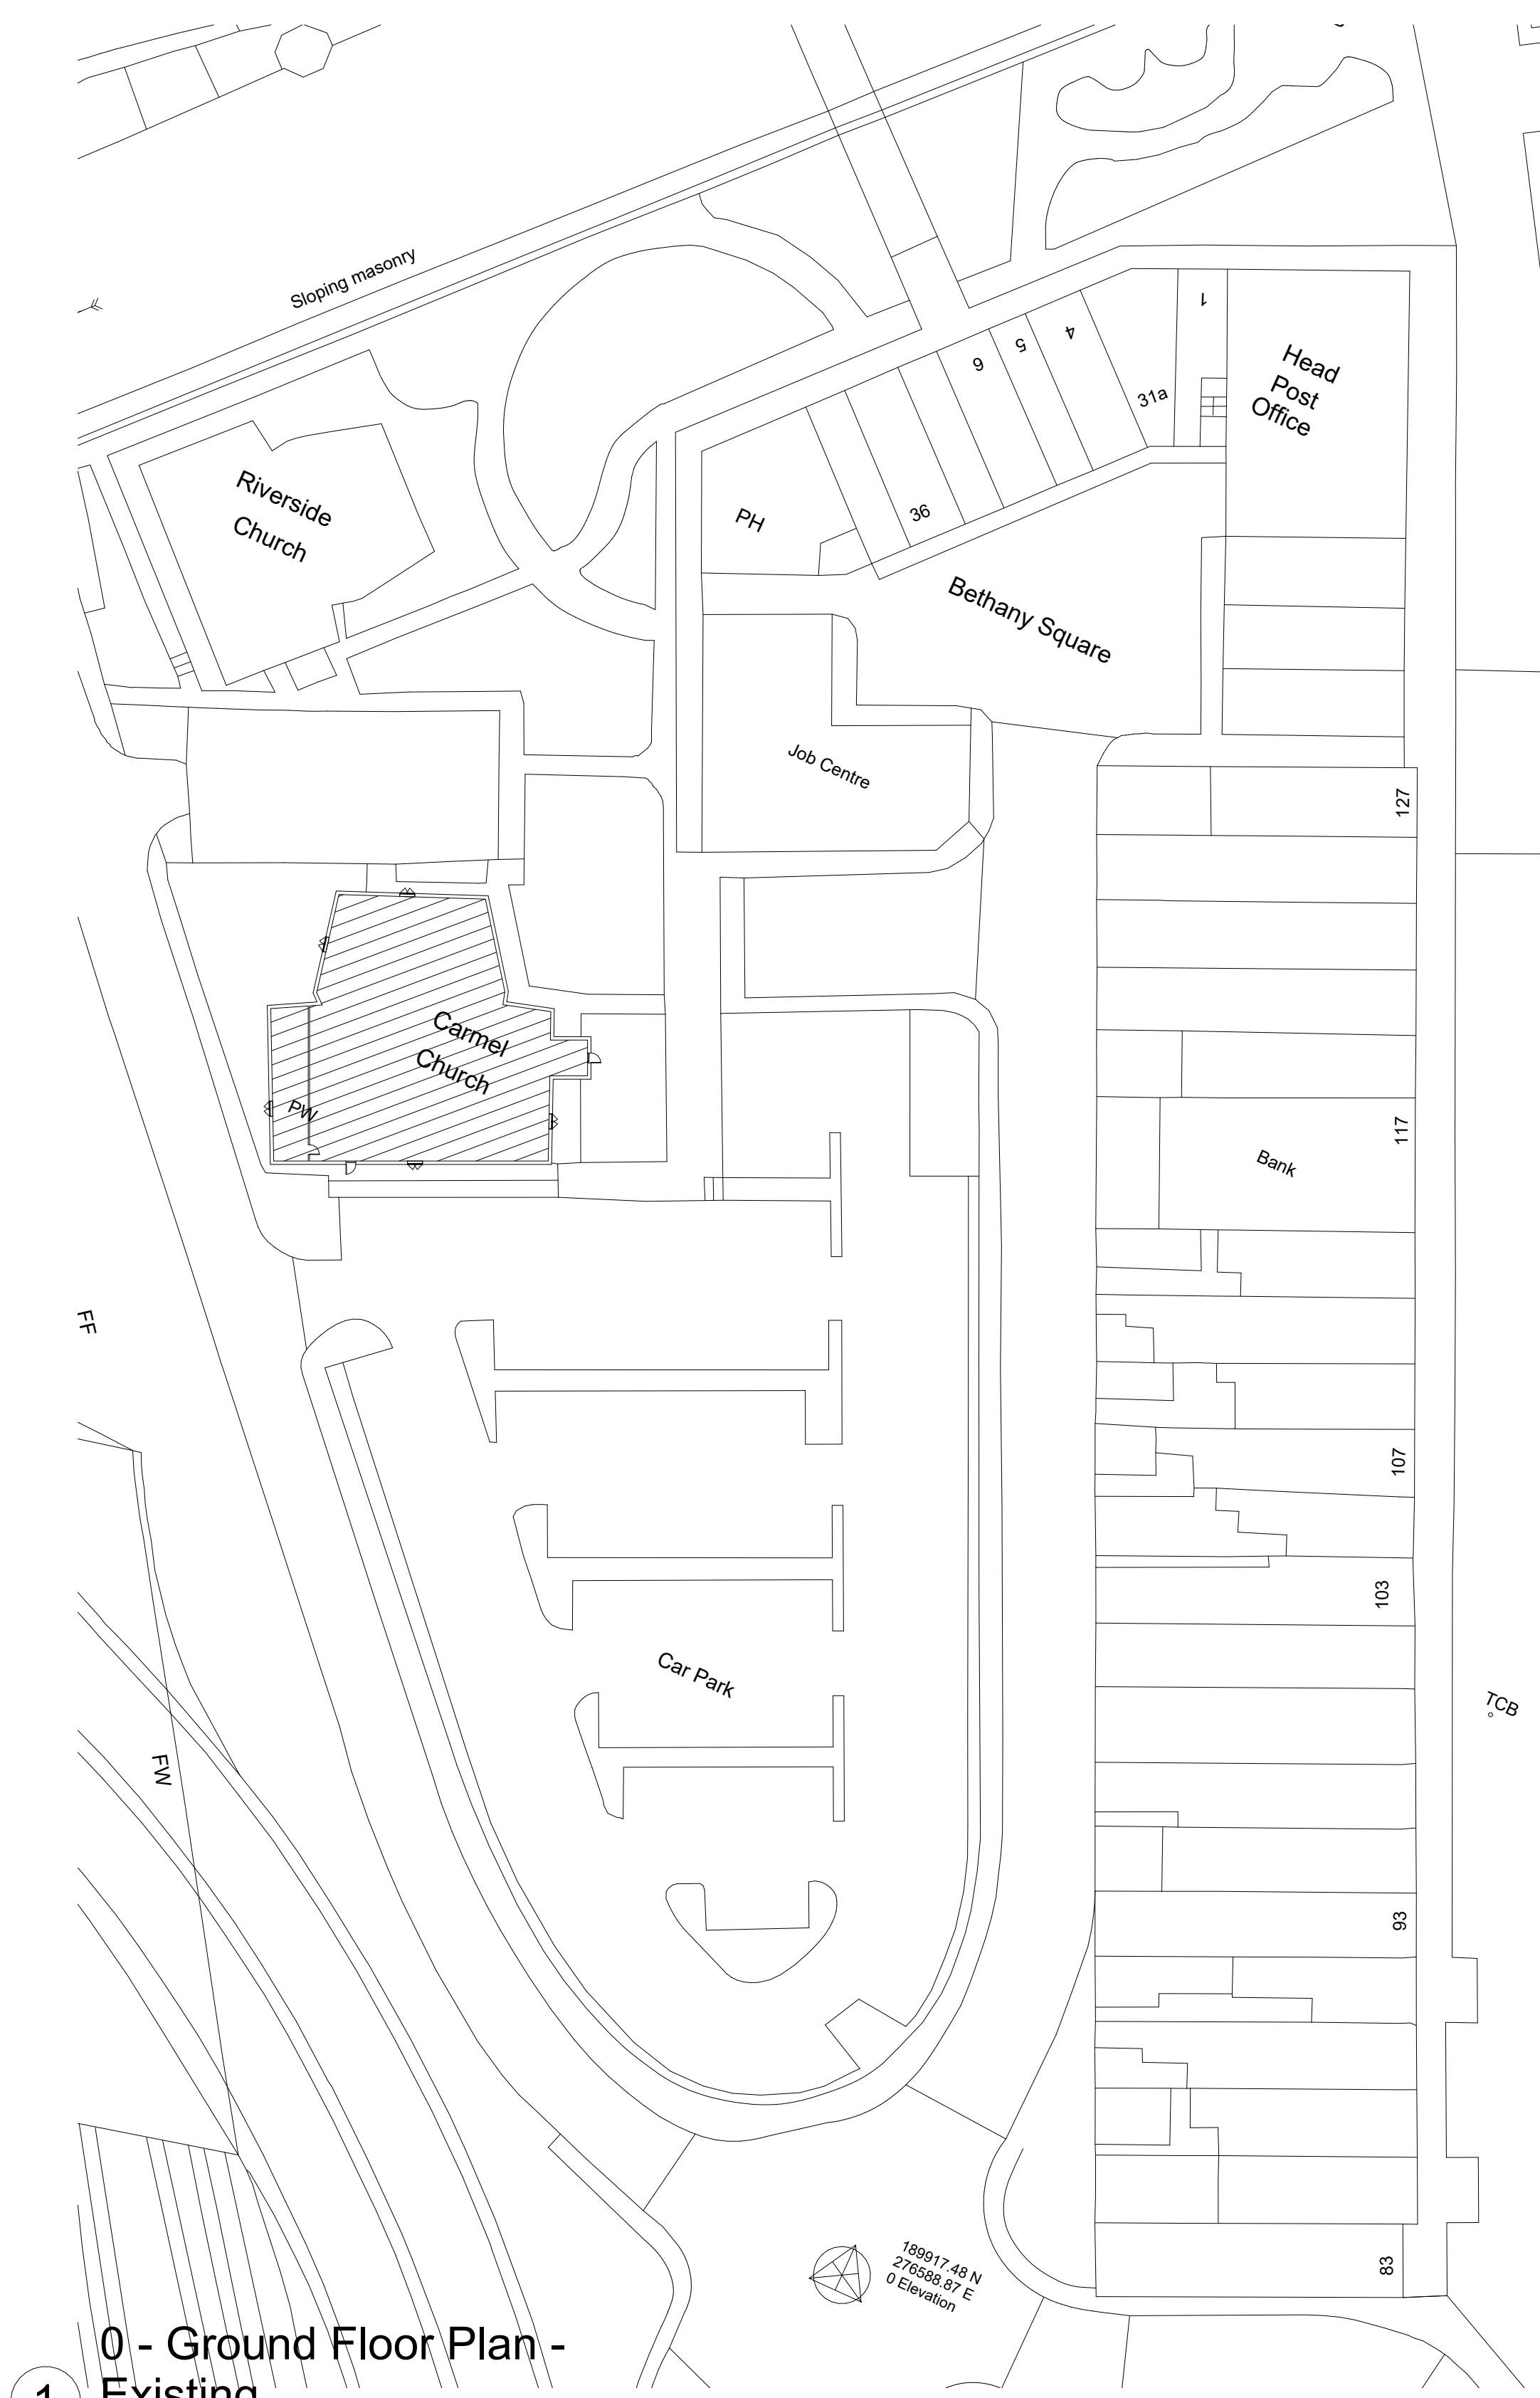

1 0 - Ground Floor Plan - Existing
1:500

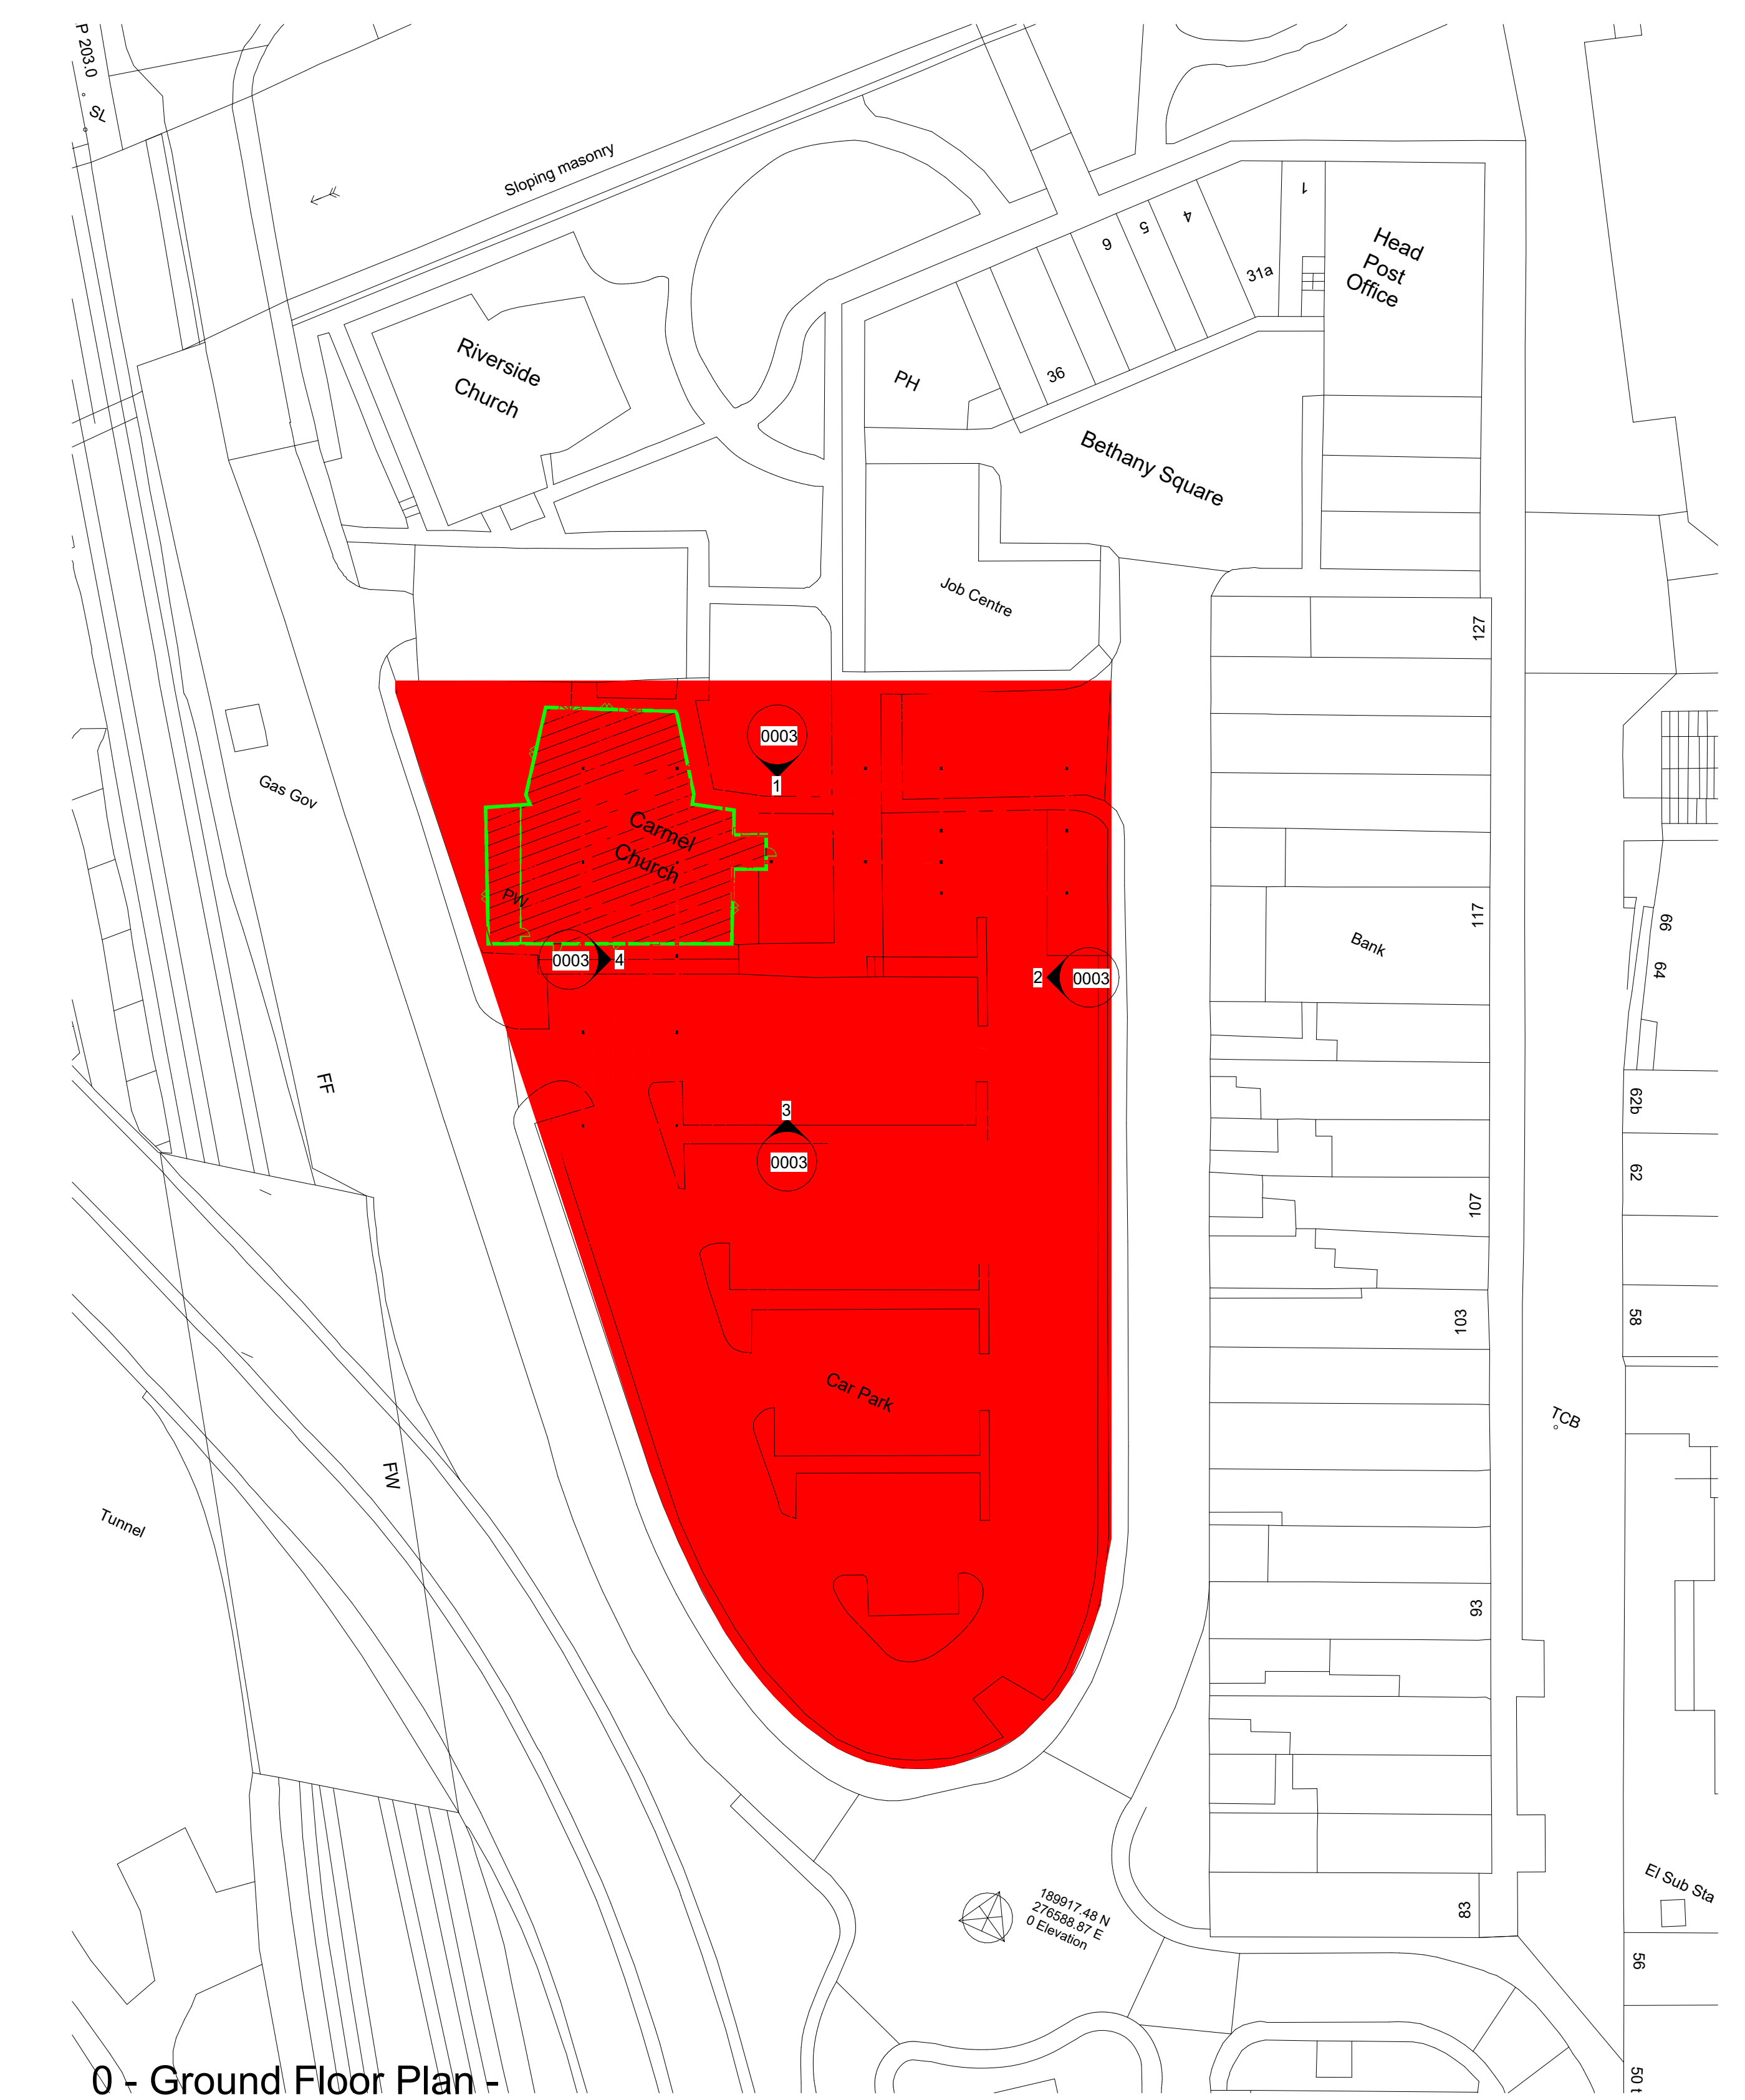

2 0 - Ground Floor Plan - Works
1:500



Room Legend

- Boys Toilets
- Food/Science/D+T
- Girls Toilets
- Hall Way
- Head Office
- ICT Room and Library
- Infants Class Room
- Kitchen
- Main Hall
- PE Stores
- Reception
- Reception Class
- Staff Room
- Stores
- Toilets

0 - Ground Floor Plan -

1 Proposed
1:100


1 North Elevation
1 : 100



2 East Elevation
1 : 100




3 South Elevation
1 : 100

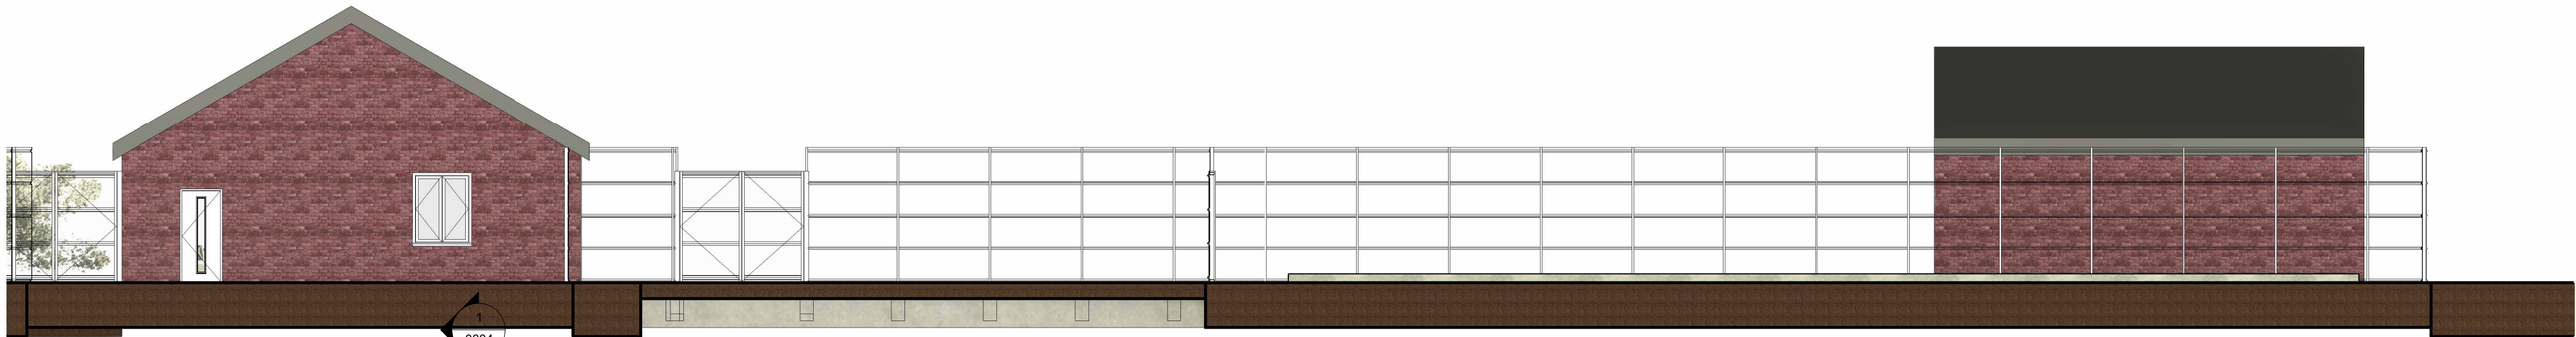


4 West Elevation
1 : 100




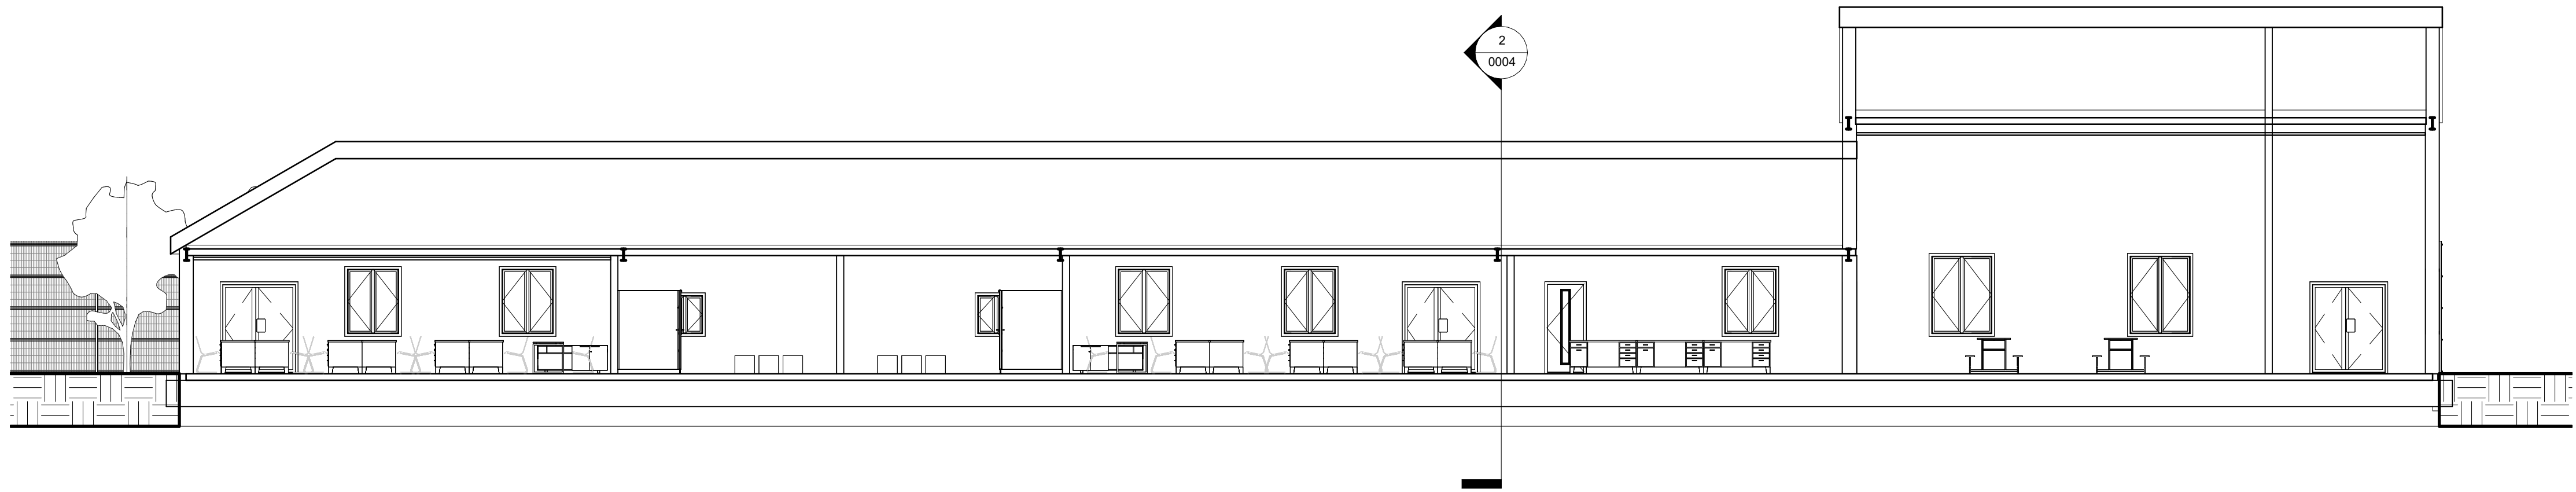


1 Proposed Long Section
1 : 100

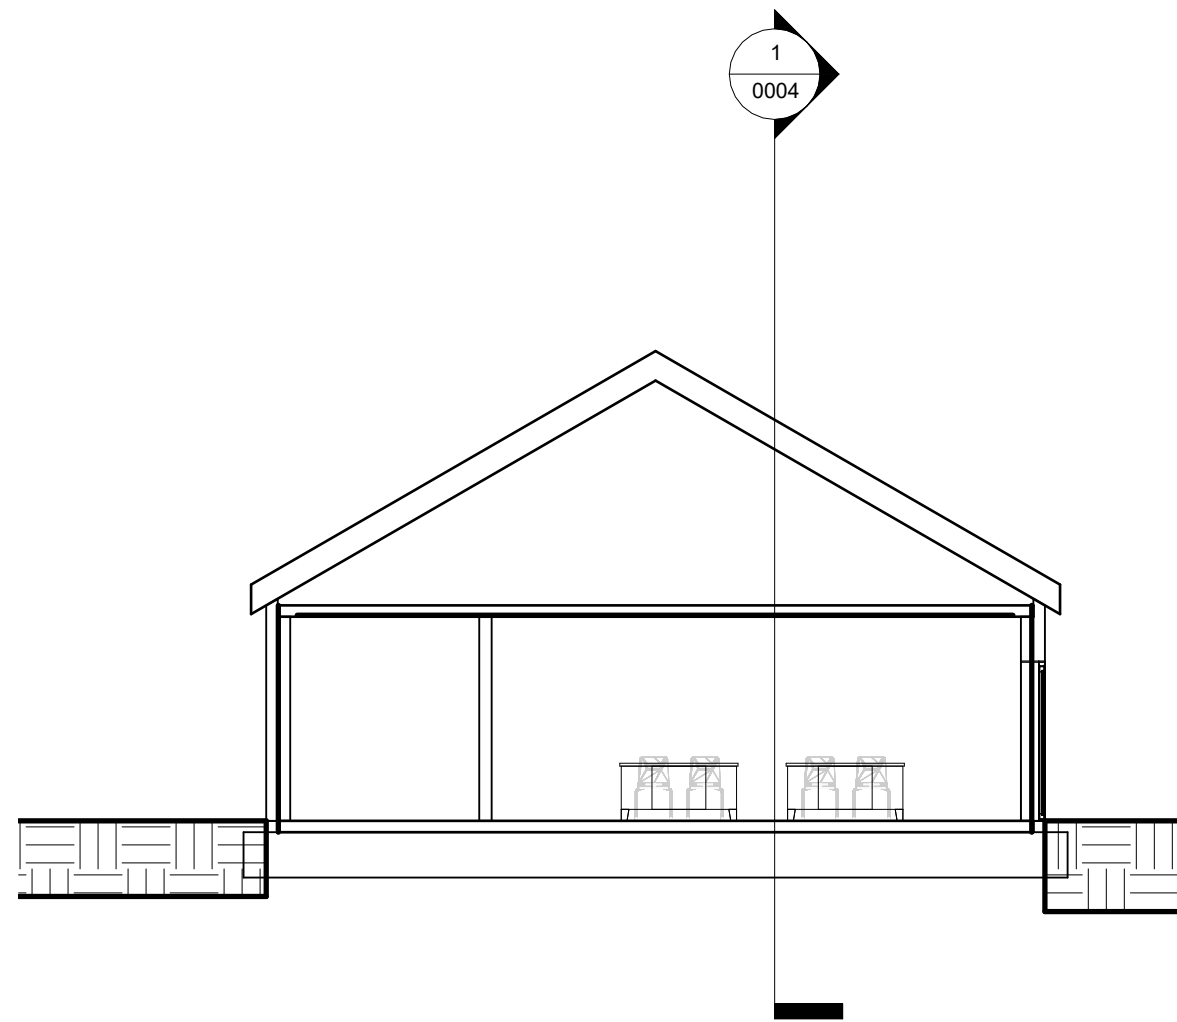

2 Proposed Short Section
1 : 100

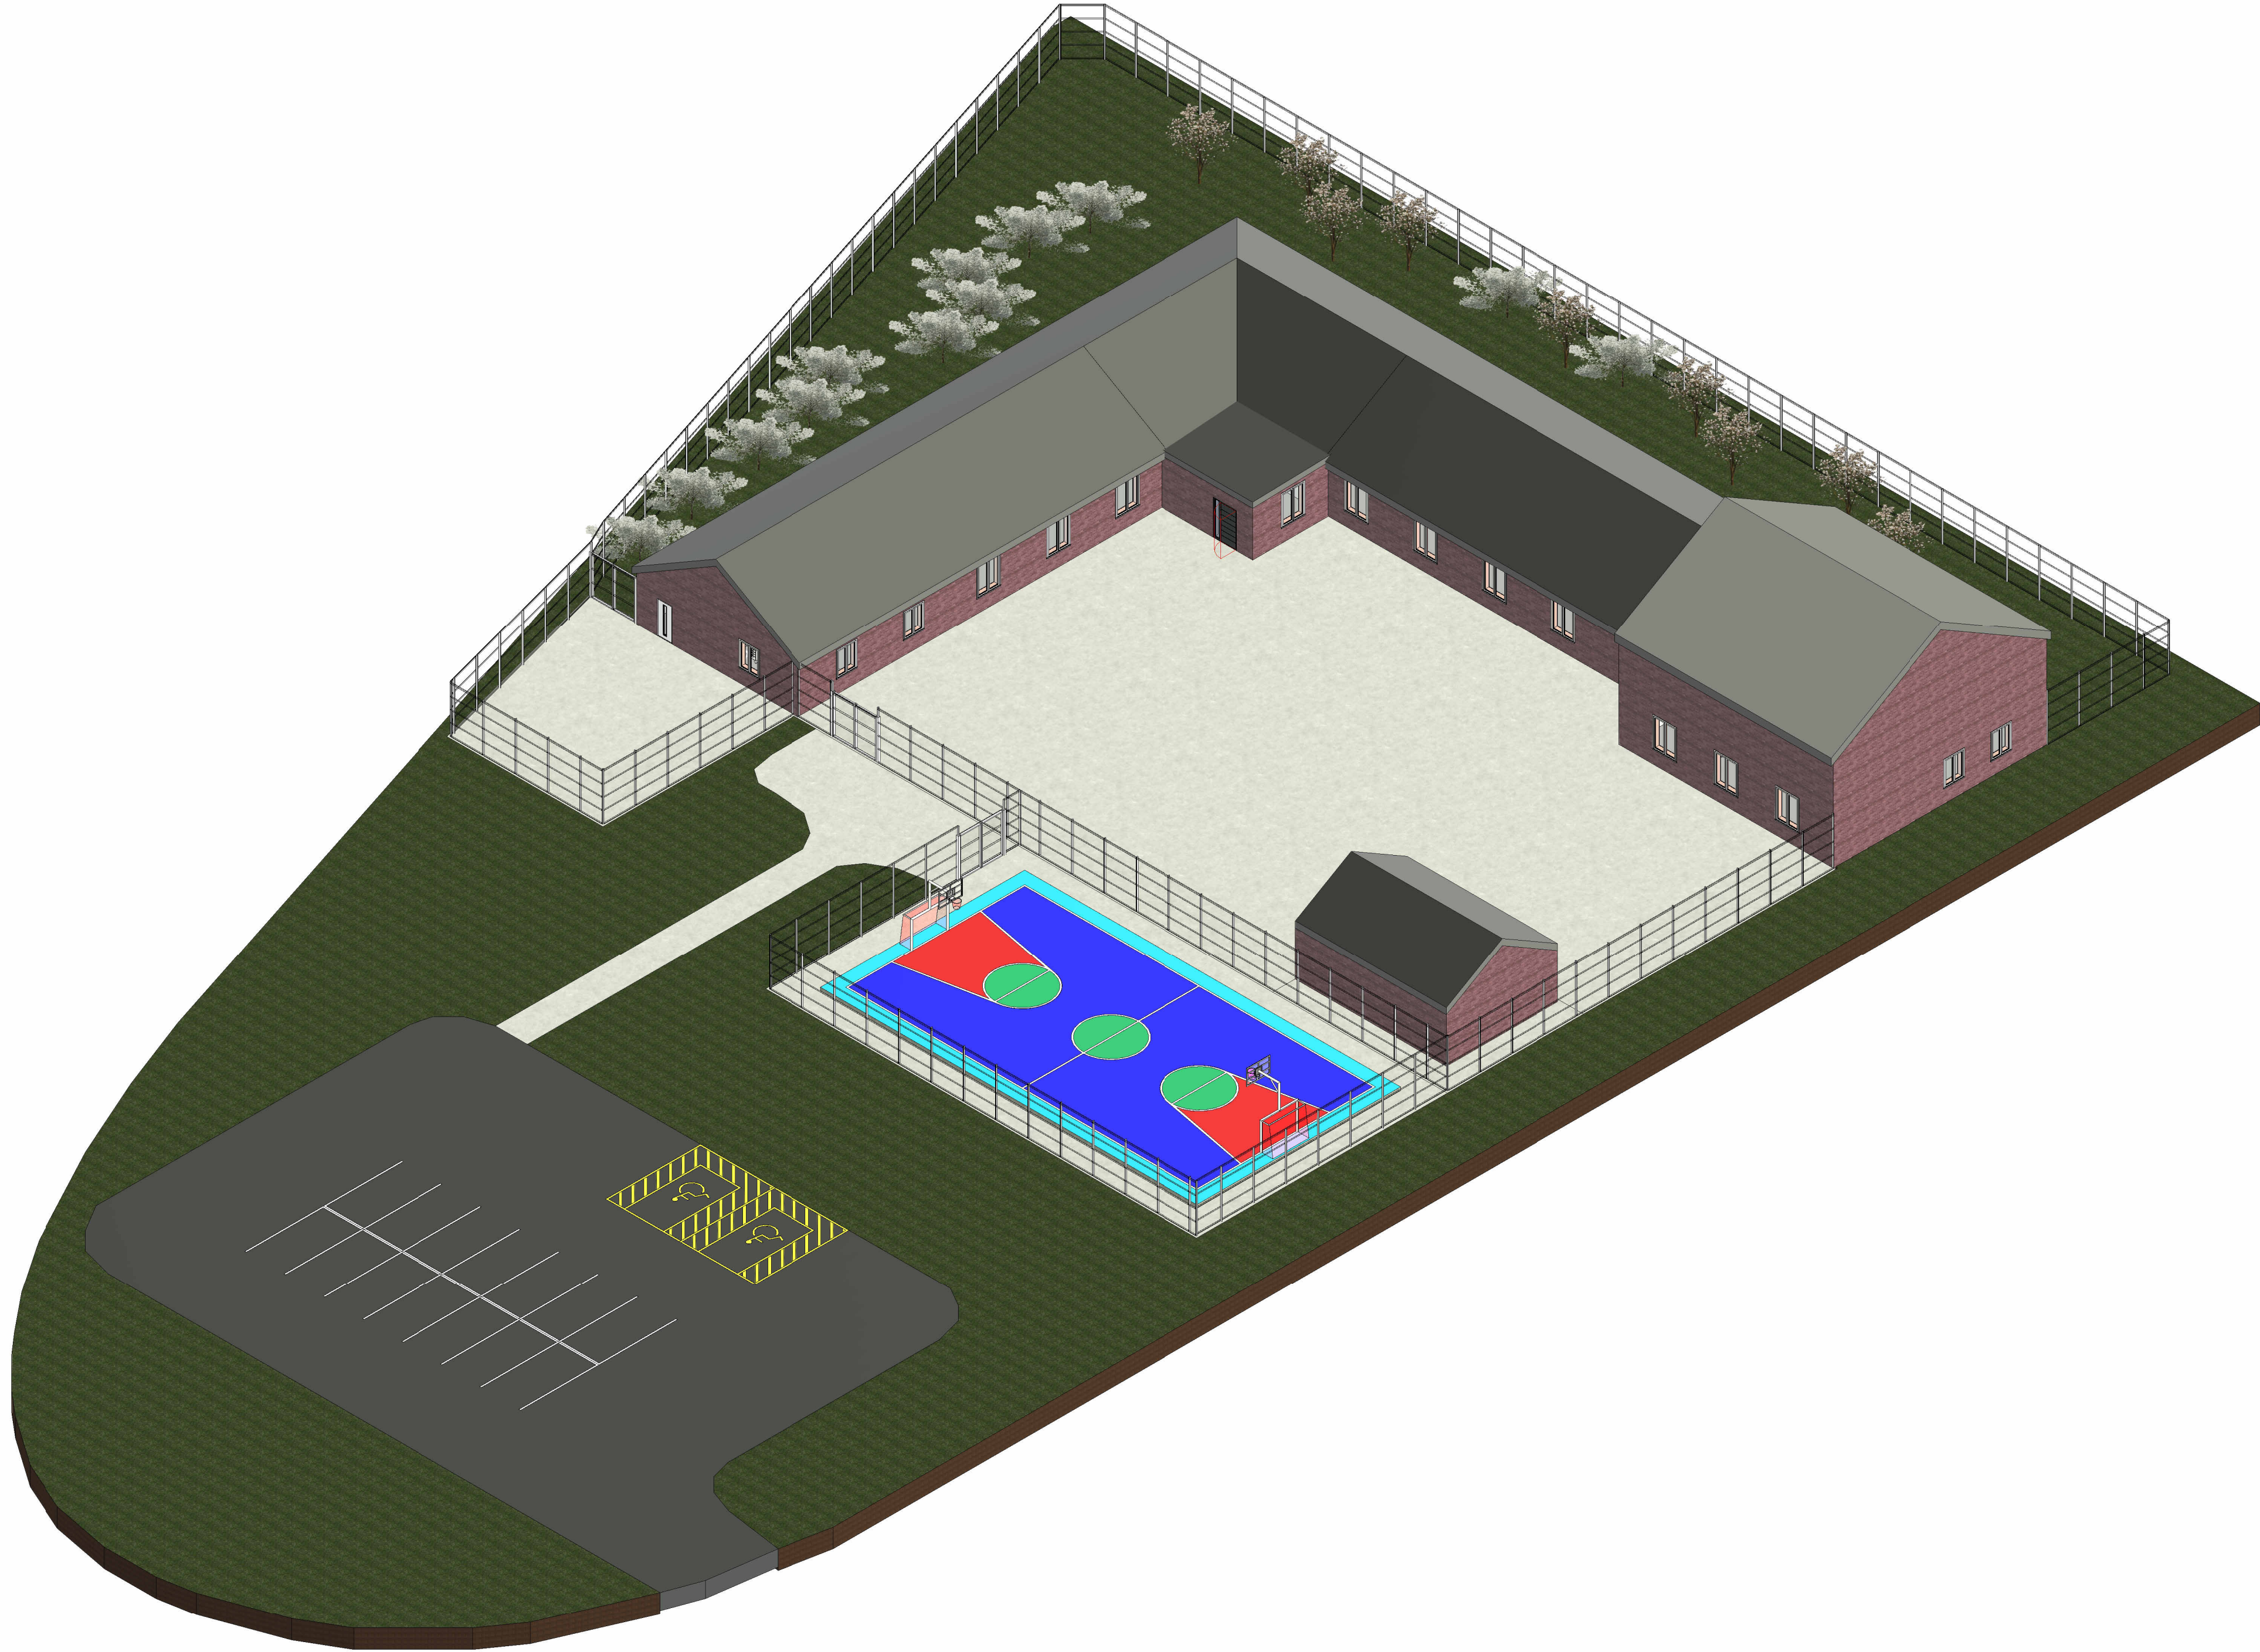

1 {3D}

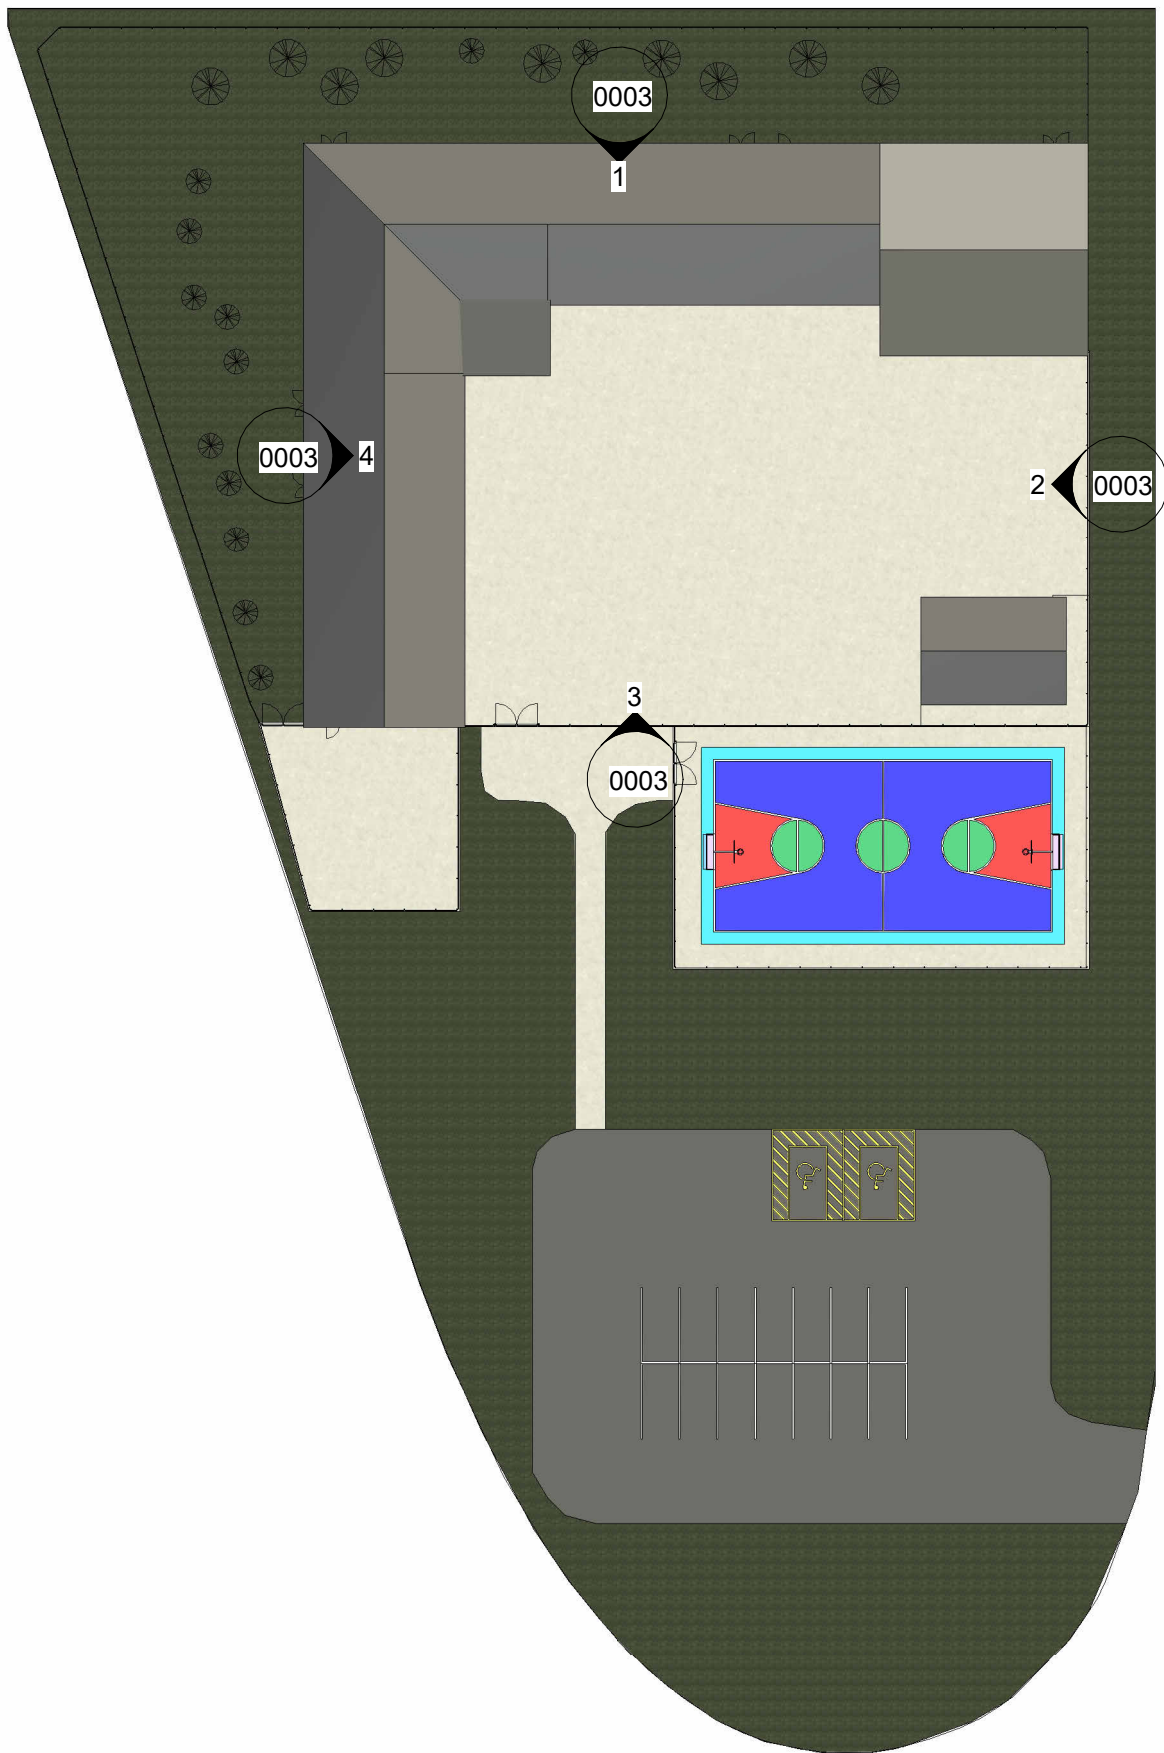

1 Site
1 : 500

Project Name: Ysgol Yr Afan

UPRN Code: 5010

Originator Code: UWTSD

Discipline : Designer

Drawn By: JM

Checked By: GT

Date: 30.04.24

Project Status: S1