

Project Name: Ysgol Bae Abertawe

UPRN Code: 5010

Originator Code: UWTSD

Role Code: A


Drawn By: AH

Checked By: AH


Date: 21/05/21

Project Status: S0


ACBA 5010
BIM : LEVEL 5

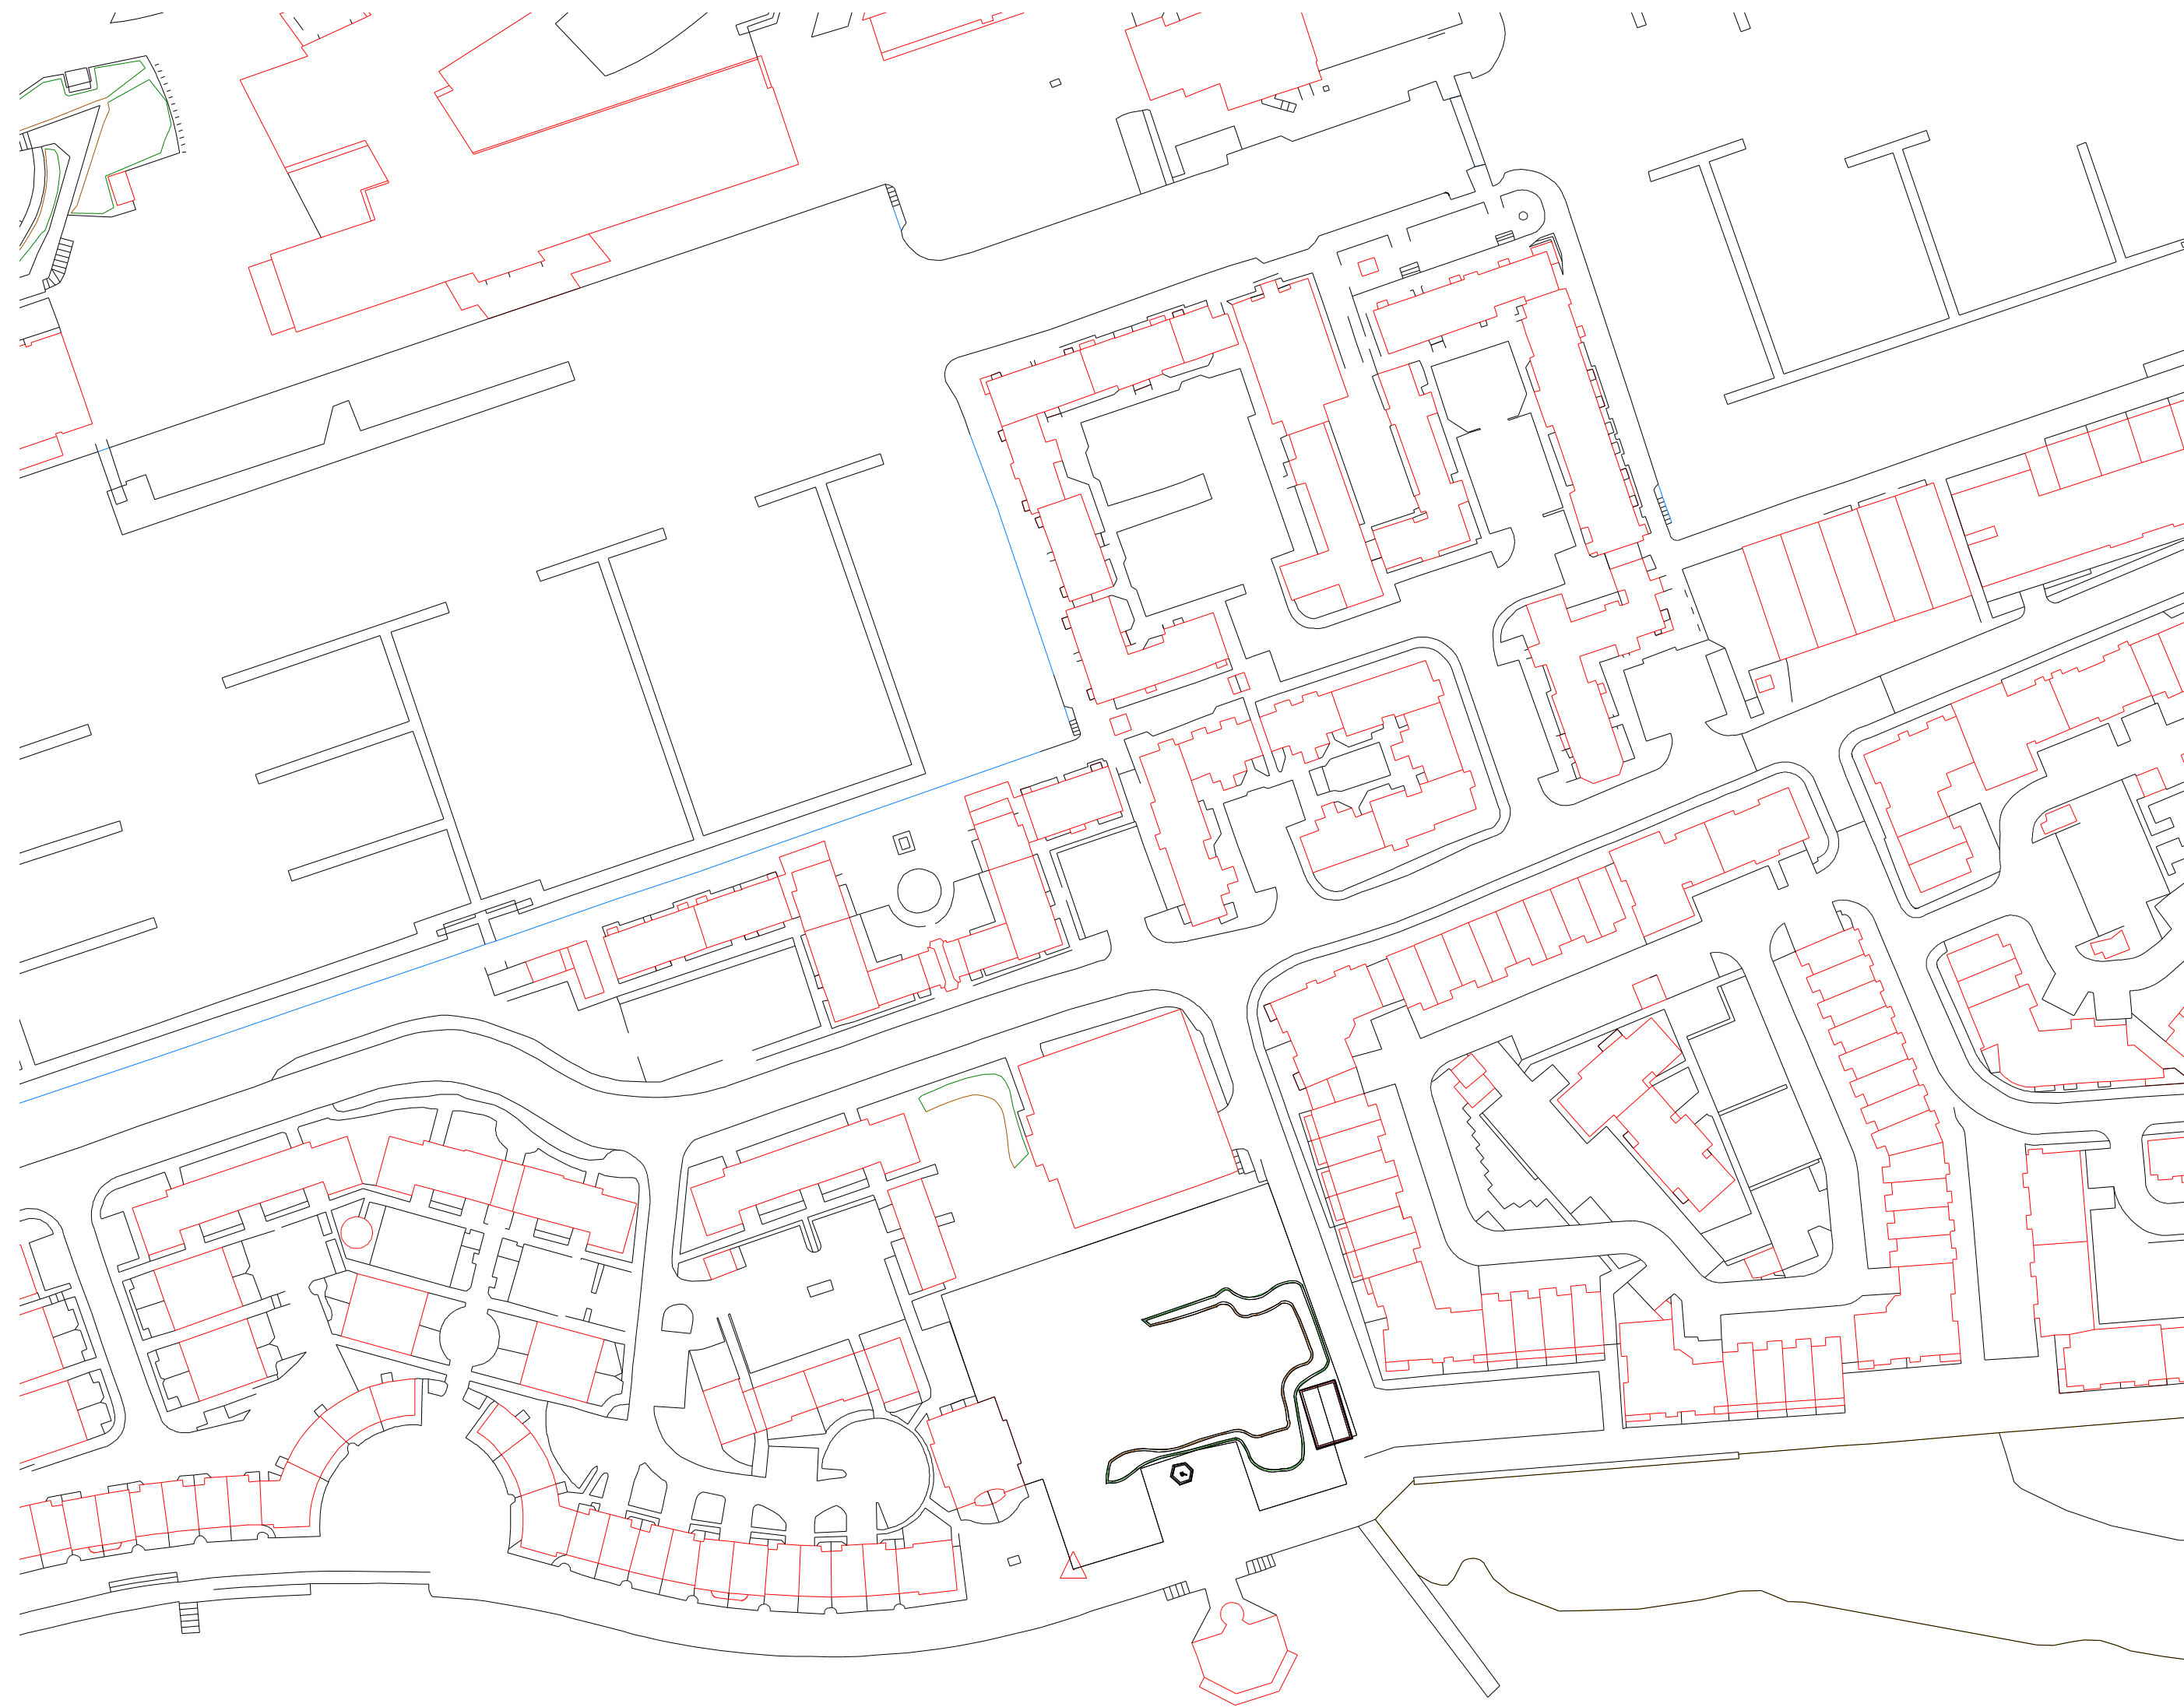


1 Existing Site Location Plan
1 : 1000

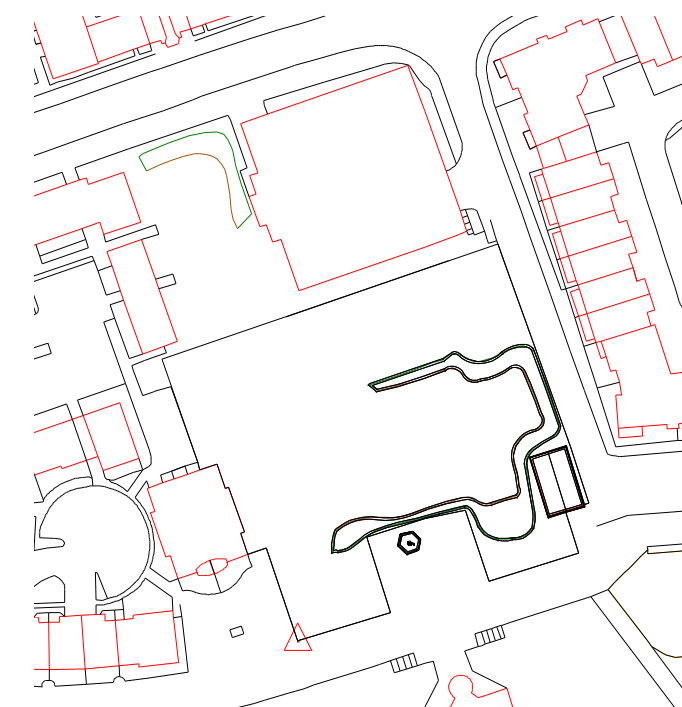

3 Existing Site Location Plan
Callout
1 : 1250

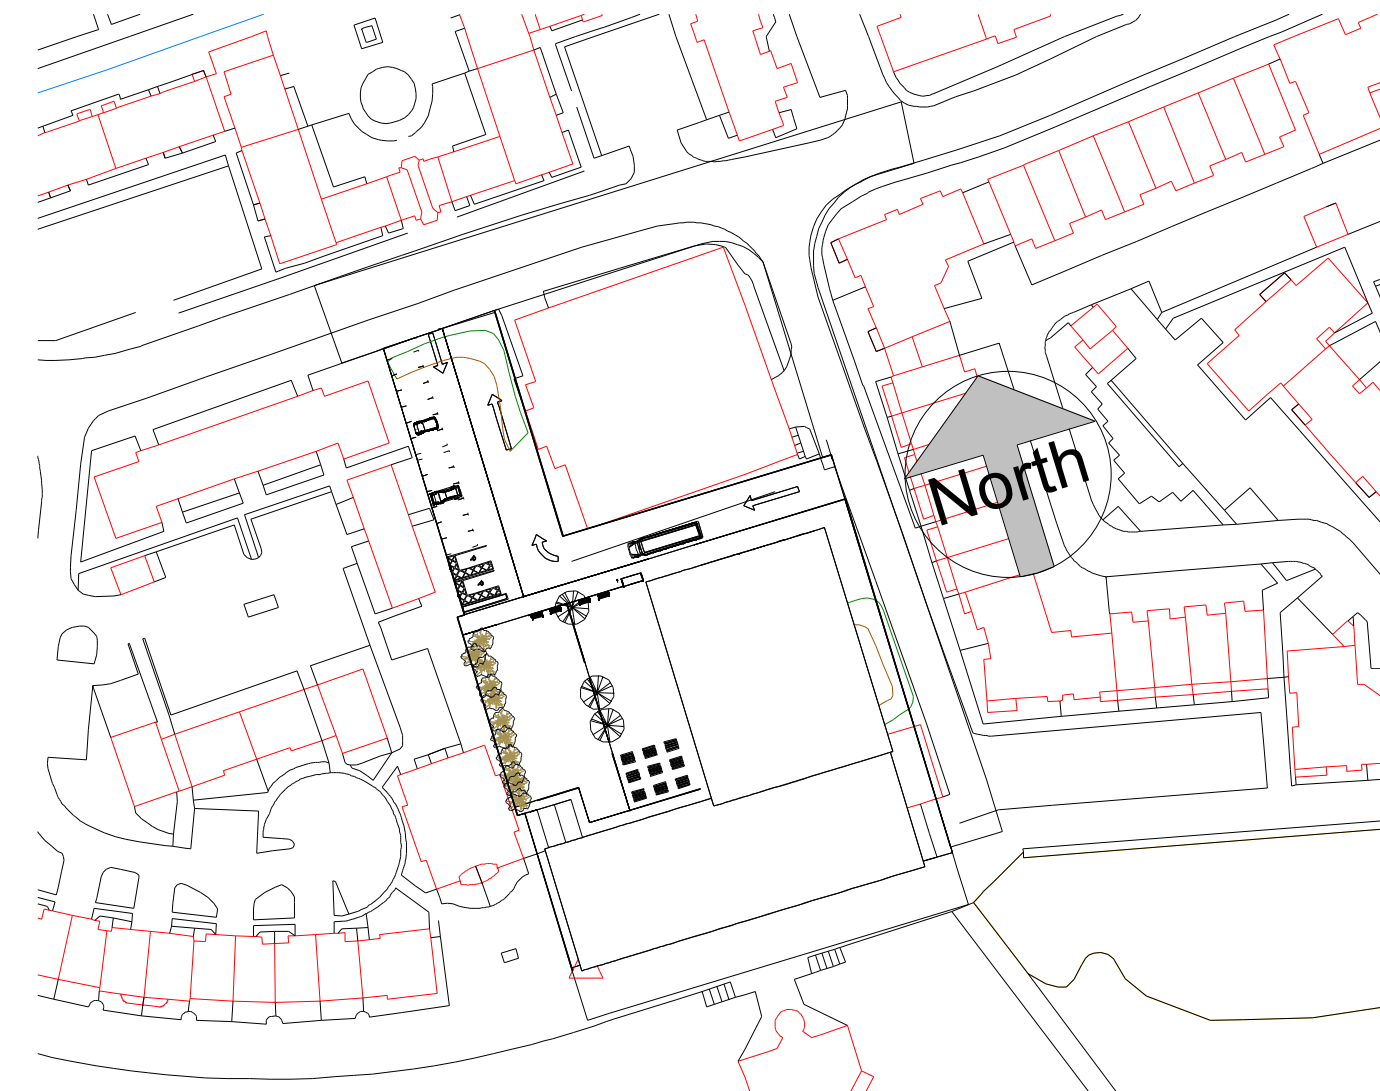


2 Proposed Site Plan
1 : 1000

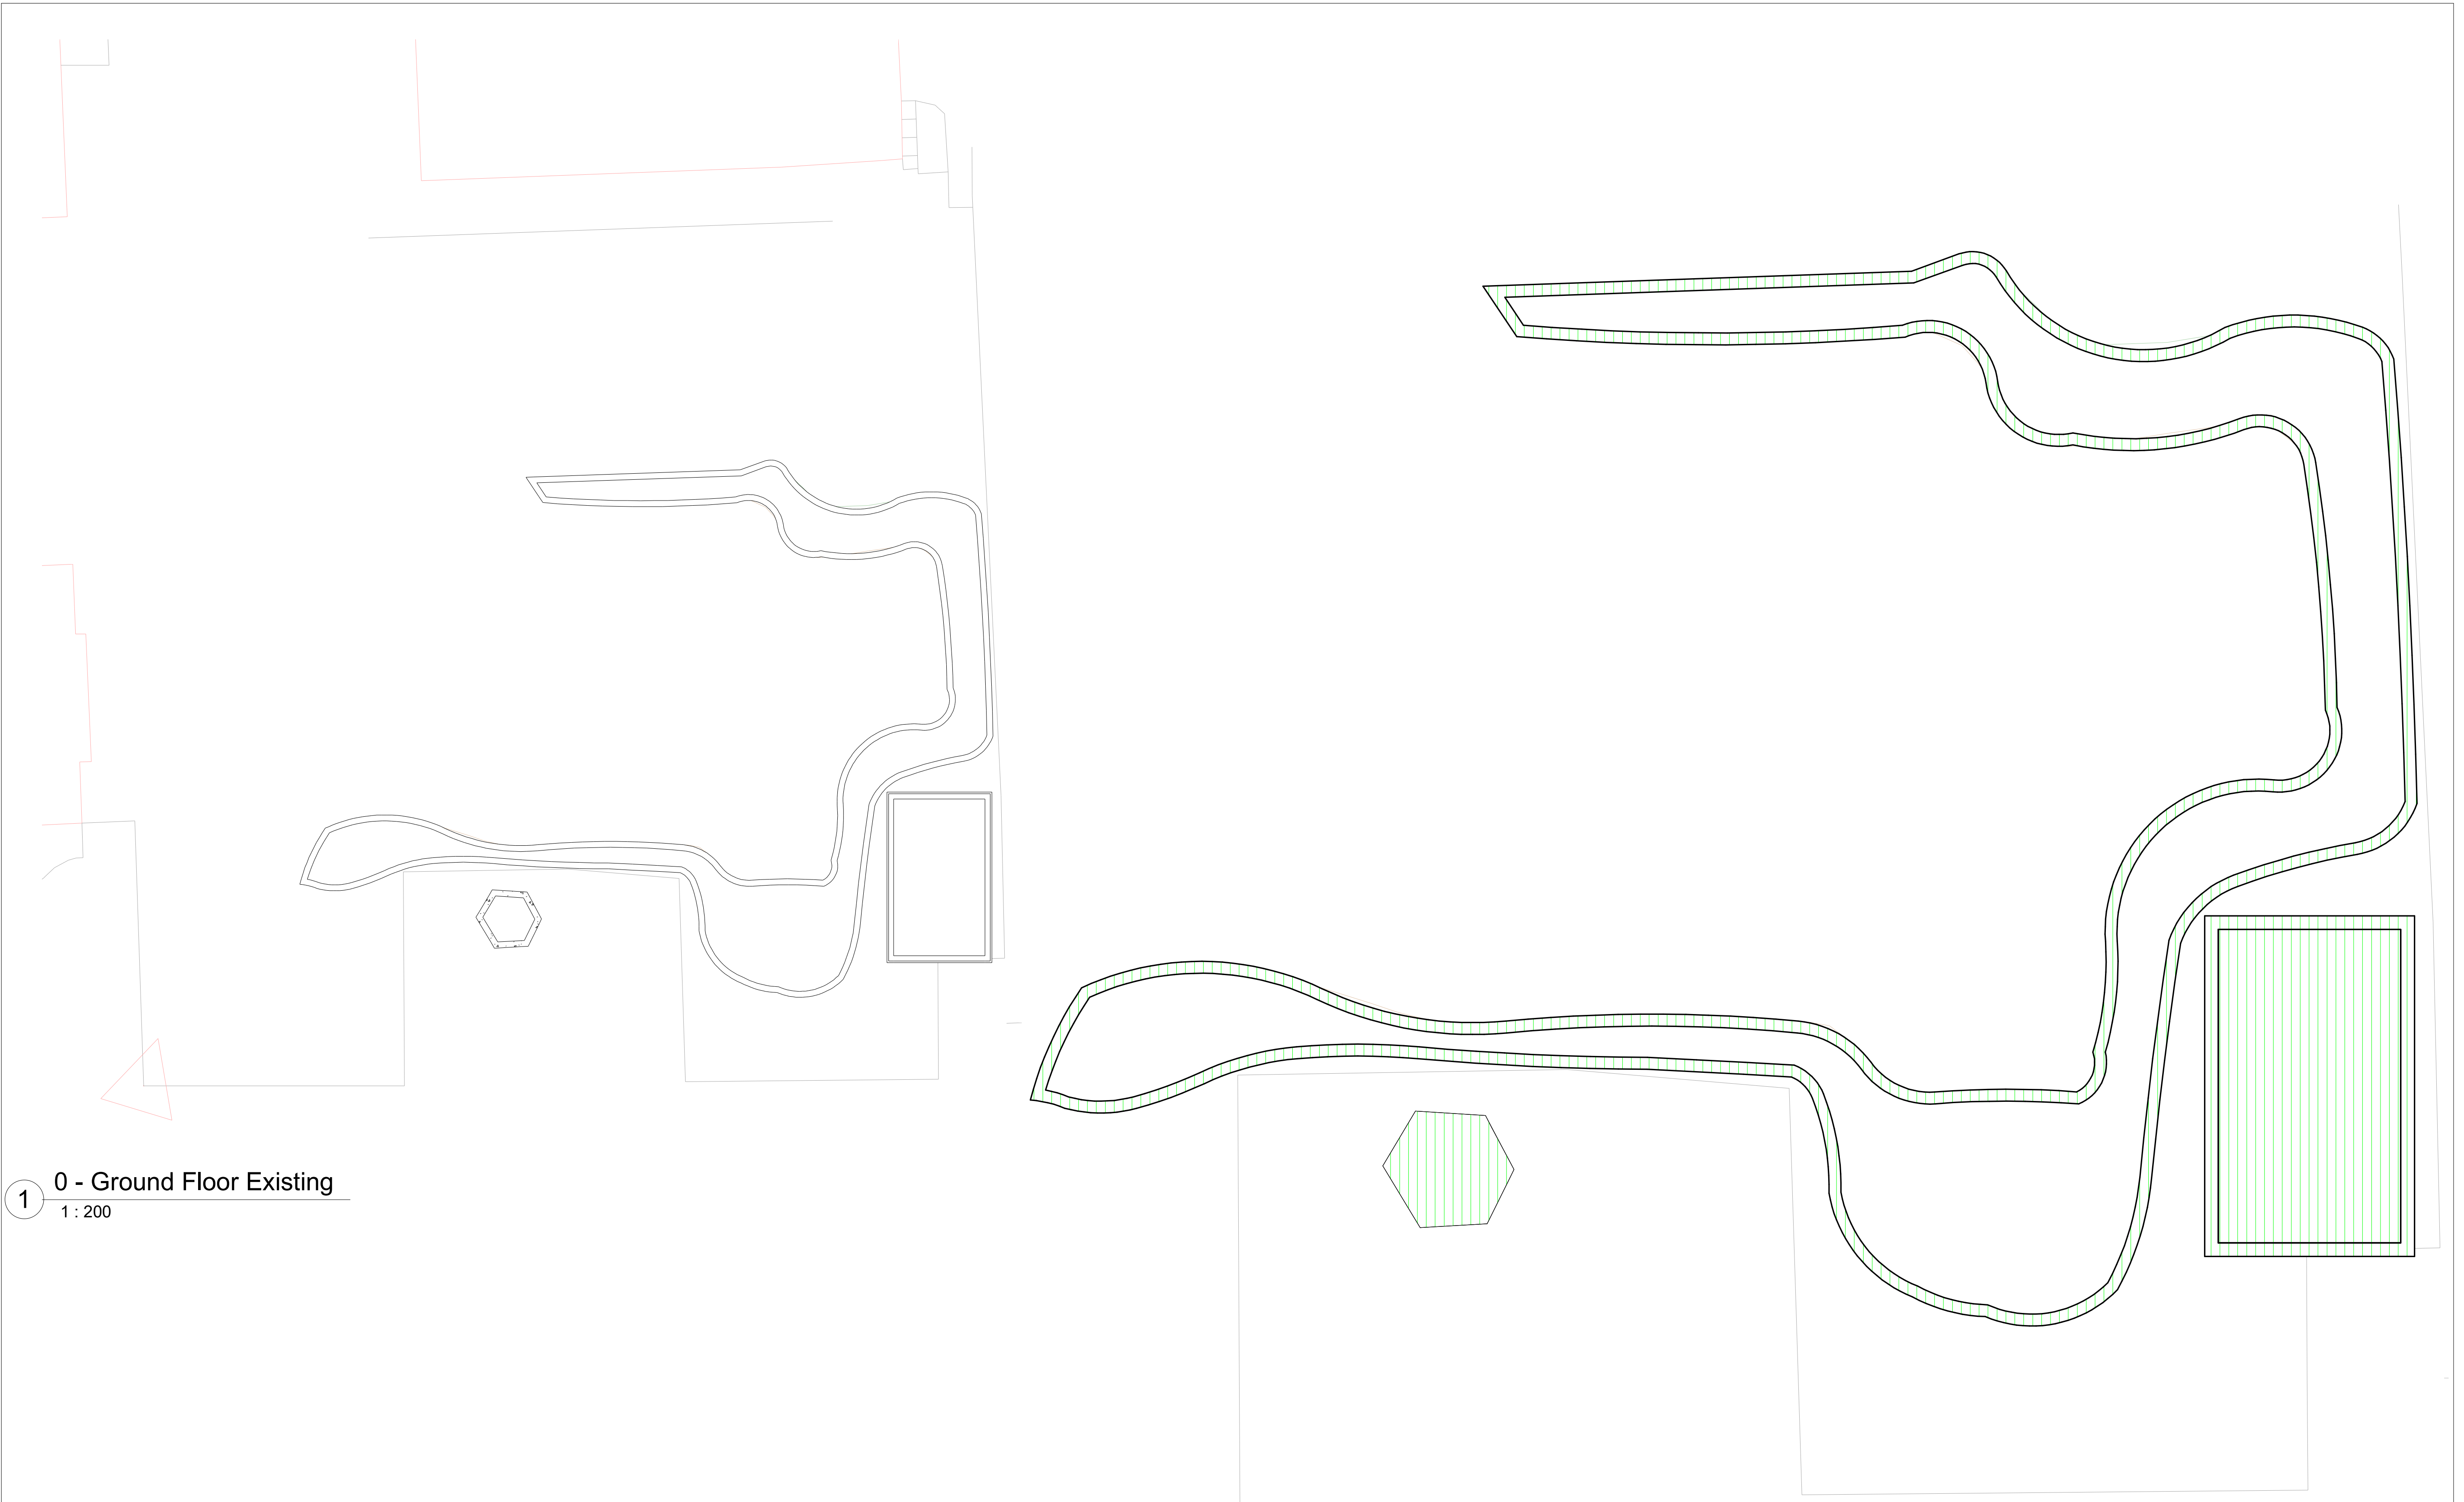


1 0 - Ground Floor Existing
1 : 200

2 0 - Ground Floor Demolition
1 : 100

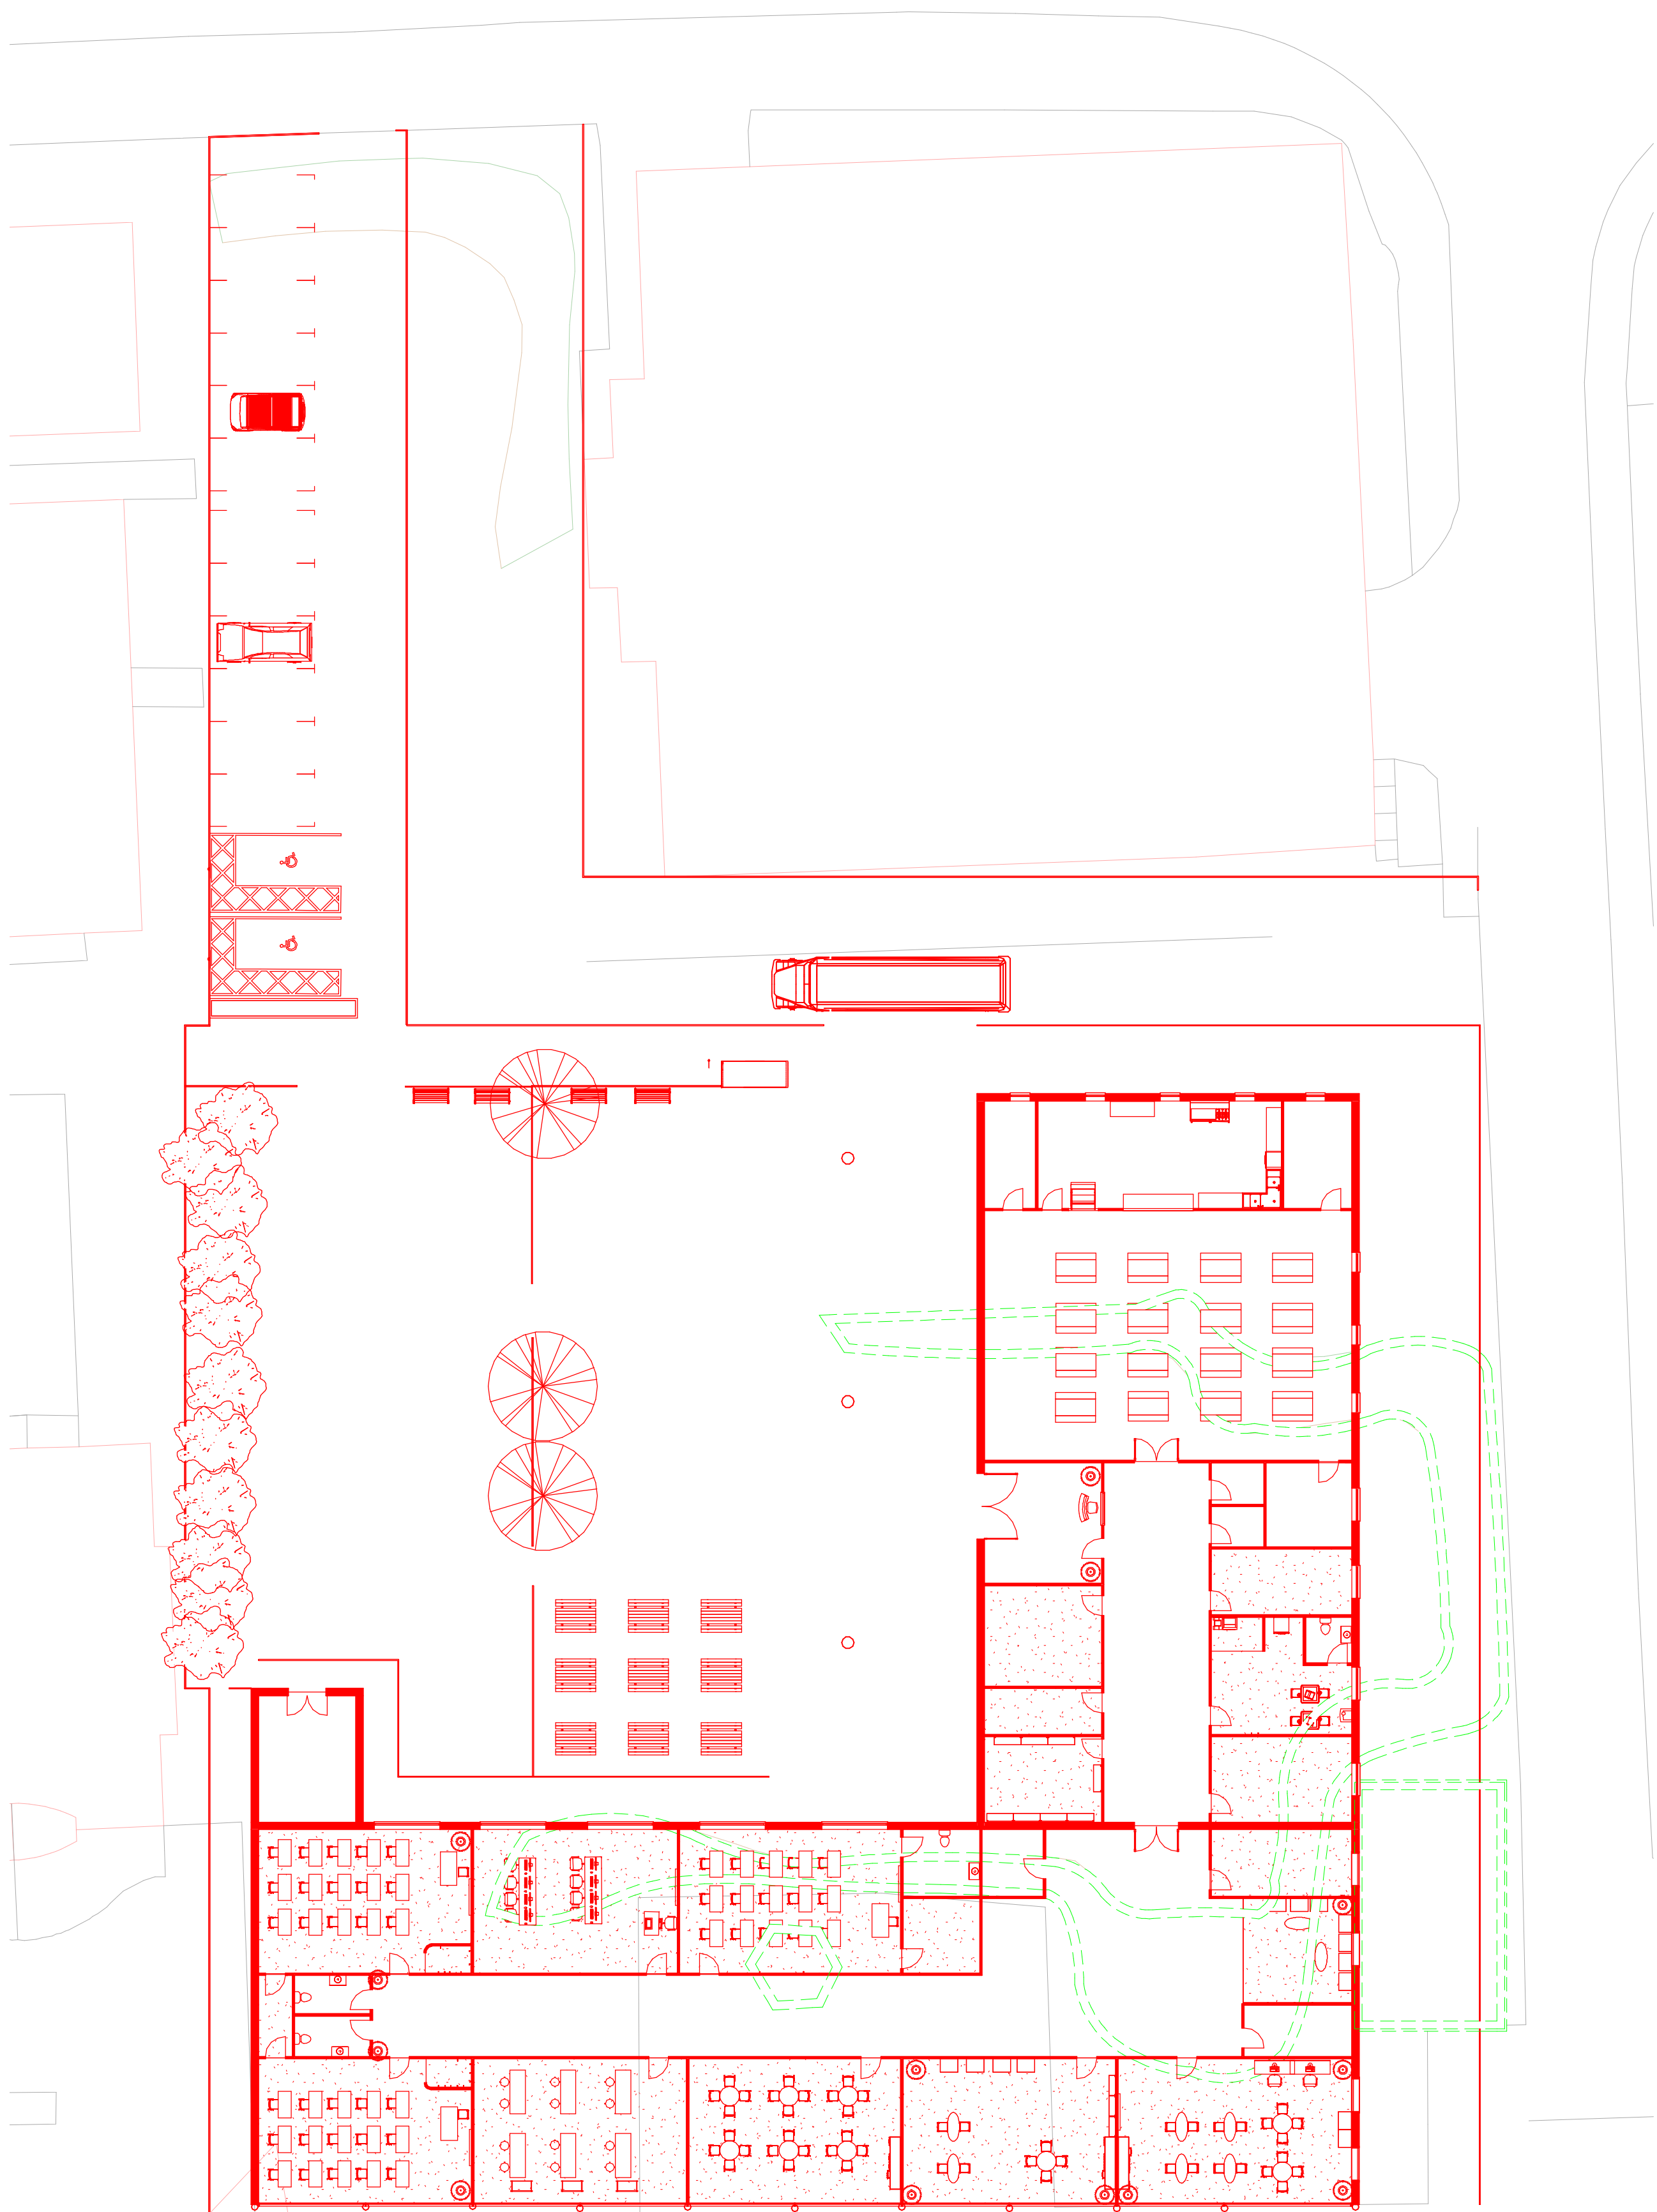

1 0 - Ground Floor Works Plan
1 : 200

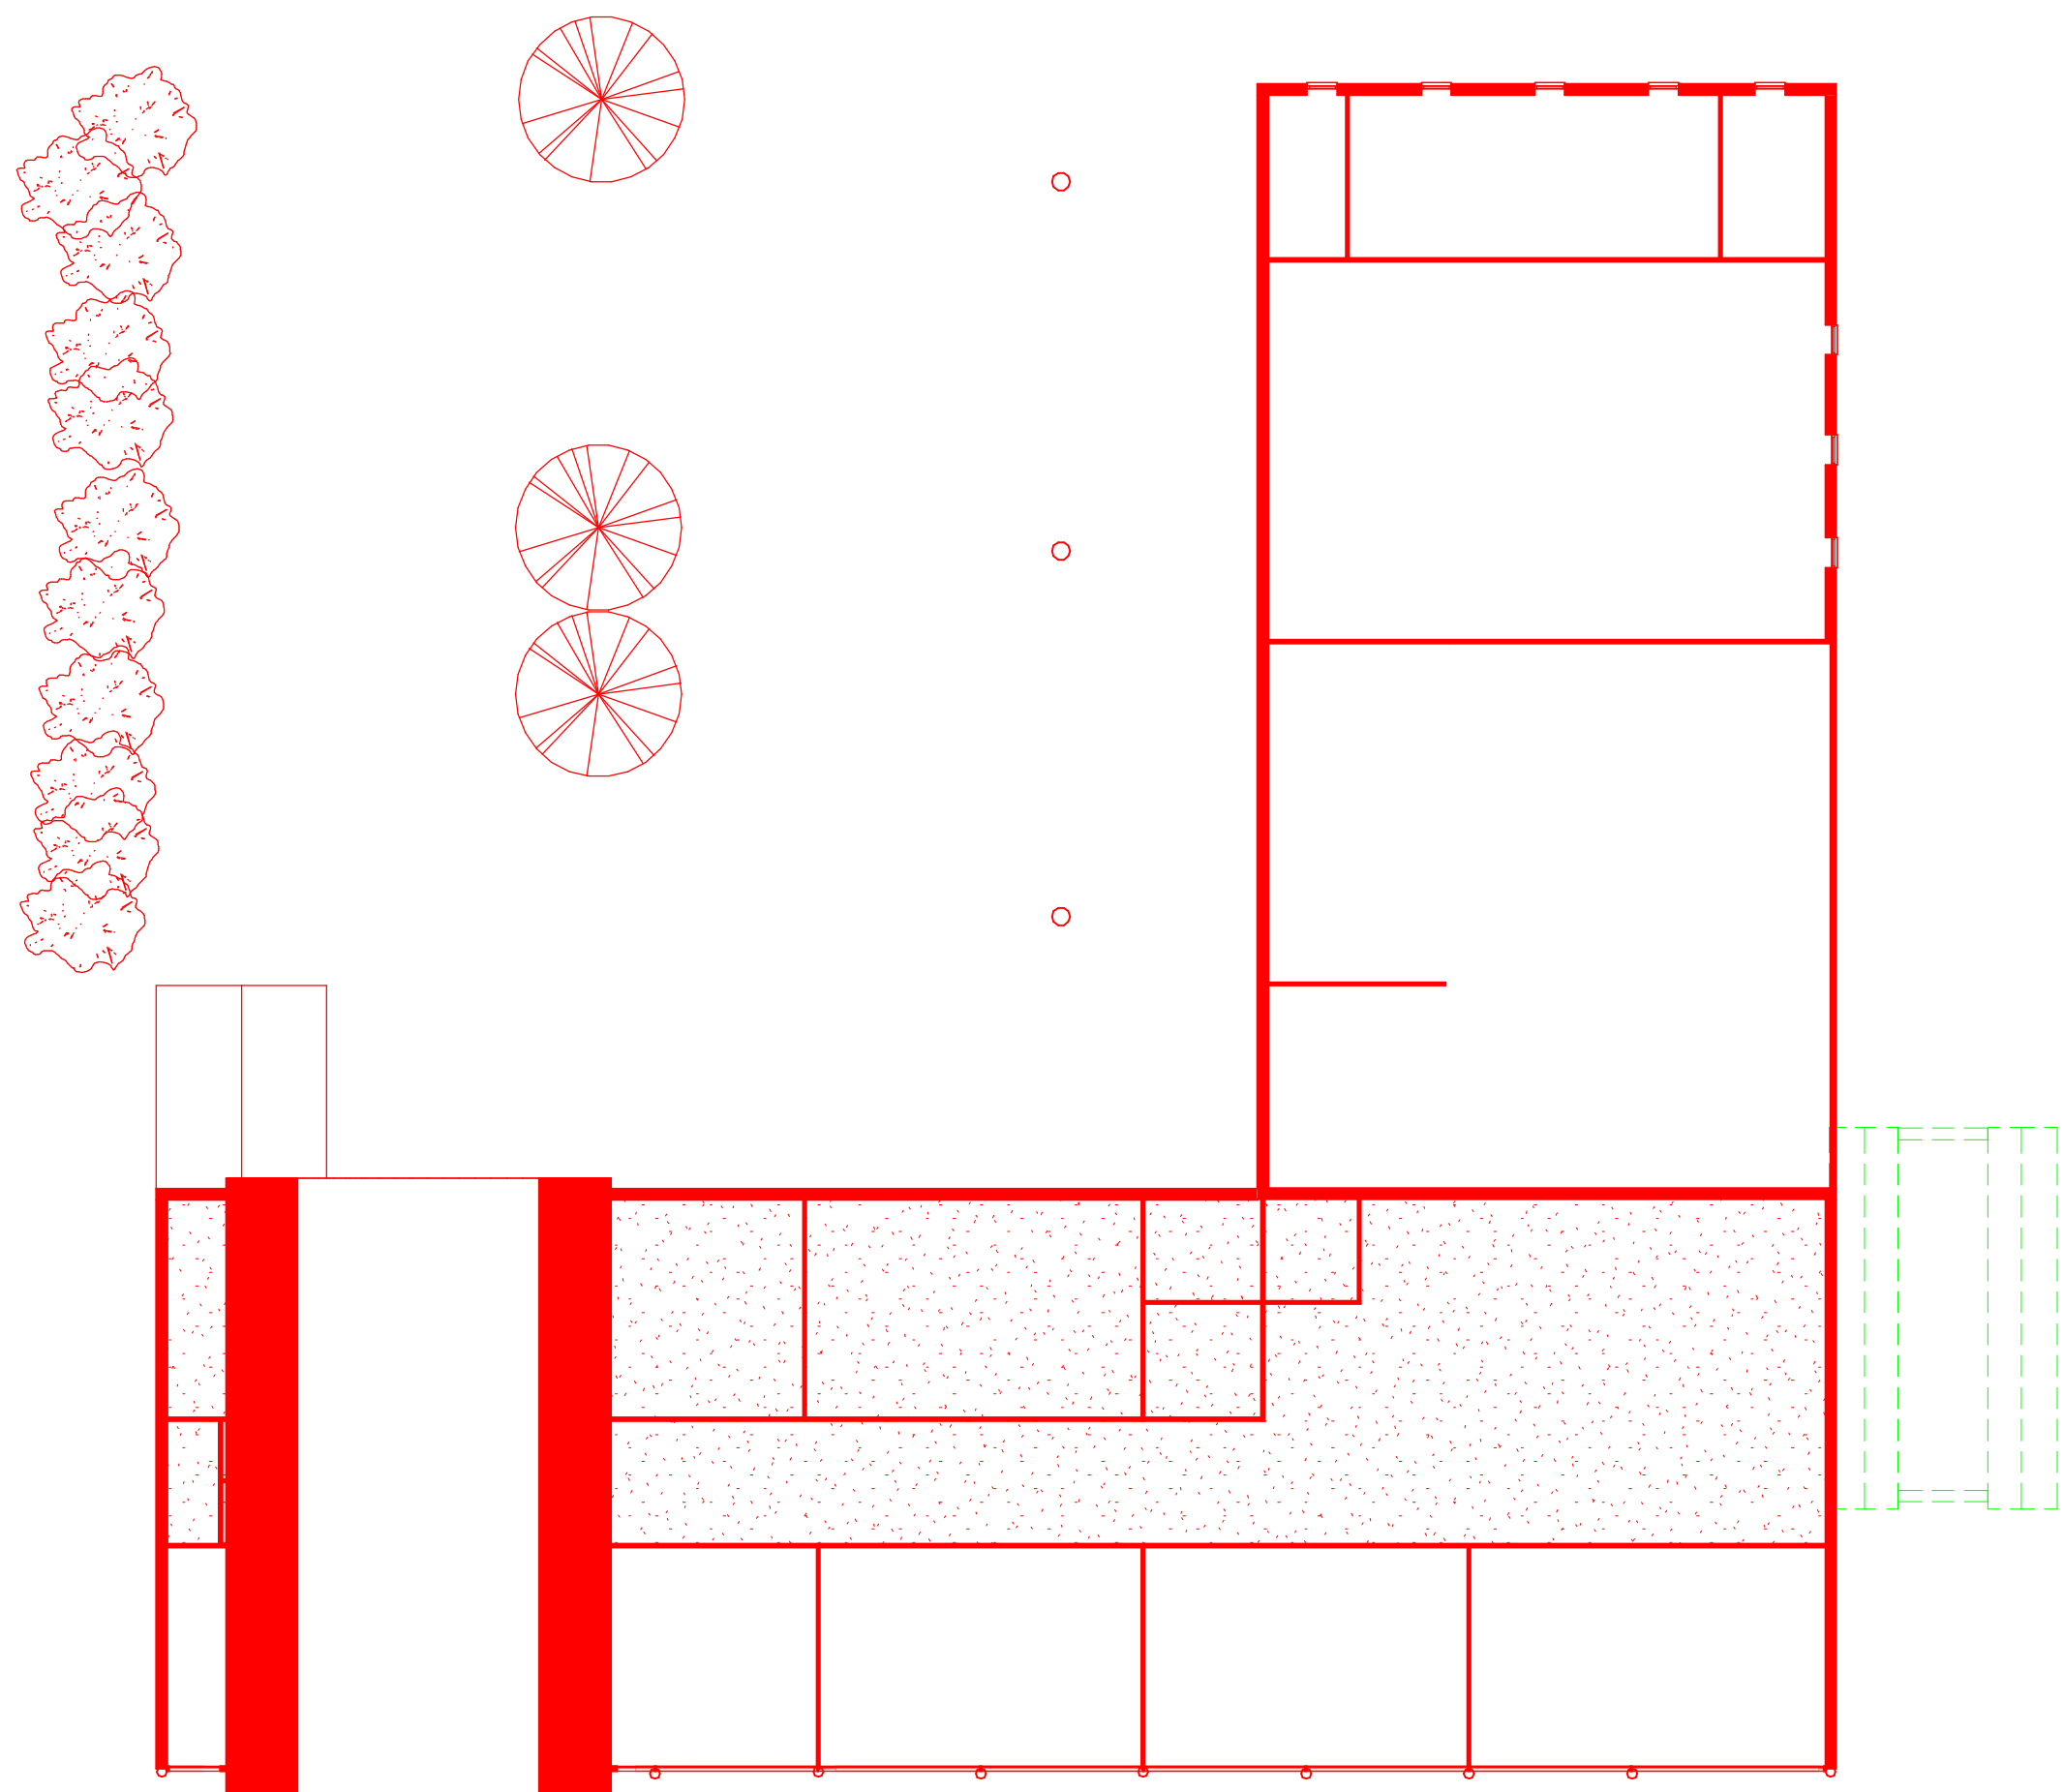




2 1 - First Floor Works Plan
1 : 200




Room Legend

- Break Out
- Caretakers store
- Cleaners Store
- Cloaks
- Community Store
- Copier
- External Storage
- Food/D&T/Science Class
- General Office
- Group Room 1
- Group Room 2 / SENco
- Hallway
- Head Office
- ICT Suite
- Infant Class
- Infant Storage
- Kitchen
- Library Resource Centre
- Main Hall
- PE Store
- Reception Class
- Reception Entrance
- Reception Storage
- Sick bay
- Specialist Store
- Staff Room
- Staff W/C
- Staging/Appliance Store
- Stock Room
- Table Store
- W/C

1 0 - Ground Floor Proposed
1 : 200

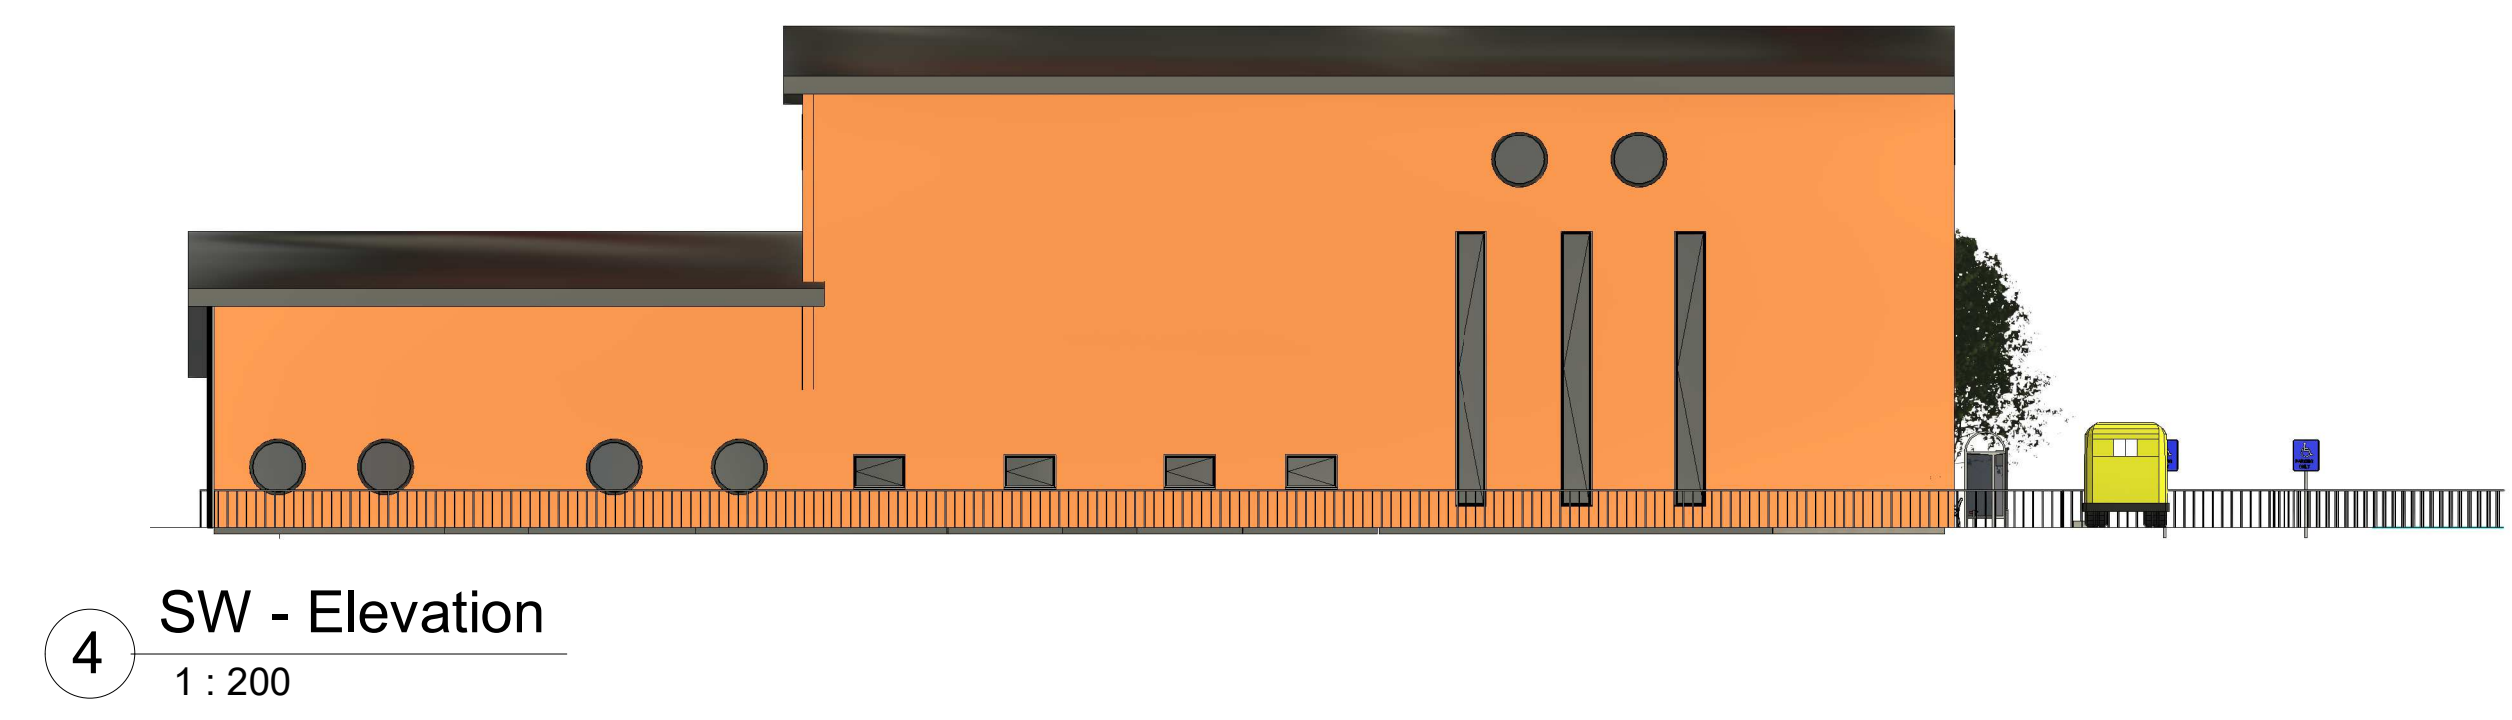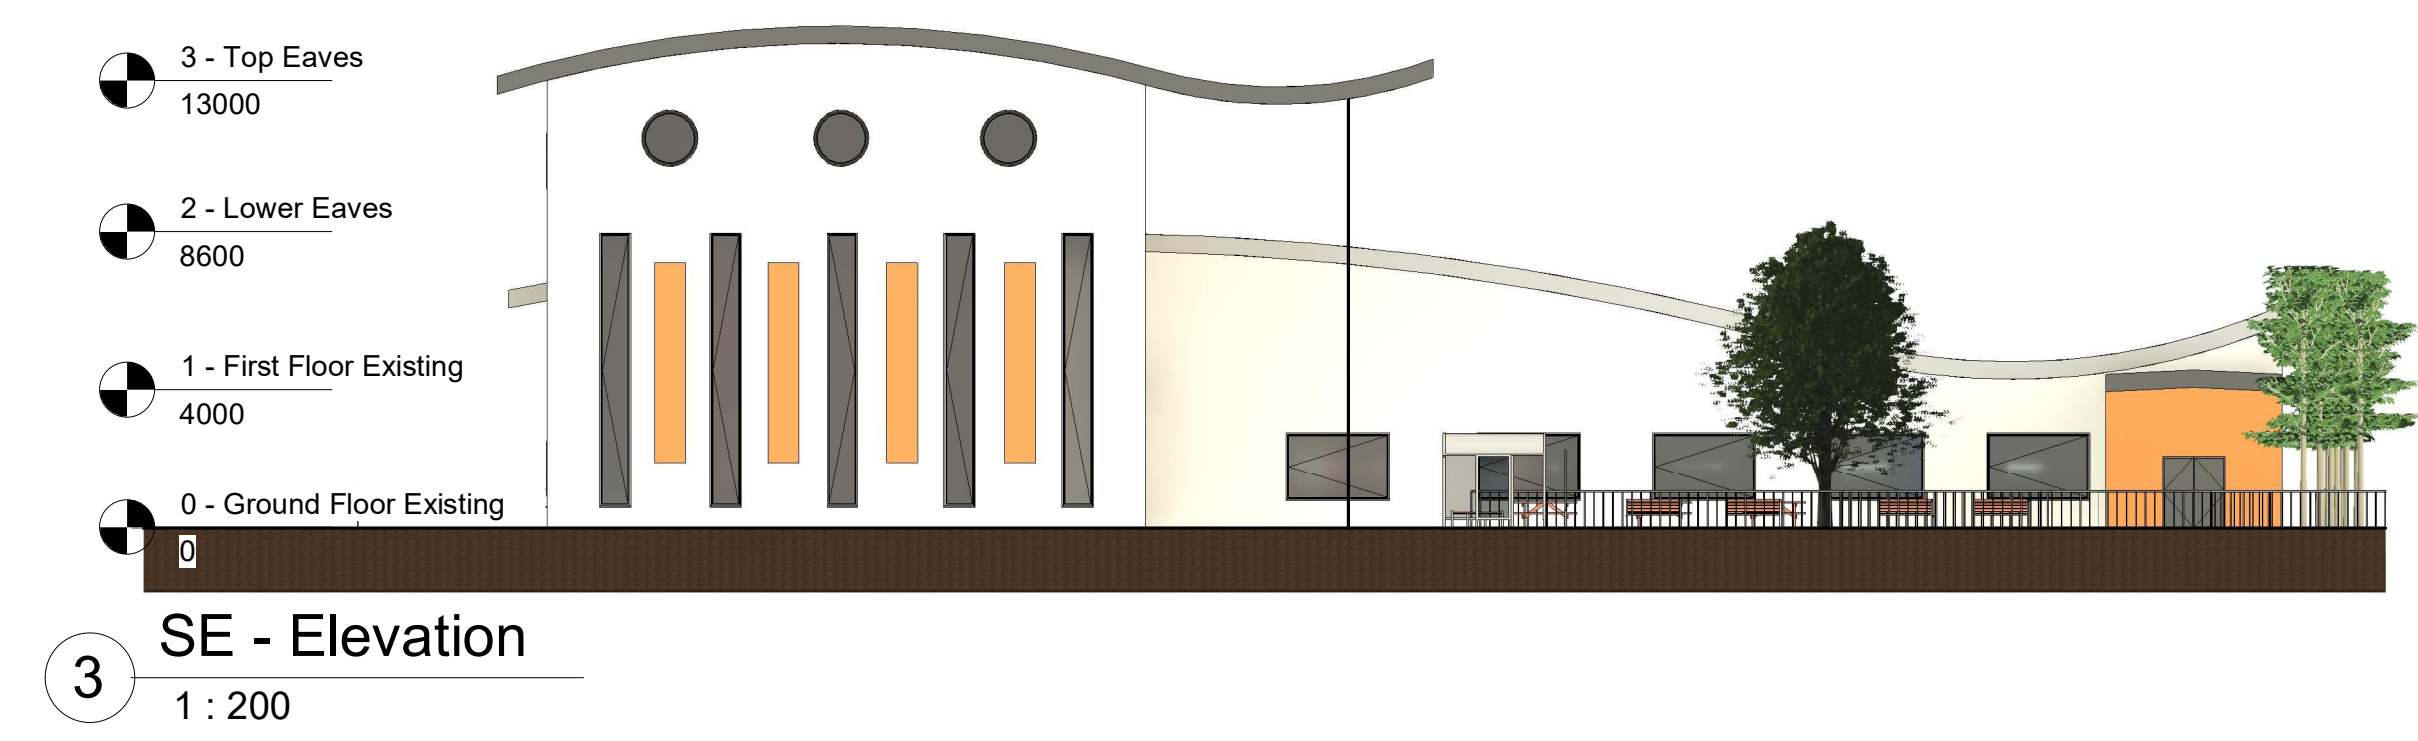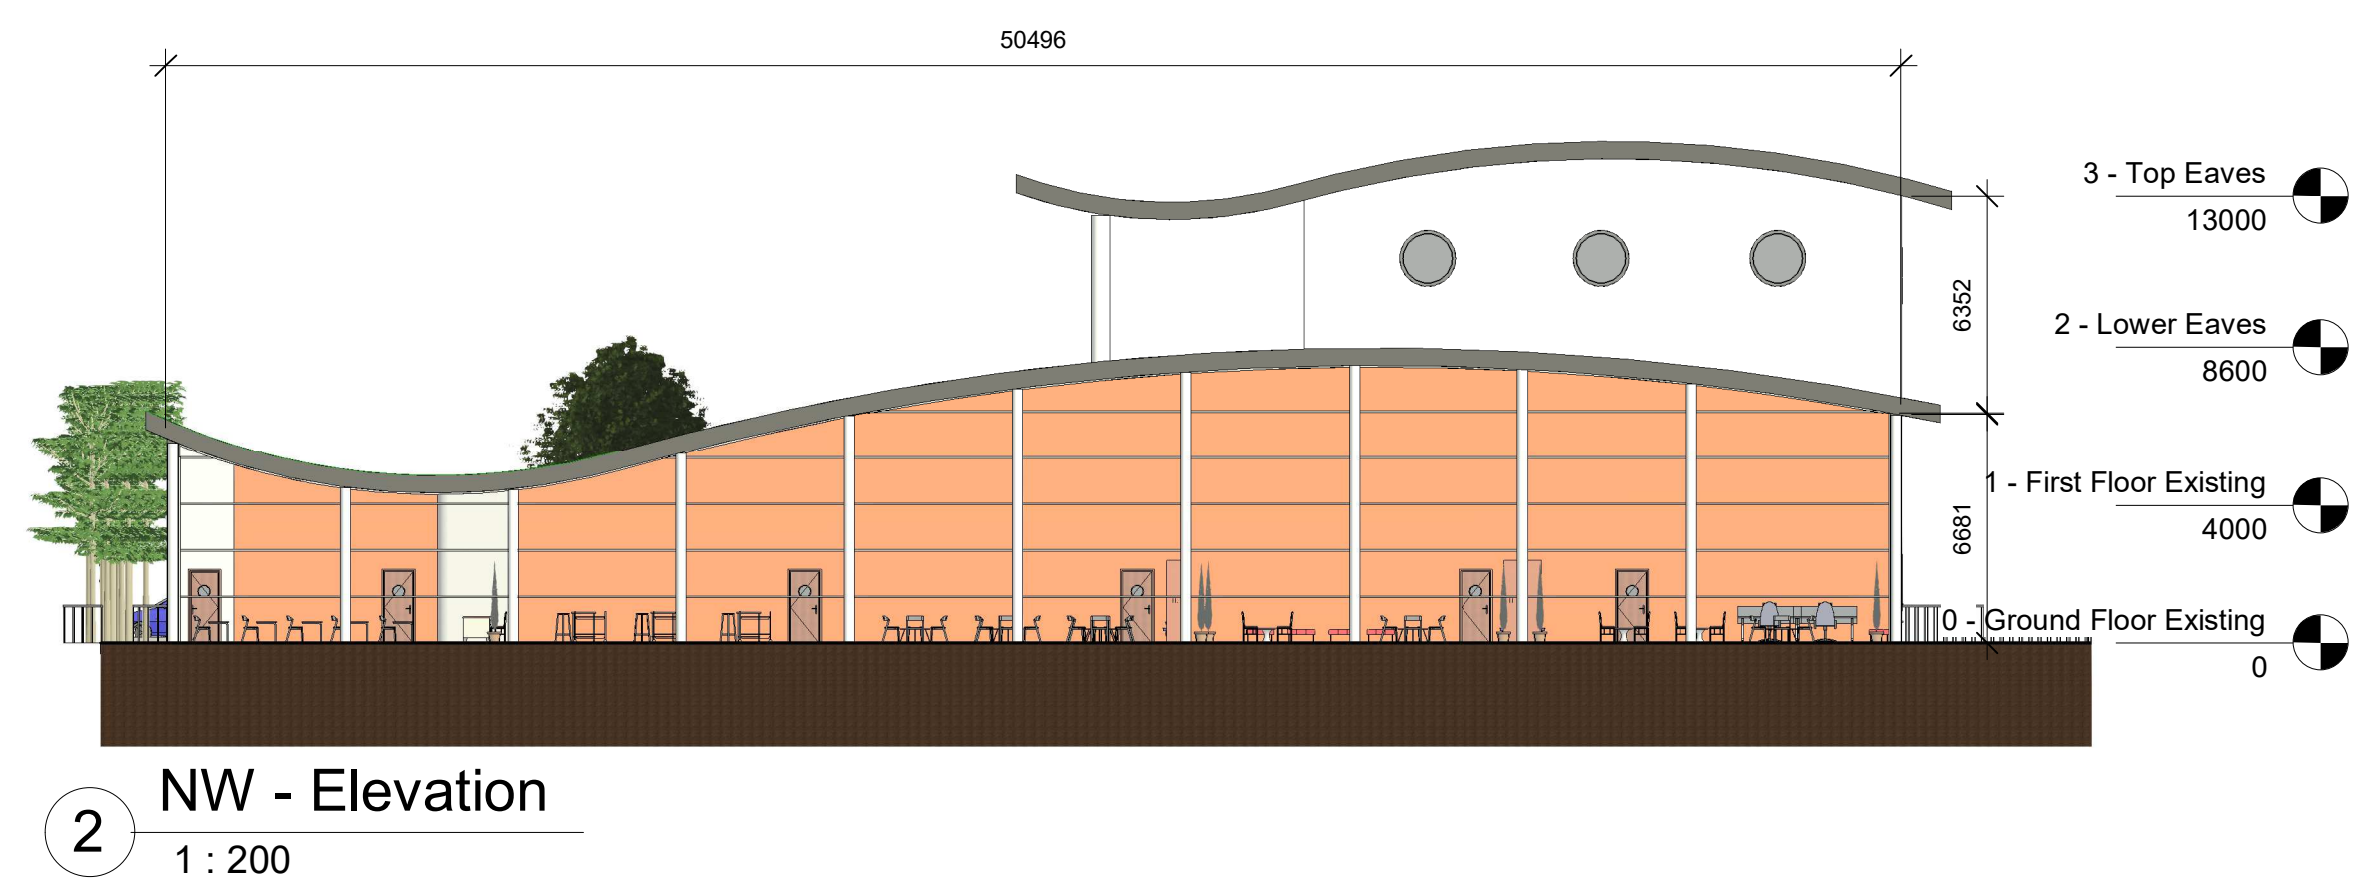

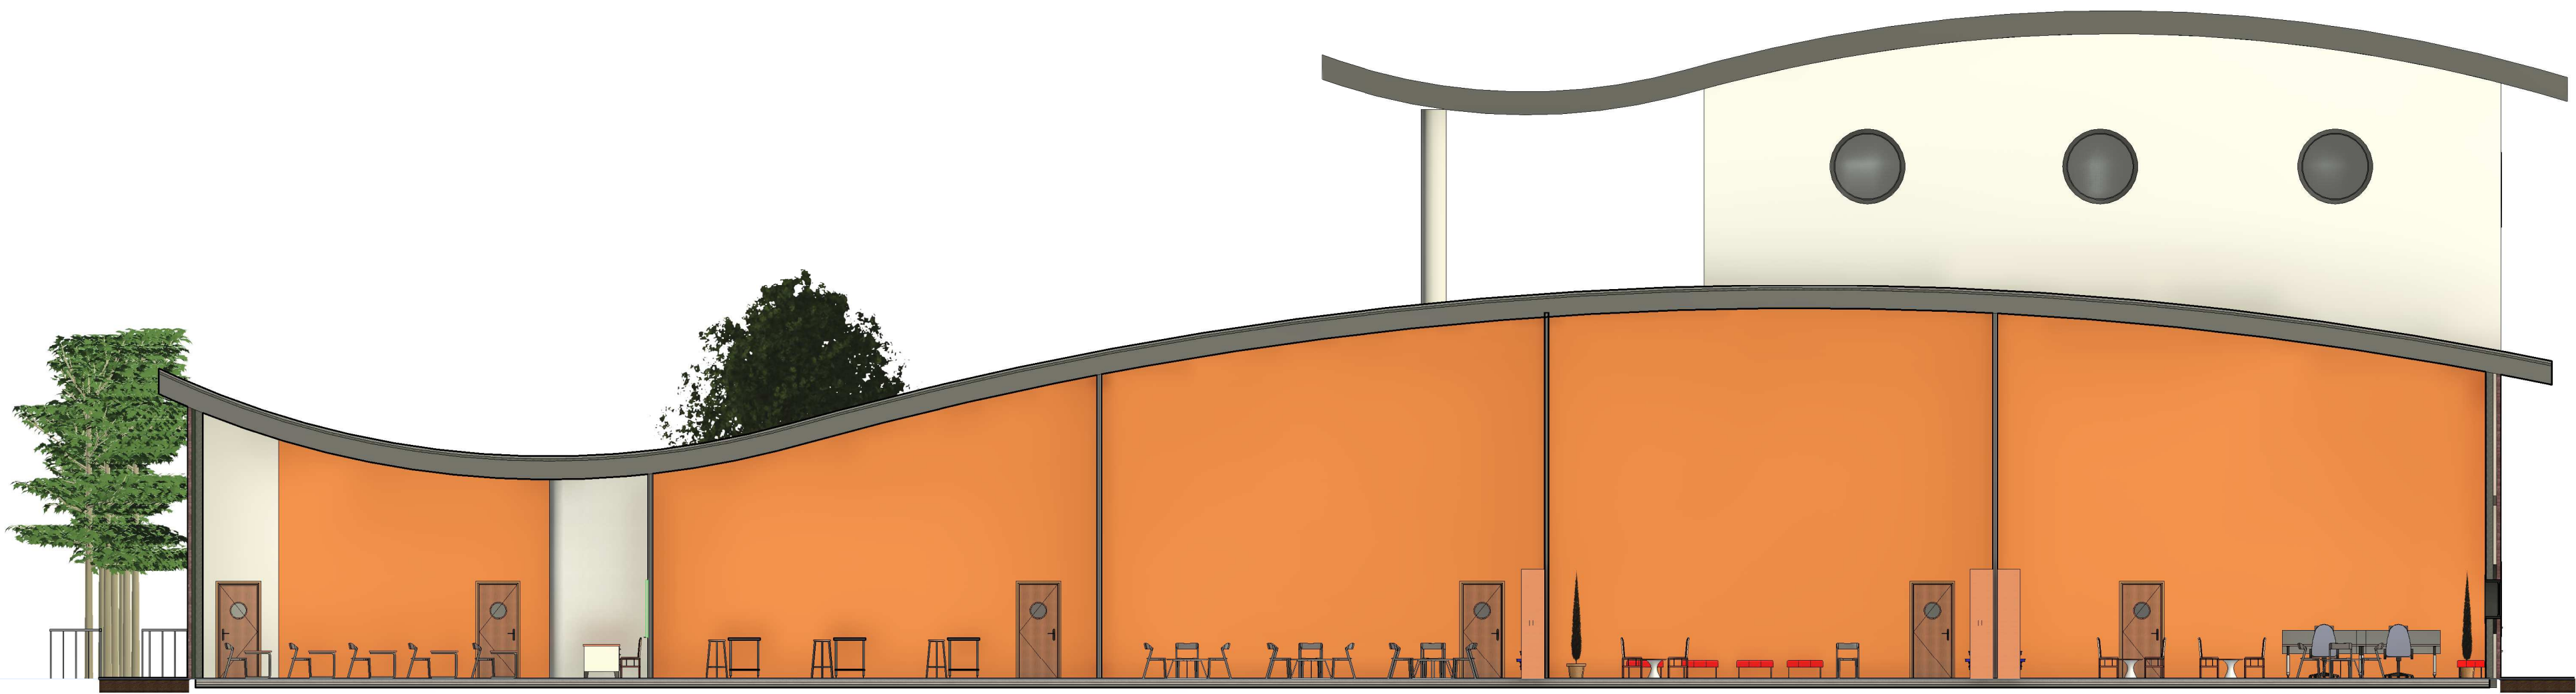

1 Long Section
1 : 100



2 Short Section
1 : 100



1 3D Visual
1 : 5



2 Reception Entrance



3 Main Hall View 1



4 Main Hall View 2



5 Kitchen



6 Food/D&T/Science Classroom




7 Group Room 1



8 Group Room 2



9 ICT Suite

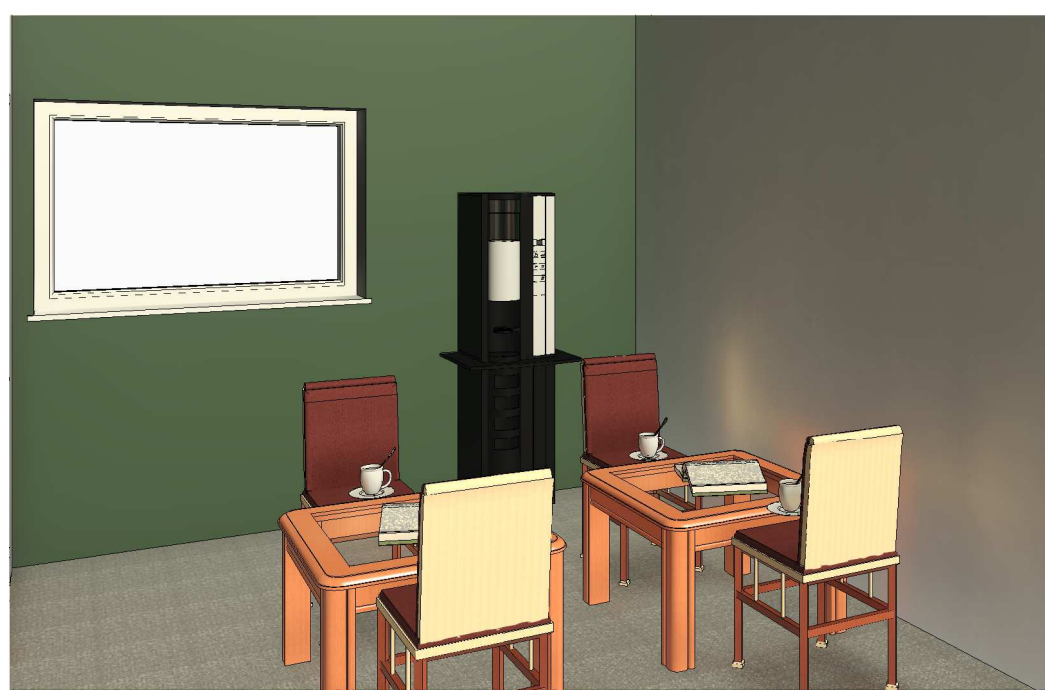

10 Staff Room



11 Library



12 Stock Room



1 Infant Class 1



2 Infant Class 2



3 Reception Class



4 W/C

Property Title
Ysgol Bae Abertawe

Detail
VISUALISATIONS

Property — Originator — Zone — Level — Type — Role — Number — Description — Suitability — Revision

5010 — UWTSD — XX — XX — VS — A — 0008 — VISUALISATIONS — S0 — A

File Path: C:\Users\Adamh\Desktop\Revit Submissions\FINAL FILES\5010-UWTSD-XX-ZZ-M3-A-0003-RVT-S0-A.rvt

scale

date

21/05/21

drawn

AH

checked

AH

Prifysgol Cymru Y Drindod Dewi Sant
University of Wales Trinity Saint David
SA1 Campus
Kings Road
Swansea
SA1 8RD



(S0) UNCONTROLLED
Not to be used as a
reference document
Check Status Before Quoting

Rev/Date/By

Revision



1 Outdoor view 1
1 : 1



2 Outdoor view 2
1 : 1



3 Outdoor View 3
1 : 1



4 Outdoor View 4
1 : 1