

Project Name: Digital Technology BIM

UPRN Code: 4018

Originator Code: UWSTD


Role Code: A

Drawn By: IT


Checked By: GT

Date: 01/5/26


Project Status: S2

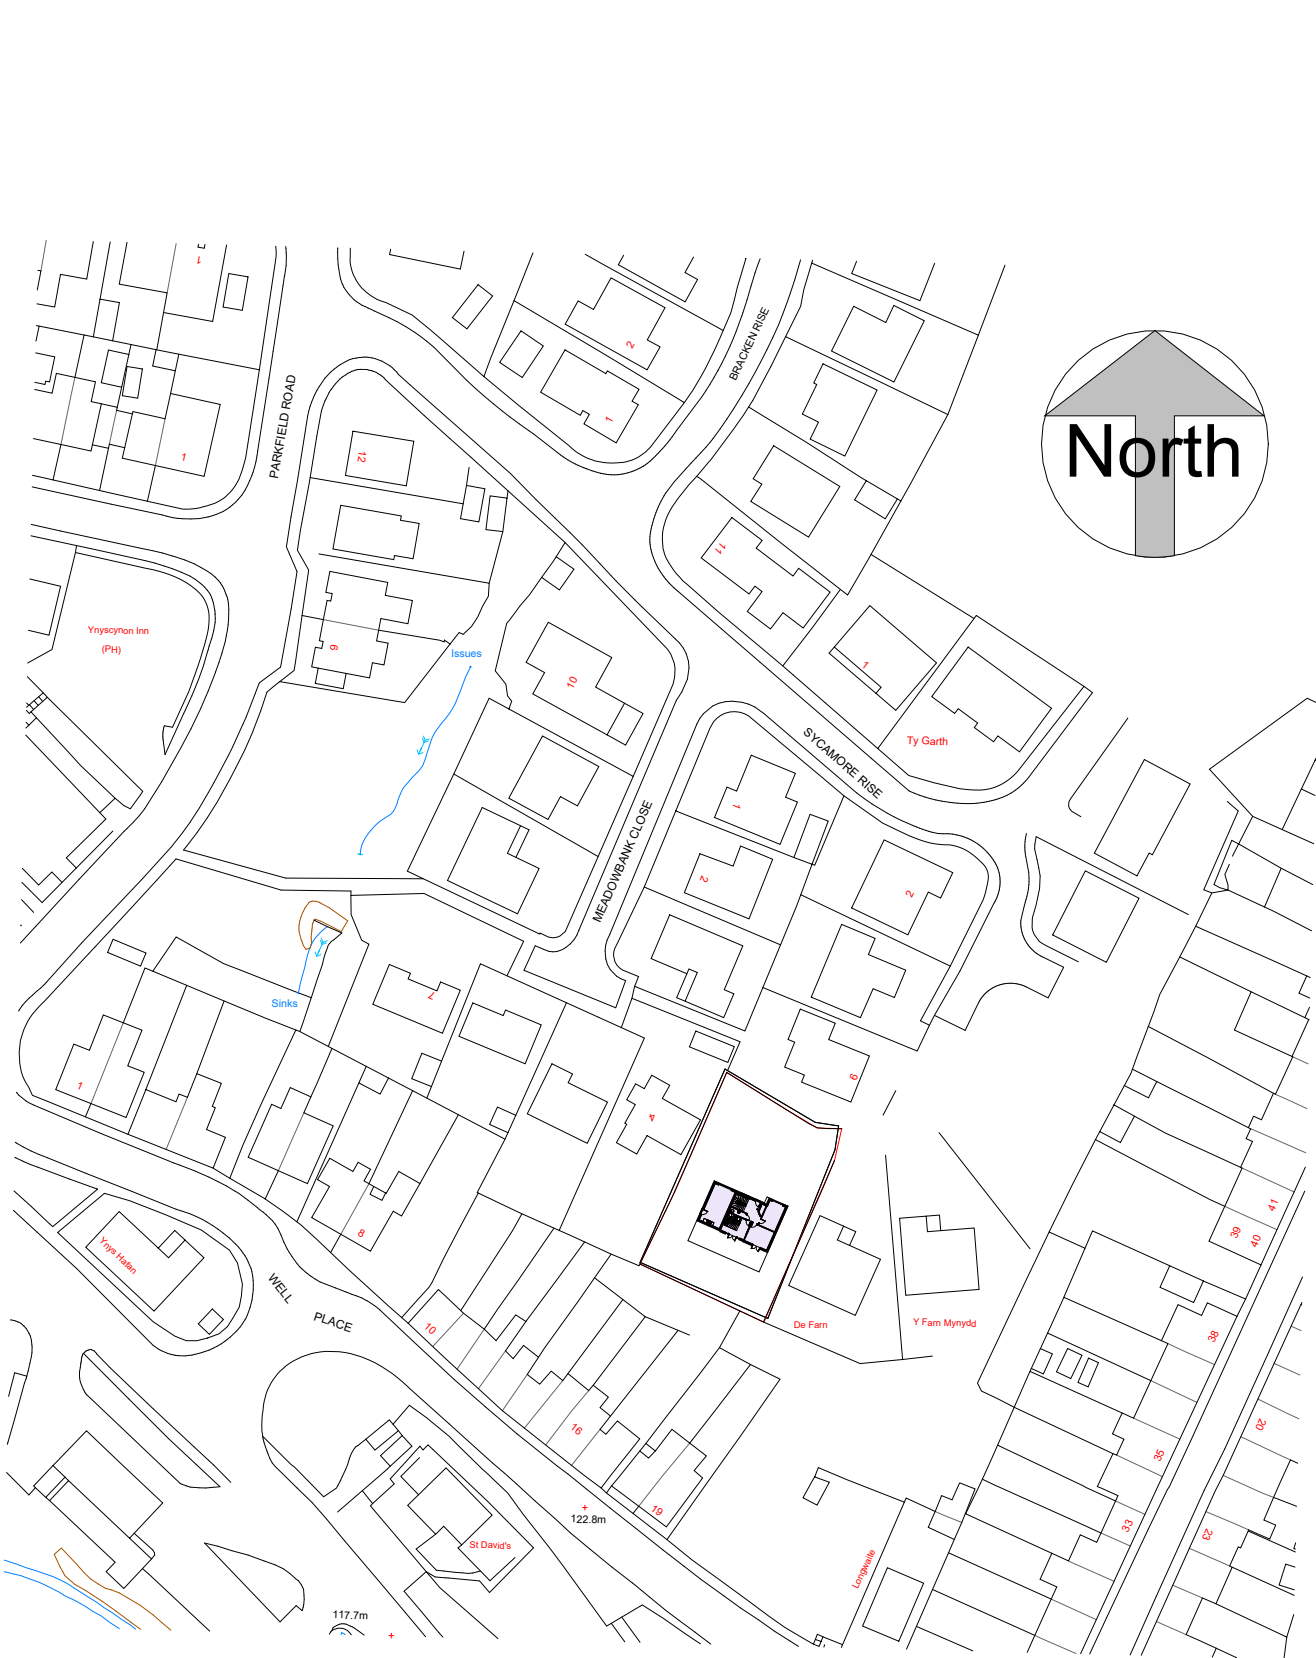


1 Site Location Plan
1 : 1250

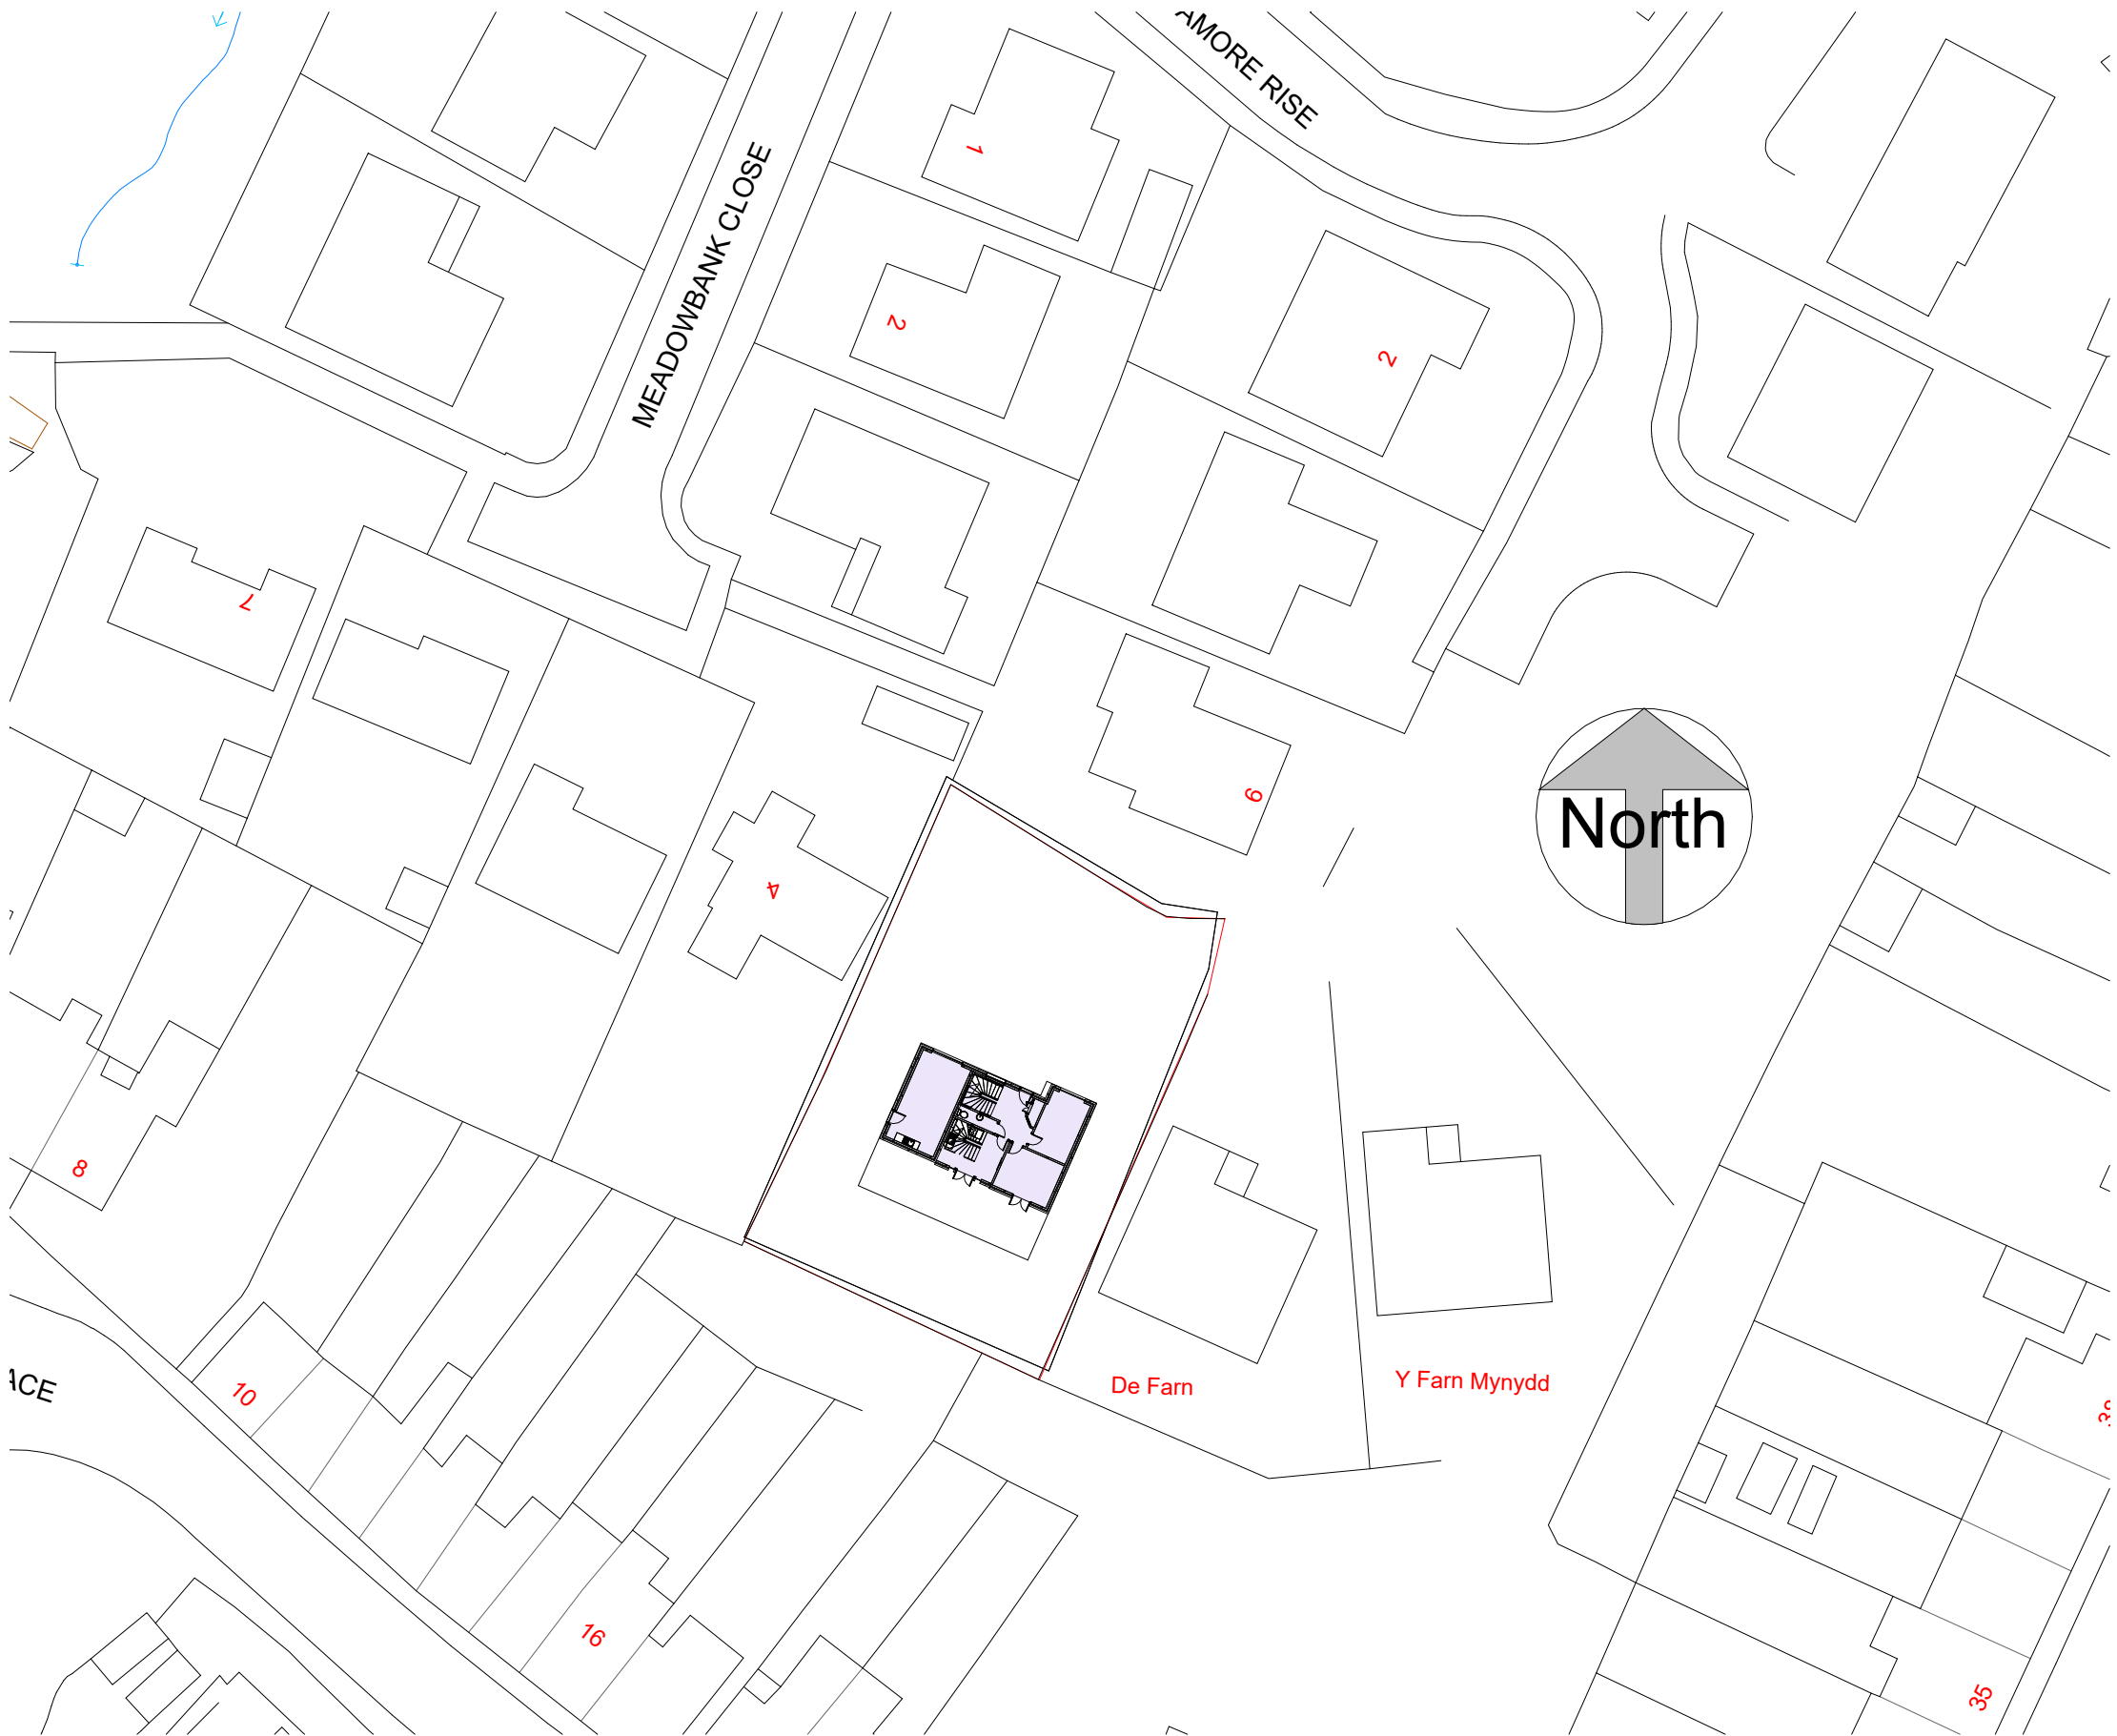


2 Existing Site Plan
1 : 500

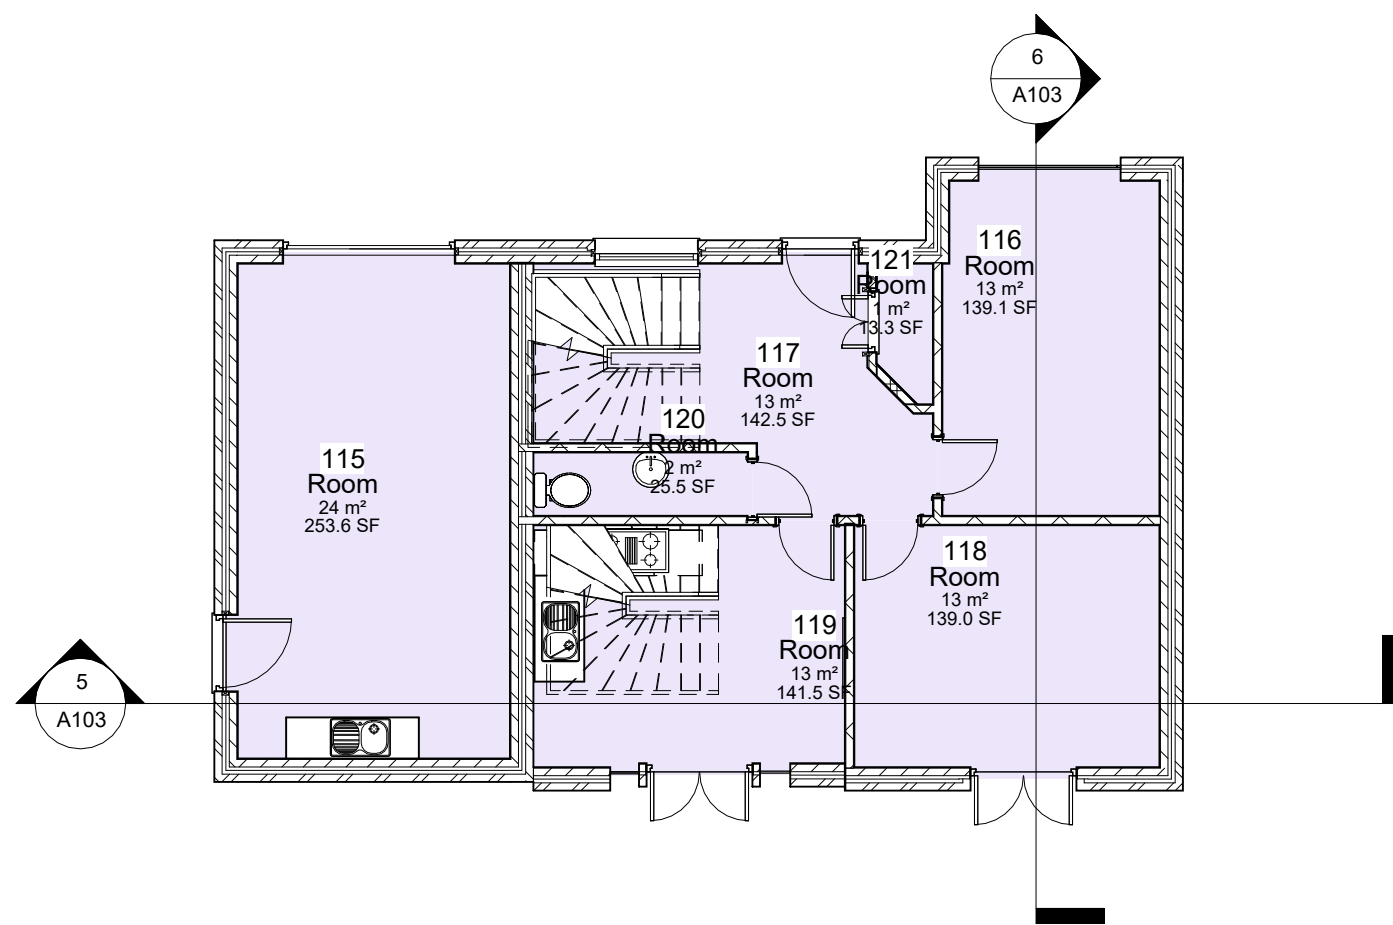


1 0 - Ground Floor
1 : 100

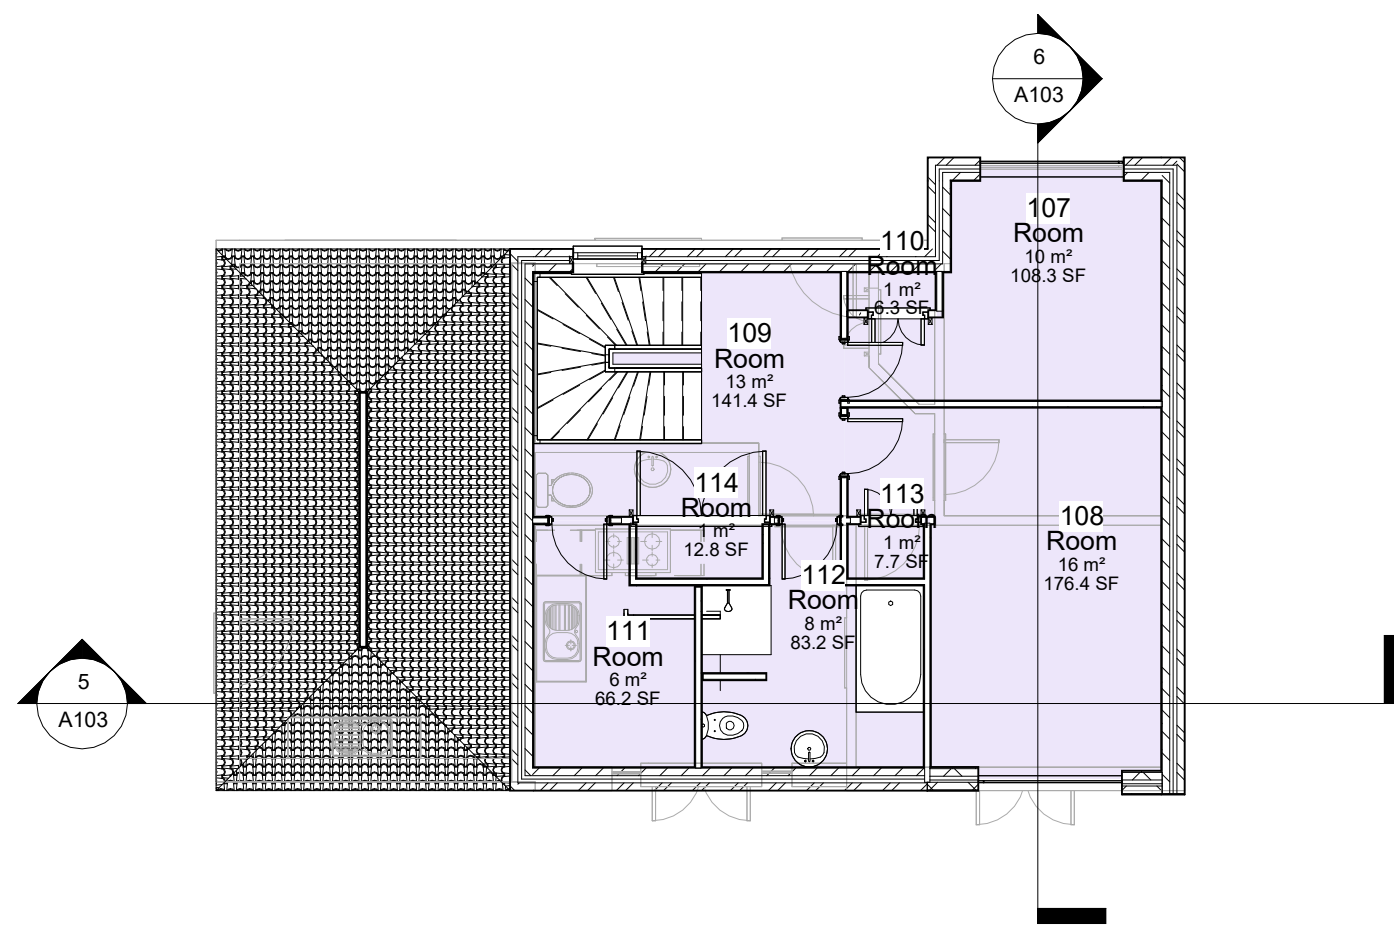


2 1 - First Floor
1 : 100

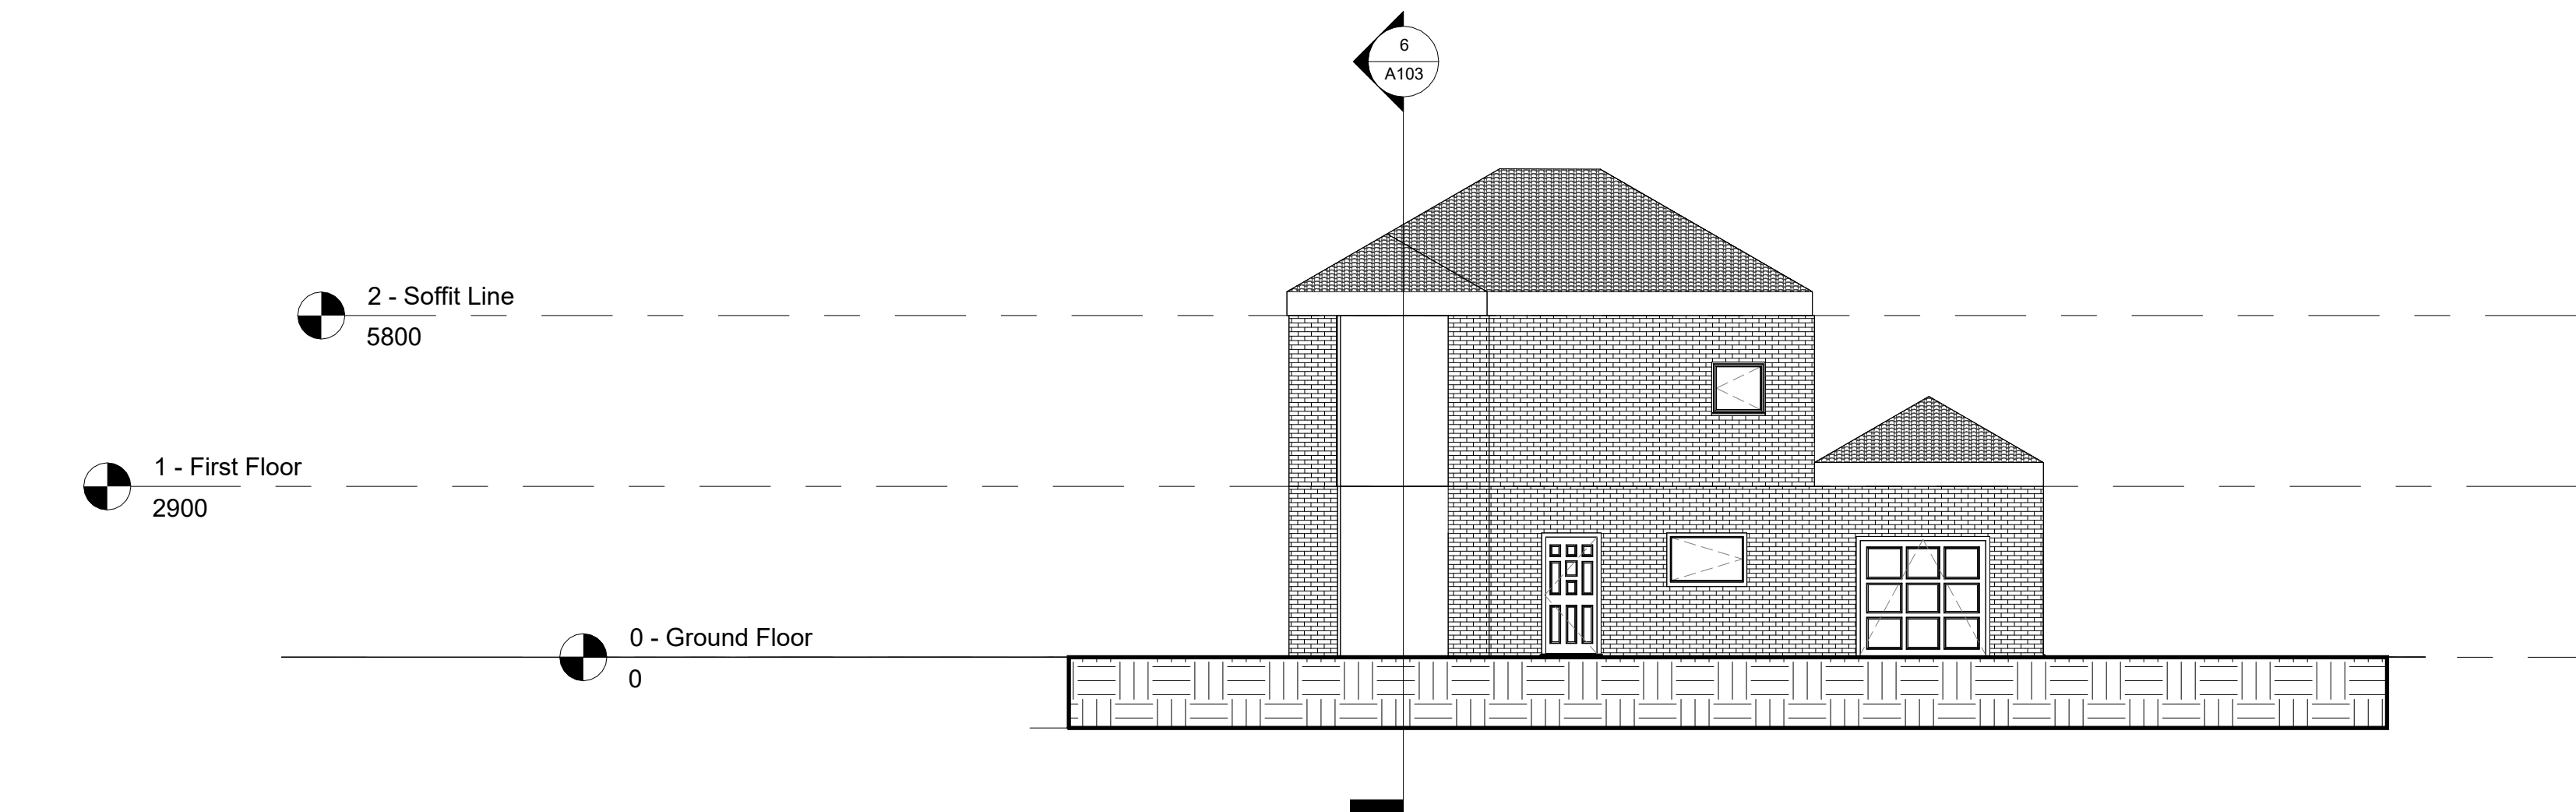

3 North
1 : 100

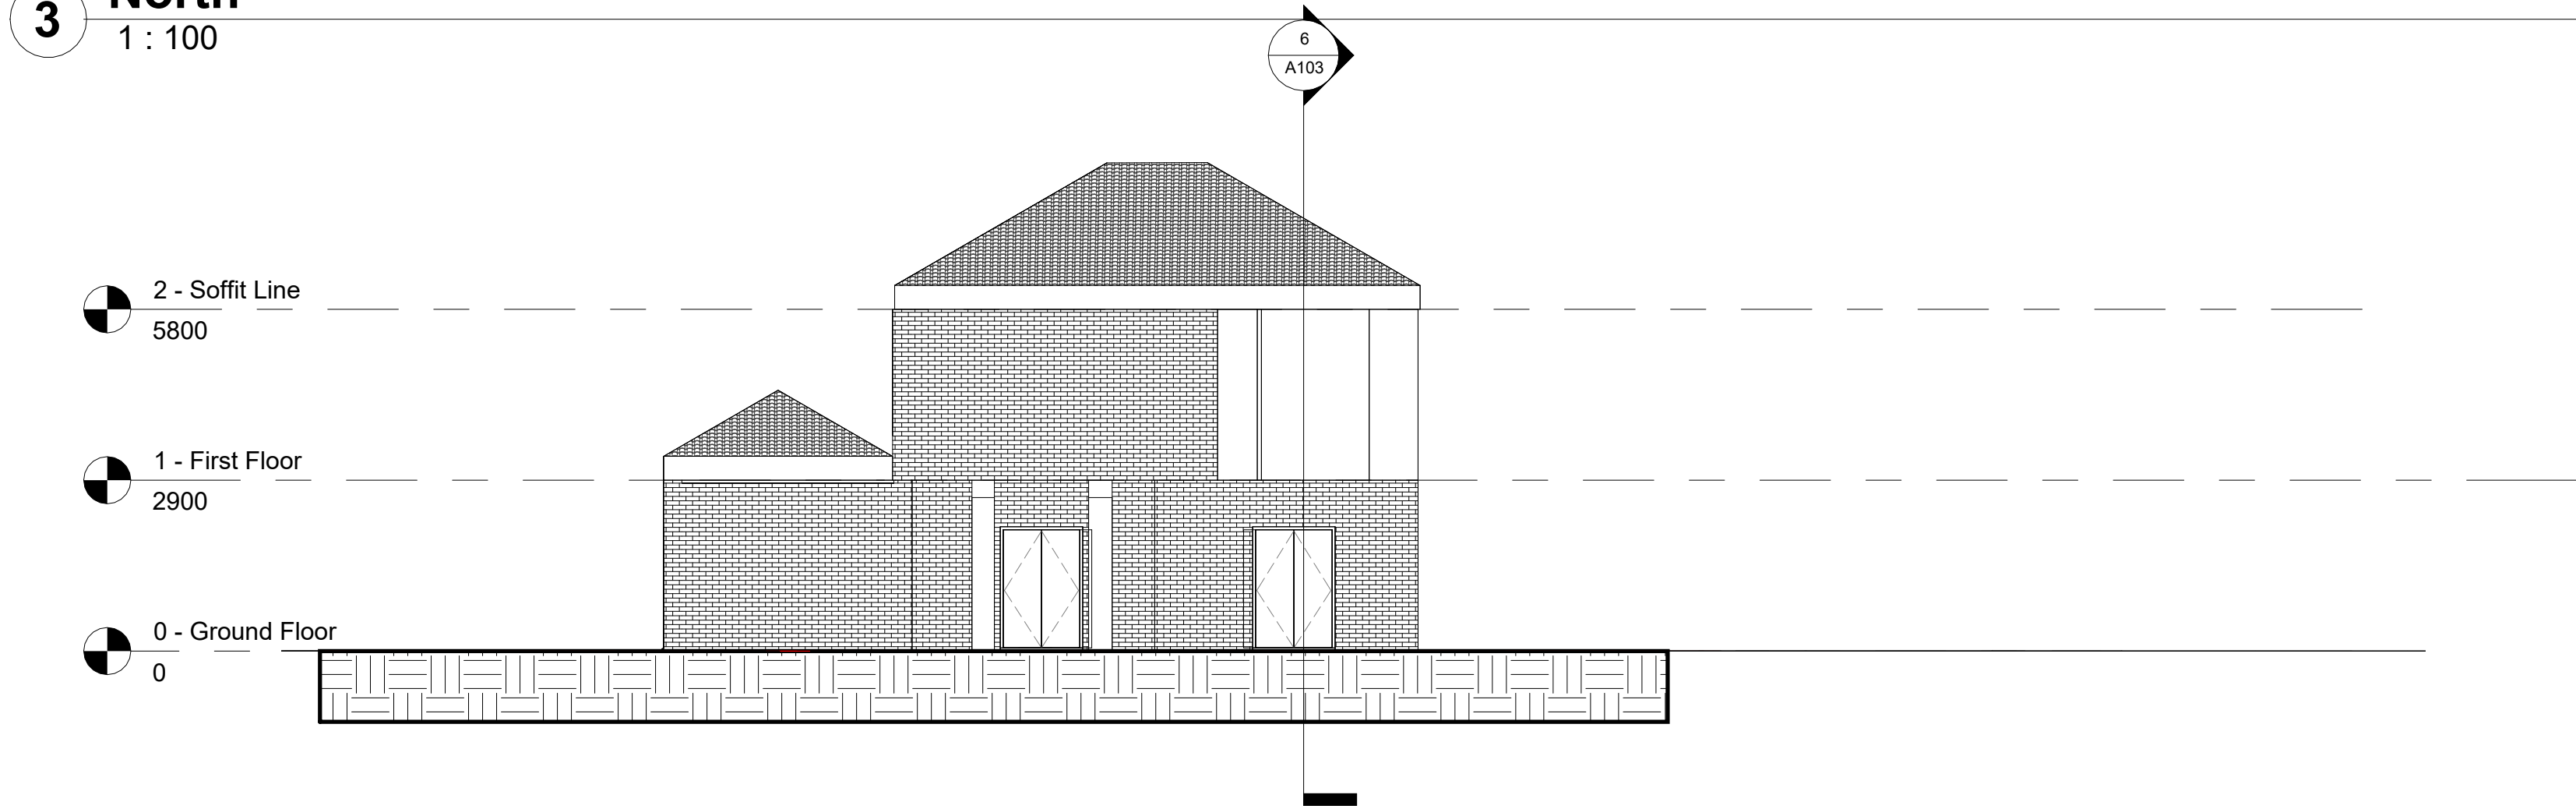


4 South
1 : 100

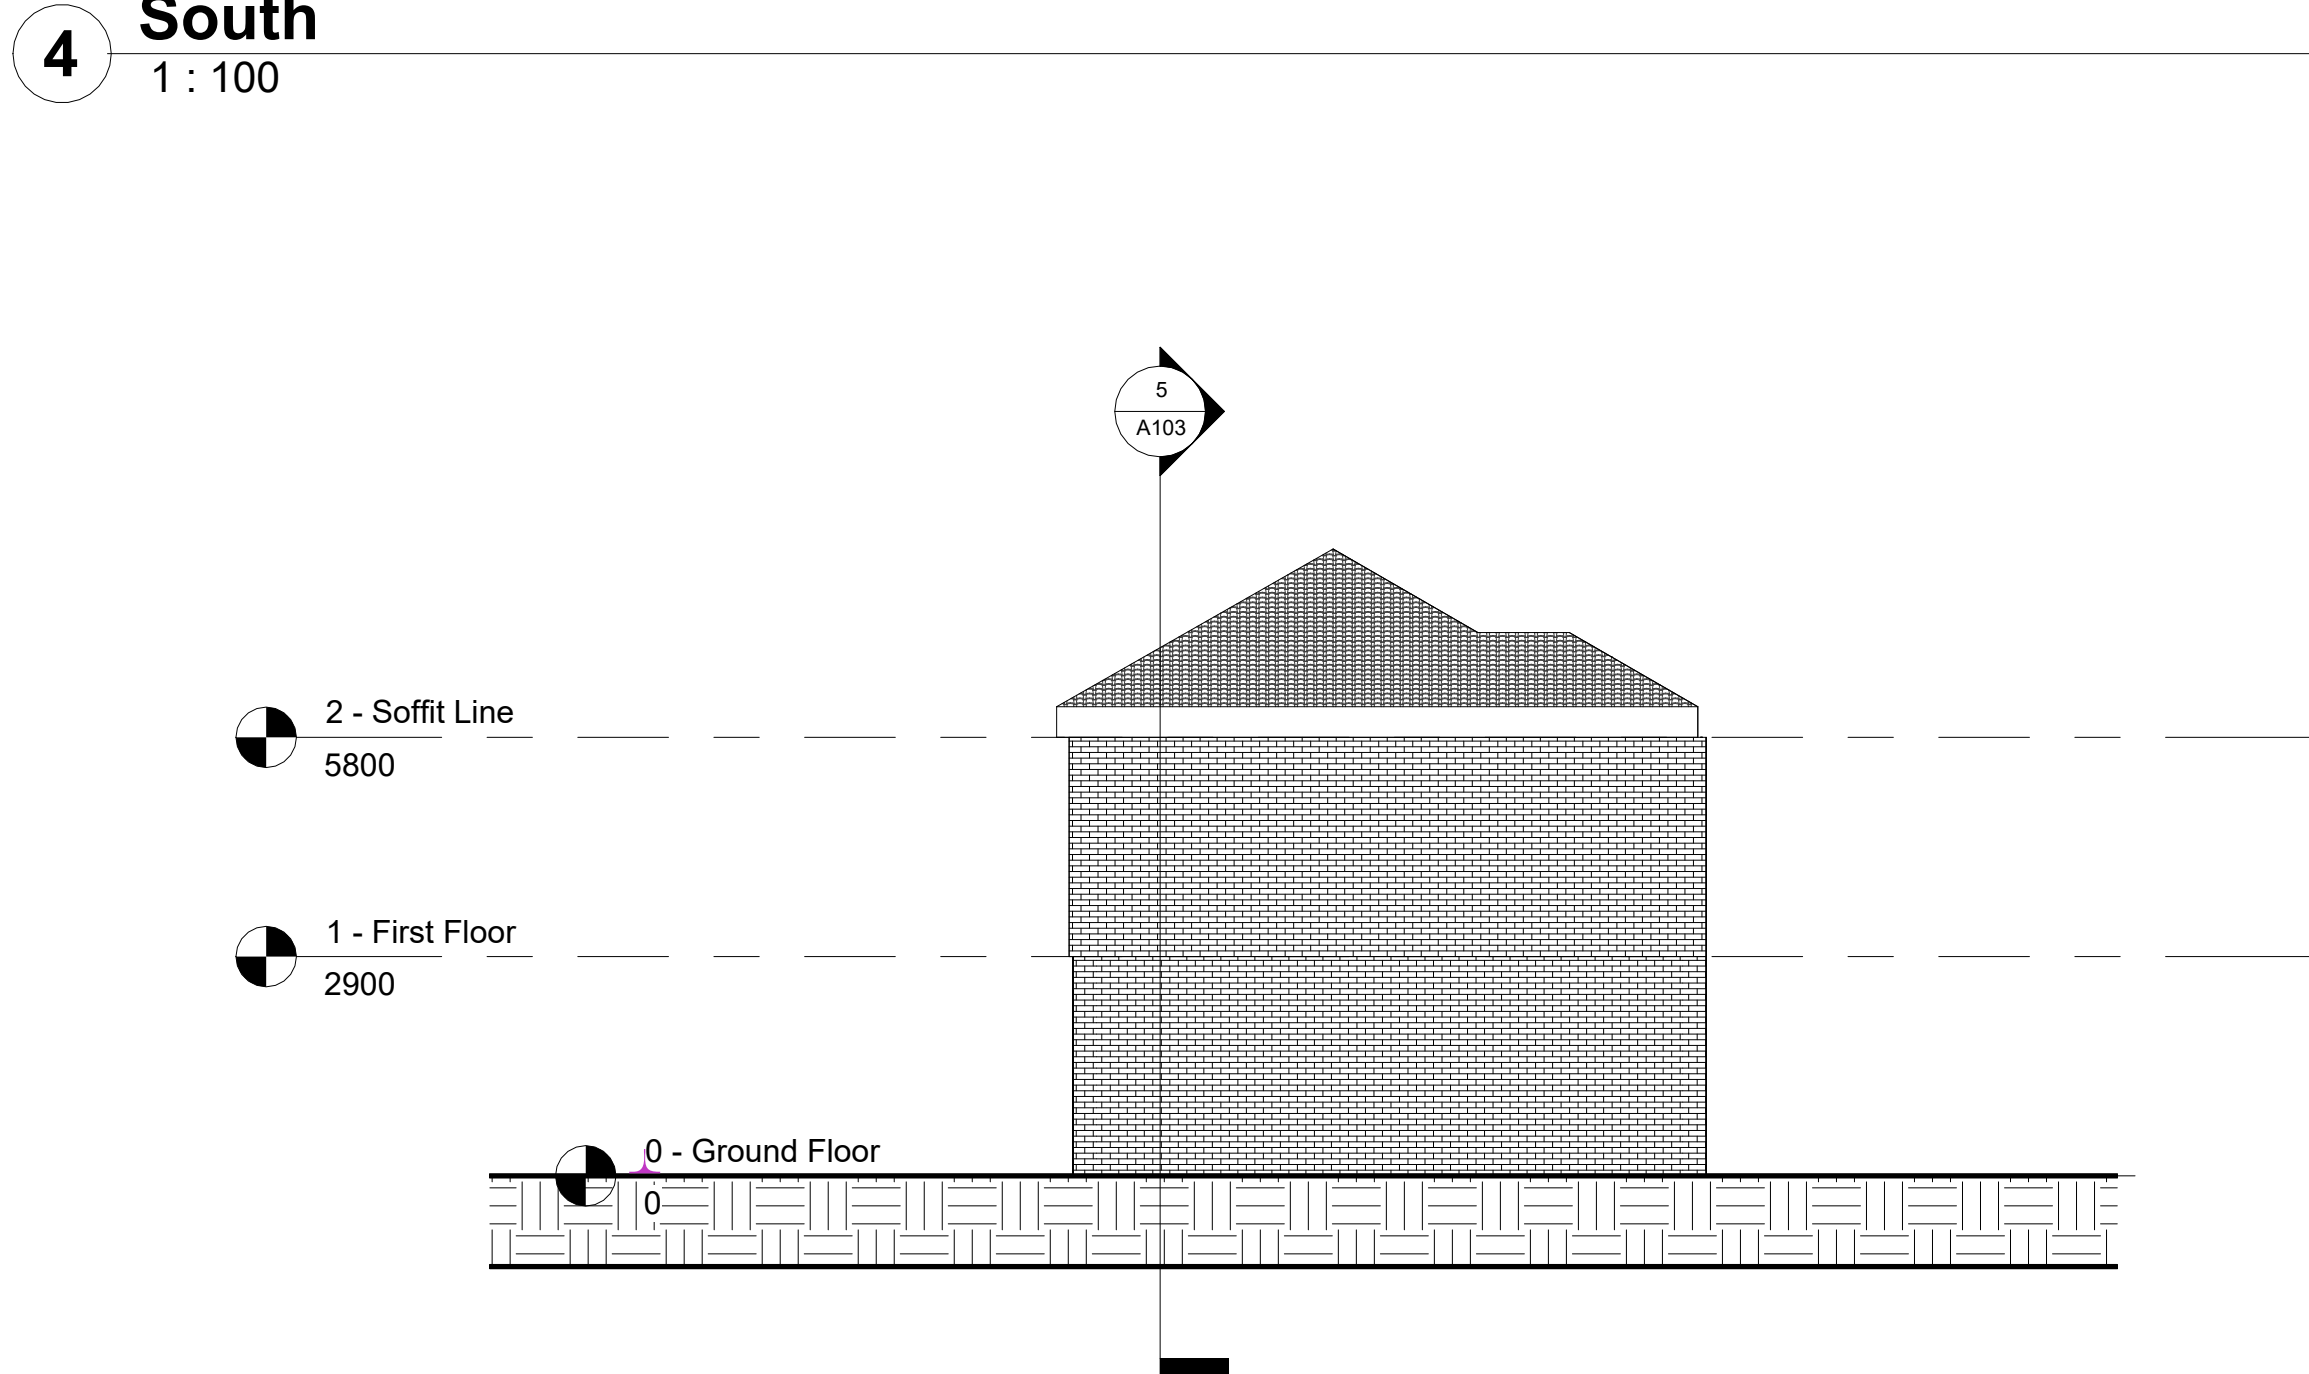


1 East
1 : 100


2 West
1 : 100

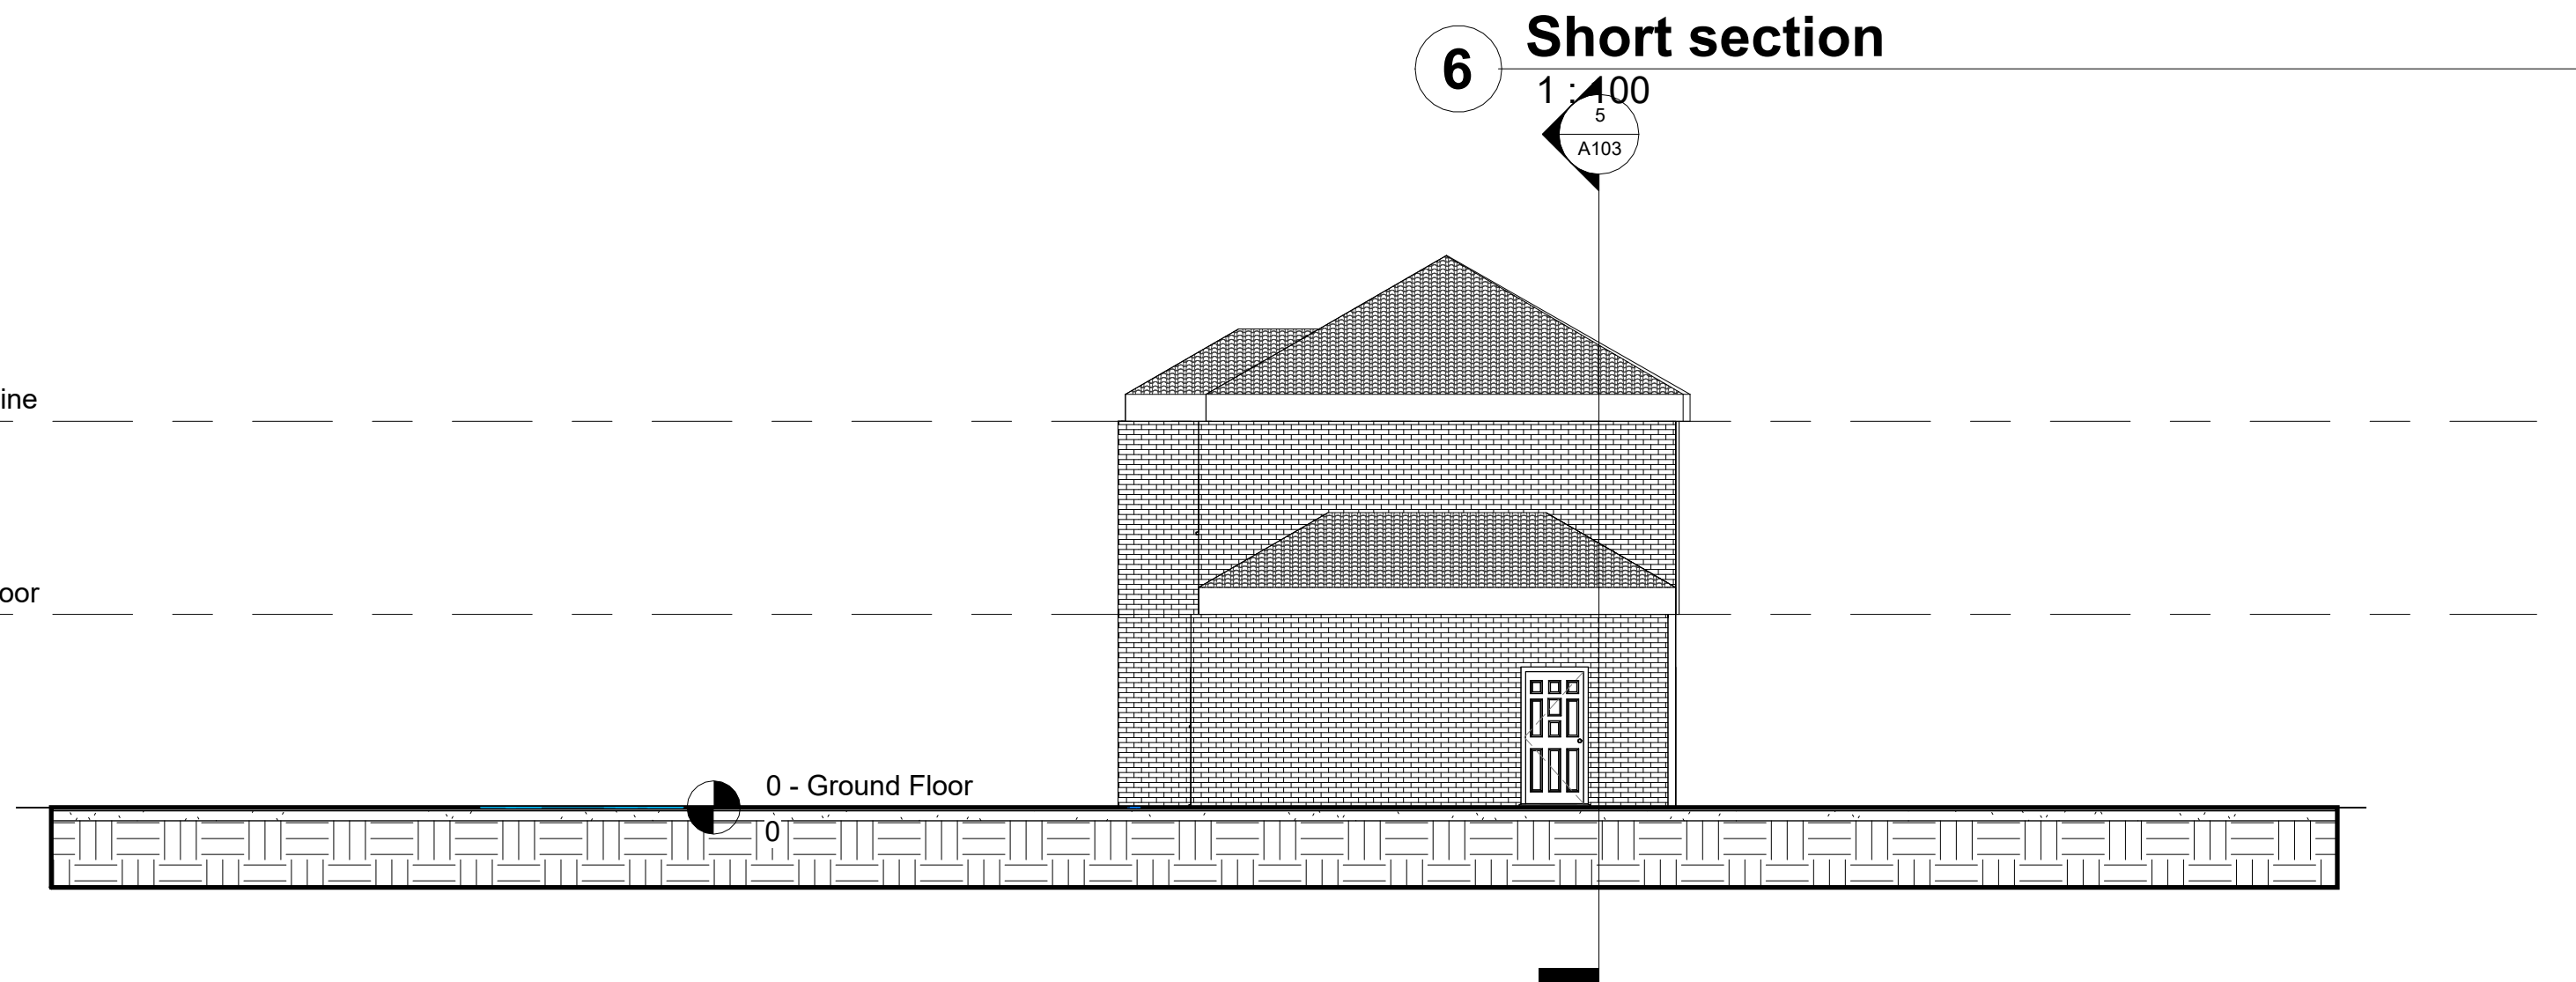

6 Short section
1 : 100

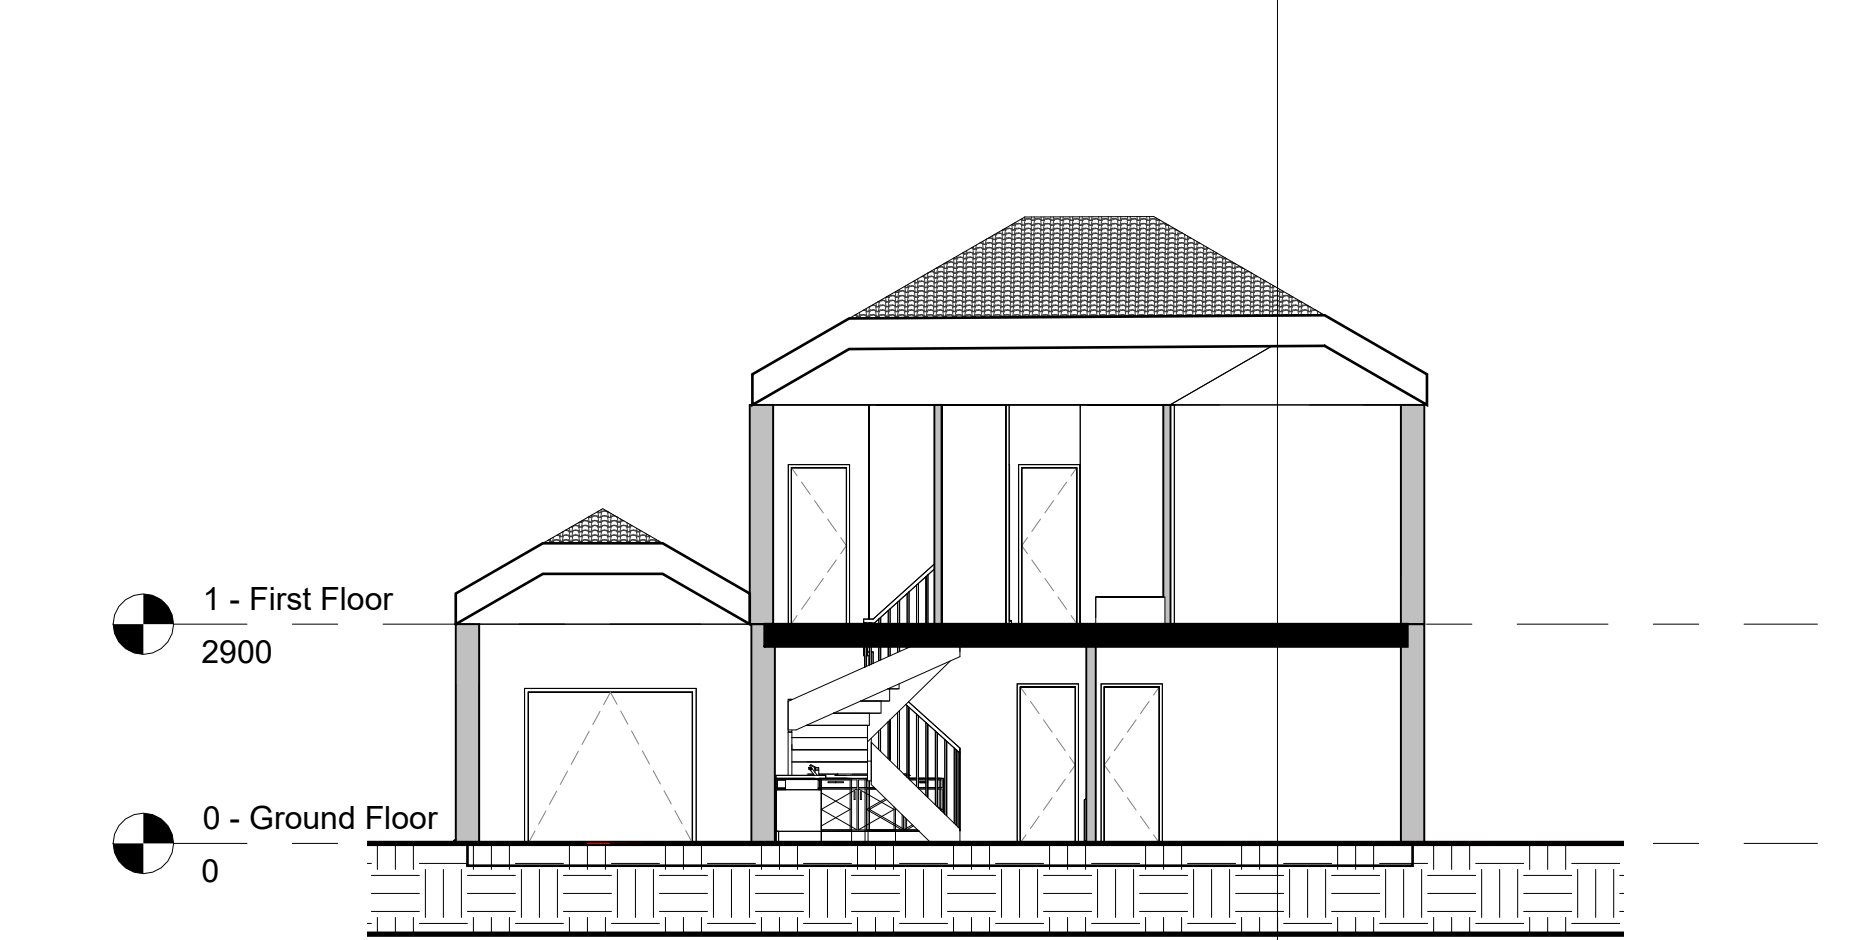

5 Long Section
1 : 100

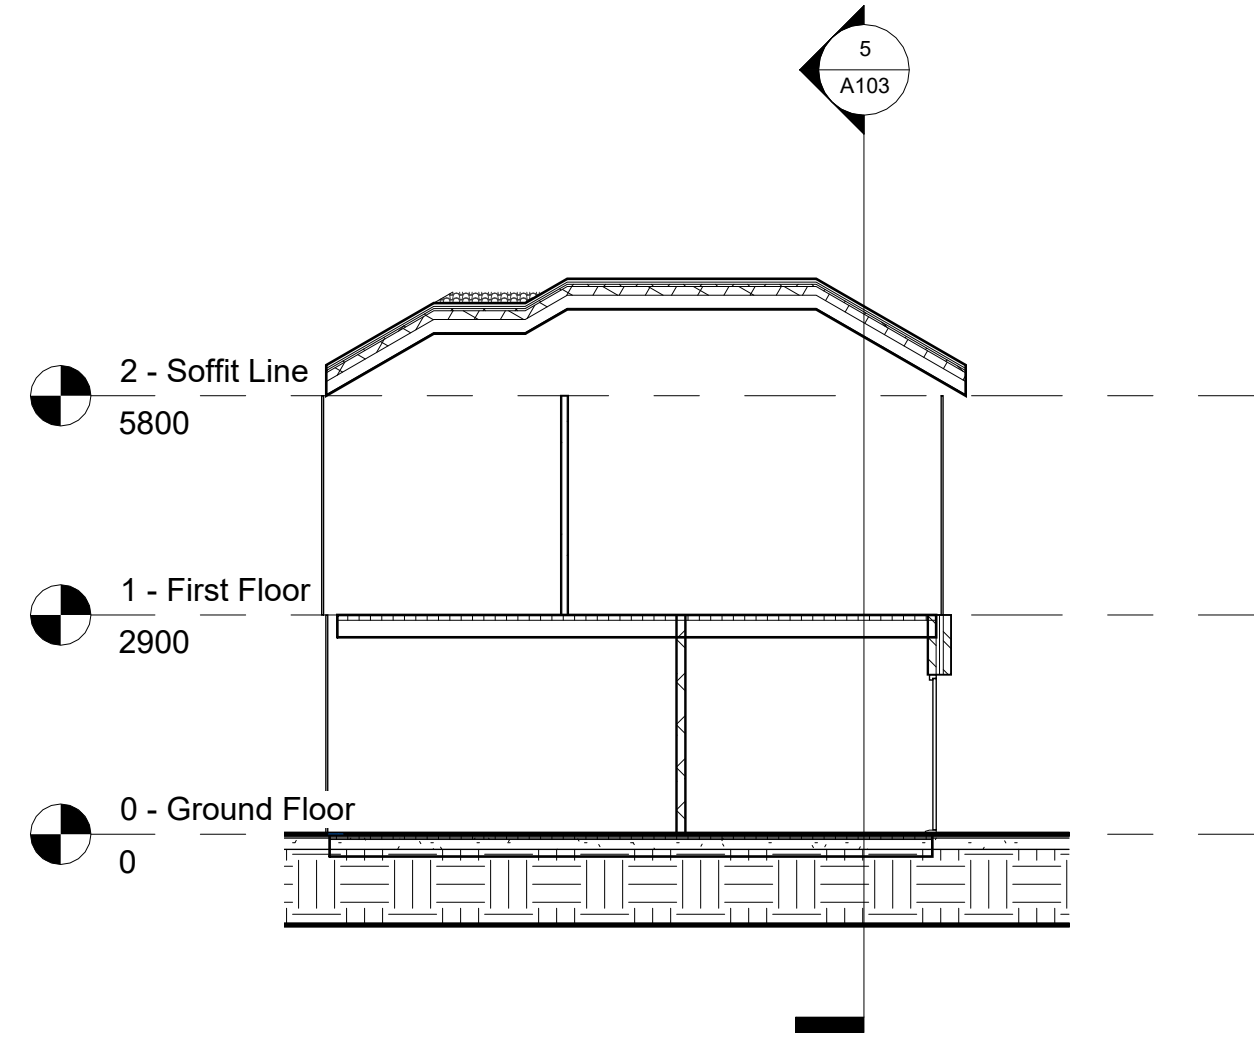

Project Name: Digital Technology BIM

UPRN Code: 4018

Originator Code: UWSTD

Role Code: A


Drawn By: IT

Checked By: GT


Date: 1/5/26

Project Status: S2


ACBA 4018

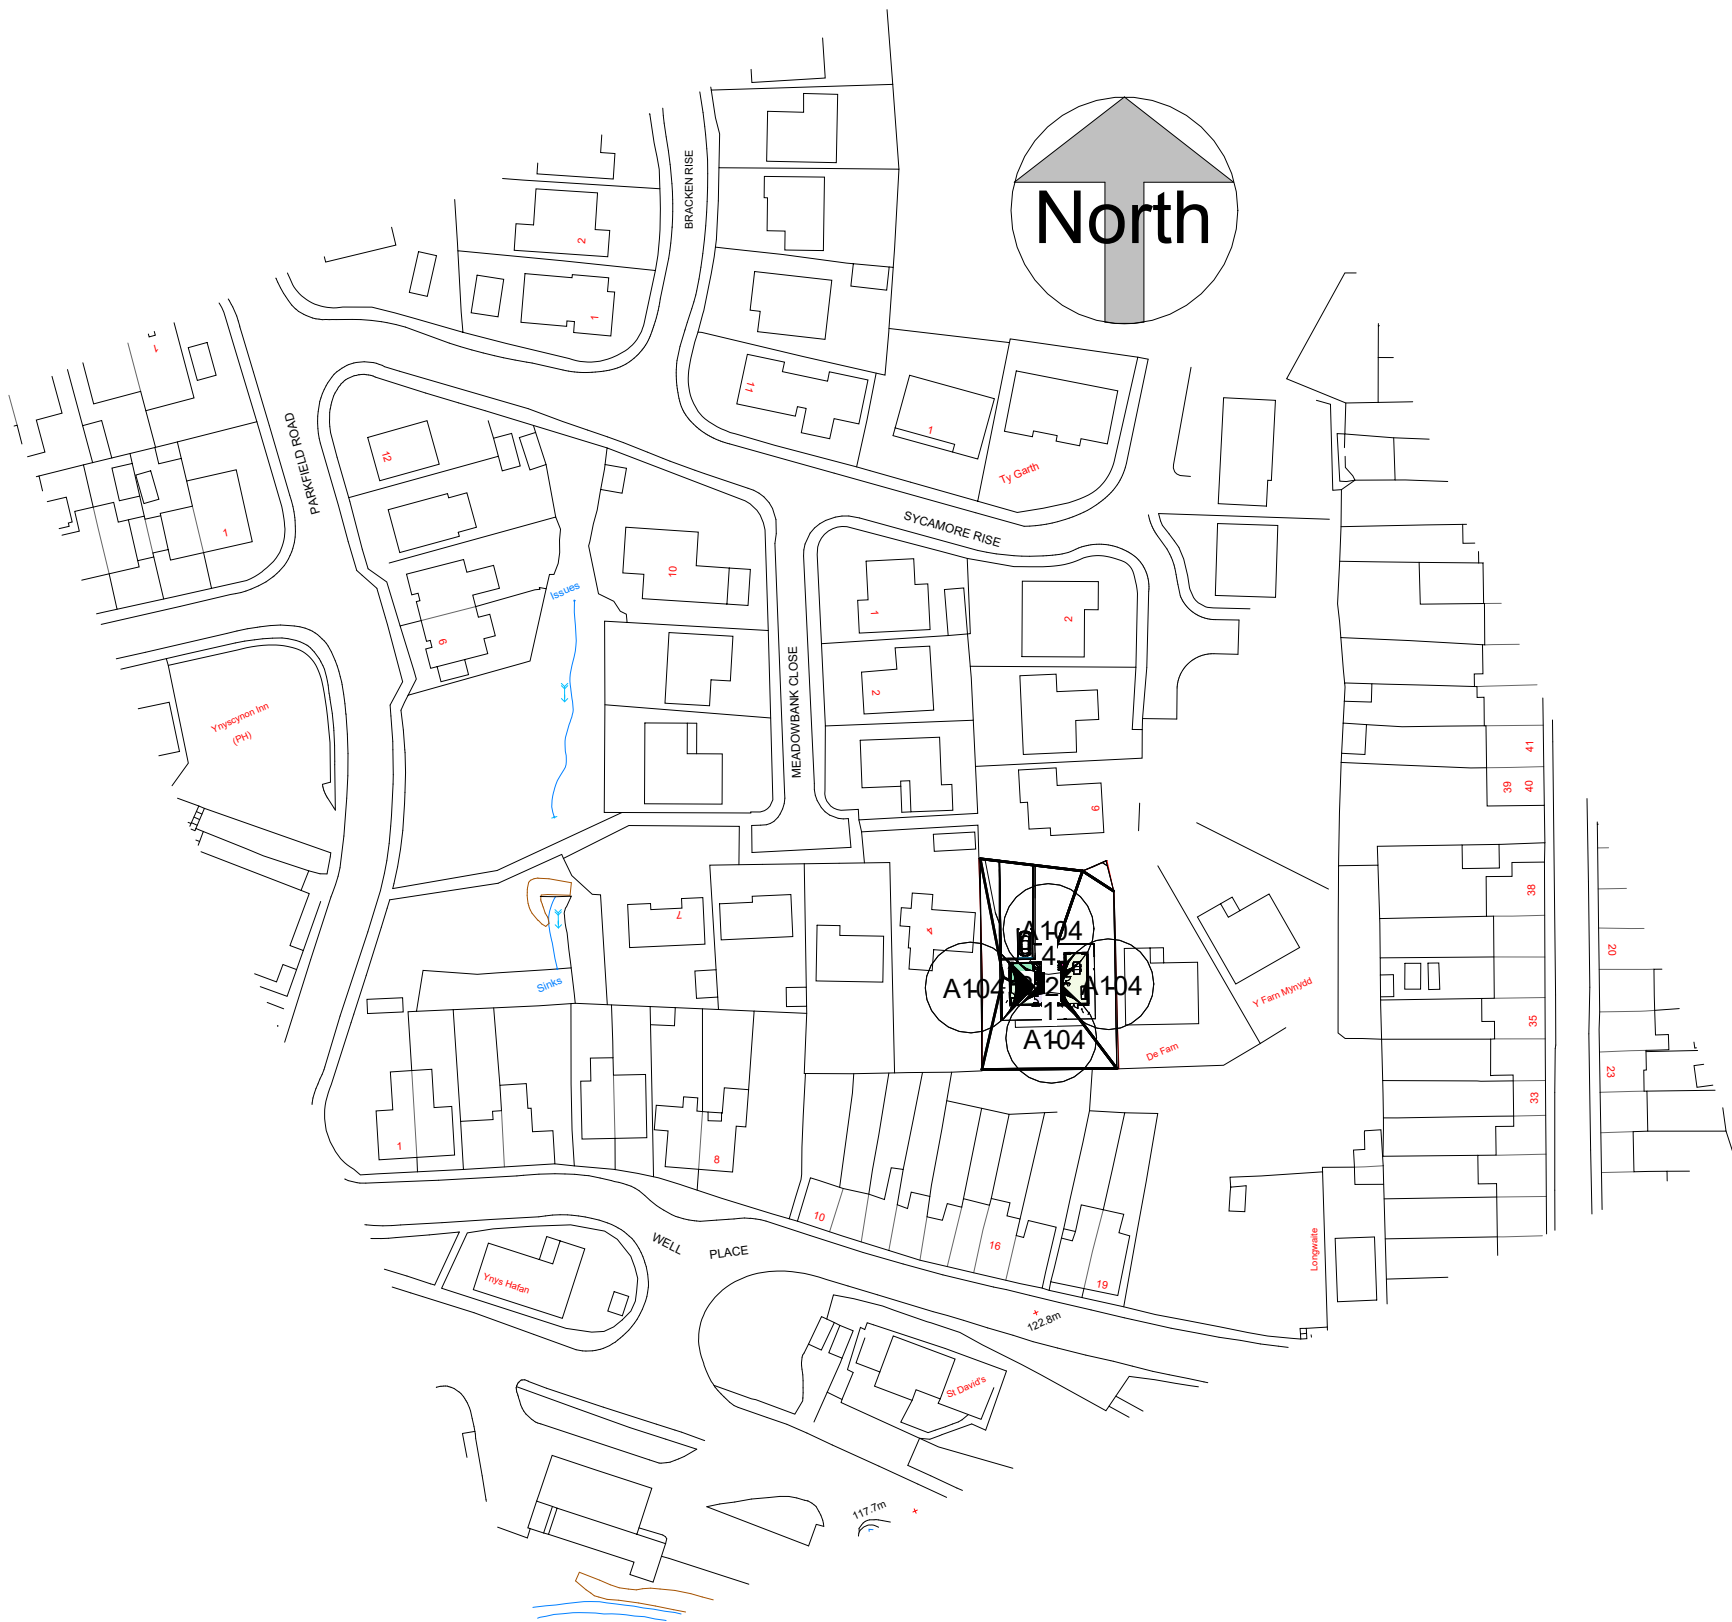

1 1.0-Proposed Site location
1 : 1250

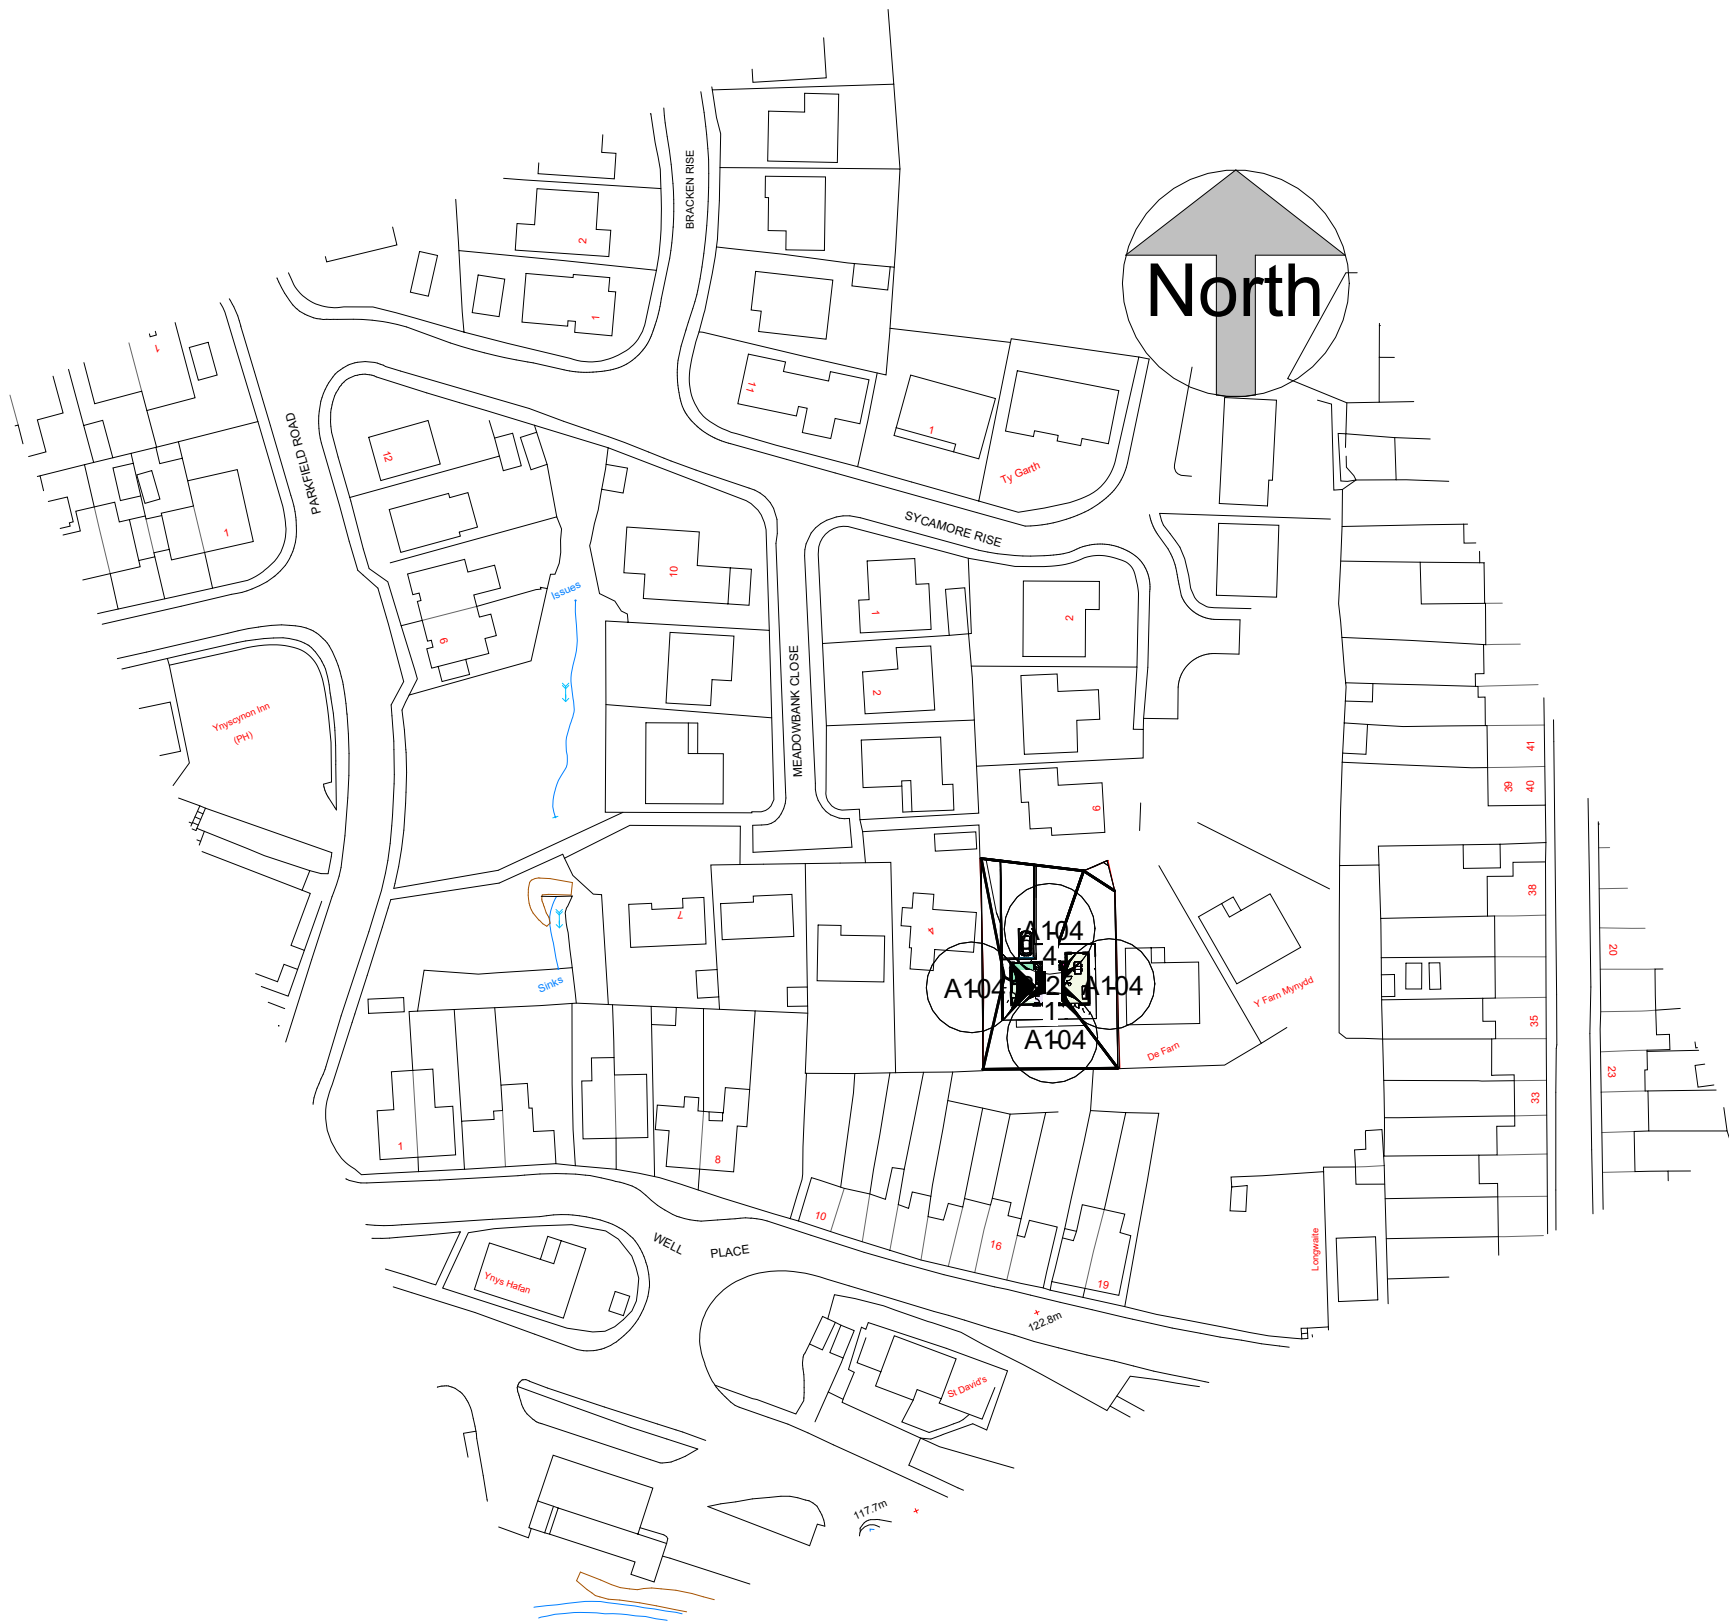


2 1.1-Proposed Site plan
1 : 1250

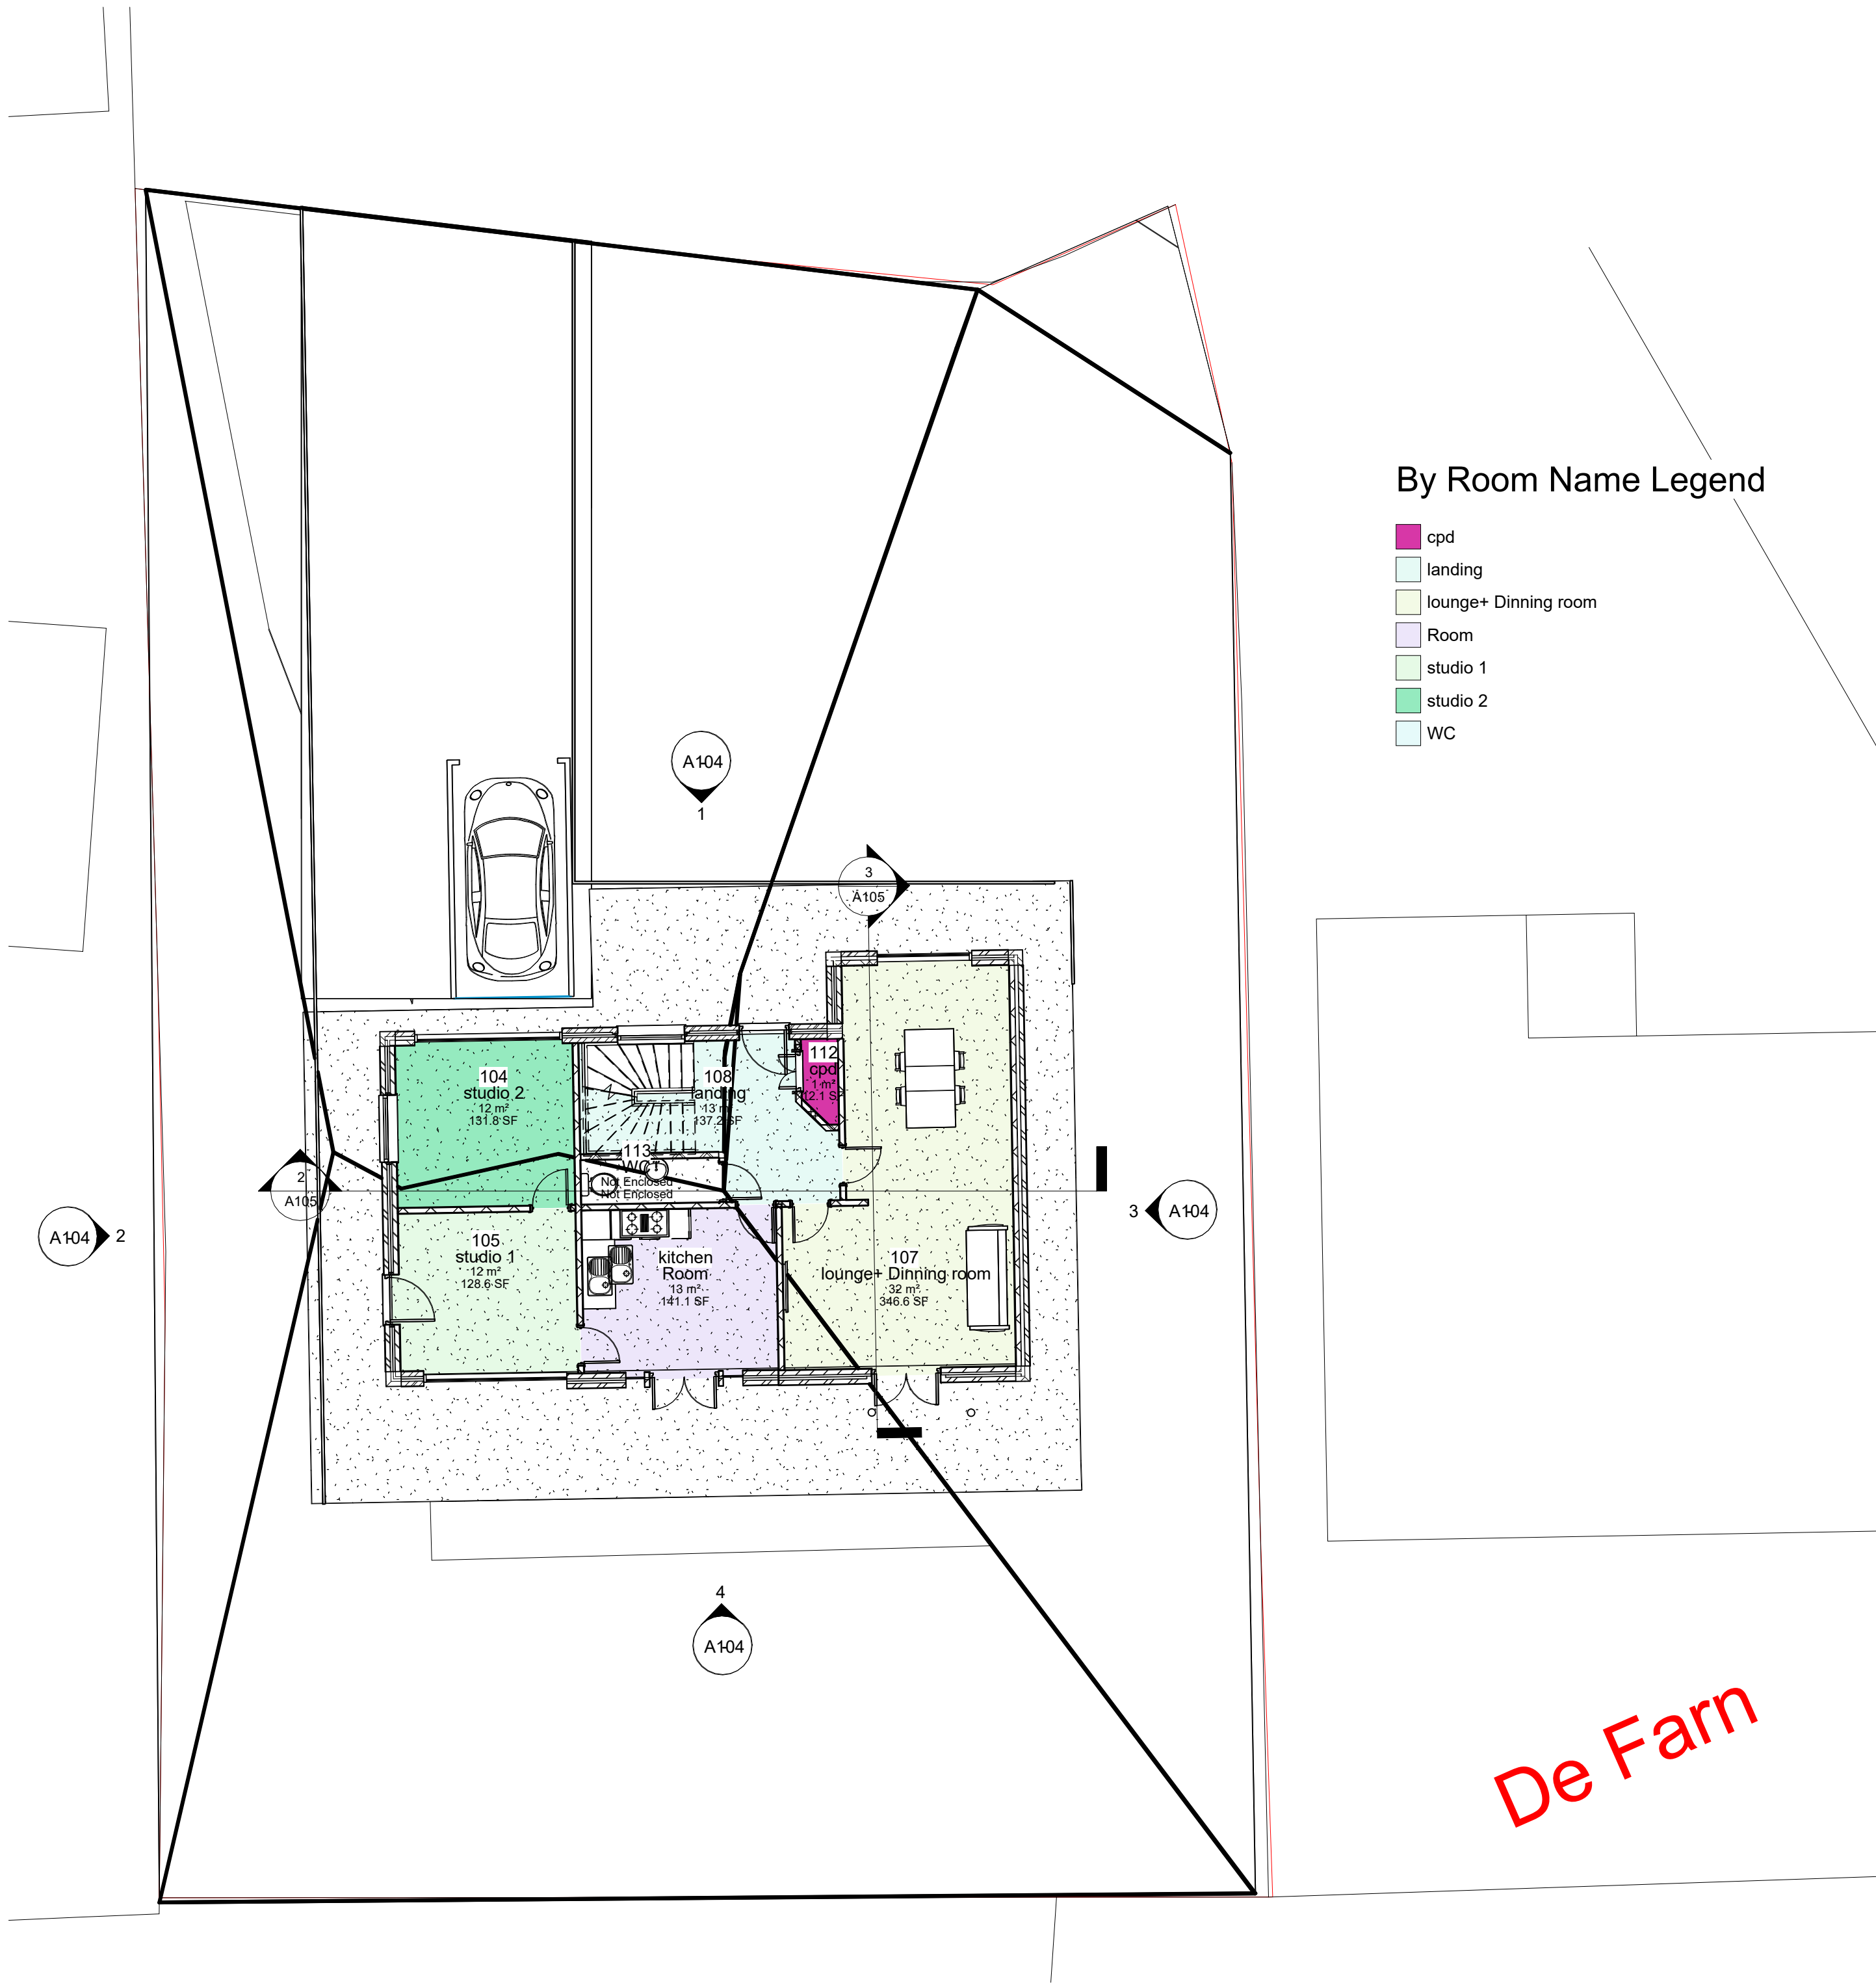

By Room Name Legend

- cpd
- landing
- lounge+ Dinning room
- Room
- studio 1
- studio 2
- WC

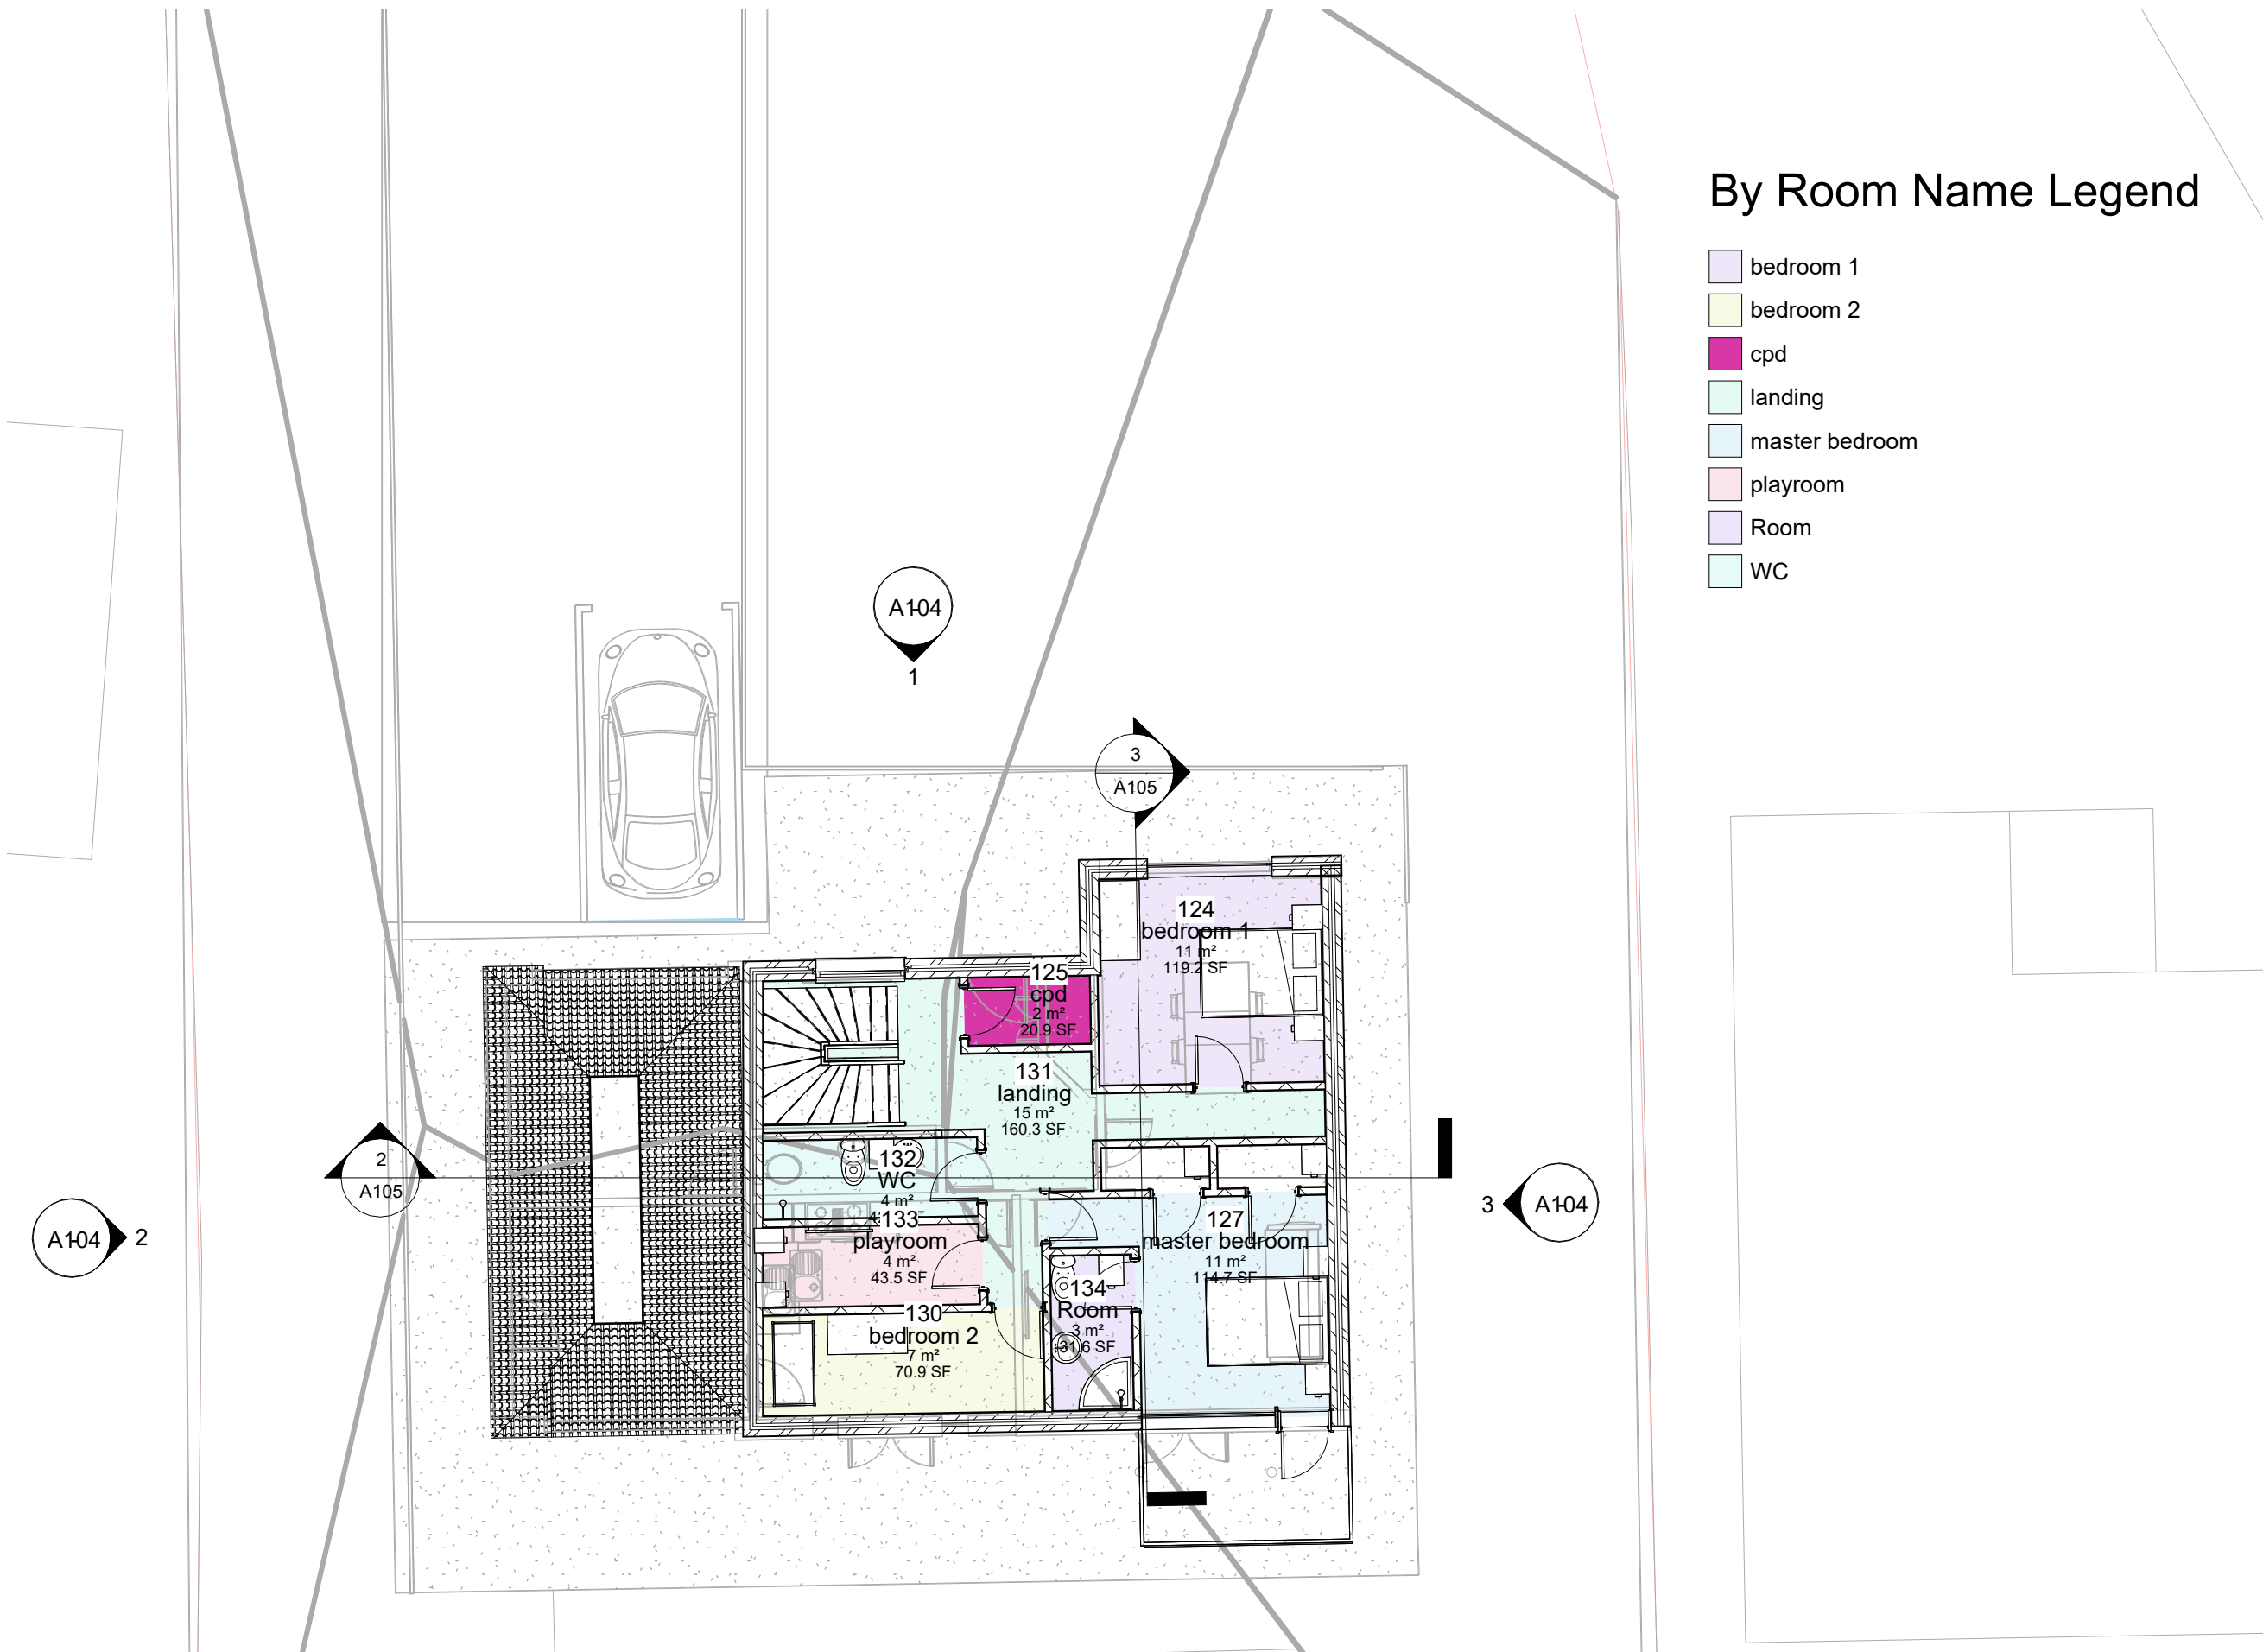



By Room Name Legend

- bedroom 1
- bedroom 2
- cpd
- landing
- master bedroom
- playroom
- Room
- WC


1 1.2Porposed Ground floor plan
1 : 100

2 1.3-Proposed f1 floor plans
1 : 100

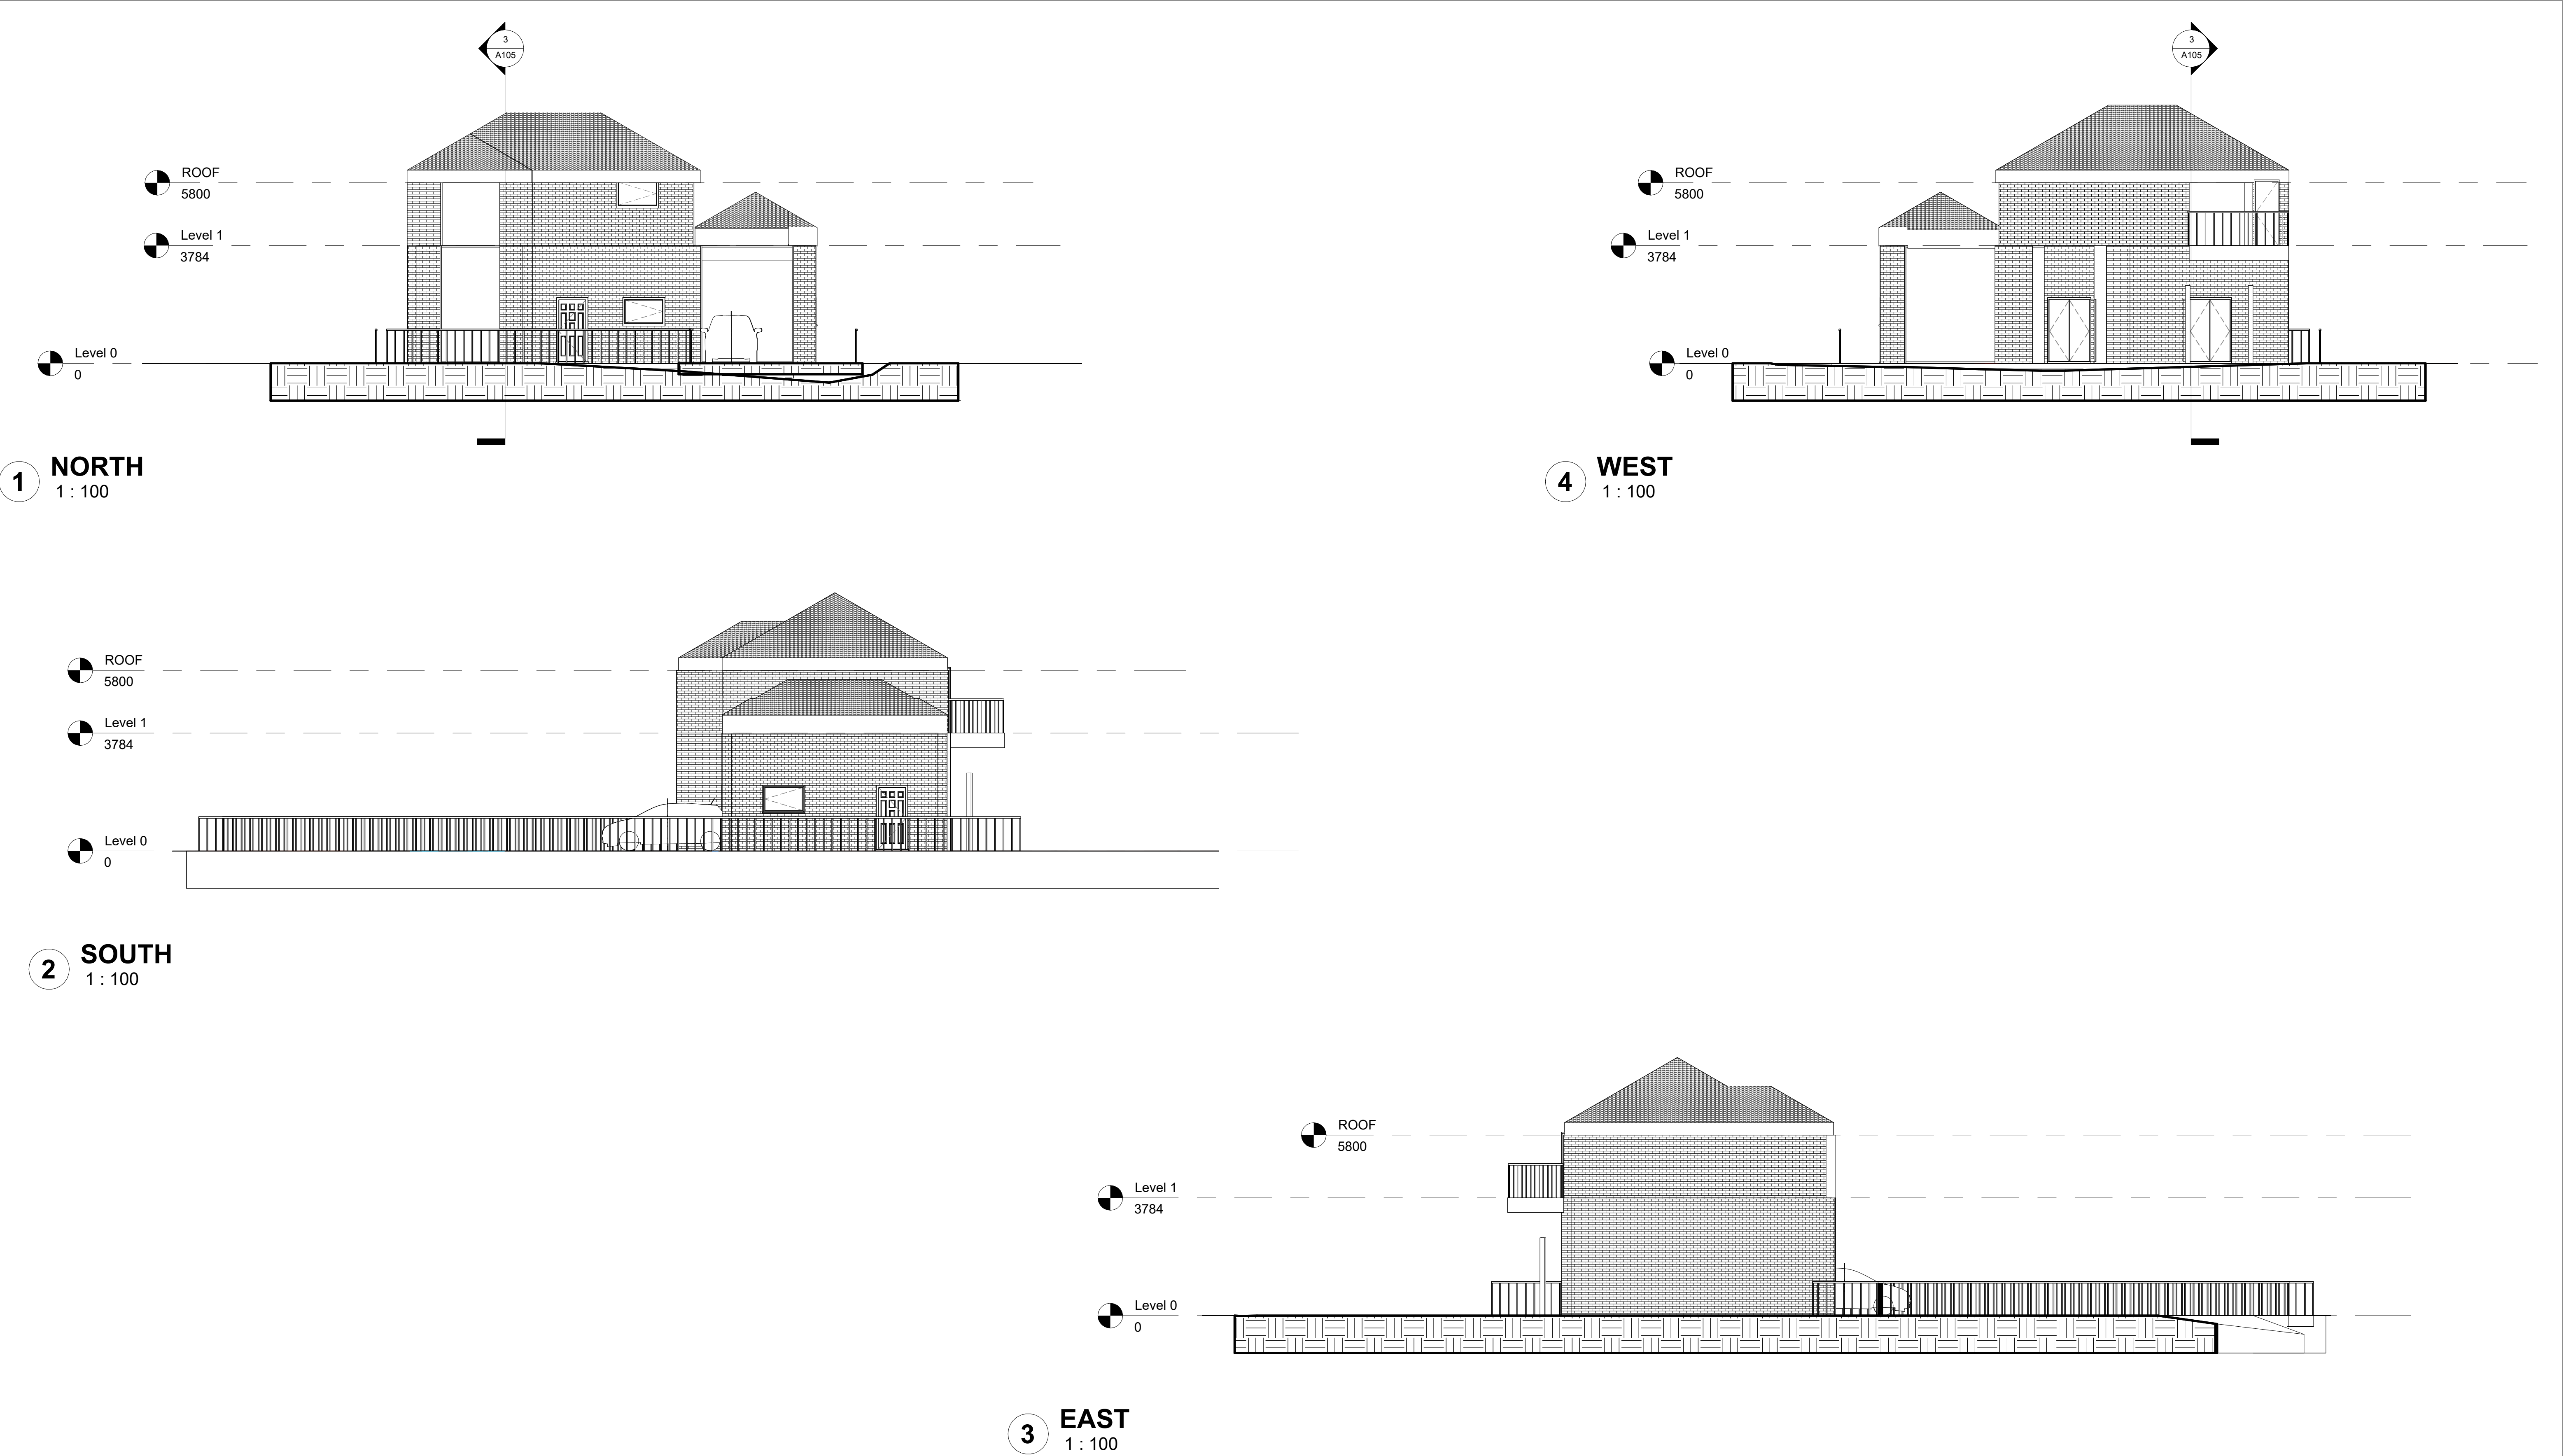


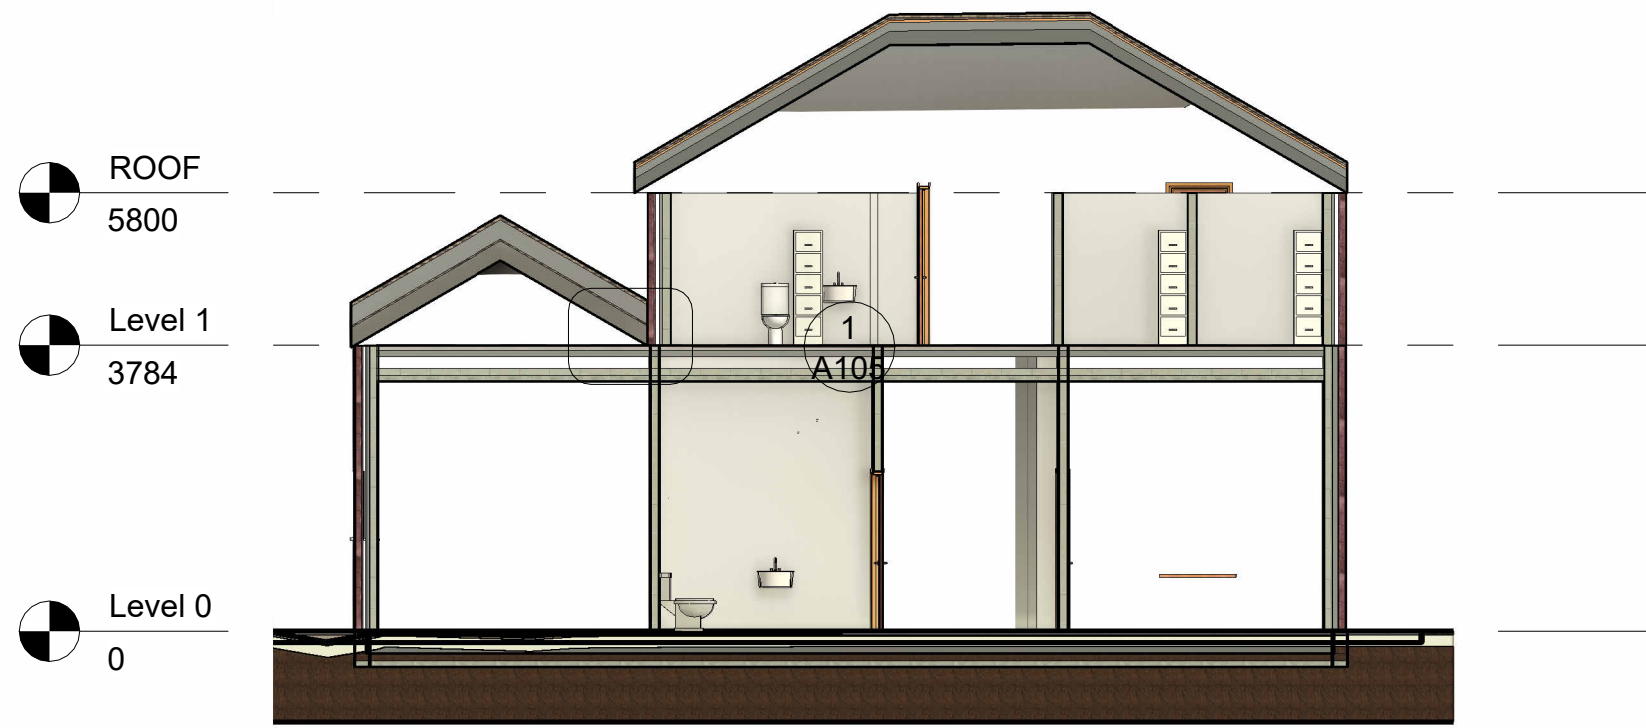


2 LONG SECTION
1 : 100

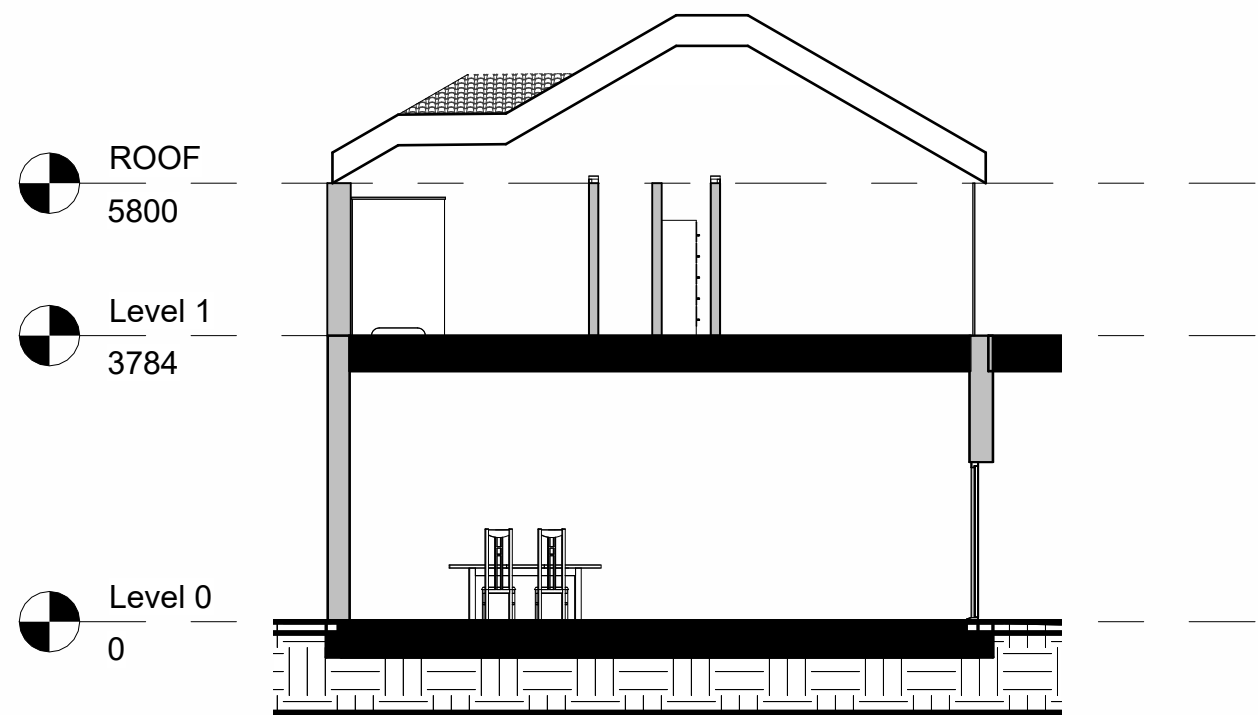

3 SHORT SECTION
1 : 100

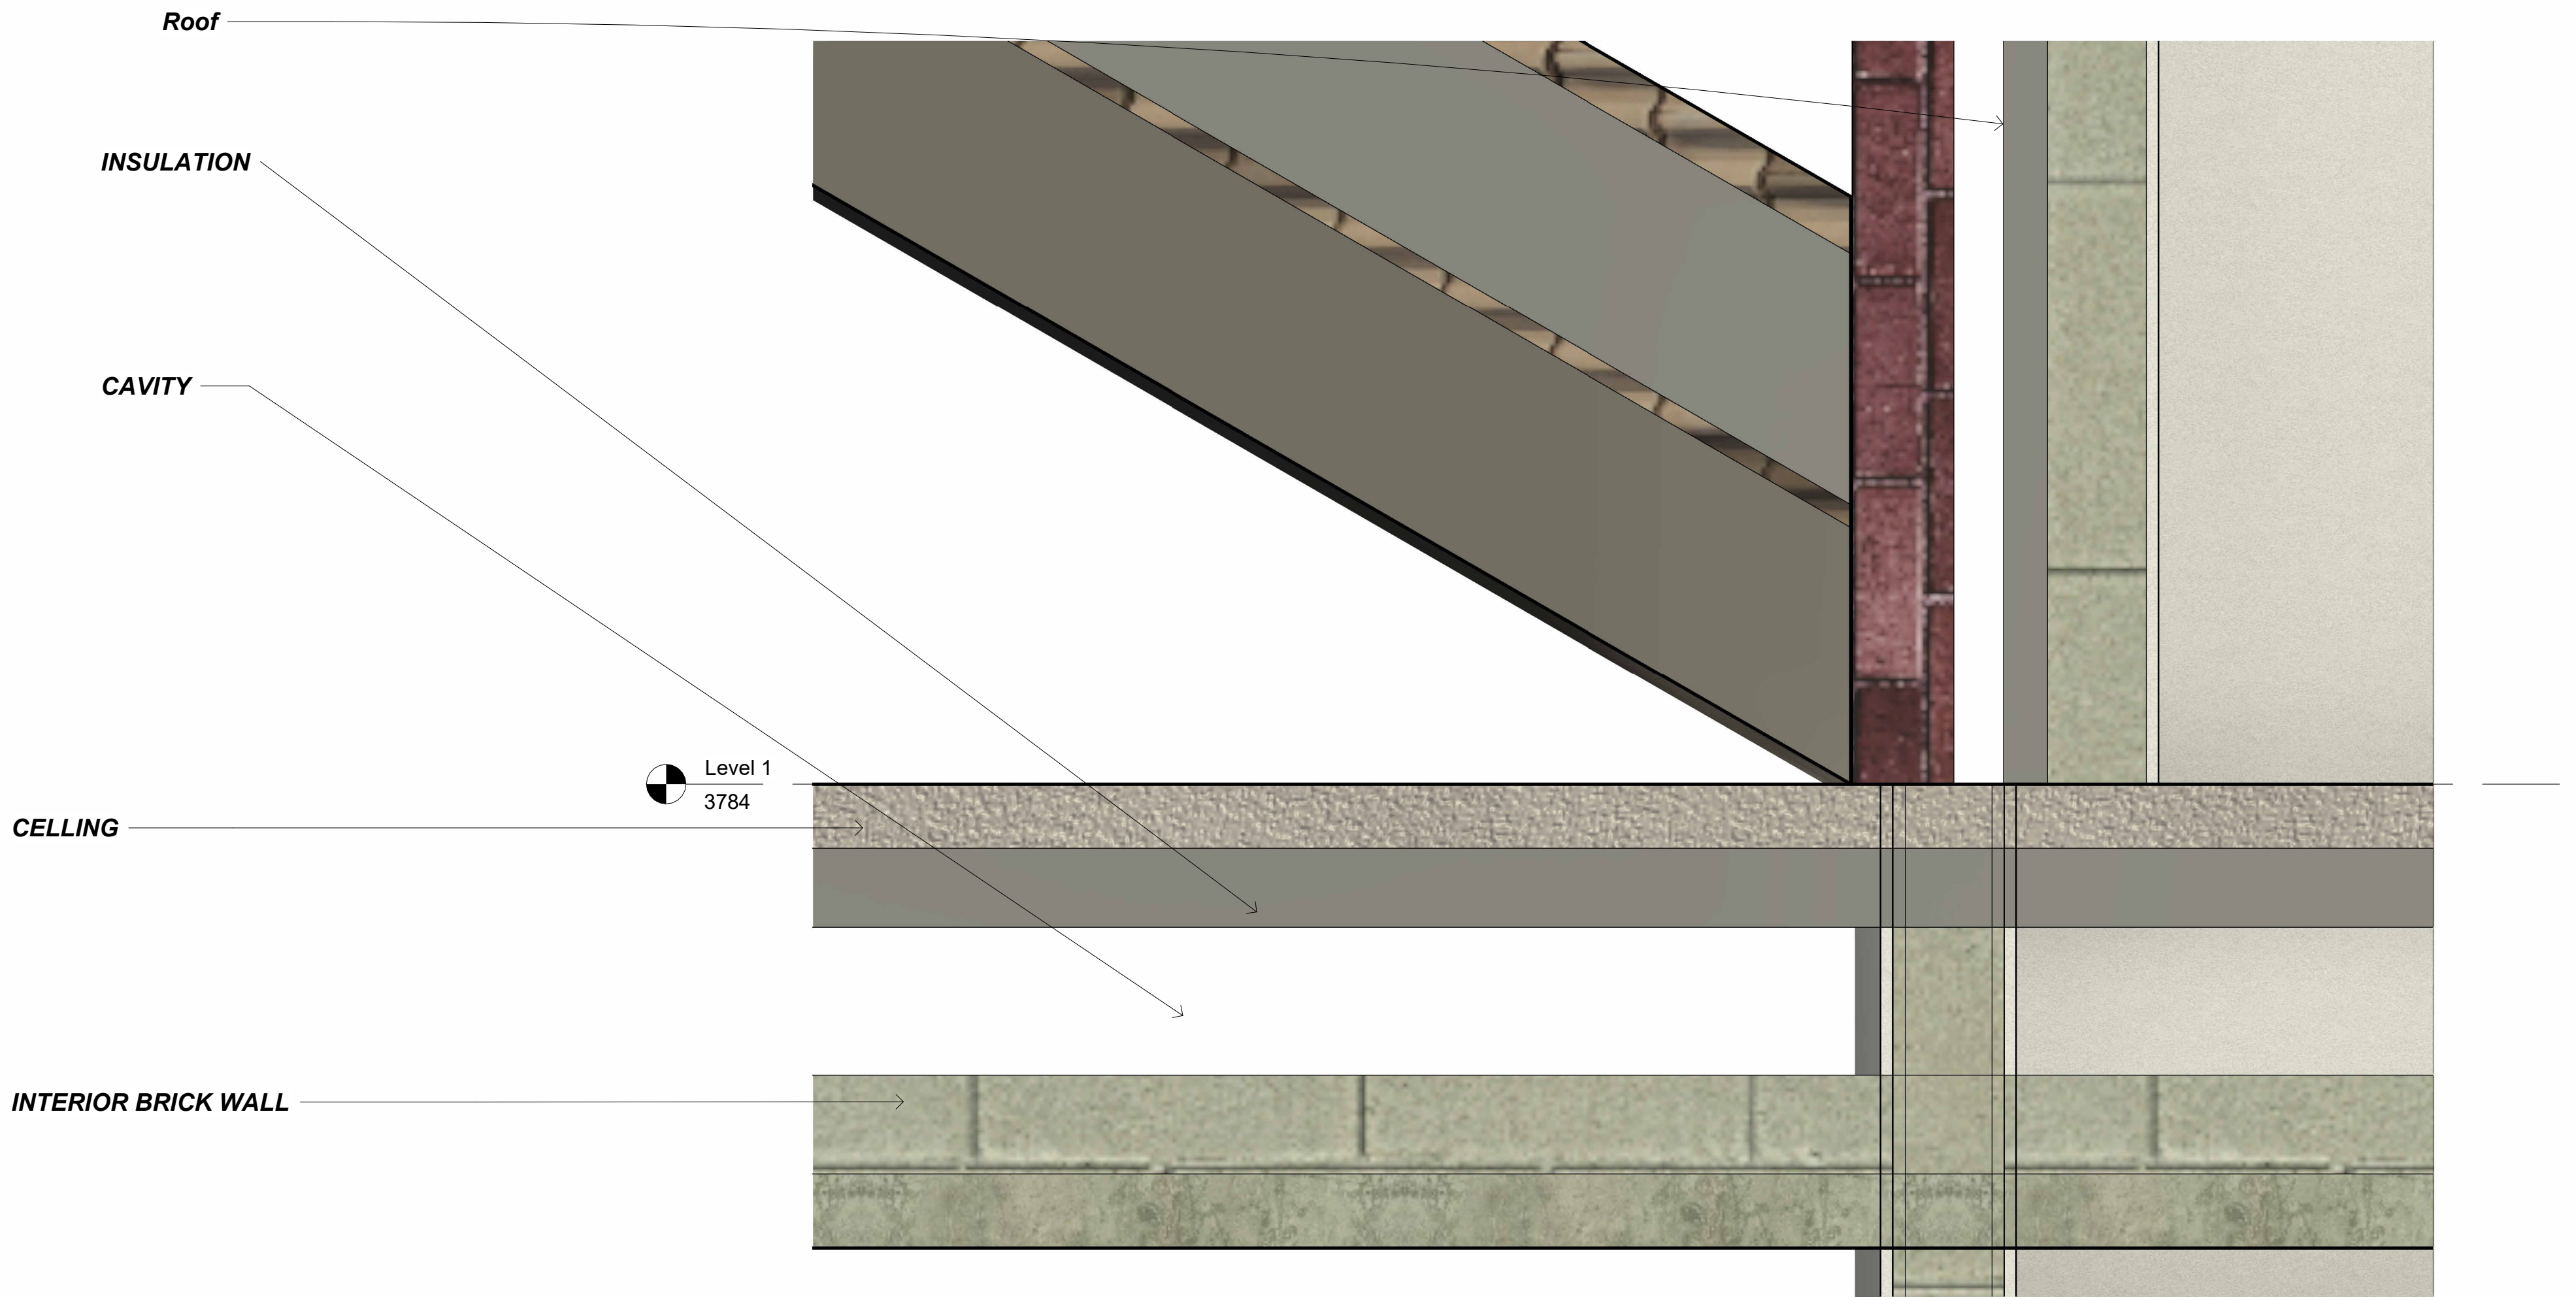

1 Callout
1 : 5

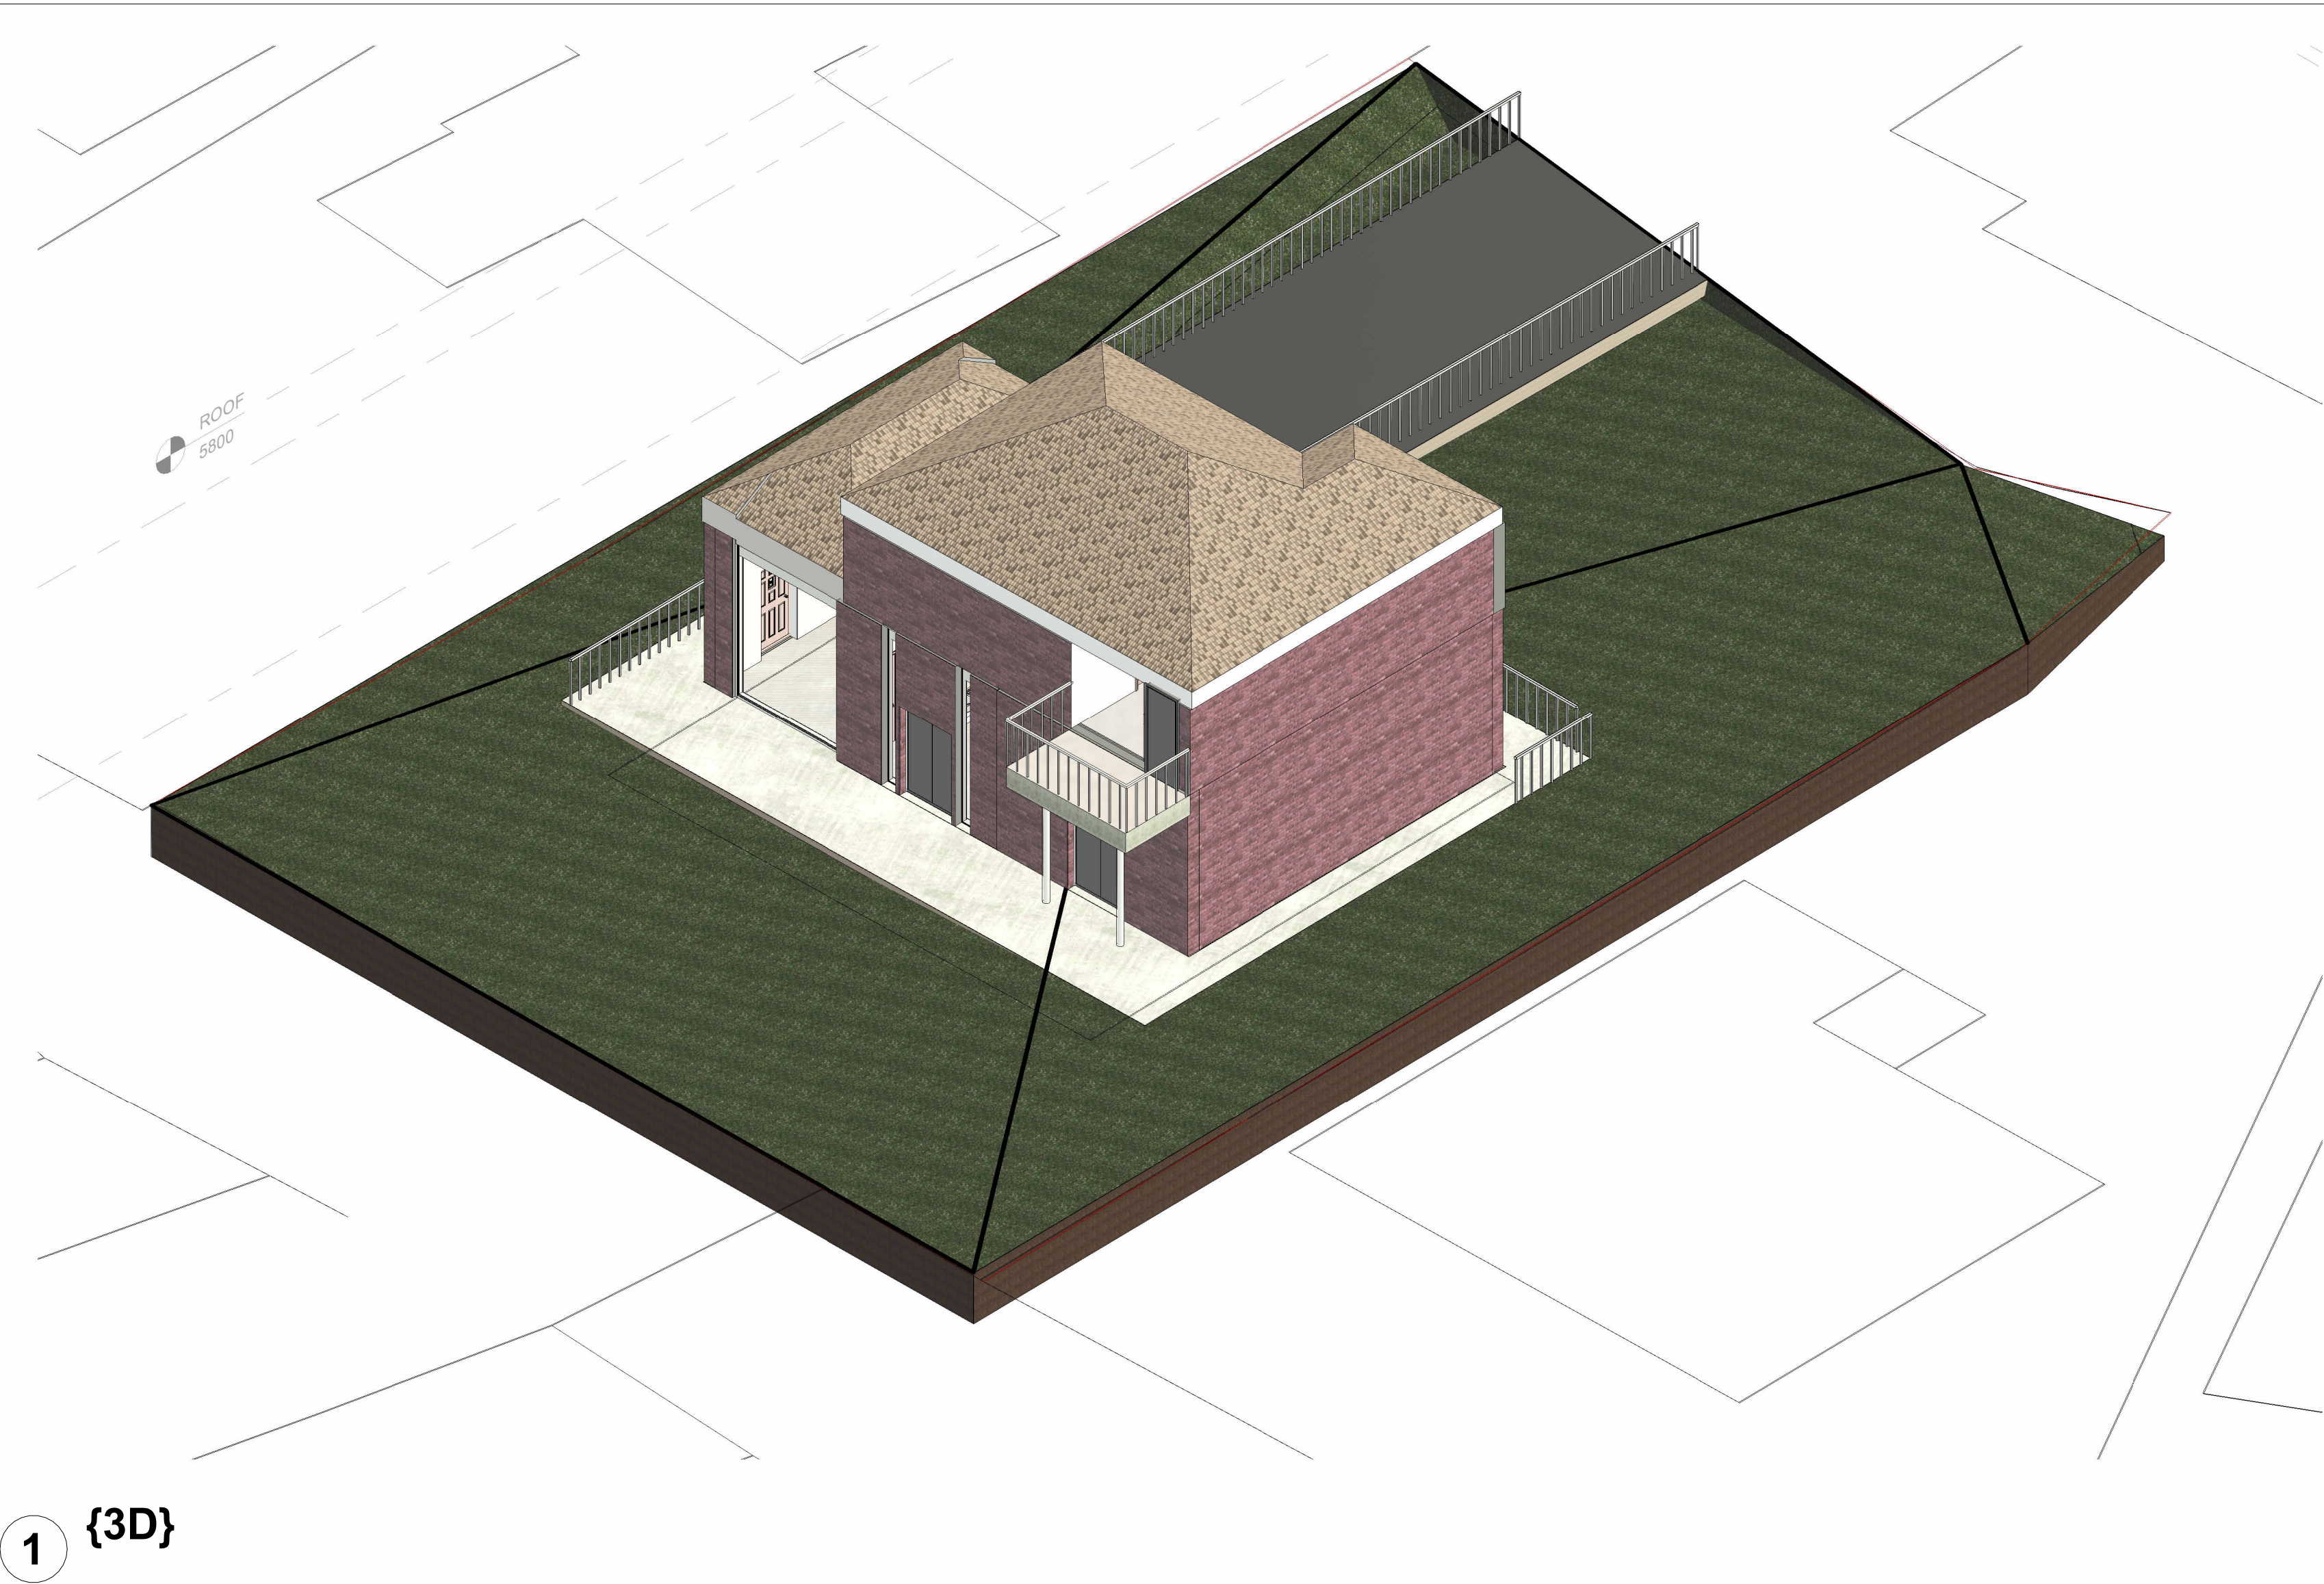

2 Interior view



3 Interior view 2