

Project Name: House Remodel

UPRN Code: 4018

Originator Code: UWTSD

Role Code: Architect

Drawn By: FB

Checked By: GMT

Date: 05/05/25


Project Status: S0

D:\Games\Desktop\4018-UWTSD-XX-ZZ-M-A-0001-ArchModel-S0.rvt

ACBA 4018




1 Site
1 : 1250

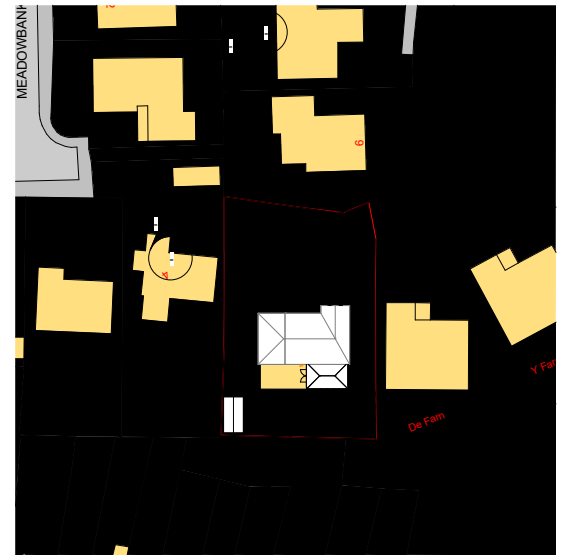

2 Existing Site Plan
1 : 500

Room Legend


- Bathroom
- Bedroom
- CPD
- cpd
- Dining Room
- Garage
- Hall
- Kitchen
- Landing
- Lounge
- WC

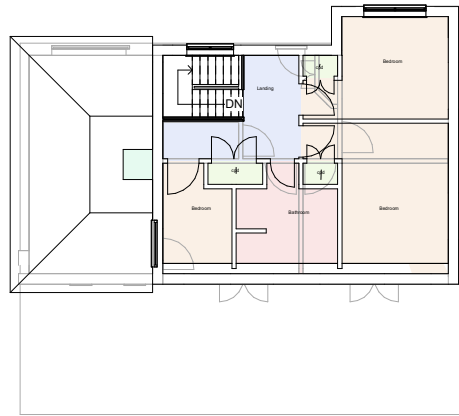


4 1- First Floor Plan
EXISTING
1 : 100

Department Legend

- CPD
- Dining Room
- Garage
- Hall
- Kitchen
- Lounge
- WC

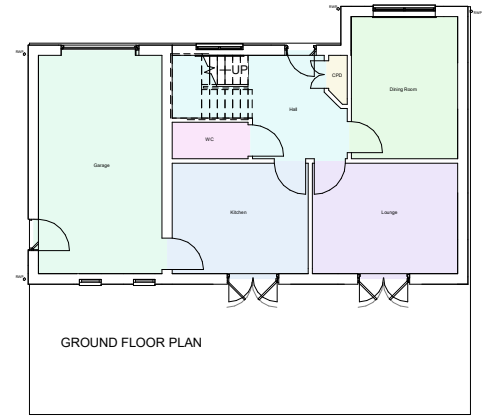

3 0- Ground Floor Plan
EXISTING
1 : 100

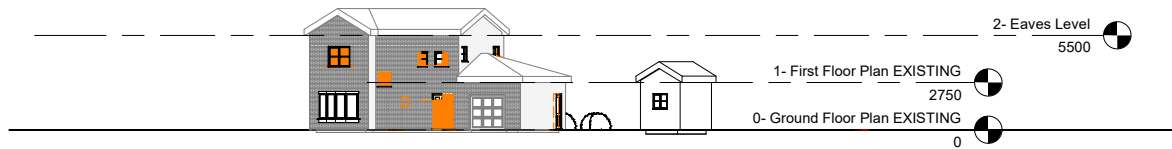

5 North
1 : 200

Property Title
House Remodel

Detail
Existing Design

Property	Originator	(Zone) Functional Breakdown	(Level) Spatial Breakdown	(Type) Form	Role	Number	Description	Suitability	Revision
4018	UWTSD	XX	ZZ	M	A	0001	Existing Design	S0	
File Path: D:\Games\Desktop\4018-UWTSD-XX-ZZ-M-A-0001-ArchModel-S0.rvt									

scale
As indicated
date
05/05/25


drawn
FB
checked
GMT

Prifysgol Cymru Y Drindod Dewi Sant
University of Wales Trinity Saint David
SA1 Campus
Kings Road
Swansea
SA1 8RD




(S0) UNCONTROLLED
Not to be used as a
reference document
Check Status Before Quoting

Rev/Date/By
Revision

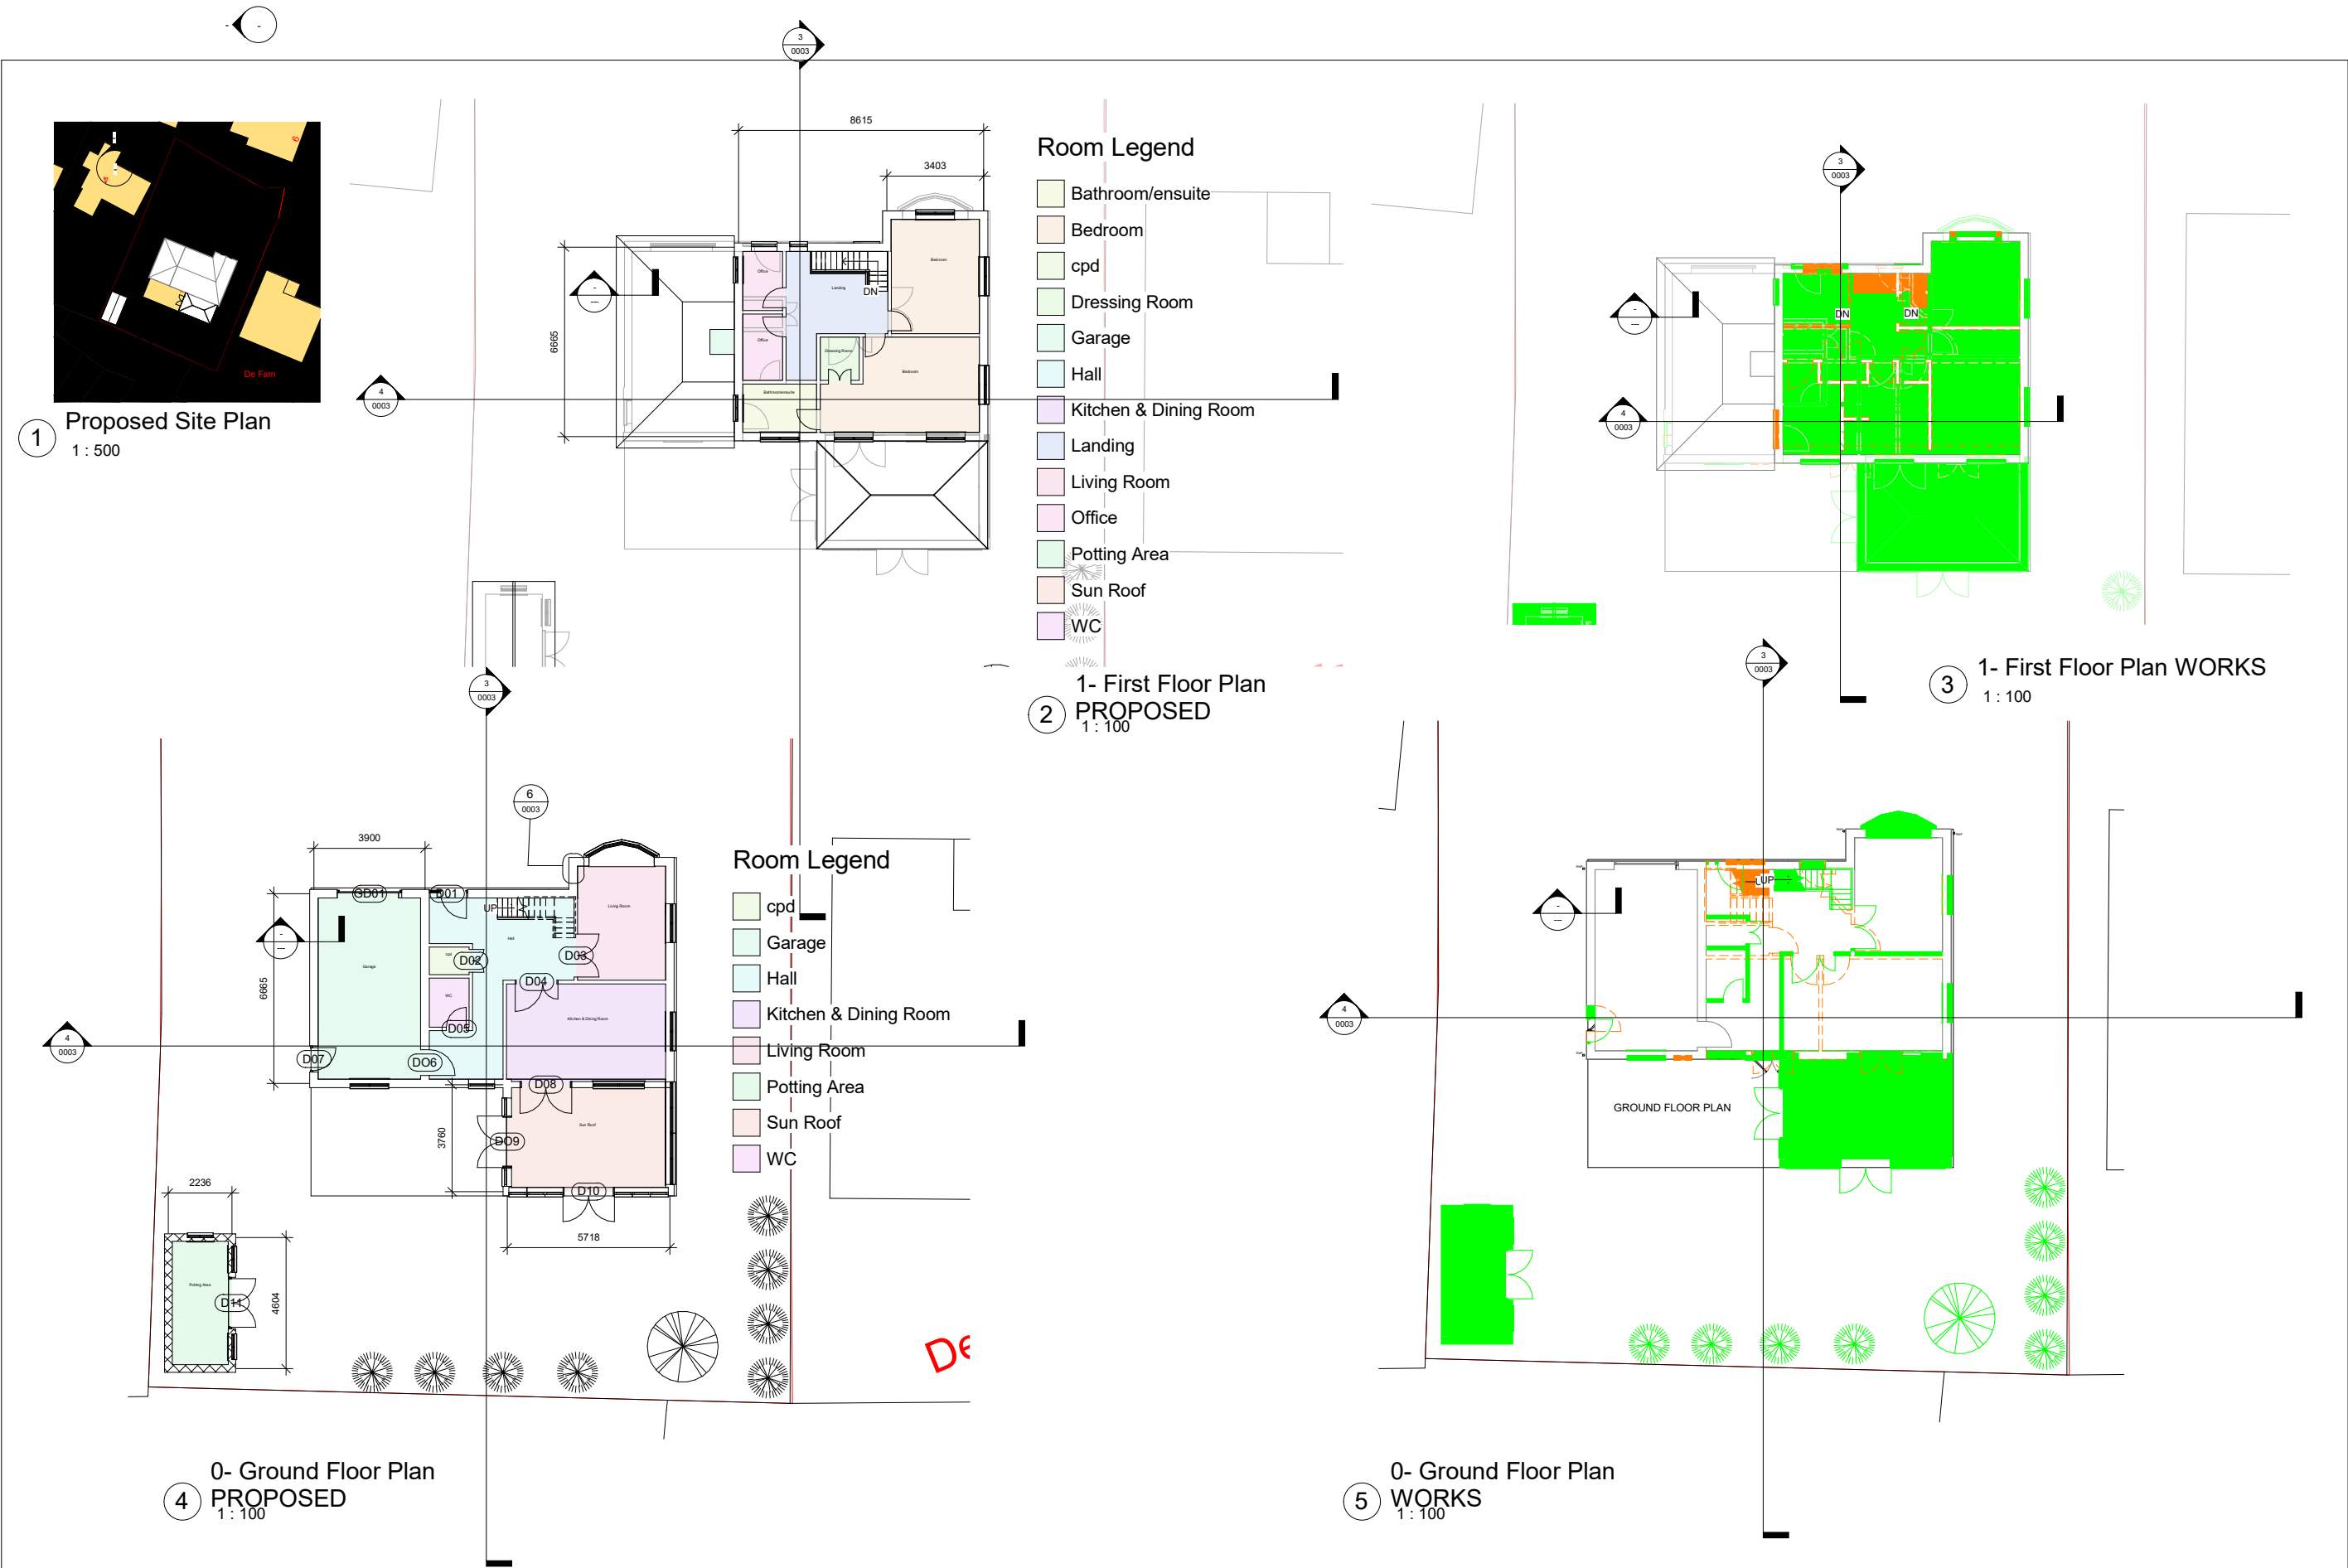

Property Title House Remodel	Detail Proposed Design	Property — Originator — (Zone) — (Level) — (Type) — Role — Number — Description — Suitability — Revision 4018 — UWTS — XX — ZZ — M — A — 0002 — Proposed Design — S0 — File Path: D:\Games\Desktop\4018-UWTS-XX-ZZ-M-A-0001-ArchModel-S0.rvt										scale As indicated	drawn FB	Prifysgol Cymru Y Drindod Dewi Sant University of Wales Trinity Saint David	(S0) UNCONTROLLED Not to be used as a reference document Check Status Before Quoting	Rev/Date/By Revision
												date 05/05/25	checked GMT			

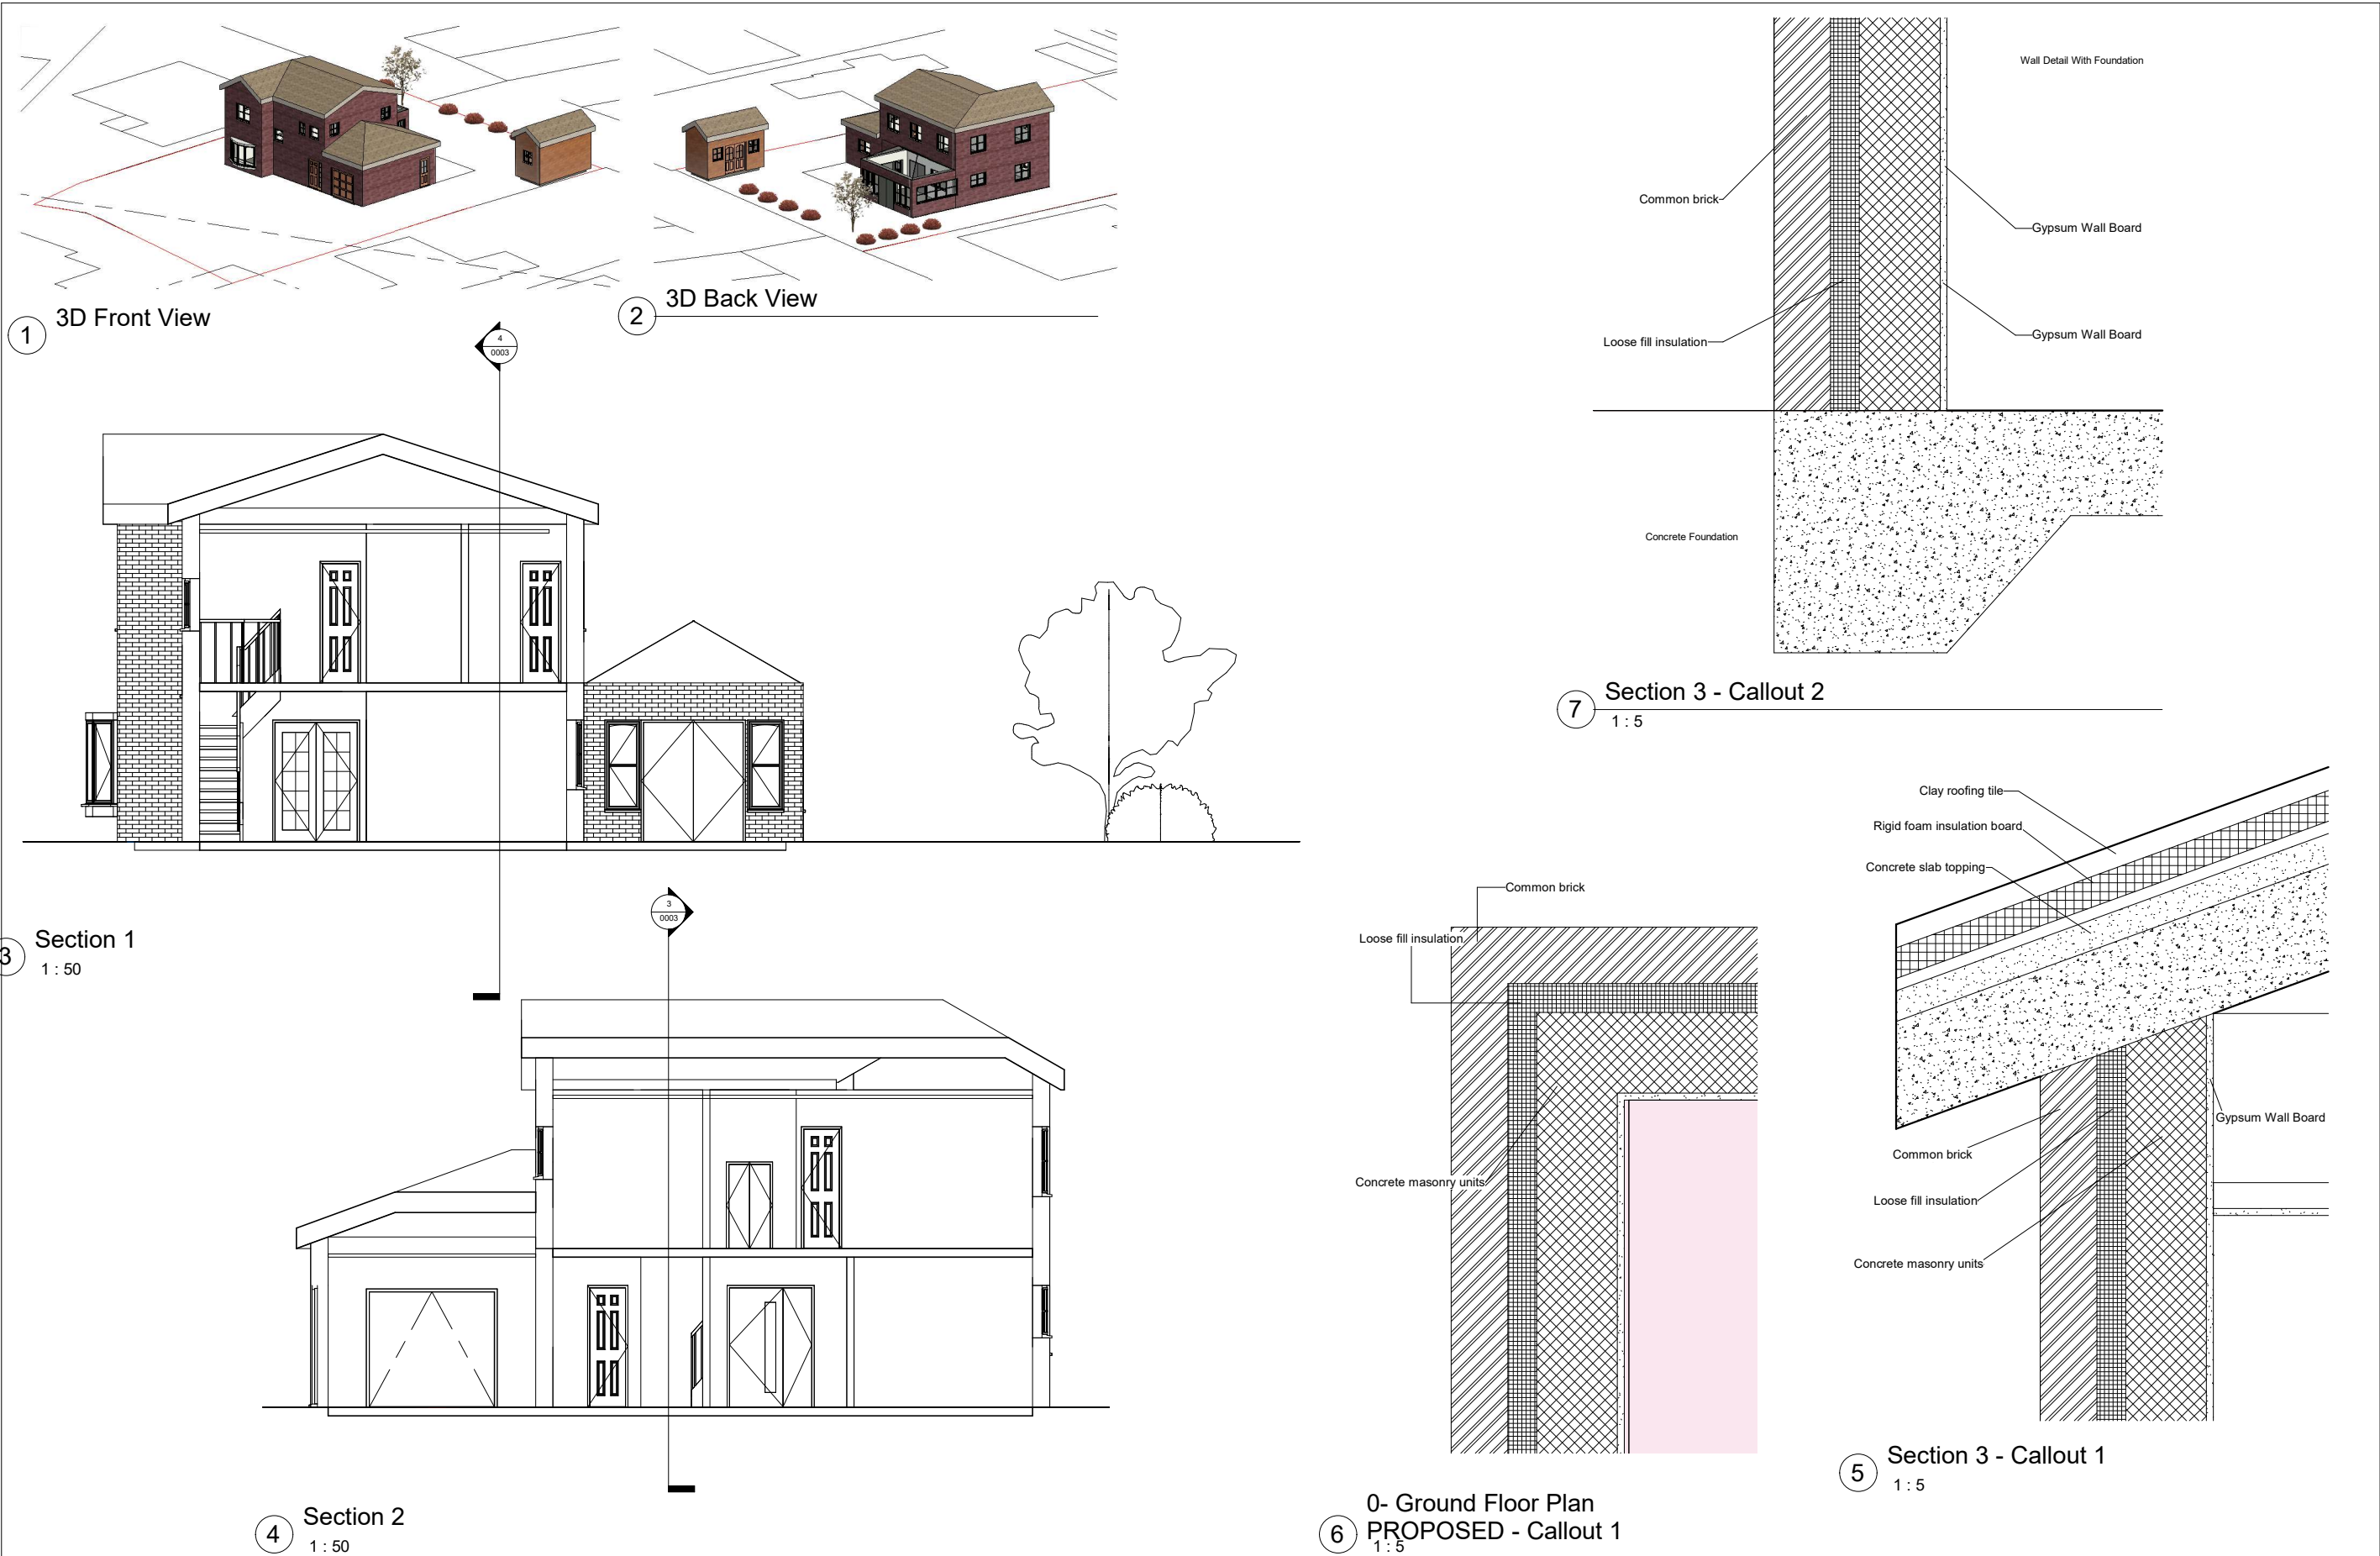

Property Title	Detail	Property	Originator	(Zone) Functional Breakdown	(Level) Spatial Breakdown	(Type) Form	Role	Number	Description	Suitability	Revision	scale	drawn	Prifysgol Cymru Y Drindod Dewi Sant University of Wales Trinity Saint David	(S0) UNCONTROLLED Not to be used as a reference document Check Status Before Quoting	Rev/Date/By Reason
House Remodel	Sections and Views	4018	UWTS	XX	ZZ	M	A	0003	Sections and Views	S0		As indicated	FB			
		File Path: D:\Games\Desktop\4018-UWTS-XX-ZZ-M-A-0001-ArchModel-S0.rvt										date	checked			

