

Project Name: Digital Technology BIM

UPRN Code: 4018

Originator Code: UWTSD


Role Code: A

Drawn By: CW


Checked By: GT

Date: 01/05/26


Project Status: S0

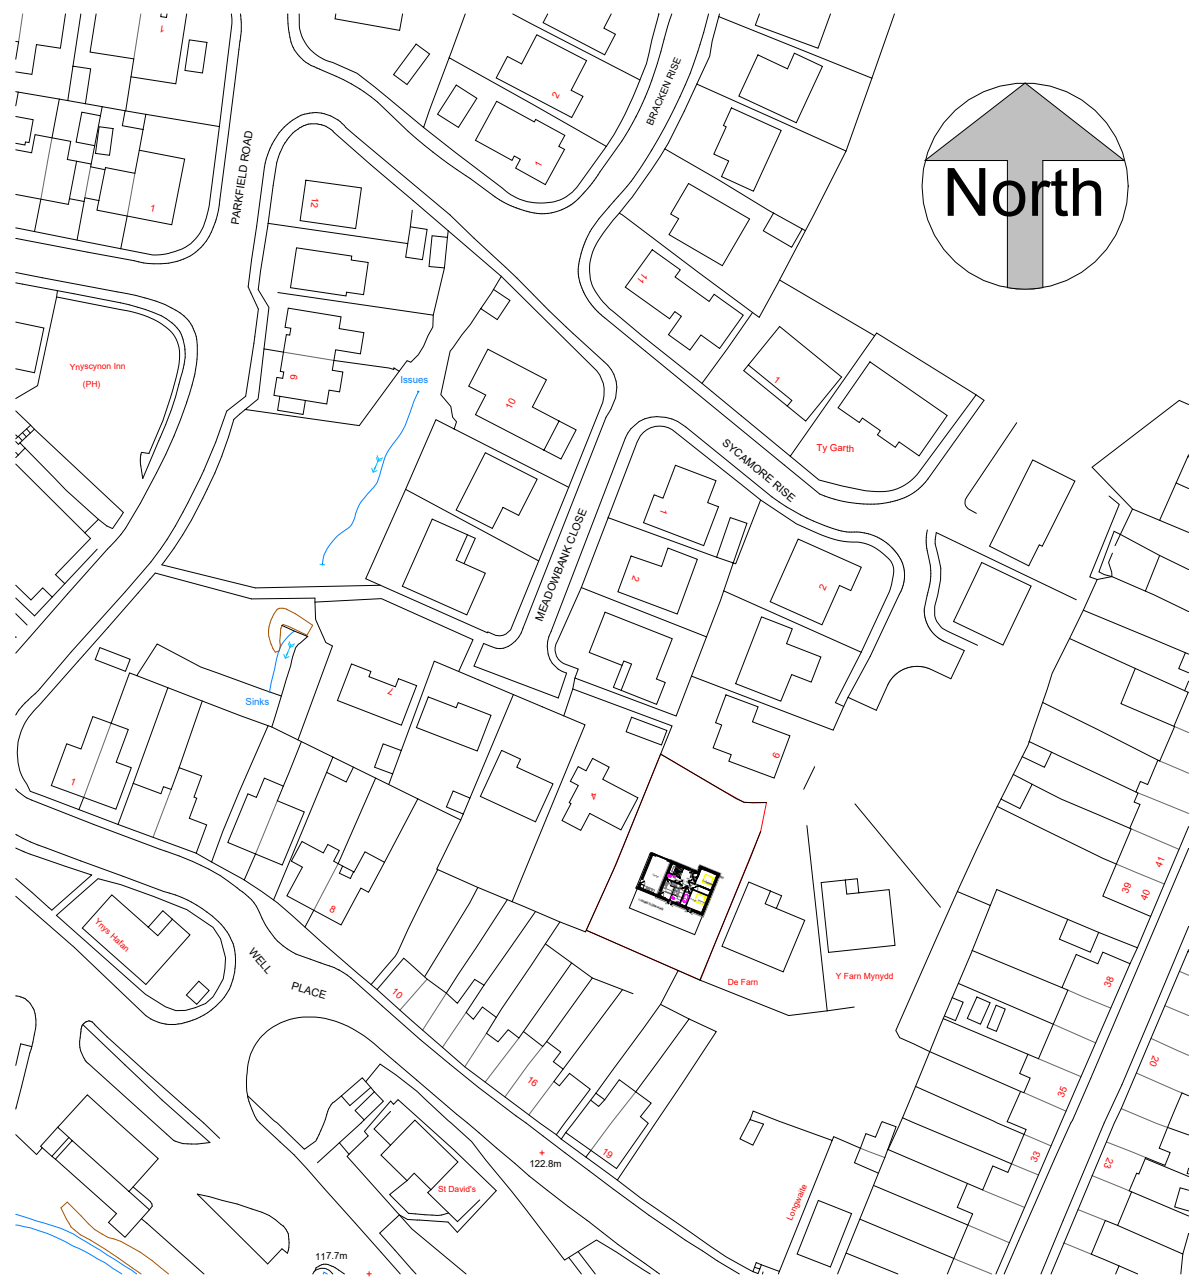


1 Site Location Plan
1 : 1250

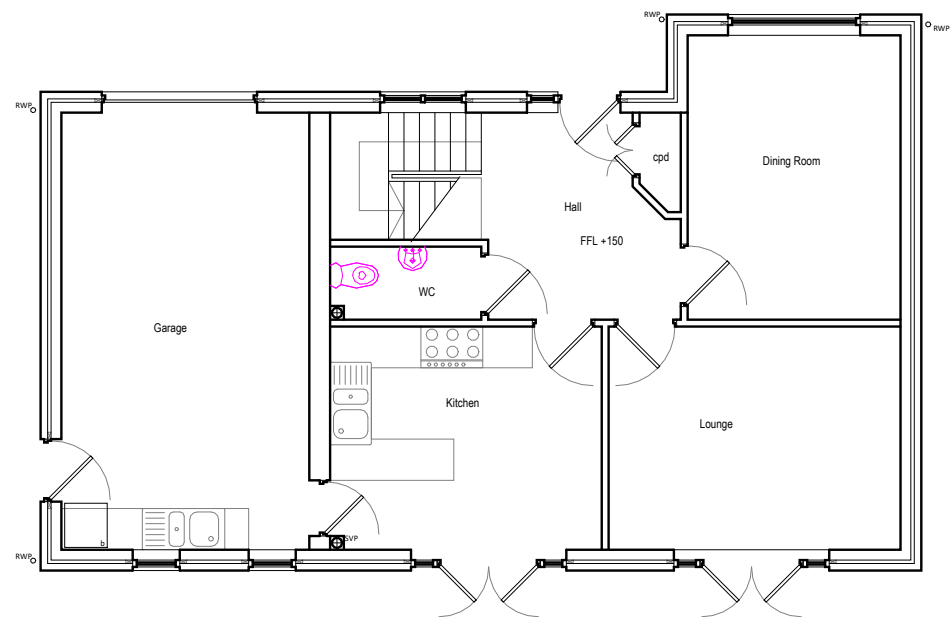

GROUND FLOOR PLAN

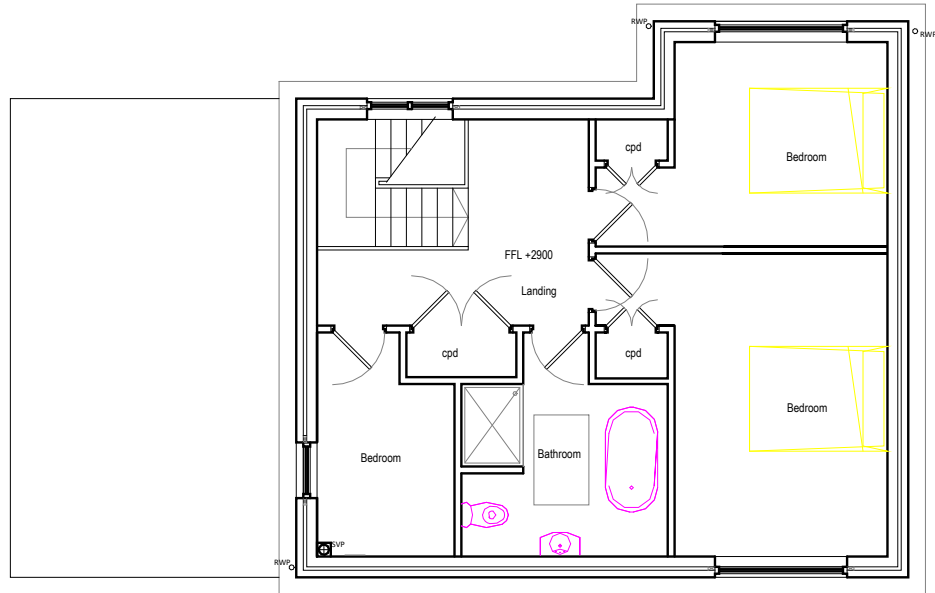

FIRST FLOOR PLAN

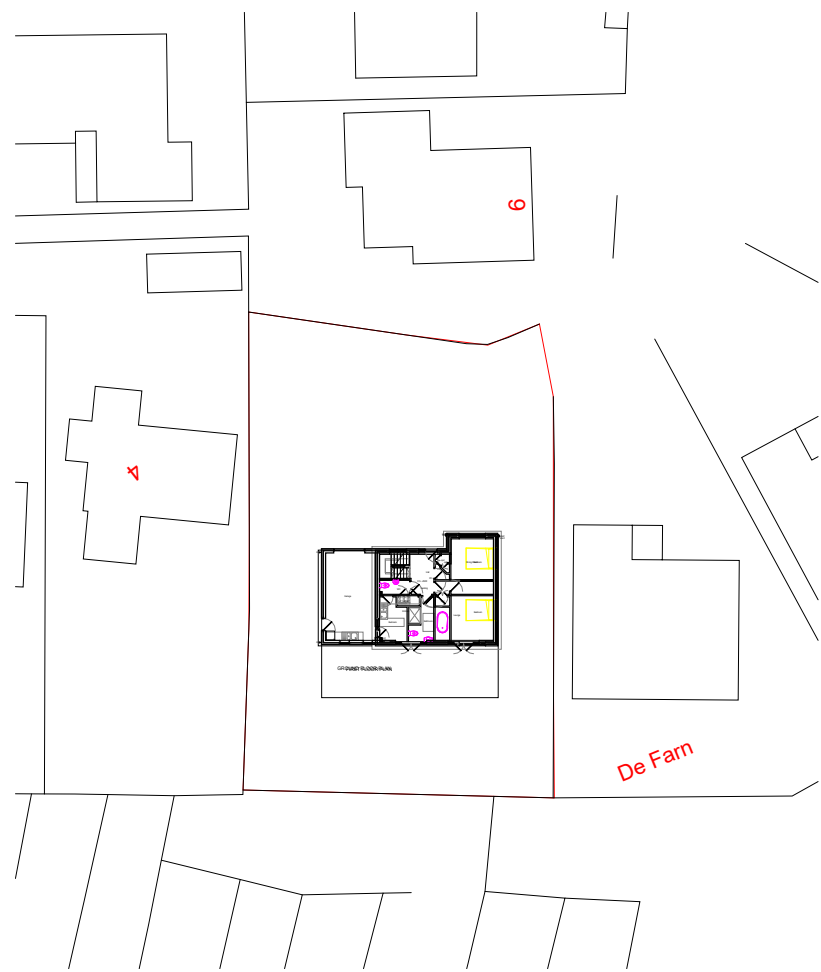

2 Existing Site Plan
1 : 500

3 0 - Ground Floor
1 : 100

4 1 - First Floor FFL
1 : 100

Project Name: Digital Technology BIM

UPRN Code: 4018

Originator Code: UWTSD

Role Code: A

Drawn By: CW


Checked By: GT

Date: 01/05/2026


Project Status: S0




1 0.1 - Site Location Plan
1 : 1250

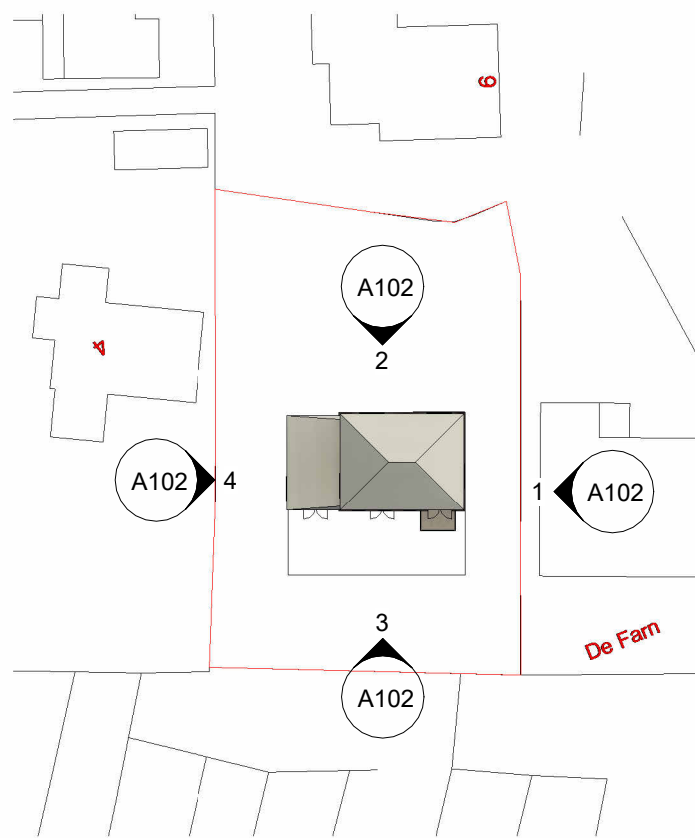


2 0.2 - Proposed Site Plan
1 : 500

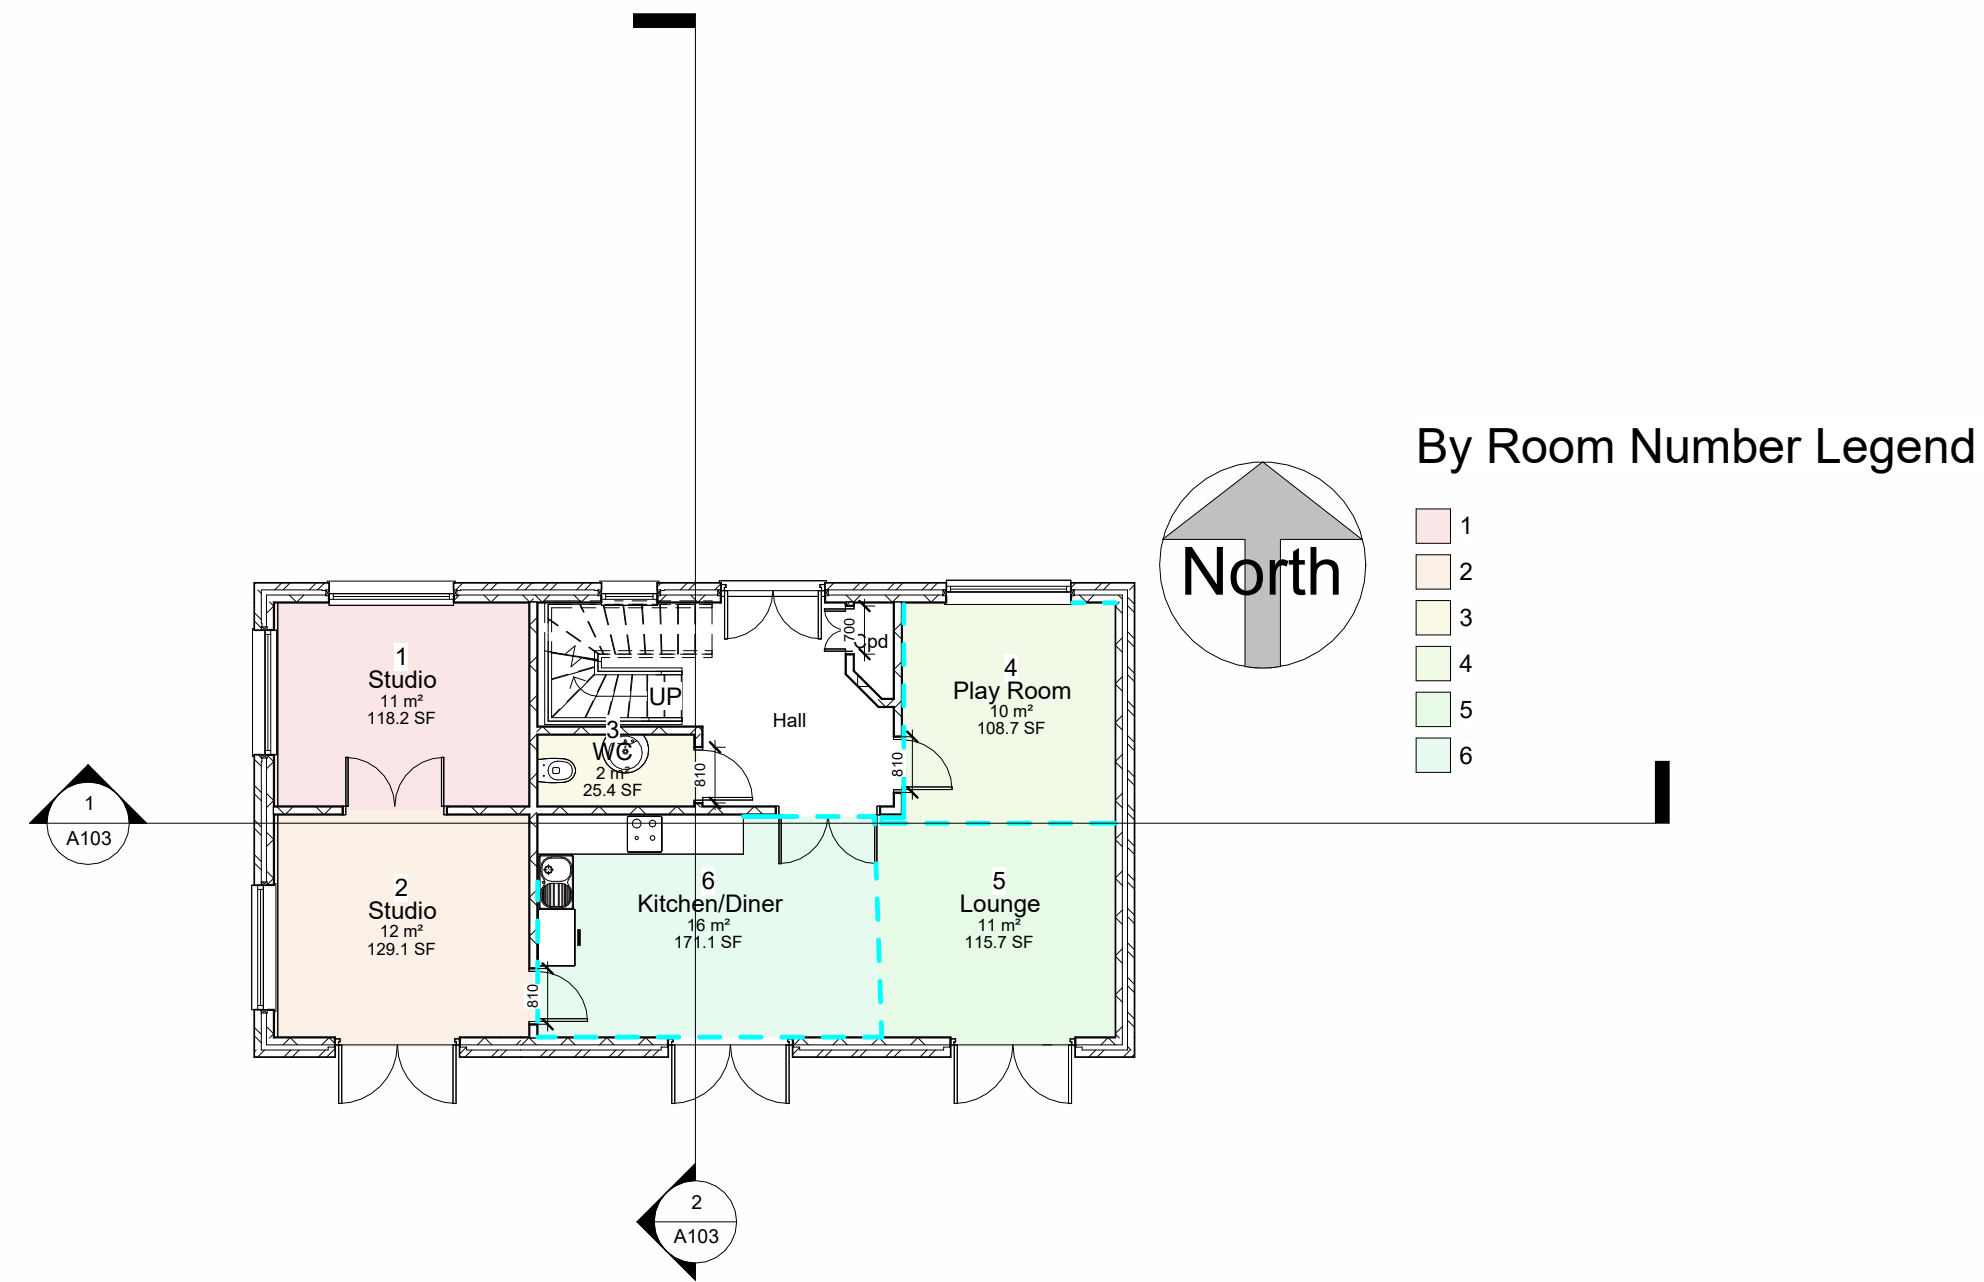


3 1 - Ground
1 : 100

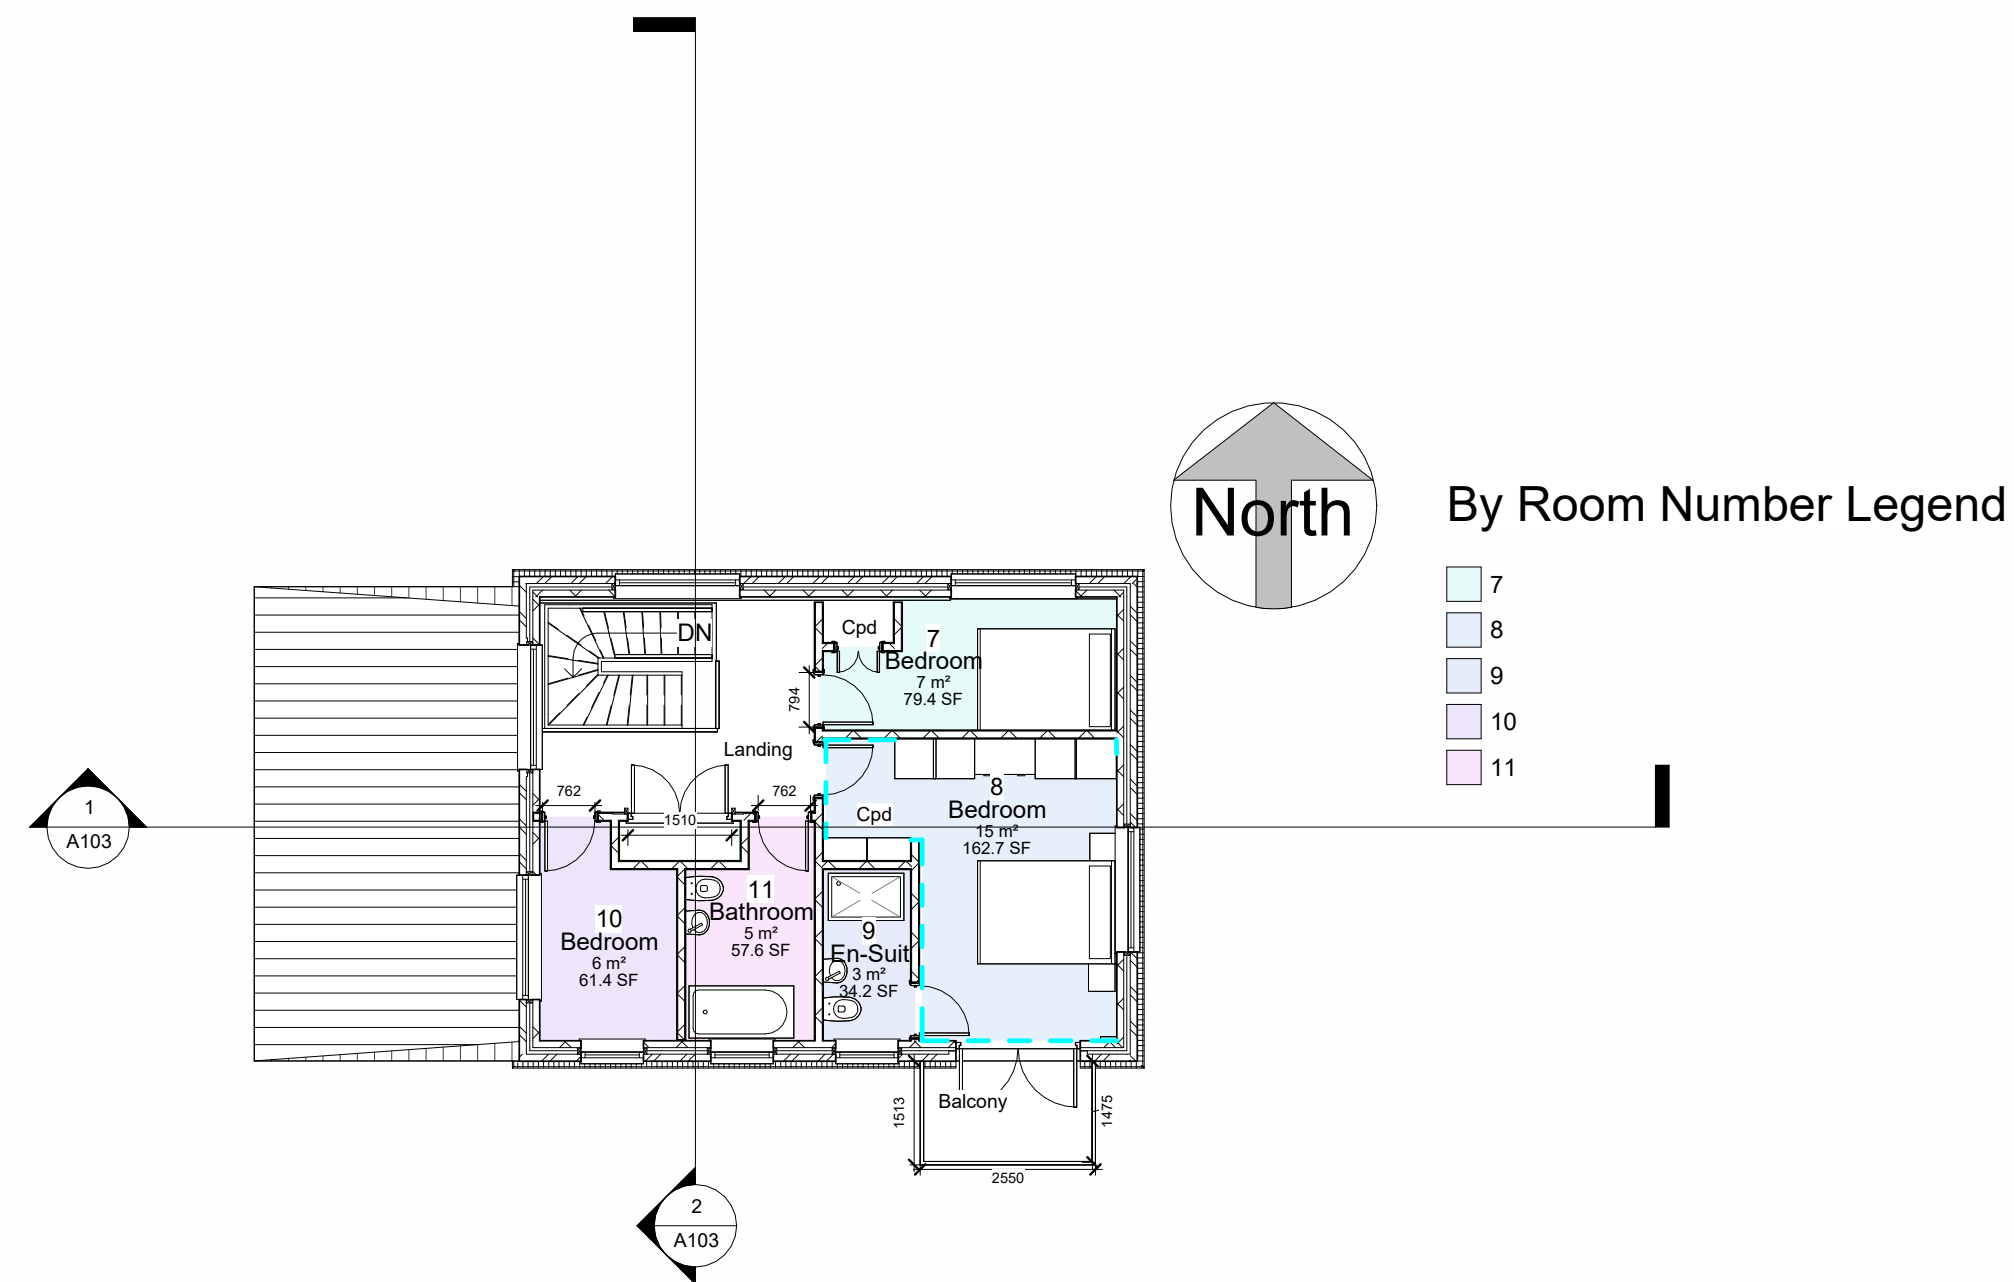


4 2 - First
1 : 100

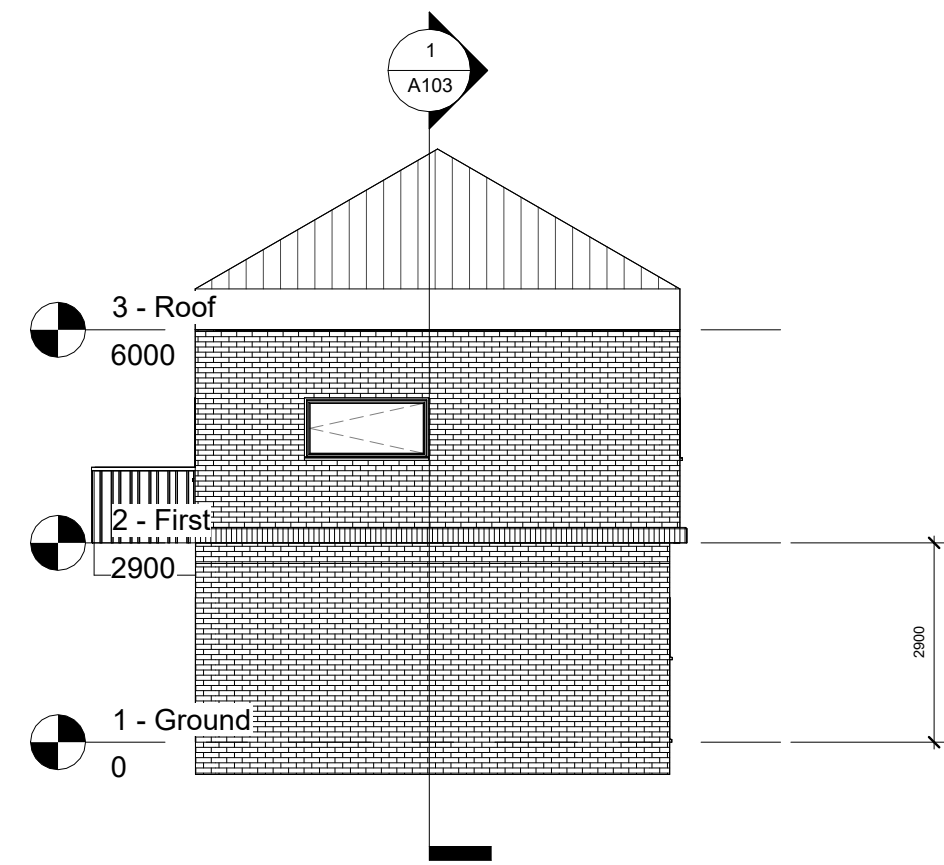


1 East
1 : 100

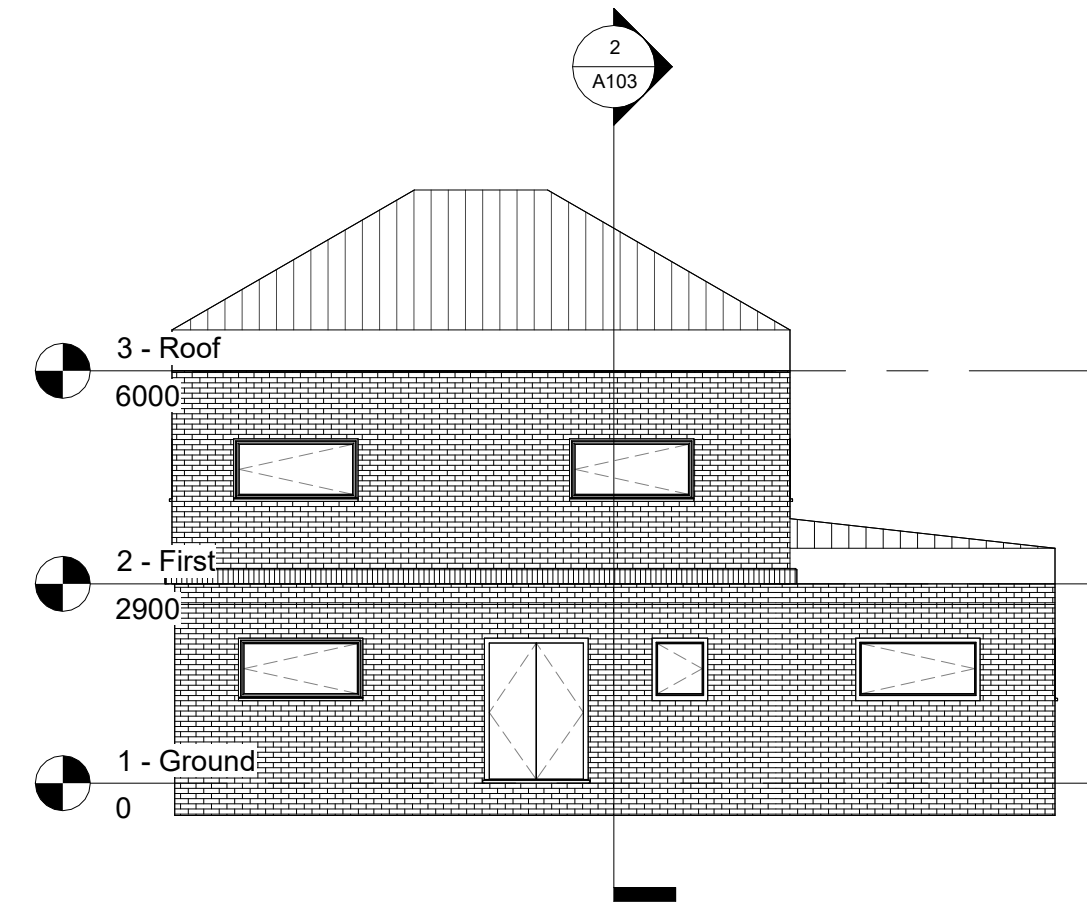

2 North
1 : 100

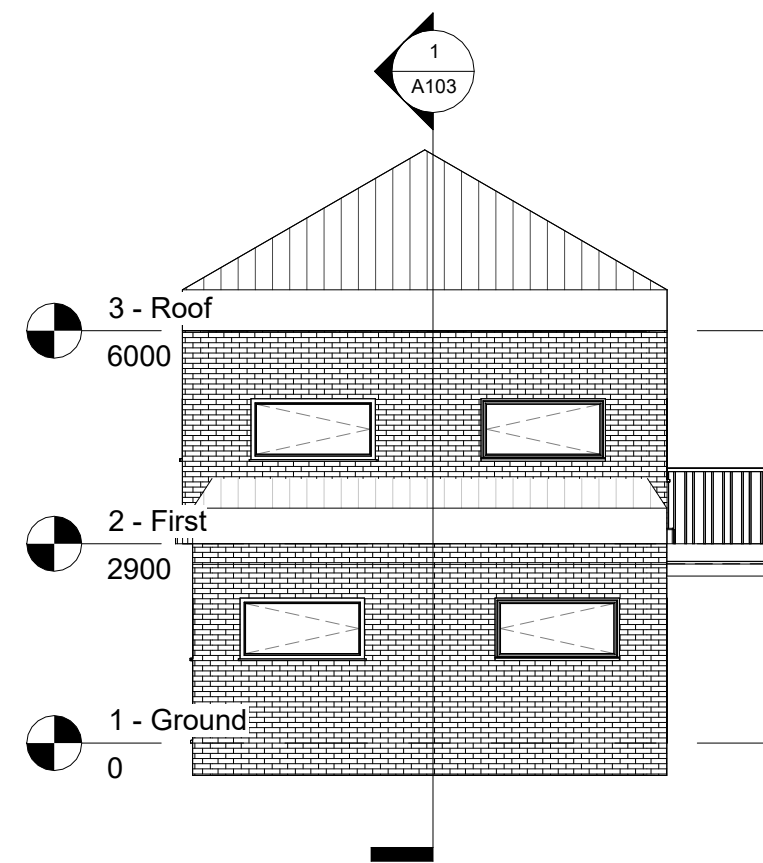

4 West
1 : 100

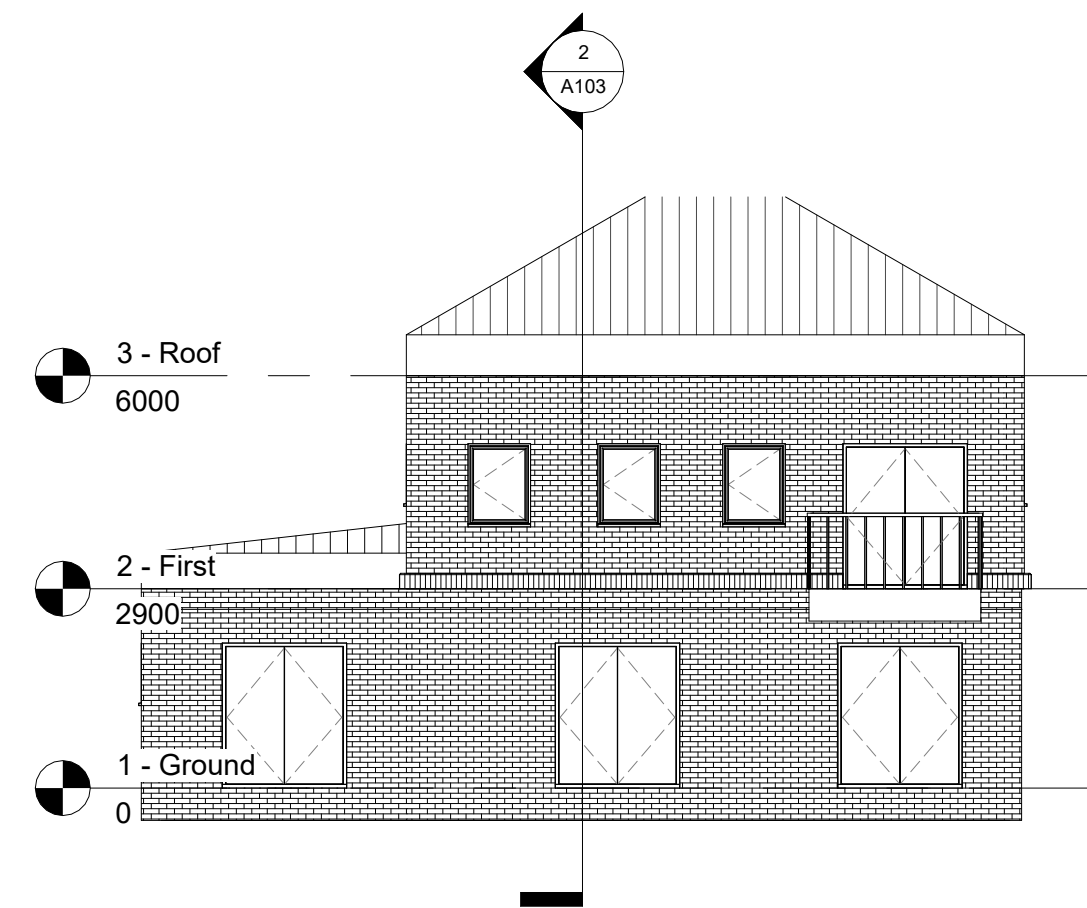

3 South
1 : 100

Property Title
**Digital Technology
BIM**

Detail
Elevations

Property	Originator	(Zone) Functional Breakdown	(Level) Spatial Breakdown	(Type) Form	Role	Number	Description	Suitability	Revision
4018	UWTSD	XX	ZZ	D	A	A102	Elevations	S0	—
File Path: C:\Users\2407375\OneDrive - University of Wales Trinity Saint David\Revit Assignment\Submission files\4018_UWTSD_XX_ZZ_M_A_0002_ProposedModel.rvt									

scale
1 : 100

date
01/05/2026

drawn
CW


checked
GT

Prifysgol Cymru Y Drindod Dewi Sant
University of Wales Trinity Saint David
SA1 Campus
Kings Road
Swansea
SA1 8NQ




(S0) UNCONTROLLED
Not to be used as a
reference document
Check Status Before Quoting


Rev/Date/By
Revision

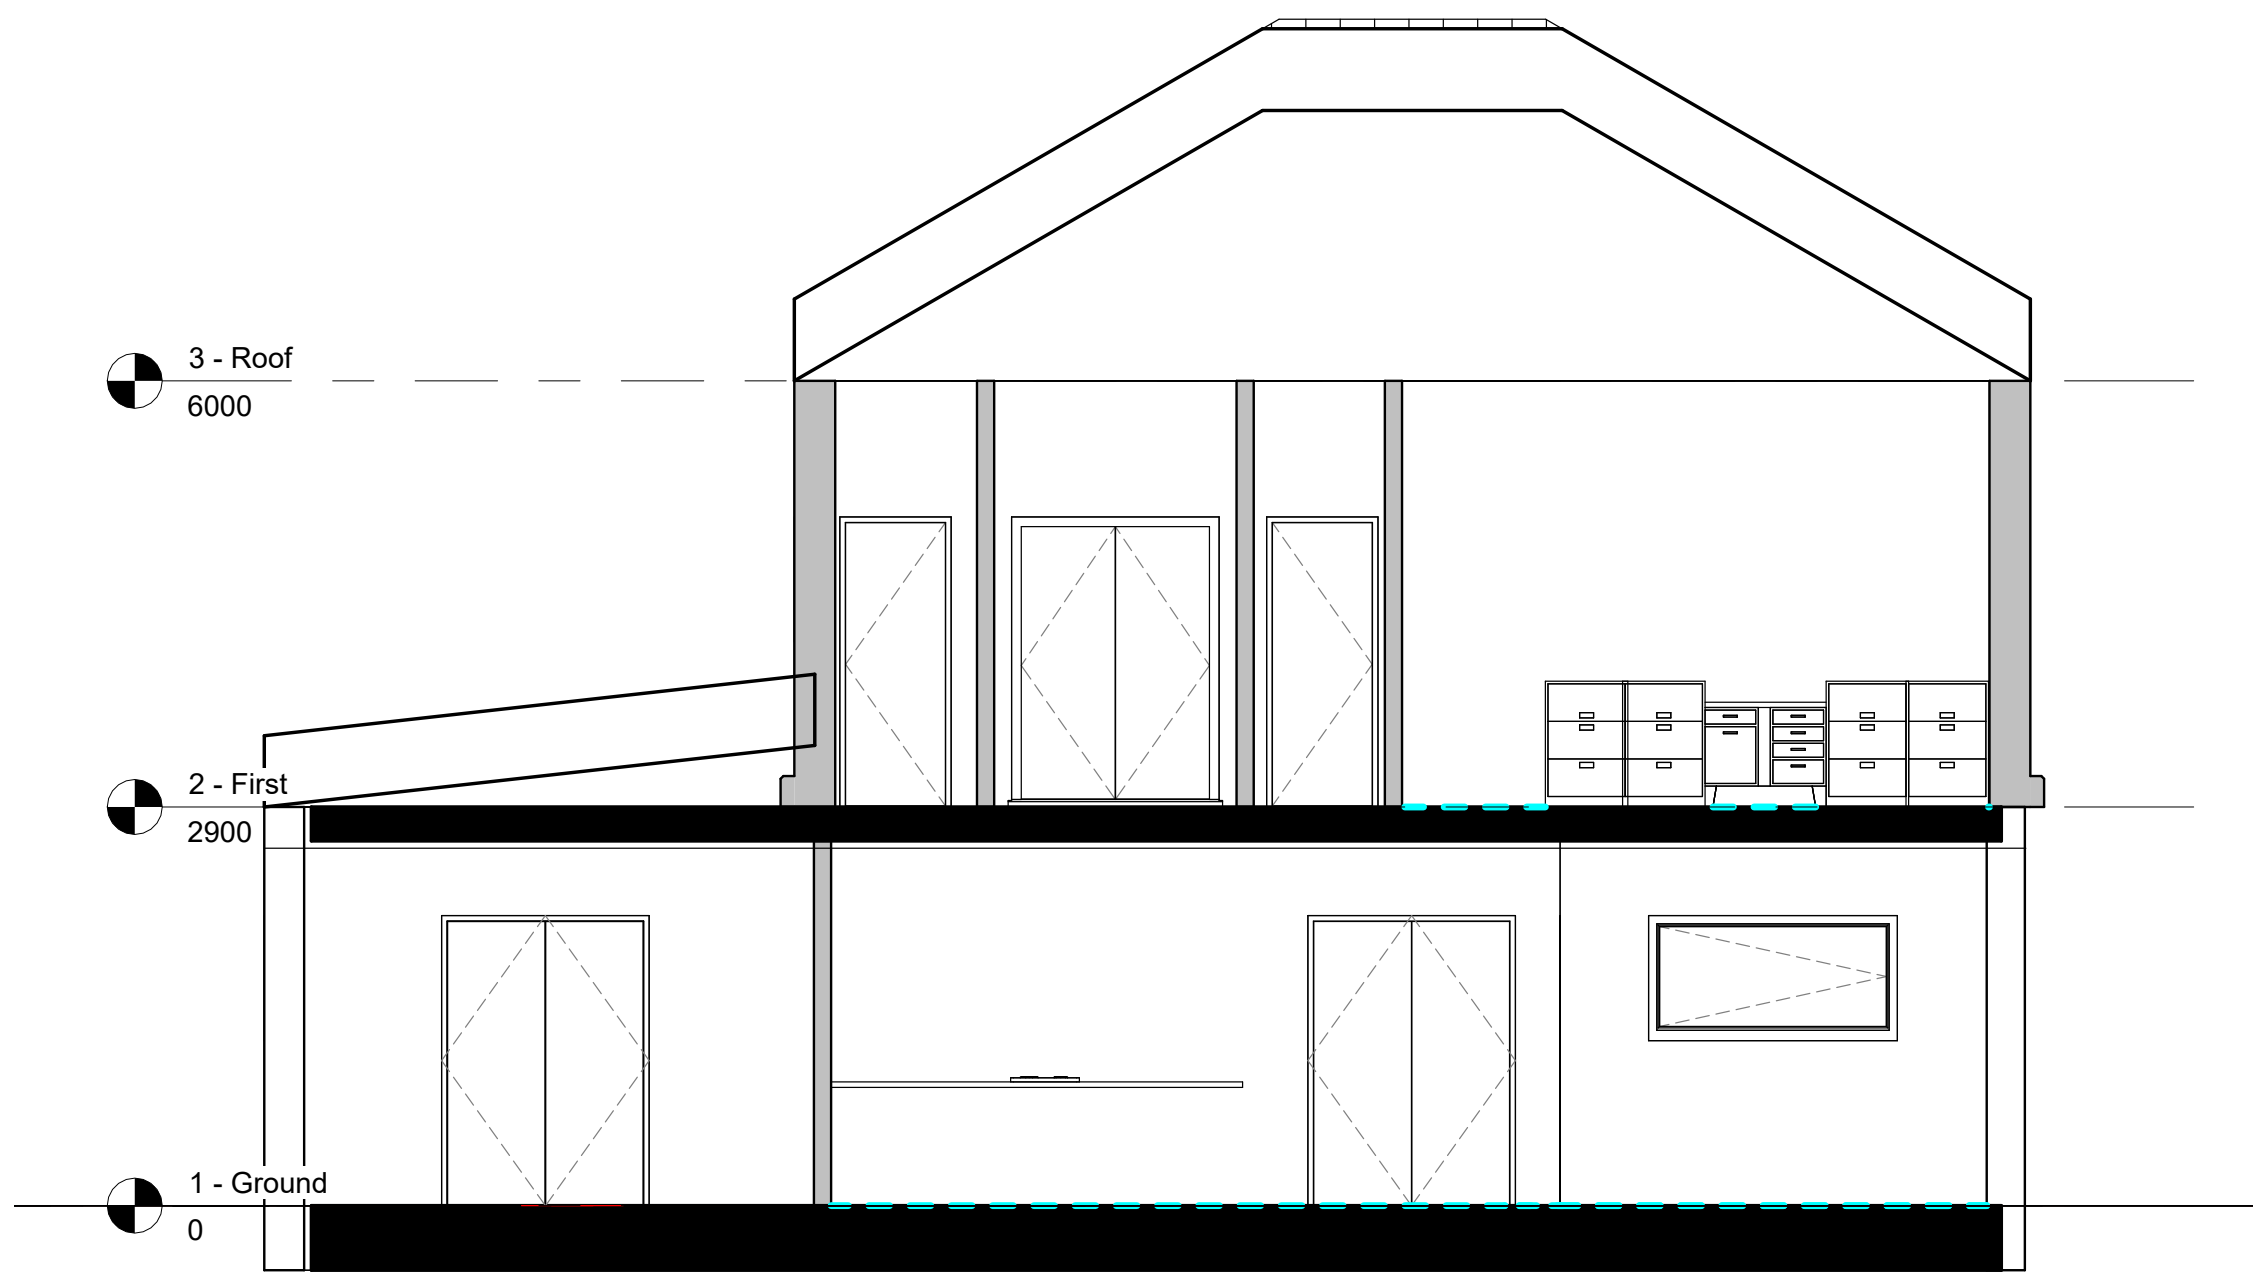

1 Long Section
1 : 50

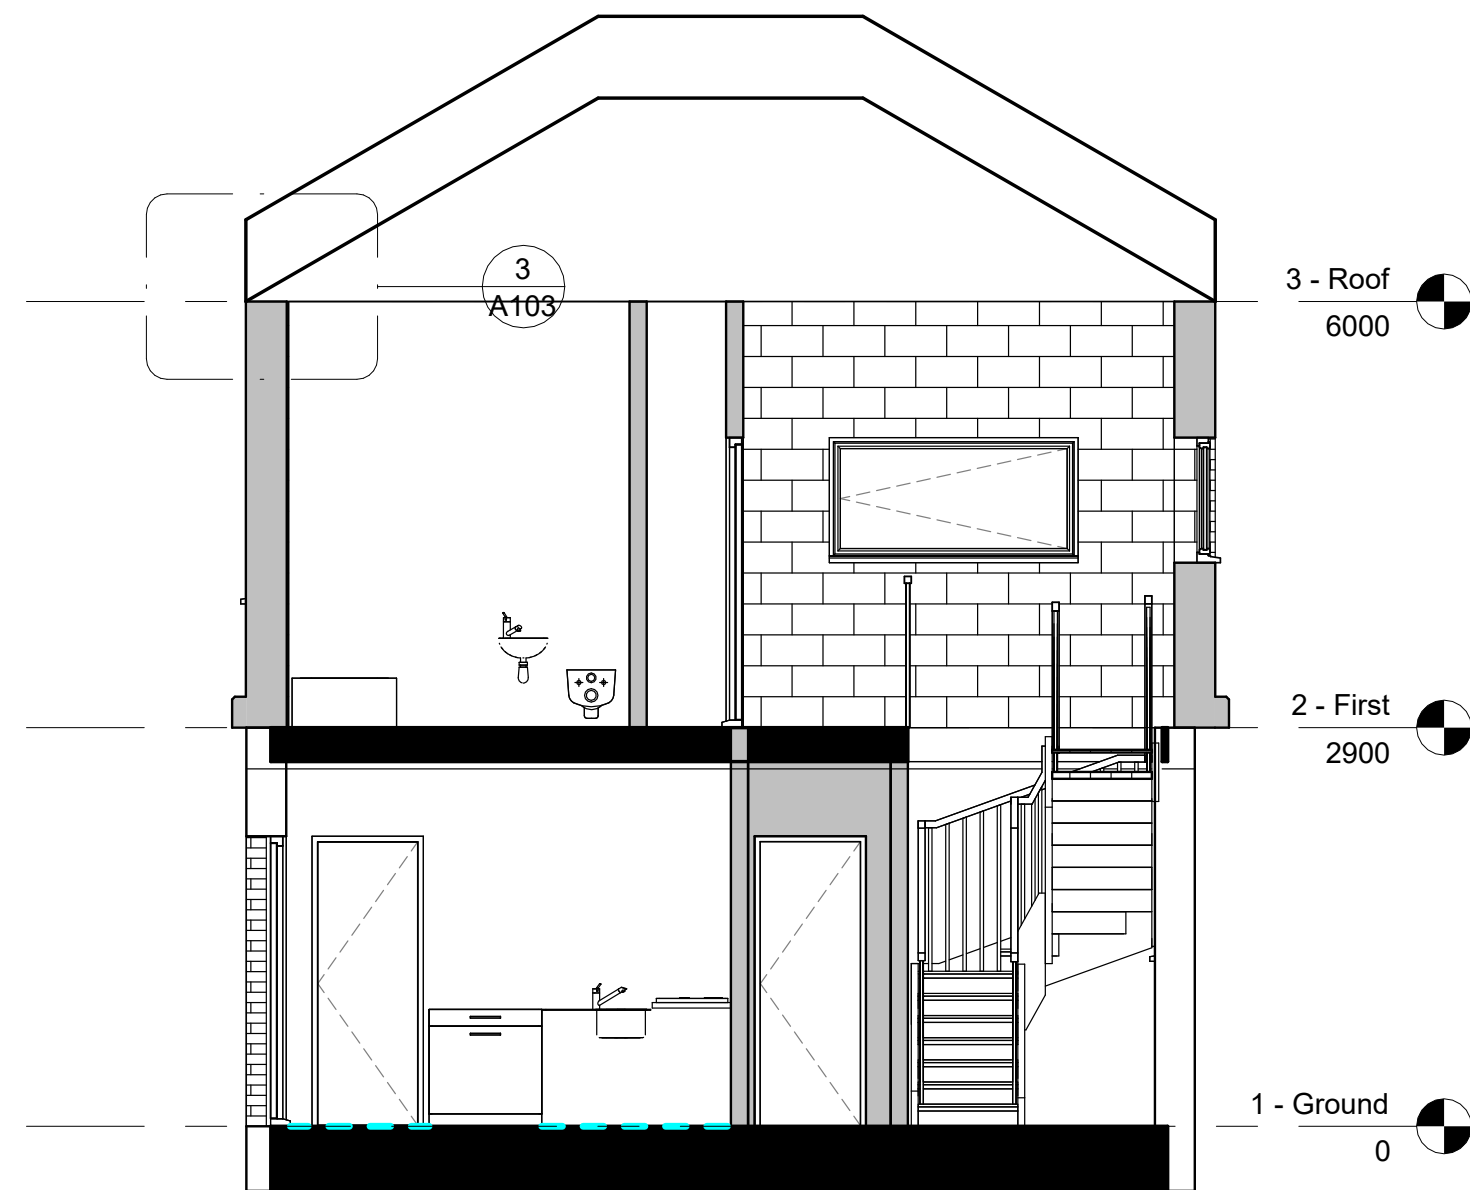


2 Short Section
1 : 50

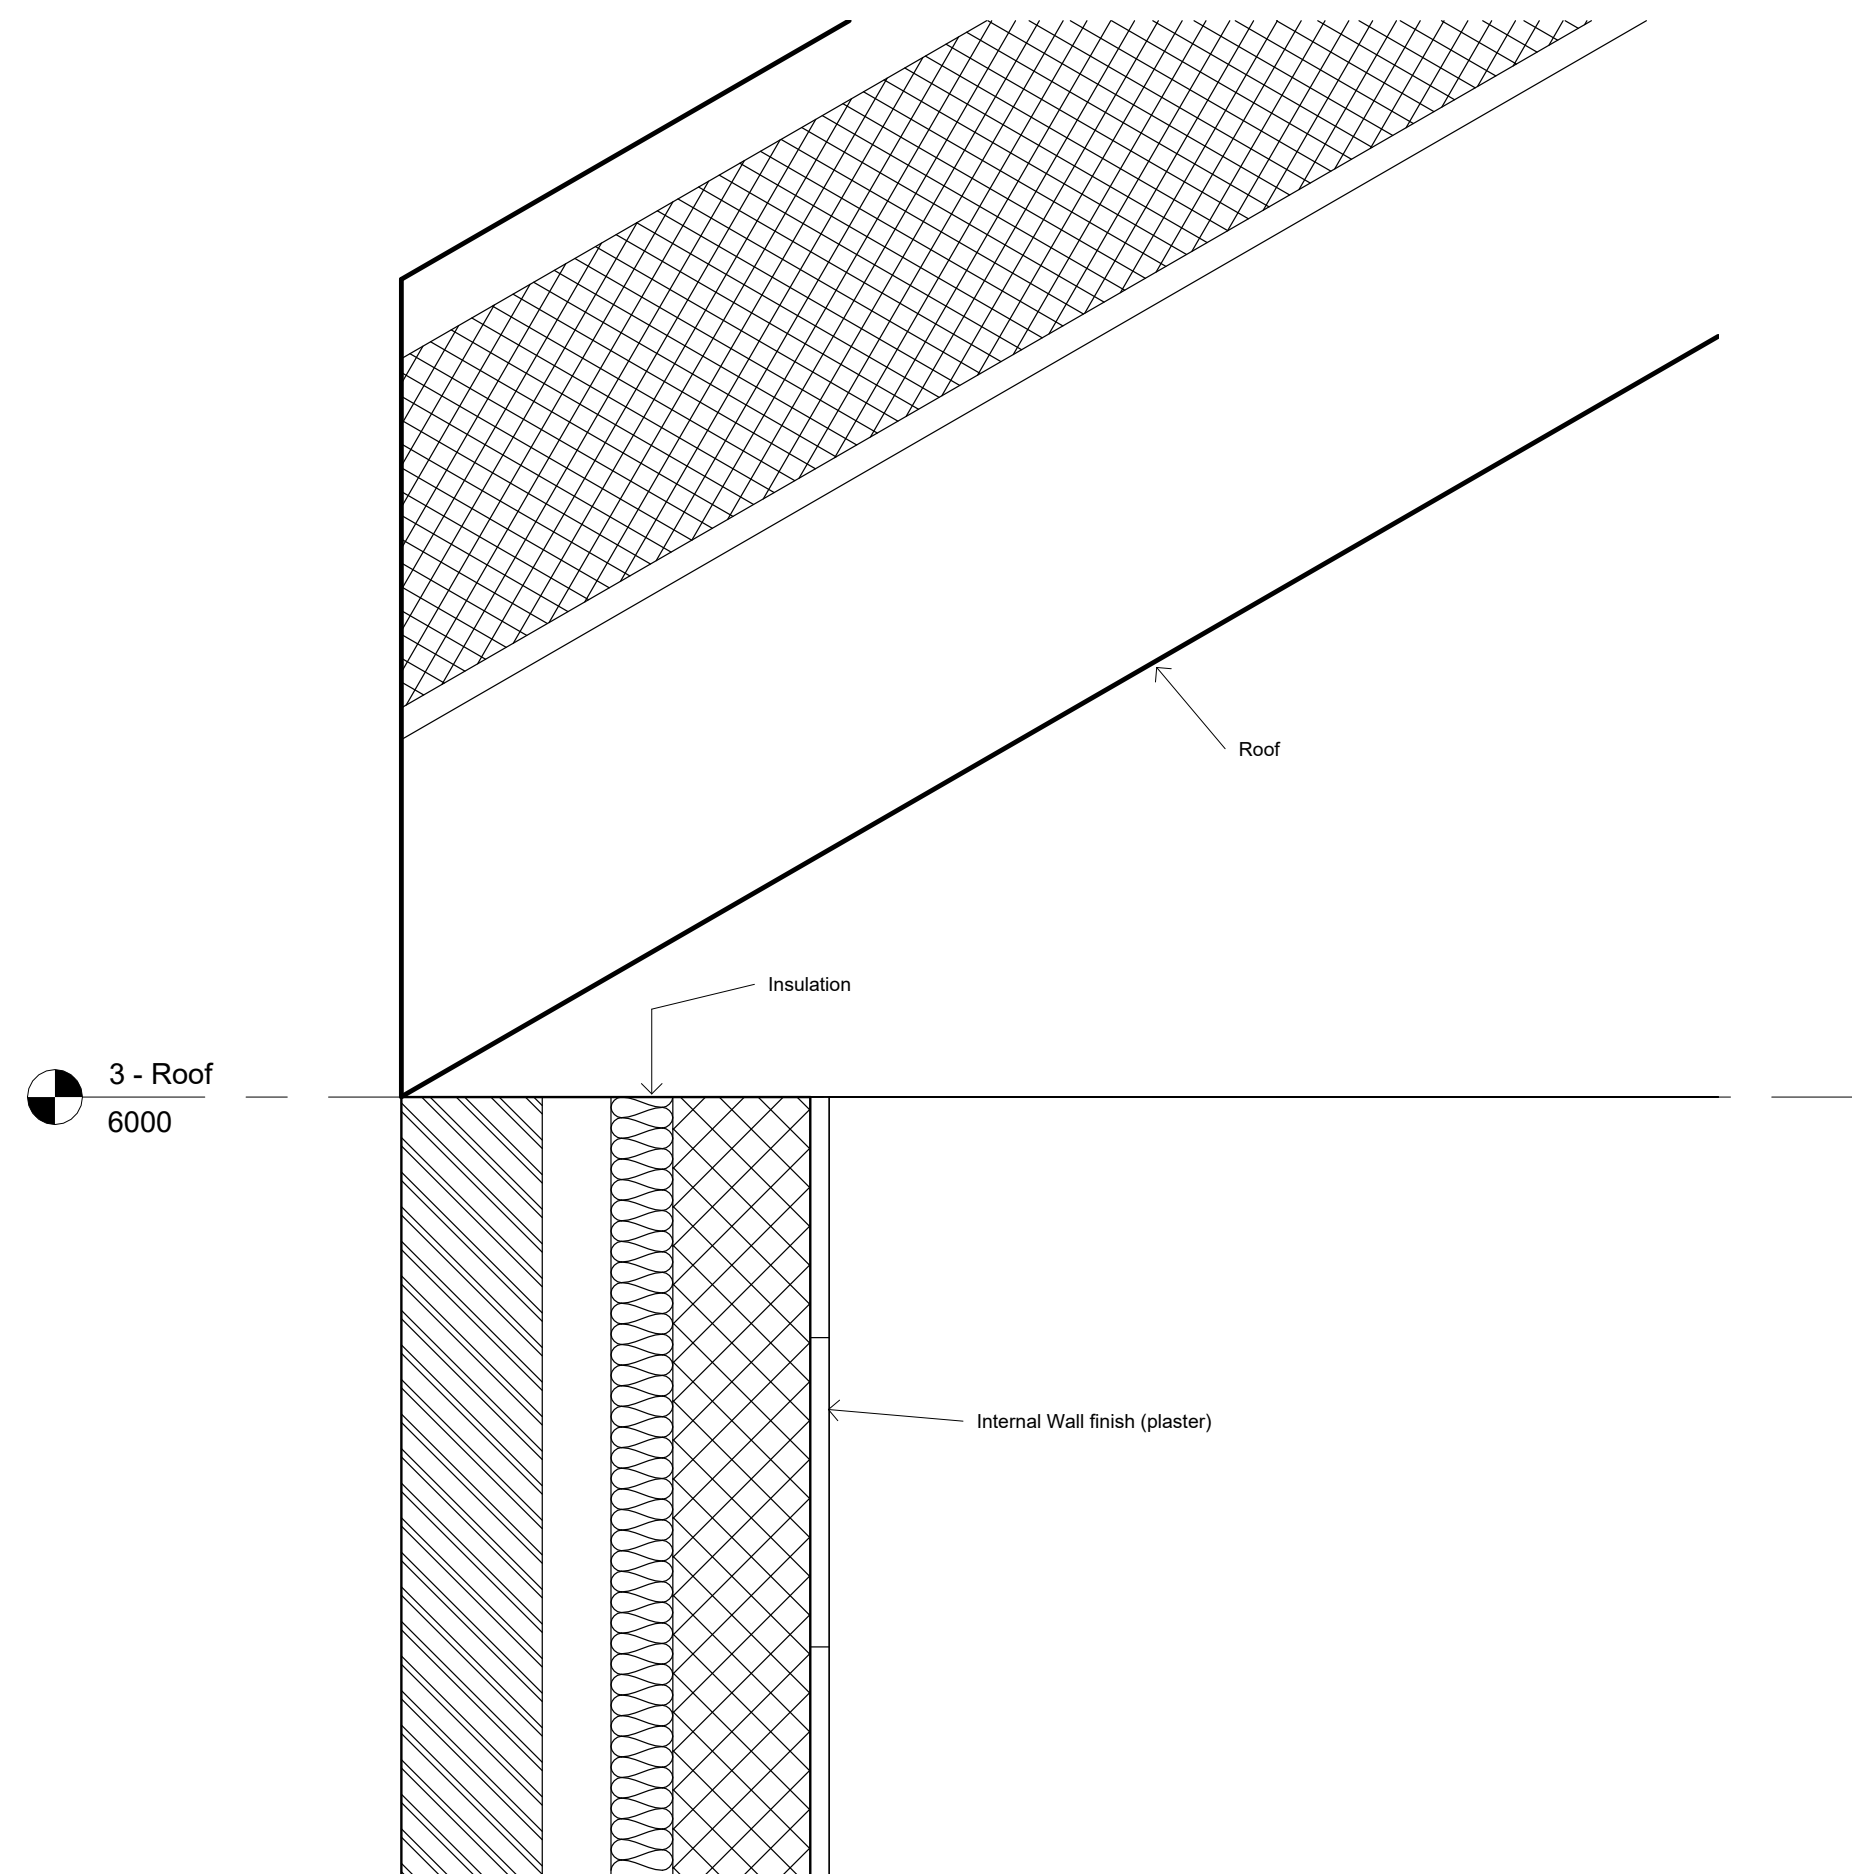

3 Short Section - Callout 1
1 : 5

Property Title Digital Technology BIM	Detail Sections & Callout Detail	Property — Originator — (Zone) Functional Breakdown — (Level) Spatial Breakdown — (Type) Form — Role — Number — Description — Suitability — Revision										scale As indicated	drawn CW	 Prifysgol Cymru Y Drindod Dewi Sant University of Wales Trinity Saint David	(S0) UNCONTROLLED Not to be used as a reference document Check Status Before Quoting	Rev/Date/By	
		4018 — UWTSD — XX — ZZ — D — A — A103 — Sections & Callout Detail — S0 —										date	checked			Prifysgol Cymru Y Drindod Dewi Sant University of Wales Trinity Saint David	Revision
		File Path: C:\Users\2407375\OneDrive - University of Wales Trinity Saint David\Revit Assignment\Submission files\4018_UWTSD_XX_ZZ_M_A_0002_ProposedModel.rvt										01/05/2026	GT			SA1 Campus King's Road Swansea SA1 6HD	

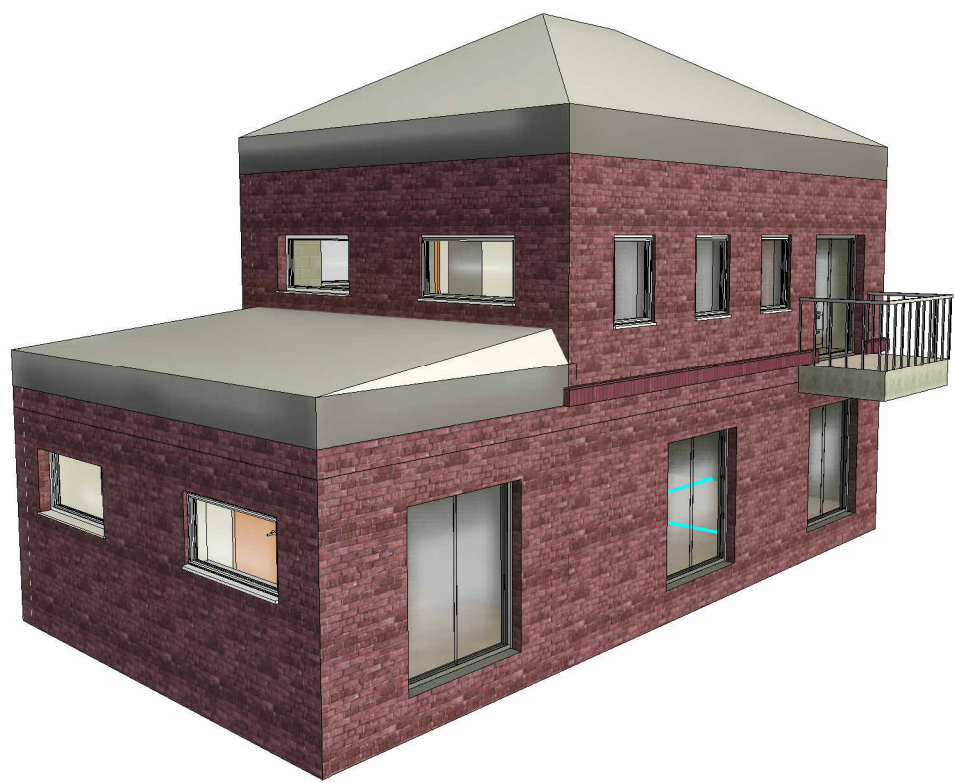


1 3D View 1



2 3D View 3



3 3D View 4

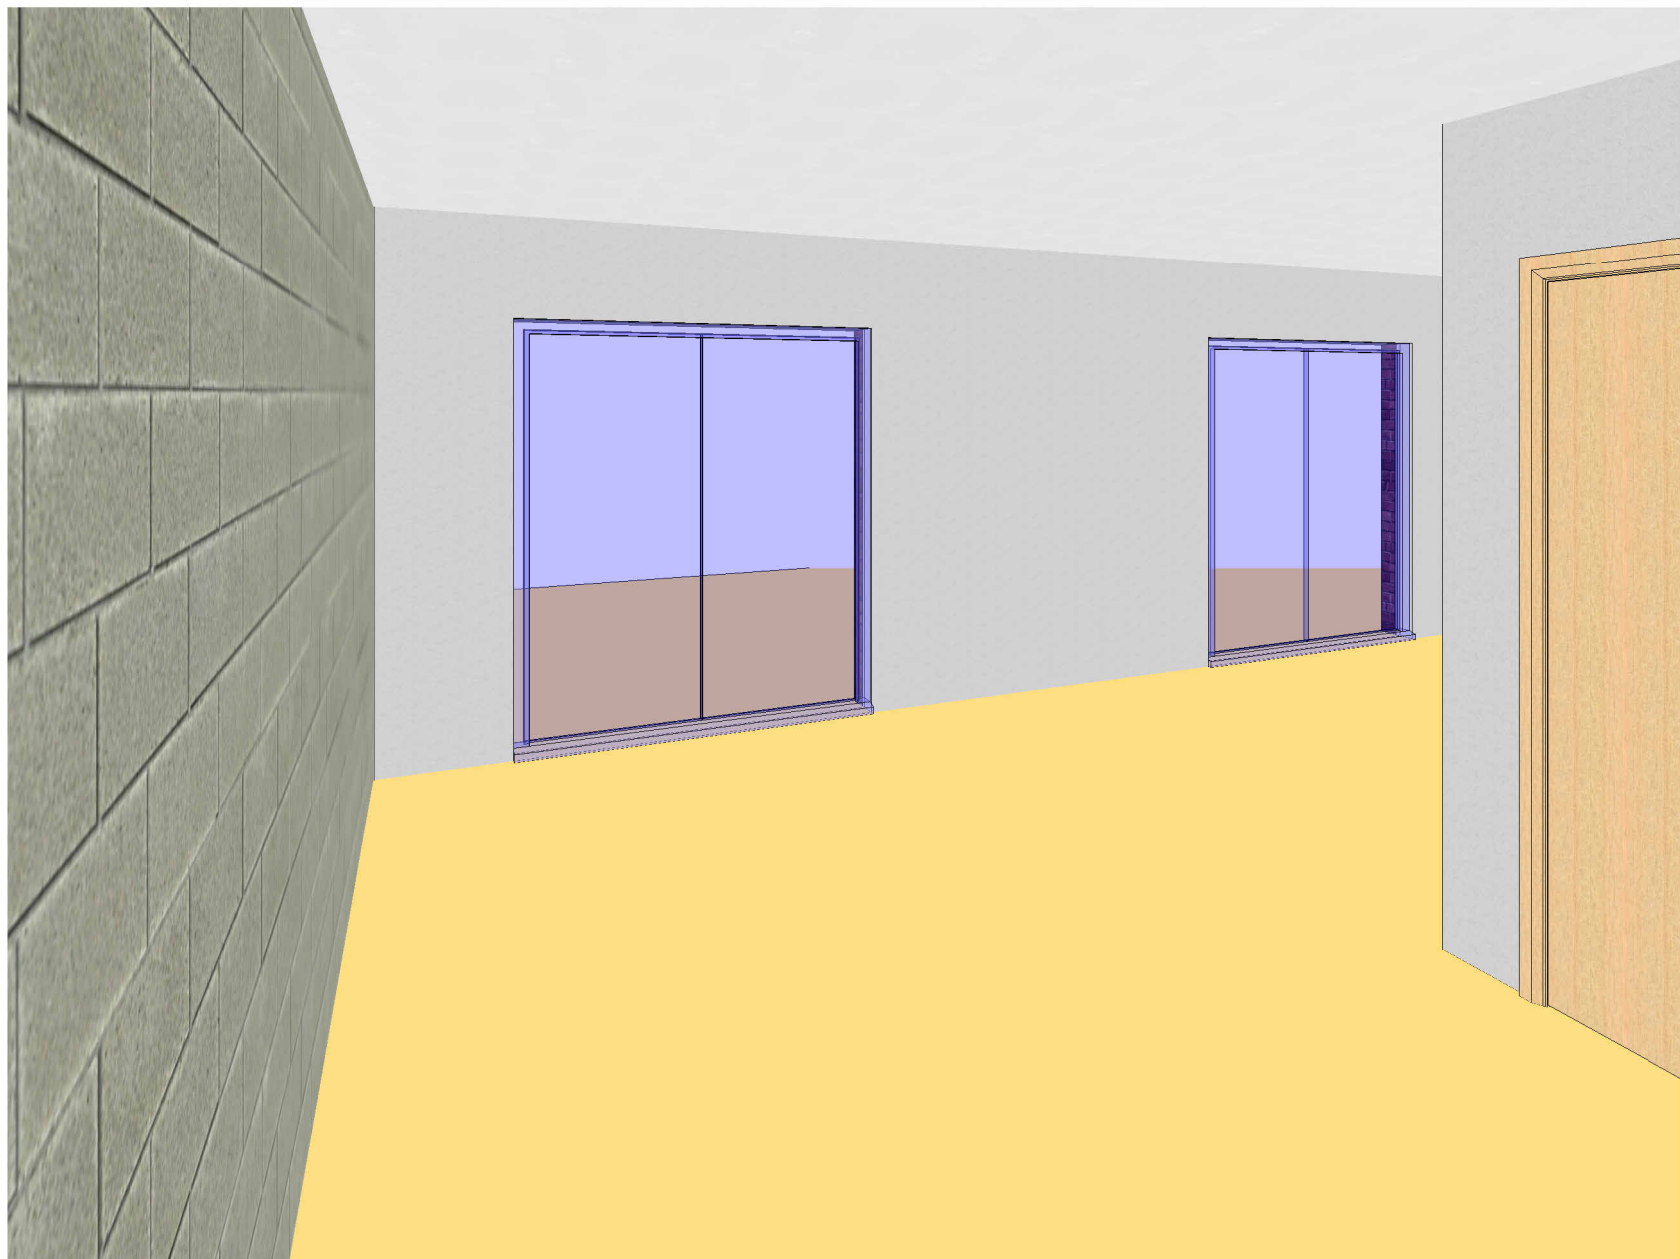

4 3D View 10